



1 SOUTH ELEVATION
SCALE 1 : 500

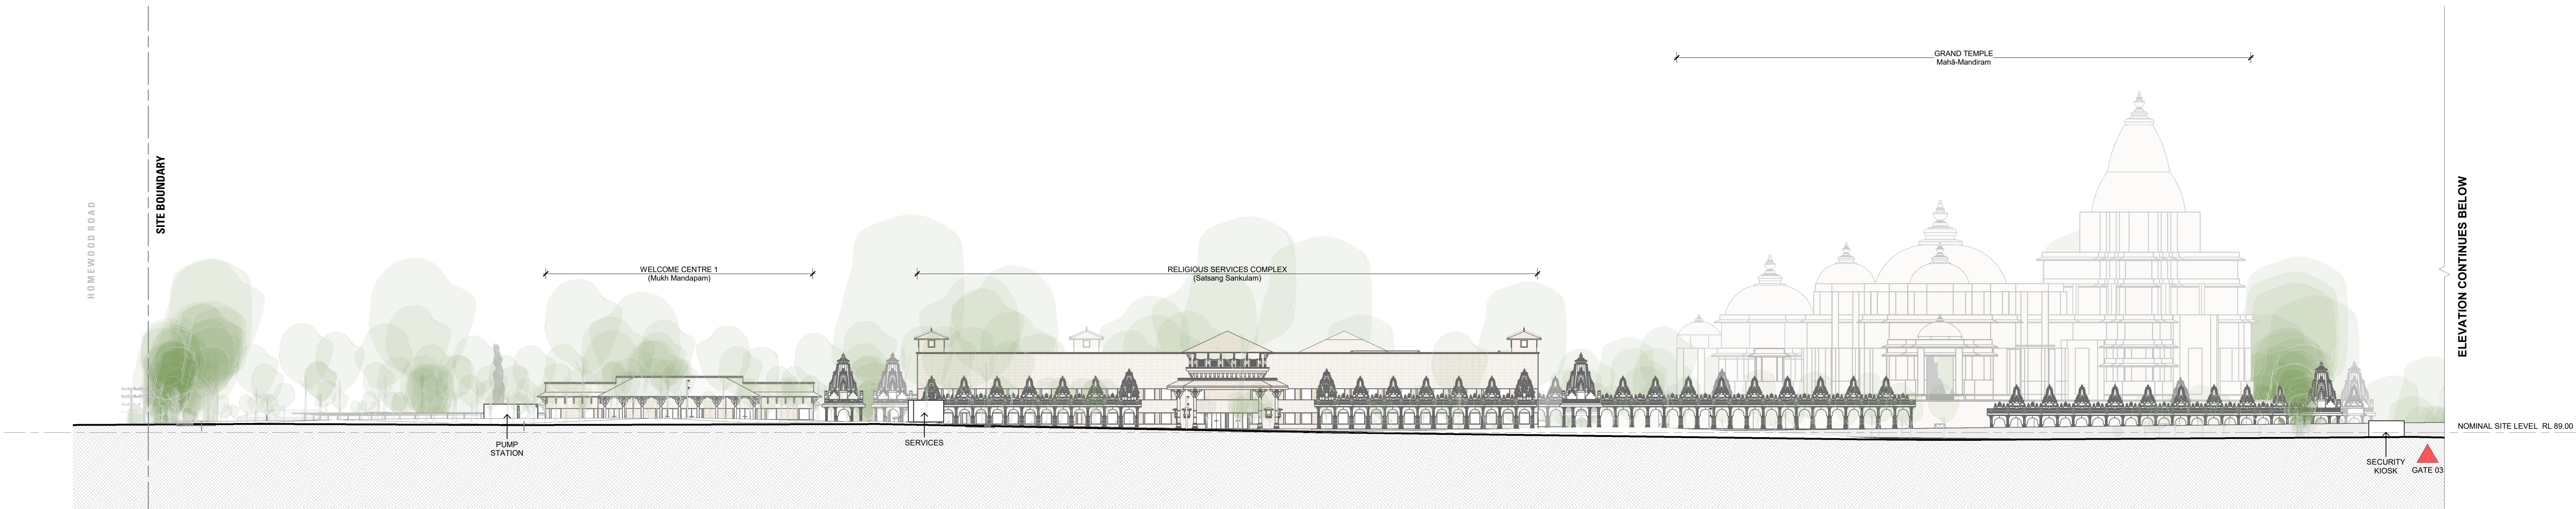

2 WEST ELEVATION
SCALE 1 : 500

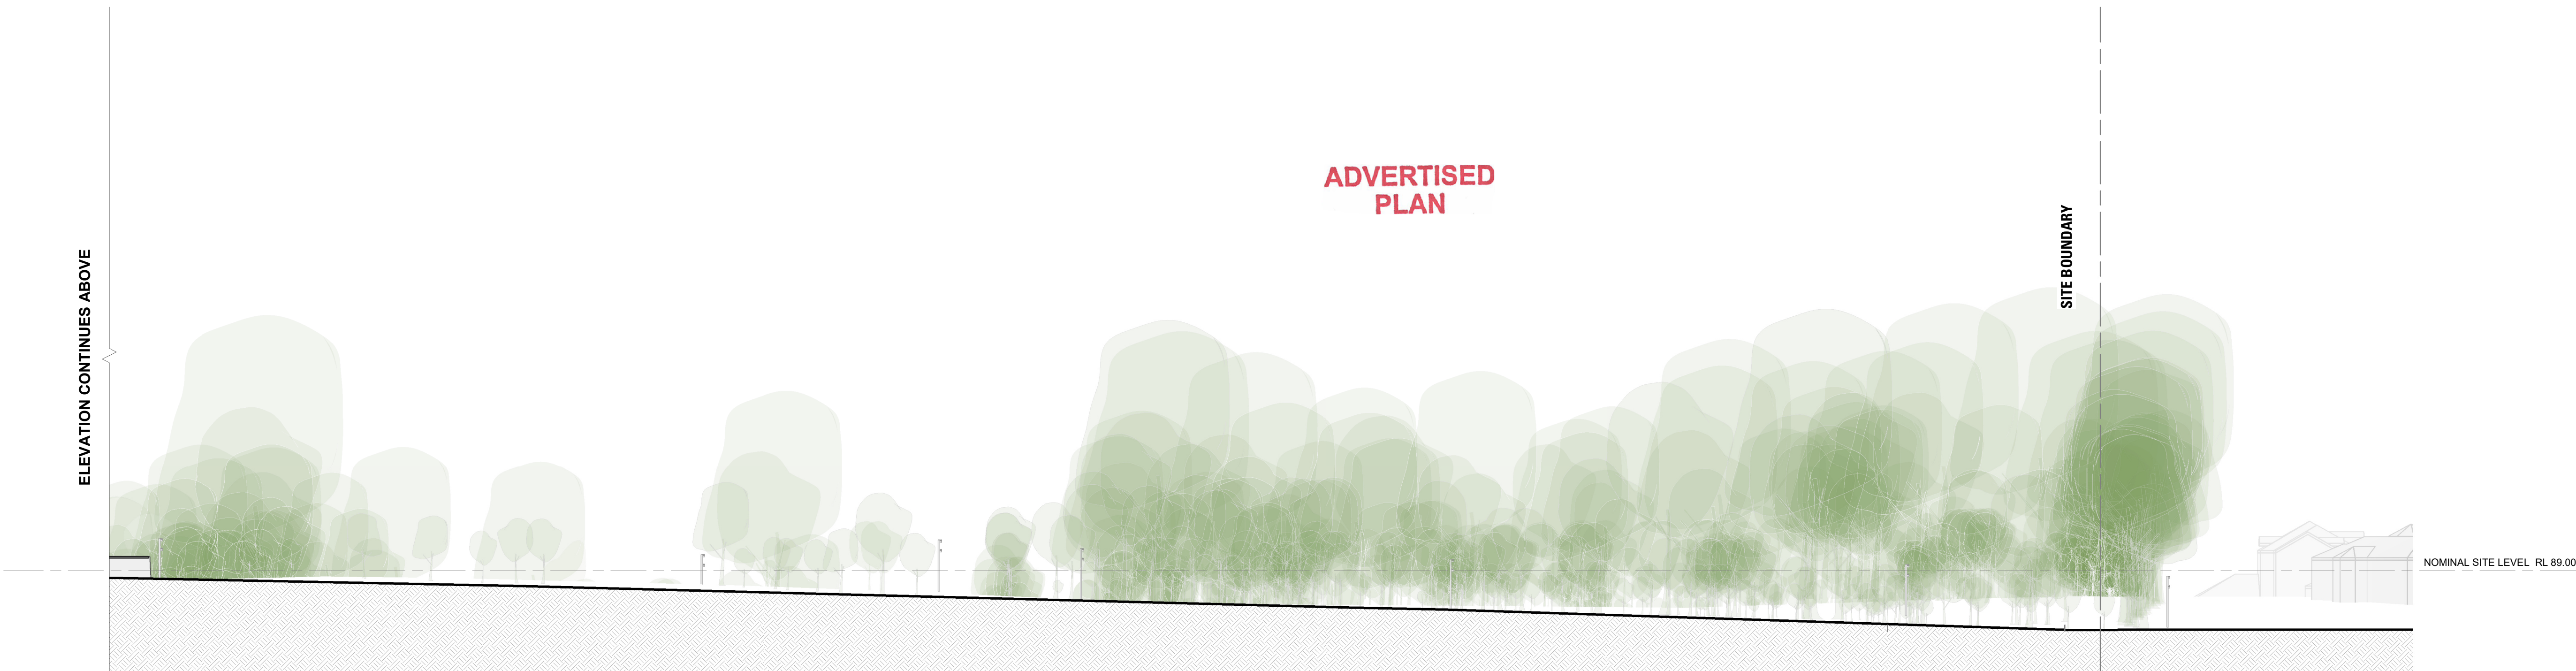

3 WEST ELEVATION
SCALE 1 : 500

This copied document to be made available for the sole purpose of enabling its consideration and review as part of a planning process under the Planning and Environment Act 1987. The document must not be used for any purpose which may breach any copyright.

PEDDLE THORP

Northbank Place East
Level 1, 525 Flinders Street
Melbourne Victoria
Australia 3000

T + 61 03 9923 2222
F + 61 03 9923 2223
E info@pta.com.au
W www.pta.com.au
ACN 006 975 668

BAPS HINDU MAHĀ-MANDIR, MELBOURNE
1390 - 1450 WESTERN PORT HWY, CRANBOURNE SOUTH, VIC, 3977

PROJECT NO:
3-24-0043

PROJECT DATE:
JUNE 2026

REASON FOR ISSUE:
TOWN PLANNING


SITE ELEVATIONS
MODEL 0 - SITE

REVISION:


SHEET DATE:
15/04/2026

SCALE:
1 : 500 @ A0

DRAWING NO:
DA0.010B

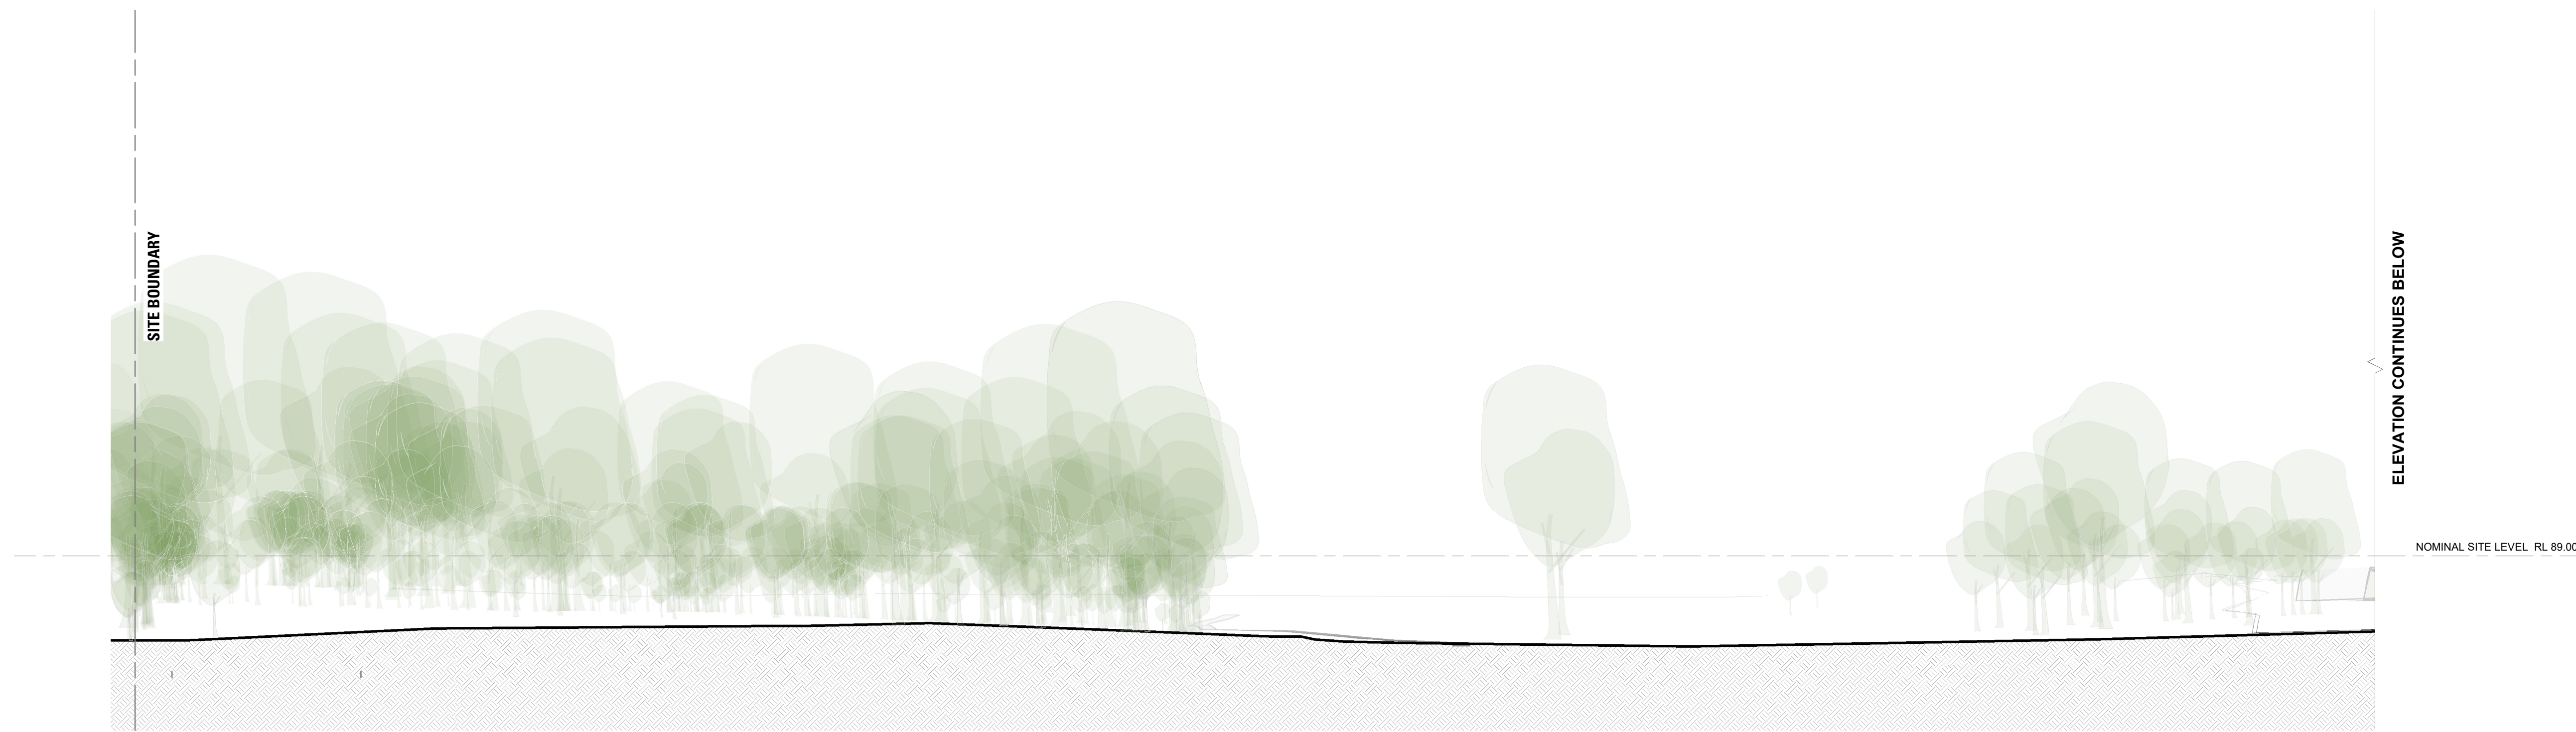


1 EAST ELEVATION
SCALE 1 : 500

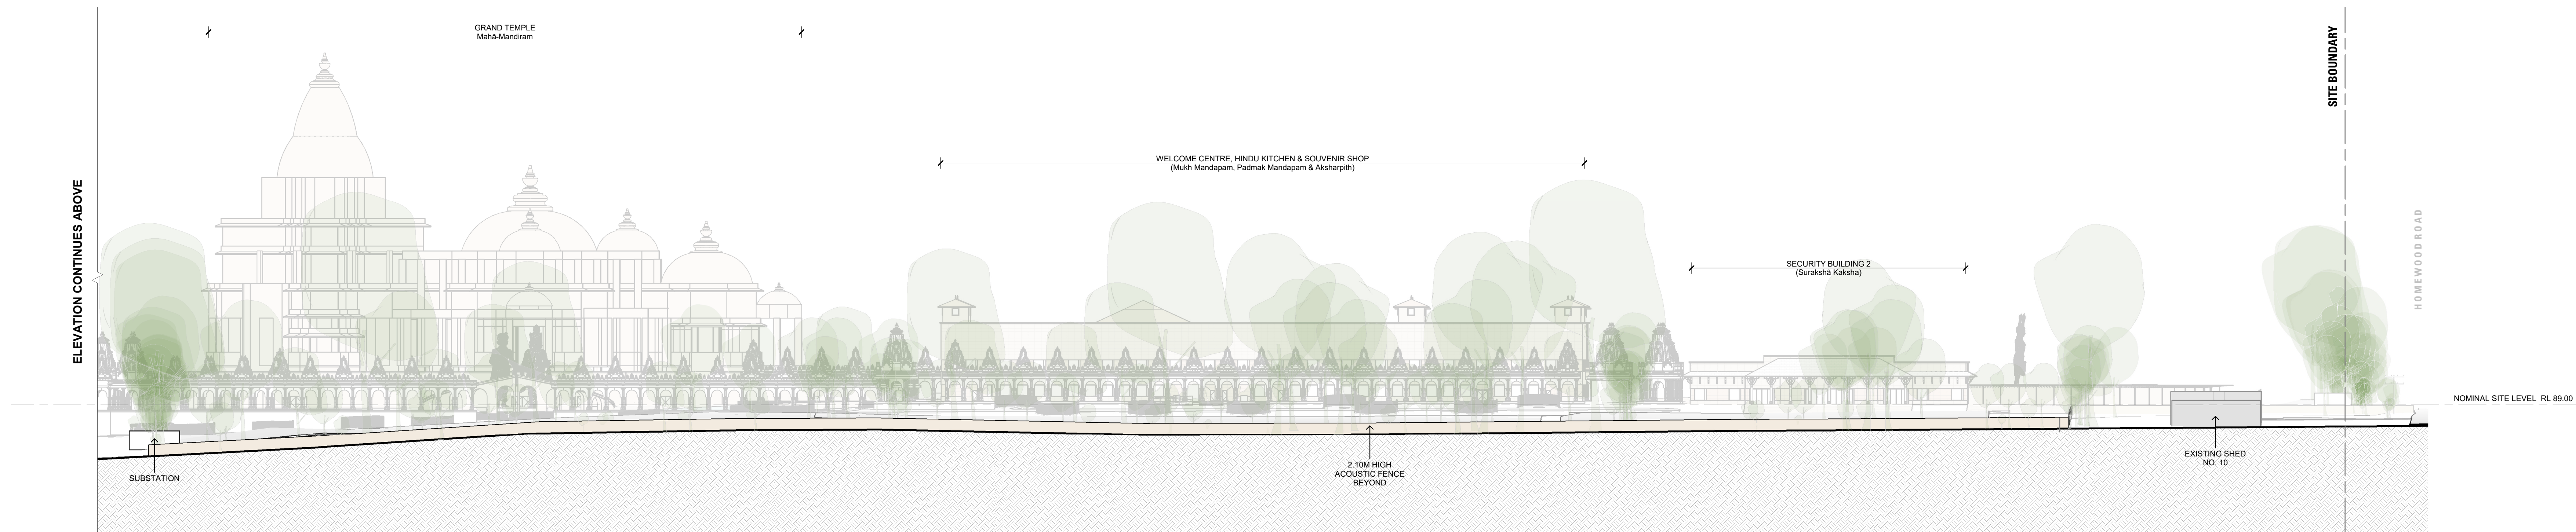

2 EAST ELEVATION
SCALE 1 : 500

ADVERTISED
PLAN

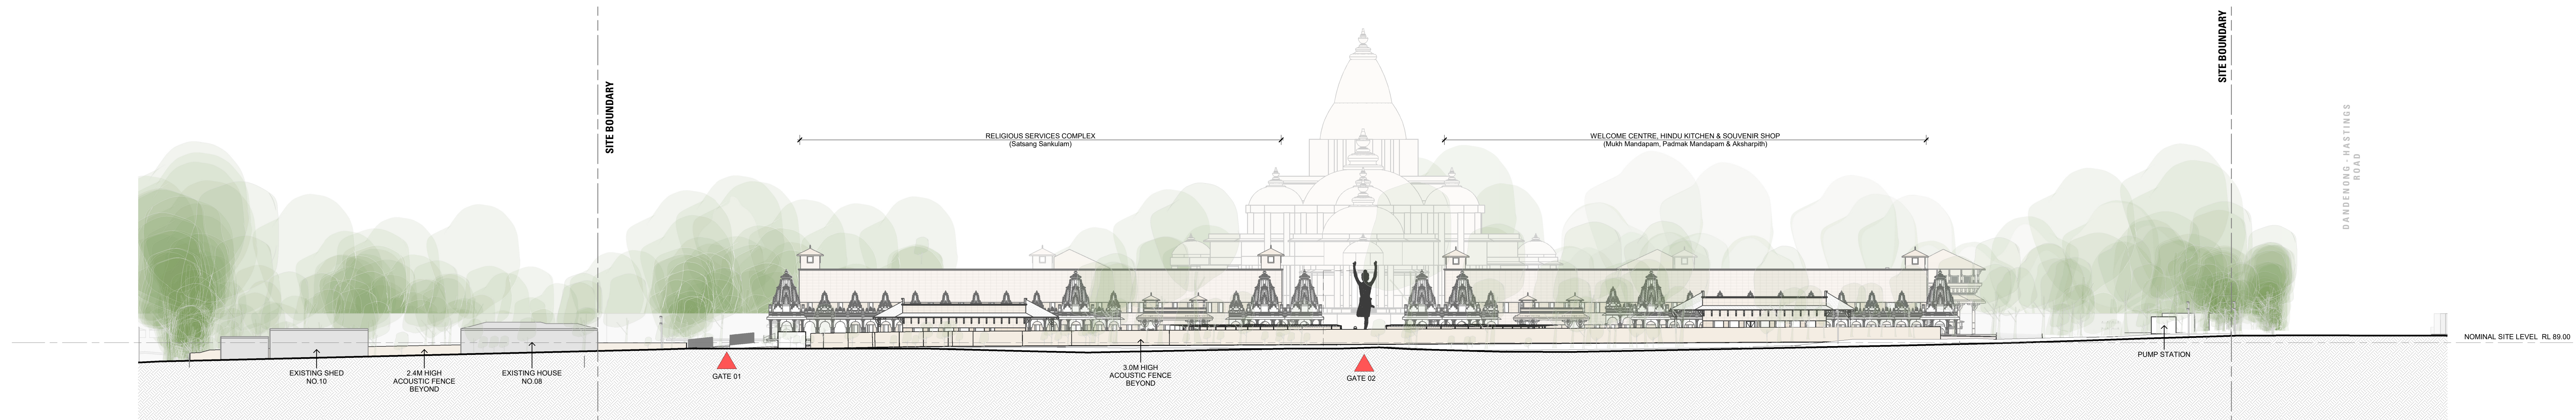

3 NORTH ELEVATION
SCALE 1 : 500

PEDDLE THORP

Northbank Place East
Level 1, 525 Flinders Street
Melbourne Victoria
Australia 3000
T + 61 03 9923 2222
F + 61 03 9923 2223
E info@pta.com.au
W www.pta.com.au
ACN 006 975 668

BAPS HINDU MAHĀ-MANDIR, MELBOURNE
1390 - 1450 WESTERN PORT HWY, CRANBOURNE SOUTH, VIC, 3977

PROJECT NO: 3-24-0043
PROJECT DATE: JUNE 2026
REASON FOR ISSUE: TOWN PLANNING

SITE ELEVATIONS
MODEL 0 - SITE

REVISION:
SHEET DATE: 15/04/2026
SCALE: 1 : 500 @ A0

DRAWING NO:
DA0.010A