

Marian College Sunshine West - Chapel



ADVERTISED
PLAN

REVISION SCHEDULE		
REV	DESCRIPTION OF CHANGE	DATE
1	DTP Lodgement	25.06.2026

NORTH POINT

DO NOT SCALE OFF DRAWINGS. USE FIGURED DIMENSIONS ONLY. CONTRACTOR MUST VERIFY ALL DIMENSIONS ON SITE BEFORE COMMENCING WORK OR PREPARING SHOP DRAWINGS.

DRAWINGS TO BE PRINTED IN COLOUR.

© COPYRIGHT MCILDOWIE PARTNERS 2023

NOTES

DRAWING REGISTER_TOWN PLANNING			
SHEET NUMBER	SHEET NAME	CURRENT REVISION	CURRENT REVISION DATE
TP000	COVER PAGE	1	25.06.2026
TP001	LOCATION PLAN	1	25.06.2026
TP010	EXISTING & DEMOLITION SITE PLAN	1	25.06.2026
TP011	EXISTING SITE PHOTOS	1	25.06.2026
TP050	PROPOSED SITE PLAN	1	25.06.2026
TP100	GROUND FLOOR PLAN	1	25.06.2026
TP101	GROUND FLOOR PLAN - HIGH LEVEL WINDOWS	1	25.06.2026
TP102	ROOF PLAN	1	25.06.2026
TP200	ELEVATIONS	1	25.06.2026
TP300	BUILDING SECTIONS	1	25.06.2026

This copied document to be made available for the sole purpose of enabling its consideration and review as part of a planning process under the Planning and Environment Act 1987. The document must not be used for any purpose which may breach any copyright

ARCHITECTURAL CONSULTANT

McIldowie
Partners

T/ +61 3 8695 0300
info@mcildowiepartners.com.au

Level 2, 325 Flinders Lane
Melbourne, Vic 3000

CLIENT

Marian College

PROJECT NAME

Marian College Chapel

PROJECT ADDRESS

196 Glengala Rd, Sunshine West VIC,
3020


DRAWING TITLE

COVER PAGE

SCALE @ A1:	DRAWN	ML	DRAWING NUMBER
REV DATE:	CHECKED	EG	TP000
25.06.2026			
JOB No:	DATE	REV.	
3360	25/06/2026 12:50:02 PM	1	
FILE			
AutoCAD Docu/0390 - Marian College Chapel/0390_Marian College Chapel_BUILDING_24.rvt			

TOWN PLANNING

This copied document to be made available for the sole purpose of enabling its consideration and review as part of a planning process under the Planning and Environment Act 1987. The document must not be used for any purpose which may breach any copyright

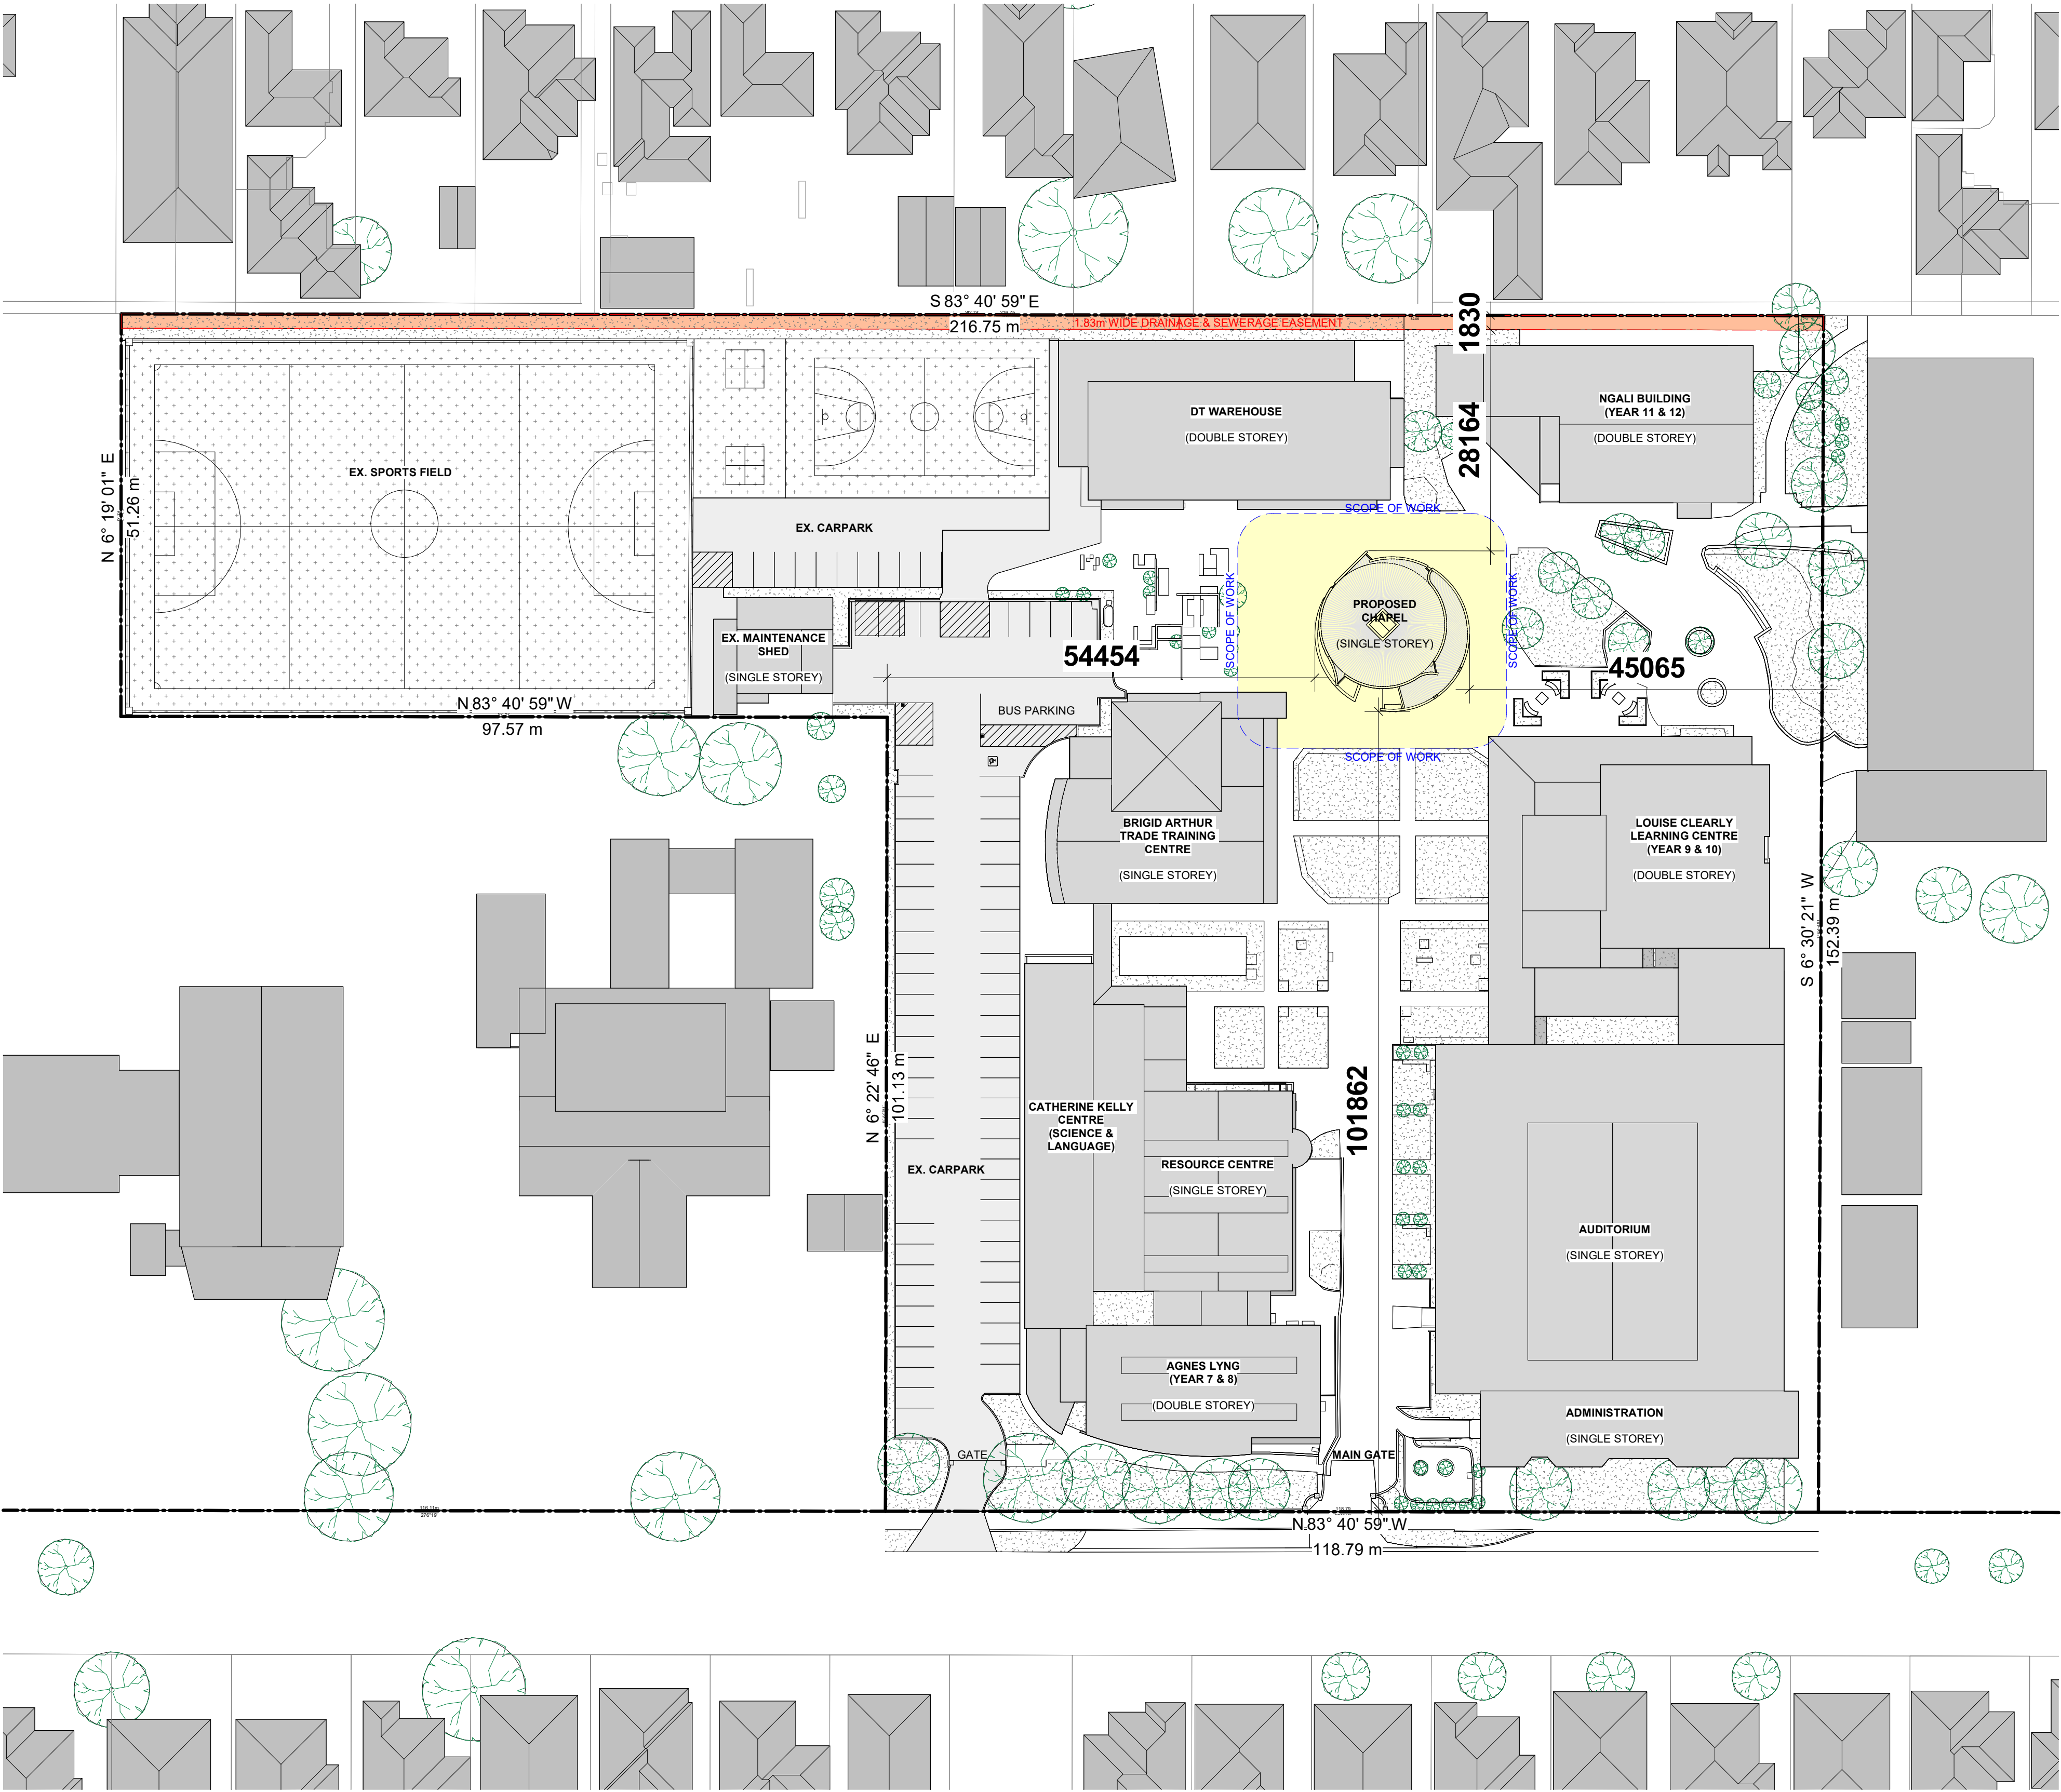

REVISION SCHEDULE		
REV	DESCRIPTION OF CHANGE	DATE
1	DTP Lodgement	25.06.2026

NORTH POINT

DO NOT SCALE OFF DRAWINGS. USE FIGURED DIMENSIONS ONLY. CONTRACTOR MUST VERIFY ALL DIMENSIONS ON SITE BEFORE COMMENCING WORK OR PREPARING SHOP DRAWINGS.

DRAWINGS TO BE PRINTED IN COLOUR.

© COPYRIGHT MCILDOWIE PARTNERS 2023

NOTES

SITE PLAN LEGEND

- TITLE BOUNDARY
- EASEMENT
- APPROXIMATE EXTENT FOR PROPOSED SCOPE OF WORKS
- APPROXIMATE FOOTPRINT OF CONTEXT BUILDINGS
- EXISTING BUILDING COMPONENT TO BE DEMOLISHED

ADVERTISED PLAN

ARCHITECTURAL CONSULTANT

Mcildowie Partners

T/ +61 3 8695 0300
info@mcildowiepartners.com.au

Level 2, 325 Flinders Lane
Melbourne, Vic 3000

CLIENT

Marian College

PROJECT NAME

Marian College Chapel

PROJECT ADDRESS


196 Glengala Rd, Sunshine West VIC, 3020

DRAWING TITLE

LOCATION PLAN

SCALE @ A1:	DRAWN	ML	DRAWING NUMBER
AS indicated	CHECKED	EG	TP001
REV DATE: 25.06.2026			
JOB No: 3360	DATE: 25/06/2026 12:50:05 PM	REV.	1
FILE: A:\work\Draw\10360 - Marian College Chapel\10360_Marian College Chapel_BUL.DWG, 24.14			

TOWN PLANNING

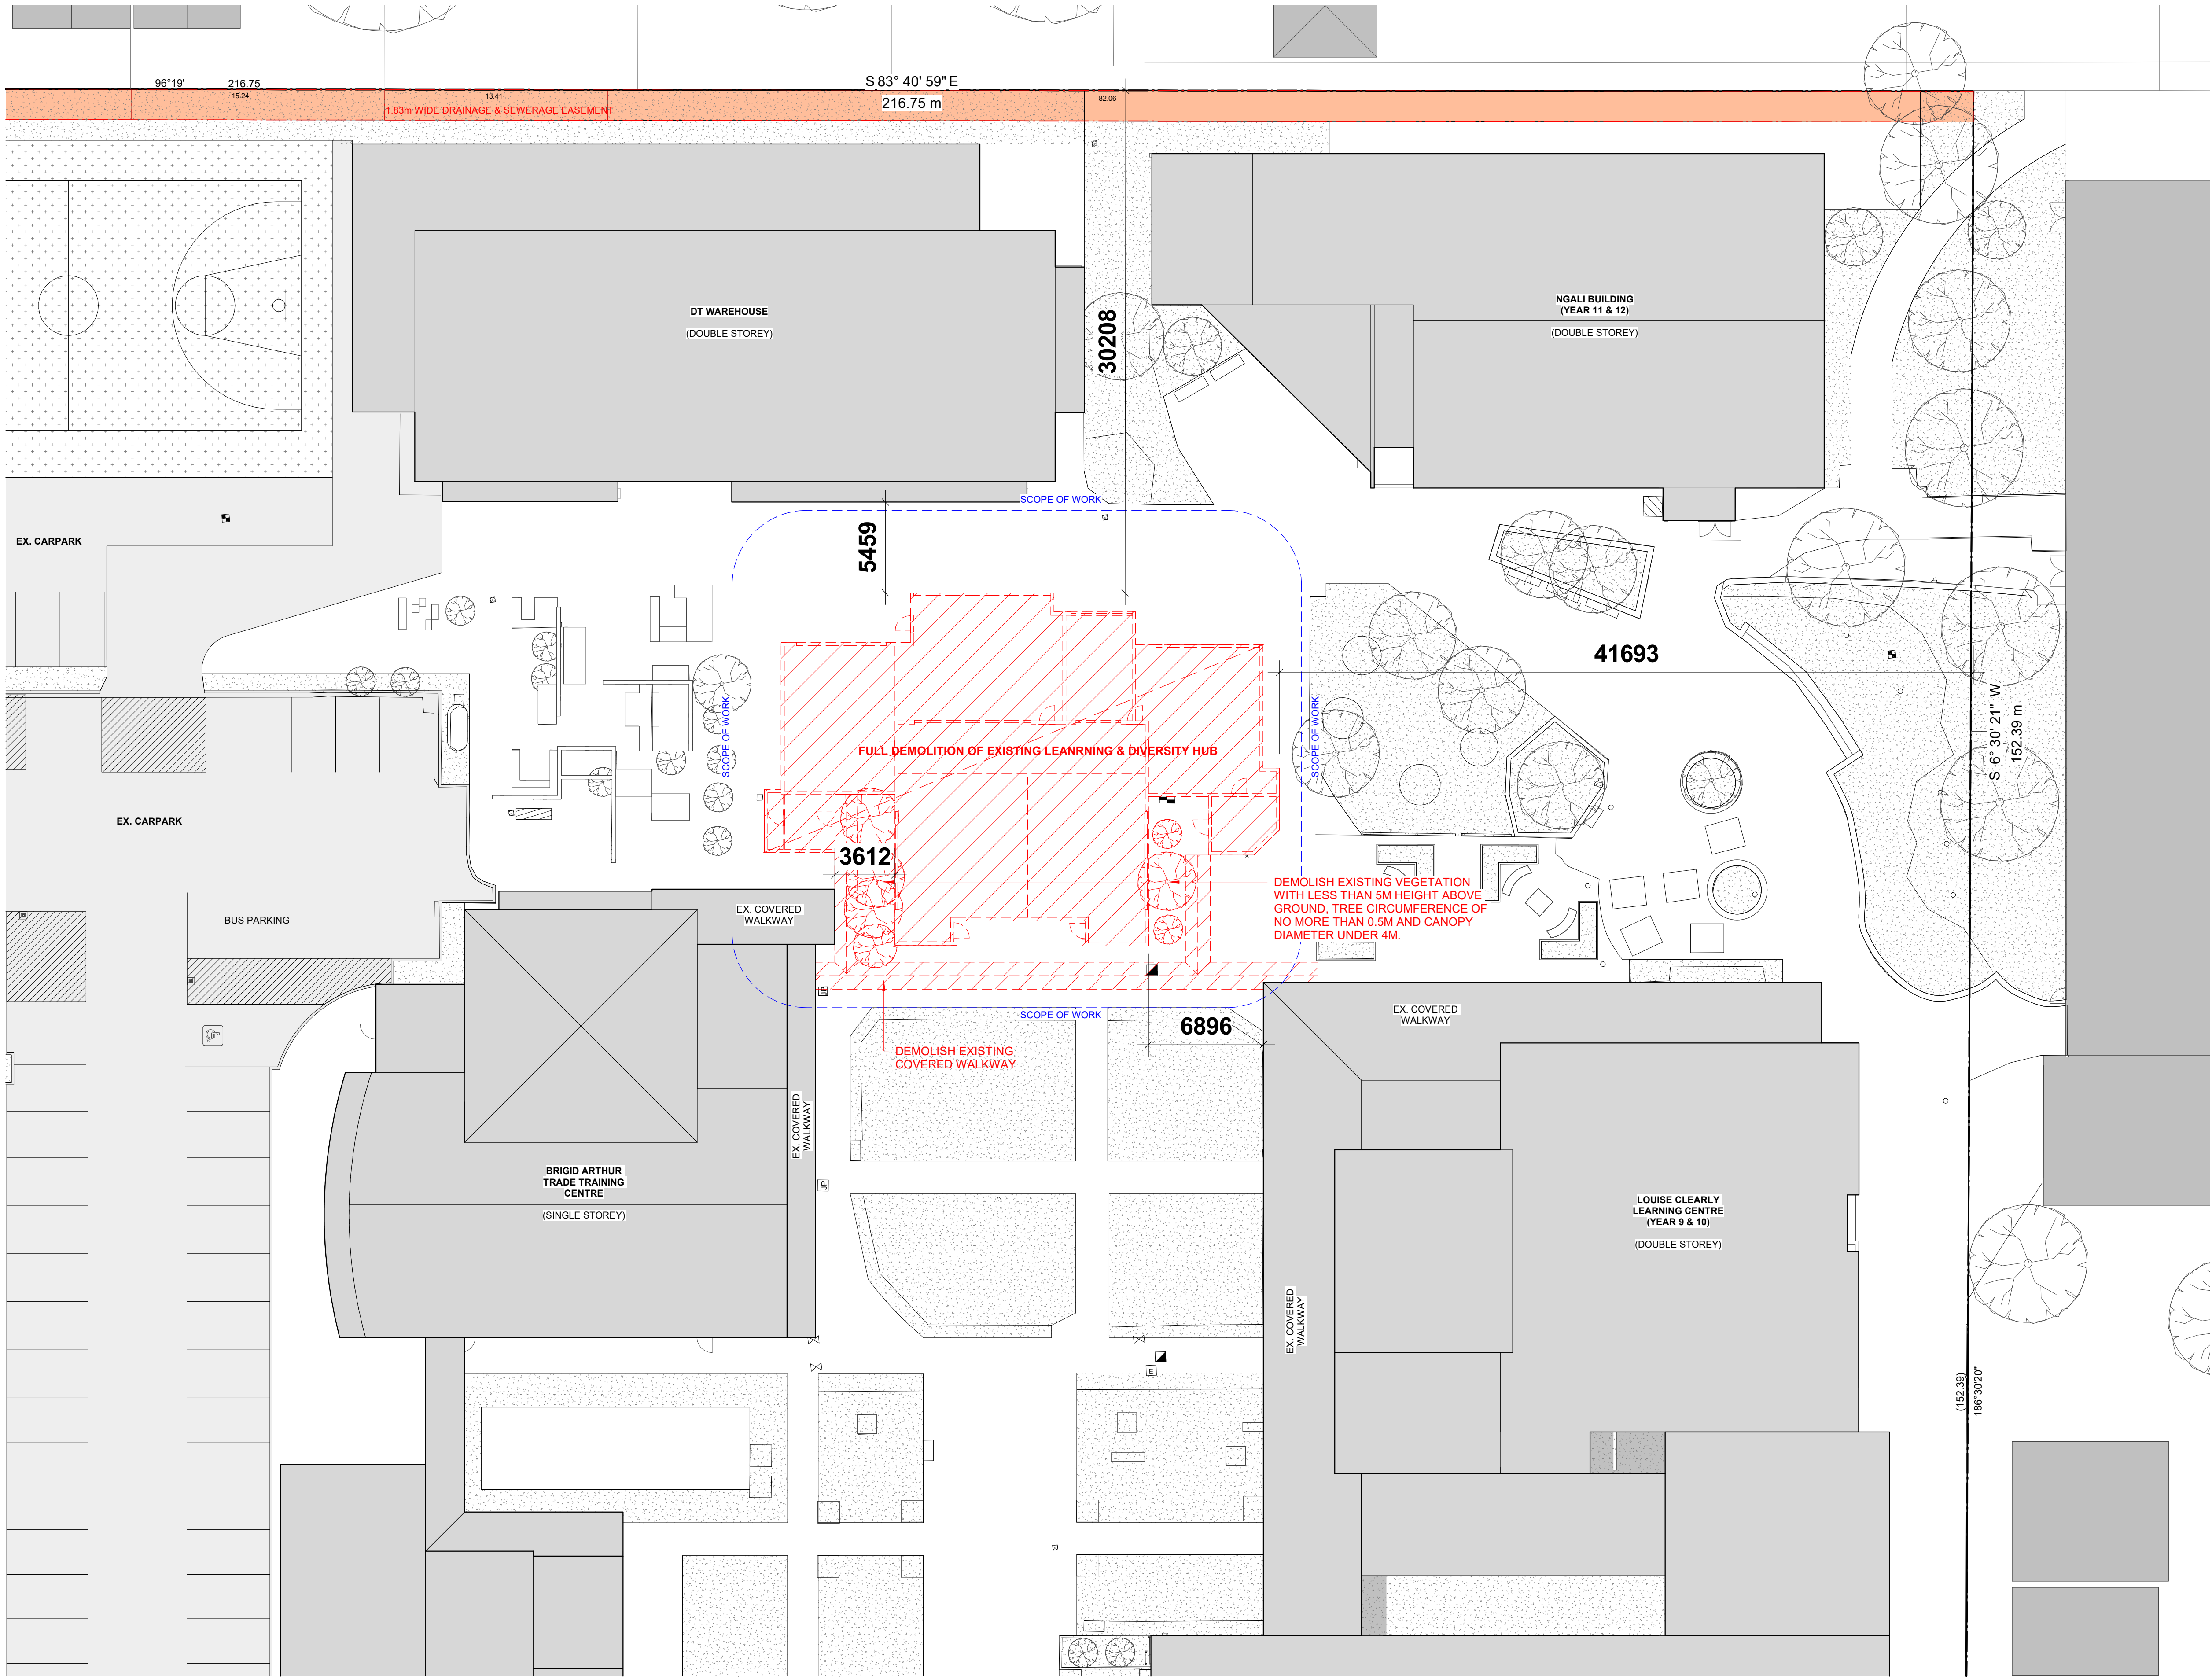

REVISION SCHEDULE		
REV	DESCRIPTION OF CHANGE	DATE
1	DTP Lodgement	25.06.2026

NORTH POINT

DO NOT SCALE OFF DRAWINGS. USE FIGURED DIMENSIONS ONLY. CONTRACTOR MUST VERIFY ALL DIMENSIONS ON SITE BEFORE COMMENCING WORK OR PREPARING SHOP DRAWINGS.

DRAWINGS TO BE PRINTED IN COLOUR.

© COPYRIGHT MCILDOWIE PARTNERS 2023

NOTES

SITE PLAN LEGEND

- TITLE BOUNDARY
- EASEMENT
- APPROXIMATE EXTENT FOR PROPOSED SCOPE OF WORKS
- APPROXIMATE FOOTPRINT OF CONTEXT BUILDINGS
- EXISTING BUILDING COMPONENT TO BE DEMOLISHED

This copied document to be made available for the sole purpose of enabling its consideration and review as part of a planning process under the Planning and Environment Act 1987. The document must not be used for any purpose which may breach any copyright

ARCHITECTURAL CONSULTANT

Mcildowie Partners

T/ +61 3 8695 0300 Level 2, 325 Flinders Lane
info@mcildowiepartners.com.au Melbourne, Vic 3000

CLIENT
Marian College

PROJECT NAME
Marian College Chapel

PROJECT ADDRESS
196 Glengala Rd, Sunshine West VIC, 3020

DRAWING TITLE
EXISTING & DEMOLITION SITE PLAN

SCALE @ A1:	DRAWN	ML	DRAWING NUMBER
1 : 200			TP010
REV DATE:	CHECKED	EG	
25.06.2026			
JOB No:	DAT5/06/2026 12:50:08 PM	REV.	
3360			1
FILE AutoDesk Dwg/0360 - Marian College Chapel0360_Marian College Chapel_BUL010_24.rvt			

1 TP010 Demolition Site Plan
TP010 1 : 200

ADVERTISED
PLAN

TOWN PLANNING

EXISTING SITE PHOTOS

PHOTOGRAPH OF EXISTING BUILDING AND VEGETATION ON SITE - VIEW FROM SOUTH:



PHOTOGRAPH OF EXISTING WEST SIDE VEGETATION PROPOSED TO BE DEMOLISHED



PHOTOGRAPH OF EXISTING EAST SIDE VEGETATION PROPOSED TO BE DEMOLISHED



VEGETATION PROPOSED FOR REMOVAL:

PROPOSED REMOVAL OF EXISTING VEGETATION CONSISTS OF SHRUBS, FERNS AND SMALL TREES, WHICH BY DEFINITION ARE NOT CANOPY TREES PER CALUSE 52.37 AS THE VEGETATION DO NOT HAVE:


- HEIGHT OF MORE THAN 5 METRES ABOVE GROUND LEVEL; AND
- A TRUNK CIRCUMFERENCE OF MORE THAN 0.5 METRES, MEASURED AT 1.4 METRES ABOVE GROUND LEVEL; AND
- A CANOPY DIAMETER OF AT LEAST 4 METRES/

ADVERTISED PLAN

This copied document to be made available for the sole purpose of enabling its consideration and review as part of a planning process under the Planning and Environment Act 1987. The document must not be used for any purpose which may breach any copyright

REVISION SCHEDULE		
REV	DESCRIPTION OF CHANGE	DATE
1	DTP Lodgement	25.06.2026

NORTH POINT

 

DO NOT SCALE OFF DRAWINGS. USE FIGURED DIMENSIONS ONLY. CONTRACTOR MUST VERIFY ALL DIMENSIONS ON SITE BEFORE COMMENCING WORK OR PREPARING SHOP DRAWINGS.

DRAWINGS TO BE PRINTED IN COLOUR.
© COPYRIGHT MCILDOWIE PARTNERS 2023

NOTES

ARCHITECTURAL CONSULTANT

McIldowie Partners

T/ +61 3 8695 0300
info@mcildowiepartners.com.au

Level 2, 325 Flinders Lane
Melbourne, Vic 3000

CLIENT
Marian College


PROJECT NAME
Marian College Chapel

PROJECT ADDRESS
196 Glengala Rd, Sunshine West VIC, 3020

DRAWING TITLE
EXISTING SITE PHOTOS

SCALE @ A1:	DRAWN ML	DRAWING NUMBER TP011
REV DATE: 25.06.2026	CHECKED EG	REV. 1
JOB No. 3360	DATE/06/2026 12:50:09 PM	FILE Autodesk Docs\0390 - Marian College Chapel\0390_Marian College Chapel_BUL090_24.rvt

TOWN PLANNING

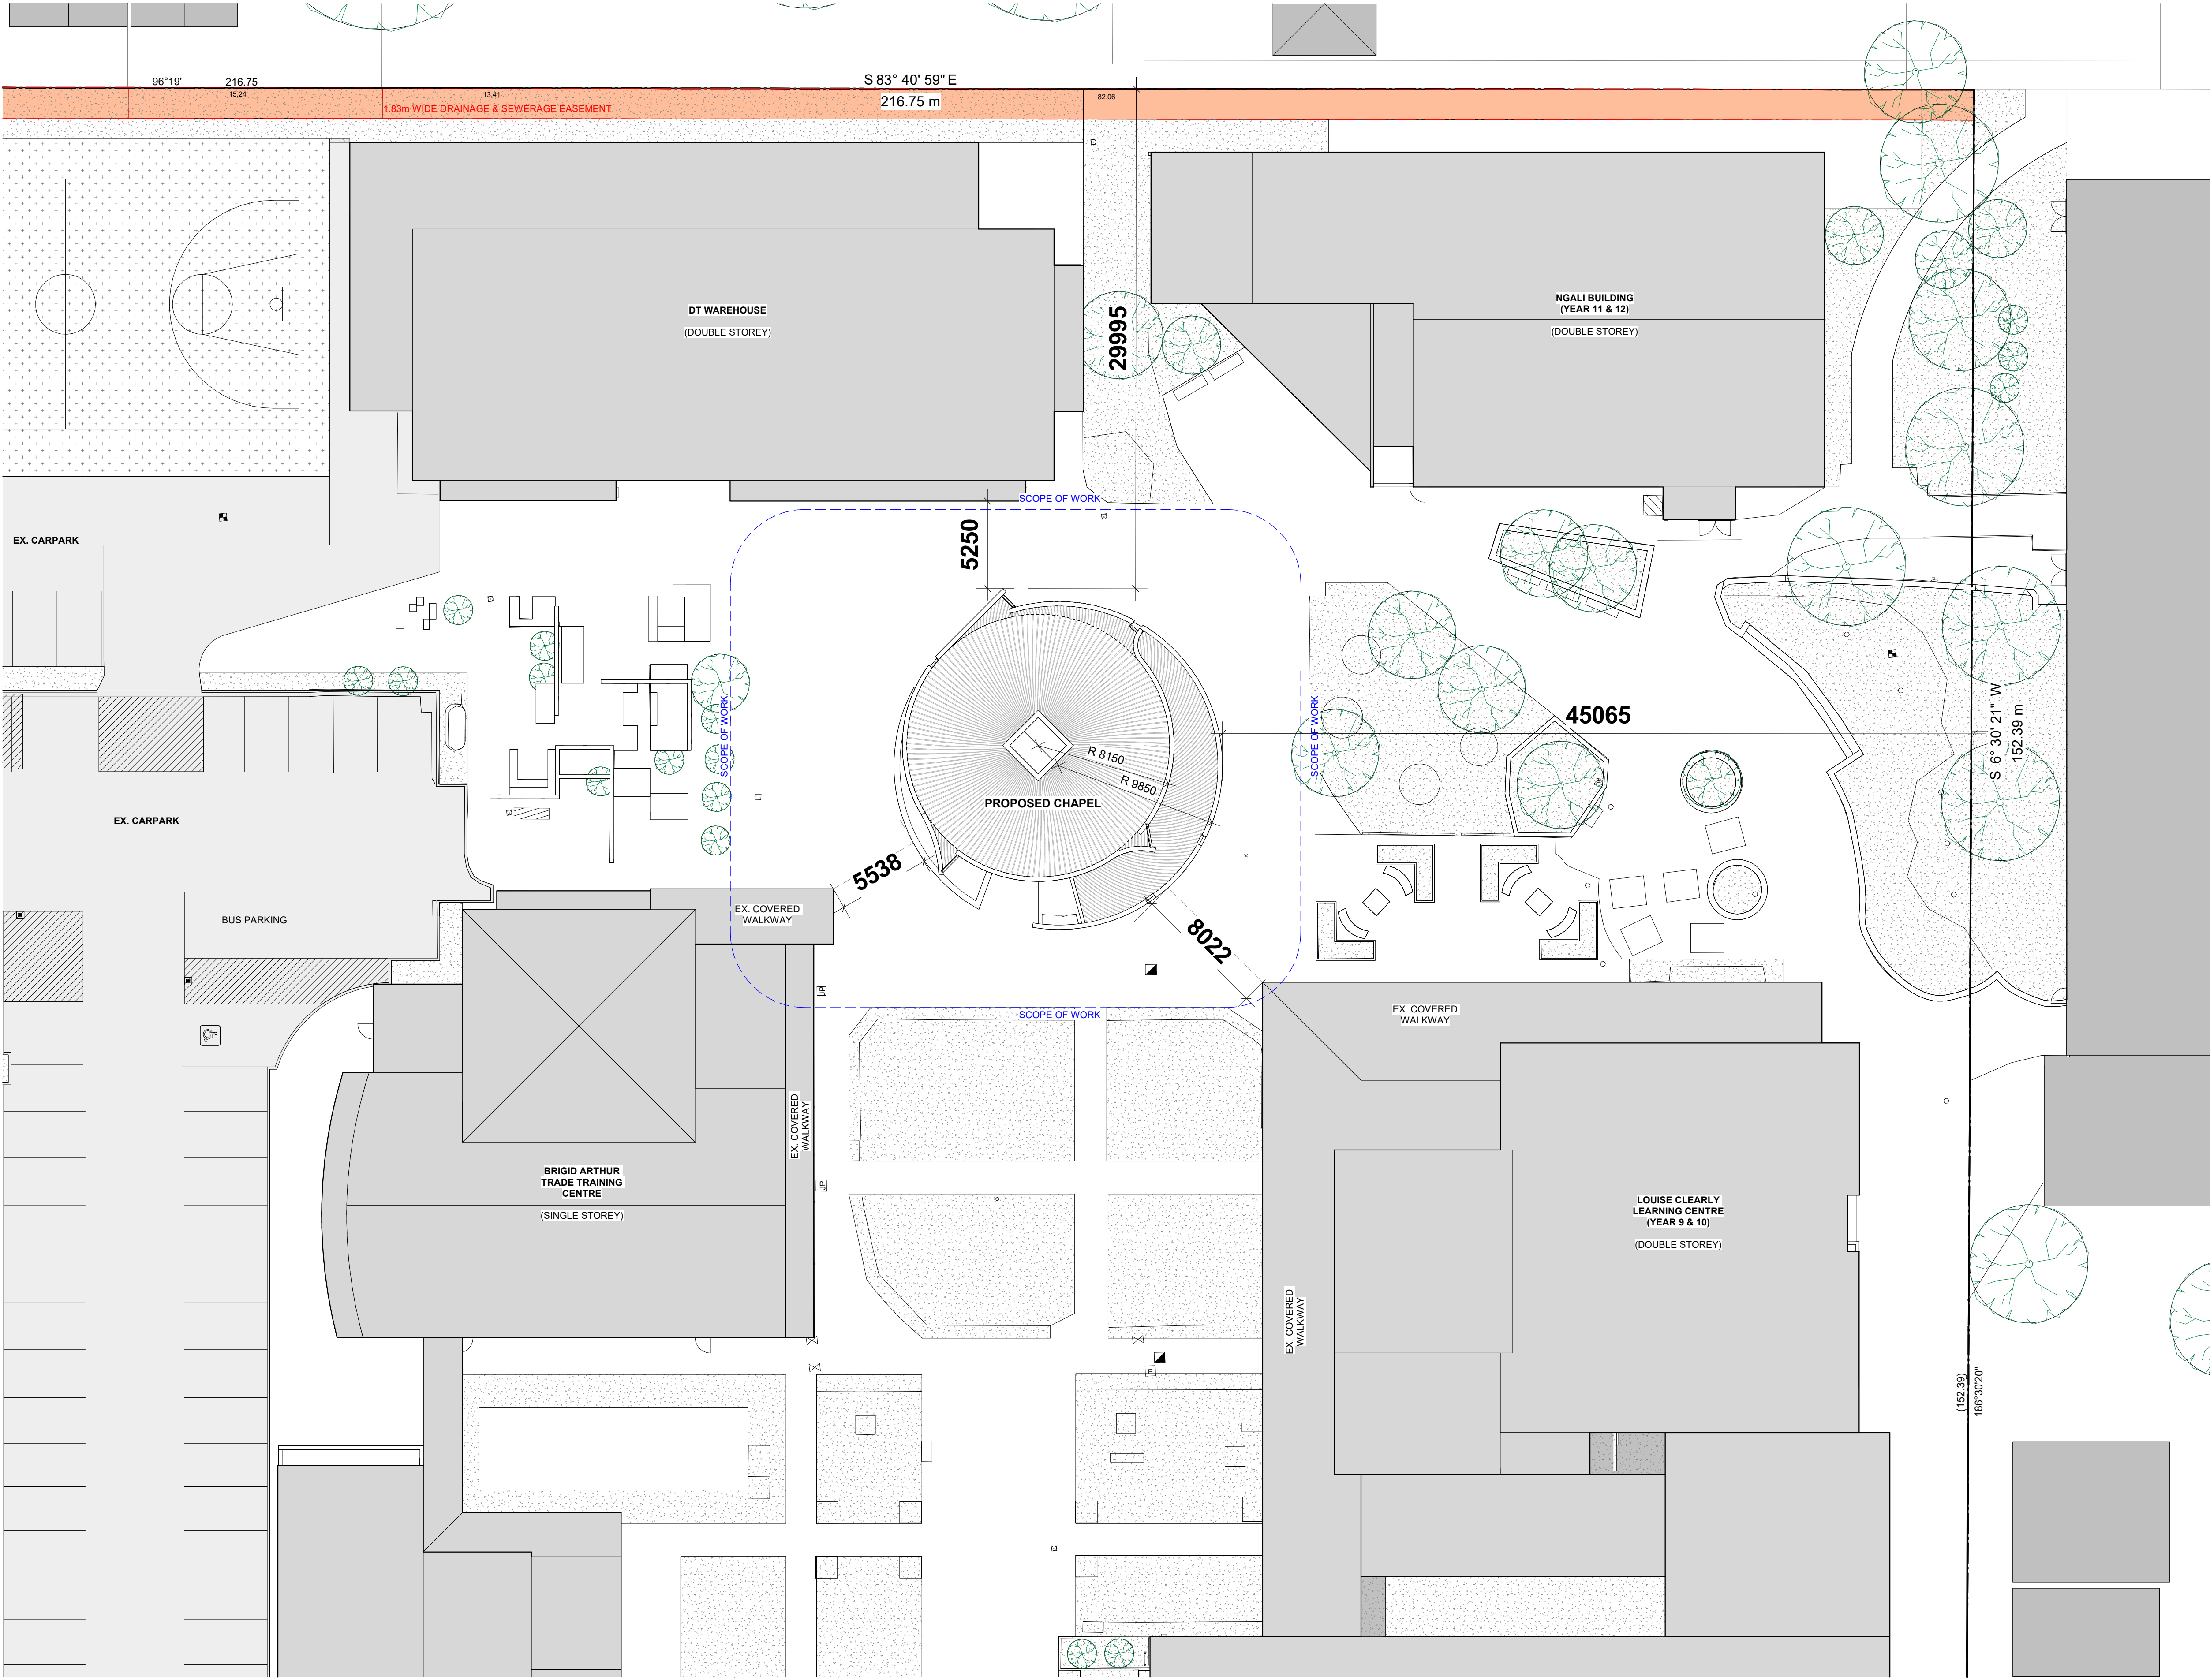

REVISION SCHEDULE		
REV	DESCRIPTION OF CHANGE	DATE
1	DTP Lodgement	25.06.2026

NORTH POINT

DO NOT SCALE OFF DRAWINGS. USE FIGURED DIMENSIONS ONLY. CONTRACTOR MUST VERIFY ALL DIMENSIONS ON SITE BEFORE COMMENCING WORK OR PREPARING SHOP DRAWINGS.

DRAWINGS TO BE PRINTED IN COLOUR.

© COPYRIGHT MCILDOWIE PARTNERS 2023

NOTES

SITE PLAN LEGEND

- TITLE BOUNDARY
- EASEMENT
- APPROXIMATE EXTENT FOR PROPOSED SCOPE OF WORKS
- APPROXIMATE FOOTPRINT OF CONTEXT BUILDINGS
- EXISTING BUILDING COMPONENT TO BE DEMOLISHED

This copied document to be made available for the sole purpose of enabling its consideration and review as part of a planning process under the Planning and Environment Act 1987. The document must not be used for any purpose which may breach any copyright

ARCHITECTURAL CONSULTANT

Mcildowie Partners

T/ +61 3 8695 0300 info@mcildowiepartners.com.au Level 2, 325 Flinders Lane Melbourne, Vic 3000

CLIENT

Marian College

PROJECT NAME

Marian College Chapel

PROJECT ADDRESS

196 Glengala Rd, Sunshine West VIC, 3020

DRAWING TITLE

PROPOSED SITE PLAN


SCALE @ A1:	DRAWN	ML	DRAWING NUMBER
1 : 200			TP050
REV DATE:	CHECKED	EG	
25.06.2026			
JOB No:	DATE/TIME	REV.	
3360	DAT5/06/2026 12:50:12 PM		1
FILE			
AutoCAD Dwg\0360 - Marian College Chapel\0360_Marian College Chapel_BUL.DWG_24.dwg			

1 TP050 Proposed Site Plan

TP050 1 : 200

ADVERTISED PLAN

TOWN PLANNING

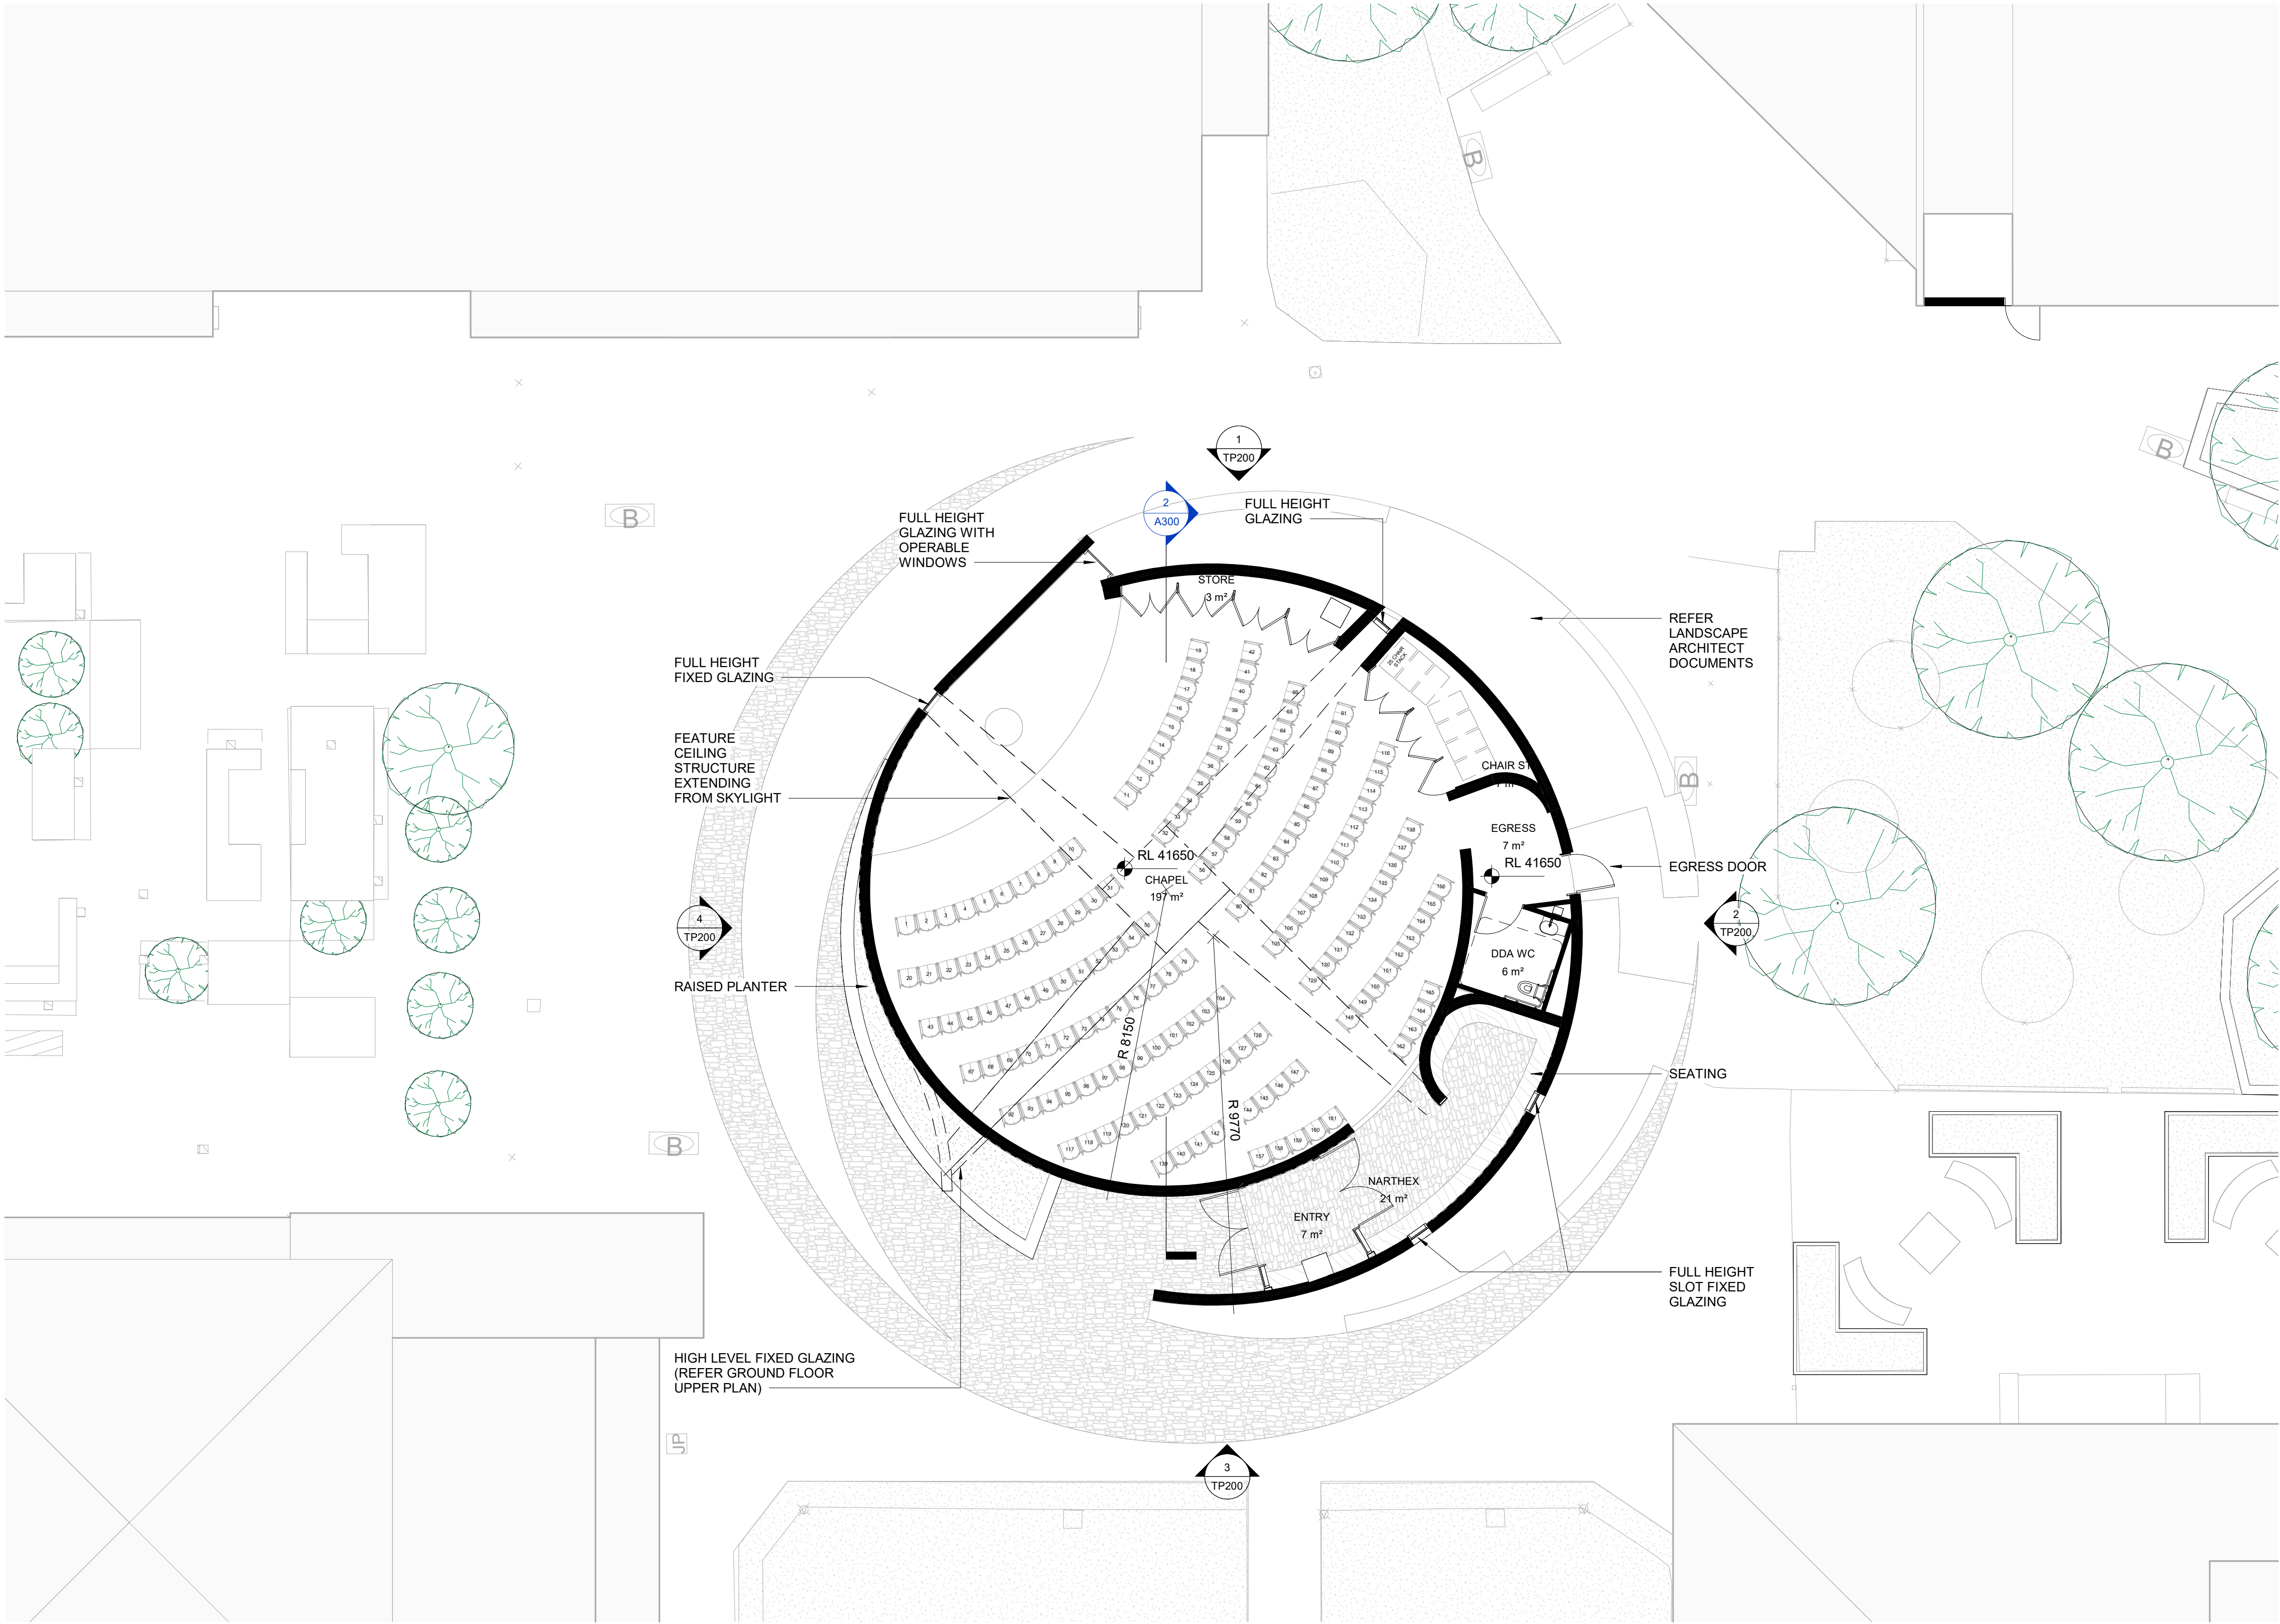

1 TP100_General Arrangement - Ground Floor
1 : 100

ADVERTISED
PLAN

REVISION SCHEDULE		
REV	DESCRIPTION OF CHANGE	DATE
1	DTP Lodgement	25.06.2026

NORTH POINT

DO NOT SCALE OFF DRAWINGS. USE FIGURED DIMENSIONS ONLY. CONTRACTOR MUST VERIFY ALL DIMENSIONS ON SITE BEFORE COMMENCING WORK OR PREPARING SHOP DRAWINGS.

DRAWINGS TO BE PRINTED IN COLOUR.

© COPYRIGHT MCILDOWIE PARTNERS 2023

NOTES

GENERAL ARRANGEMENT PLAN LEGEND

GREY DENOTES:
RETAINED EXISTING WALLS &
STRUCTURE

BLACK DENOTES:
NEW WALLS & STRUCTURE

This copied document to be made available for the sole purpose of enabling its consideration and review as part of a planning process under the Planning and Environment Act 1987. The document must not be used for any purpose which may breach any copyright

ARCHITECTURAL CONSULTANT

Mcildowie
Partners

T/ +61 3 8695 0300 Level 2, 325 Flinders Lane
info@mcildowiepartners.com.au Melbourne, Vic 3000

CLIENT
Marian College


PROJECT NAME
Marian College Chapel

PROJECT ADDRESS
196 Glengala Rd, Sunshine West VIC,
3020

DRAWING TITLE
GROUND FLOOR PLAN

SCALE @ A1:	DRAWN	ML	DRAWING NUMBER
1 : 100			TP100
REV DATE:	CHECKED	EG	
25.06.2026			
JOB No.	DATE/TIME	REV.	
3360	25/06/2026 12:51:25 PM	1	
FILE AutoCAD Docu/0390 - Marian College Chapel/0390_Marian College Chapel_BUL.DWG_24.rvt			

TOWN PLANNING

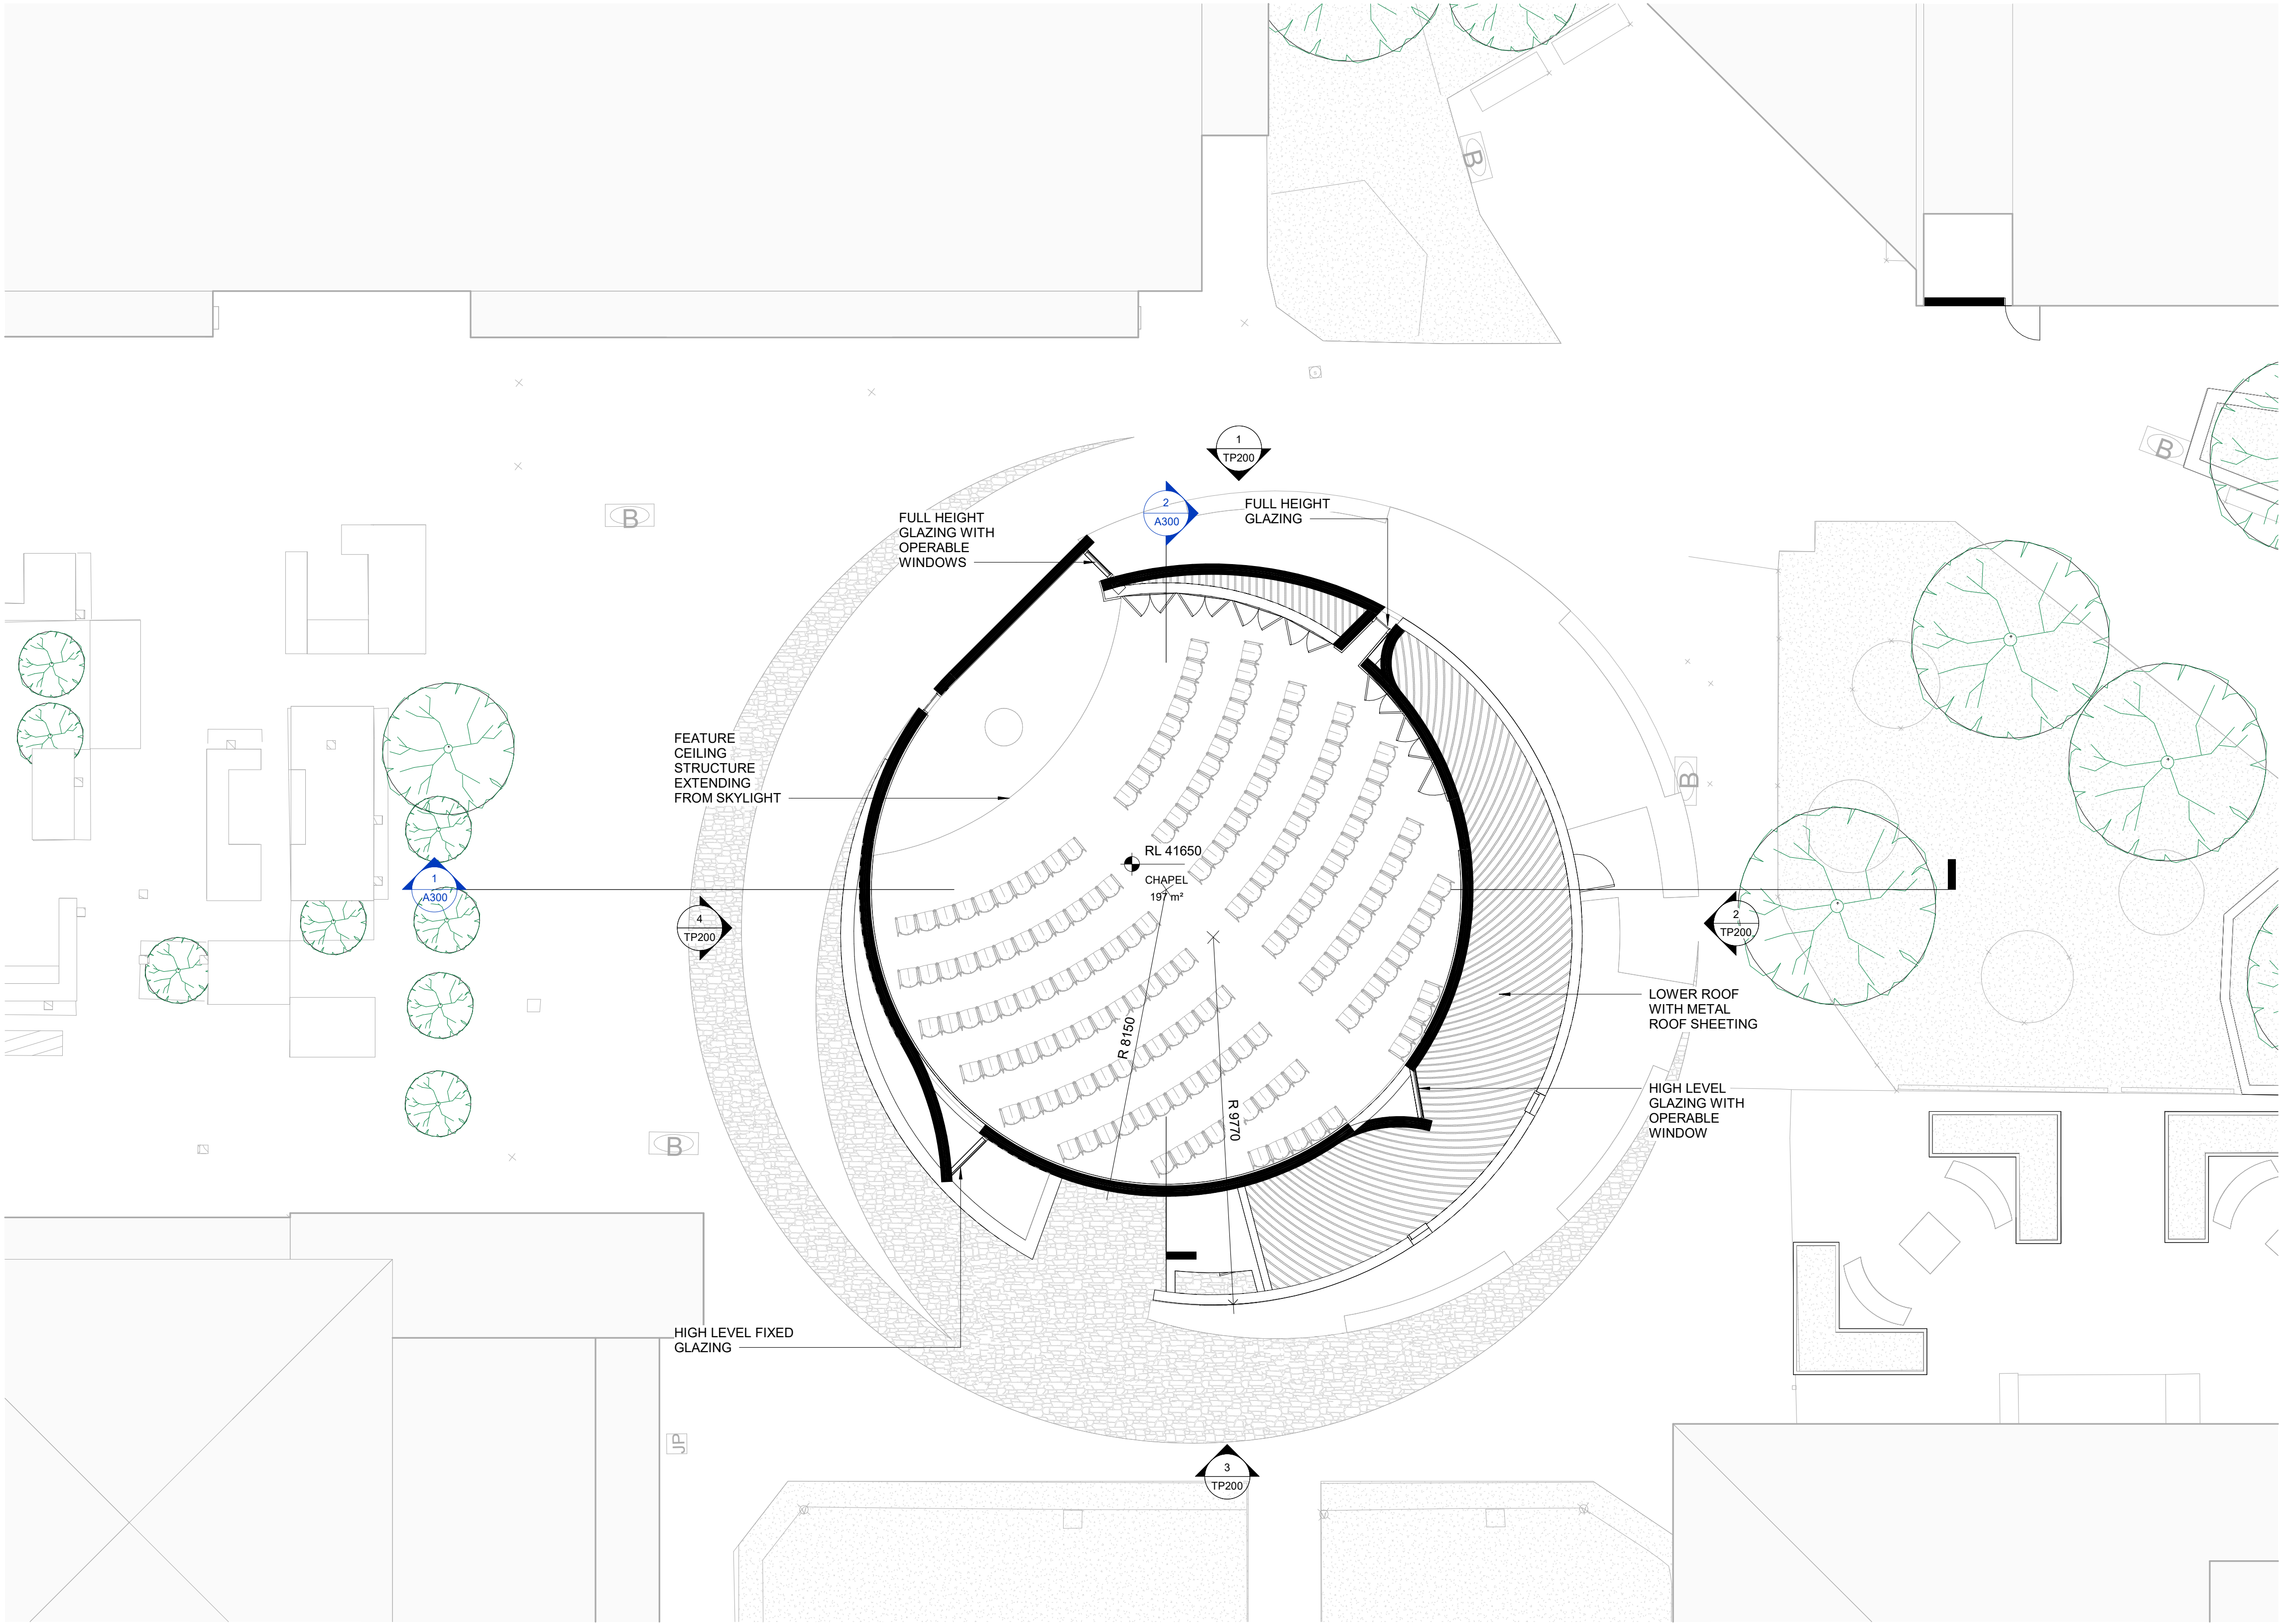

1 TP101_General Arrangement - Ground Floor High Level Windows
1 : 100

ADVERTISED
PLAN

TOWN PLANNING

REVISION SCHEDULE		
REV	DESCRIPTION OF CHANGE	DATE
1	DTP Lodgement	25.06.2026

NORTH POINT

DO NOT SCALE OFF DRAWINGS. USE FIGURED DIMENSIONS ONLY. CONTRACTOR MUST VERIFY ALL DIMENSIONS ON SITE BEFORE COMMENCING WORK OR PREPARING SHOP DRAWINGS.

DRAWINGS TO BE PRINTED IN COLOUR.

© COPYRIGHT MCILDOWIE PARTNERS 2023

NOTES

GENERAL ARRANGEMENT PLAN LEGEND

GREY DENOTES: RETAINED EXISTING WALLS & STRUCTURE

BLACK DENOTES: NEW WALLS & STRUCTURE

This copied document to be made available for the sole purpose of enabling its consideration and review as part of a planning process under the Planning and Environment Act 1987. The document must not be used for any purpose which may breach any copyright

ARCHITECTURAL CONSULTANT

McIldowie
Partners

T/ +61 3 8695 0300 Level 2, 325 Flinders Lane
info@mcildowiepartners.com.au Melbourne, Vic 3000


CLIENT
Marian College

PROJECT NAME
Marian College Chapel

PROJECT ADDRESS
196 Glengala Rd, Sunshine West VIC, 3020

DRAWING TITLE
GROUND FLOOR PLAN - HIGH LEVEL WINDOWS

SCALE @ A1:	DRAWN	ML	DRAWING NUMBER
1 : 100			TP101
REV DATE:	CHECKED	EG	
25.06.2026			
JOB No:	DATE/TIME	REV.	
3360	25/06/2026 12:52:37 PM	1	
FILE Autodesk_Dwg\0390 - Marian College Chapel\0390_Marian College Chapel_BUL.DWG_24.rvt			

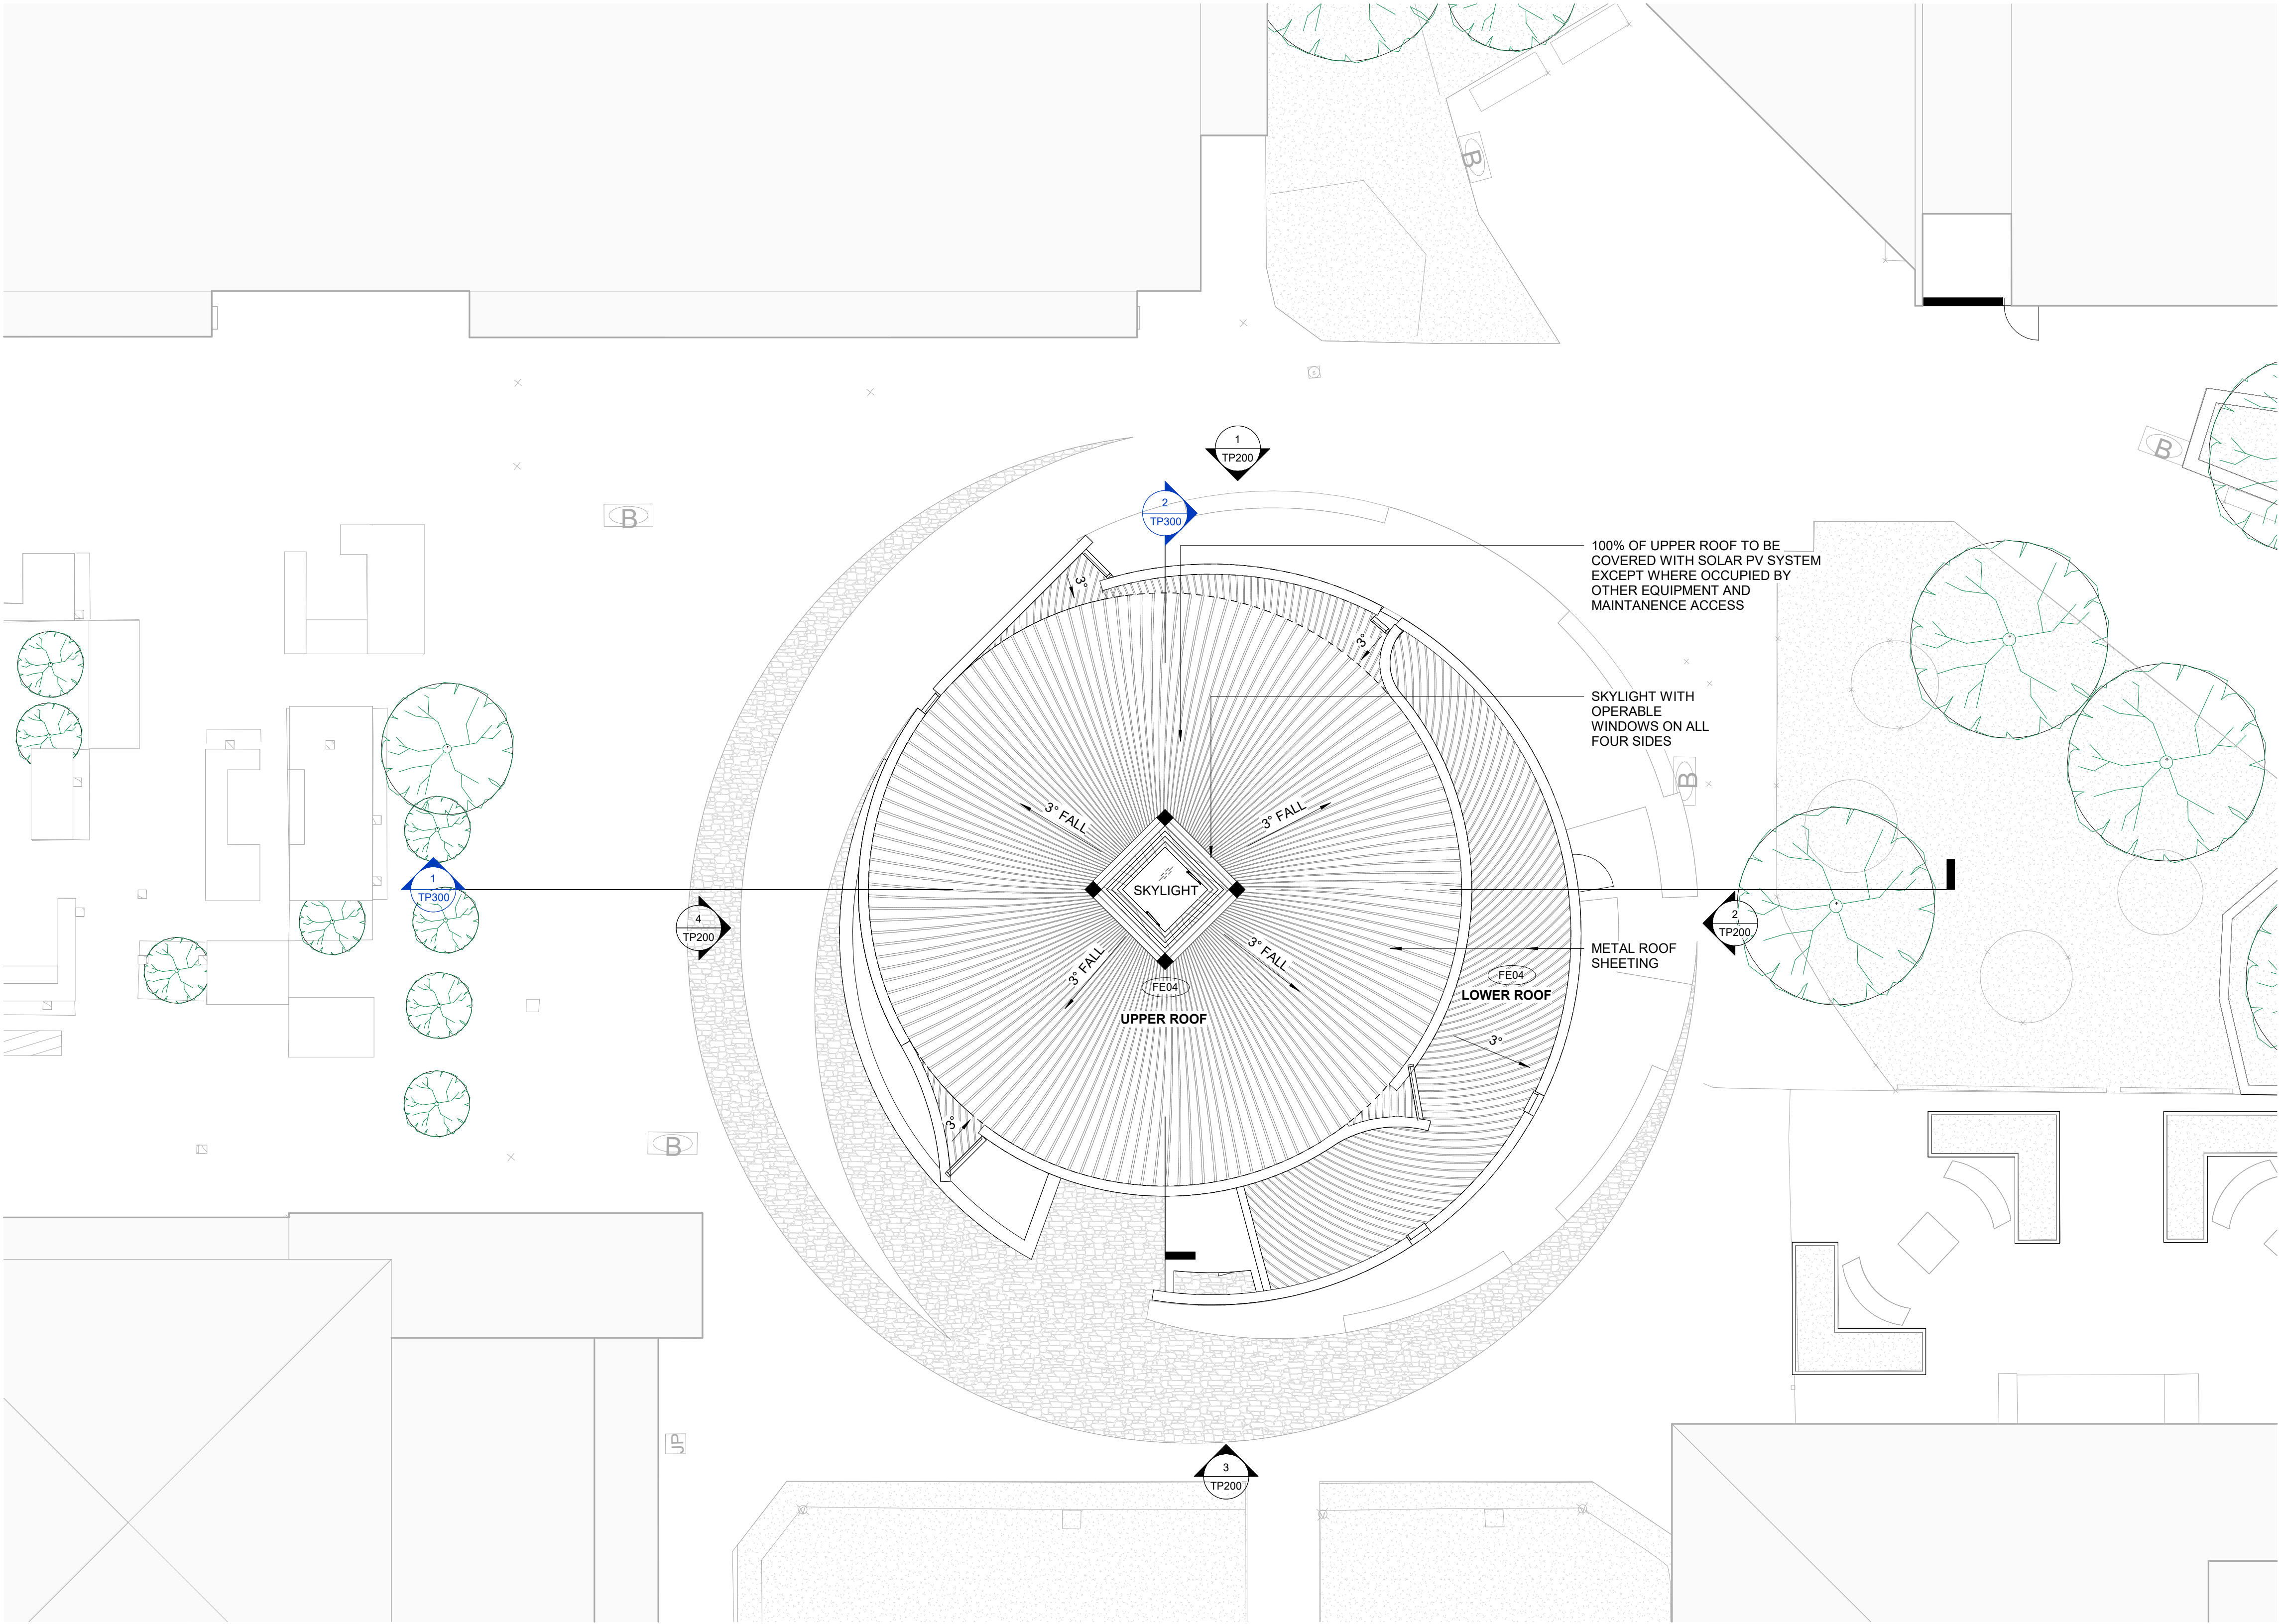

1 TP102_Roof Plan
1 : 100

ADVERTISED
PLAN

TOWN PLANNING

REVISION SCHEDULE		
REV	DESCRIPTION OF CHANGE	DATE
1	DTP Lodgement	25.06.2026

NORTH POINT

DO NOT SCALE OFF DRAWINGS. USE FIGURED DIMENSIONS ONLY. CONTRACTOR MUST VERIFY ALL DIMENSIONS ON SITE BEFORE COMMENCING WORK OR PREPARING SHOP DRAWINGS.

DRAWINGS TO BE PRINTED IN COLOUR.

© COPYRIGHT MCILDOWIE PARTNERS 2023

NOTES

This copied document to be made available for the sole purpose of enabling its consideration and review as part of a planning process under the Planning and Environment Act 1987. The document must not be used for any purpose which may breach any copyright

ARCHITECTURAL CONSULTANT

Mcildowie
Partners

T/ +61 3 8695 0300
info@mcildowiepartners.com.au

Level 2, 325 Flinders Lane
Melbourne, Vic 3000


CLIENT
Marian College

PROJECT NAME
Marian College Chapel

PROJECT ADDRESS
196 Glengala Rd, Sunshine West VIC,
3020


DRAWING TITLE
ROOF PLAN

SCALE @ A1:	DRAWN	ML	DRAWING NUMBER
1 : 100			TP102
REV DATE:	CHECKED	EG	
25.06.2026			
JOB No.	DATE/TIME	REV.	
3360	25/06/2026 12:52:40 PM	1	
FILE			
Autodesk Docs\0390 - Marian College Chapel\0390_Marian College Chapel_BUL090_24.rvt			

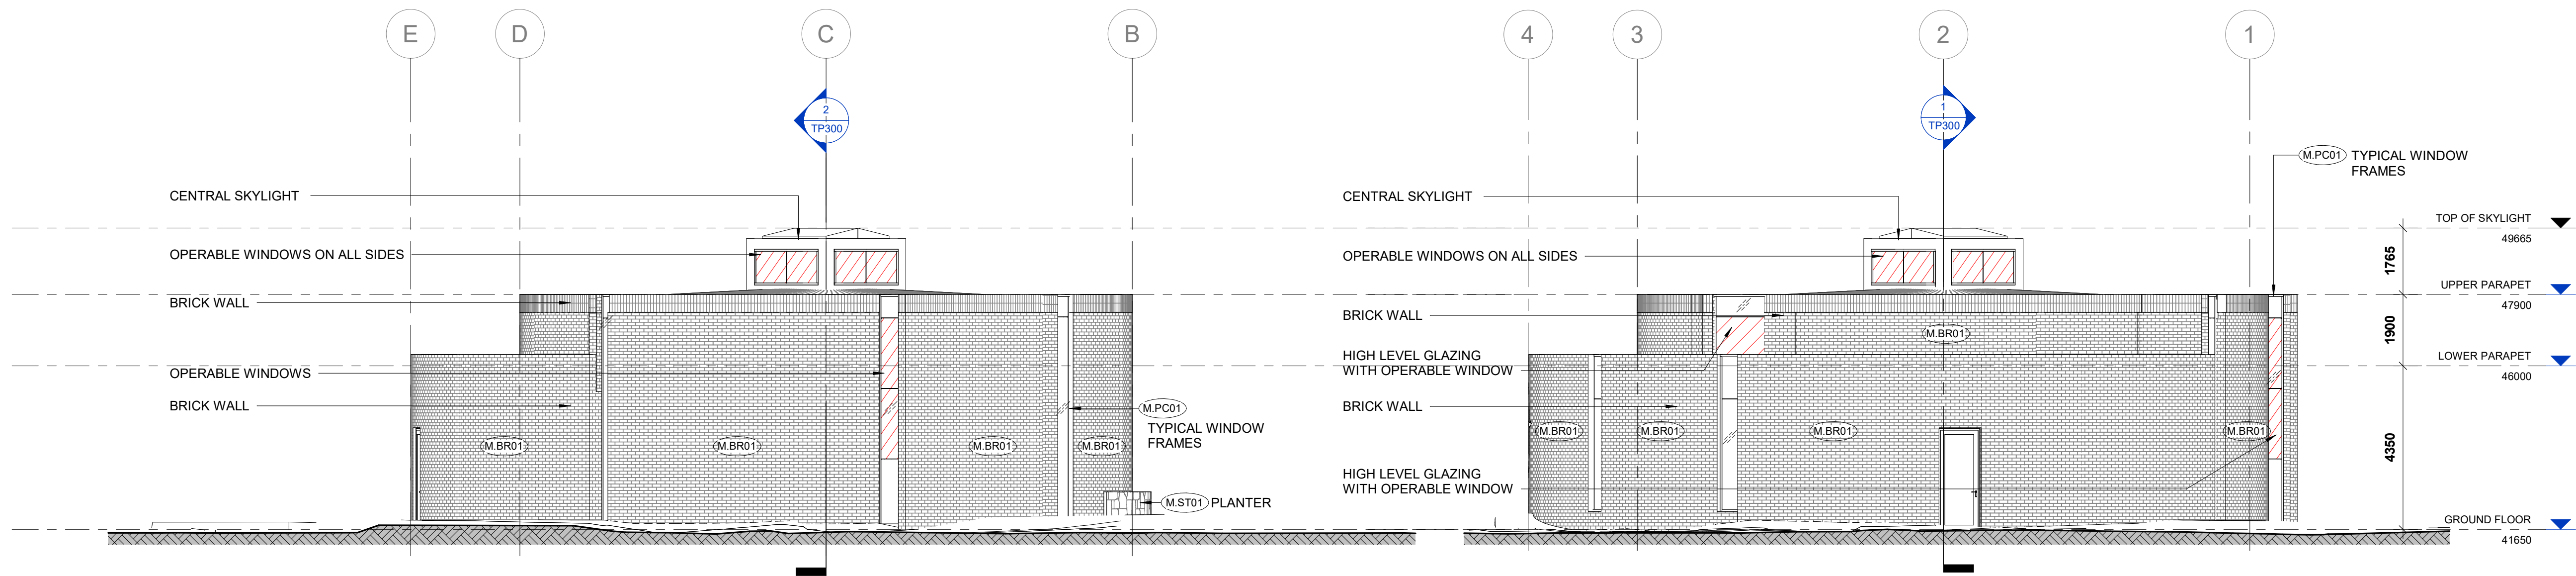

1 TP200_Building Elevation - North
TP200 1 : 100

2 TP200_Building Elevation - East
TP200 1 : 100

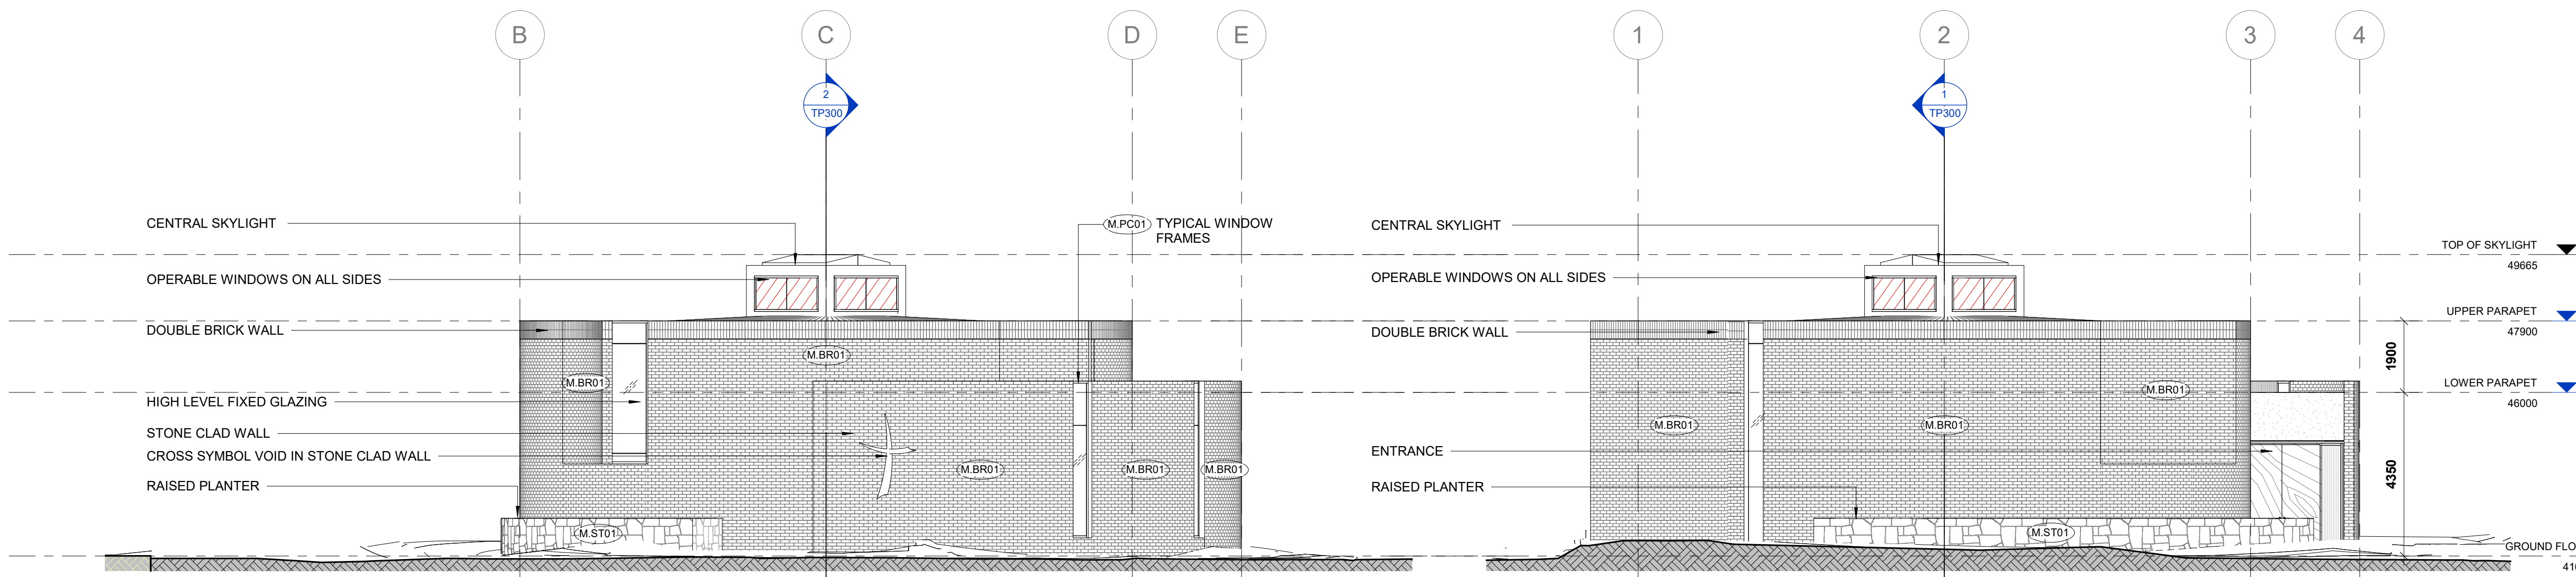

3 TP200_Building Elevation - South
TP200 1 : 100

4 TP200_Building Elevation - West
TP200 1 : 100

REVISION SCHEDULE		
REV	DESCRIPTION OF CHANGE	DATE
1	DTP Lodgement	25.06.2026

NORTH POINT


DO NOT SCALE OFF DRAWINGS. USE FIGURED DIMENSIONS ONLY. CONTRACTOR MUST VERIFY ALL DIMENSIONS ON SITE BEFORE COMMENCING WORK OR PREPARING SHOP DRAWINGS.

DRAWINGS TO BE PRINTED IN COLOUR.


© COPYRIGHT MCILDOWIE PARTNERS 2023

NOTES


External Finishes Palette

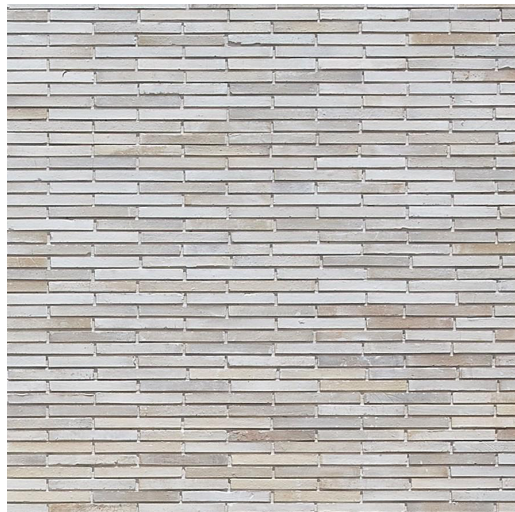


M.BR01
Light Beige Grey Bricks

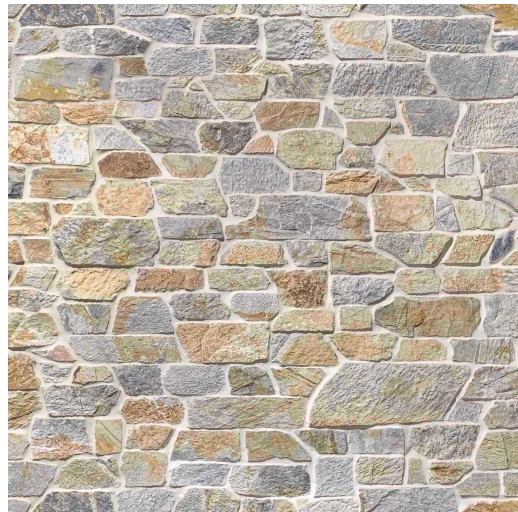

M.ST01
Natural Stone

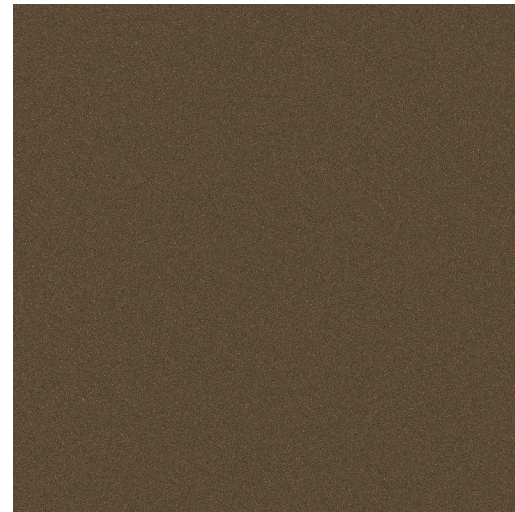

M.PC01
Bronze Colour Powdercoat

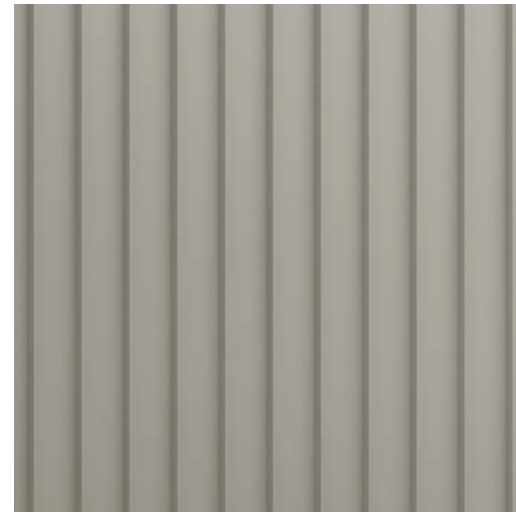

M.MS01
Light Grey Metal Roof

ADVERTISED
PLAN

This copied document to be made available for the sole purpose of enabling its consideration and review as part of a planning process under the Planning and Environment Act 1987. The document must not be used for any purpose which may breach any copyright

ARCHITECTURAL CONSULTANT

Mcildowie
Partners

T/ +61 3 8695 0300
info@mcildowiepartners.com.au

Level 2, 325 Flinders Lane
Melbourne, Vic 3000

CLIENT

Marian College

PROJECT NAME

Marian College Chapel

PROJECT ADDRESS

196 Glengala Rd, Sunshine West VIC,
3020

DRAWING TITLE

ELEVATIONS

SCALE @ A1:	DRAWN	ML	DRAWING NUMBER
1 : 100			TP200
REV DATE:	CHECKED	EG	
25.06.2026			
JOB No.	DATE	REV.	
3360	25/06/2026 12:52:46 PM	1	
FILE			
Autodesk Docs\0390 - Marian College Chapel\0390_Marian College Chapel_BUL090_24.rvt			

TOWN PLANNING

REVISION SCHEDULE		
REV	DESCRIPTION OF CHANGE	DATE
1	DTP Lodgement	25.06.2026


NORTH POINT

DO NOT SCALE OFF DRAWINGS. USE FIGURED DIMENSIONS ONLY. CONTRACTOR MUST VERIFY ALL DIMENSIONS ON SITE BEFORE COMMENCING WORK OR PREPARING SHOP DRAWINGS.

DRAWINGS TO BE PRINTED IN COLOUR.


© COPYRIGHT MCILDOWIE PARTNERS 2023

NOTES

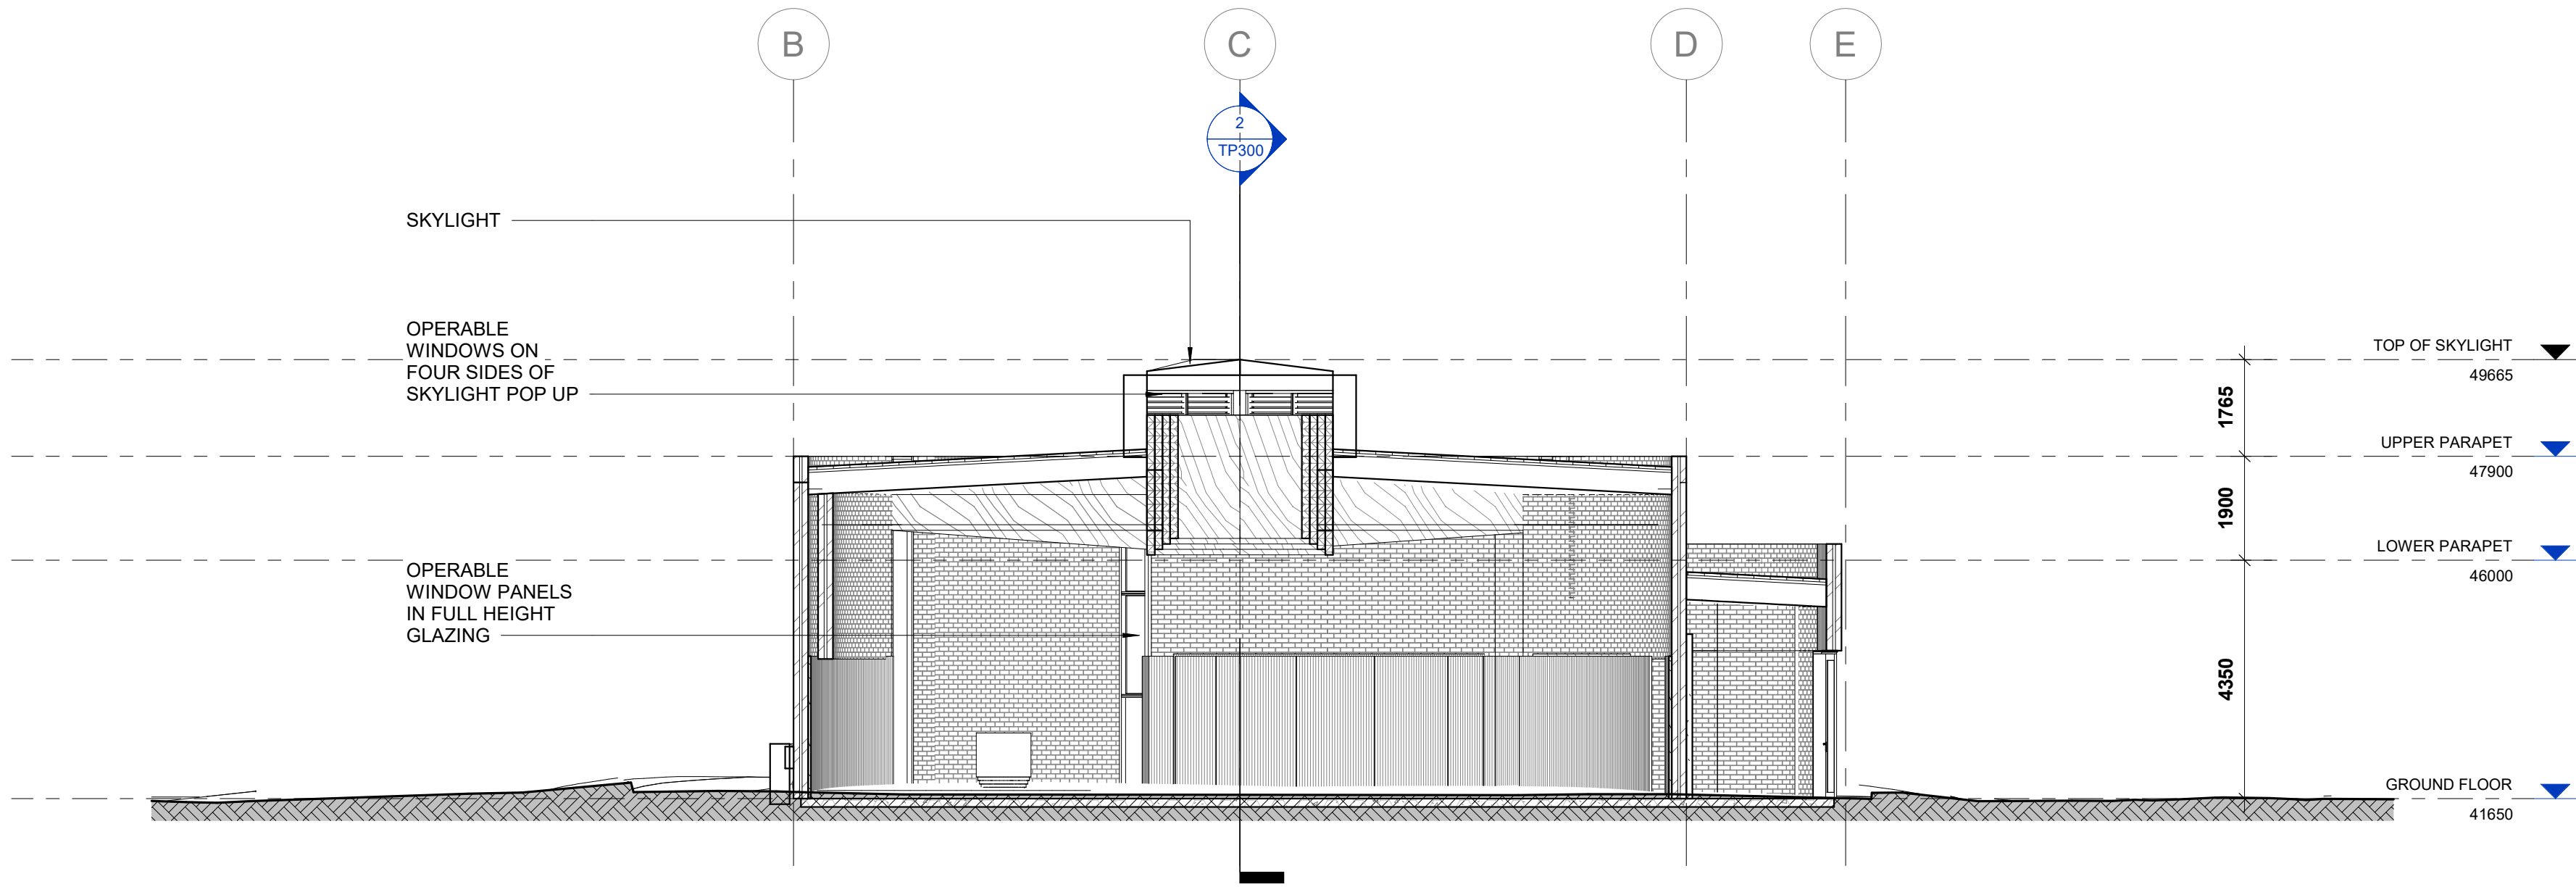

1 TP300 BUILDING SECTION 1
1 : 100

This copied document to be made available for the sole purpose of enabling its consideration and review as part of a planning process under the Planning and Environment Act 1987. The document must not be used for any purpose which may breach any copyright

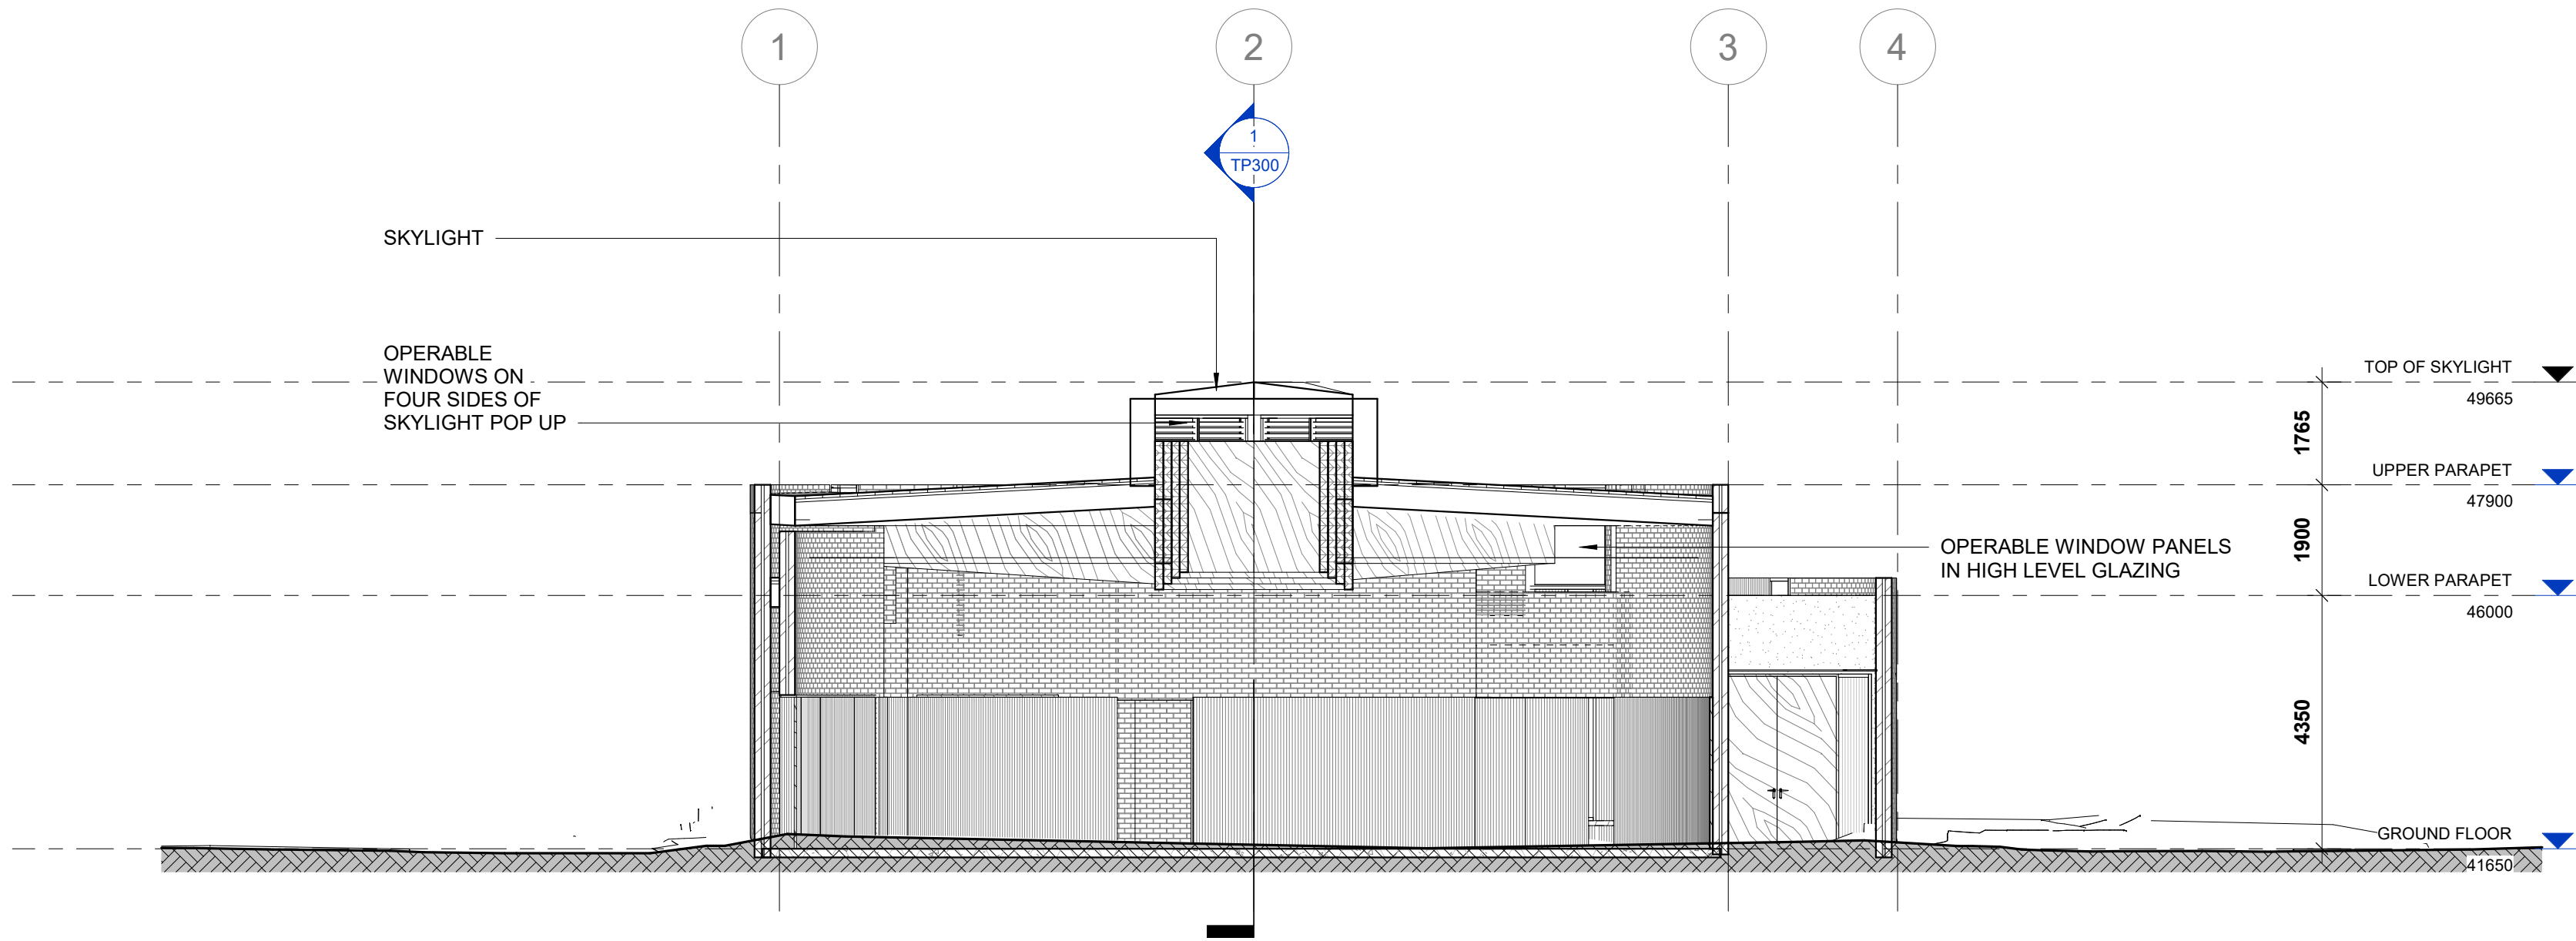

2 TP301 BUILDING SECTION 2
1 : 100

ADVERTISED
PLAN

ARCHITECTURAL CONSULTANT

**Mcildowie
Partners**

T/ +61 3 8695 0300
info@mcildowiepartners.com.au

Level 2, 325 Flinders Lane
Melbourne, Vic 3000

CLIENT

Marian College

PROJECT NAME

Marian College Chapel

PROJECT ADDRESS

196 Glengala Rd, Sunshine West VIC,
3020

DRAWING TITLE

BUILDING SECTIONS

SCALE @ A1:	DRAWN	ML	DRAWING NUMBER
1 : 100			TP300
REV DATE:	CHECKED	EG	REV.
25.06.2026			1
JOB No.	DATE	TIME	REV.
3360	15/06/2026	12:52:48 PM	
FILE AutoCAD Docu/03360 - Marian College Chapel/03360_Marian College Chapel_BUILDING_24.rvt			

TOWN PLANNING