


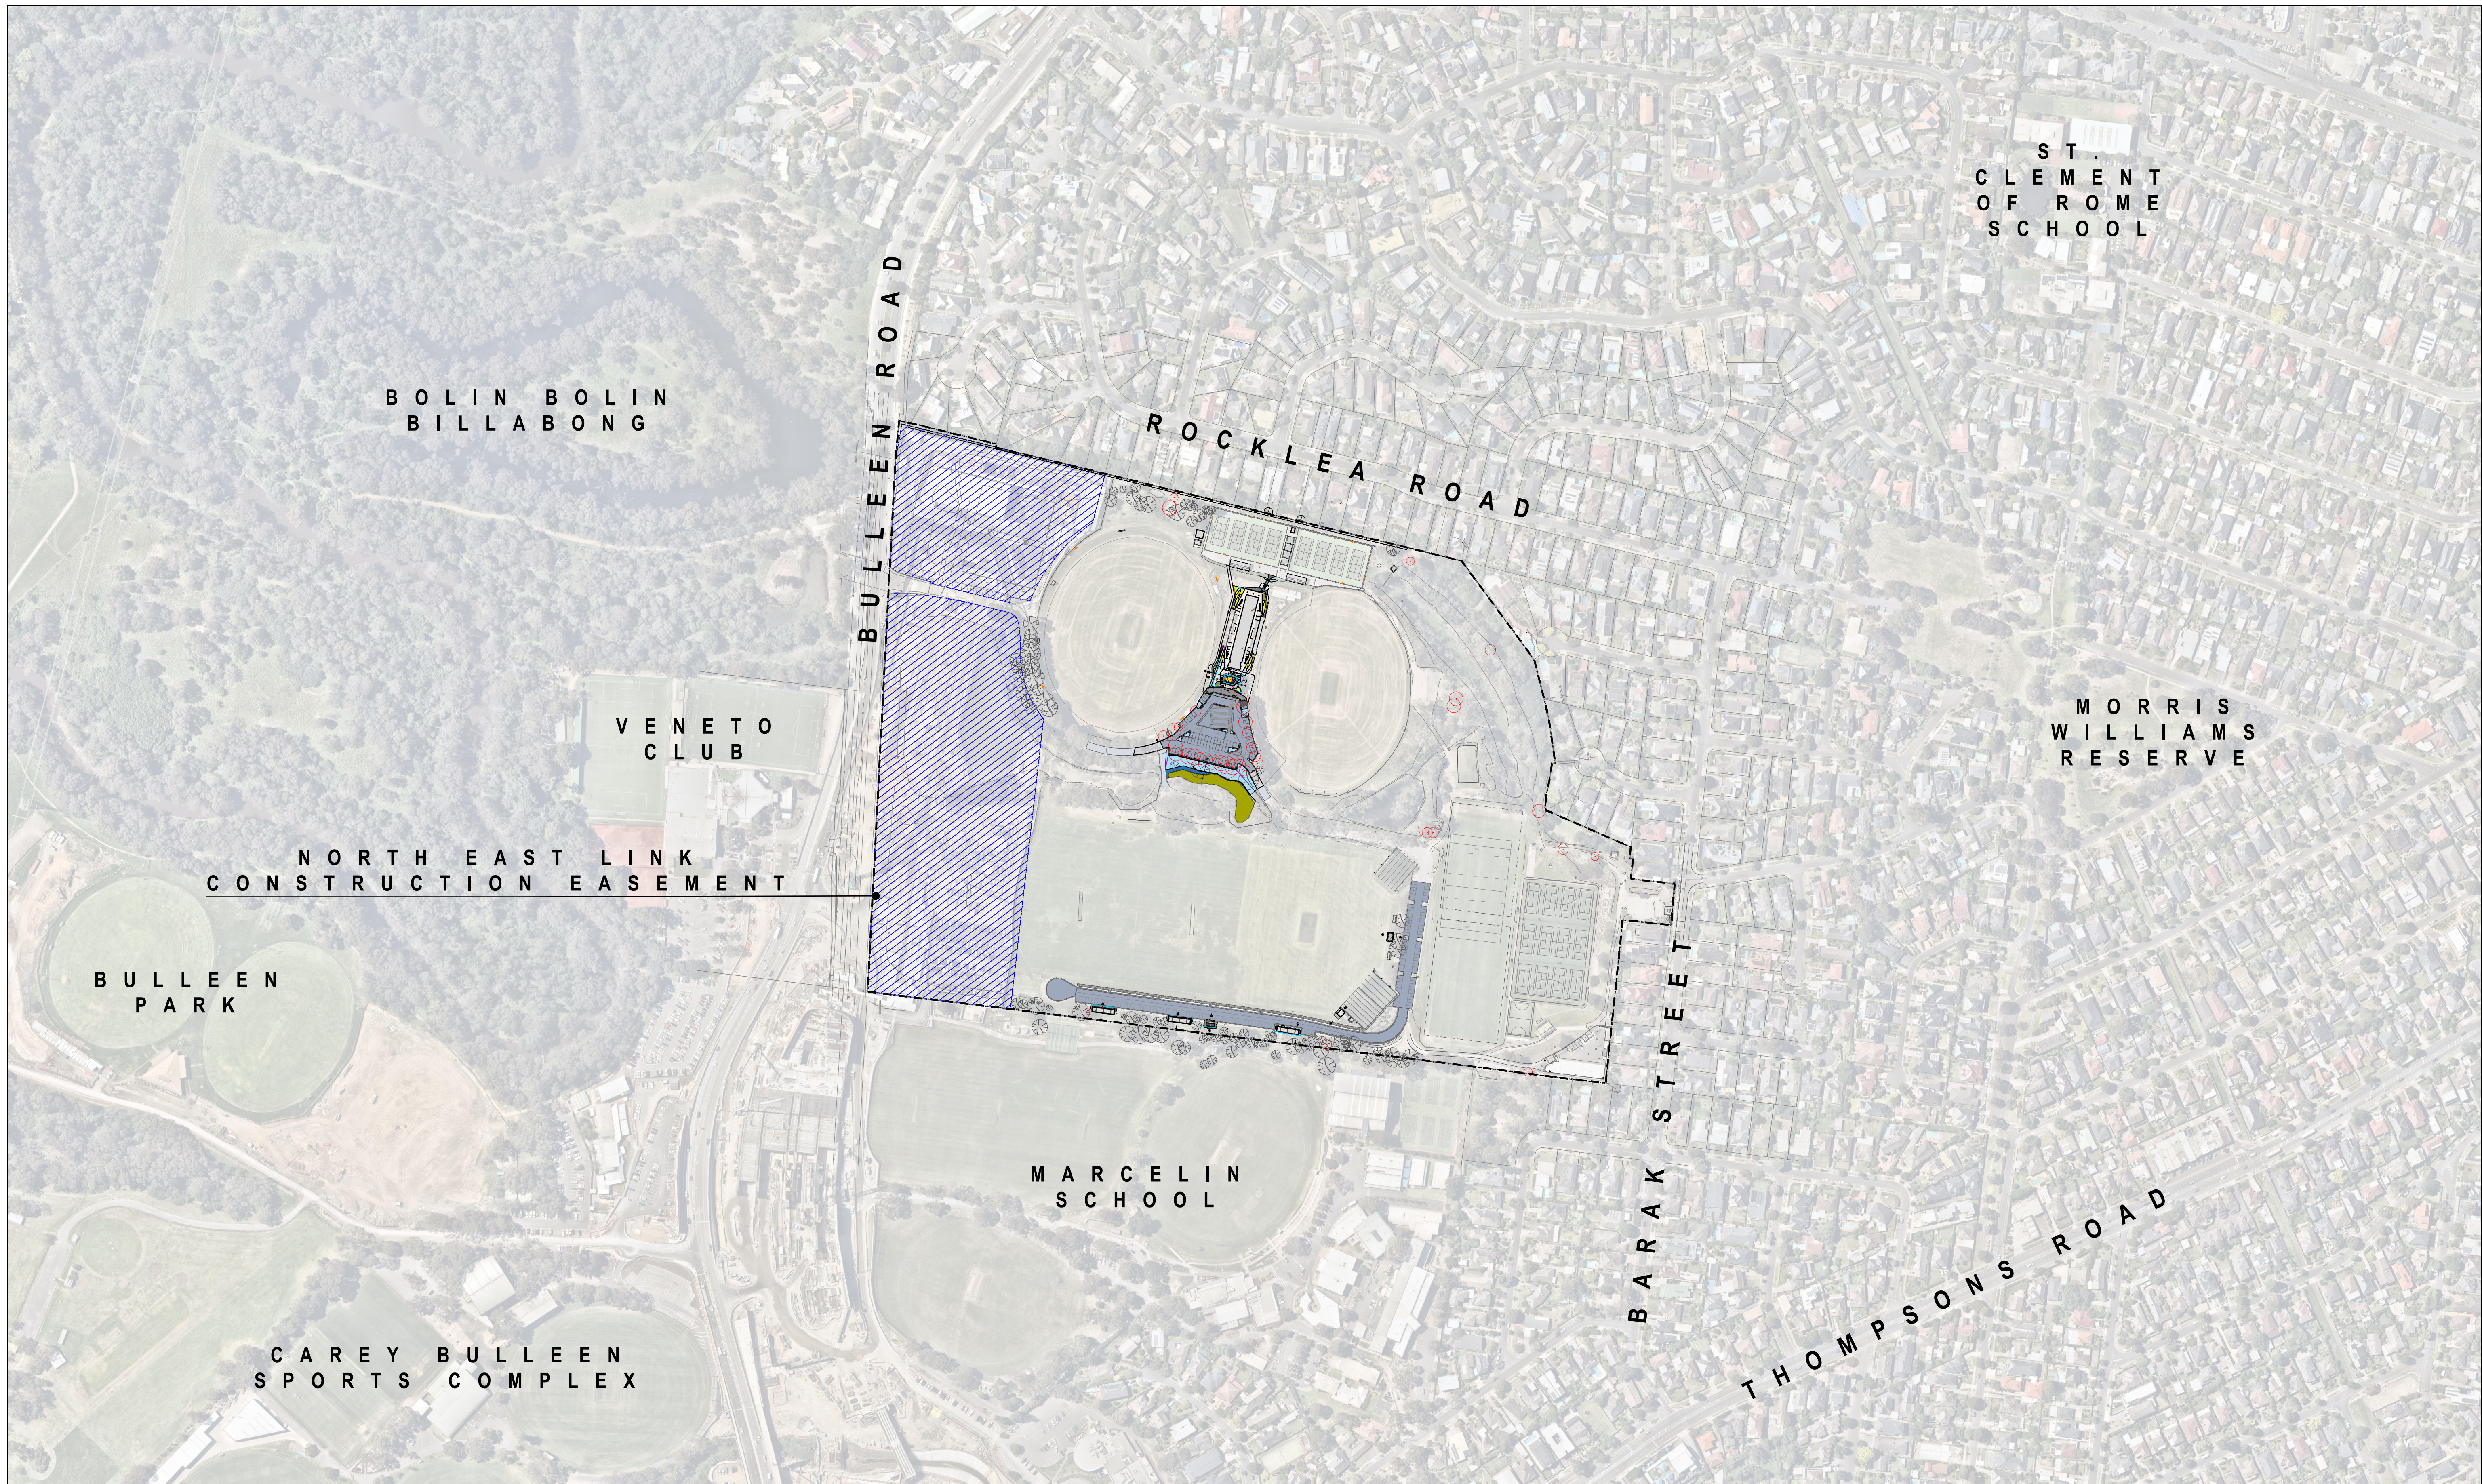


© 2026 SITE IMAGE (VIC) PTY LTD ABN 92 298 651 413 ALL RIGHTS RESERVED. THIS DRAWING IS COPYRIGHT AND SHALL NOT BE REPRODUCED OR COPIED IN ANY FORM OR BY ANY MEANS (GRAPHIC, ELECTRONIC OR MECHANICAL INCLUDING PHOTOCOPY) WITHOUT THE WRITTEN PERMISSION OF SITE IMAGE PTY LTD. ANY LICENSE, EXPRESSED OR IMPLIED, TO USE THIS DOCUMENT FOR ANY PURPOSE WHAT SO EVER IS RESTRICTED TO THE TERMS OF THE WRITTEN AGREEMENT BETWEEN SITE IMAGE (NSW) PTY LTD AND THE INSTRUCTING PARTY.

THE CONTRACTOR SHALL CHECK AND VERIFY ALL WORK ON SITE (INCLUDING WORK BY OTHERS) BEFORE COMMENCING THE LANDSCAPE INSTALLATION. ANY DISCREPANCIES ARE TO BE REPORTED TO THE PROJECT MANAGER OR LANDSCAPE ARCHITECT PRIOR TO COMMENCING WORK. DO NOT SCALE THIS DRAWING. ANY REQUIRED DIMENSIONS NOT SHOWN SHALL BE REFERRED TO THE LANDSCAPE ARCHITECT FOR CONFIRMATION.

[illegible]

**ADVERTISED
PLAN**

This copied document to be made available for the sole purpose of enabling its consideration and review as part of a planning process under the Planning and Environment Act 1987. The document must not be used for any purpose which may breach any copyright

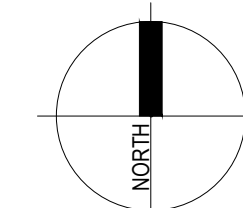

CLIENT: TRINITY GRAMMAR SCHOOL

PROJECT:
TRINITY GRAMMAR SCHOOL
162 BULLEEN ROAD
BULLEEN, VIC 3105

DRAWING NAME:

CONTEXT PLAN

FOR TENDER

SCALE: 1:2500 @ A1		
JOB NUMBER: SM26705	DRAWING NUMBER: LT001	ISSUE: A

**ADVERTISED
PLAN**

© 2026 SITE IMAGE (VIC) PTY LTD ABN 92 298 651 413 ALL RIGHTS RESERVED. THIS DRAWING IS COPYRIGHT AND SHALL NOT BE REPRODUCED OR COPIED IN ANY FORM OR BY ANY MEANS (GRAPHIC, ELECTRONIC OR MECHANICAL INCLUDING PHOTOCOPY) WITHOUT THE WRITTEN PERMISSION OF SITE IMAGE PTY LTD. ANY LICENSE, EXPRESSED OR IMPLIED, TO USE THIS DOCUMENT FOR ANY PURPOSE WHAT SO EVER IS RESTRICTED TO THE TERMS OF THE WRITTEN AGREEMENT BETWEEN SITE IMAGE (NSW) PTY LTD AND THE INSTRUCTING PARTY.

[illegible]

CLIENT:
TRINITY GRAMMAR SCHOOL

PROJECT:
TRINITY GRAMMAR SCHOOL
162 BULLEEN ROAD,
BULLEEN, VIC 3105

DRAWING NAME:	
PROPOSED PLANT SCHEDULE	
FOR TENDER	
SCALE: 1:500 @ A1	
	
JOB NUMBER:	DRAWING NUMBER:
SM26705	LT004
ISSUE:	
A	








**This copied document to be made available
for the sole purpose of enabling
its consideration and review as
part of a planning process under the
Planning and Environment Act 1987.
The document must not be used for any
purpose which may breach any
copyright**

ADVERTISED PLAN

LEGEND


TREE PROTECTION & REMOVAL

     - | | |
|---|--|
|  | EXISTING TREE TO BE RETAINED
TREE PROTECTION ZONE - REFER TO ARBORIST REPORT |
|  | EXISTING TREE TO BE RETAINED
STRUCTURAL ROOT ZONE - REFER TO ARBORIST REPORT |
|  | EXISTING TREE
TO BE REMOVED - REFER TO ARBORIST REPORT |
|  | EXISTING TREE TO BE RETAINED
HIGH RETENTION VALUE - REFER TO ARBORIST REPORT |
|  | EXISTING TREE TO BE RETAINED
MEDIUM RETENTION VALUE - REFER TO ARBORIST REPORT |
|  | EXISTING TREE TPZ ENCROACHMENT AREA |


© 2026 SITE IMAGE (VIC) PTY LTD ABN 92 298 651 413 ALL RIGHTS RESERVED. THIS DRAWING IS COPYRIGHT AND SHALL NOT BE REPRODUCED OR COPIED IN ANY FORM OR BY ANY MEANS (GRAPHIC, ELECTRONIC OR MECHANICAL INCLUDING PHOTOCOPY) WITHOUT THE WRITTEN PERMISSION OF SITE IMAGE PTY LTD. ANY LICENSE, EXPRESSED OR IMPLIED, TO USE THIS DOCUMENT FOR ANY PURPOSE WHAT SO EVER IS RESTRICTED TO THE TERMS OF THE WRITTEN AGREEMENT BETWEEN SITE IMAGE (NSW) PTY LTD AND THE INSTRUCTING PARTY.

THE CONTRACTOR SHALL CHECK AND VERIFY ALL WORK ON SITE (INCLUDING WORK BY OTHERS) BEFORE COMMENCING THE LANDSCAPE INSTALLATION. ANY DISCREPANCIES ARE TO BE REPORTED TO THE PROJECT MANAGER OR LANDSCAPE ARCHITECT PRIOR TO COMMENCING WORK. DO NOT SCALE THIS DRAWING. ANY REQUIRED DIMENSIONS NOT SHOWN SHALL BE REFERRED TO THE LANDSCAPE ARCHITECT FOR CONFIRMATION.

	"		"	"	Rev_001_00000
"	"		"	"	Rev_002_00000
"	"		"	"	Rev_003_00000
A	FOR TENDER		JP	GW	22.05.2026
ISSUE	REVISION DESCRIPTION		DRAWN	CHECK	DATE

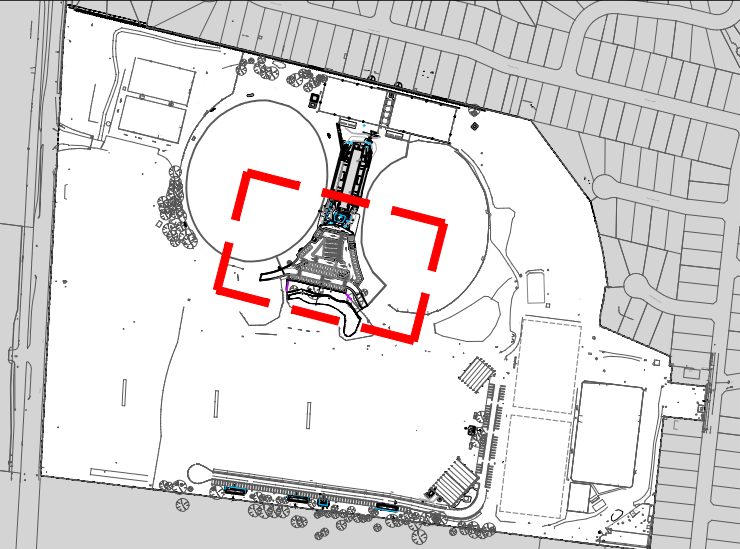

KEY PLAN

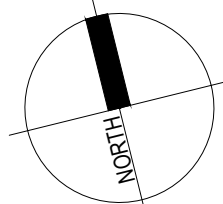

CLIENT:
TRINITY GRAMMAR SCHOOL

PROJECT:
TRINITY GRAMMAR SCHOOL
162 BULLEEN ROAD,
BULLEEN, VIC 3105

DRAWING NAME:


PAVILION FORECOURT LANDSCAPE
& CARPARK UPGRADE
TREE PLAN & SCHEDULE

FOR TENDER

SCALE: 1:250 @ A1			
JOB NUMBER:	DRAWING NUMBER:	ISSUE:	
SM26705	LT102	A	

This copied document to be made available for the sole purpose of enabling its consideration and review as part of a planning process under the Planning and Environment Act 1987. The document must not be used for any purpose which may breach any copyright


ADVERTISED PLAN

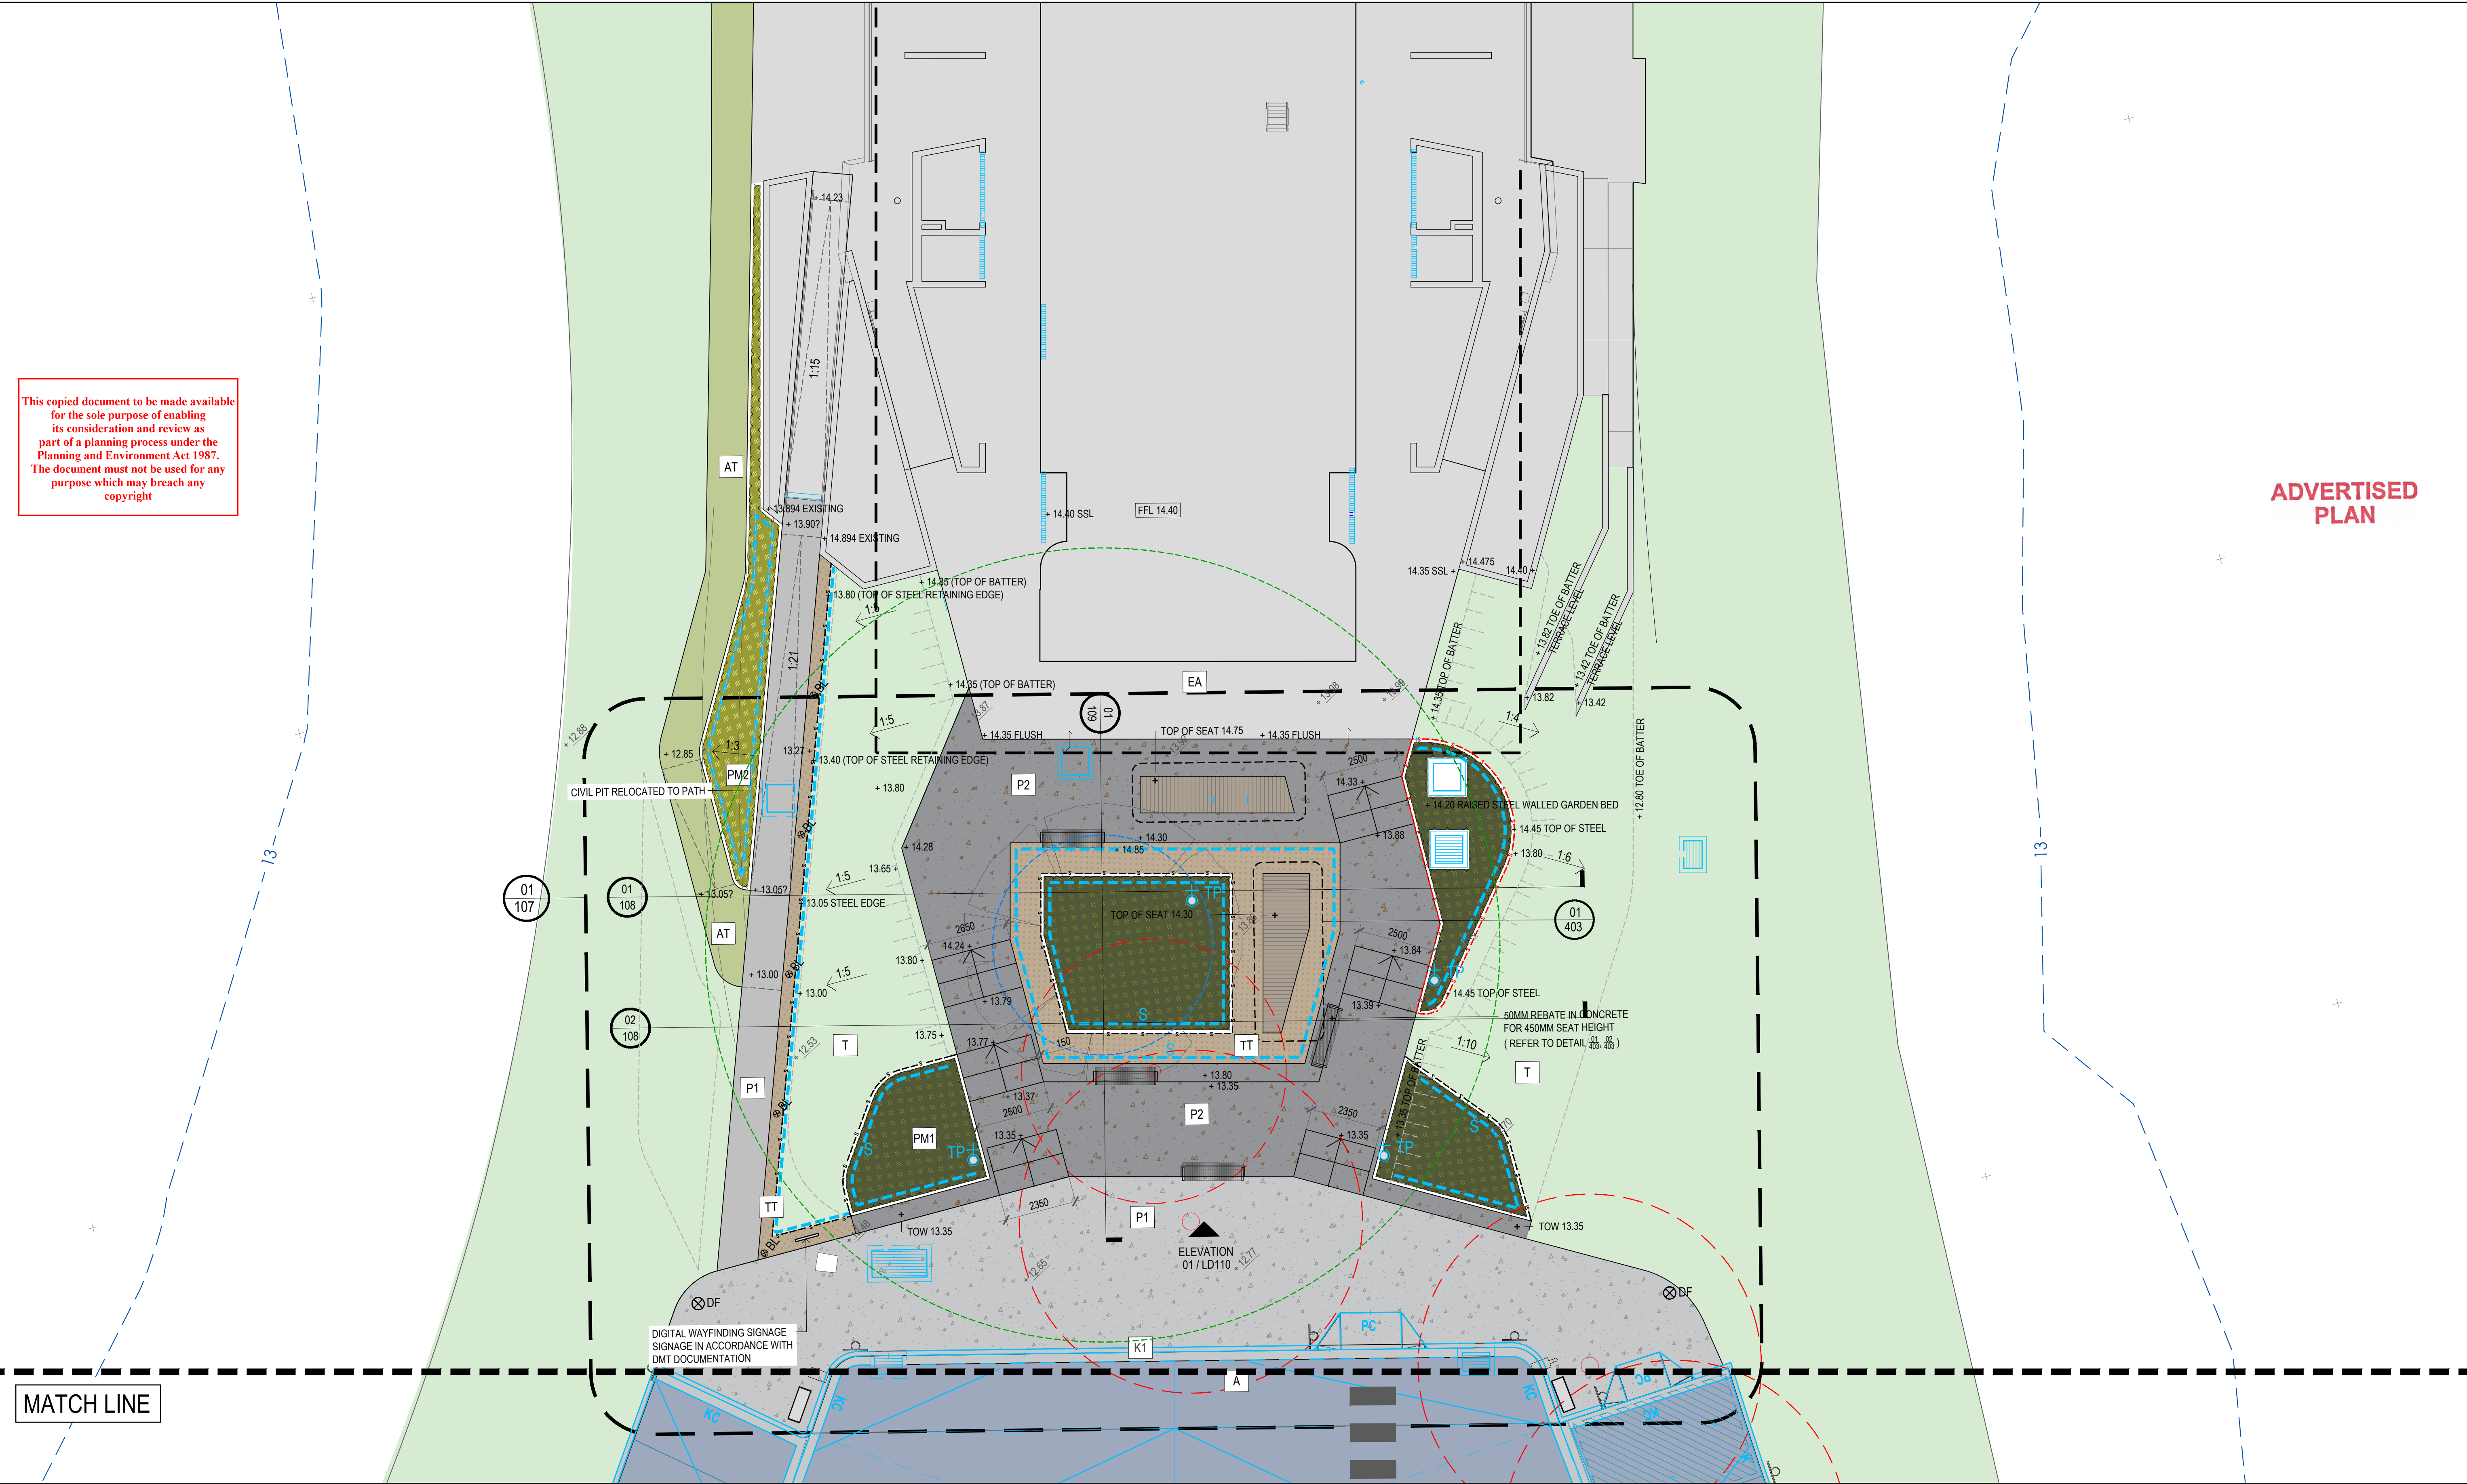


© 2026 SITE IMAGE (VIC) PTY LTD. ABN 92 298 651 413. ALL RIGHTS RESERVED. THIS DRAWING IS COPYRIGHT AND SHALL NOT BE REPRODUCED OR COPIED IN ANY FORM OR BY ANY MEANS (GRAPHIC, ELECTRONIC OR MECHANICAL INCLUDING PHOTOCOPY) WITHOUT THE WRITTEN PERMISSION OF SITE IMAGE PTY LTD. ANY LICENSE, EXPRESSED OR IMPLIED, TO USE THIS DOCUMENT FOR ANY PURPOSE WHATSOEVER IS RESTRICTED TO THE TERMS OF THE WRITTEN AGREEMENT BETWEEN SITE IMAGE (NSW) PTY LTD AND THE INSTRUCTING PARTY.

THE CONTRACTOR SHALL CHECK AND VERIFY ALL WORK ON SITE (INCLUDING WORK BY OTHERS) BEFORE COMMENCING THE LANDSCAPE INSTALLATION. ANY DISCREPANCIES ARE TO BE REPORTED TO THE PROJECT MANAGER OR LANDSCAPE ARCHITECT PRIOR TO COMMENCING WORK. DO NOT SCALE THIS DRAWING. ANY REQUIRED DIMENSIONS NOT SHOWN SHALL BE REFERRED TO THE LANDSCAPE ARCHITECT FOR CONFIRMATION.

ISSUE	REVISION DESCRIPTION	DRAWN	CHECK	DATE
A	FOR TENDER	JP	GW	22.05.2026

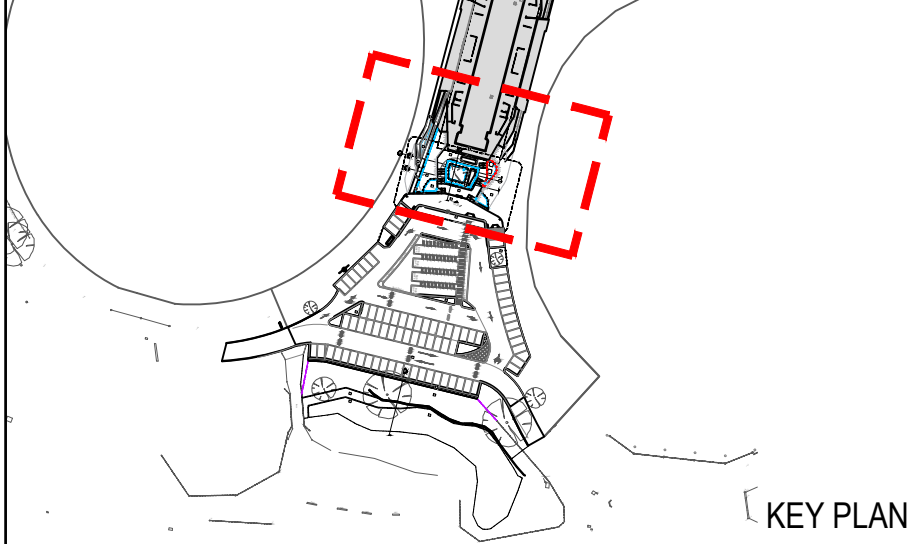

KEY PLAN

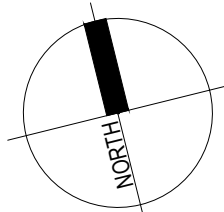

CLIENT:
TRINITY GRAMMAR SCHOOL


PROJECT:
TRINITY GRAMMAR SCHOOL
162 BULLEEN ROAD,
BULLEEN, VIC 3105

DRAWING NAME:
PAVILION LANDSCAPE PLAN 02


FOR TENDER

SCALE: 1:100 @ A1	0 0.5 1 2 3m
JOB NUMBER: SM26705	DRAWING NUMBER: LT104
	ISSUE: A

01 SECTION 01
SCALE 1:50 @ A1

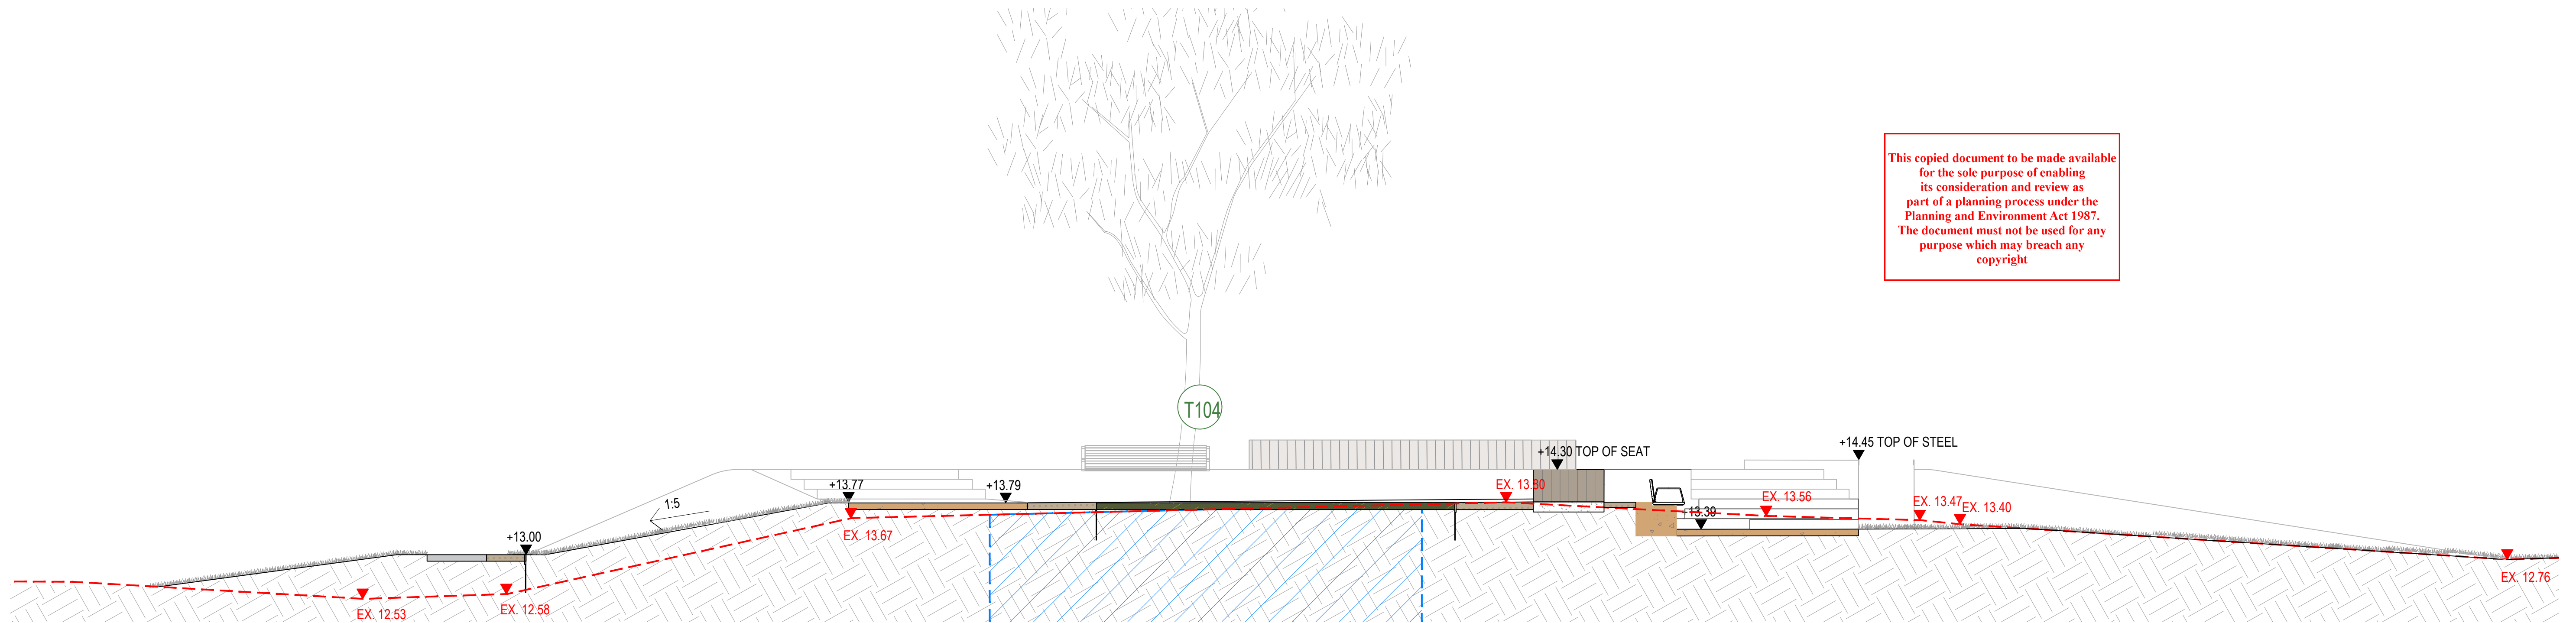


02 SECTION 02
SCALE 1:50 @ A1

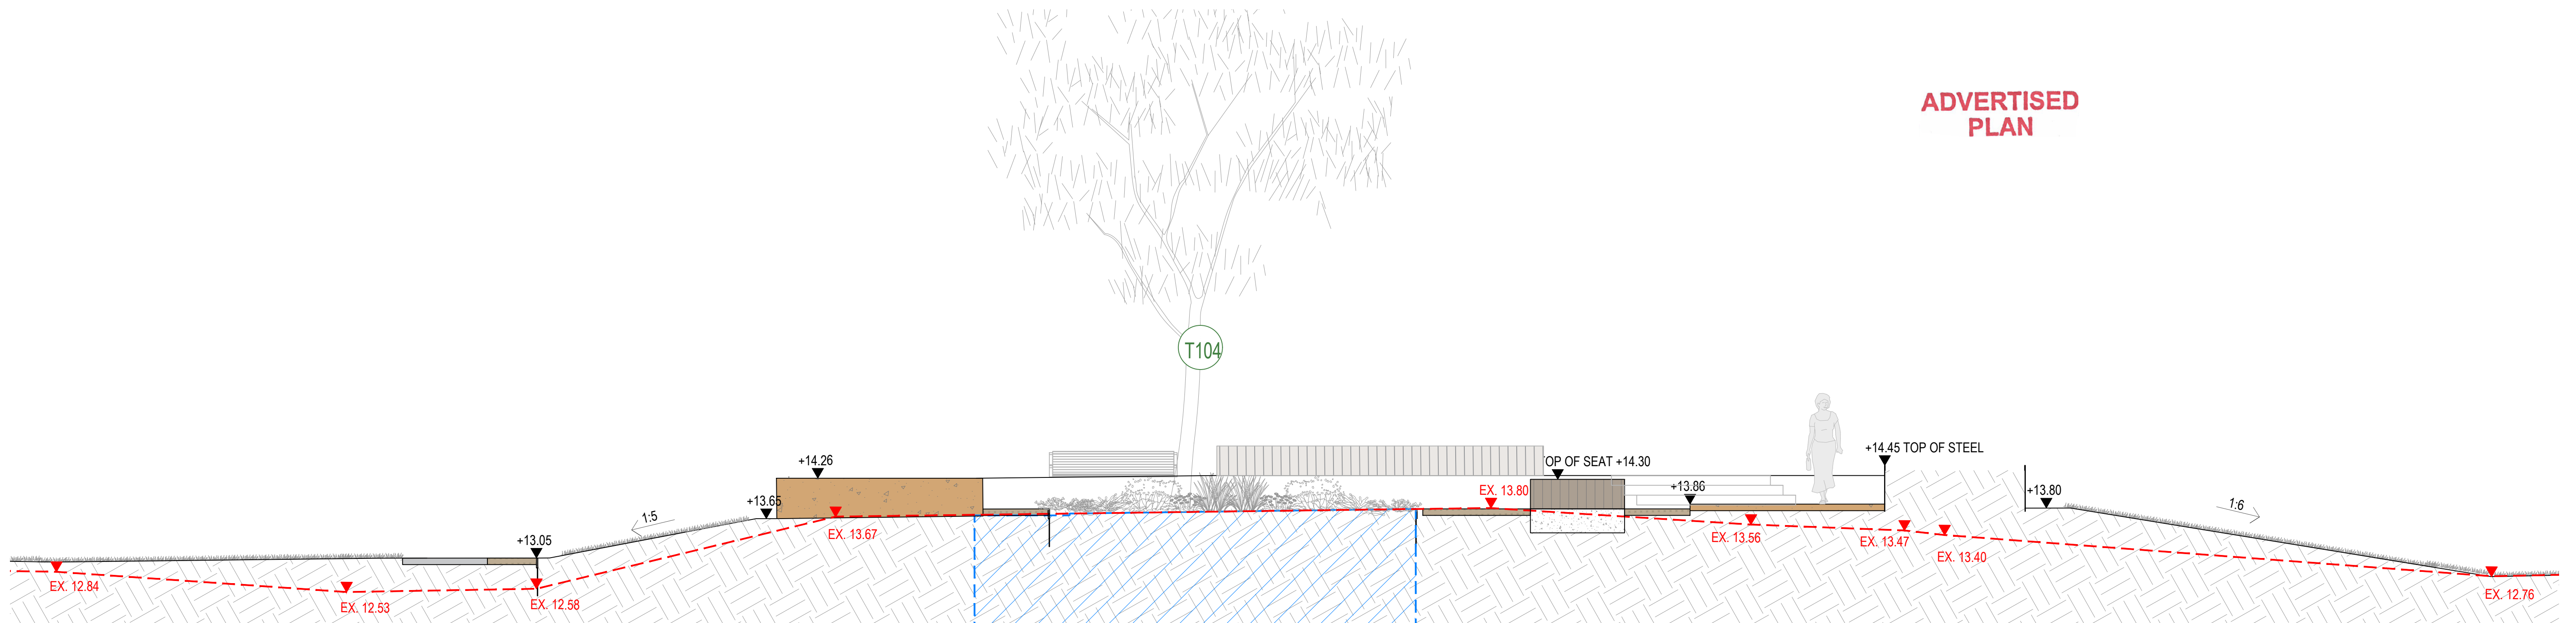

THE CONTRACTOR SHALL CHECK AND VERIFY ALL WORK ON SITE (INCLUDING WORK BY OTHERS) BEFORE COMMENCING THE LANDSCAPE INSTALLATION. ANY DISCREPANCIES ARE TO BE REPORTED TO THE PROJECT MANAGER OR LANDSCAPE ARCHITECT PRIOR TO COMMENCING WORK. DO NOT SCALE THIS DRAWING. ANY REQUIRED DIMENSIONS NOT SHOWN SHALL BE REFERRED TO THE LANDSCAPE ARCHITECT FOR CONFIRMATION.

ISSUE	DEVIATION DESCRIPTION	DRAWING	CHECK	DATE
A	FOR TENDER	JP	GW	22.05.2026

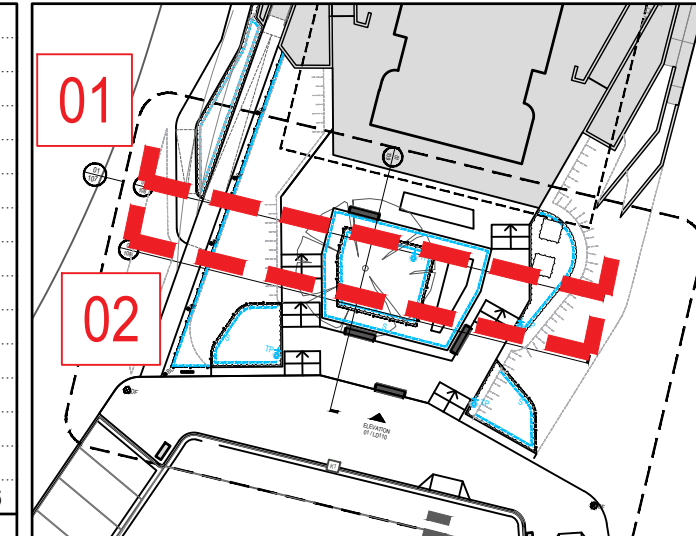

PROJECT:
TRINITY GRAMMAR SCHOOL
162 BULLEEN ROAD,
BULLEEN, VIC 3105


FOR TENDER

IT108



02 SECTION 04
SCALE 1:50 @ A1

A	FOR TENDER		JP	GW	22.05.2026	
ISSUE	REVISION DESCRIPTION		DRAWN	CHECK	DATE	

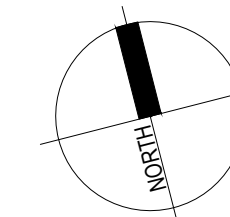

CLIENT:
TRINITY GRAMMAR SCHOOL

PROJECT:
TRINITY GRAMMAR SCHOOL
162 BULLEEN ROAD,
BULLEEN, VIC 3105


SCALE: AS SHOWN AT A1		
JOB NUMBER: SM26705	DRAWING NUMBER: LT110	ISSUE: A


EXISTING TREE SCHEDULE


TREE NO.	BOTANICAL NAME	COMMON NAME	HEIGHT X WIDTH (M)	SRZ (RADIUS M)	NRZ (RADIUS M)	STATUS
102	Casuarina cunninghamiana	River She-oak)	15 X 10			TO BE REMOVED
130	Corymbia maculata	Spotted Gum	15 x 5	2.5	6	TO BE RETAINED
131	Corymbia maculata	Spotted Gum	10 X 5	2.3	4.8	TO BE RETAINED
132	Corymbia maculata	Spotted Gum	10 X 5	2.1	4.2	TO BE RETAINED
150	Corymbia maculata	Spotted Gum	10 X 10	2.5	6	TO BE RETAINED
151	Corymbia maculata	Spotted Gum	20 X 15	3	9.6	TO BE RETAINED
152	Corymbia maculata	Spotted Gum	20 X 10	2.8	8.4	TO BE RETAINED
153	Corymbia maculata	Spotted Gum	15 X 5	2	3.6	TO BE RETAINED
154	Corymbia maculata	Spotted Gum	15 X 10	2.8	7.8	TO BE RETAINED
155	Corymbia maculata	Spotted Gum	20 X 10	2.8	7.8	TO BE RETAINED
156	Corymbia maculata	Spotted Gum	15 X 20	3.1	10.2	TO BE RETAINED
157	Corymbia maculata	Spotted Gum	10 X 5	2.3	4.8	TO BE RETAINED
159	Corymbia maculata	Spotted Gum	15 X 10	3.4	13.2	TO BE RETAINED
160	Corymbia maculata	Spotted Gum	15 X 5	2.6	6	TO BE RETAINED
178	Corymbia maculata	Spotted Gum	5 X 5	2.1	4.2	TO BE RETAINED
179	Corymbia maculata	Spotted Gum	20 X 15			TO BE REMOVED
180	Corymbia maculata	Spotted Gum	5 X 5			TO BE REMOVED
181	Corymbia maculata	Spotted Gum	10 X 5			TO BE REMOVED


LEGEND


TREE PROTECTION & REMOVAL

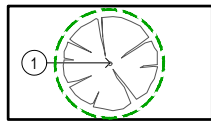- 

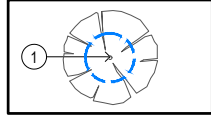EXISTING TREE TO BE RETAINED
TREE PROTECTION ZONE - REFER TO ARBORIST REPORT
- 

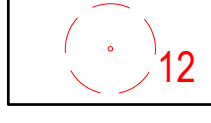
EXISTING TREE TO BE RETAINED
STRUCTURAL ROOT ZONE - REFER TO ARBORIST REPORT
- 

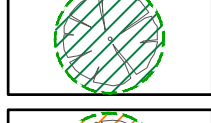EXISTING TREE
TO BE REMOVED - REFER TO ARBORIST REPORT
- 

 
EXISTING TREE TO BE RETAINED
HIGH RETENTION VALUE - REFER TO ARBORIST REPORT
- 

EXISTING TREE TO BE RETAINED
MEDIUM RETENTION VALUE - REFER TO ARBORIST REPORT

This copied document to be made available for the sole purpose of enabling its consideration and review as part of a planning process under the Planning and Environment Act 1987. The document must not be used for any purpose which may breach any copyright

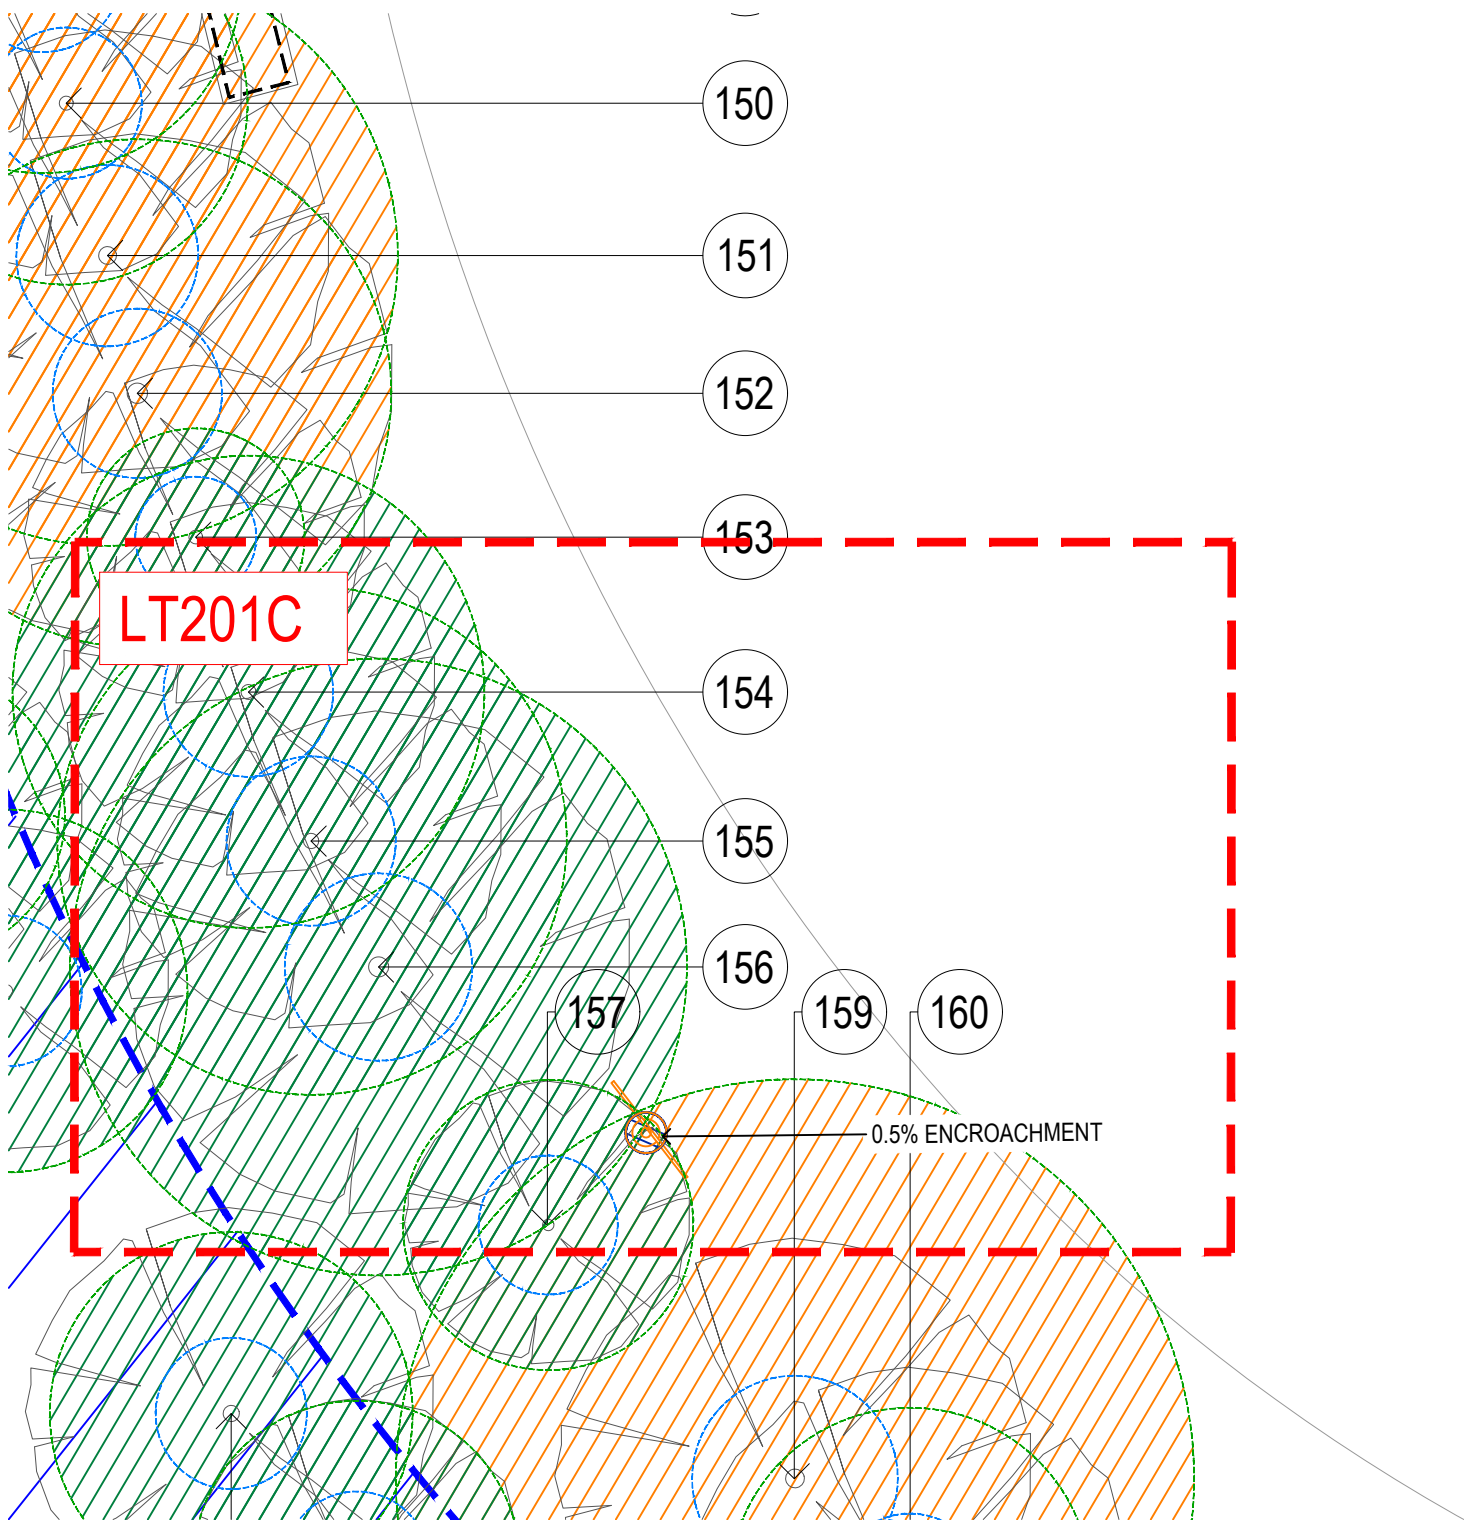


ADVERTISED PLAN

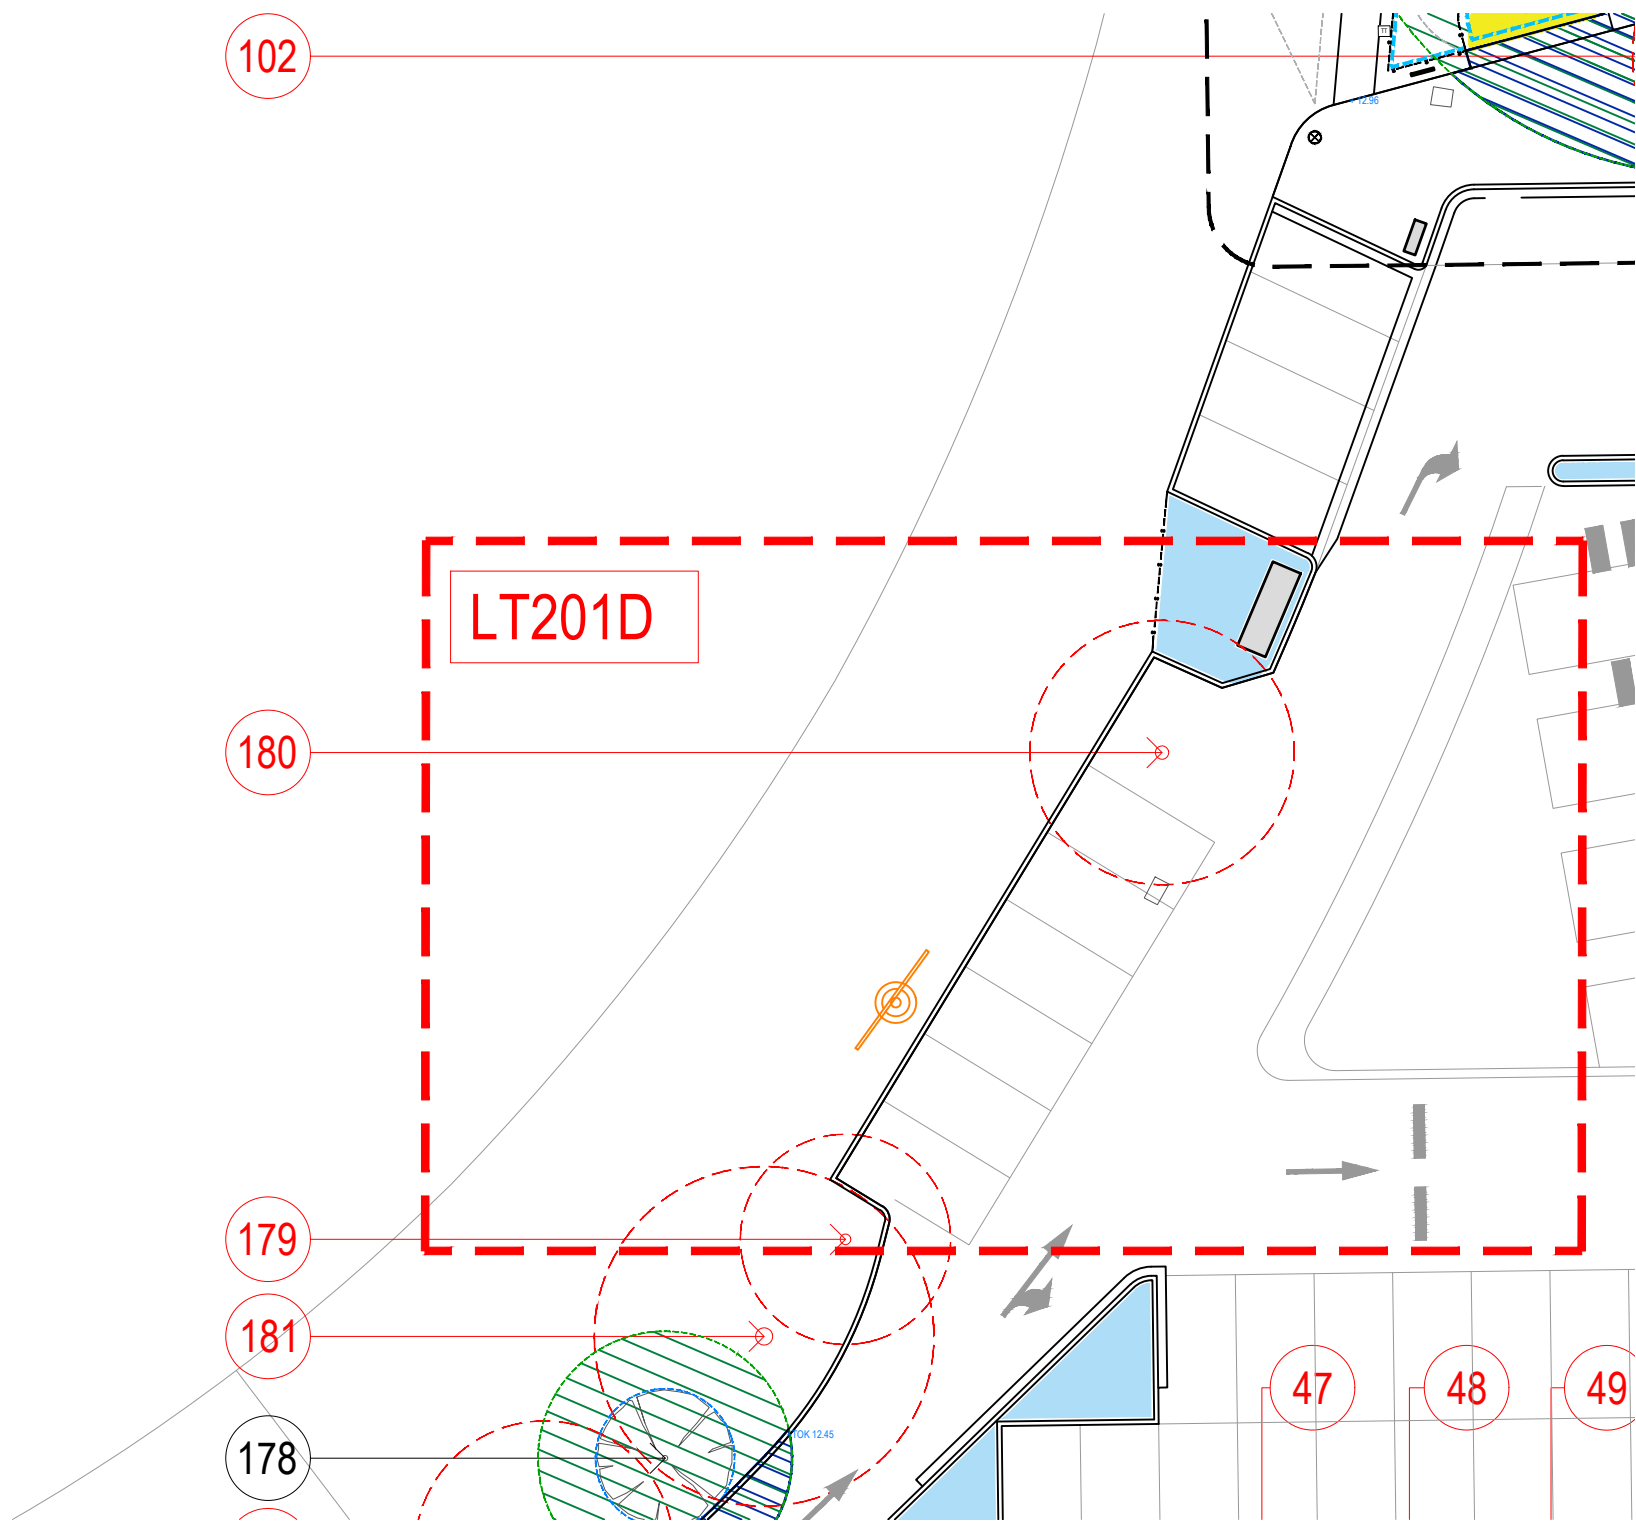

© 2026 SITE IMAGE (VIC) PTY LTD. ABN 92 298 651 413. ALL RIGHTS RESERVED. THIS DRAWING IS COPYRIGHT AND SHALL NOT BE REPRODUCED OR COPIED IN ANY FORM OR BY ANY MEANS (GRAPHIC, ELECTRONIC OR MECHANICAL INCLUDING PHOTOCOPY) WITHOUT THE WRITTEN PERMISSION OF SITE IMAGE PTY LTD. ANY LICENSE, EXPRESSED OR IMPLIED, TO USE THIS DOCUMENT FOR ANY PURPOSE WHAT SO EVER IS RESTRICTED TO THE TERMS OF THE WRITTEN AGREEMENT BETWEEN SITE IMAGE (NSW) PTY LTD AND THE INSTRUCTING PARTY.

THE CONTRACTOR SHALL CHECK AND VERIFY ALL WORK ON SITE (INCLUDING WORK BY OTHERS) BEFORE COMMENCING THE LANDSCAPE INSTALLATION. ANY DISCREPANCIES ARE TO BE REPORTED TO THE PROJECT MANAGER OR LANDSCAPE ARCHITECT PRIOR TO COMMENCING WORK. DO NOT SCALE THIS DRAWING. ANY REQUIRED DIMENSIONS NOT SHOWN SHALL BE REFERRED TO THE LANDSCAPE ARCHITECT FOR CONFIRMATION.

ISSUE	REVISION DESCRIPTION	DRAWN	CHECK	DATE
A	FOR TENDER	JP	GW	22.05.2026

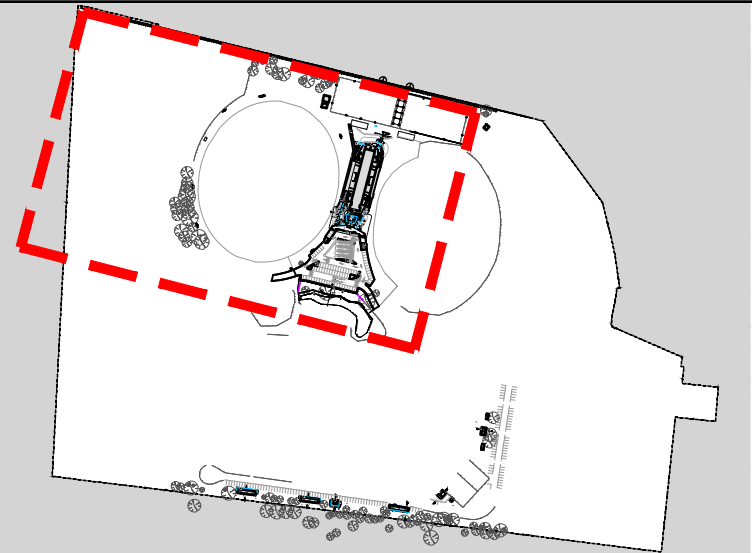

KEY PLAN



SITE IMAGE
LANDSCAPE ARCHITECTS
108/1 WILSON AVENUE
BRUNSWICK VIC 3069
AUSTRALIA
TEL: (61 3) 9329 4633
WEB: www.siteimage.com.au
SITE IMAGE (VIC) PTY LTD
ABN 92 298 651 413

CLIENT:
TRINITY GRAMMAR SCHOOL

PROJECT:
TRINITY GRAMMAR SCHOOL
162 BULLEEN ROAD,
BULLEEN, VIC 3105

DRAWING NAME:
DALEY OVAL LIGHTING UPGRADE

TREE PLAN & SCHEDULE



FOR TENDER

SCALE: 1:250 @ A3


JOB NUMBER:
SM26705

DRAWING NUMBER:
LT202

ISSUE:
A

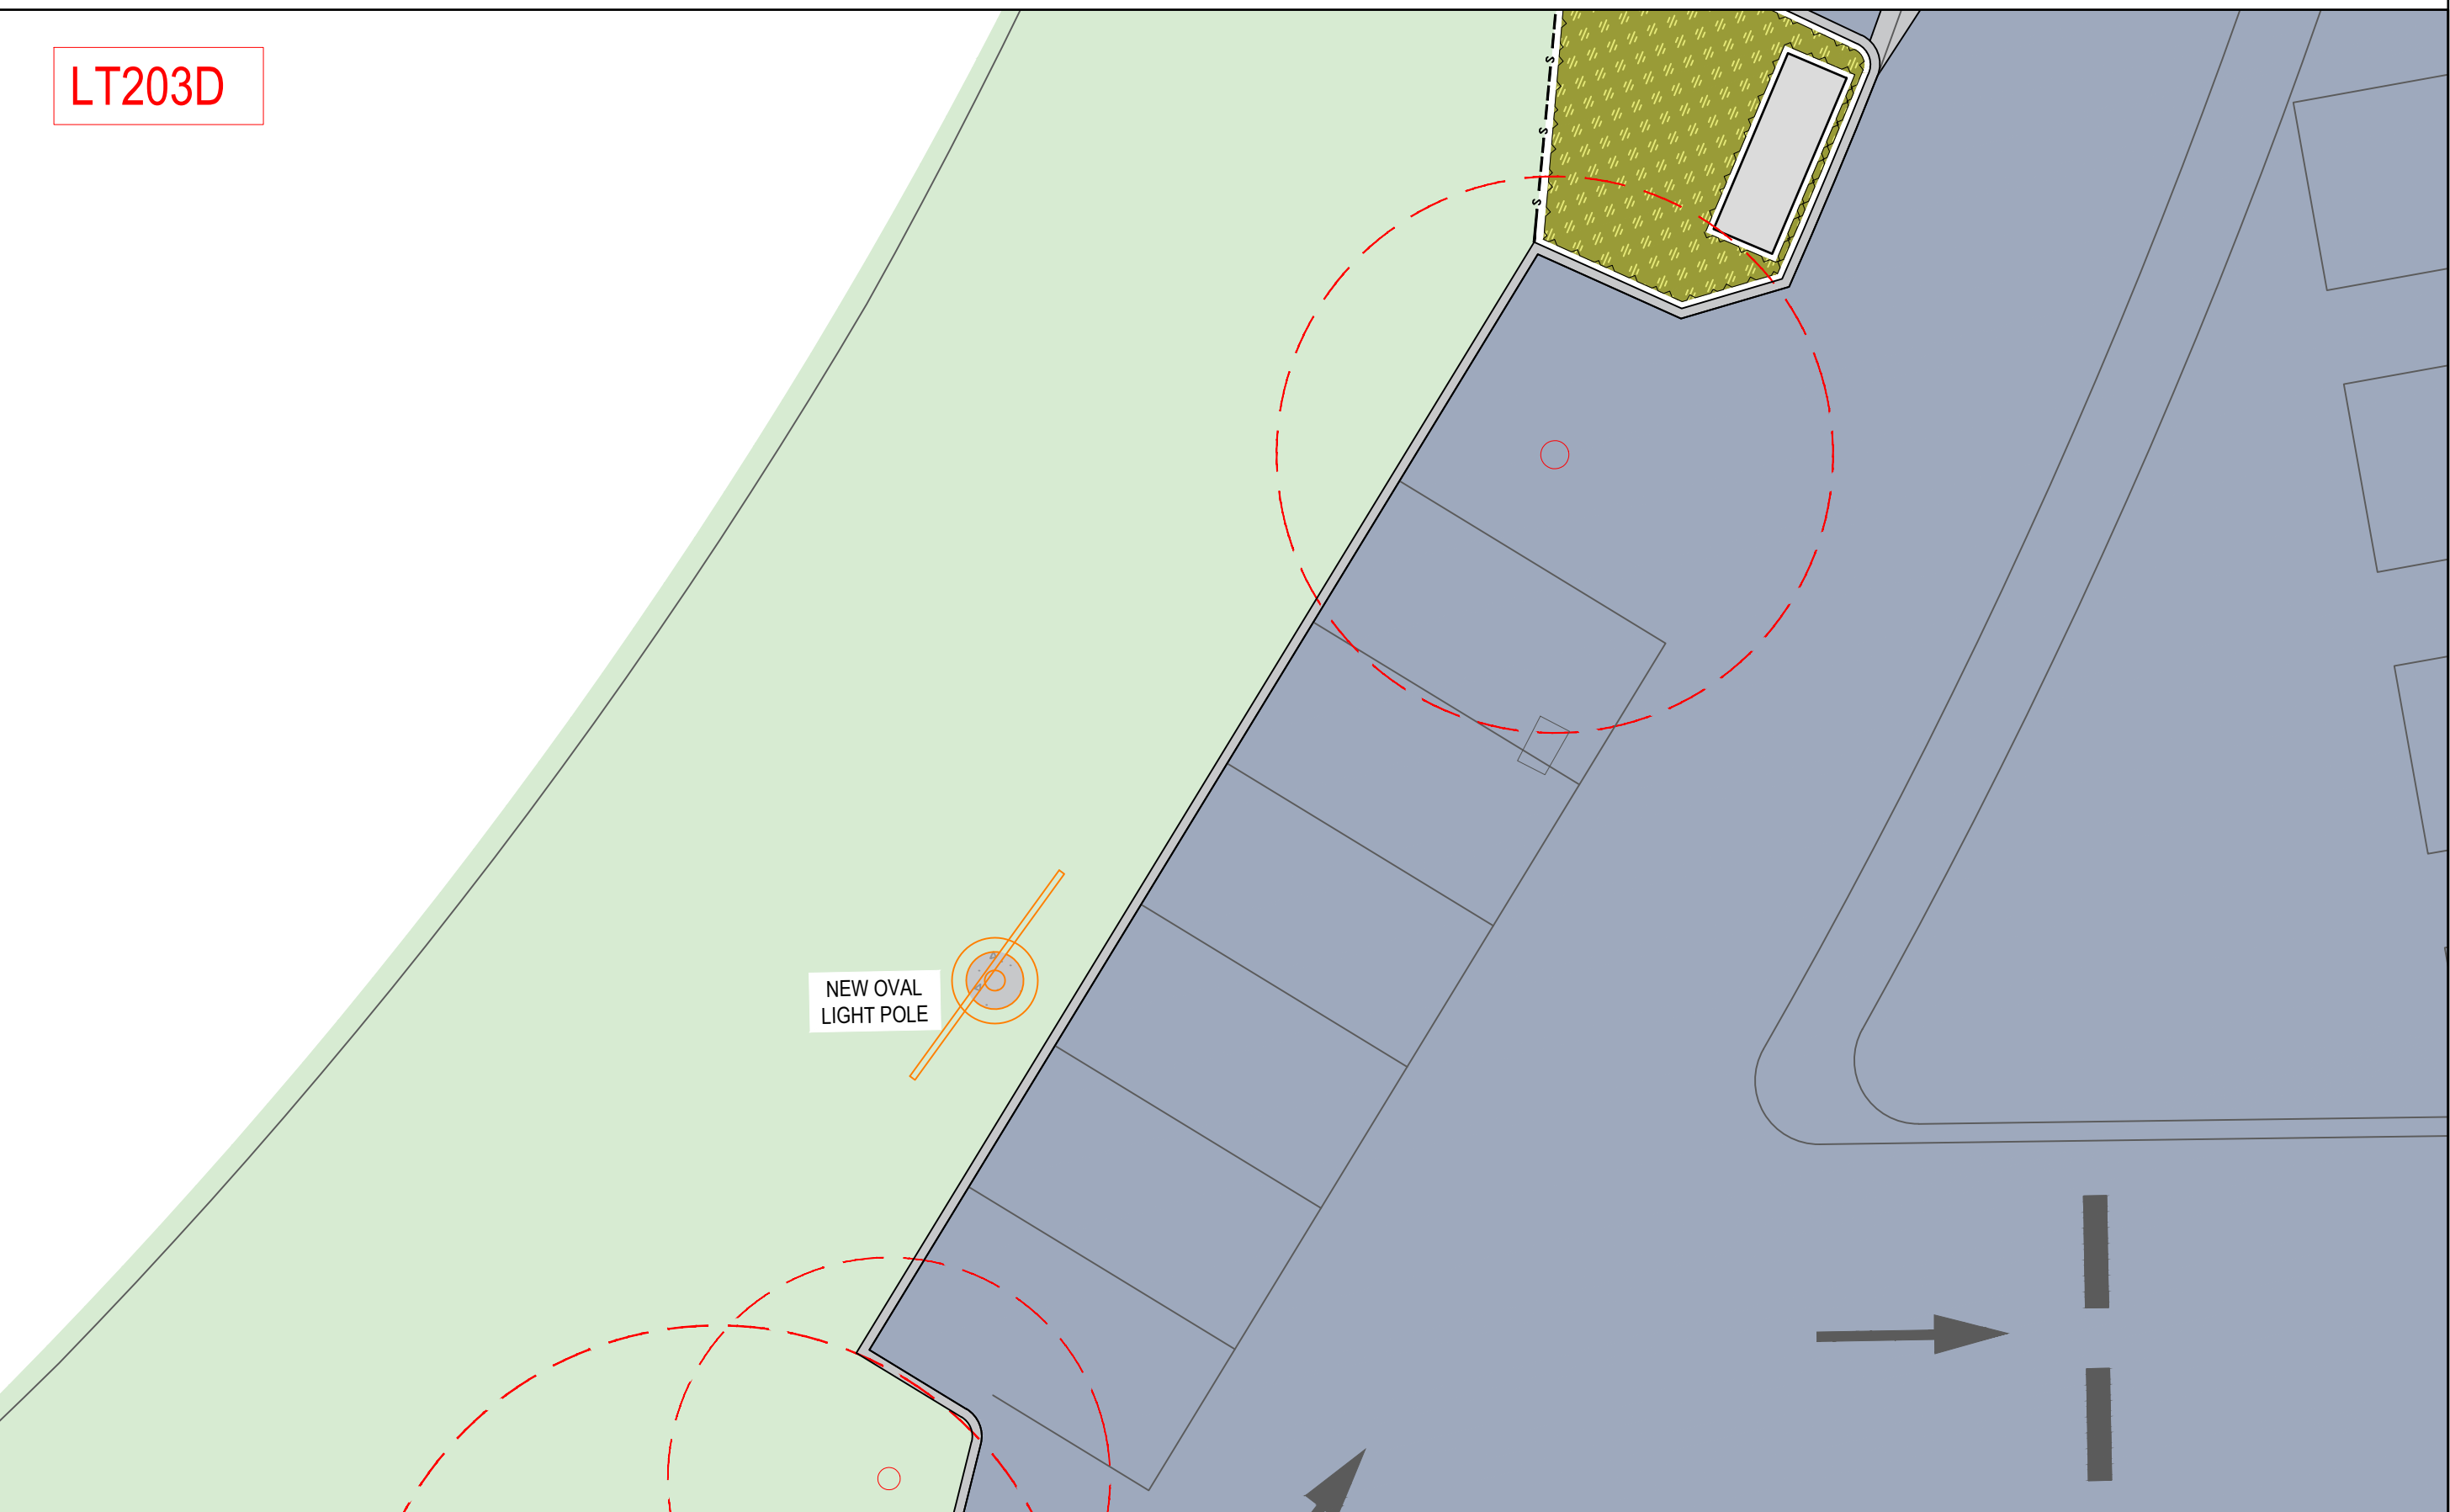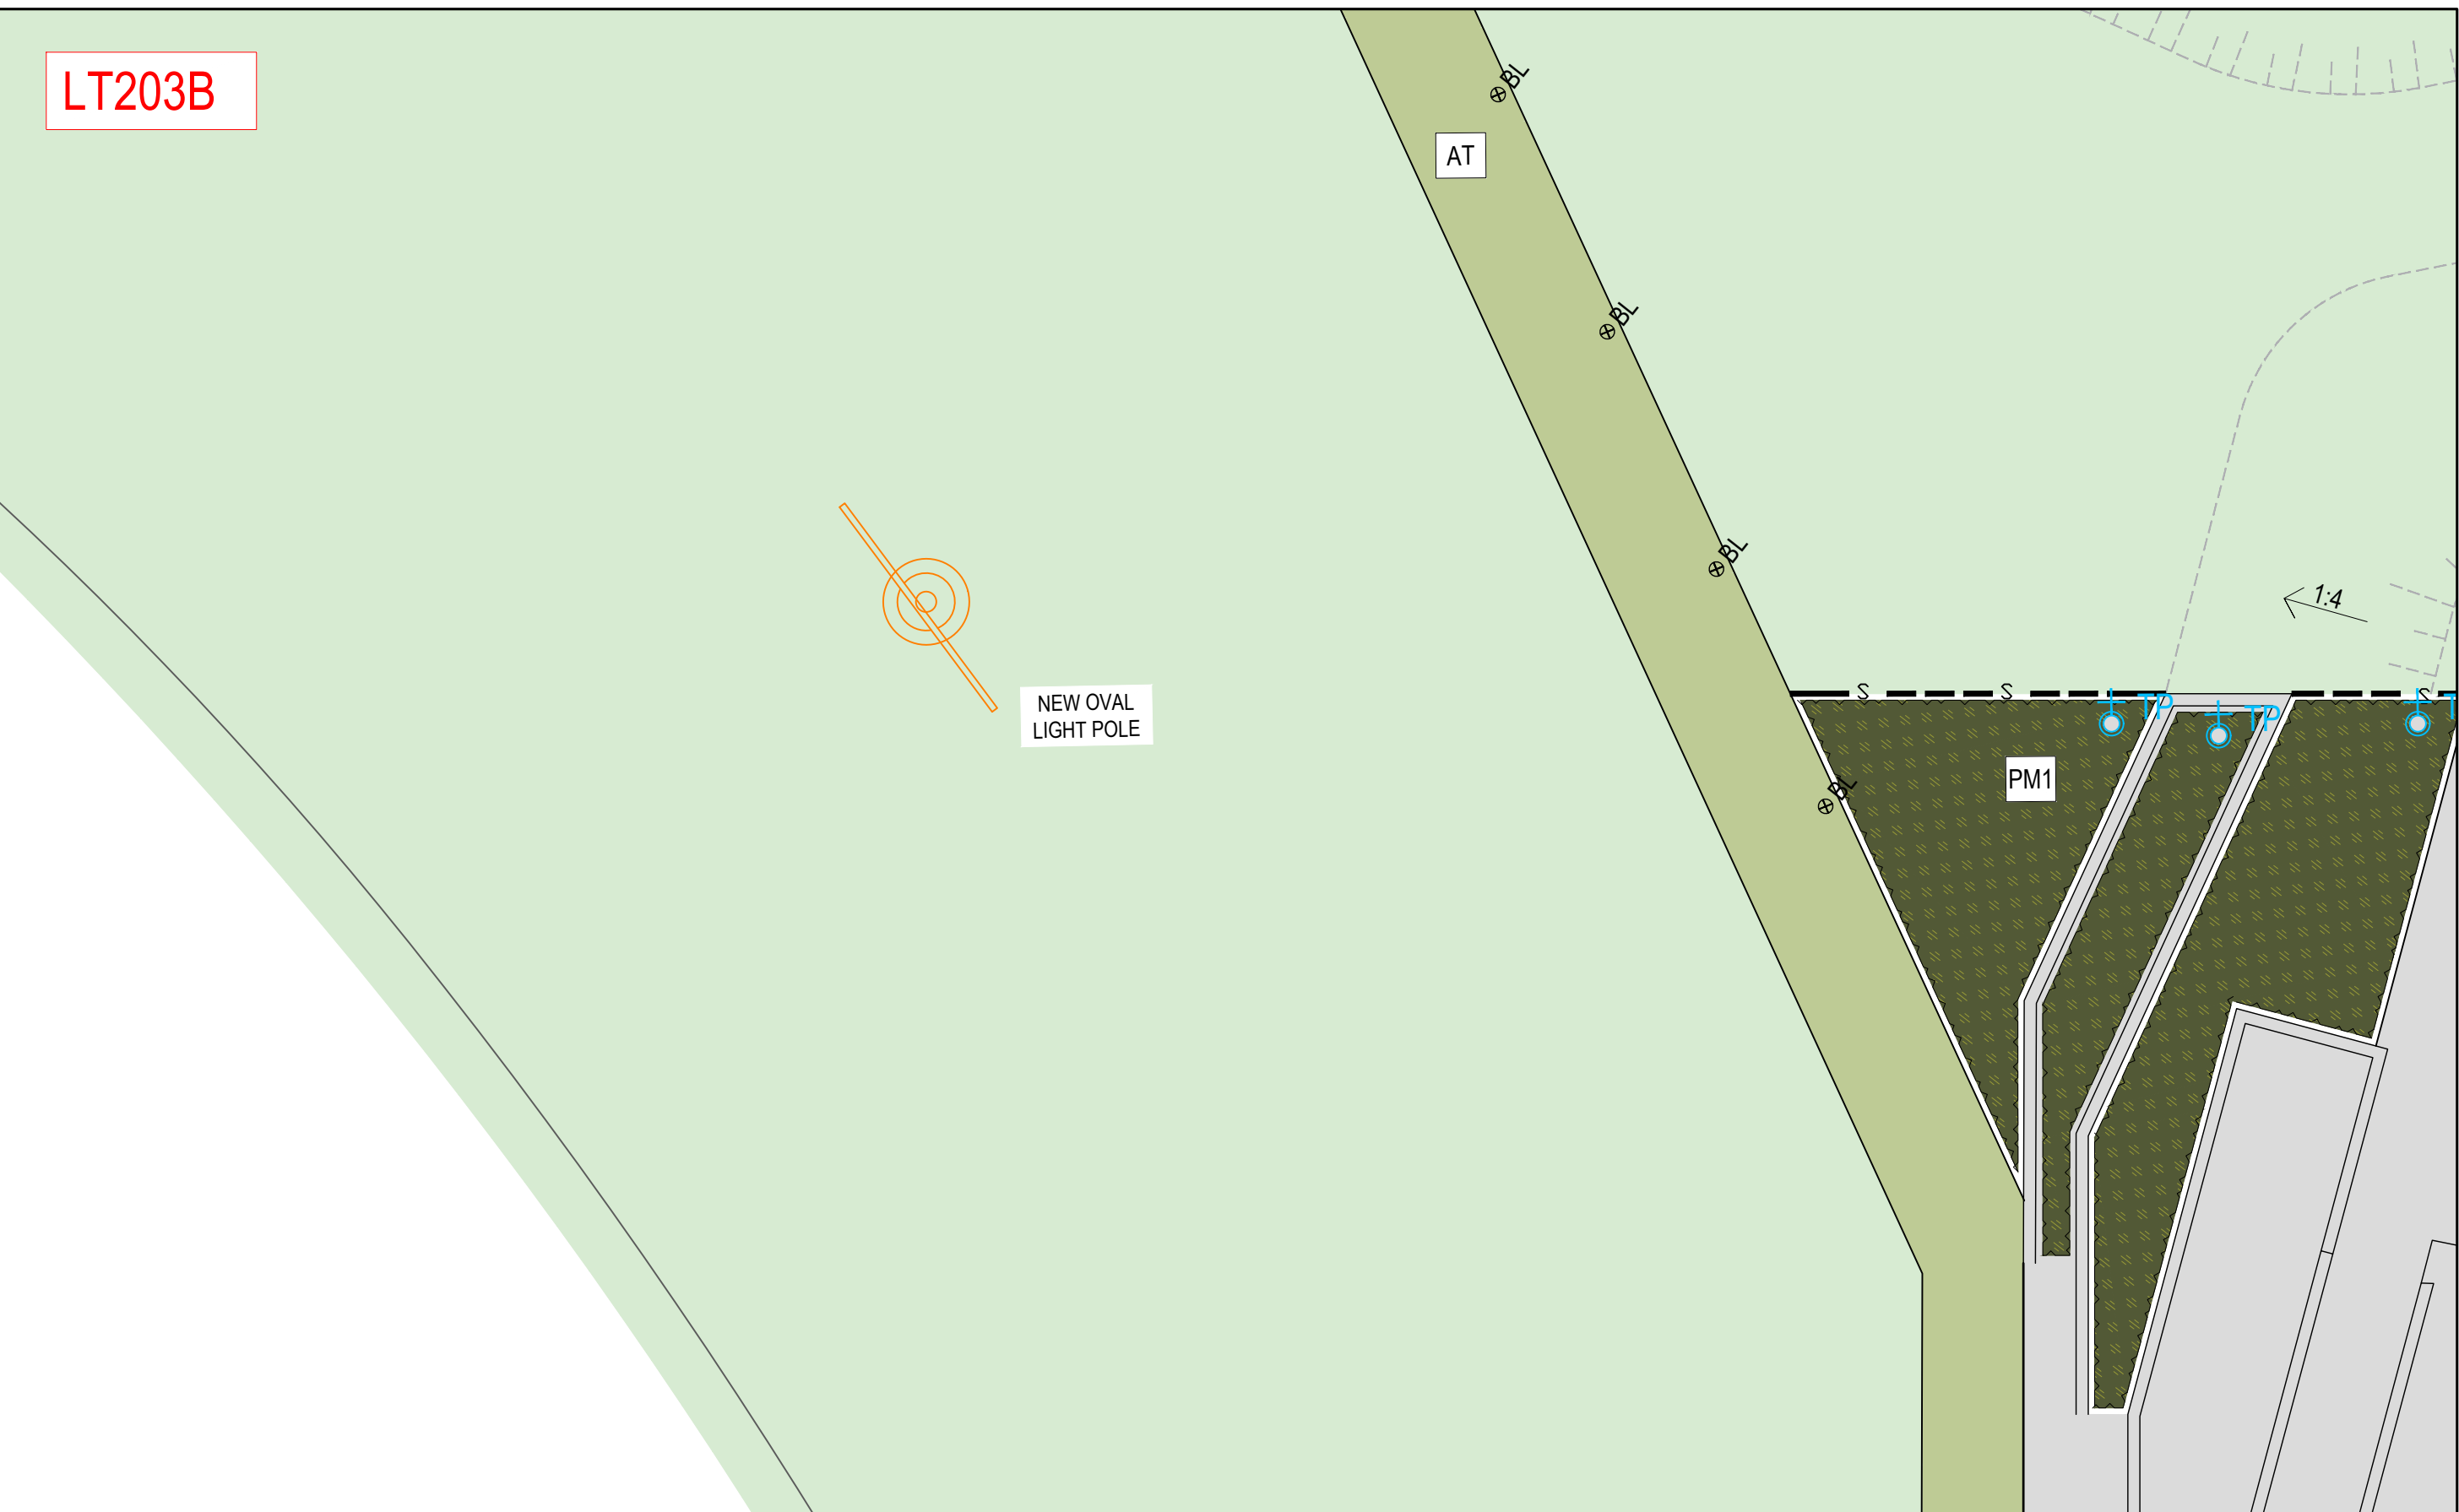

	"		"		REV_001_000001
	"		"		REV_001_000002
A	FOR TENDER		JP	GW	22.05.2026
	REVISION DESCRIPTION		DRAWN	CHECK	DATE

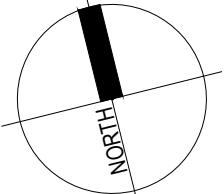

PROJECT:
TRINITY GRAMMAR SCHOOL
162 BULLEEN ROAD,
BULLEEN, VIC 3105

T203

This copied document to be made available for the sole purpose of enabling its consideration and review as part of a planning process under the Planning and Environment Act 1987. The document must not be used for any purpose which may breach any copyright

ADVERTISED PLAN

LT308

LT307

LT303

LT304


LT305

LT306


© 2026 SITE IMAGE (VIC) PTY LTD ABN 92 298 651 413 ALL RIGHTS RESERVED. THIS DRAWING IS COPYRIGHT AND SHALL NOT BE REPRODUCED OR COPIED IN ANY FORM OR BY ANY MEANS (GRAPHIC, ELECTRONIC OR MECHANICAL INCLUDING PHOTOCOPY) WITHOUT THE WRITTEN PERMISSION OF SITE IMAGE PTY LTD. ANY LICENSE, EXPRESSED OR IMPLIED, TO USE THIS DOCUMENT FOR ANY PURPOSE WHAT SO EVER IS RESTRICTED TO THE TERMS OF THE WRITTEN AGREEMENT BETWEEN SITE IMAGE (NSW) PTY LTD AND THE INSTRUCTING PARTY.

THE CONTRACTOR SHALL CHECK AND VERIFY ALL WORK ON SITE (INCLUDING WORK BY OTHERS) BEFORE COMMENCING THE LANDSCAPE INSTALLATION. ANY DISCREPANCIES ARE TO BE REPORTED TO THE PROJECT MANAGER OR LANDSCAPE ARCHITECT PRIOR TO COMMENCING WORK. DO NOT SCALE THIS DRAWING. ANY REQUIRED DIMENSIONS NOT SHOWN SHALL BE REFERRED TO THE LANDSCAPE ARCHITECT FOR CONFIRMATION.

	"		"	"	"	RFP_000_00000
	"		"	"	"	RFP_000_00000
A	FOR TENDER		JP	GW		22.05.2026
ISSUE	REVISION DESCRIPTION		DRAWN	CHECK		DATE

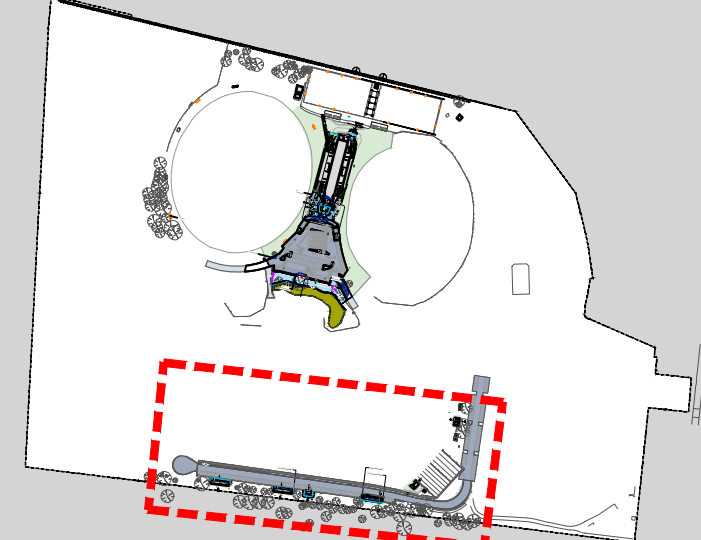

KEY PLAN

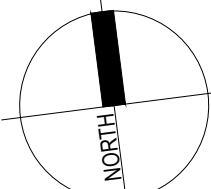

S I T E I M A G E



LANDSCAPE ARCHITECTS

109/1 WILSON AVENUE
BRUNSWICK VIC 3056
AUSTRALIA

TEL: (61 3) 9329 4533
WEB: www.siteimage.com.au

SITE IMAGE (VIC) PTY LTD
ABN 92 298 651 413


CLIENT: TRINITY GRAMMAR SCHOOL

PROJECT:
TRINITY GRAMMAR SCHOOL
162 BULLEEN ROAD.
BULLEEN, VIC 3105

DRAWING NAME:

ROBINSON OVAL & HUGHES PLAYING
FIELDS FACILITY UPGRADE
SITE PLAN

FOR TENDER

 
SCALE: 1:250 @ A1					
JOB NUMBER: SM26705		DRAWING NUMBER: LT301		ISSUE: A	


EXISTING TREE SCHEDULE


TREE NO.	BOTANICAL NAME	COMMON NAME	HEIGHT X WIDTH (M)	SRZ (RADIUS M)	NRZ (RADIUS M)	STATUS	NOTES
275	<i>Eucalyptus melliodora</i>	Yellow Box	15 X 10	2.9	9	TO BE RETAINED	
276	<i>Eucalyptus camaldulensis</i>	River Red Gum	10 X 5	2.3	4.8	TO BE RETAINED	
277	<i>Eucalyptus melliodora</i>	Yellow Box	5 X 5	2.3	4.8	TO BE RETAINED	
278	<i>Eucalyptus melliodora</i>	Yellow Box	10 X 5	2.6	6.6	TO BE RETAINED	
279	<i>Eucalyptus melliodora</i>	Yellow Box	15 X 10	2.8	7.8	TO BE RETAINED	
280	<i>Corymbia maculata</i>	Spotted Gum	15 X 5			REMOVED	DEEMED UNSAFE - REMOVED BY TRINITY UNDER PLN25/0442
281	<i>Casuarina cunninghamiana</i>	River She Oak	10 X 5	2.3	7.8	TO BE RETAINED	
283	<i>Casuarina cunninghamiana</i>	River She Oak	5 X 5	2.1	4.2	TO BE RETAINED	
285	<i>Casuarina cunninghamiana</i>	River She Oak	5 X 5	1.5	2	TO BE RETAINED	
288	<i>Eucalyptus nicholii</i>	Black Peppermint	5 X 5			REMOVED	DEEMED UNSAFE - REMOVED BY TRINITY UNDER PLN25/0442
290	<i>Eucalyptus viminalis</i> ssp. <i>Viminalis</i>	Manna Gum	15 X 10	1.7	2.4	REMOVED	REFER TO NOTE IN ARBORIST REPORT SEPT 2025 - FOLLOWING THE ARBORISTS INSPECTION REPORTING THE TREE AS DEAD IN SEPTEMBER AND TRINITY MAKING THE PERMIT APPLICATION IN DECEMBER 2025, TREE 290 FELL DOWN IN A STORM EVENT
292	<i>Pittosporum undulatum</i>	Sweet Pittosporum	5 x 5	2.3	4.8	TO BE RETAINED	
294	<i>Casuarina glauca</i>	Swamp she-oak	10 x 5	2.3	4.8	TO BE RETAINED	
296	<i>Melaleuca armillaris</i>	Bracelet Honey Myrtle	5 x 5	2.4	5.4	TO BE RETAINED	
300	<i>Casuarina cunninghamiana</i>	River She Oak	10 x 5	1.8	3	TO BE RETAINED	
306	<i>Eucalyptus leucoxylon</i> ssp. <i>leucoxylon</i>	Yellow Gum	5 X 5	2.4	5.4	TO BE RETAINED	
307	<i>Eucalyptus sideroxylon</i>	Red Ironbark	15 X 5	2.3	4.8	TO BE RETAINED	
309	<i>Eucalyptus sideroxylon</i>	Red Ironbark	5 X 5	2.2	4.7	TO BE RETAINED	
310	<i>Eucalyptus sideroxylon</i>	Red Ironbark	10 X 5	2.3	4.8	TO BE RETAINED	
311	<i>Eucalyptus sideroxylon</i>	Red Ironbark	10 X 5	2.5	6	TO BE RETAINED	
313	<i>Eucalyptus sideroxylon</i>	Red Ironbark	10 X 5	2.5	6	TO BE RETAINED	
316	<i>Eucalyptus viminalis</i> ssp. <i>Viminalis</i>	Manna Gum	5 X 5			REMOVED	DEEMED UNSAFE - REMOVED BY TRINITY UNDER PLN25/0442
317	<i>Eucalyptus viminalis</i> ssp. <i>Viminalis</i>	Manna Gum	10 X 5	2.8	7.8	TO BE RETAINED	
319	<i>Pittosporum undulatum</i>	Sweet Pittosporum	5 X 5	1.7	2.4	TO BE RETAINED	


LEGEND


TREE PROTECTION & REMOVAL

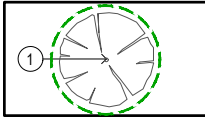- 

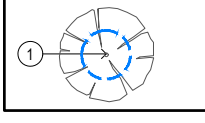EXISTING TREE TO BE RETAINED
TREE PROTECTION ZONE - REFER TO ARBORIST REPORT
- 

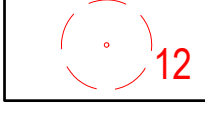EXISTING TREE TO BE RETAINED
STRUCTURAL ROOT ZONE - REFER TO ARBORIST REPORT
- 

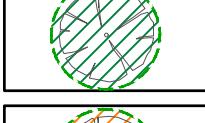EXISTING TREE
TO BE REMOVED OR PREVIOUSLY REMOVED
- REFER TO ARBORIST REPORT
- 

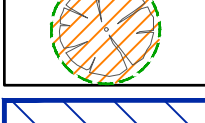
EXISTING TREE TO BE RETAINED
HIGH RETENTION VALUE - REFER TO ARBORIST REPORT
- 

EXISTING TREE TO BE RETAINED
MEDIUM RETENTION VALUE - REFER TO ARBORIST REPORT
- 

EXISTING TREE TPZ ENCROACHMENT AREA

ADVERTISED PLAN


This copied document to be made available for the sole purpose of enabling its consideration and review as part of a planning process under the Planning and Environment Act 1987. The document must not be used for any purpose which may breach any copyright

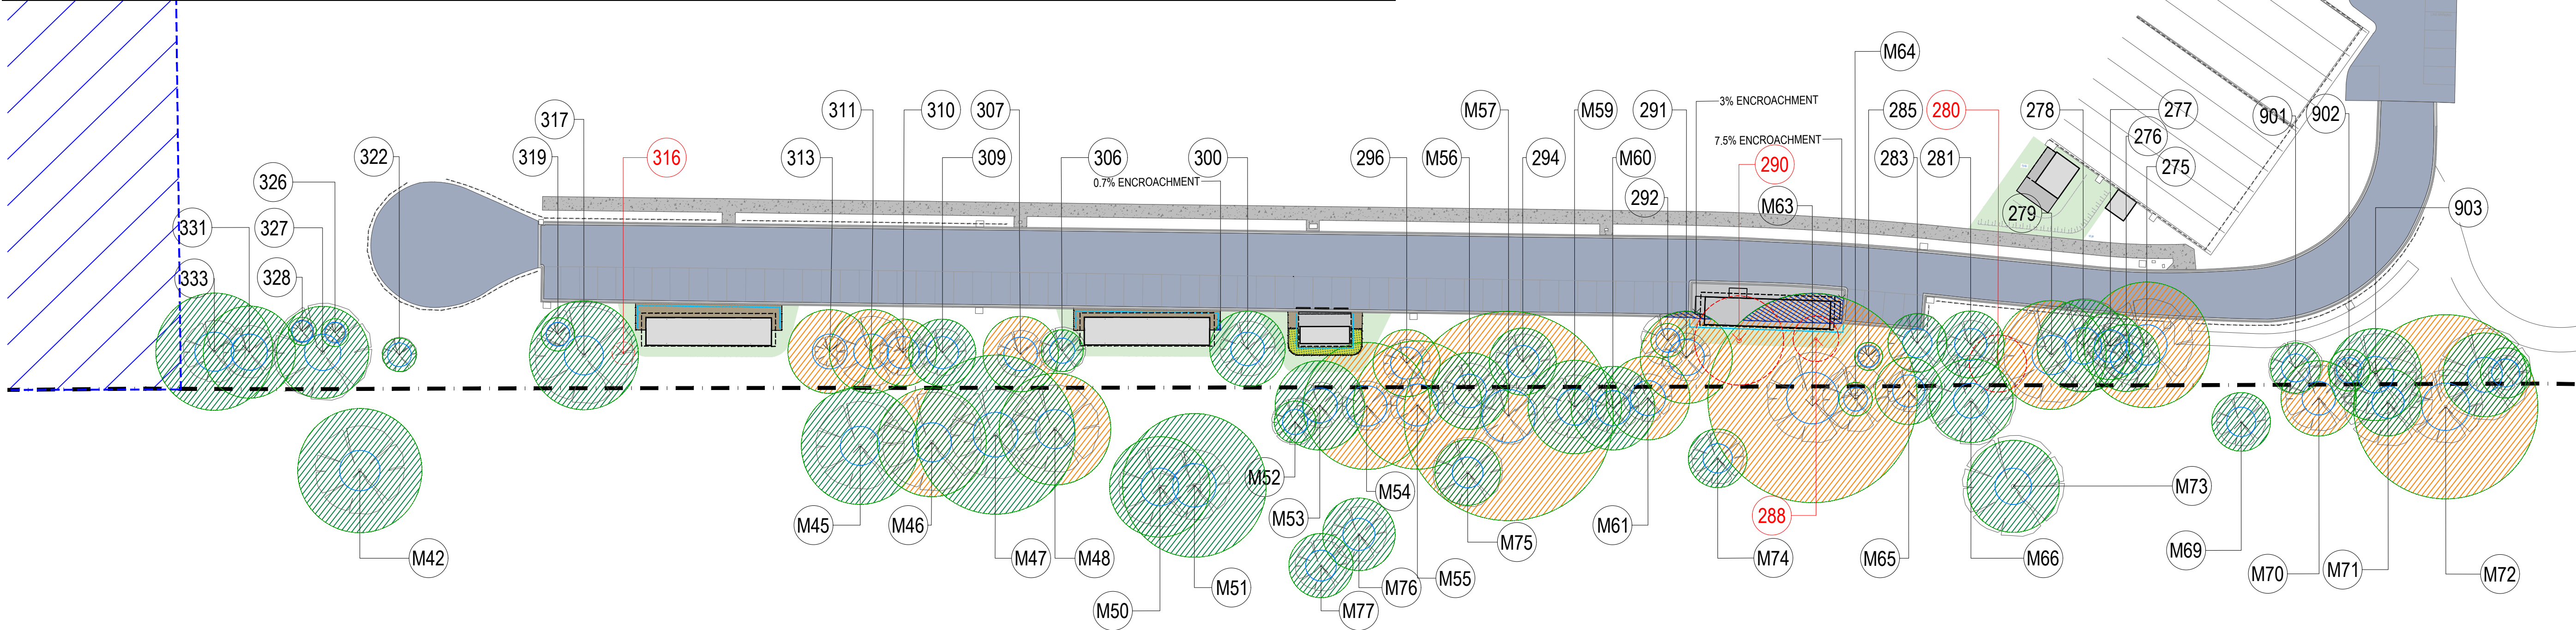

© 2026 SITE IMAGE (VIC) PTY LTD ABN 92 298 651 413 ALL RIGHTS RESERVED. THIS DRAWING IS COPYRIGHT AND SHALL NOT BE REPRODUCED OR COPIED IN ANY FORM OR BY ANY MEANS (GRAPHIC, ELECTRONIC OR MECHANICAL INCLUDING PHOTOCOPY) WITHOUT THE WRITTEN PERMISSION OF SITE IMAGE PTY LTD. ANY LICENSE, EXPRESSED OR IMPLIED, TO USE THIS DOCUMENT FOR ANY PURPOSE WHAT SO EVER IS RESTRICTED TO THE TERMS OF THE WRITTEN AGREEMENT BETWEEN SITE IMAGE (NSW) PTY LTD AND THE INSTRUCTING PARTY.

THE CONTRACTOR SHALL CHECK AND VERIFY ALL WORK ON SITE (INCLUDING WORK BY OTHERS) BEFORE COMMENCING THE LANDSCAPE INSTALLATION. ANY DISCREPANCIES ARE TO BE REPORTED TO THE PROJECT MANAGER OR LANDSCAPE ARCHITECT PRIOR TO COMMENCING WORK. DO NOT SCALE THIS DRAWING. ANY REQUIRED DIMENSIONS NOT SHOWN SHALL BE REFERRED TO THE LANDSCAPE ARCHITECT FOR CONFIRMATION.

ISSUE	REVISION DESCRIPTION	DRAWN	CHECK	DATE
B	FOR TENDER	JP	GW	30.06.2026
A	FOR TENDER	JP	GW	22.05.2026

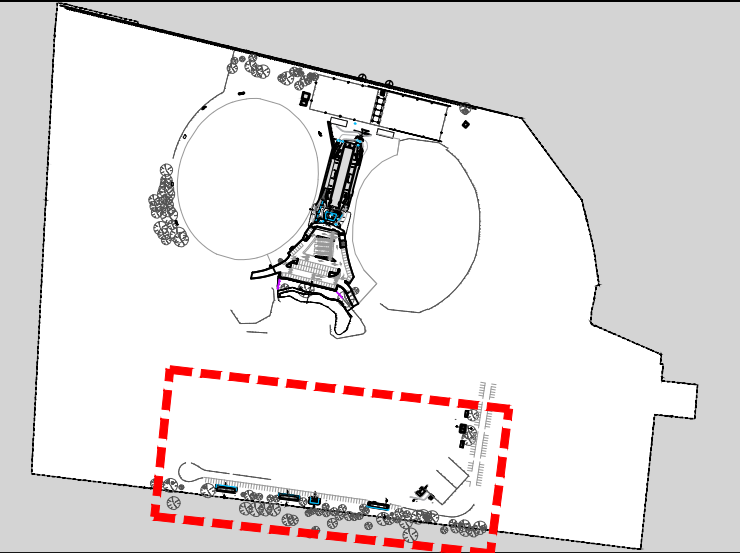

KEY PLAN

SITE IMAGE
LANDSCAPE ARCHITECTS
109/1 WILSON AVENUE
BRUNSWICK VIC 3056
AUSTRALIA
TEL: (61 3) 9329 4633
WEB: www.siteimage.com.au
SITE IMAGE (VIC) PTY LTD
ABN 92 298 651 413

CLIENT:
TRINITY GRAMMAR SCHOOL

PROJECT:
**TRINITY GRAMMAR SCHOOL
162 BULLEEN ROAD.
BULLEEN, VIC 3105**

DRAWING NAME:
**ROBINSON OVAL & HUGHES PLAYING
FIELD FACILITY UPGRADE
EXISTING TREE PLAN & SCHEDULE**



FOR TENDER


SCALE: 1:250 @ A1

JOB NUMBER: SM26705


DRAWING NUMBER: LT302

ISSUE: B

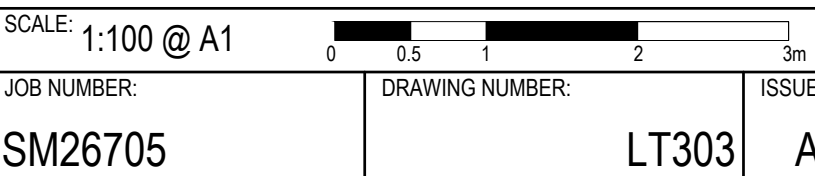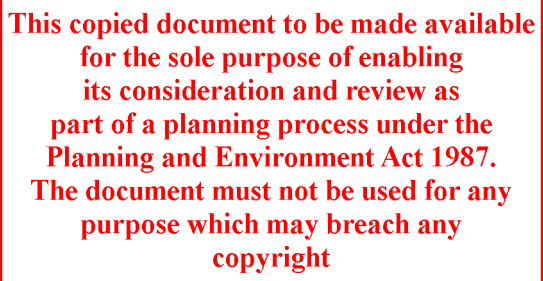

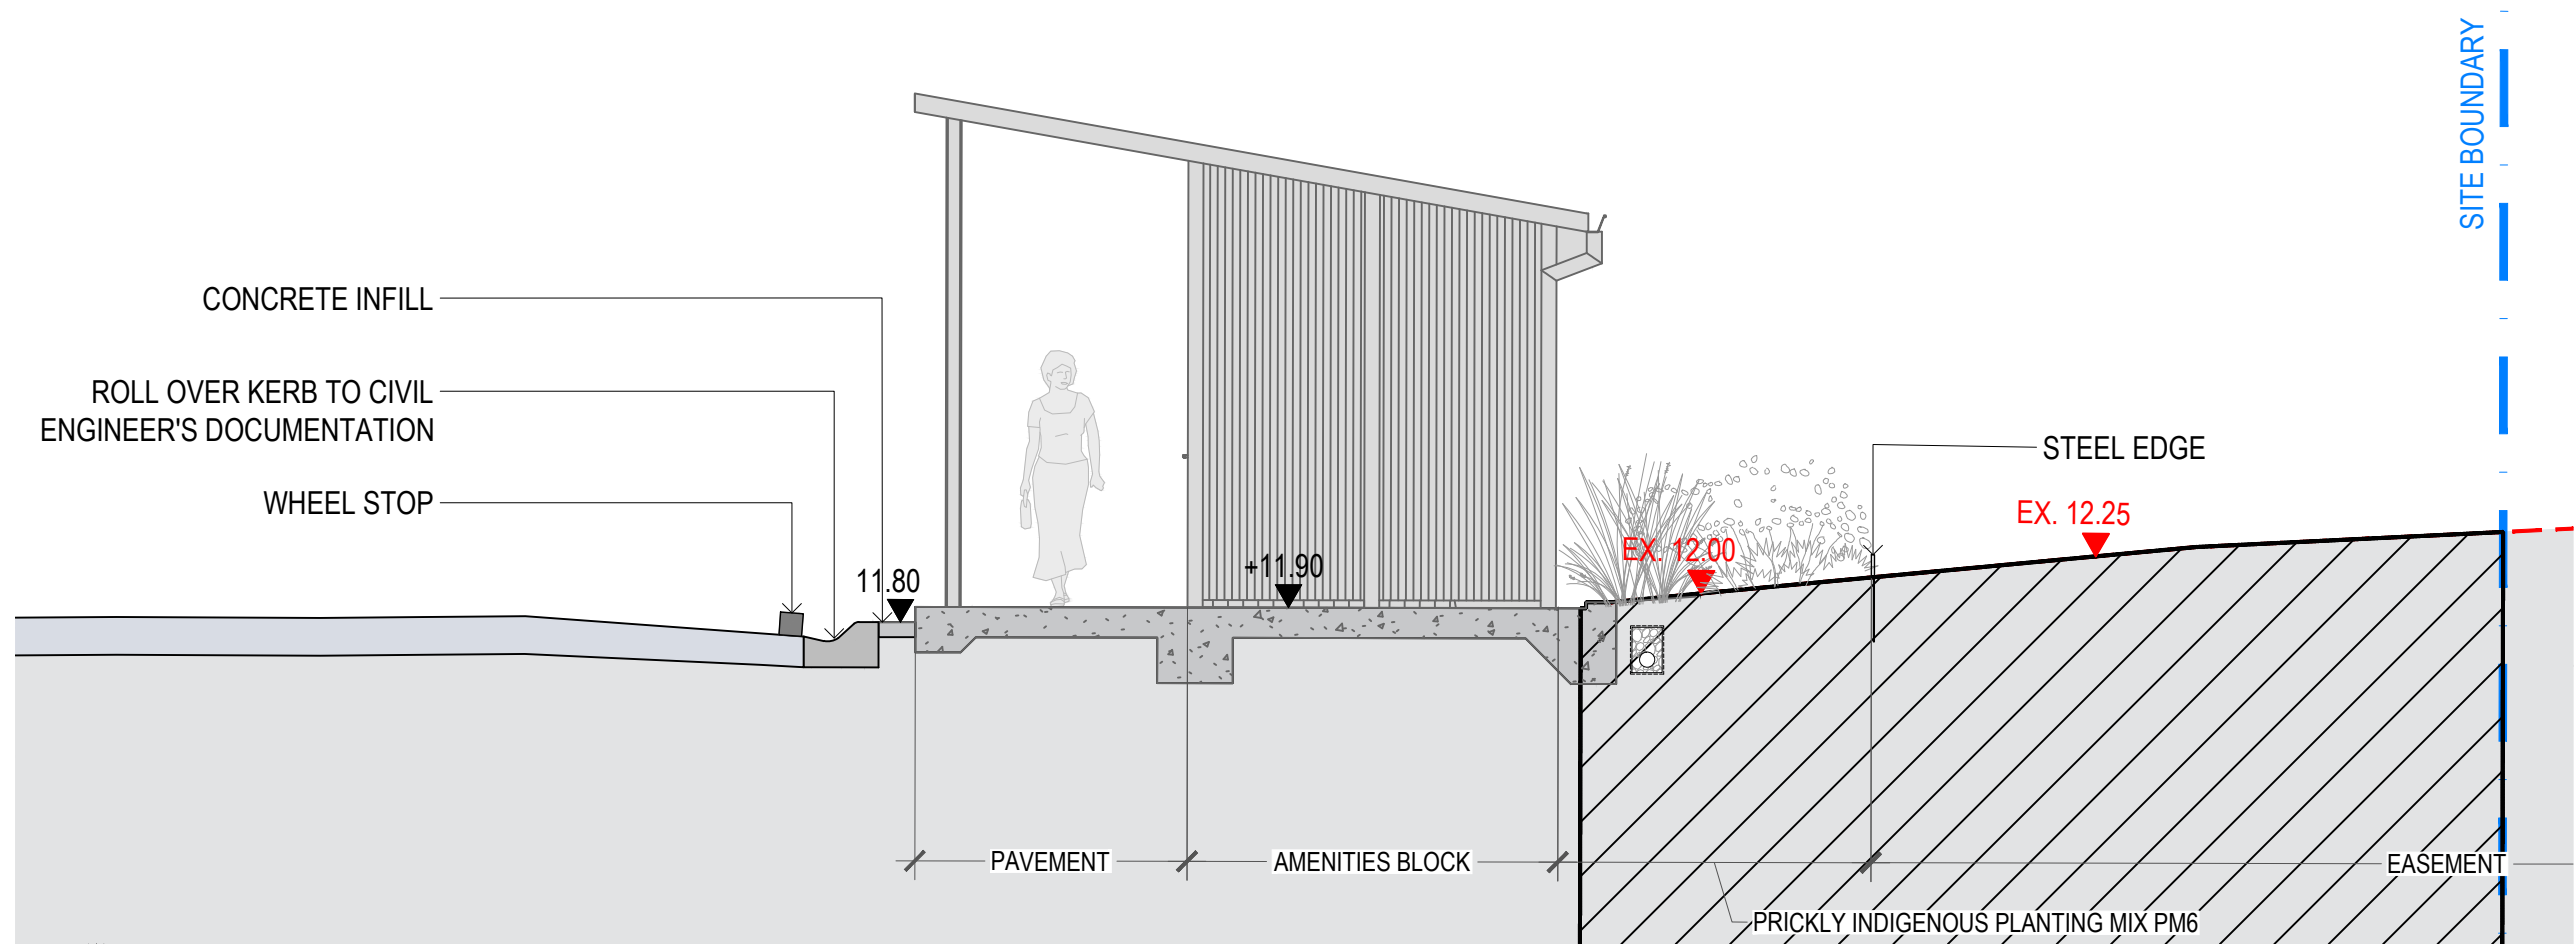

02 SECTION
SCALE 1:50 @ A1

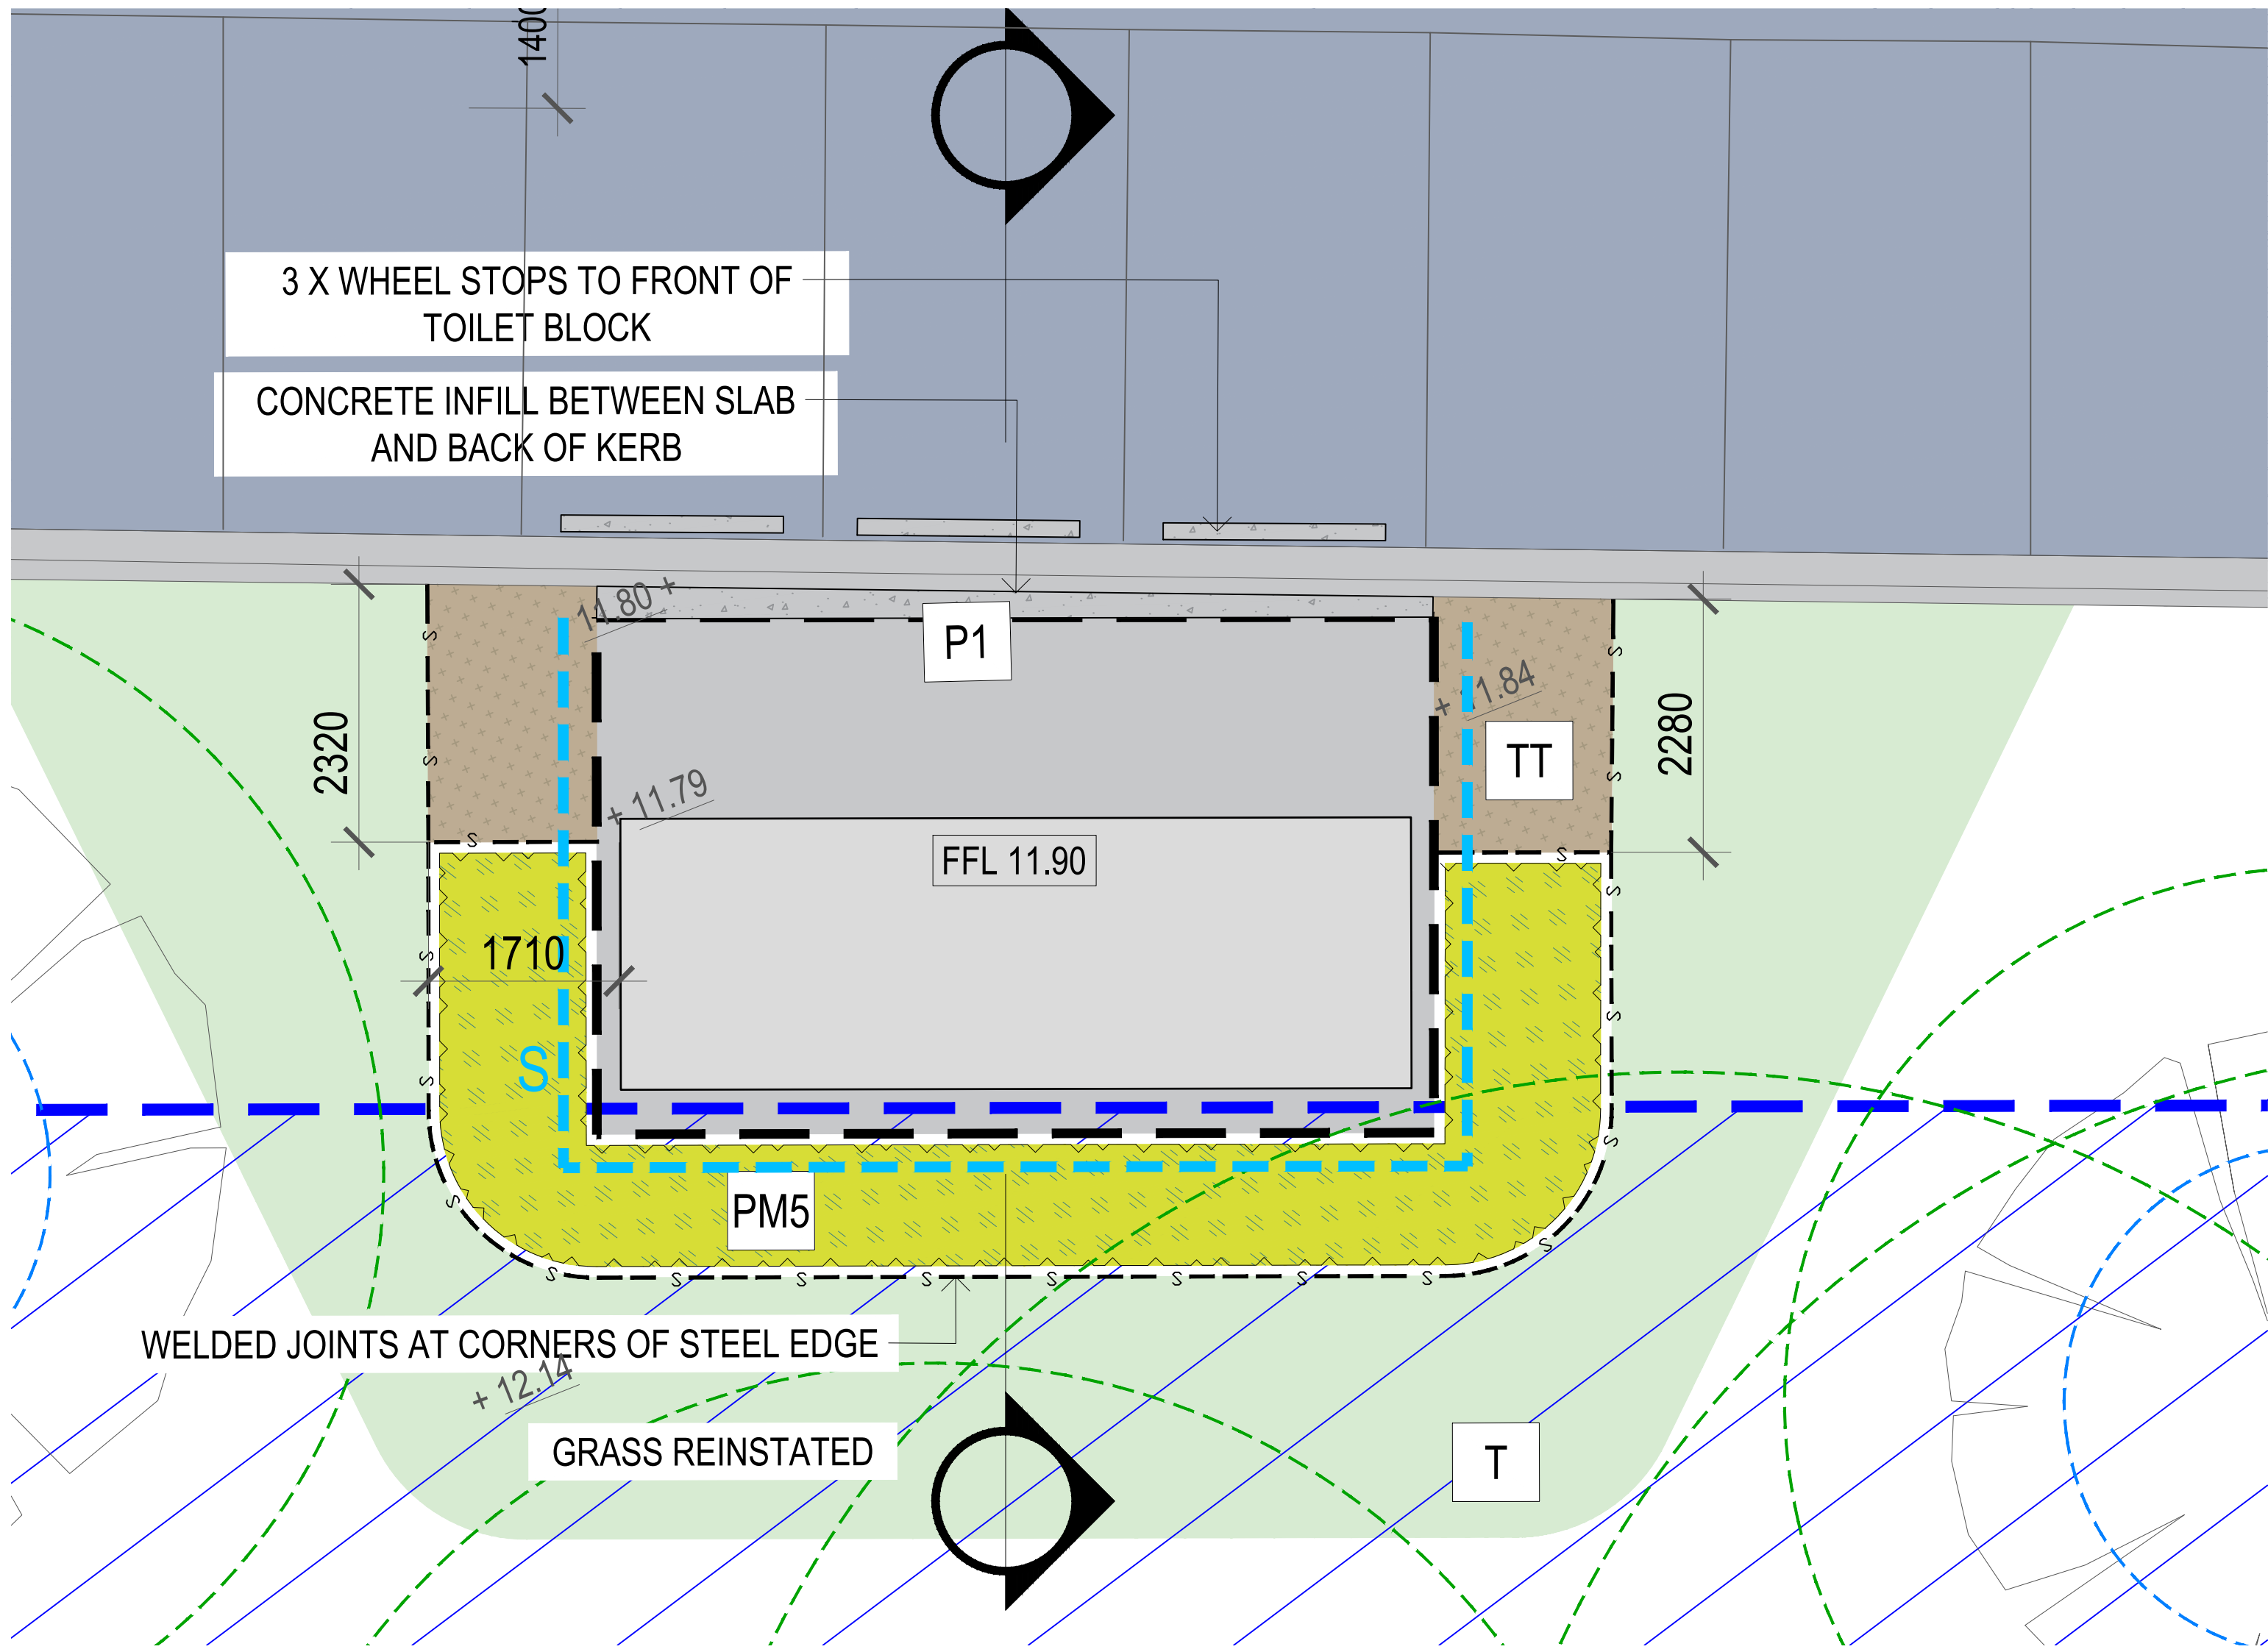

01 PLAN
SCALE 1:50 @ A1


This copied document to be made available for the sole purpose of enabling its consideration and review as part of a planning process under the Planning and Environment Act 1987. The document must not be used for any purpose which may breach any copyright

ADVERTISED
PLAN

© 2026 SITE IMAGE (VIC) PTY LTD ABN 92 298 651 413 ALL RIGHTS RESERVED. THIS DRAWING IS COPYRIGHT AND SHALL NOT BE REPRODUCED OR COPIED IN ANY FORM OR BY ANY MEANS (GRAPHIC, ELECTRONIC OR MECHANICAL INCLUDING PHOTOCOOPY) WITHOUT THE WRITTEN PERMISSION OF SITE IMAGE PTY LTD. ANY LICENSE, EXPRESSED OR IMPLIED, TO USE THIS DOCUMENT FOR ANY PURPOSE WHAT SO EVER IS RESTRICTED TO THE TERMS OF THE WRITTEN AGREEMENT BETWEEN SITE IMAGE (NSW) PTY LTD AND THE INSTRUCTING PARTY.

THE CONTRACTOR SHALL CHECK AND VERIFY ALL WORK ON SITE (INCLUDING WORK BY OTHERS) BEFORE COMMENCING THE LANDSCAPE INSTALLATION. ANY DISCREPANCIES ARE TO BE REPORTED TO THE PROJECT MANAGER OR LANDSCAPE ARCHITECT PRIOR TO COMMENCING WORK. DO NOT SCALE THIS DRAWING. ANY REQUIRED DIMENSIONS NOT SHOWN SHALL BE REFERRED TO THE LANDSCAPE ARCHITECT FOR CONFIRMATION.

ISSUE	REVISION DESCRIPTION	DRAWN	CHECK	DATE
A	FOR TENDER	JP	GW	22.05.2026

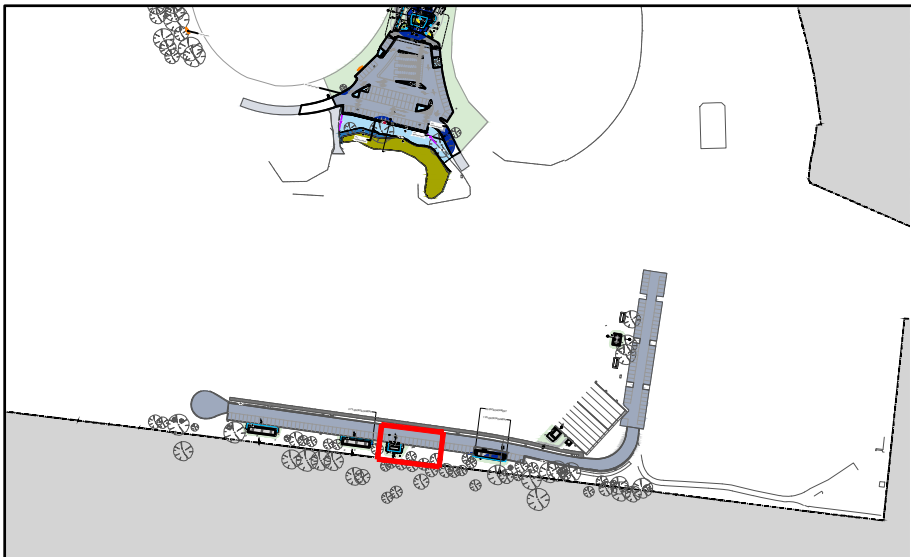

KEY PLAN

SITE IMAGE
LANDSCAPE ARCHITECTS
109/1 WILSON AVENUE
BRUNSWICK VIC 3056
AUSTRALIA
TEL: (61 3) 9329 4633
WEB: www.siteimage.com.au
SITE IMAGE (VIC) PTY LTD
ABN 92 298 651 413



CLIENT:
TRINITY GRAMMAR SCHOOL


PROJECT:
TRINITY GRAMMAR SCHOOL
162 BULLEEN ROAD.
BULLEEN, VIC 3105

DRAWING NAME:
AMENITIES BLOCK - PLAN & SECTION

FOR TENDER

SCALE: 1:100 @ A1			
JOB NUMBER: SM26705	DRAWING NUMBER: LT305	ISSUE: A	

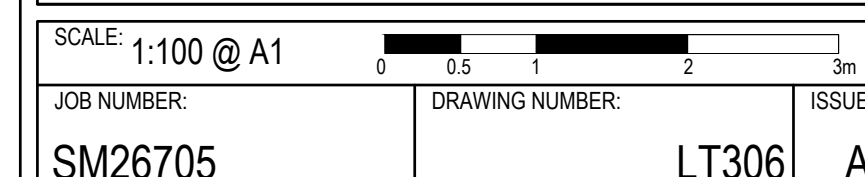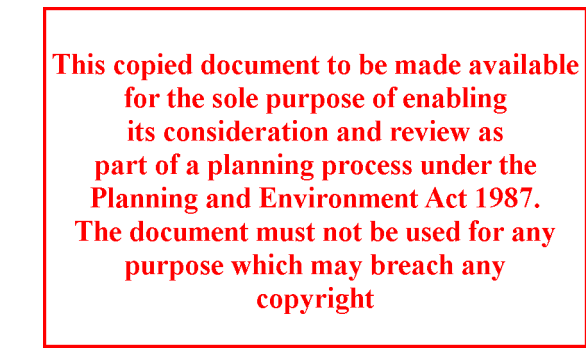


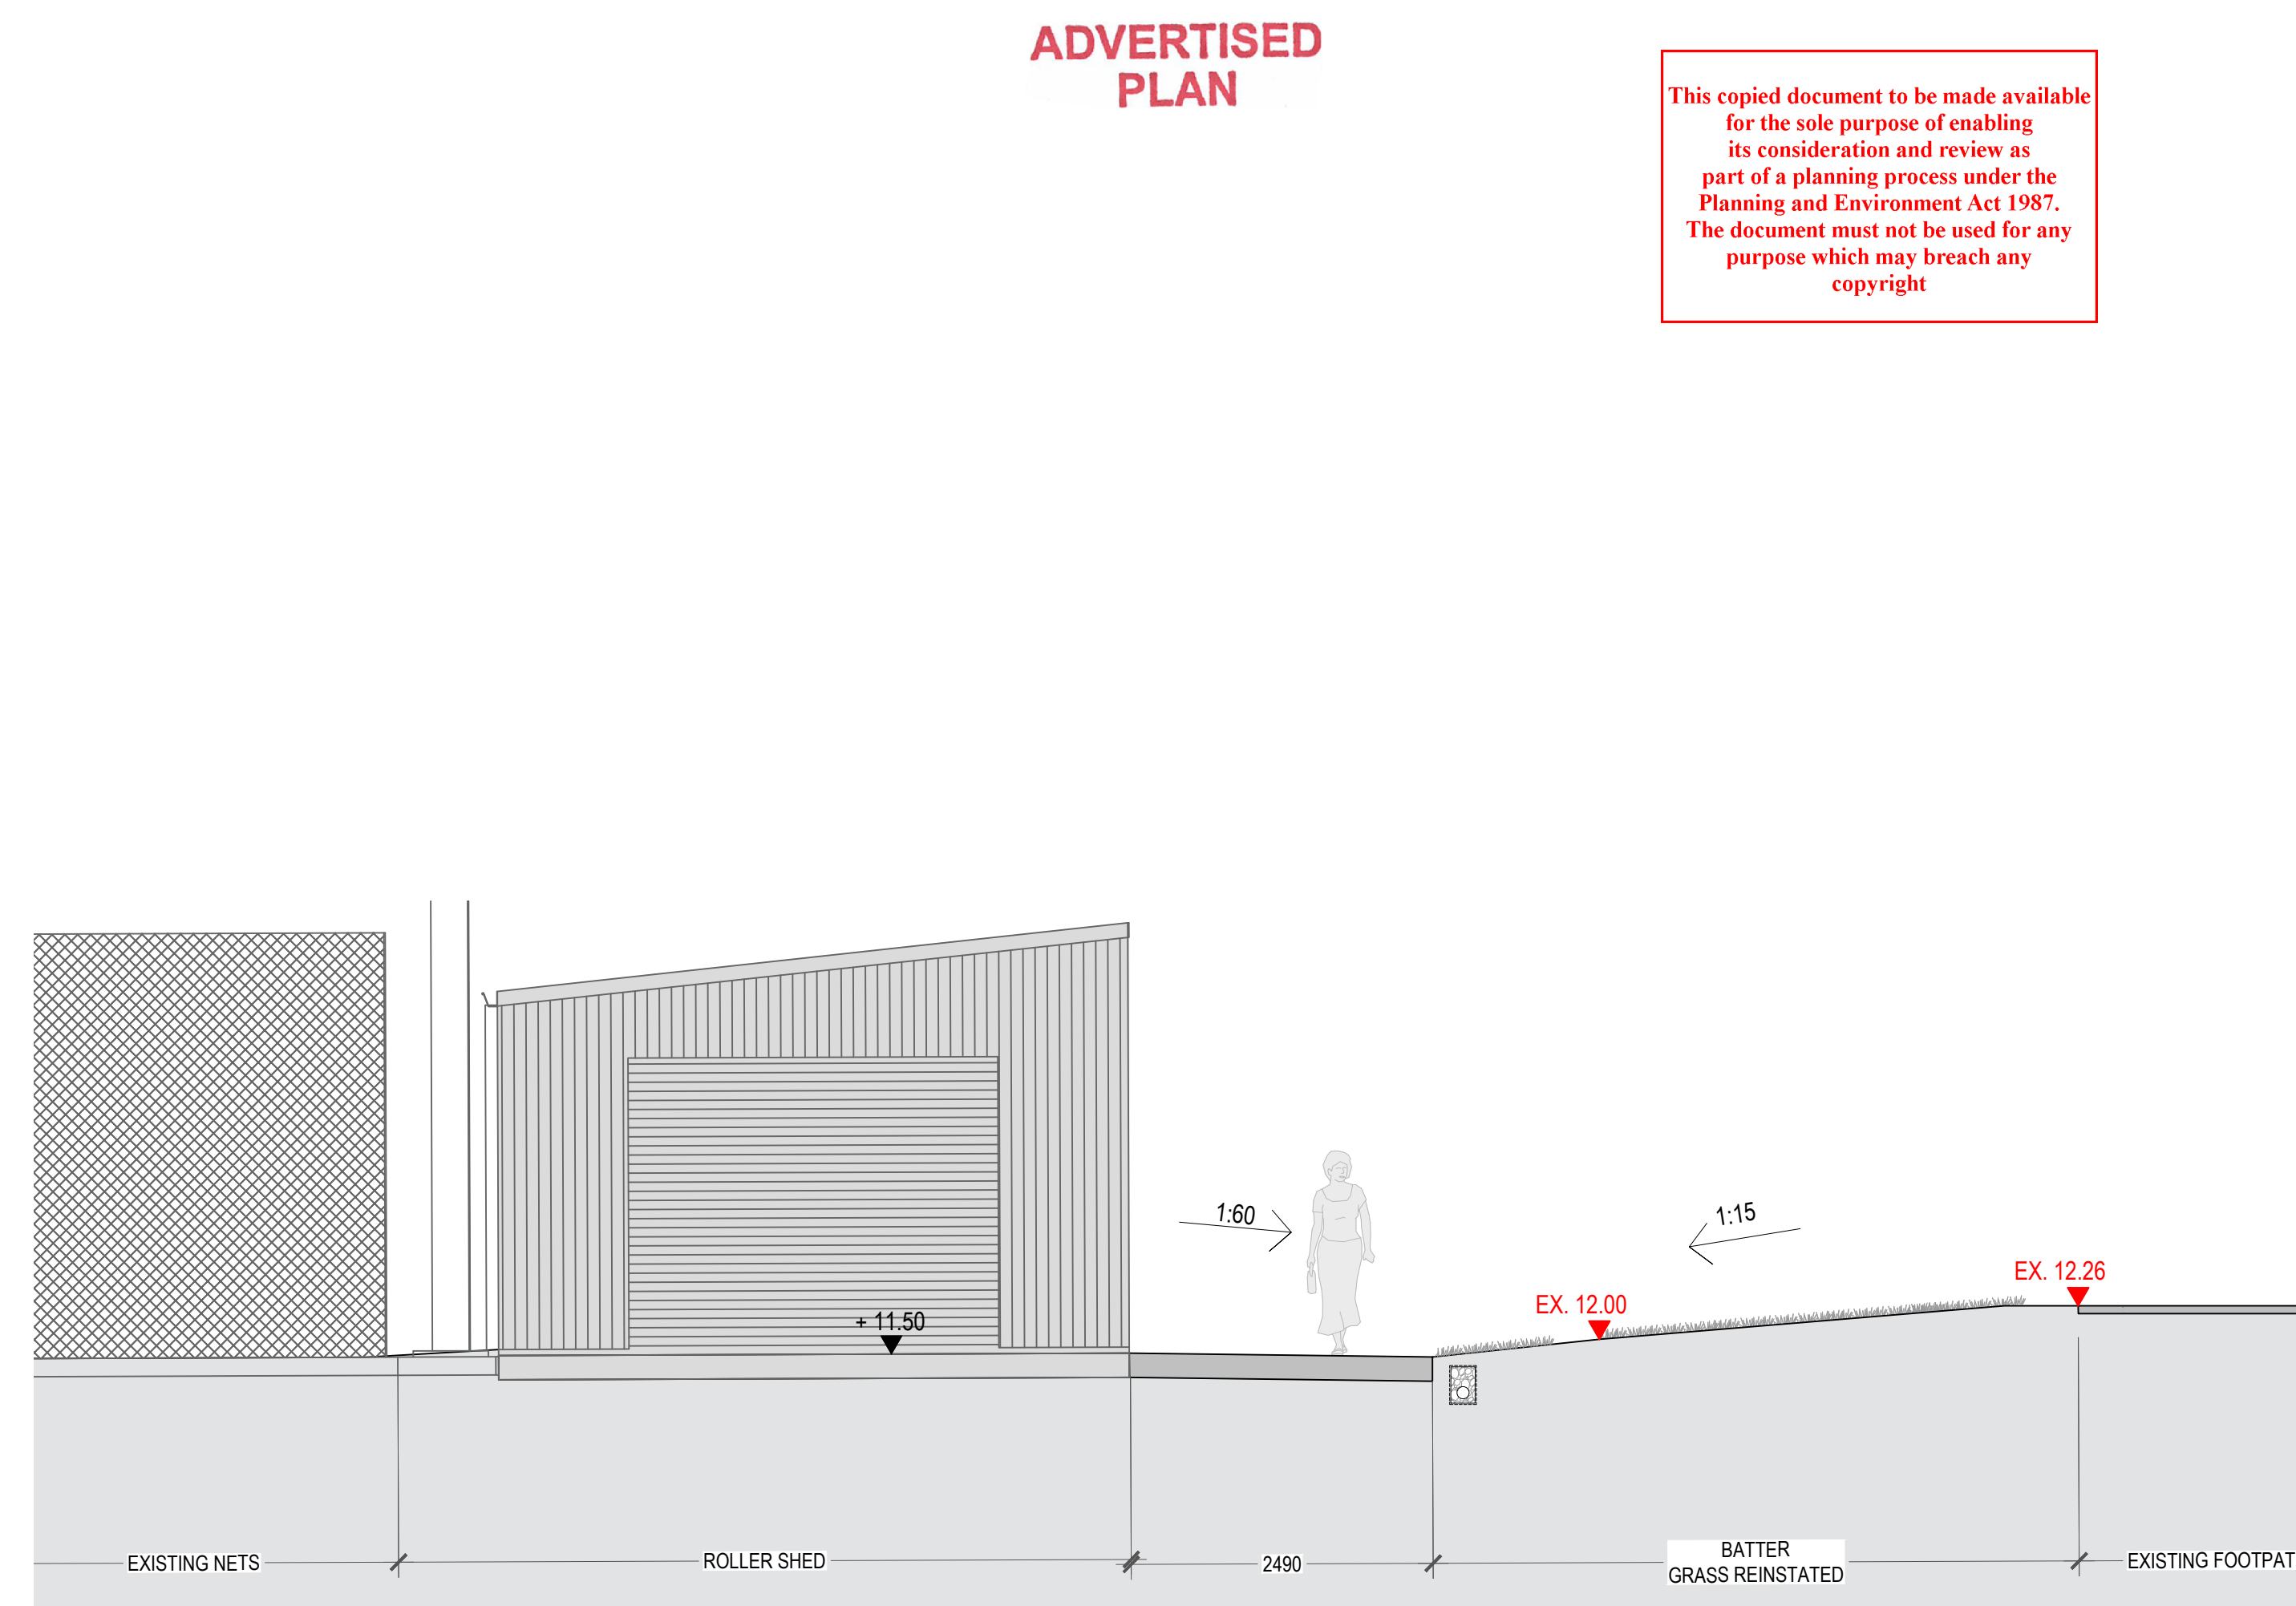


ADVERTISED PLAN

This copied document to be made available for the sole purpose of enabling its consideration and review as part of a planning process under the Planning and Environment Act 1987. The document must not be used for any purpose which may breach any copyright

© 2026 SITE IMAGE (VIC) PTY LTD ABN 92 298 651 413 ALL RIGHTS RESERVED. THIS DRAWING IS COPYRIGHT AND SHALL NOT BE REPRODUCED OR COPIED IN ANY FORM OR BY ANY MEANS (GRAPHIC, ELECTRONIC OR MECHANICAL INCLUDING PHOTOCOPY) WITHOUT THE WRITTEN PERMISSION OF SITE IMAGE PTY LTD. ANY LICENSE, EXPRESSED OR IMPLIED, TO USE THIS DOCUMENT FOR ANY PURPOSE WHATSOEVER IS RESTRICTED TO THE TERMS OF THE WRITTEN AGREEMENT BETWEEN SITE IMAGE (NSW) PTY LTD AND THE INSTRUCTING PARTY.

THE CONTRACTOR SHALL CHECK AND VERIFY ALL WORK ON SITE (INCLUDING WORK BY OTHERS) BEFORE COMMENCING THE LANDSCAPE INSTALLATION. ANY DISCREPANCIES ARE TO BE REPORTED TO THE PROJECT MANAGER OR LANDSCAPE ARCHITECT PRIOR TO COMMENCING WORK. DO NOT SCALE THIS DRAWING. ANY REQUIRED DIMENSIONS NOT SHOWN SHALL BE REFERRED TO THE LANDSCAPE ARCHITECT FOR CONFIRMATION.

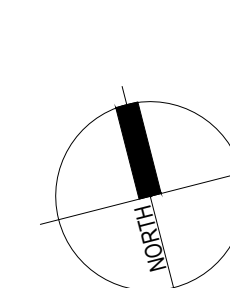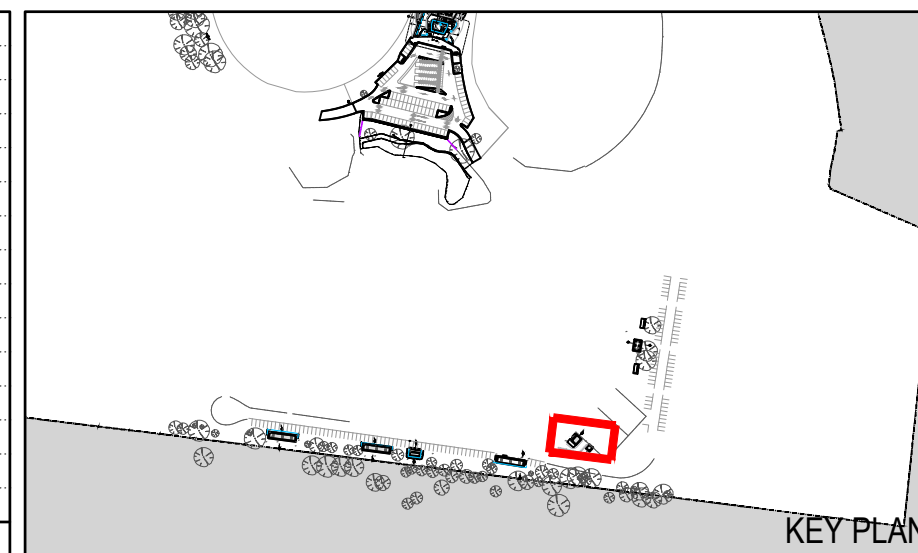[illegible]

CLIENT: TRINITY GRAMMAR SCHOOL

PROJECT:
TRINITY GRAMMAR SCHOOL
162 BULLEEN ROAD,
BULLEEN, VIC 3105

DRAWING NAME:

ROLLER SHED - PLAN & SECTION

FOR TENDER

SCALE: AS SHOWN AT A1


JOB NUMBER:
SM26705

DRAWING NUMBER:


LT307

ISSUE:
A

**This copied document to be made available
for the sole purpose of enabling
its consideration and review as
part of a planning process under the
Planning and Environment Act 1987.
The document must not be used for any
purpose which may breach any
copyright**

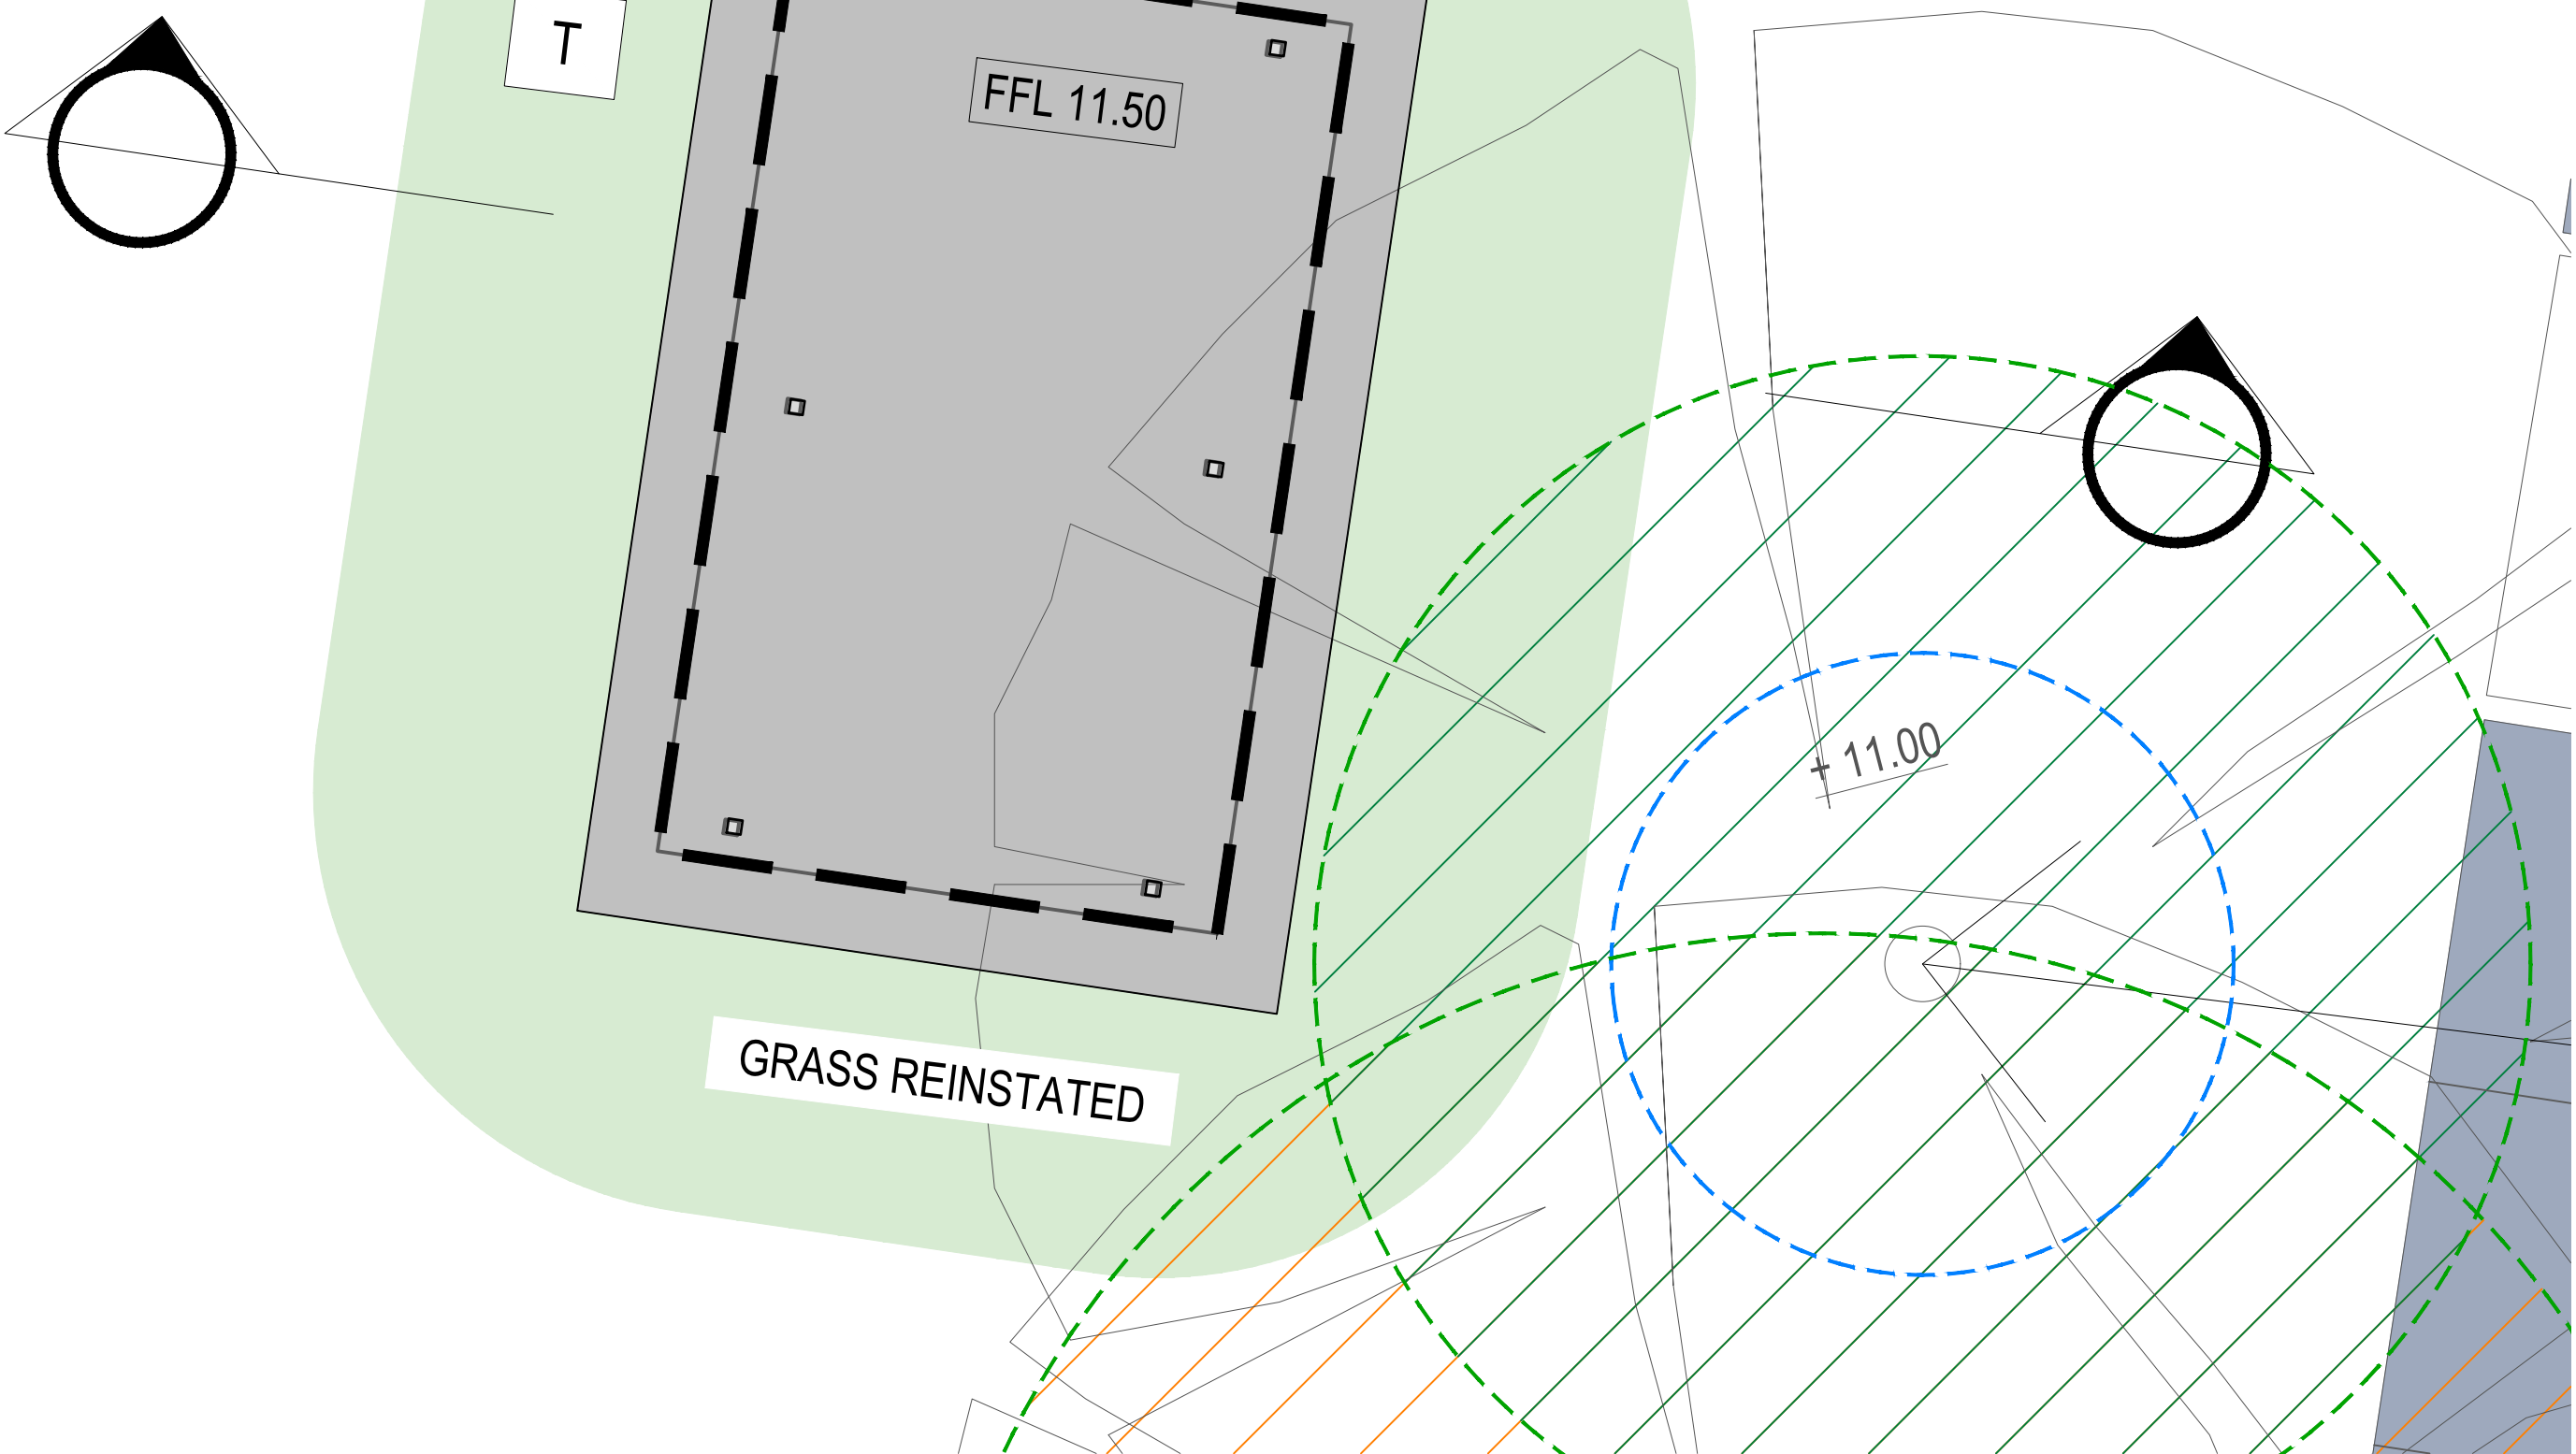


01 PLAN
SCALE 1:50 @ A1

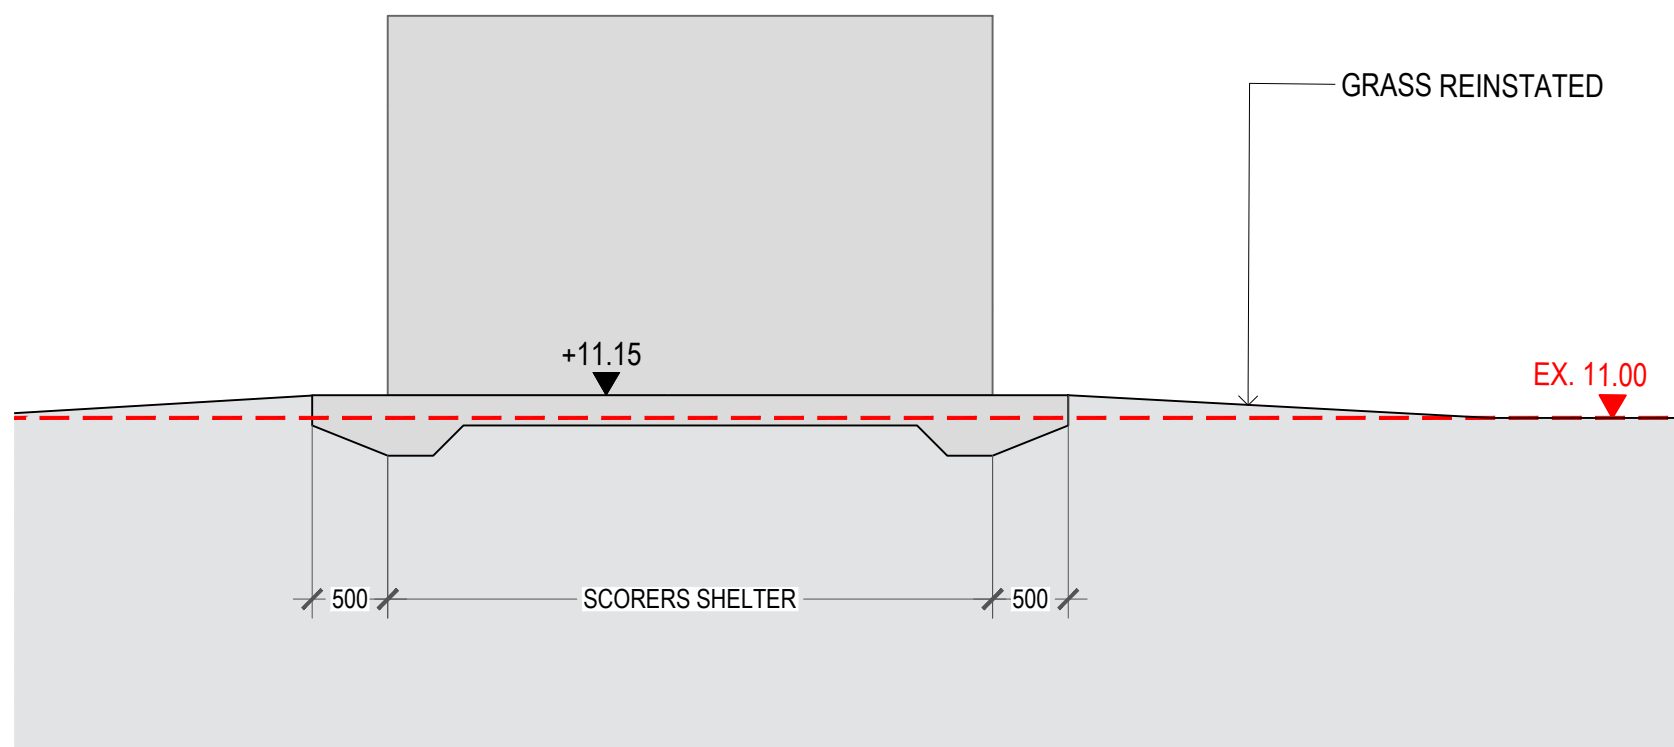

02 SECTION 02
SCALE 1:50 @ A1

© 2026 SITE IMAGE (VIC) PTY LTD. ABN 92 298 651 413 ALL RIGHTS RESERVED. THIS DRAWING IS COPYRIGHT AND SHALL NOT BE REPRODUCED OR COPIED IN ANY FORM OR BY ANY MEANS (GRAPHIC, ELECTRONIC OR MECHANICAL INCLUDING PHOTOCOPY) WITHOUT THE WRITTEN PERMISSION OF SITE IMAGE PTY LTD. ANY LICENSE, EXPRESSED OR IMPLIED, TO USE THIS DOCUMENT FOR ANY PURPOSE WHAT SO EVER IS RESTRICTED TO THE TERMS OF THE WRITTEN AGREEMENT BETWEEN SITE IMAGE (NSW) PTY LTD AND THE INSTRUCTING PARTY.

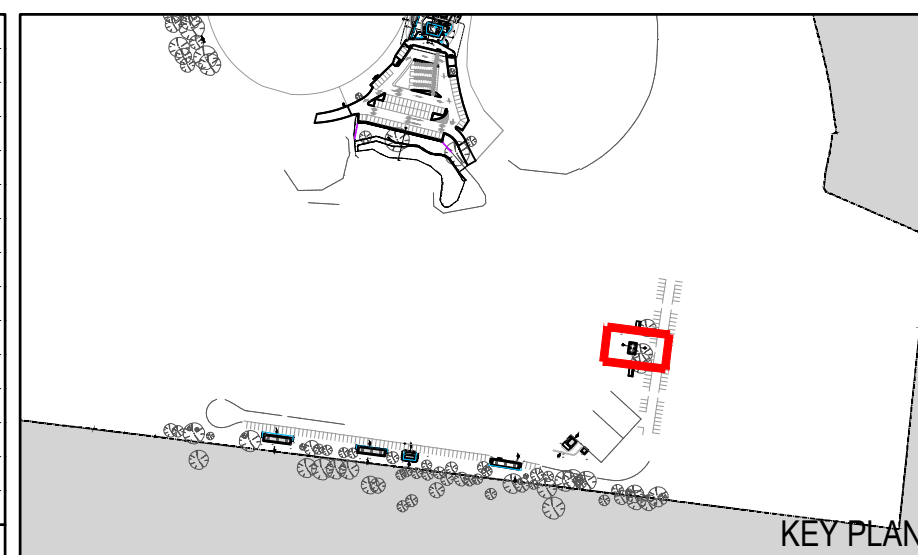[illegible]

CLIENT:
TRINITY GRAMMAR SCHOOL

PROJECT:
TRINITY GRAMMAR SCHOOL
162 BULLEEN ROAD,
BULLEEN, VIC 3105

DRAWING NAME:


SCORERS SHELTER - PLAN & SECTION

FOR TENDER


SCALE: 1:100 @ A3

0 0.5 1 2 3m


JOB NUMBER: SM26705	DRAWING NUMBER: LT308	ISSUE: A
-------------------------------	---------------------------------	--------------------

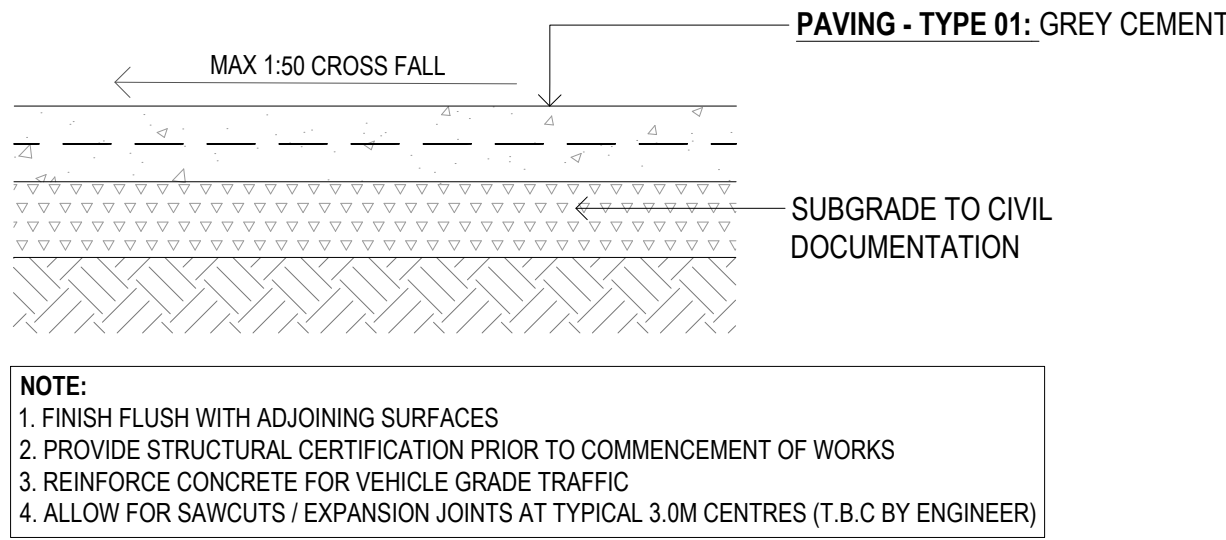

01

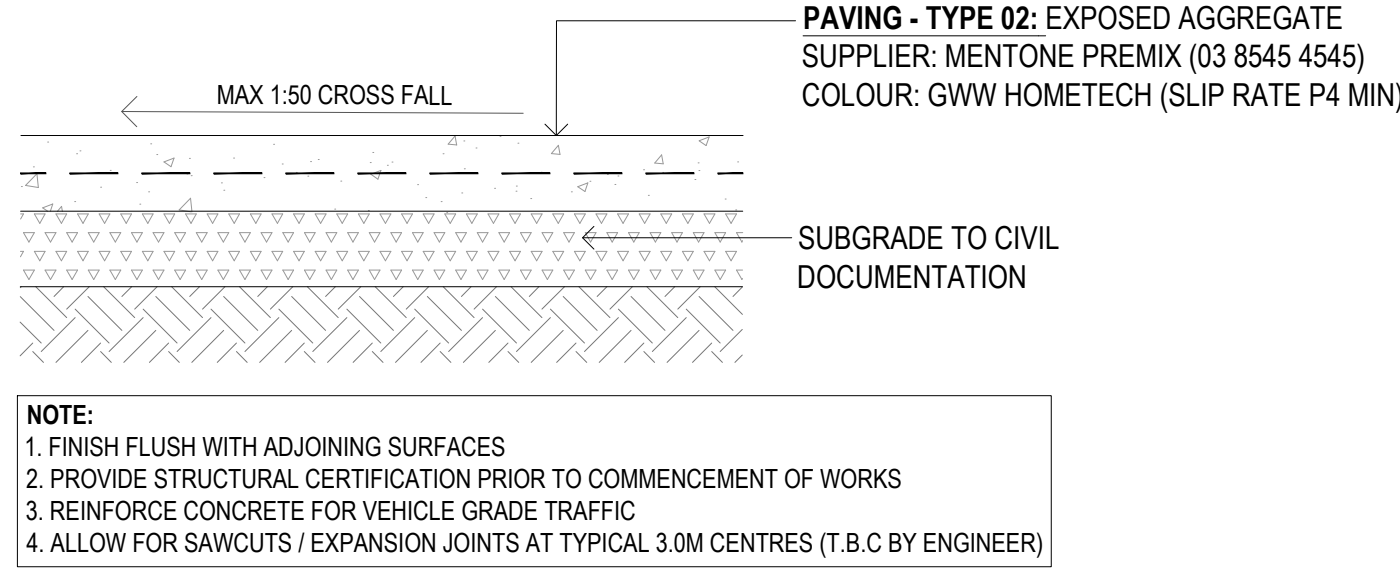

02

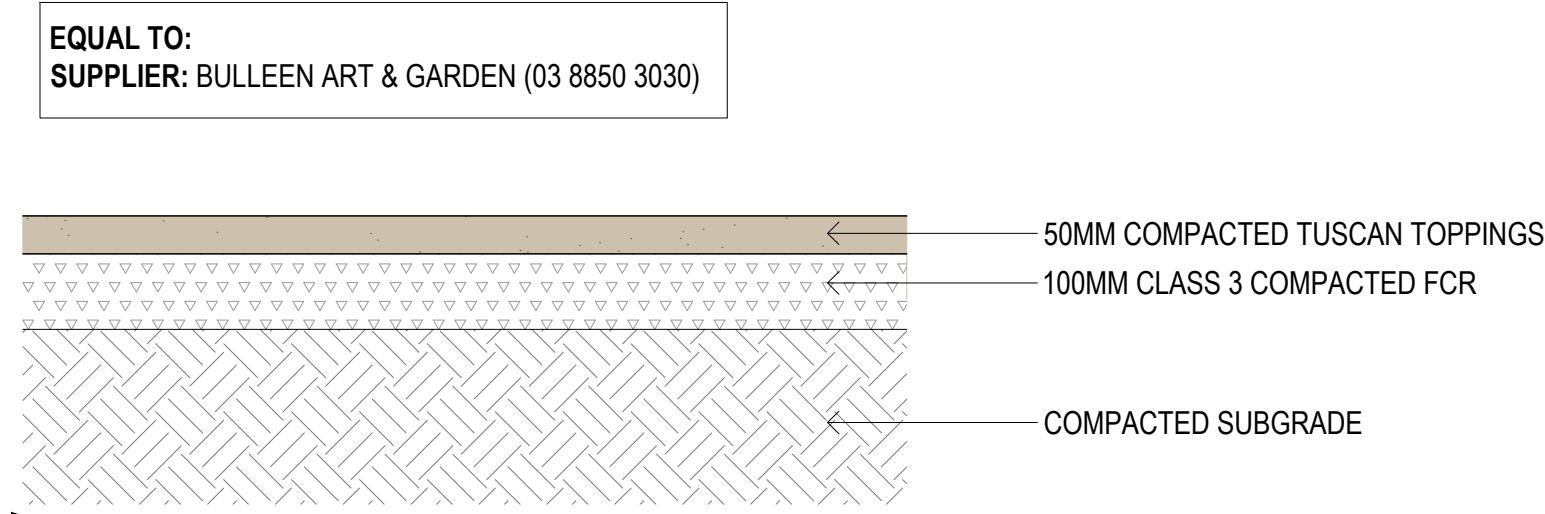

03

**This copied document to be made available
for the sole purpose of enabling
its consideration and review as
part of a planning process under the
Planning and Environment Act 1987.
The document must not be used for any
purpose which may breach any
copyright**

THE CONTRACTOR SHALL CHECK AND VERIFY ALL WORK ON SITE (INCLUDING WORK BY OTHERS) BEFORE COMMENCING THE LANDSCAPE INSTALLATION. ANY DISCREPANCIES ARE TO BE REPORTED TO THE PROJECT MANAGER OR LANDSCAPE ARCHITECT PRIOR TO COMMENCING WORK. DO NOT SCALE THIS DRAWING. ANY REQUIRED DIMENSIONS NOT SHOWN SHALL BE REFERRED TO THE LANDSCAPE ARCHITECT FOR CONFIRMATION.

[illegible]

S I T E I M A G E



LANDSCAPE ARCHITECTS

109/11 WILSON AVENUE
BRUNSWICK, VIC 3056
AUSTRALIA

TEL: (61 3) 9329 4633
WEB: www.siteimage.com.au

SITE IMAGE (VIC) PTY LTD
ABN 92 298 601 413

PROJECT:
TRINITY GRAMMAR SCHOOL
162-168 BULLEEN ROAD,
BULLEEN, VIC 3105

SCALE:		
JOB NUMBER: SM26705	DRAWING NUMBER: LT401	ISSUE: A

Technical drawing showing a cross-section of a concrete slab with reinforcement details. The drawing includes a concrete slab with a hatched pattern, a planting bed, and a galvanized steel edge. The reinforcement consists of a deformed galvanized steel reinforcing bar (12mm Ø x 400mm length) welded to the steel edge at 800mm min. intervals.

Labels and dimensions:

- GALVANISED STEEL EDGE 100 X 10MM
- PLANTING BED
- DEFORMED GALVANISED STEEL REINFORCING BAR 12MM Ø X 400MM LENGTH WELDED TO STEEL EDGE AT 800MM MIN. INTERVALS

A photograph of a rustic wooden fence made of two horizontal rails and vertical posts, situated in a wooded area. The ground is covered with dry leaves and grass. In the background, there are several trees and a glimpse of a building.

76 TOP LIP

TYP 14.45

50

MASS PLANTING SET-DOWN 50MM FROM TOP OF EDGE

MIN. 75MM ORGANIC MULCH

MIN. 400MM IMPORTED TOPSOIL

GALVANISED STEEL EDGE EQUAL TO:
SUPPLIER: FORMBOSS (PH: 13 11 37)
PRODUCT: FBG20580 GALVABOND®
EDGING HEIGHT: 580MM
THICKNESS: 2.0MM

450

580

INSTALLED TO MANUFACTURERS SPECIFICATION

EQUAL TO:
SUPPLIER: FURPHY FOUNDRY (PH: 03 5831 2777)
PRODUCT: METRO LITTER RECEPTACLE 240LT 316 STAINLESS
THICKNESS: FRAME CONSTRUCTION RECYCLED CAST ALUMINUM
HEIGHT: 1418MM **WIDTH:** 835MM
FRONT ENTRY

INSTALLED TO MANUFACTURERS SPECIFICATION
 LOCATIONS TO BE CONFIRMED
 CONTRACTOR TO SUPPLY & INSTALL TWO 4X BIN SETS

This copied document to be made available for the sole purpose of enabling its consideration and review as part of a planning process under the Planning and Environment Act 1987. The document must not be used for any purpose which may breach any copyright

THE CONTRACTOR SHALL CHECK AND VERIFY ALL WORK ON SITE (INCLUDING WORK BY OTHERS) BEFORE COMMENCING THE LANDSCAPE INSTALLATION. ANY DISCREPANCIES ARE TO BE REPORTED TO THE PROJECT MANAGER OR LANDSCAPE ARCHITECT PRIOR TO COMMENCING WORK. DO NOT SCALE THIS DRAWING. ANY REQUIRED DIMENSIONS NOT SHOWN SHALL BE REFERRED TO THE LANDSCAPE ARCHITECT FOR CONFIRMATION.

[illegible]




CLIENT:
TRINITY GRAMMAR SCHOOL

PROJECT:
TRINITY GRAMMAR SCHOOL
162-168 BULLEEN ROAD,
BULLEEN, VIC 3105

DRAWING NAME:		
DETAILS 02		
EDGES & FENCES		
FOR TENDER		
SCALE:		
JOB NUMBER:	DRAWING NUMBER:	ISSUE:
SM26705	LT402	A


**ADVERTISED
PLAN**

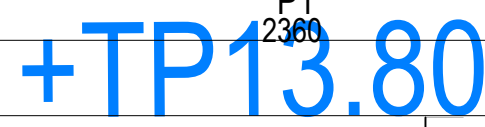

01 CUSTOM TIMBER SEATING PLATFORM
SCALE 1:20 @ A1



**This copied document to be made available
for the sole purpose of enabling
its consideration and review as
part of a planning process under the
Planning and Environment Act 1987.
The document must not be used for any
purpose which may breach any
copyright**

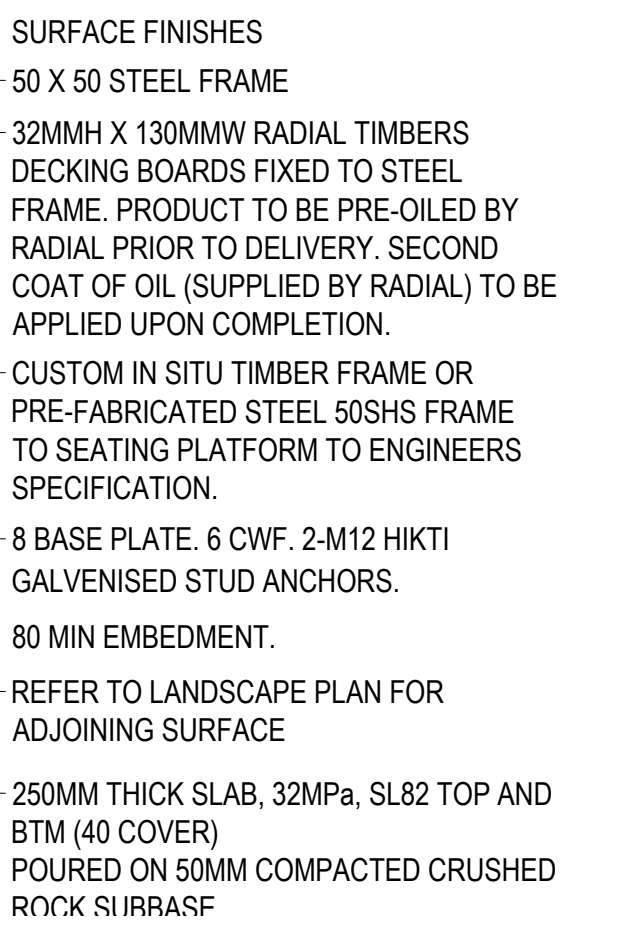

03 TYPICAL SECTION
SCALE 1:10 @ A1

© 2026 SITE IMAGE (VIC) PTY LTD. ABN 92 298 651 413. ALL RIGHTS RESERVED. THIS DRAWING IS COPYRIGHTED AND SHALL NOT BE REPRODUCED OR COPIED IN ANY FORM OR BY ANY MEANS (GRAPHIC, ELECTRONIC OR MECHANICAL INCLUDING PHOTOCOPY) WITHOUT THE WRITTEN PERMISSION OF SITE IMAGE PTY LTD. ANY LICENSE, EXPRESSED OR IMPLIED, TO USE THIS DOCUMENT FOR ANY PURPOSE WHAT SO EVER IS RESTRICTED TO THE TERMS OF THE WRITTEN AGREEMENT BETWEEN SITE IMAGE (NSW) PTY LTD AND THE INSTRUCTING PARTY.

THE CONTRACTOR SHALL CHECK AND VERIFY ALL WORK ON SITE (INCLUDING WORK BY OTHERS) BEFORE COMMENCING THE LANDSCAPE INSTALLATION. ANY DISCREPANCIES ARE TO BE REPORTED TO THE PROJECT MANAGER OR LANDSCAPE ARCHITECT PRIOR TO COMMENCING WORK. DO NOT SCALE THIS DRAWING. ANY REQUIRED DIMENSIONS NOT SHOWN SHALL BE REFERRED TO THE LANDSCAPE ARCHITECT FOR CONFIRMATION.

A	FOR TENDER		JP	GW	22.05.2026
ISSUE	REVISION DESCRIPTION		DRAWN	CHECK	DATE



CLIENT: TRINITY GRAMMAR SCHOOL

PROJECT:
TRINITY GRAMMAR SCHOOL
162-168 BULLEEN ROAD,
BULLEEN, VIC 3105

DRAWING NAME:

DETAILS 03

TIMBER SEAT DETAILS

FOR TENDER

SCALE:		
JOB NUMBER: SM26705	DRAWING NUMBER: LT403	ISSUE: A

Diagram illustrating the cross-section of a toilet structure, showing the relationship between the toilet, the concrete base, and the foundation.


Dimensions and Components:

- MAX 800**: Maximum height of the structure.
- 450**: Height of the concrete base.
- 150**: Width of the concrete base.
- 350**: Width of the toilet pan.
- MIN 100**: Minimum height of the concrete base above the footing.
- 50 REBATE**: Rebate depth for the toilet pan.
- REFER LANDSCAPE PLANS FOR ADJOINING FINISHES**: Reference to landscape plans for adjacent finishes.
- N12-200 50 COVER**: Reinforcement for the concrete base.
- FORMED CONCRETE BASE**: The main concrete structure.
- 470 WIDE CONCRETE WALL 32 MPa**: Concrete wall with 32 MPa strength.
- N16-200 TOP AND BTM 50 COVER**: Reinforcement for the concrete wall.
- 200 THICK X 500 WIDE BASE FOOTING**: The foundation footing.
- 5-L12TM TOP AND BTM 40 COVER**: Reinforcement for the base footing.
- 50 THICK COMPACTED CRUSHED ROCK**: The base layer.

SCALE 1:10 @ A1

ADVERTISED PLAN

THE CONTRACTOR SHALL CHECK AND VERIFY ALL WORK ON SITE (INCLUDING WORK BY OTHERS) BEFORE COMMENCING THE LANDSCAPE INSTALLATION. ANY DISCREPANCIES ARE TO BE REPORTED TO THE PROJECT MANAGER OR LANDSCAPE ARCHITECT PRIOR TO COMMENCING WORK. DO NOT SCALE THIS DRAWING. ANY REQUIRED DIMENSIONS NOT SHOWN SHALL BE REFERRED TO THE LANDSCAPE ARCHITECT FOR CONFIRMATION.

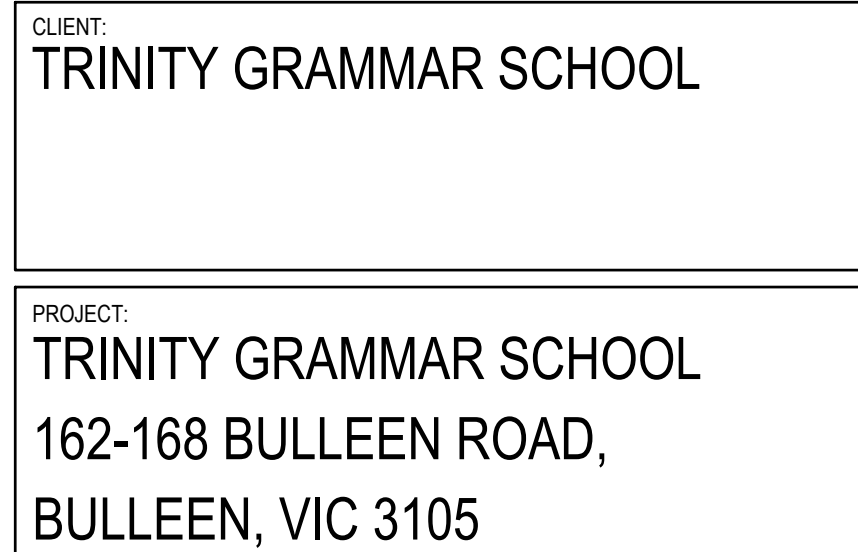[illegible]

DRAWING NAME:		
DETAILS 04		
FIXTURES, FURNITURE & FITTINGS		
FOR TENDER		
SCALE:		
JOB NUMBER:	DRAWING NUMBER:	ISSUE:
SM26705	LT404	A



ADVERTISED PLAN

[illegible]

DRAWING NAME:		
DETAILS 05 STAIR & TERRACE DETAIL		
FOR TENDER		
SCALE:		
JOB NUMBER:	DRAWING NUMBER:	ISSUE:
SM26705	LT405	A




A cross-sectional diagram of a turf sod installation. The top layer consists of sods with roots extending downwards. Below the sods is a layer of imported top soil mix and fertiliser. The bottom layer is the rip subgrade, which is shown as a series of inverted triangles representing rips made into the subgrade to a depth of 150mm. Labels with arrows point to each of these three layers.

NATURAL TURF - REFER TO SPEC.

IMPORTED TOP SOIL MIX AND FERTILISER

RIP SUBGRADE TO 150MM DEPTH

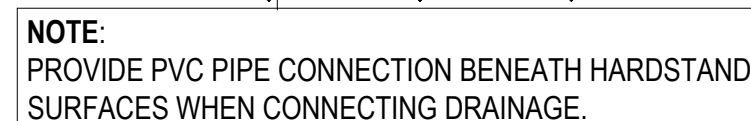

04 SUBSOIL DRAINAGE

SCALE 1:50 @ A1

THE CONTRACTOR SHALL CHECK AND VERIFY ALL WORK ON SITE (INCLUDING WORK BY OTHERS) BEFORE COMMENCING THE LANDSCAPE INSTALLATION. ANY DISCREPANCIES ARE TO BE REPORTED TO THE PROJECT MANAGER OR LANDSCAPE ARCHITECT PRIOR TO COMMENCING WORK. DO NOT SCALE THIS DRAWING. ANY REQUIRED DIMENSIONS NOT SHOWN SHALL BE REFERRED TO THE LANDSCAPE ARCHITECT FOR CONFIRMATION.

[illegible]

PROJECT:
TRINITY GRAMMAR SCHOOL
162-168 BULLEEN ROAD,
BULLEEN, VIC 3105

FOR TENDER

SCALE:		
JOB NUMBER: SM26705	DRAWING NUMBER: LT406	ISSUE: A