



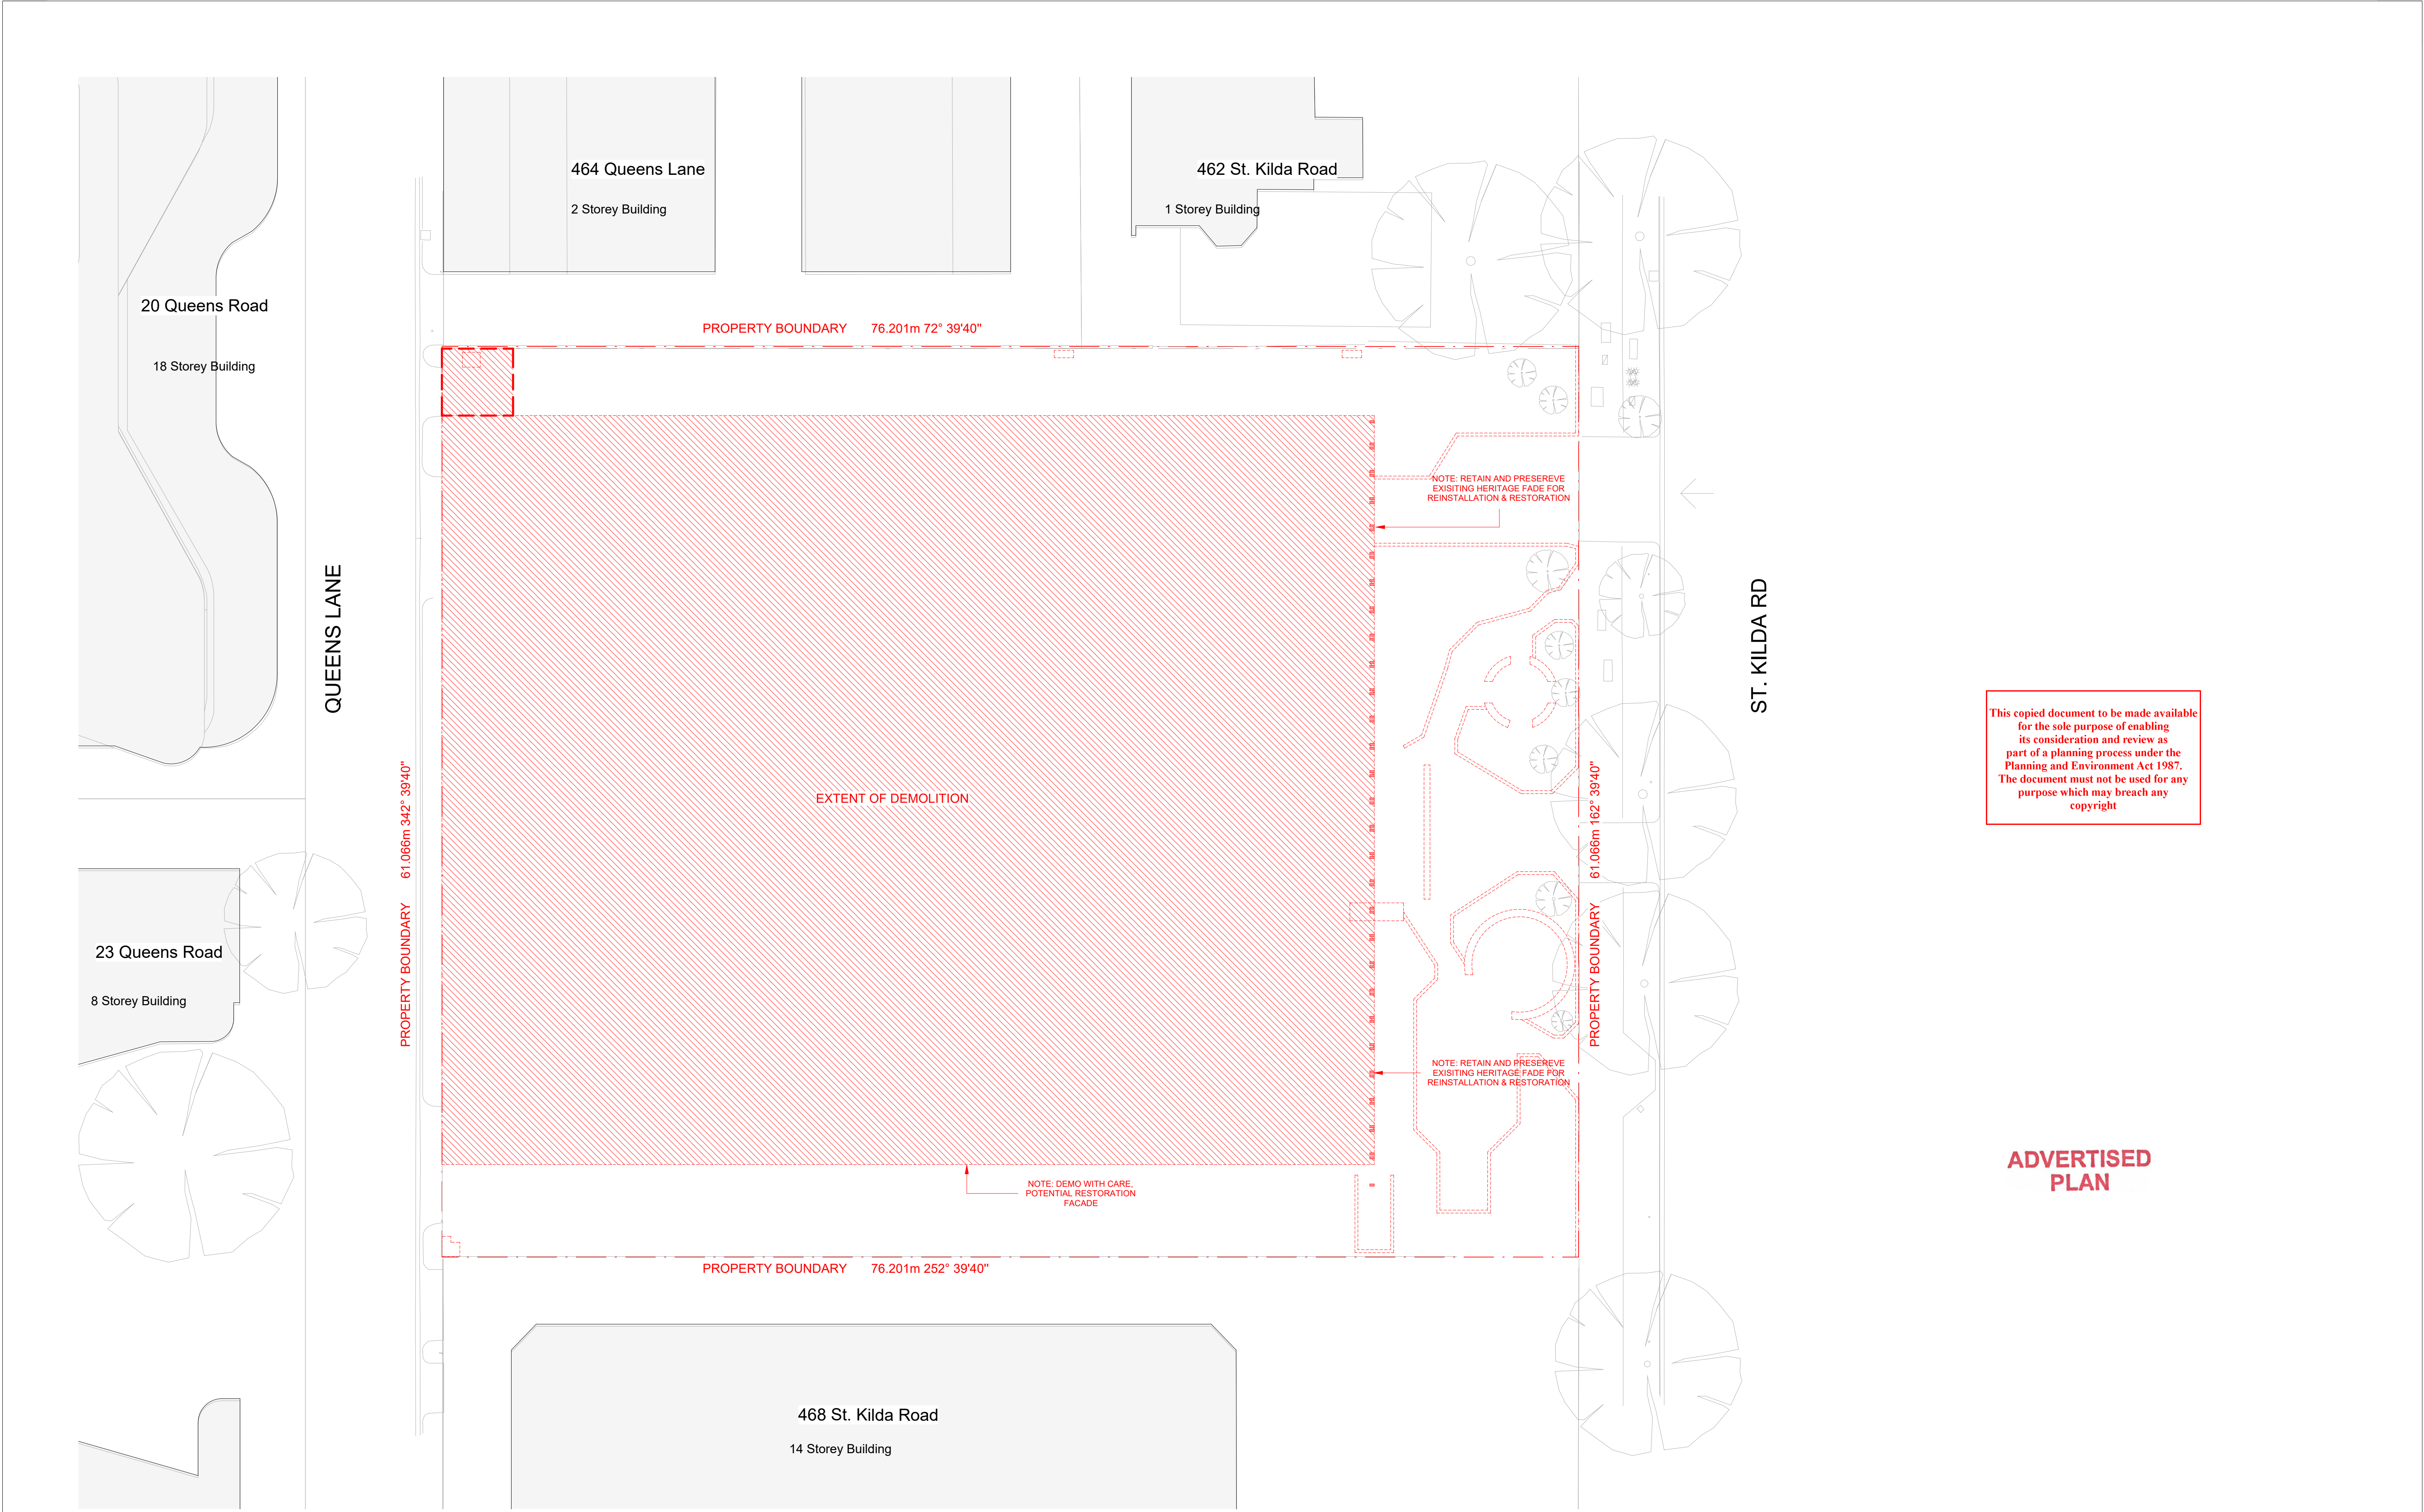

This copied document to be made available for the sole purpose of enabling its consideration and review as part of a planning process under the Planning and Environment Act 1987. The document must not be used for any purpose which may breach any copyright

ADVERTISED PLAN



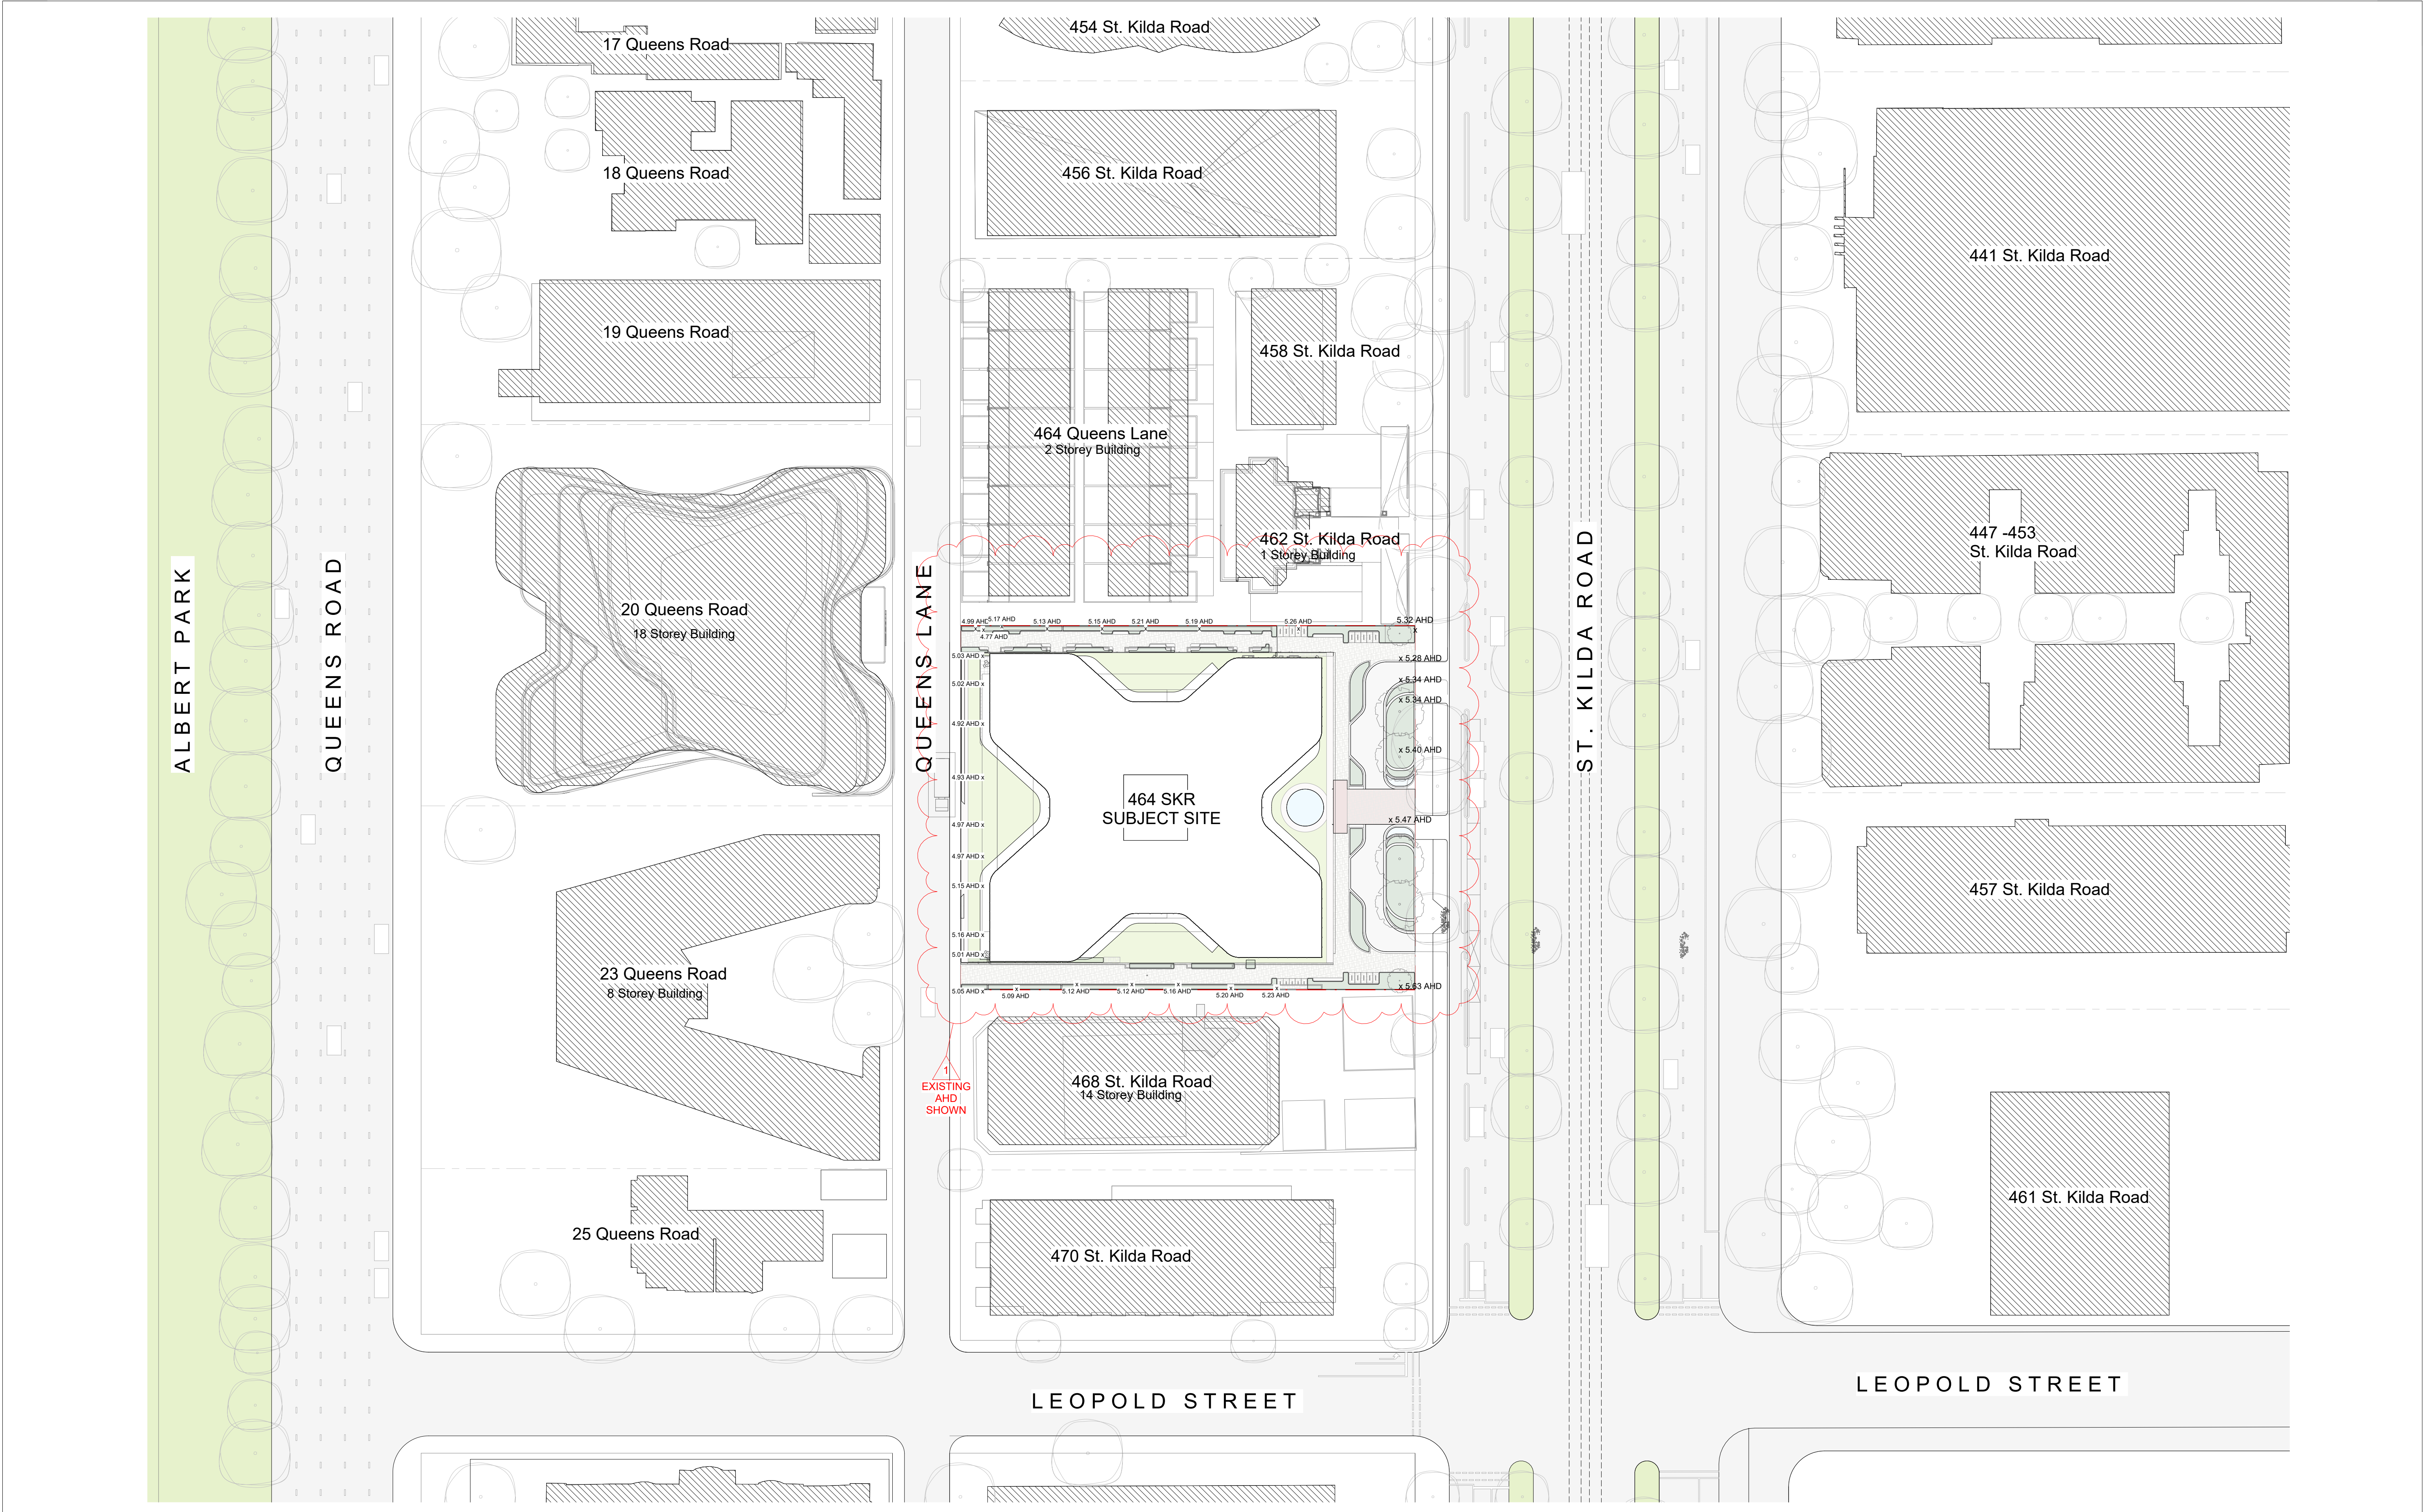


This copied document to be made available for the sole purpose of enabling its consideration and review as part of a planning process under the Planning and Environment Act 1987. The document must not be used for any purpose which may breach any copyright

ADVERTISED
PLAN



Project	464 ST KILDA ROAD	Scale:	1 : 500 @ A1
Acknowledgement		Date:	17/08/2023
Drawing Title:	PROPOSED SITE PLAN	Revision:	1
		Drawing Number:	TP11-010

ADVERTISED
PLAN

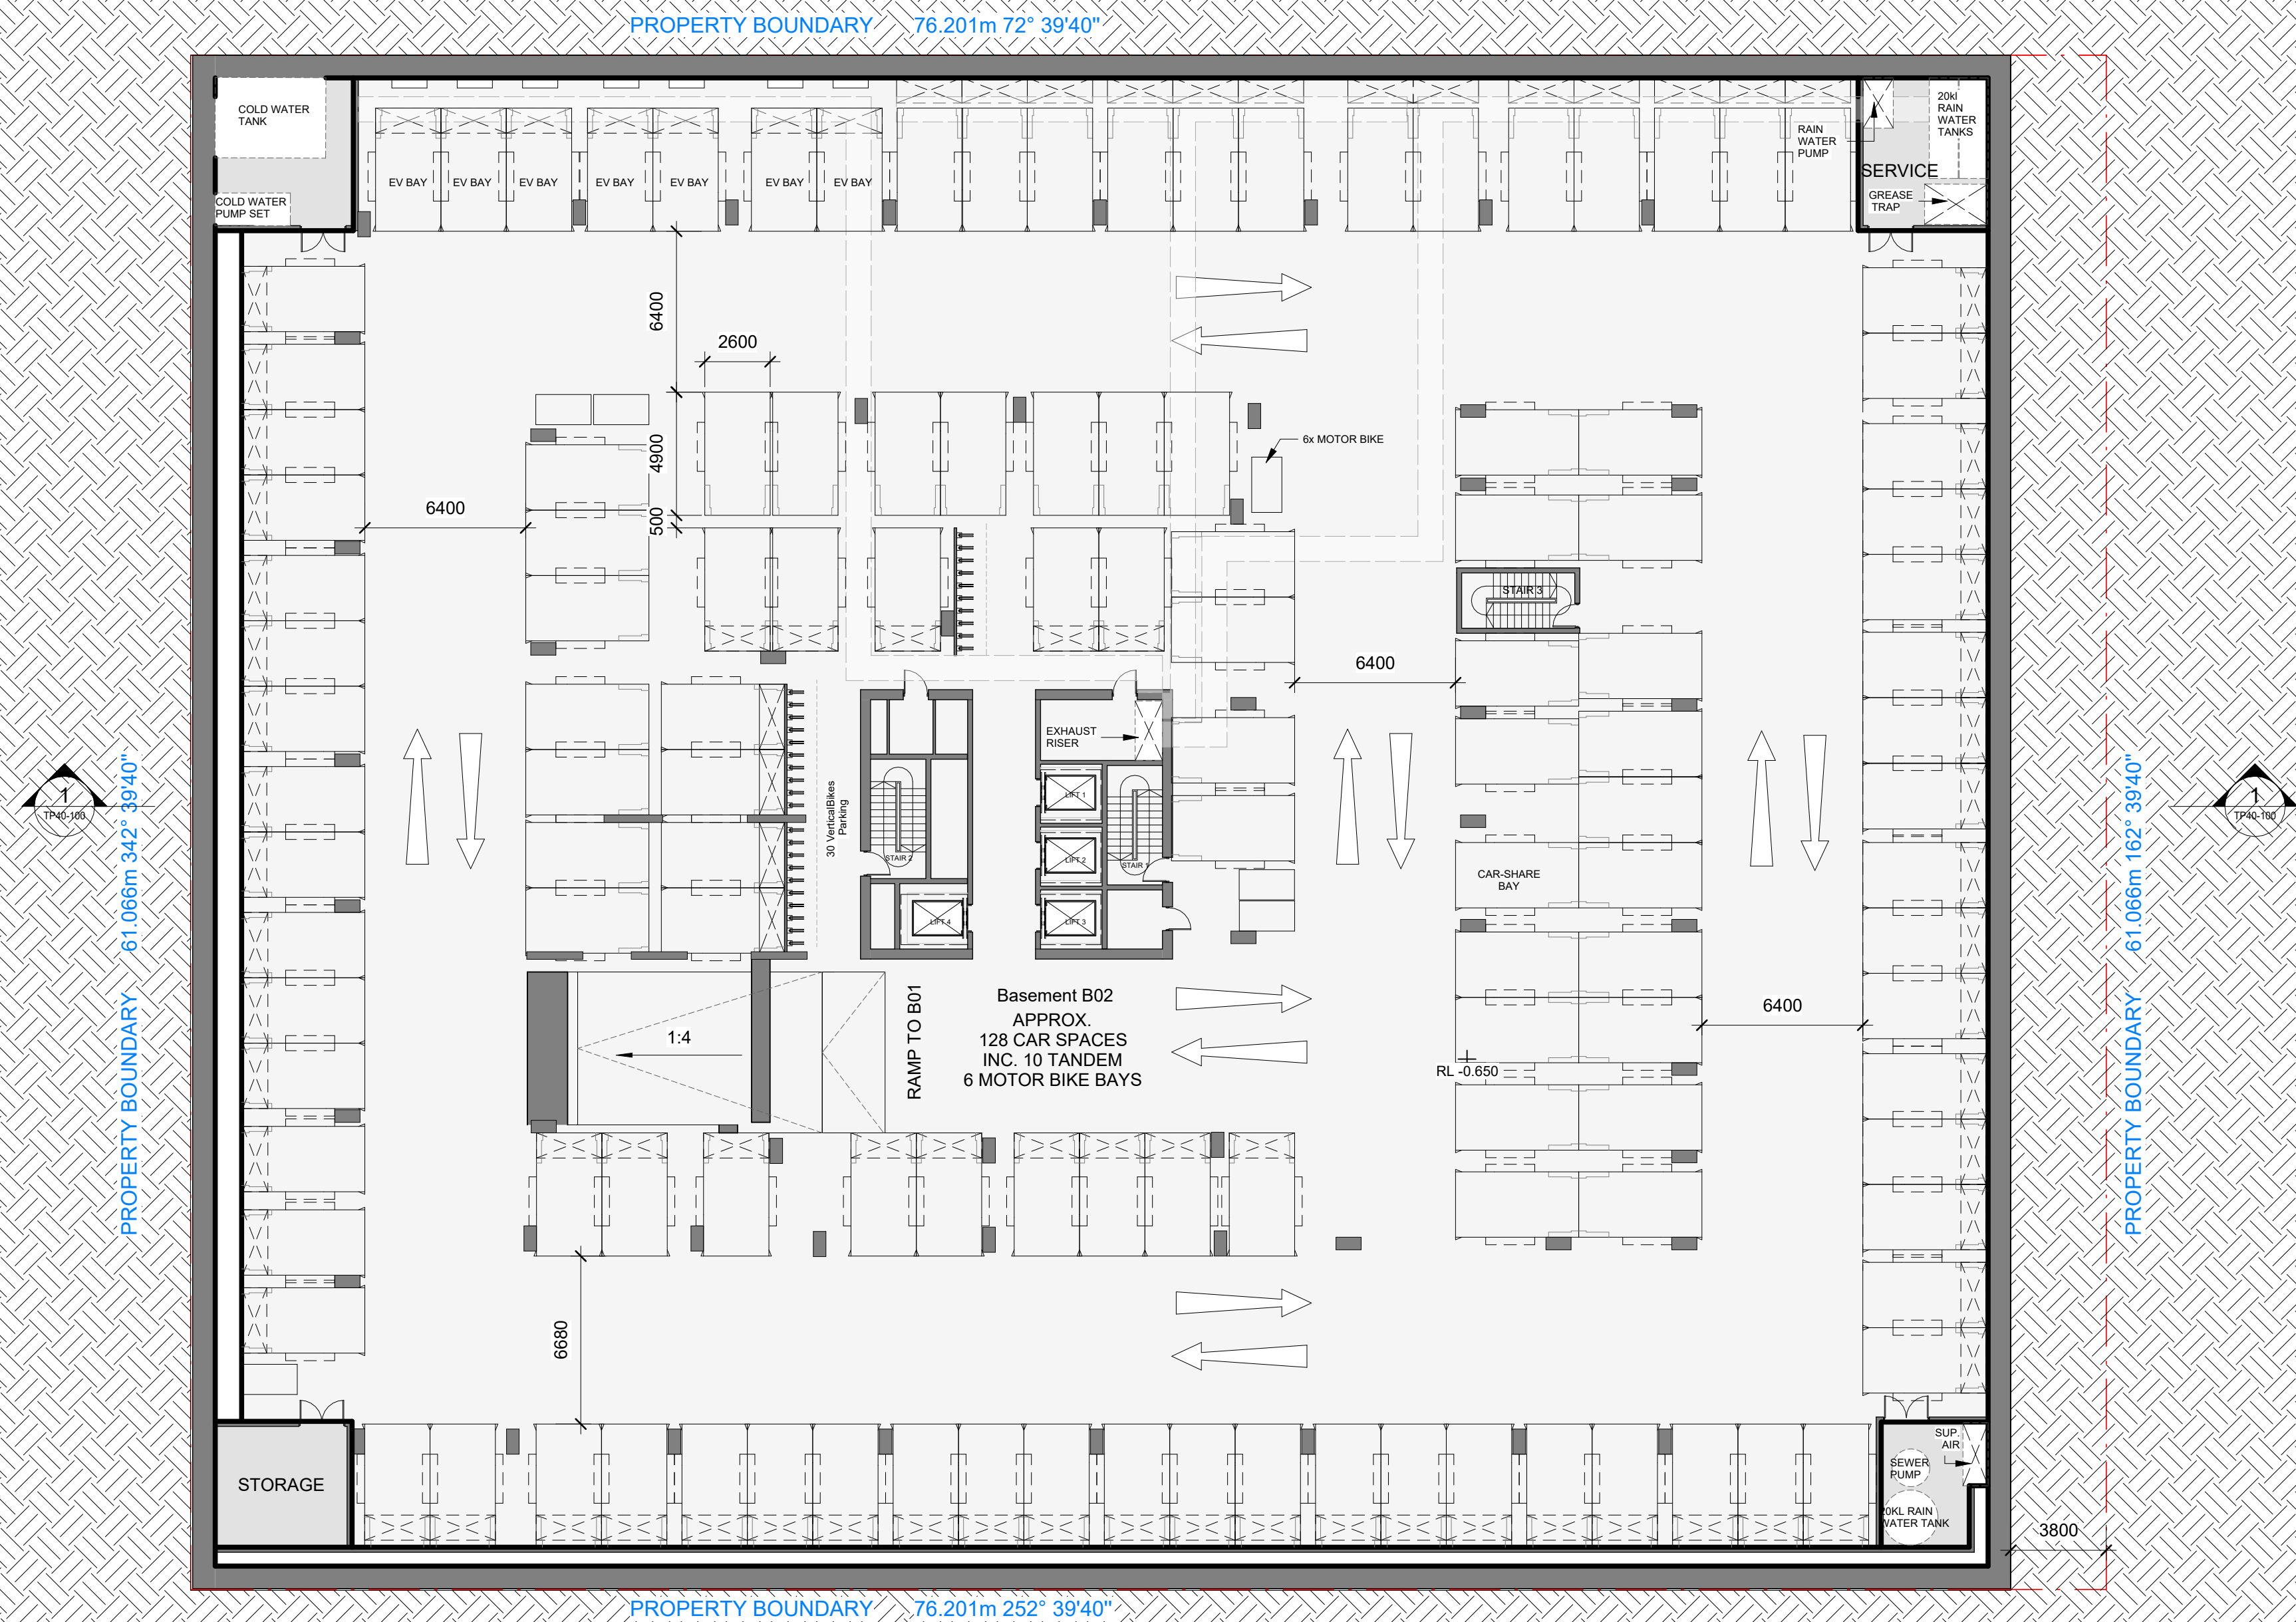


This copied document to be made available for the sole purpose of enabling its consideration and review as part of a planning process under the Planning and Environment Act 1987. The document must not be used for any purpose which may breach any copyright




ADVERTISED
PLAN


WORK IN PROGRESS

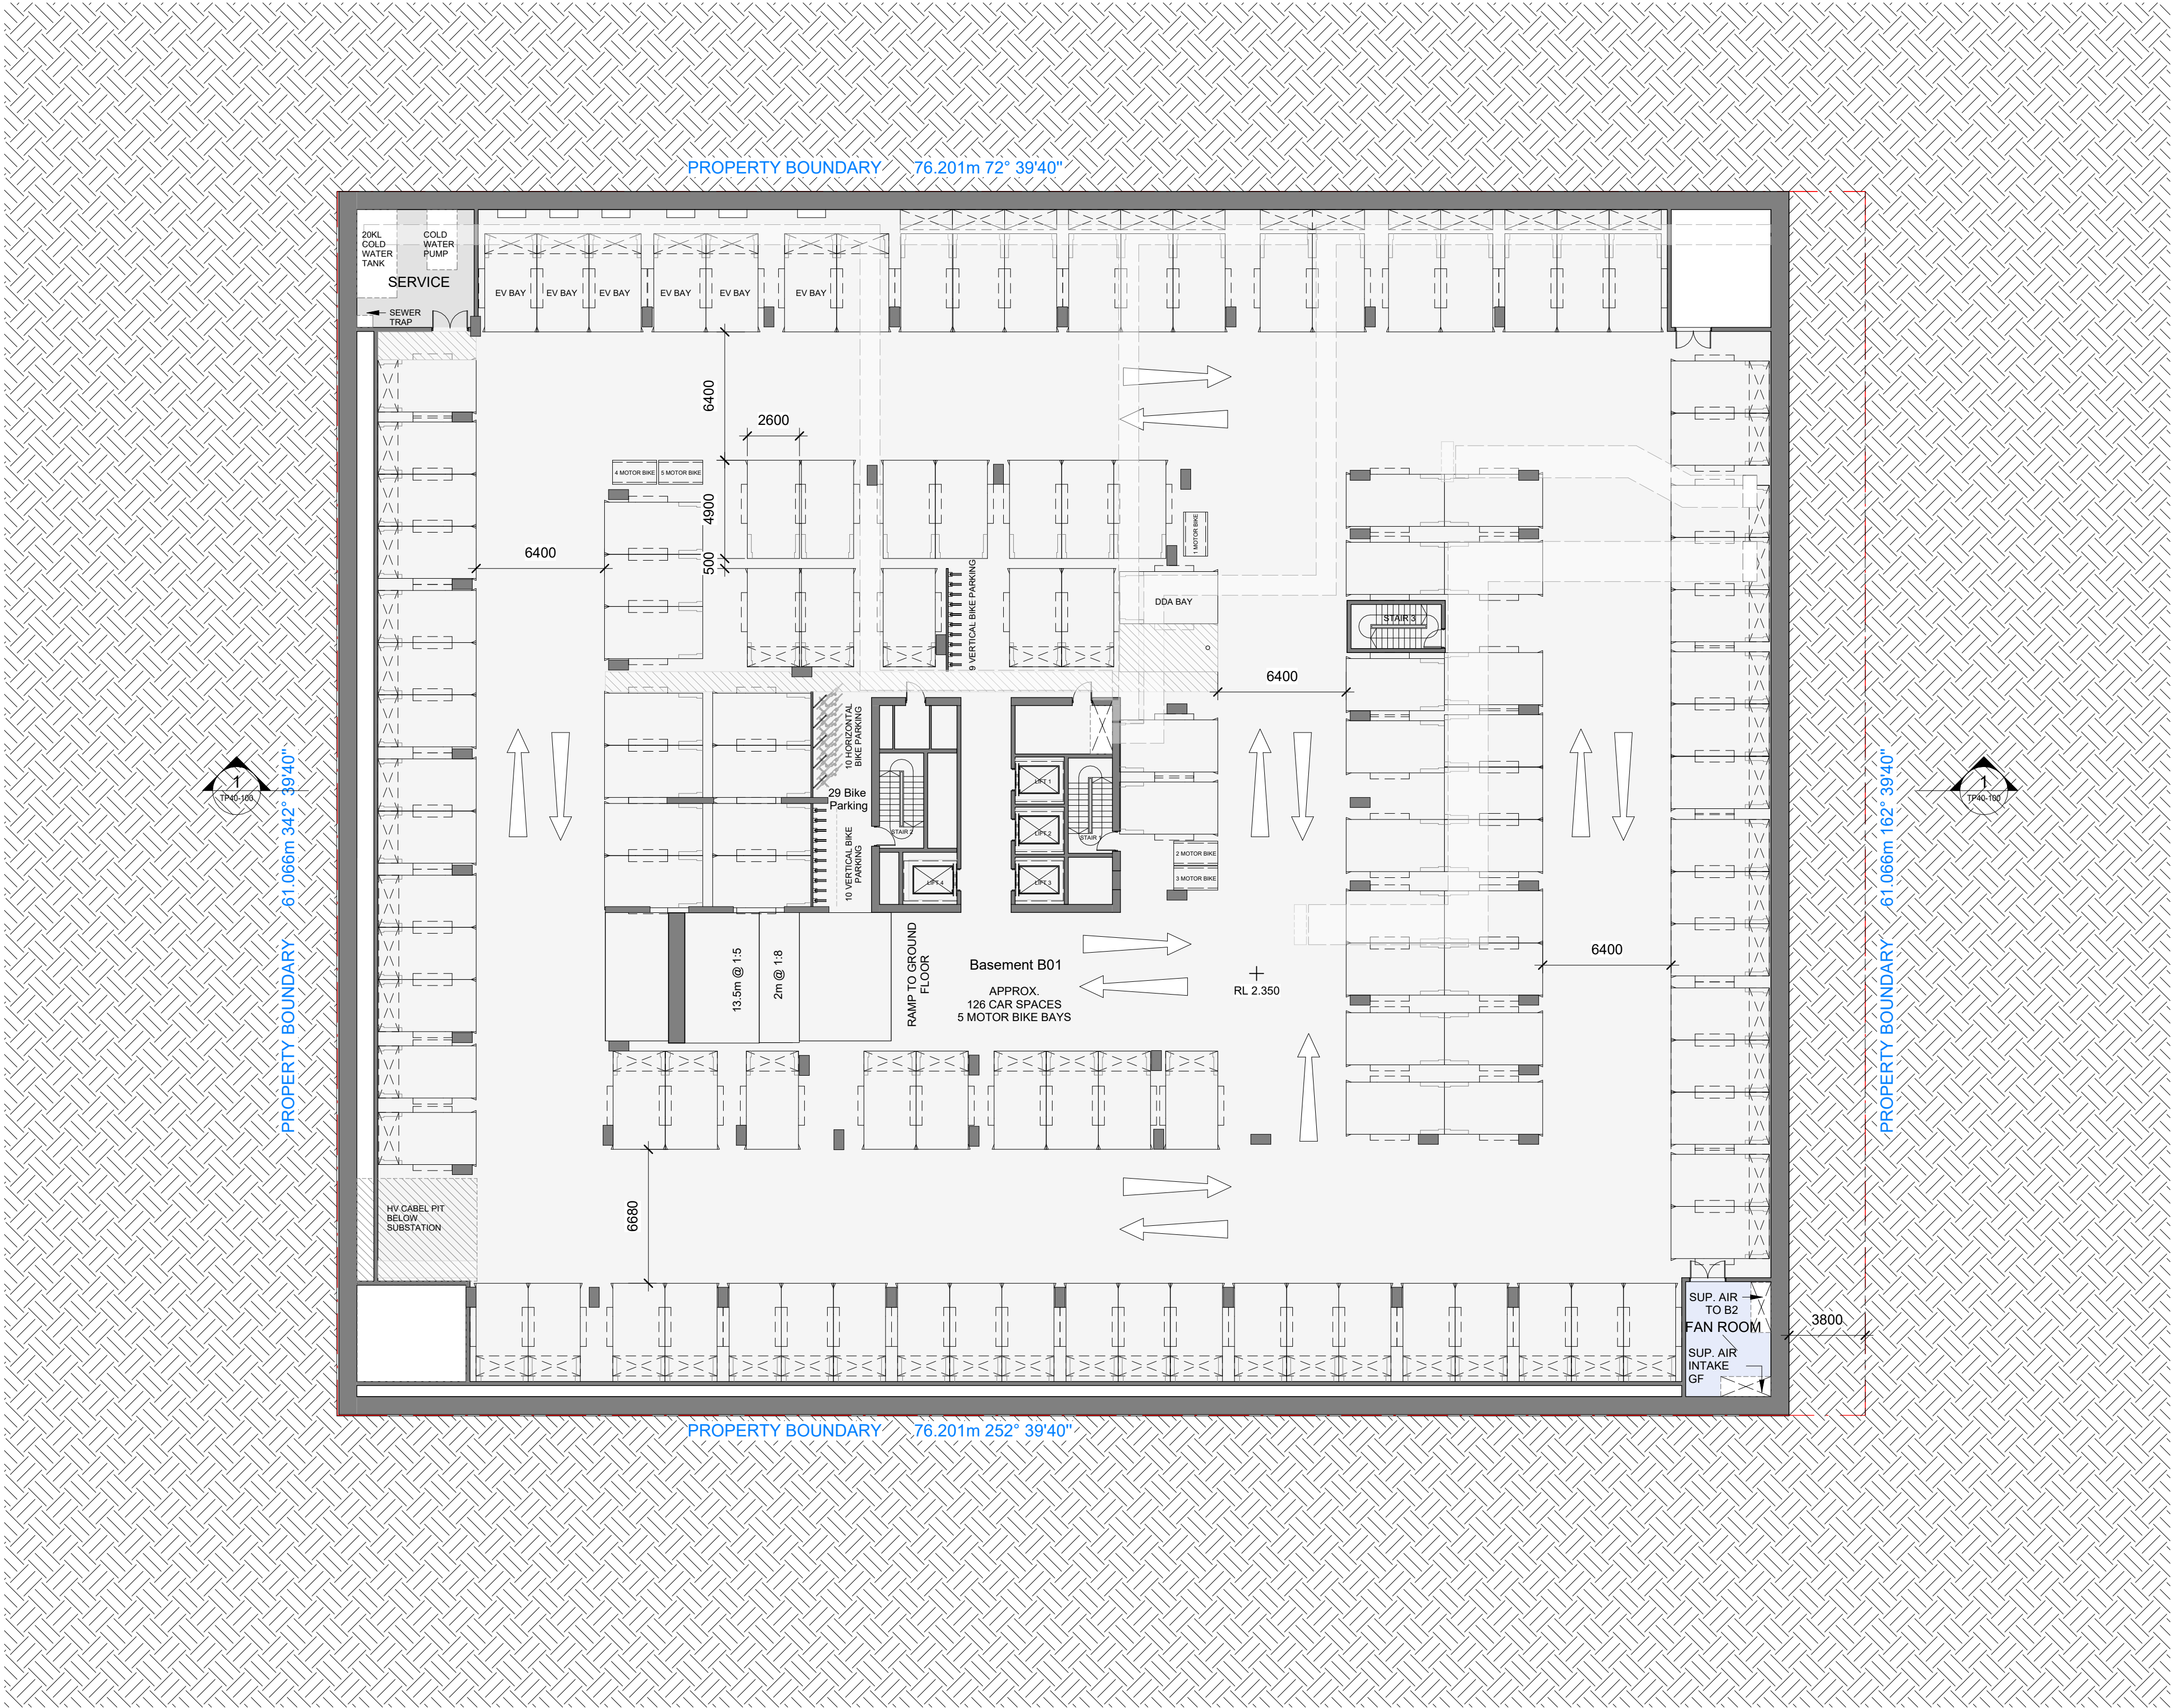

This copied document to be made available for the sole purpose of enabling its consideration and review as part of a planning process under the Planning and Environment Act 1987. The document must not be used for any purpose which may breach any copyright




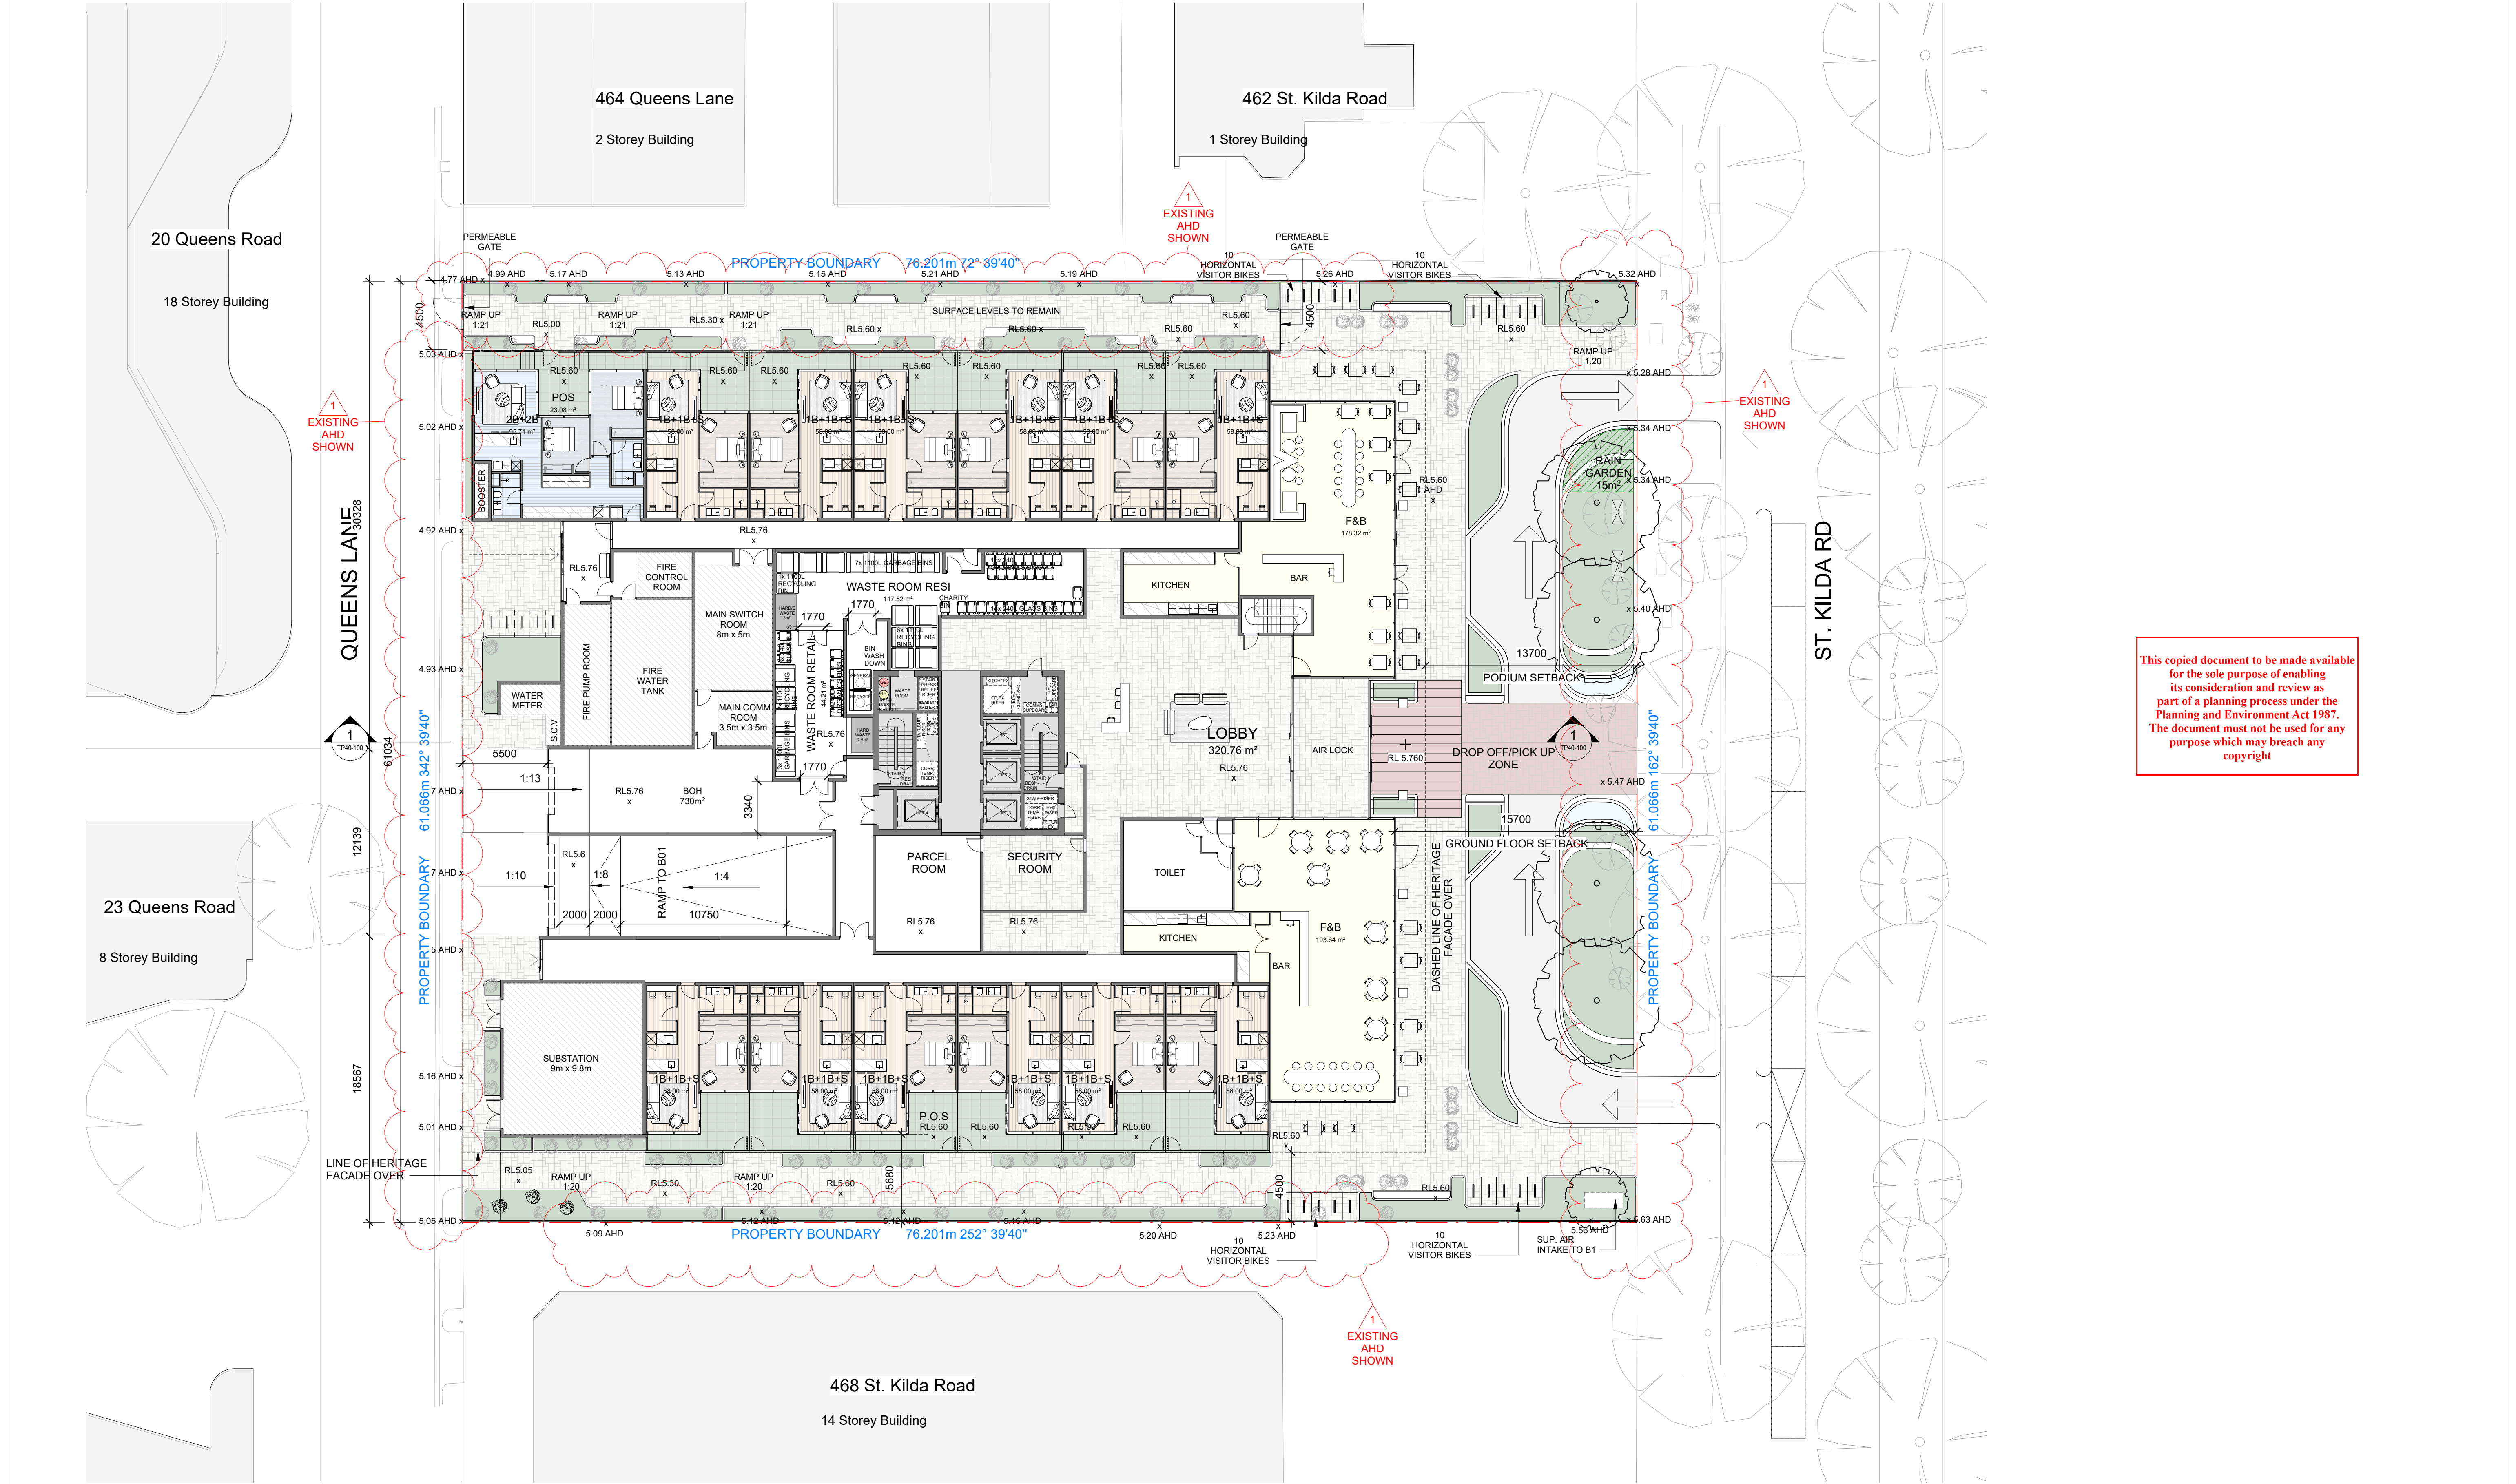

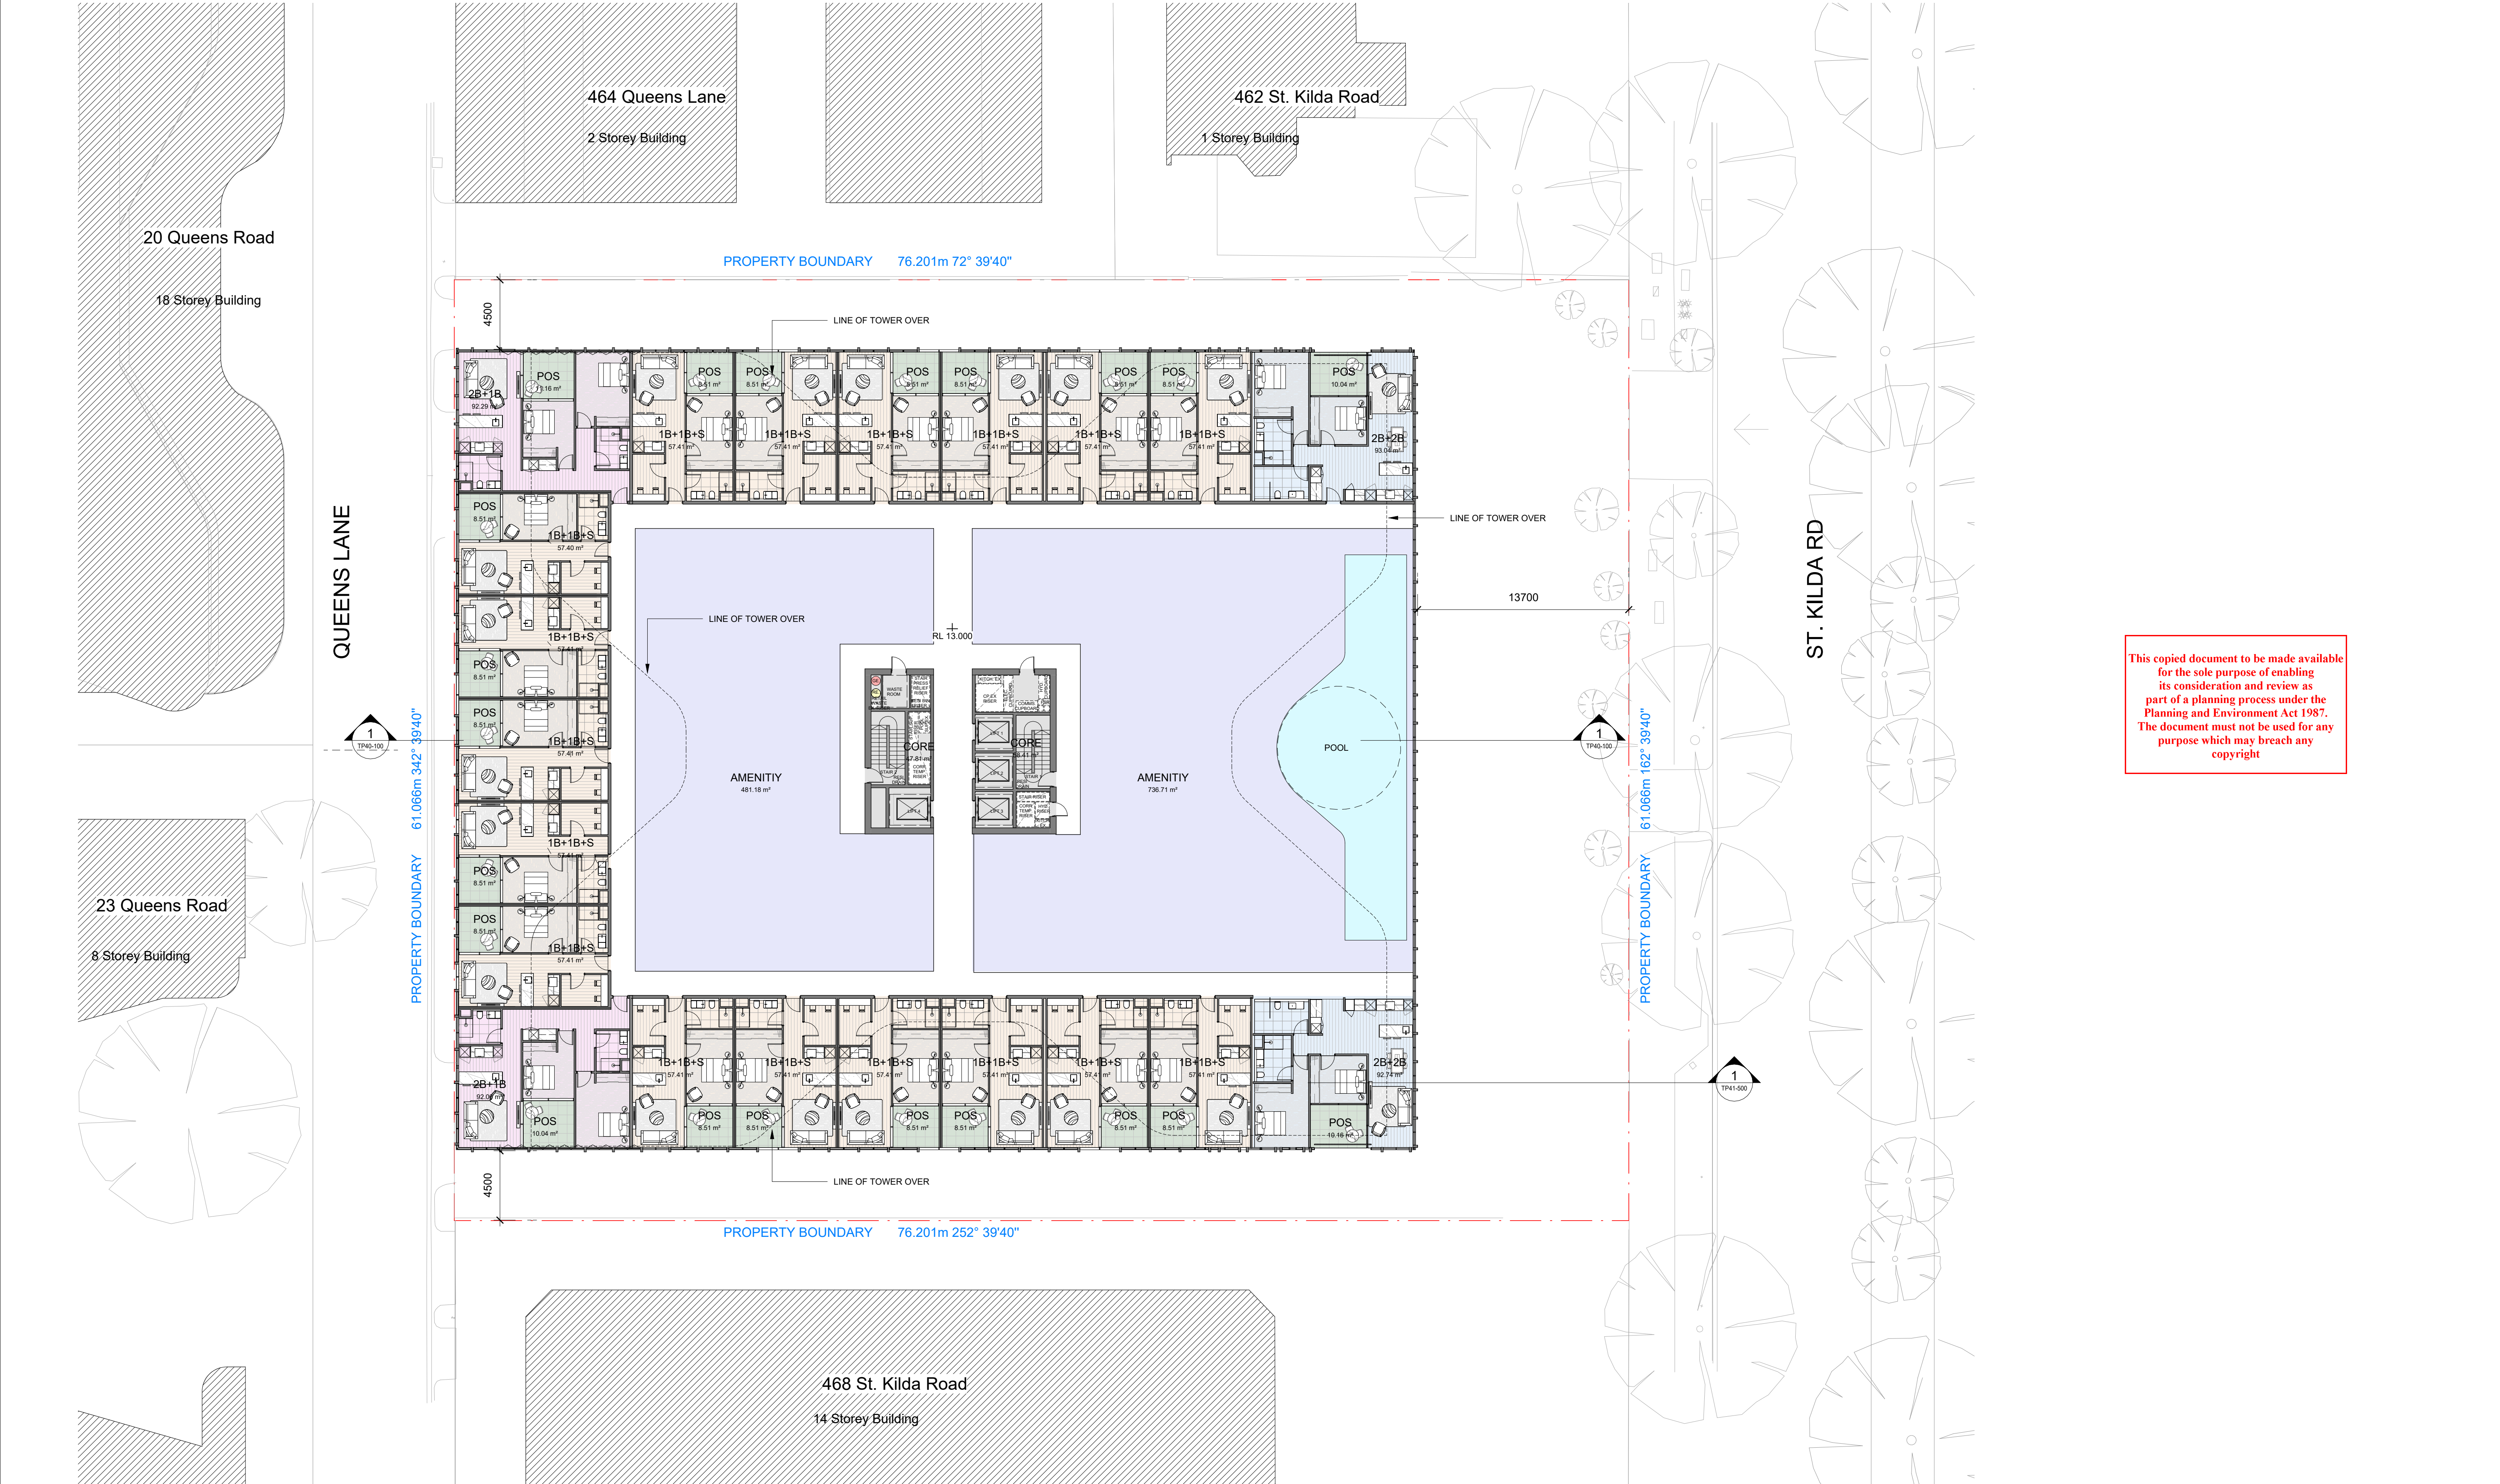

This copied document to be made available for the sole purpose of enabling its consideration and review as part of a planning process under the Planning and Environment Act 1987. The document must not be used for any purpose which may breach any copyright



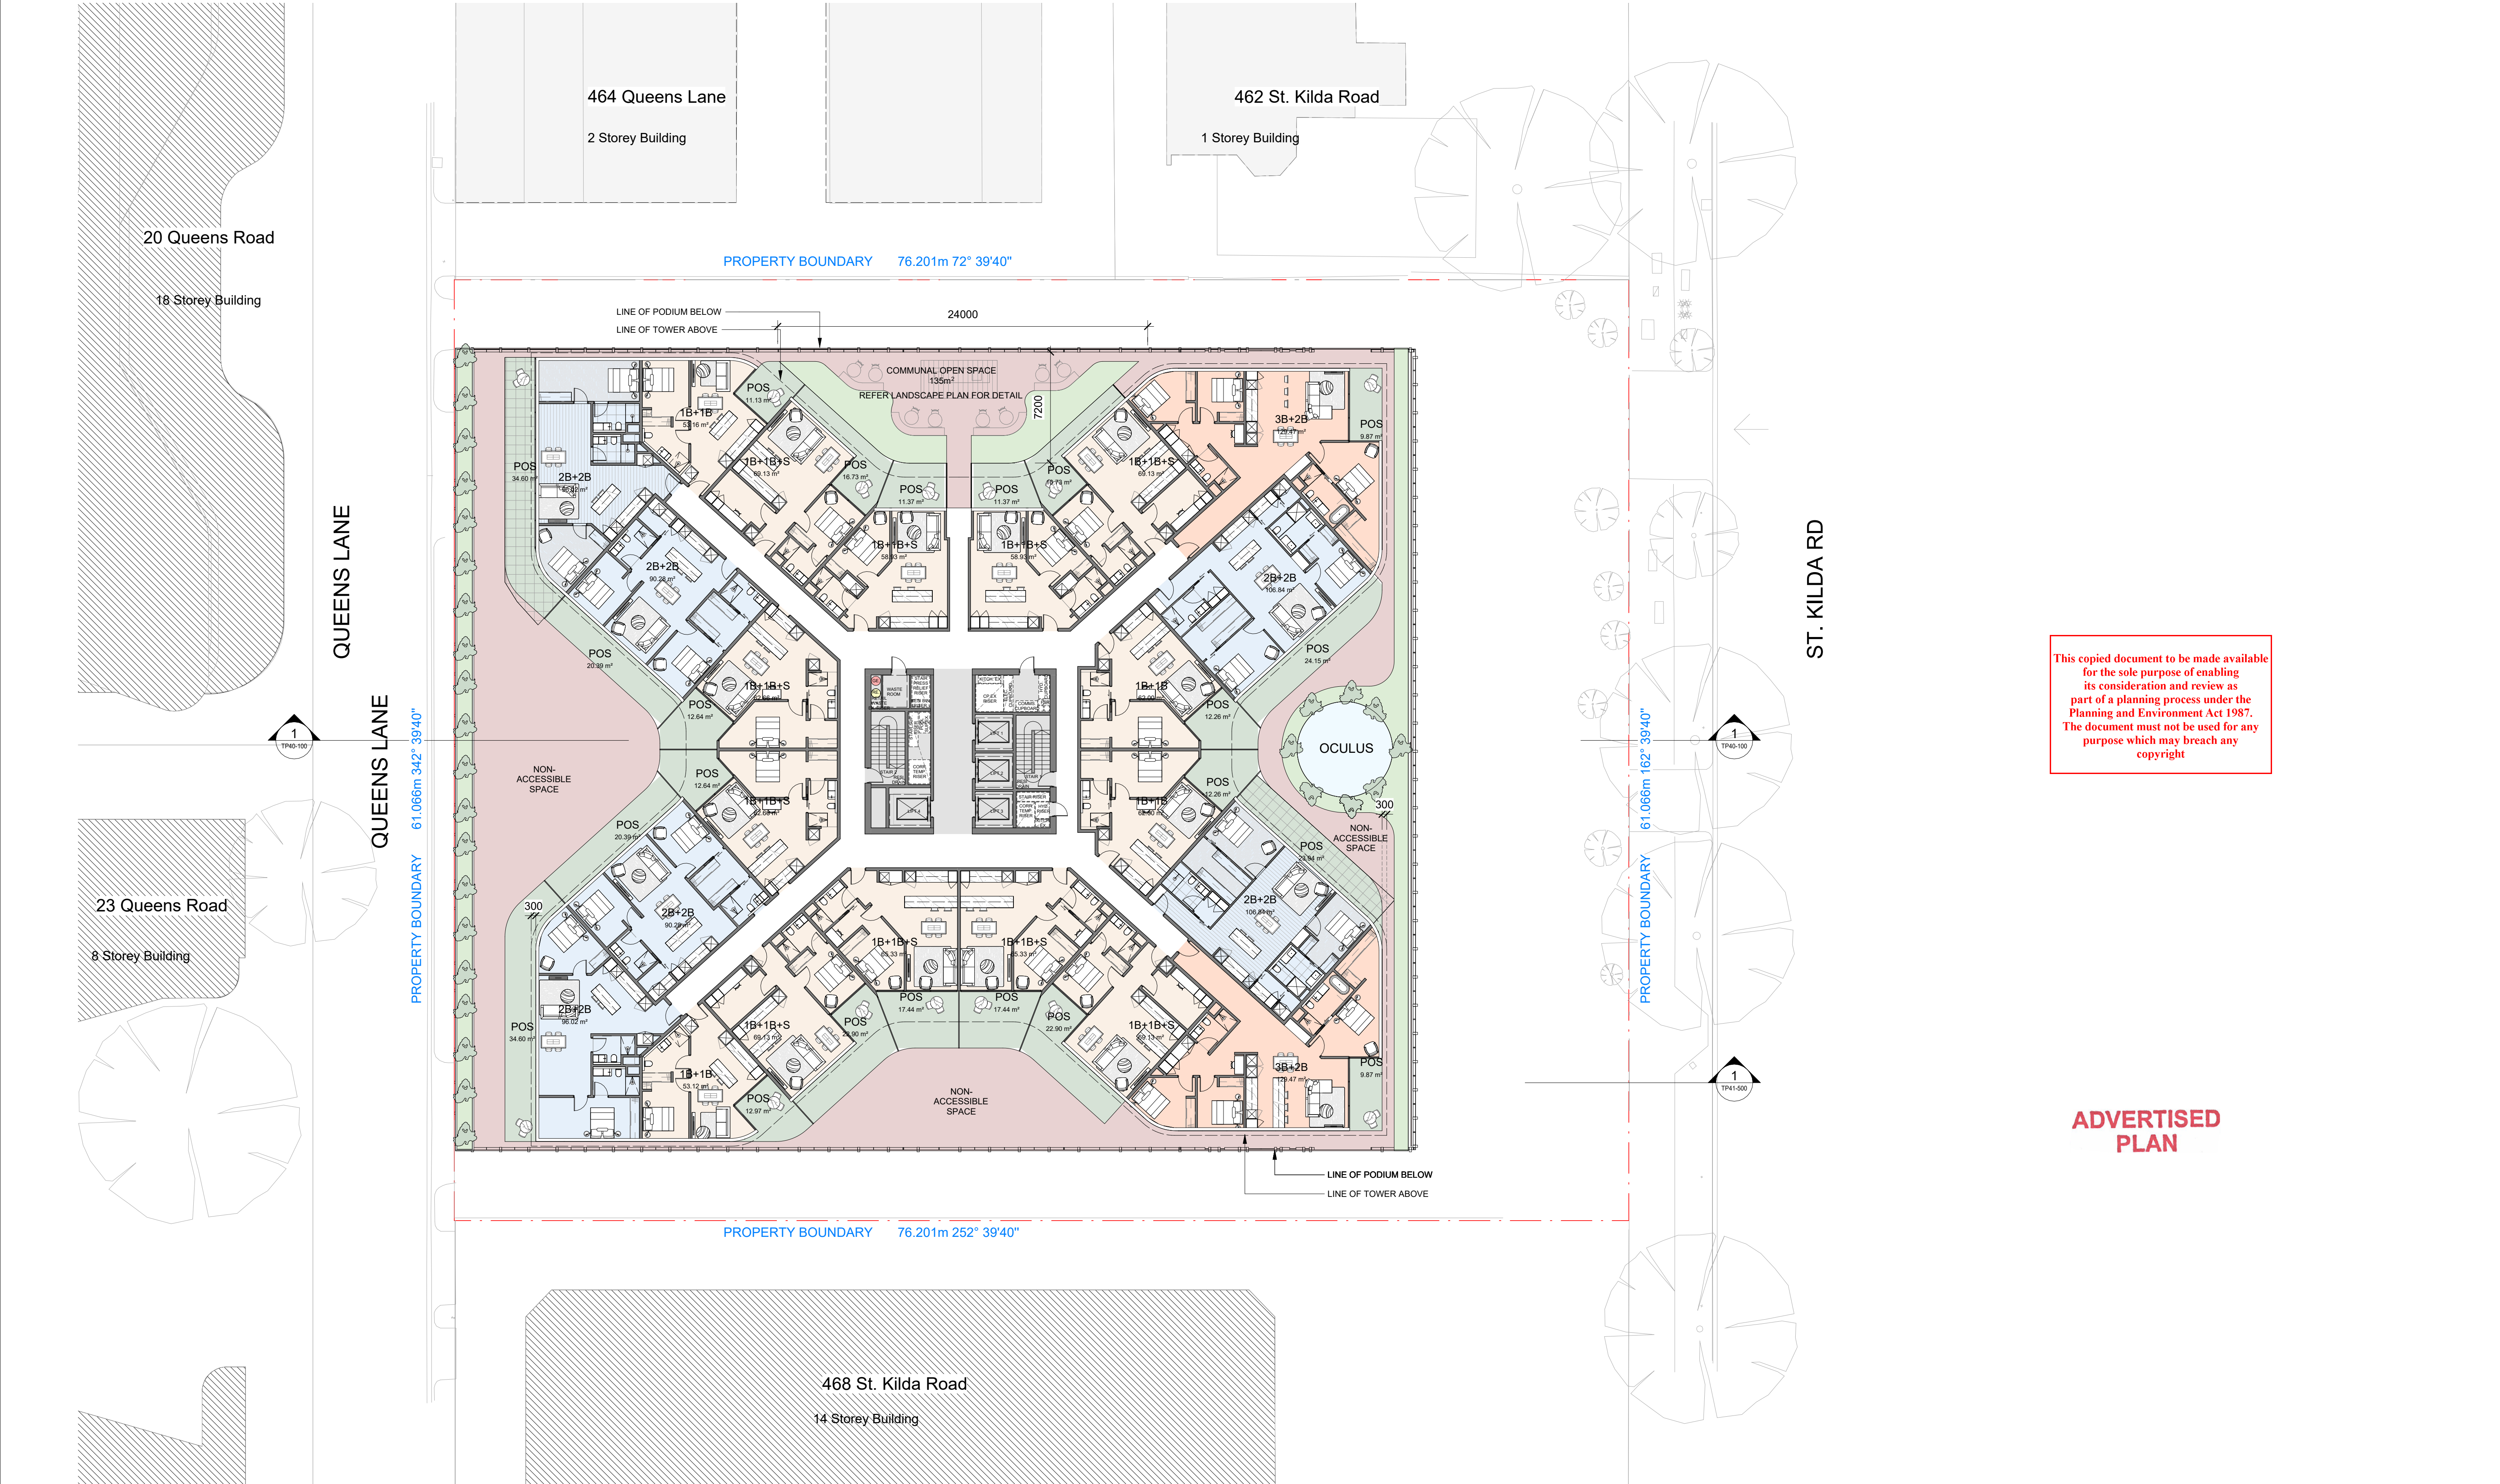

This copied document to be made available for the sole purpose of enabling its consideration and review as part of a planning process under the Planning and Environment Act 1987. The document must not be used for any purpose which may breach any copyright


ADVERTISED PLAN






This copied document to be made available for the sole purpose of enabling its consideration and review as part of a planning process under the Planning and Environment Act 1987. The document must not be used for any purpose which may breach any copyright



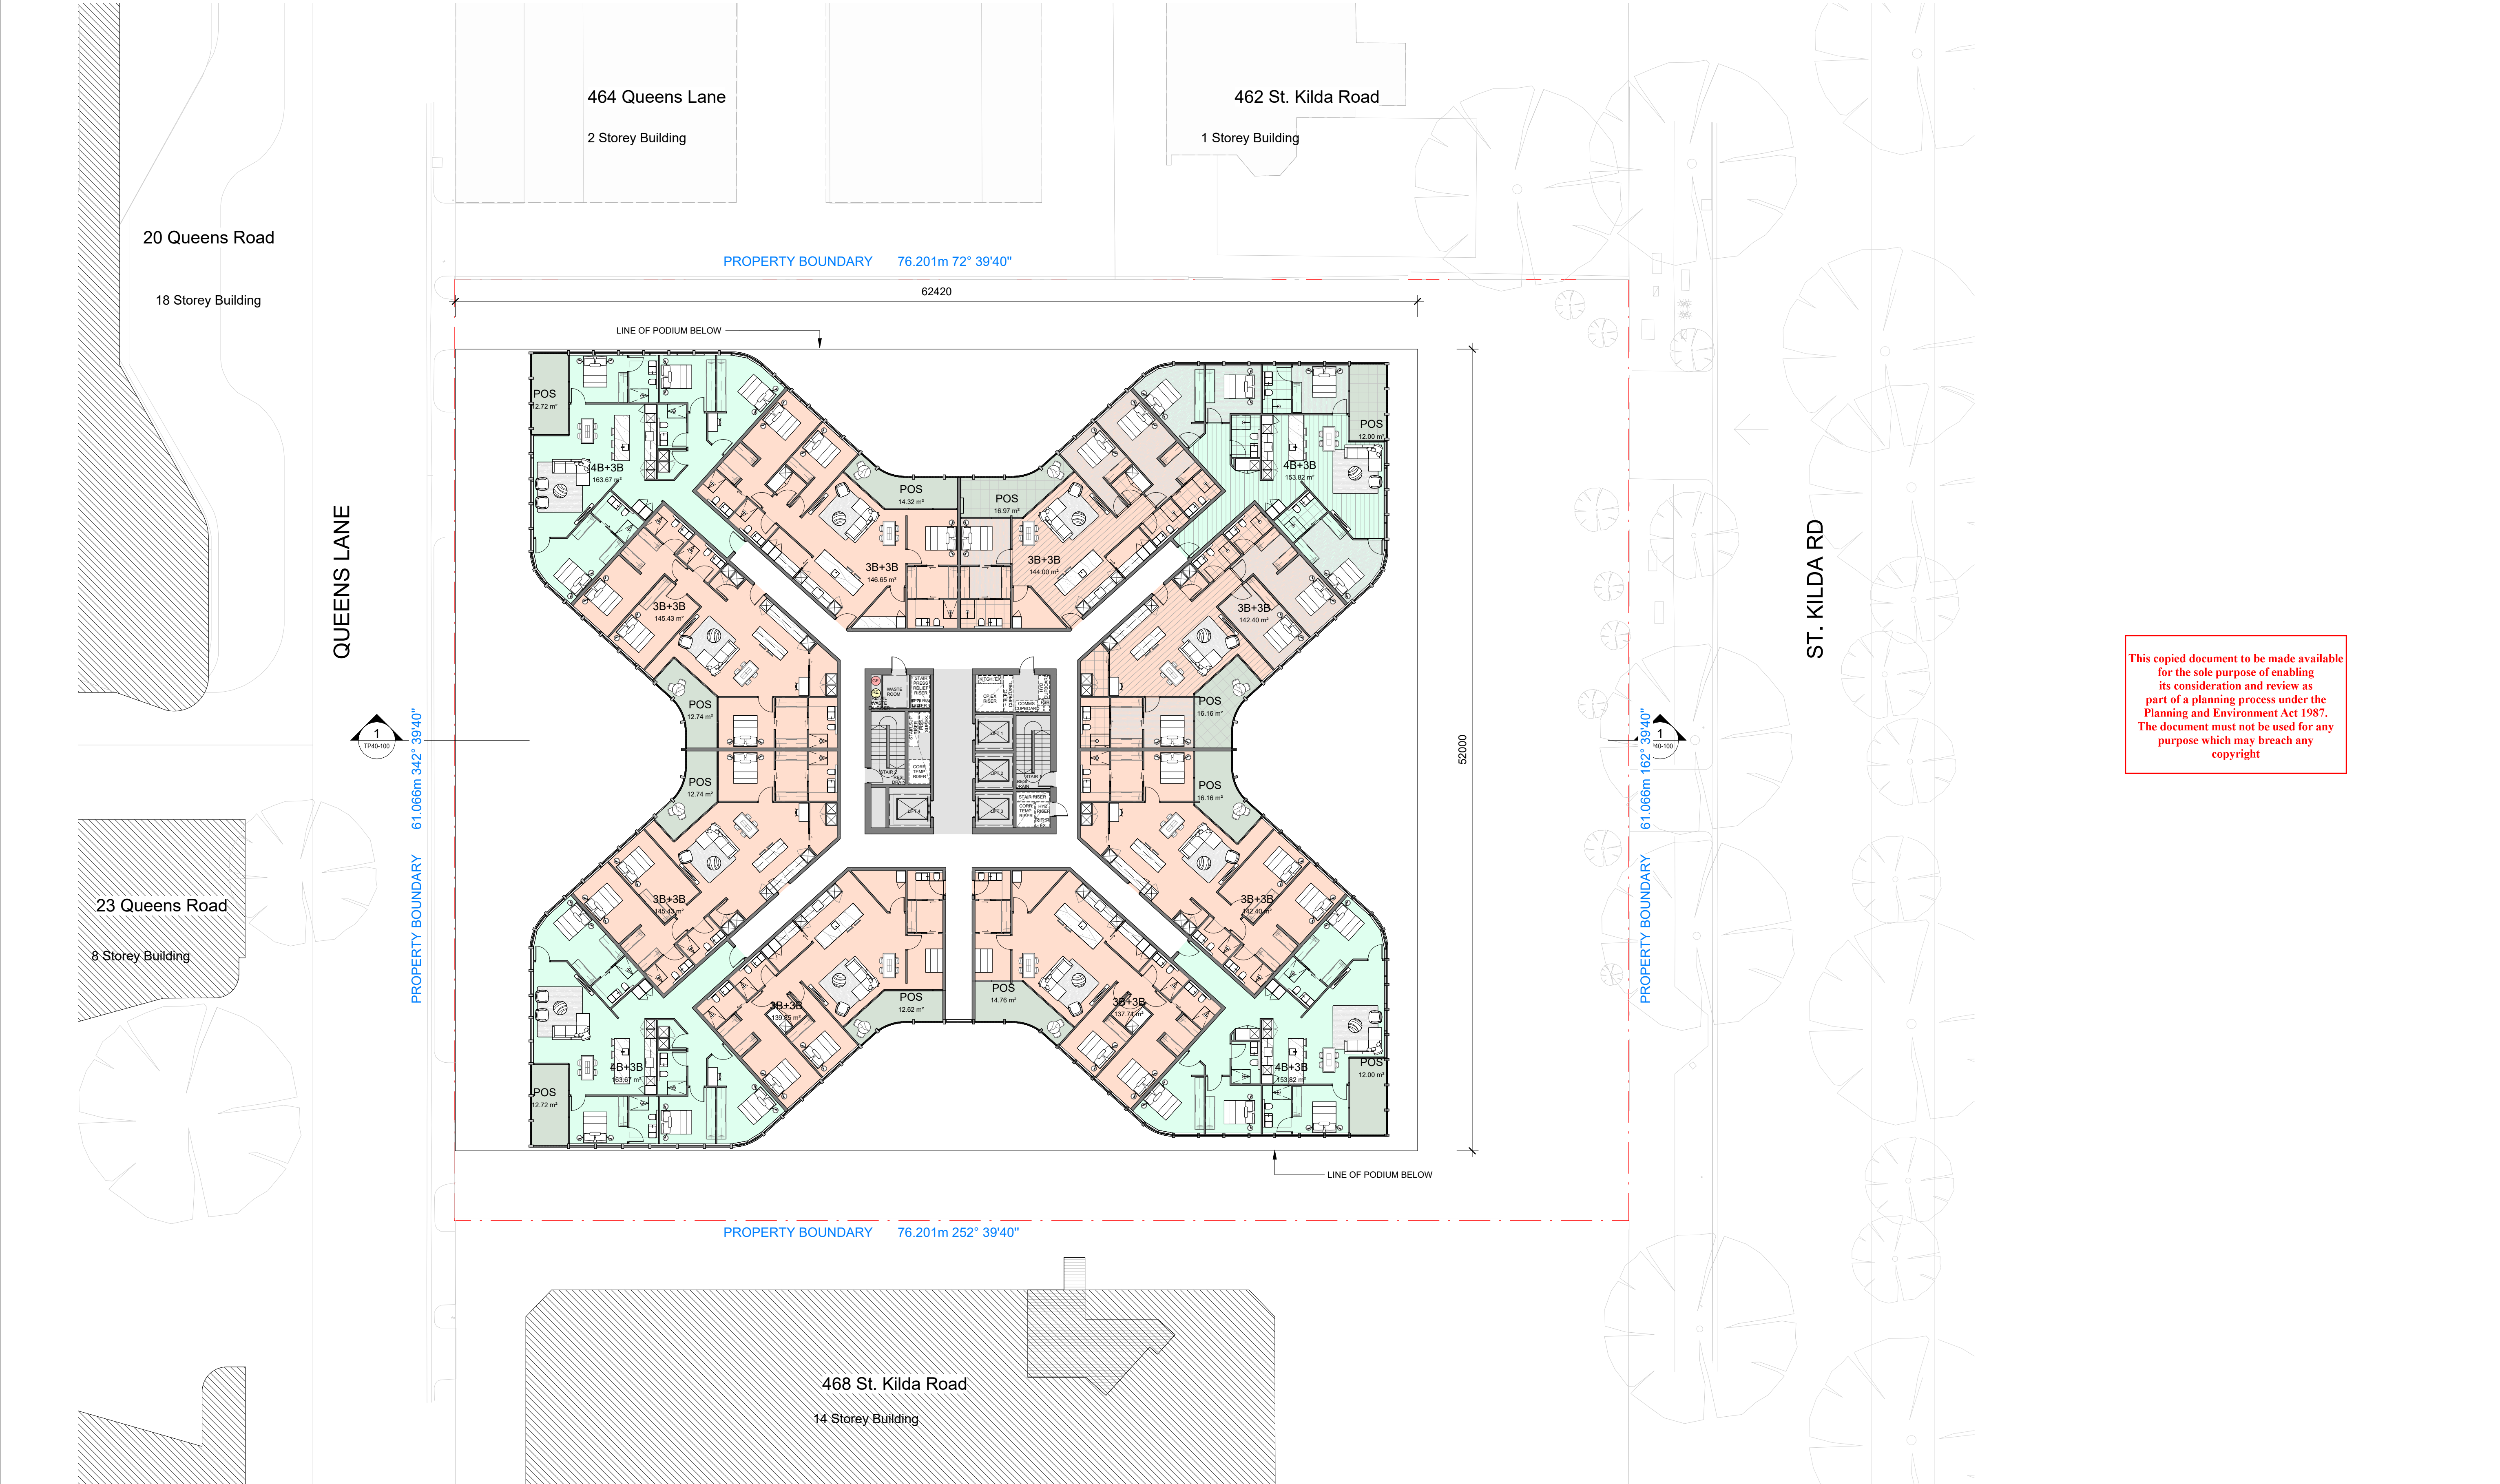


This copied document to be made available for the sole purpose of enabling its consideration and review as part of a planning process under the Planning and Environment Act 1987. The document must not be used for any purpose which may breach any copyright



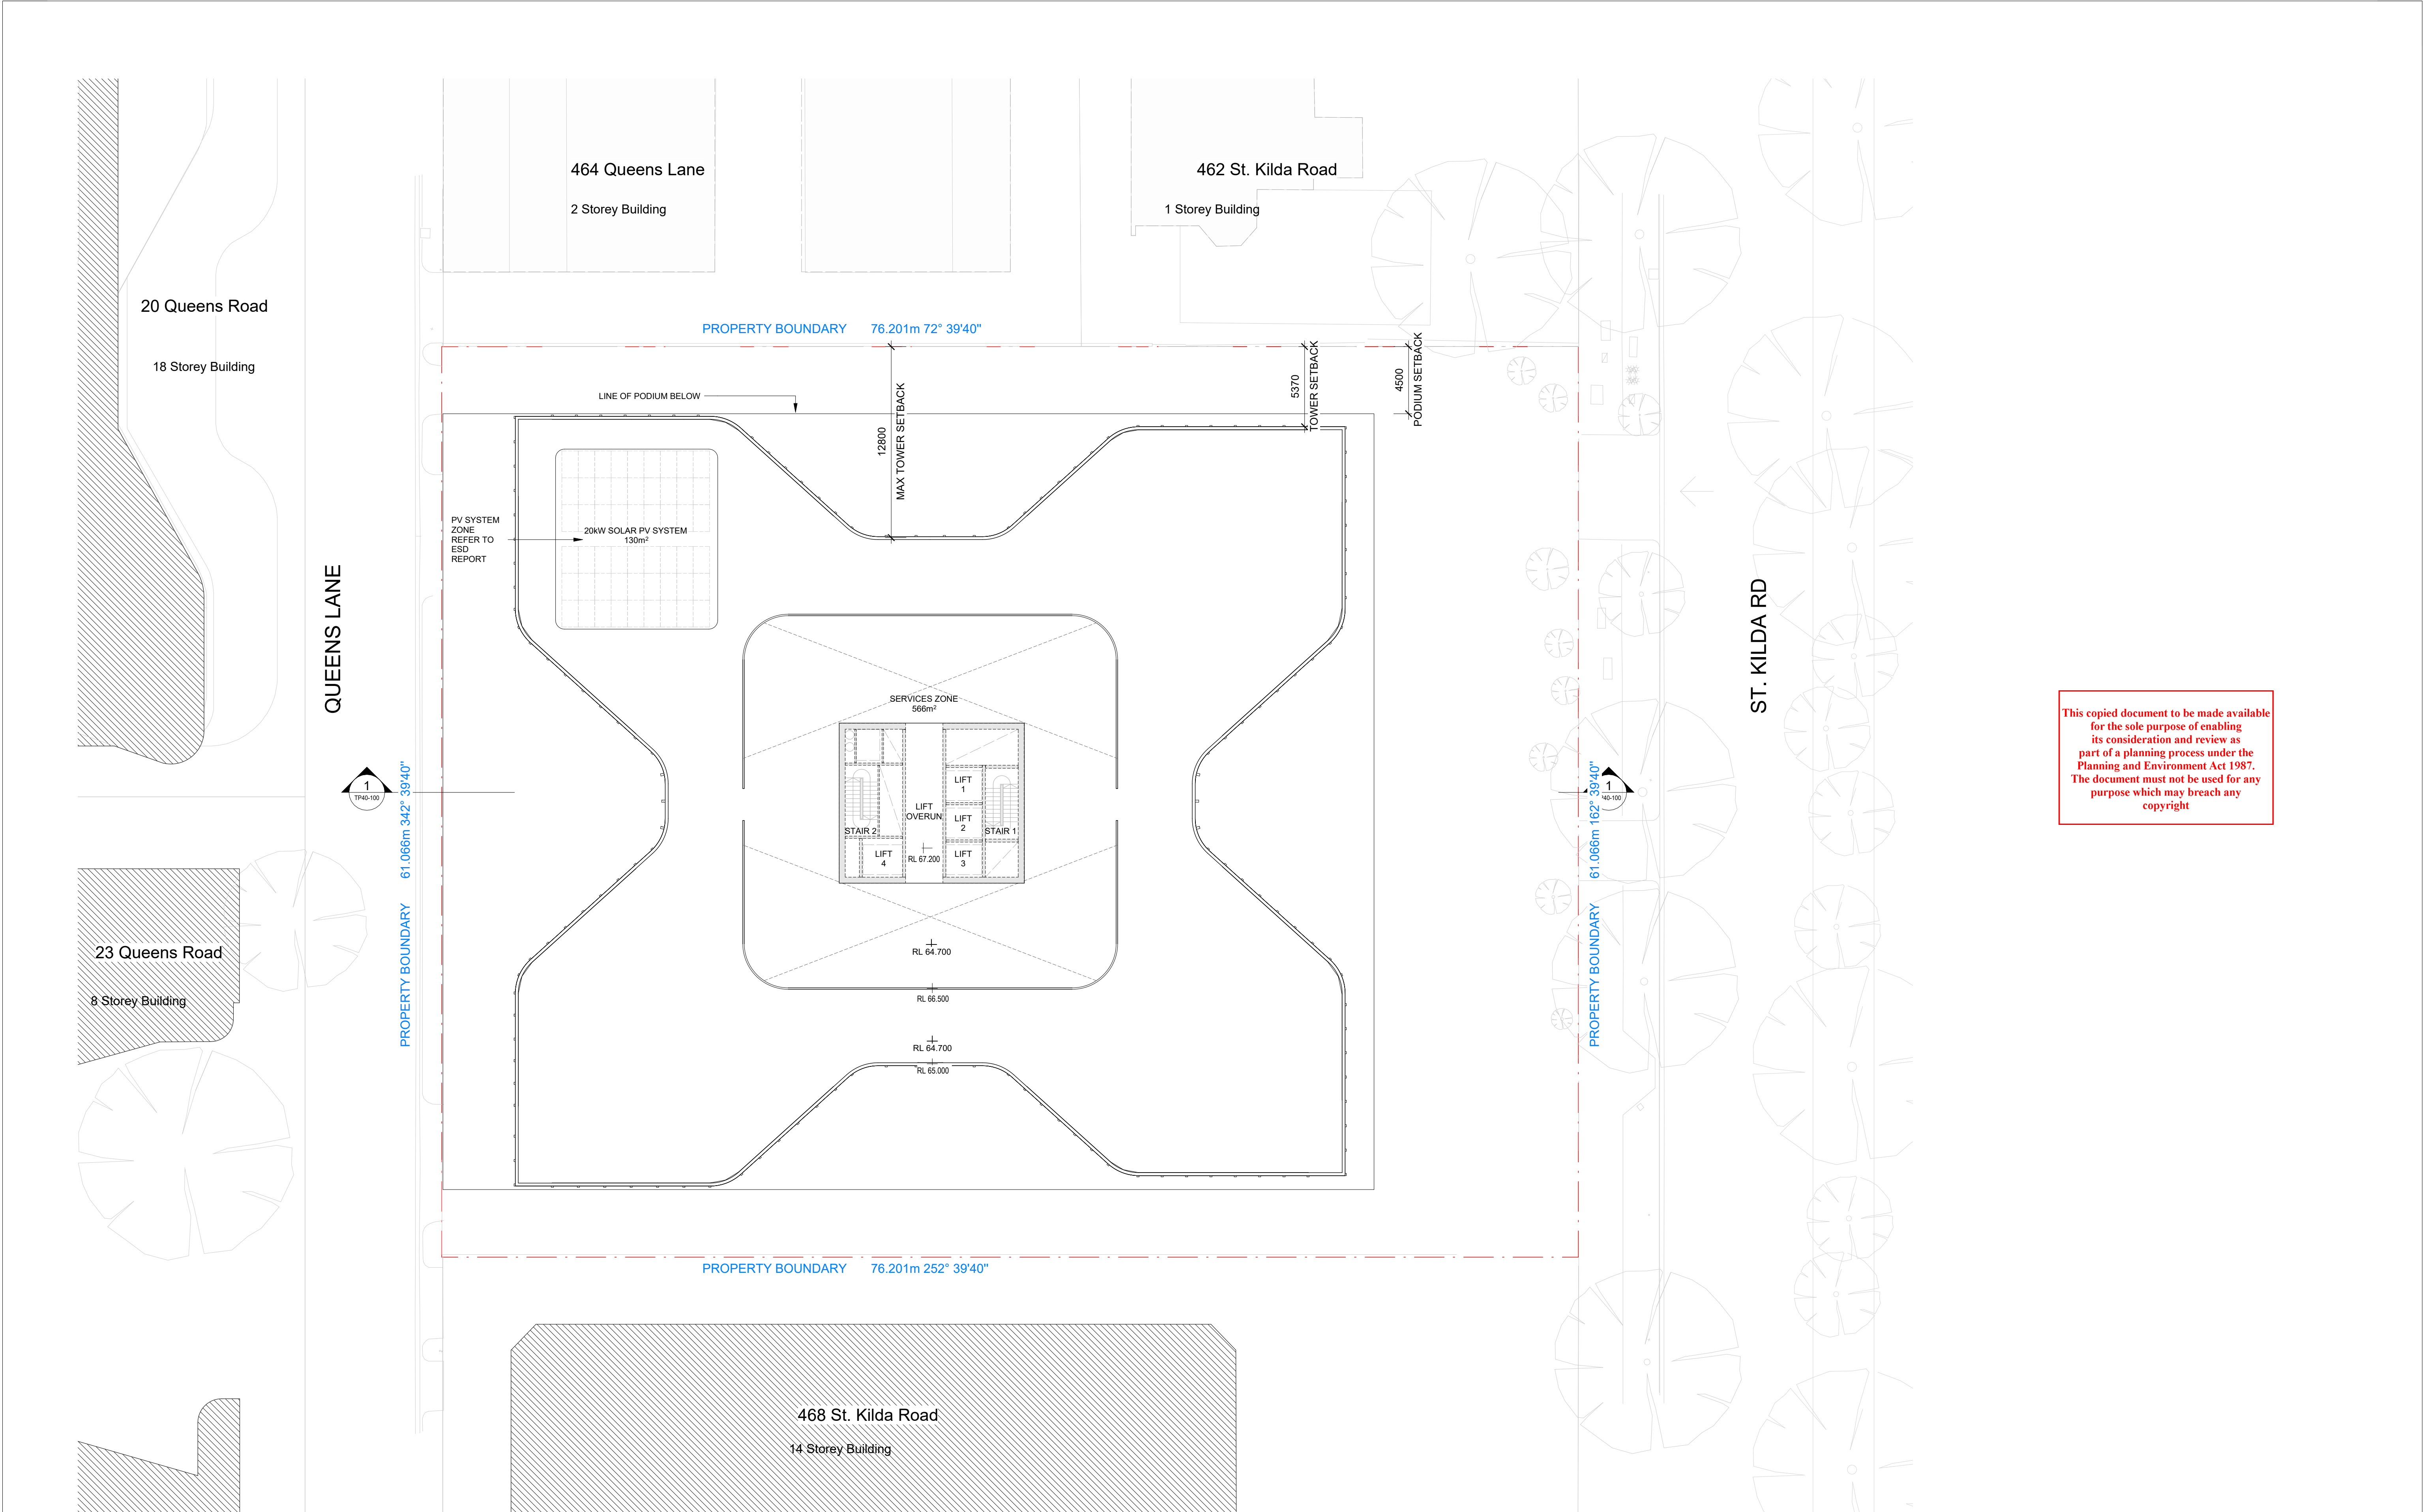

This copied document to be made available for the sole purpose of enabling its consideration and review as part of a planning process under the Planning and Environment Act 1987. The document must not be used for any purpose which may breach any copyright



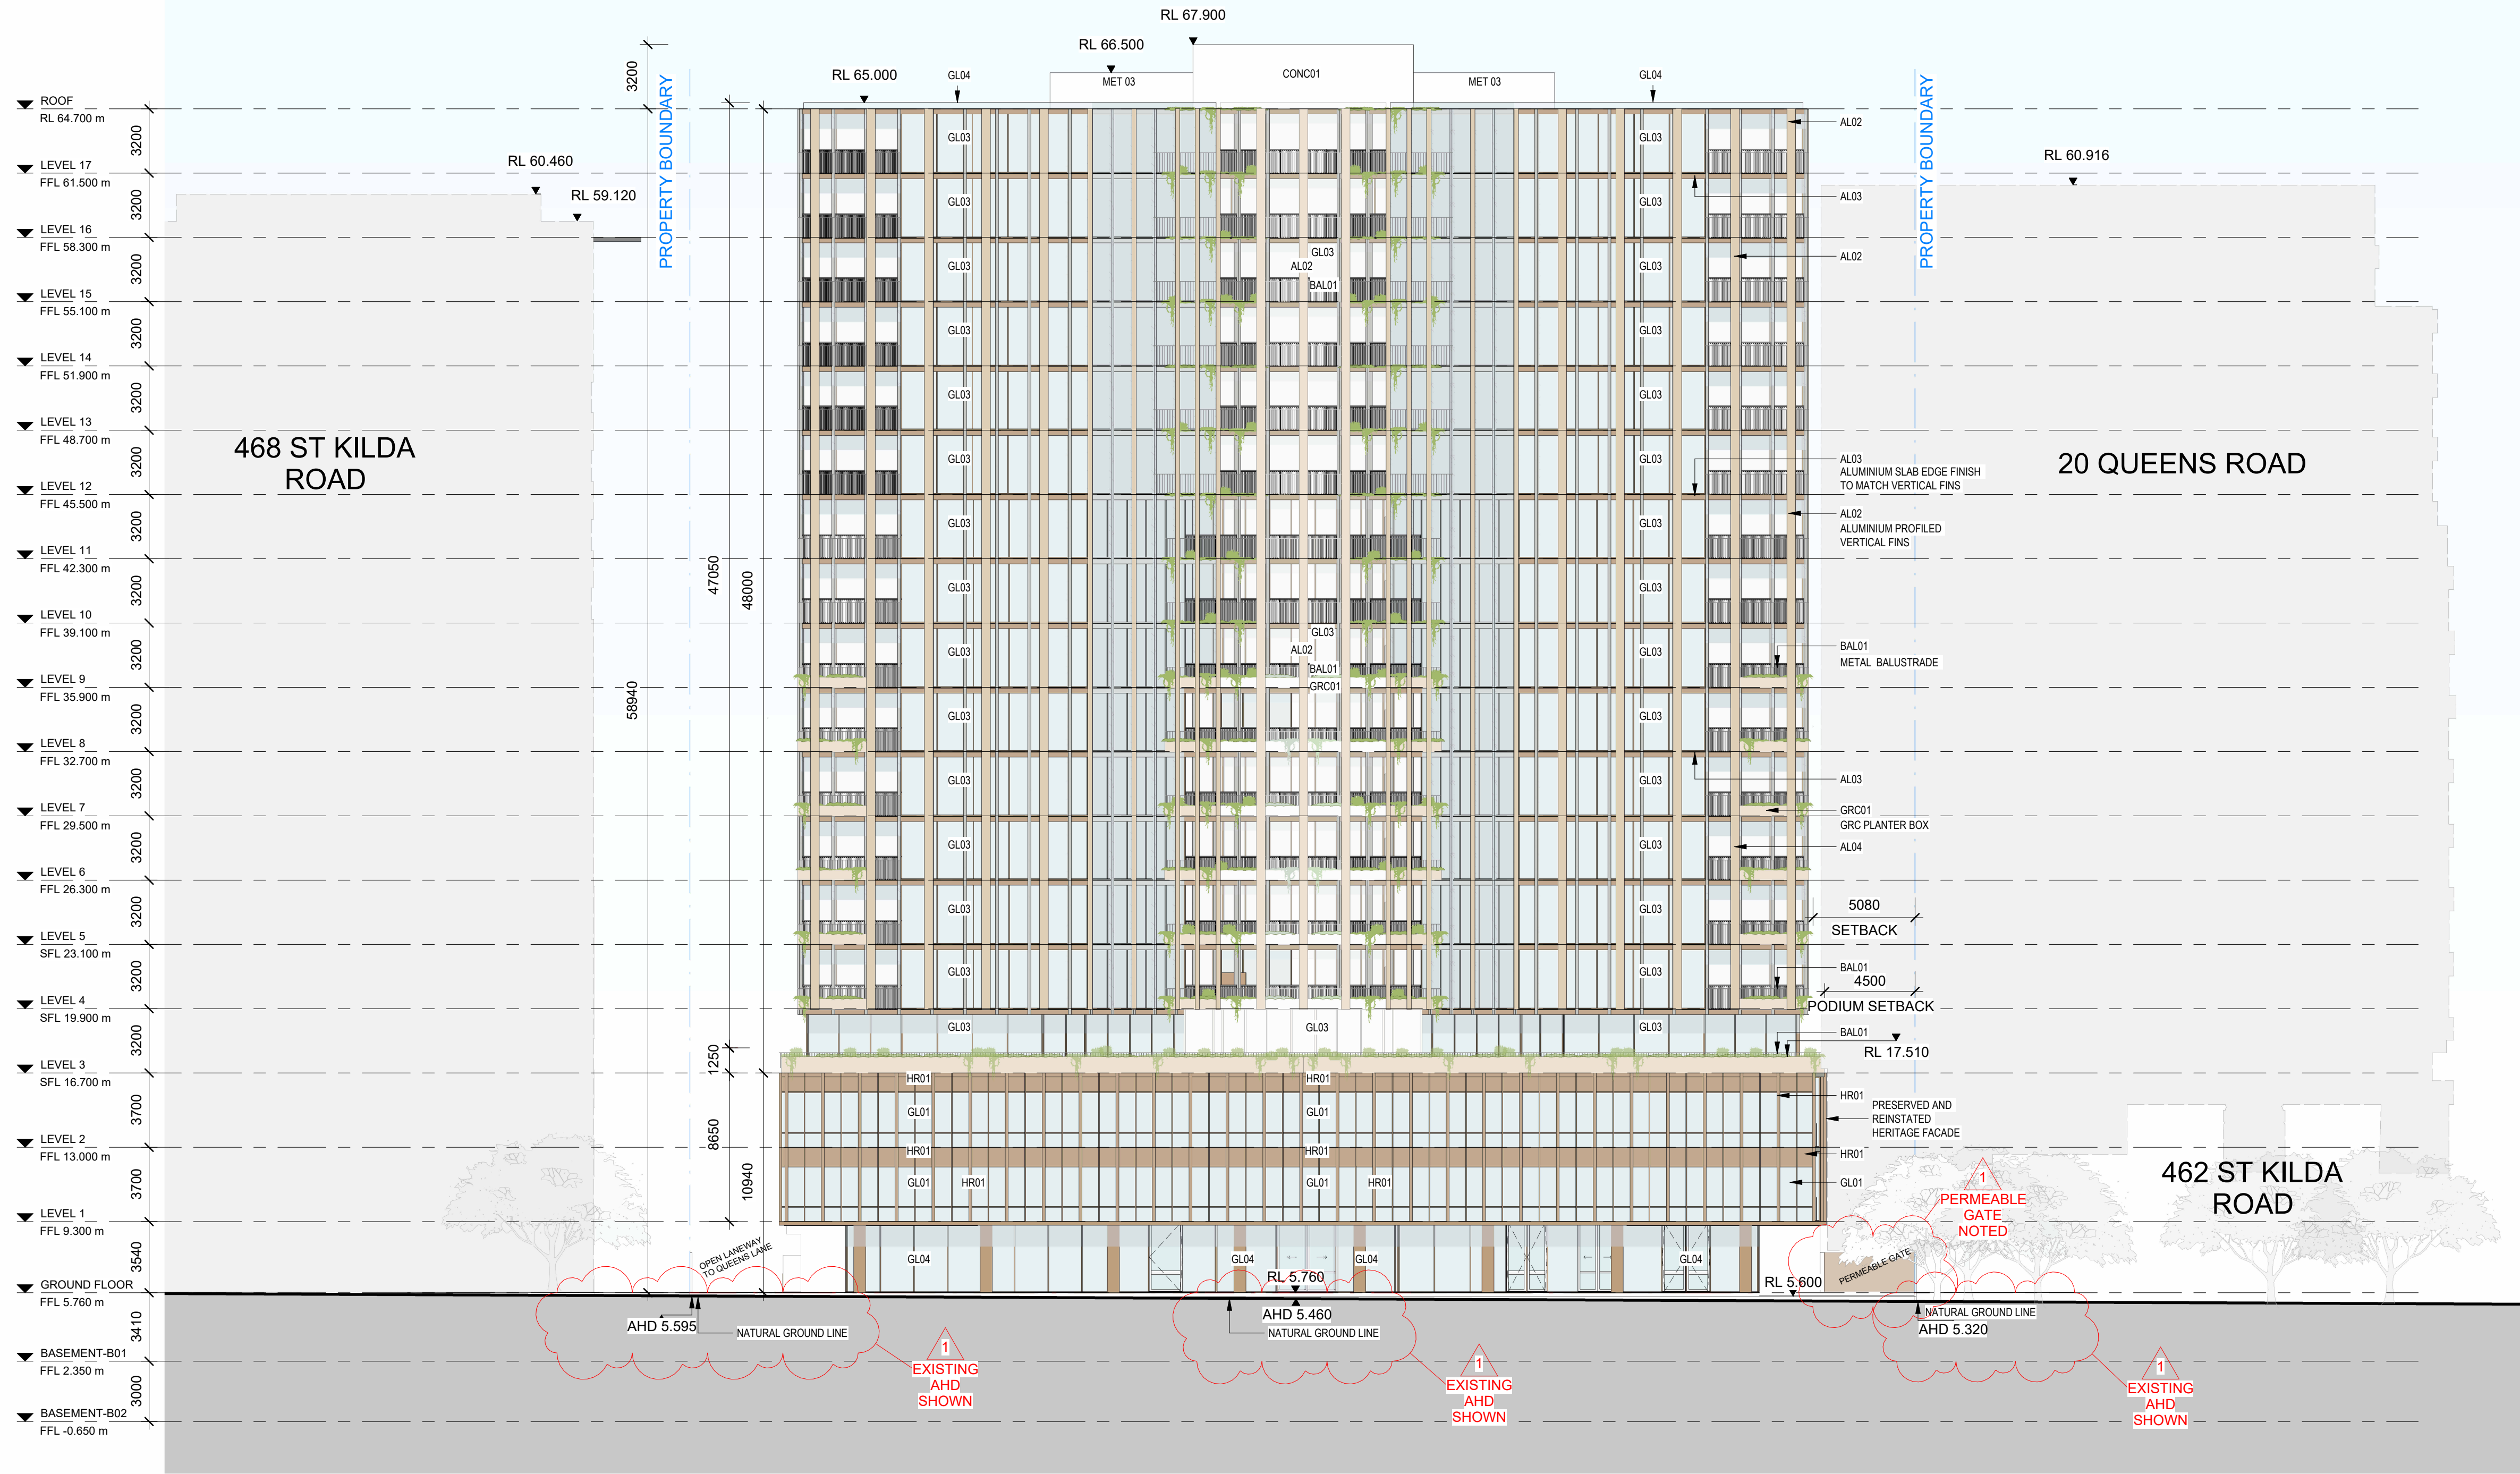

EXTERNAL FINISHES

NOTE: FINISHES TO GROUND FLOOR TO LEVEL 02 TO MATCH ORIGINAL FINISHES.


AL01	NEW METAL CLADDING TO BE REINSTATED AS PER ORIGINAL DESIGN FINISH.
AL02	PROFILED FIN PANELS - REFER TO MATERIAL SCHEDULE
AL03	SLAB EDGE - REFER TO MATERIAL SCHEDULE
BAL01	METAL POWDER COATED BALUSTRADE
CONC01	PRECAST CONCRETE FINISH
CONC02	CONCRETE TIMBER OFF FORM PLANTER
GL01	VISION PANEL BRONZE AS PER EXISTING FINISH
GL02	VISION PANEL CLEAR GLASS LOUVRE
GL03	GLAZING - EXTERNAL DOUBLE GLAZING.
GL04	GLAZING - EXTERNAL SINGLE CLEAR GLAZING
GRC01	MASONRY-LIKE PLANTER TOWER - REFER TO MATERIAL SCHEDULE
HR01	HERITAGE FACADE REINSTATED AS PER ORIGINAL DESIGN . PANELS TO BE RESTORED.
MET01	METAL CLADDING GROUND FLOOR TO MATCH AL01
MET02	PORTE-COCHERE CLADDING
MET03	PRIVACY SCREEN ALUMINIUM SLATS
MET04	PANELISED DOOR

2 EAST ELEVATION
SCALE 1 : 200

This copied document to be made available for the sole purpose of enabling its consideration and review as part of a planning process under the Planning and Environment Act 1987. The document must not be used for any purpose which may breach any copyright

This copied document to be made available for the sole purpose of enabling its consideration and review as part of a planning process under the Planning and Environment Act 1987. The document must not be used for any purpose which may breach any copyright

ADVERTISED
PLAN

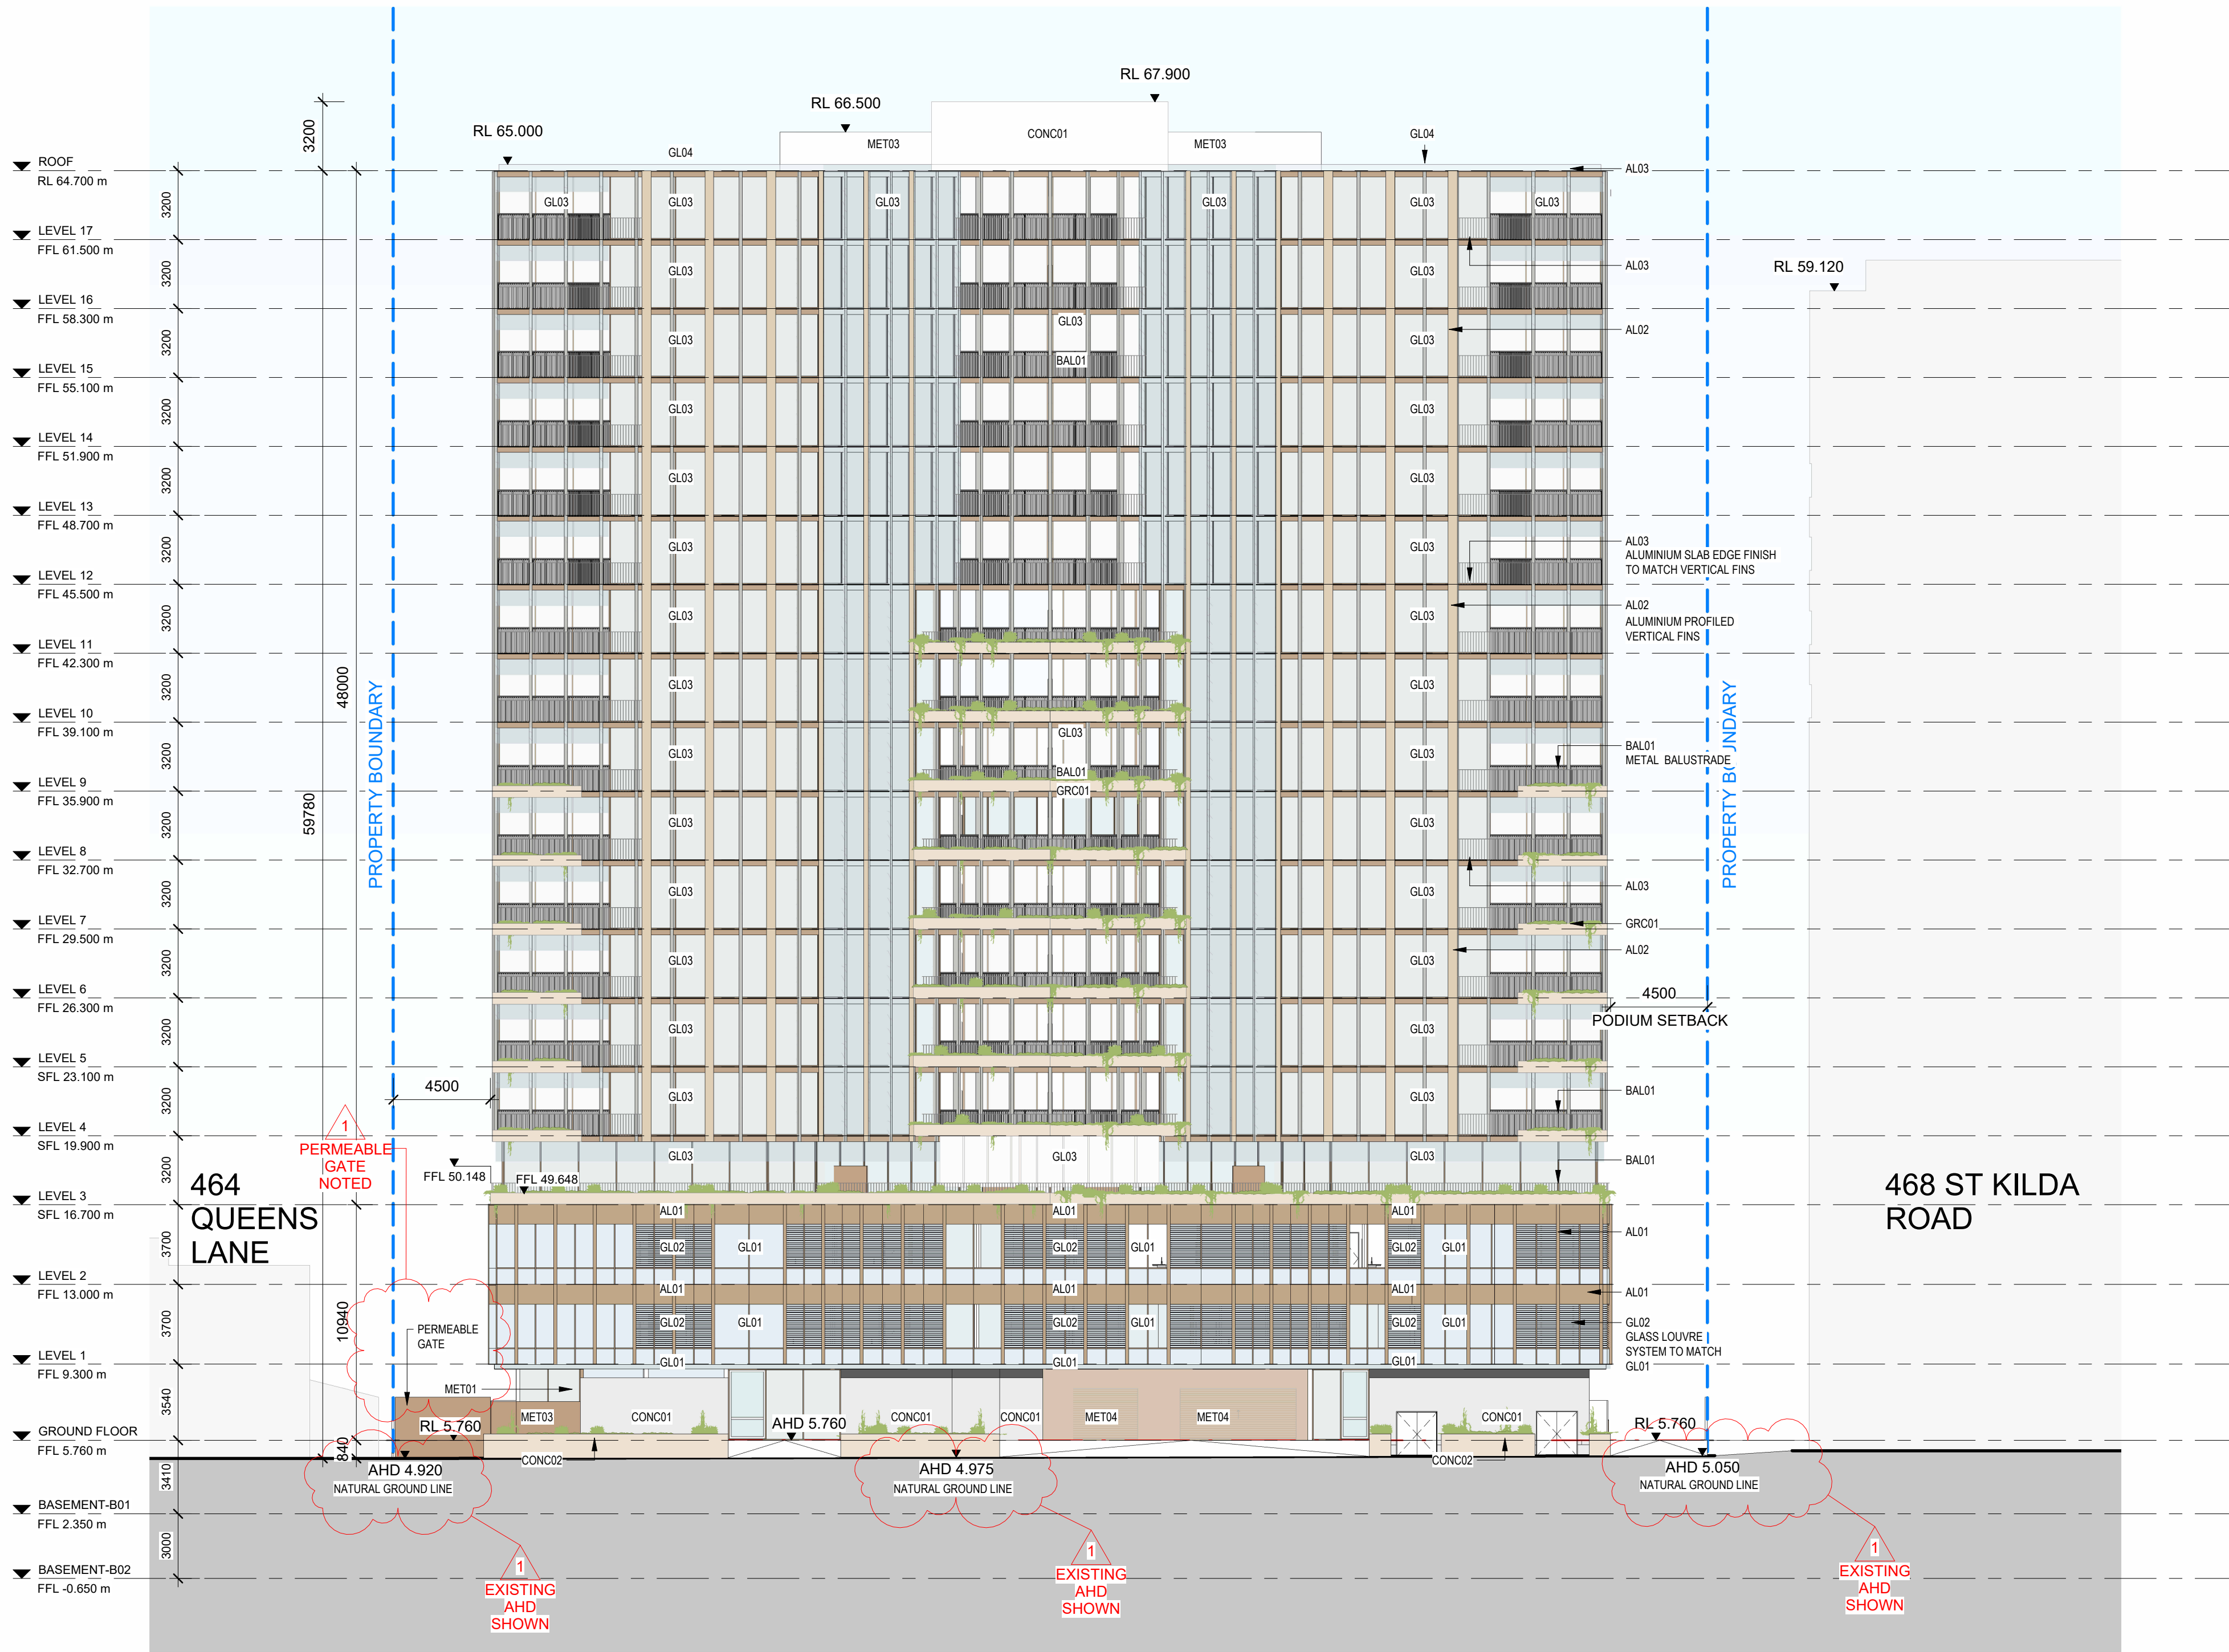


EXTERNAL FINISHES

NOTE: FINISHES TO GROUND FLOOR TO LEVEL 02 TO MATCH ORIGINAL FINISHES.

- | | |
|---------------|--|
| AL01 | NEW METAL CLADDING TO BE REINSTATED AS PER ORIGINAL DESIGN FINISH. |
| AL02 | PROFILED FIN PANELS - REFER TO MATERIAL SCHEDULE |
| AL03 | SLAB EDGE - REFER TO MATERIAL SCHEDULE |
| BAL01 | METAL POWDER COATED BALUSTRADE |
| CONC01 | PRECAST CONCRETE FINISH |
| CONC02 | CONCRETE TIMBER OFF FORM PLANTER |
| GL01 | VISION PANEL BRONZE AS PER EXISTING FINISH |
| GL02 | VISION PANEL CLEAR GLASS LOUVRE |
| GL03 | GLAZING - EXTERNAL DOUBLE GLAZING. |
| GL04 | GLAZING - EXTERNAL SINGLE CLEAR GLAZING |
| GRC01 | MASONRY-LIKE PLANTER TOWER - REFER TO MATERIAL SCHEDULE |
| HR01 | HERITAGE FACADE REINSTATED AS PER ORIGINAL DESIGN . PANELS TO BE RESTORED. |
| MET01 | METAL CLADDING GROUND FLOOR TO MATCH AL01 |
| MET02 | PORTE-COCHERE CLADDING |
| MET03 | PRIVACY SCREEN ALUMINIUM SLATS |
| MET04 | PANELISED DOOR |



This copied document to be made available for the sole purpose of enabling its consideration and review as part of a planning process under the Planning and Environment Act 1987. The document must not be used for any purpose which may breach any copyright

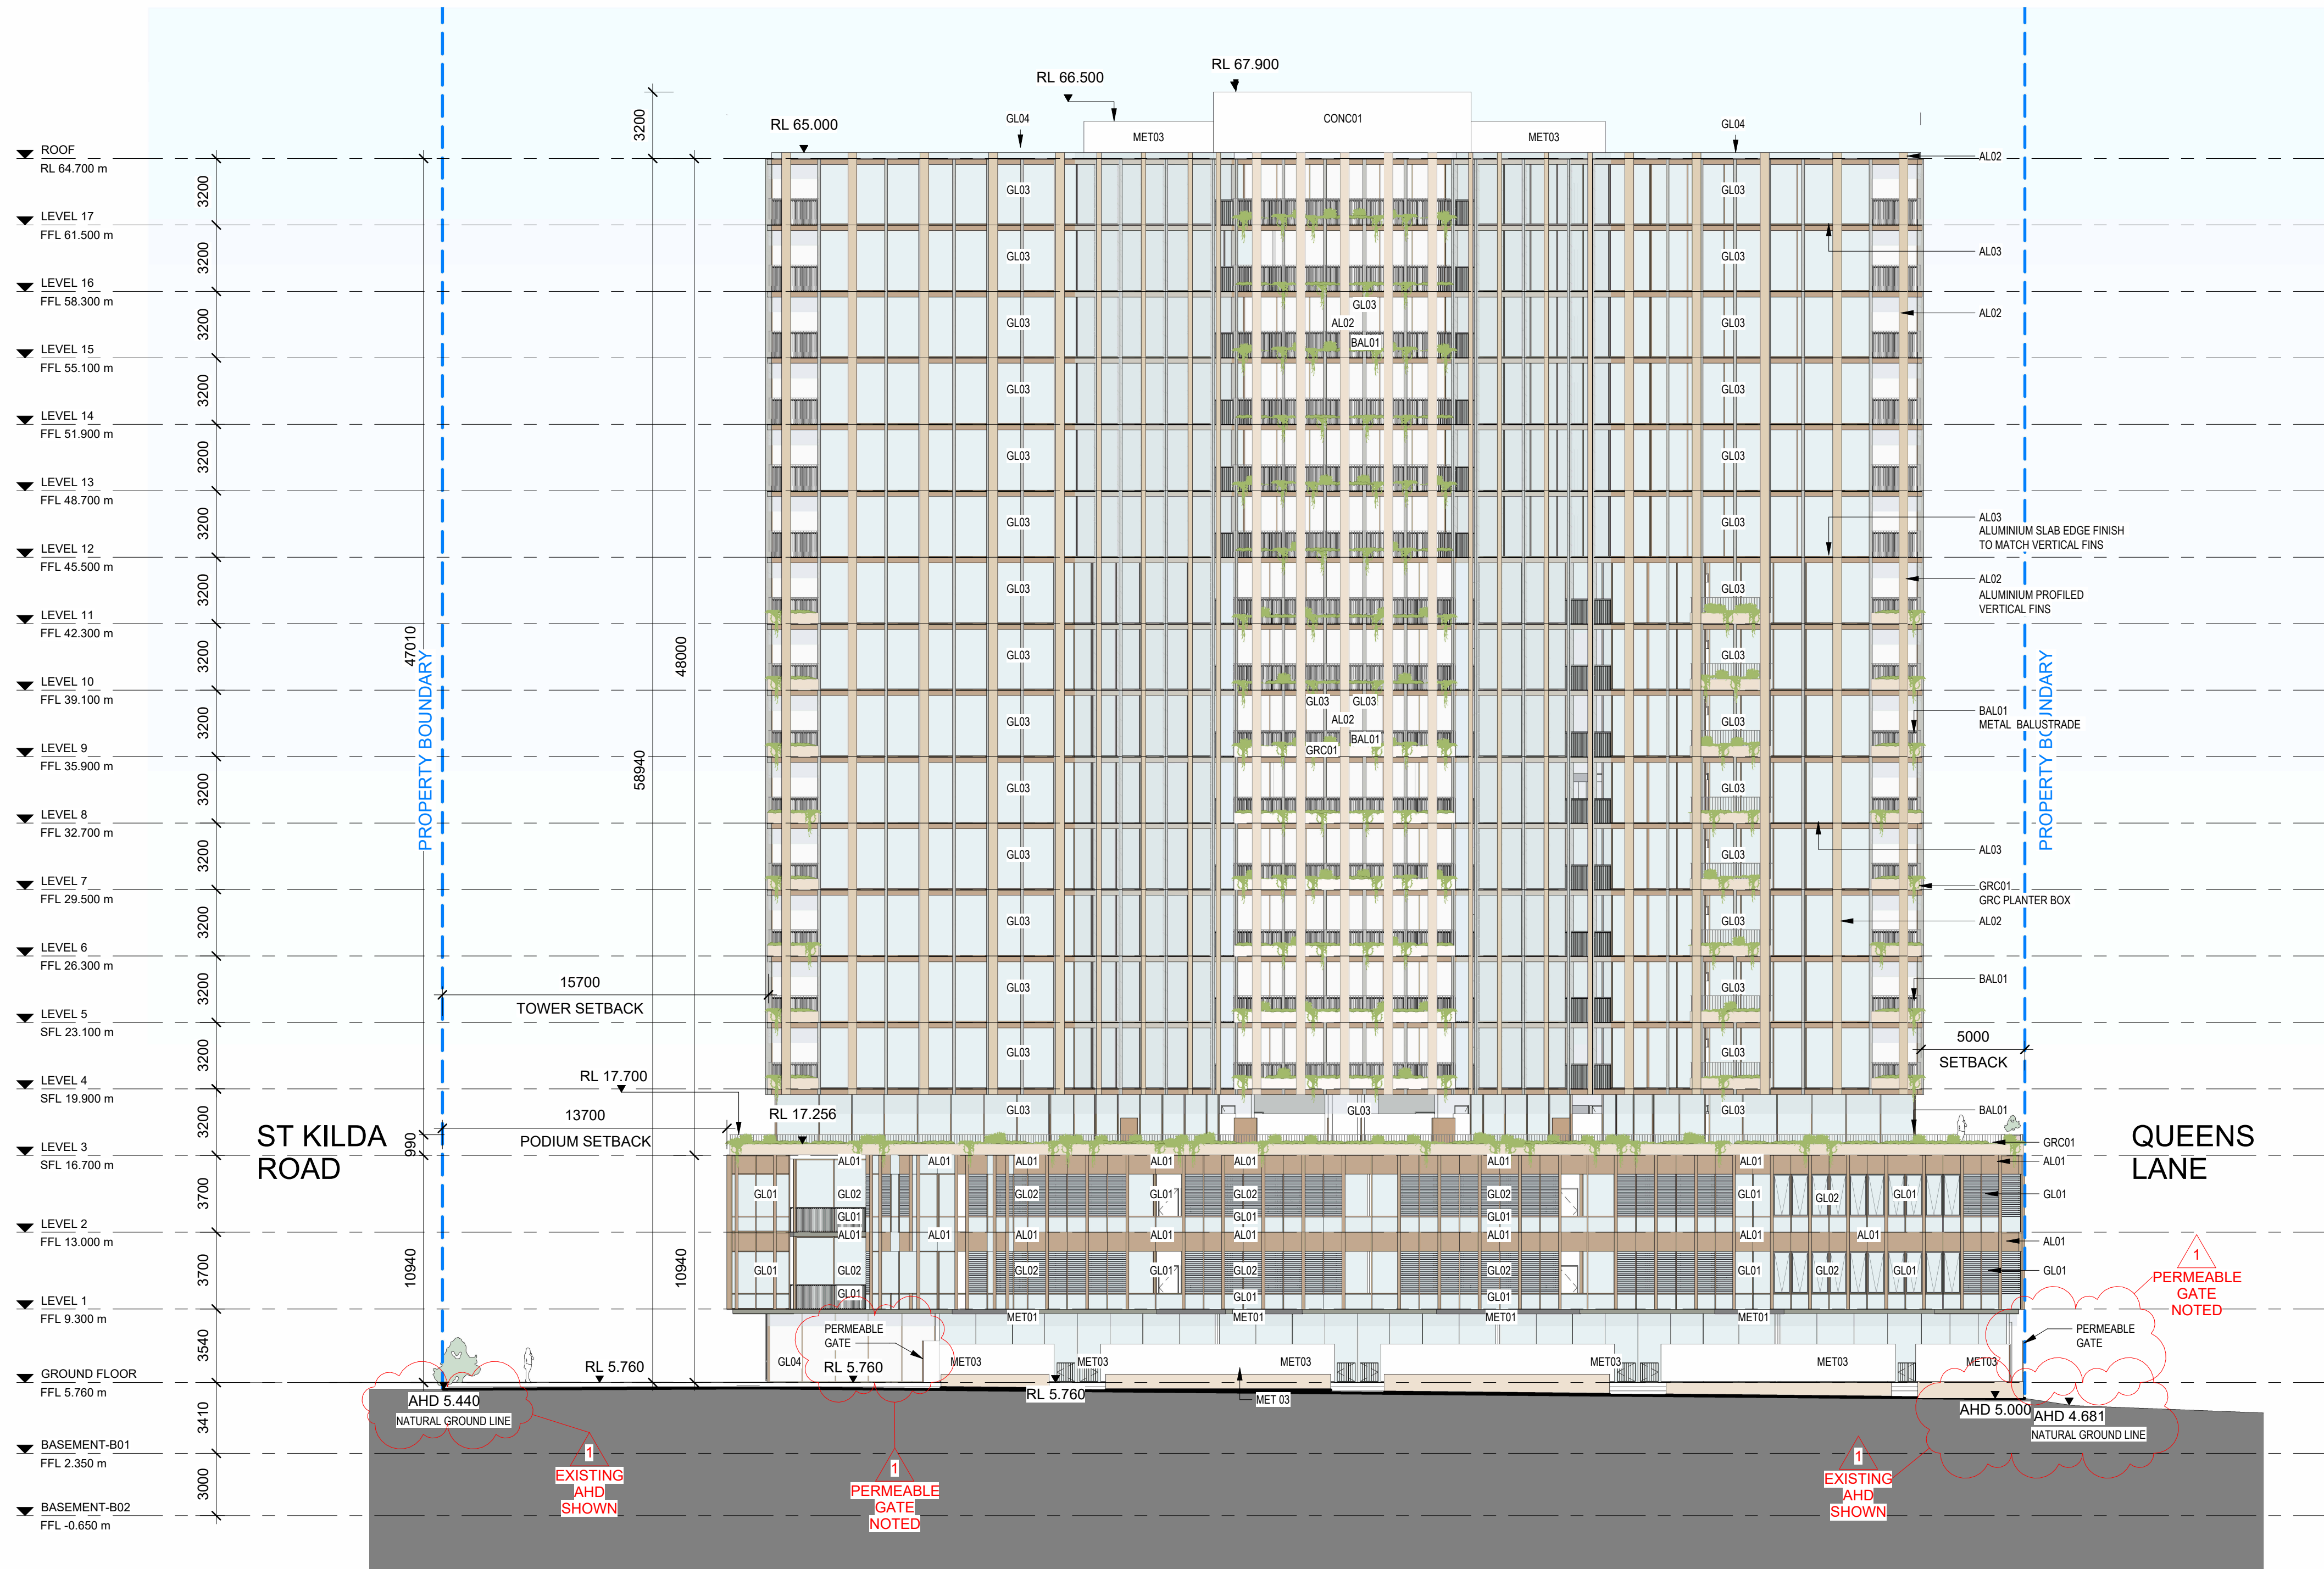

EXTERNAL FINISHES

NOTE: FINISHES TO GROUND FLOOR TO LEVEL 02 TO MATCH ORIGINAL FINISHES.

AL01	NEW METAL CLADDING TO BE REINSTATED AS PER ORIGINAL DESIGN FINISH.
AL02	PROFILED FIN PANELS - REFER TO MATERIAL SCHEDULE
AL03	SLAB EDGE - REFER TO MATERIAL SCHEDULE
BAL01	METAL POWDER COATED BALUSTRADE
CONC01	PRECAST CONCRETE FINISH
CONC02	CONCRETE TIMBER OFF FORM PLANTER
GL01	VISION PANEL BRONZE AS PER EXISTING FINISH
GL02	VISION PANEL CLEAR GLASS LOUVRE
GL03	GLAZING - EXTERNAL DOUBLE GLAZING.
GL04	GLAZING - EXTERNAL SINGLE CLEAR GLAZING
GRC01	MASONRY-LIKE PLANTER TOWER - REFER TO MATERIAL SCHEDULE
HR01	HERITAGE FACADE REINSTATED AS PER ORIGINAL DESIGN . PANELS TO BE RESTORED.
MET01	METAL CLADDING GROUND FLOOR TO MATCH AL01
MET02	PORTE-COCHERE CLADDING
MET03	PRIVACY SCREEN ALUMINIUM SLATS
MET04	PANELISED DOOR

ADVERTISED
PLAN

1 NORTH ELEVATION
SCALE 1 : 200

COX

Cox Architecture
coxarchitecture.com.au

Project 464 ST KILDA ROAD

Scale: As indicated @ A1

Date: 17/08/2023

Acknowledgement

Revision: 1


Drawing Title:

NORTH ELEVATION

Drawing Number: TP30-400

PLOT STAMP DATE: 11/06/2023 3:56:26 PM


ADVERTISED
PLAN

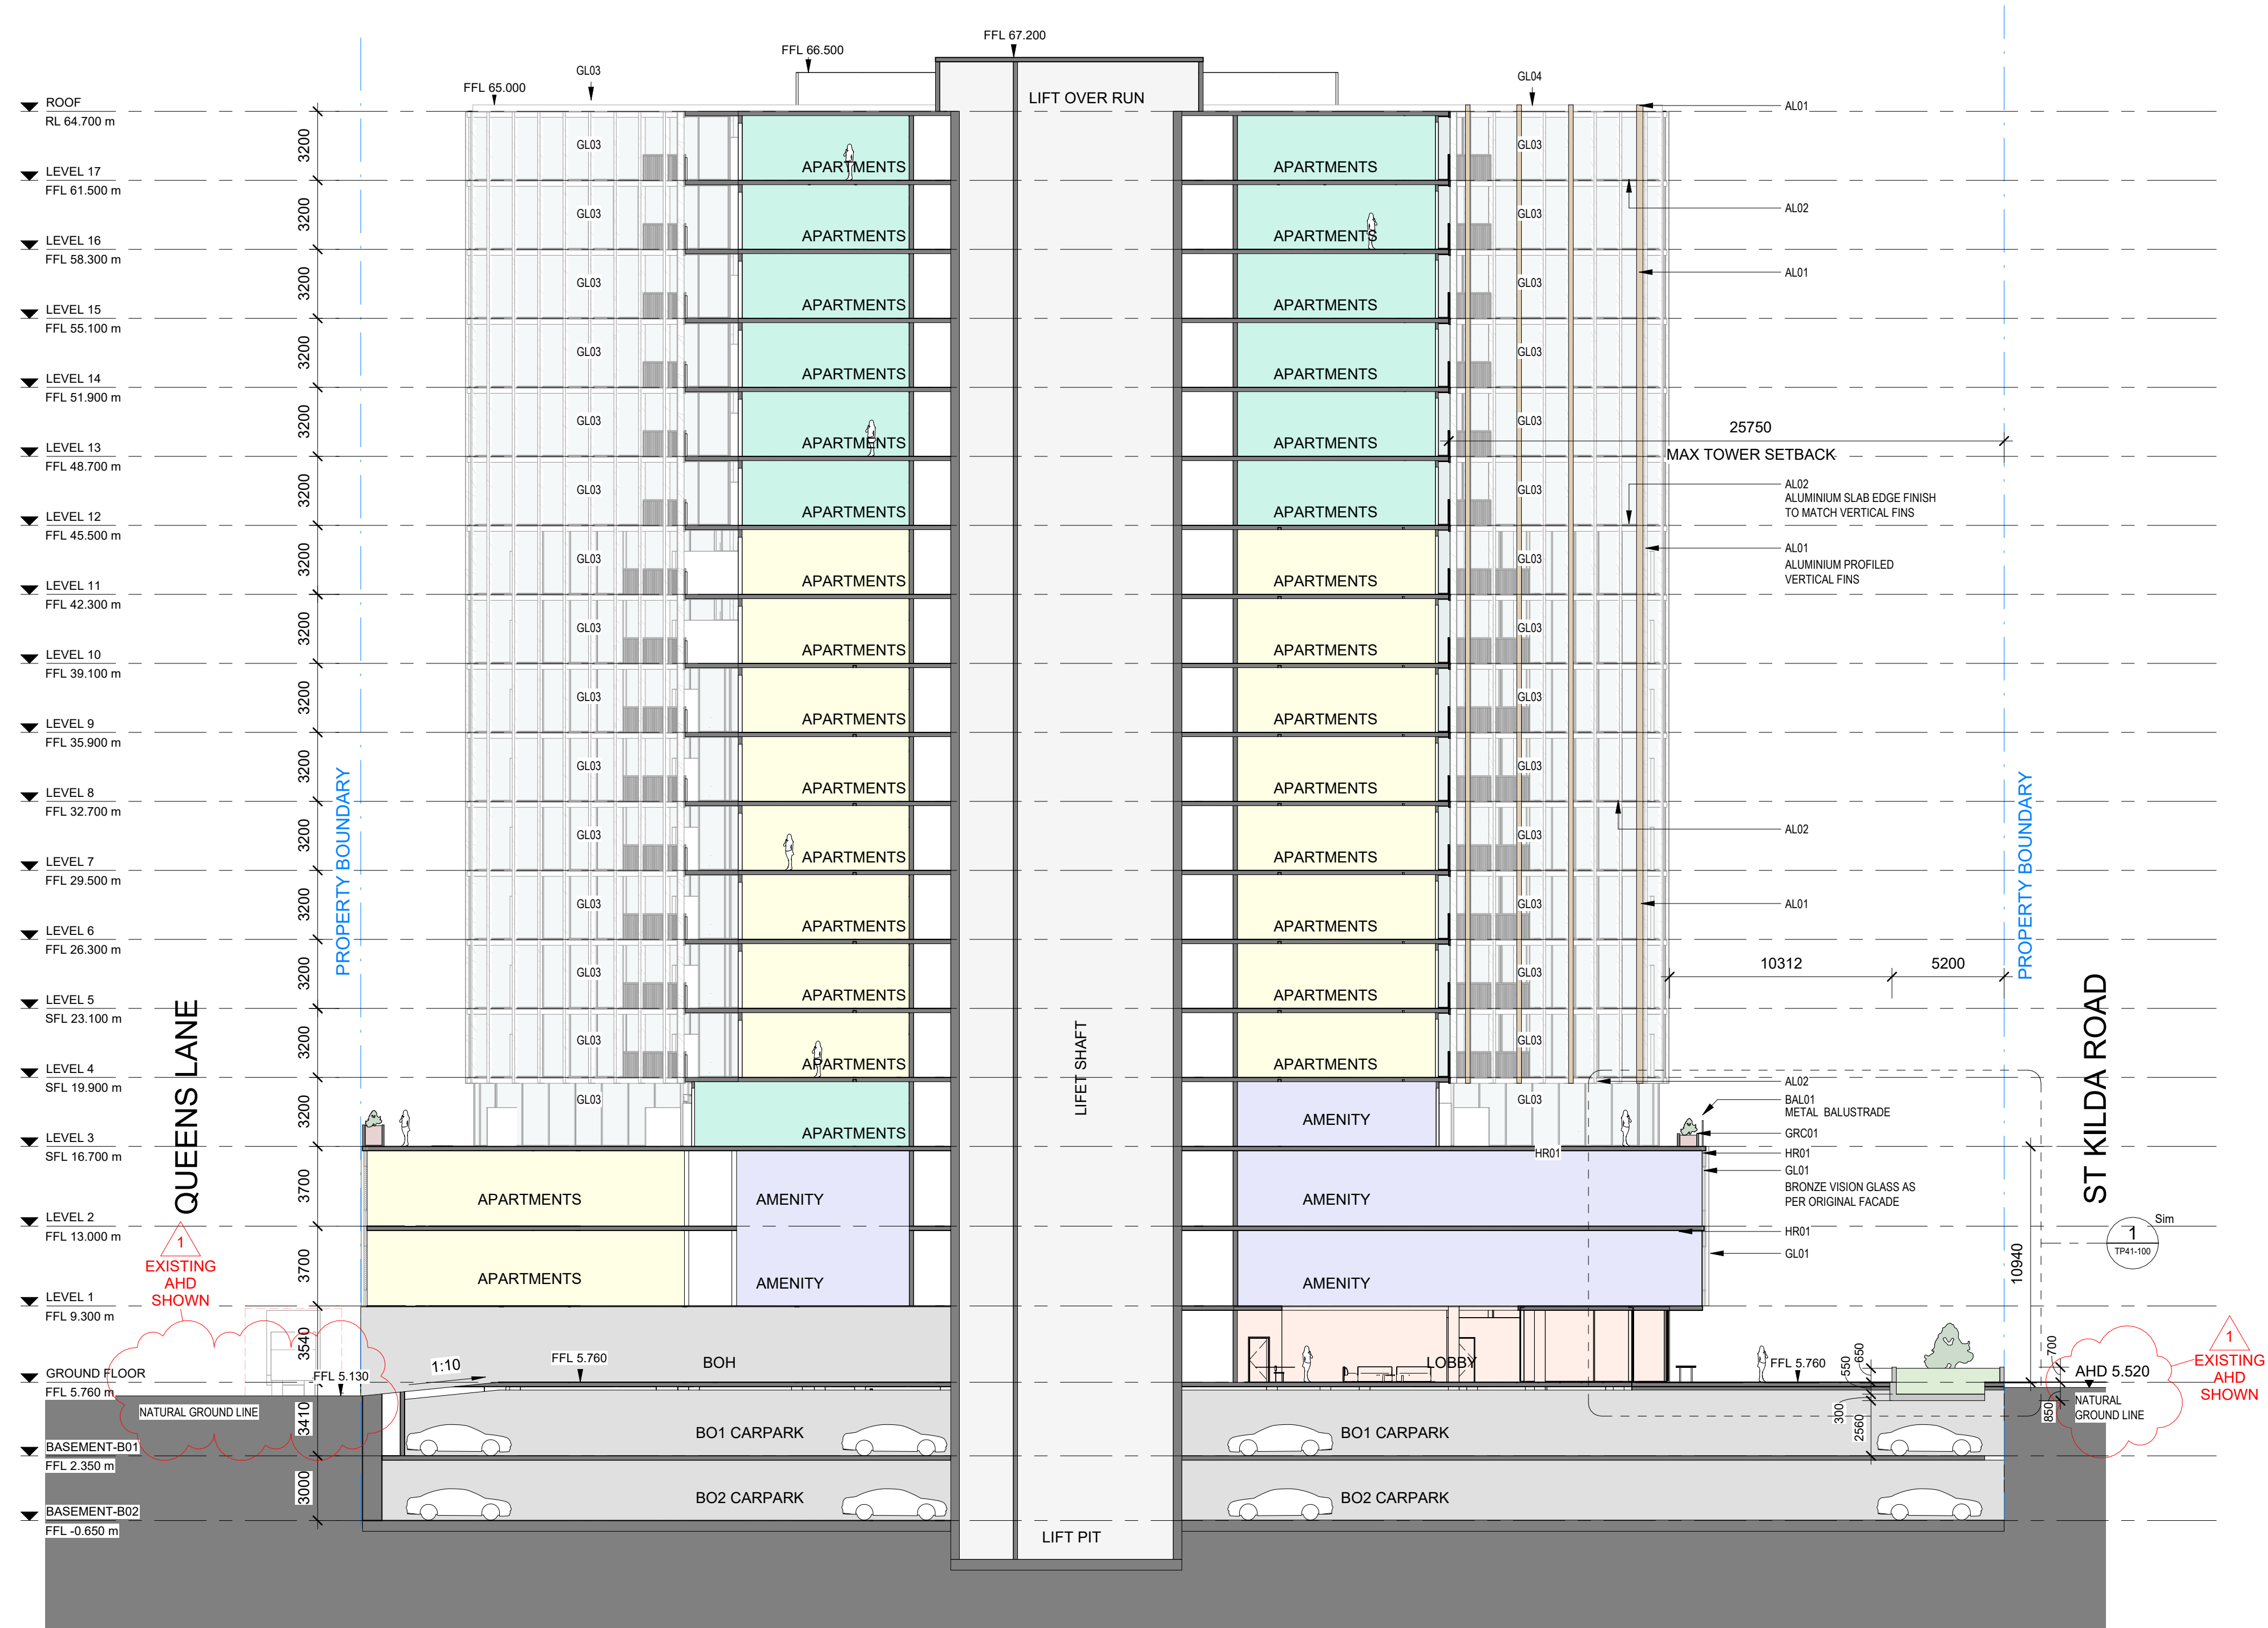


This copied document to be made available
for the sole purpose of enabling
its consideration and review as
part of a planning process under the
Planning and Environment Act 1987.
The document must not be used for any
purpose which may breach any
copyright





This copied document to be made available for the sole purpose of enabling its consideration and review as part of a planning process under the Planning and Environment Act 1987. The document must not be used for any purpose which may breach any copyright

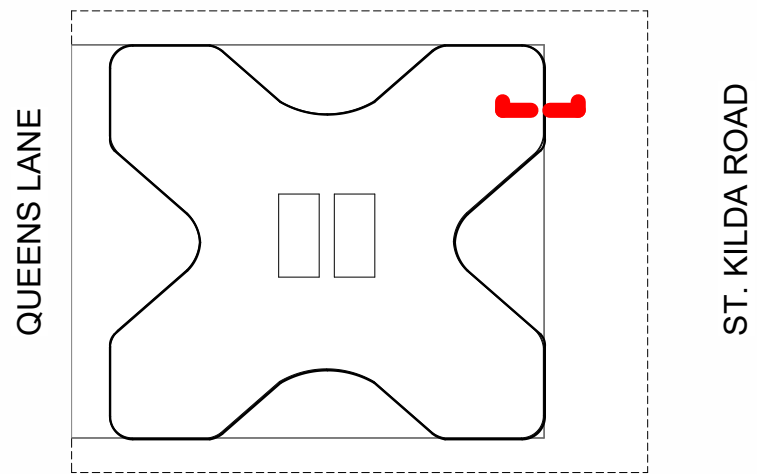

ADVERTISED PLAN

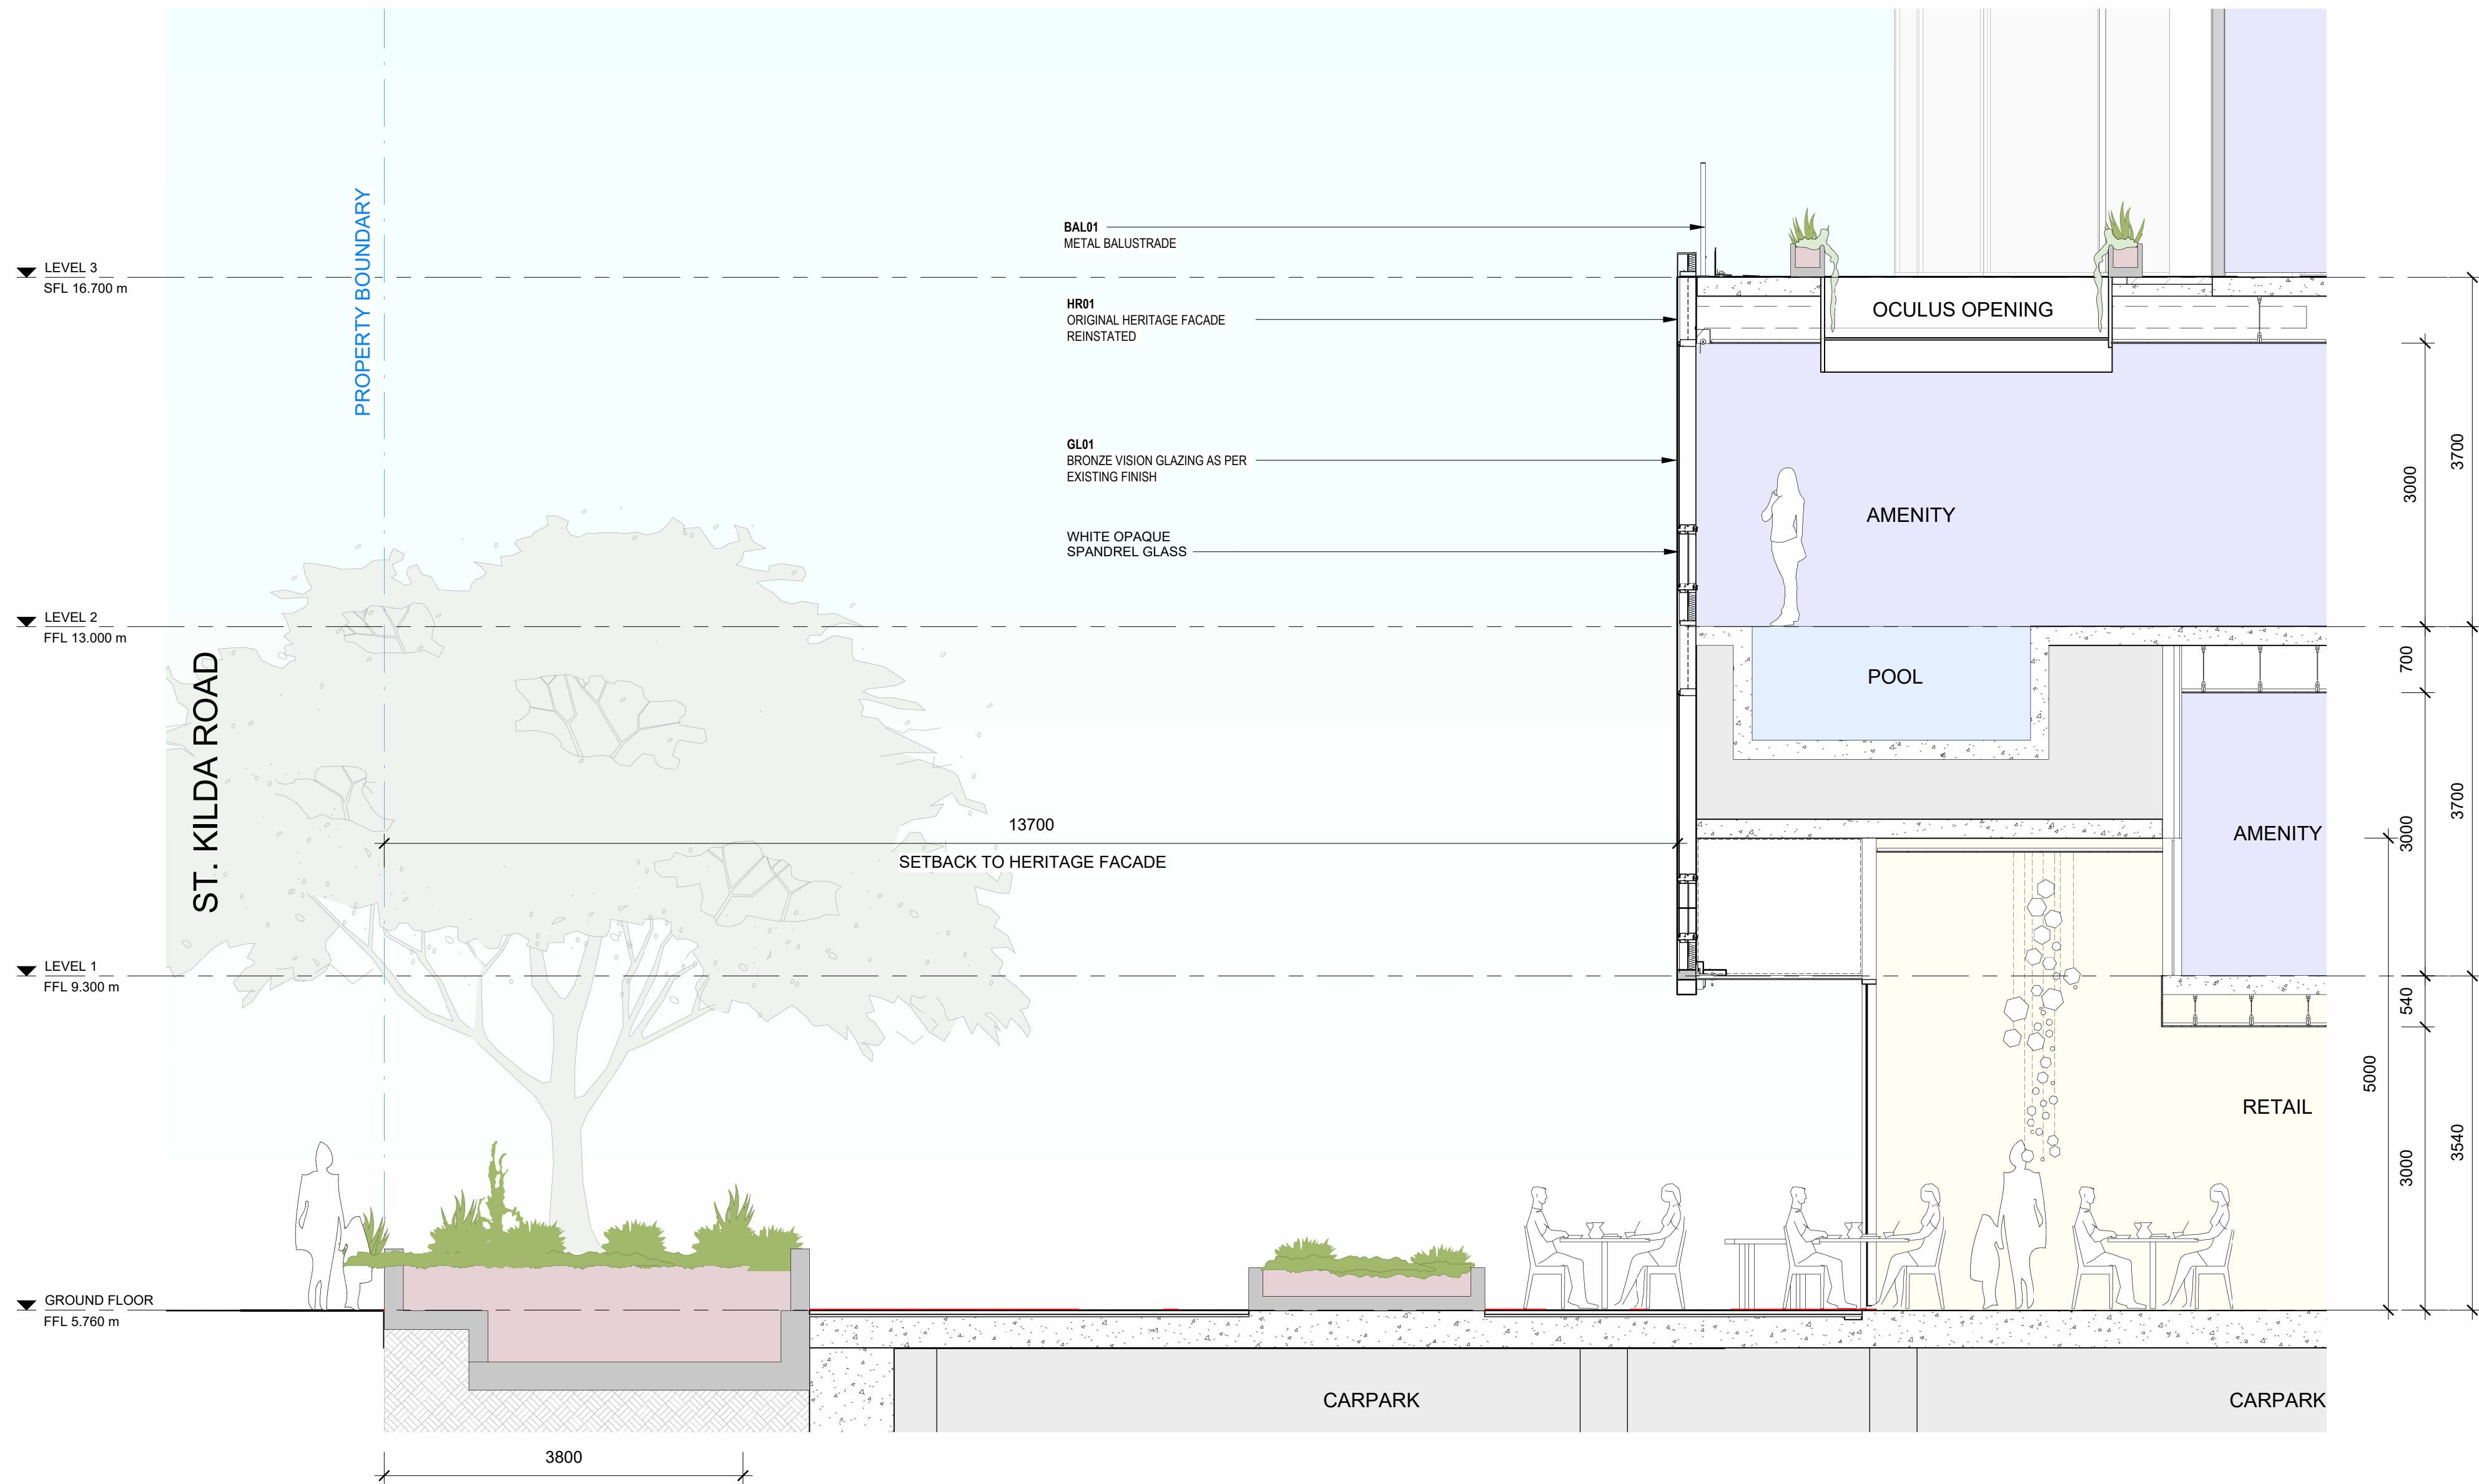

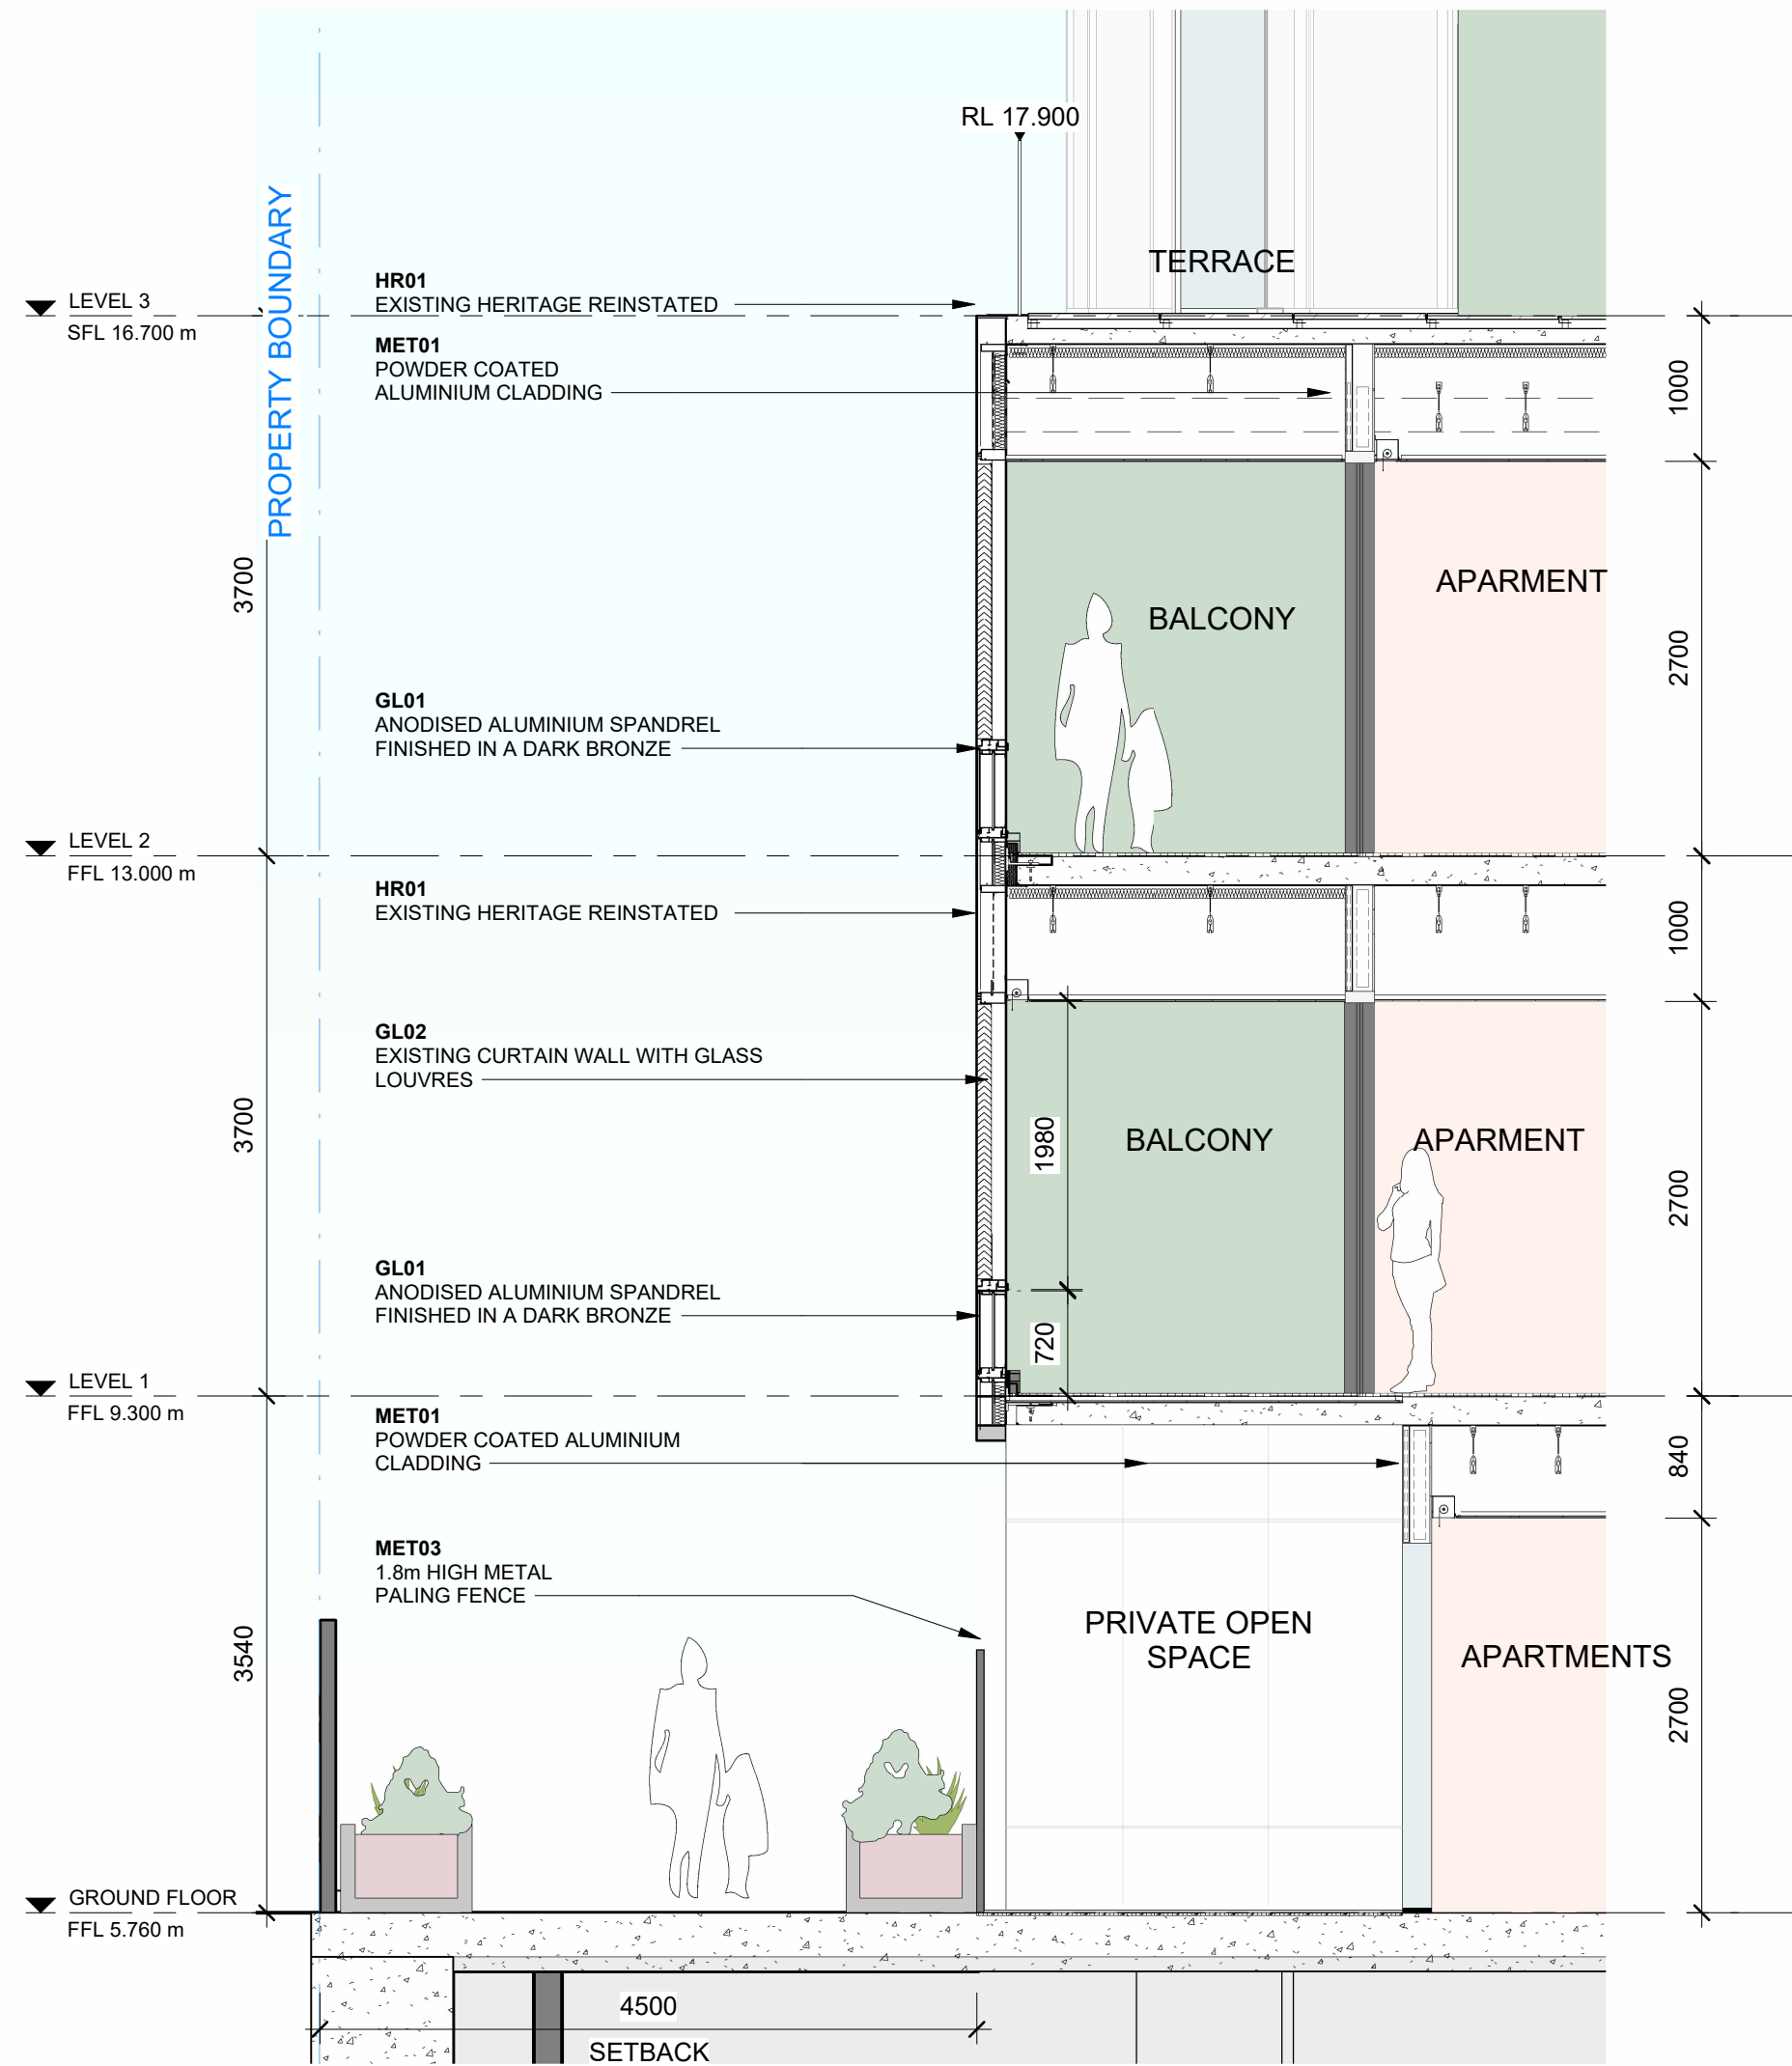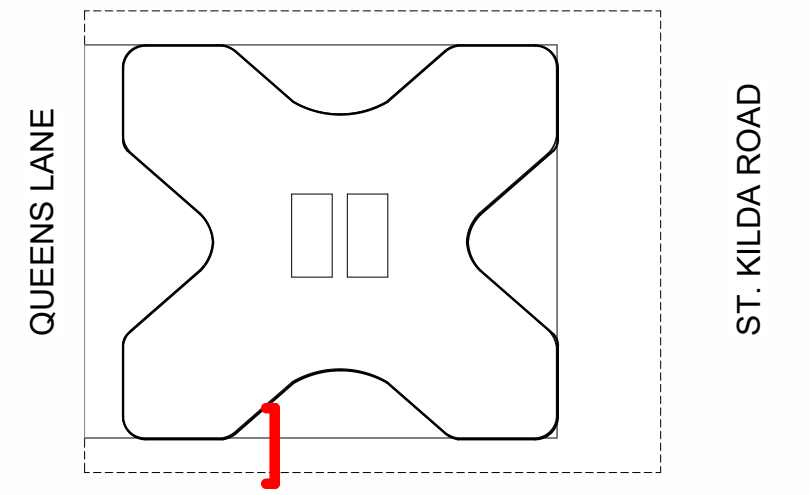



ADVERTISED PLAN

This copied document to be made available
for the sole purpose of enabling
its consideration and review as
part of a planning process under the
Planning and Environment Act 1987.
The document must not be used for any
purpose which may breach any
copyright



ADVERTISED
PLAN



This copied document to be made available
for the sole purpose of enabling
its consideration and review as
part of a planning process under the
Planning and Environment Act 1987.
The document must not be used for any
purpose which may breach any
copyright

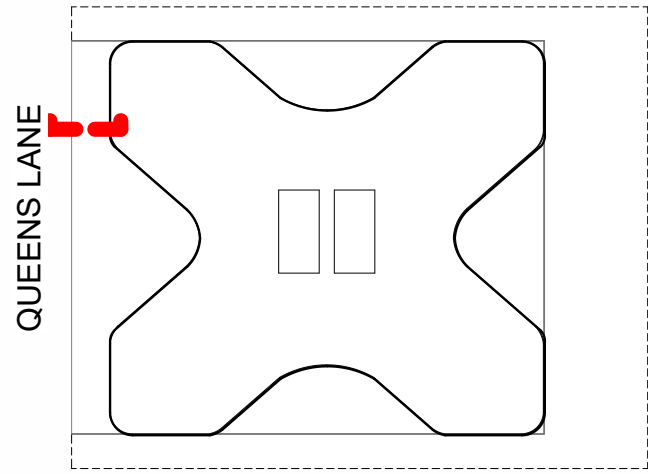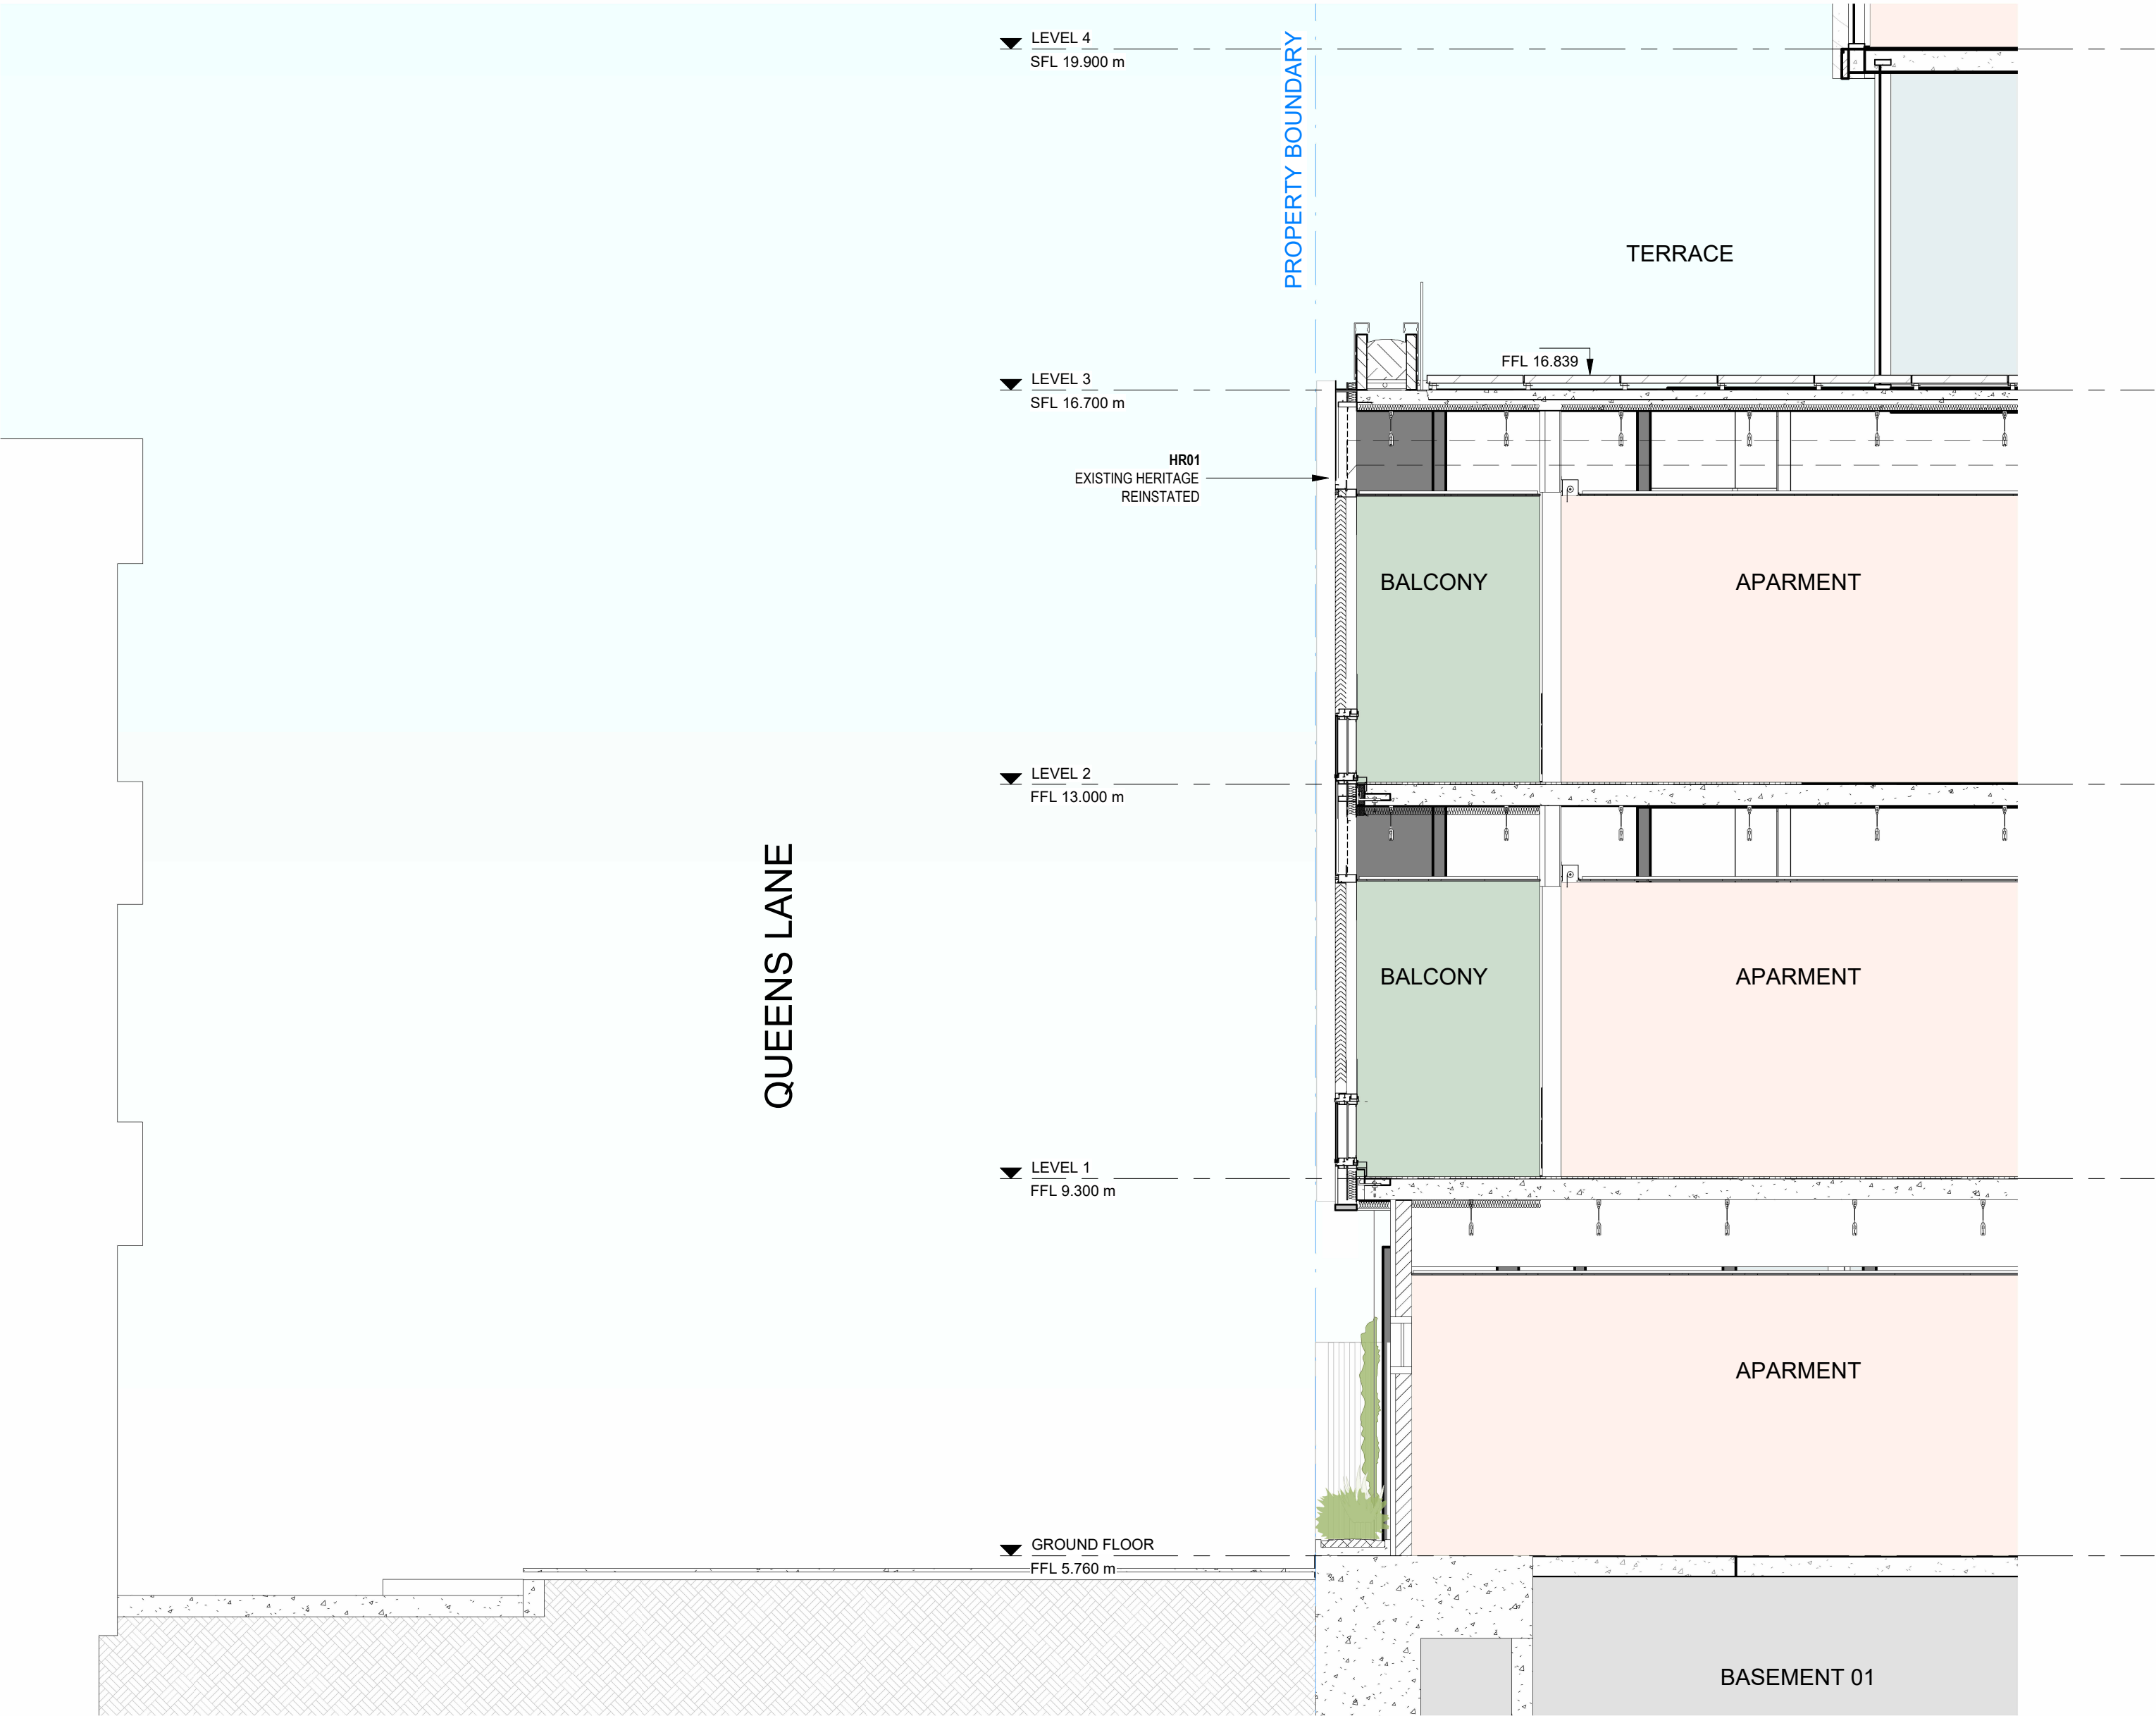

This copied document to be made available
for the sole purpose of enabling
its consideration and review as
part of a planning process under the
Planning and Environment Act 1987.
The document must not be used for any
purpose which may breach any
copyright




This copied document to be made available for the sole purpose of enabling its consideration and review as part of a planning process under the Planning and Environment Act 1987. The document must not be used for any purpose which may breach any copyright

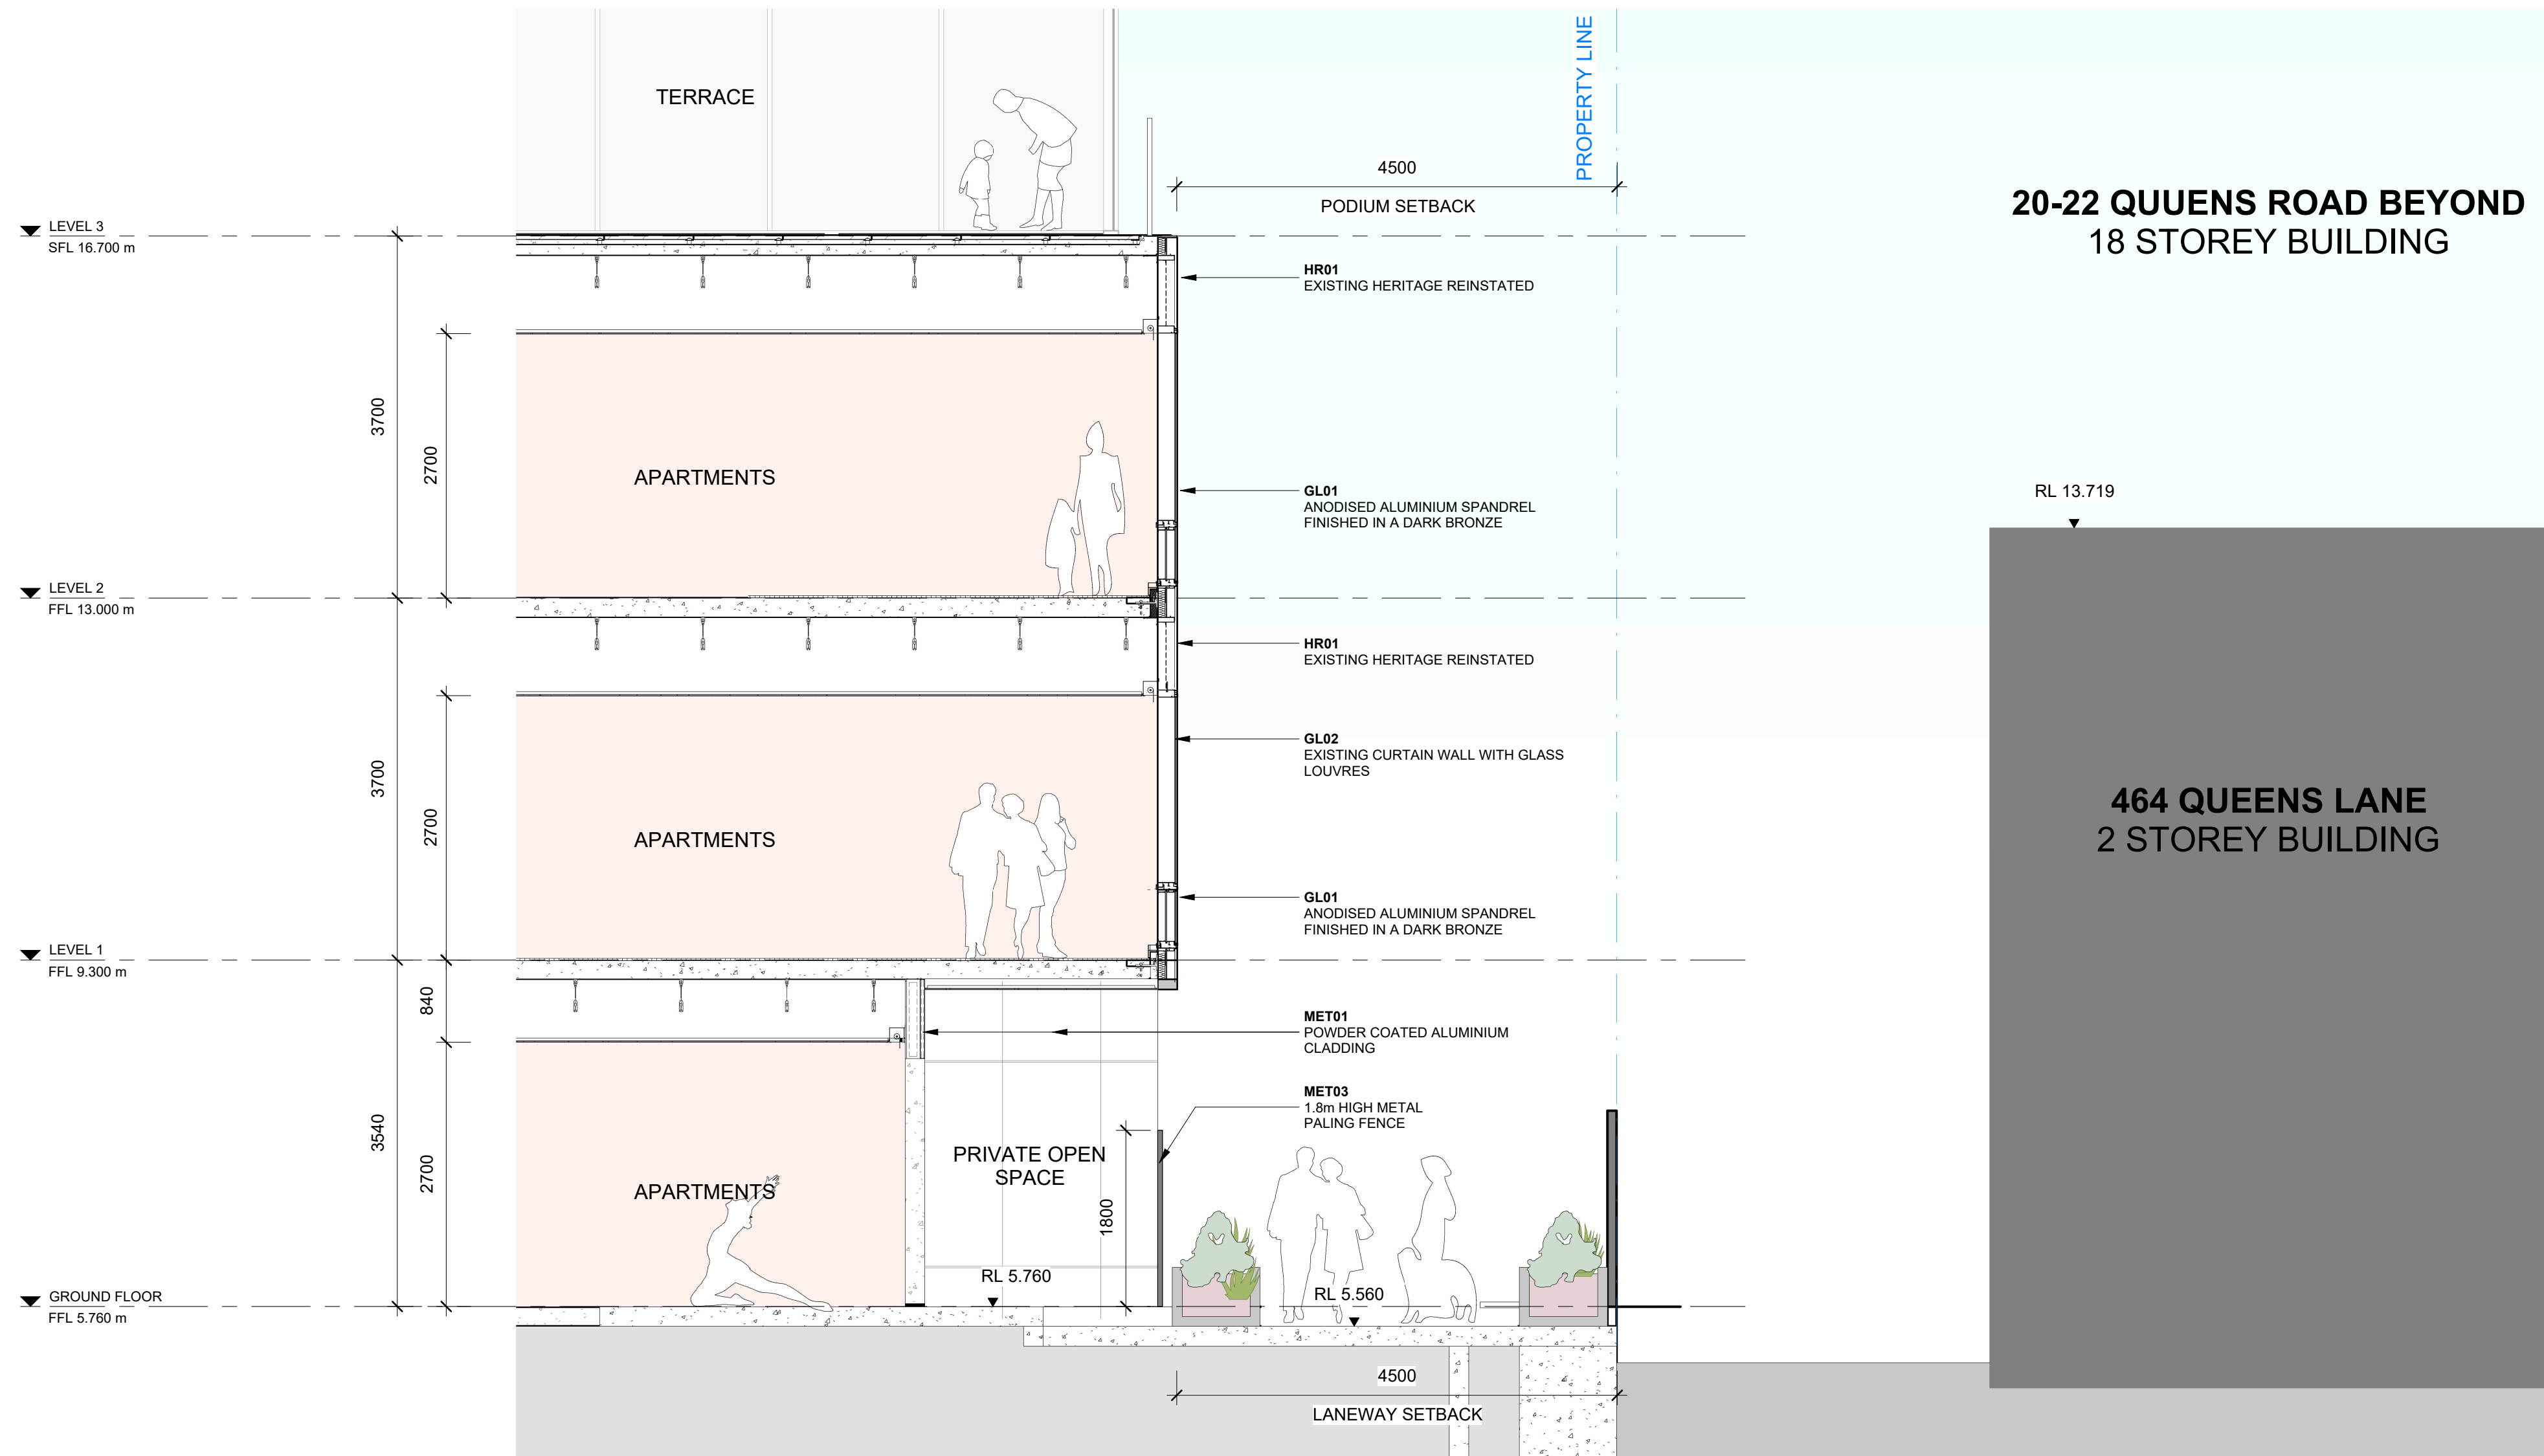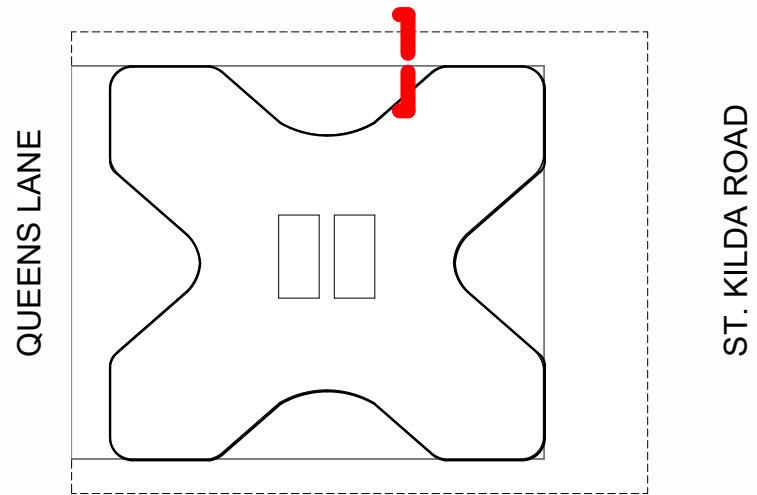

This copied document to be made available for the sole purpose of enabling its consideration and review as part of a planning process under the Planning and Environment Act 1987. The document must not be used for any purpose which may breach any copyright



A diagram of a four-way intersection. A central island contains two vertical rectangular markings. The intersection is bounded by a dashed line. On the left, a vertical label reads "QUEENS LANE". On the right, a vertical label reads "ST. KILDA ROAD". A red car is positioned at the bottom of the intersection, facing the central island.

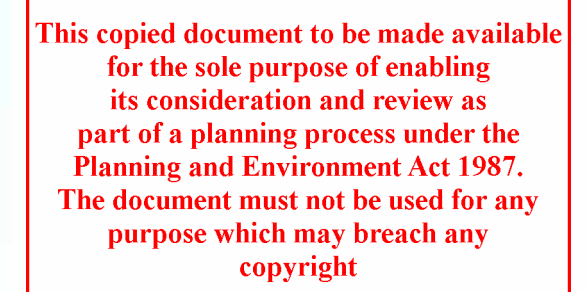


C O X

Drawing Number: TP41-500



PLOT STAMP DATE: 24/04/2026 10:56:30 AM

This copied document to be made available for the sole purpose of enabling its consideration and review as part of a planning process under the Planning and Environment Act 1987. The document must not be used for any purpose which may breach any copyright

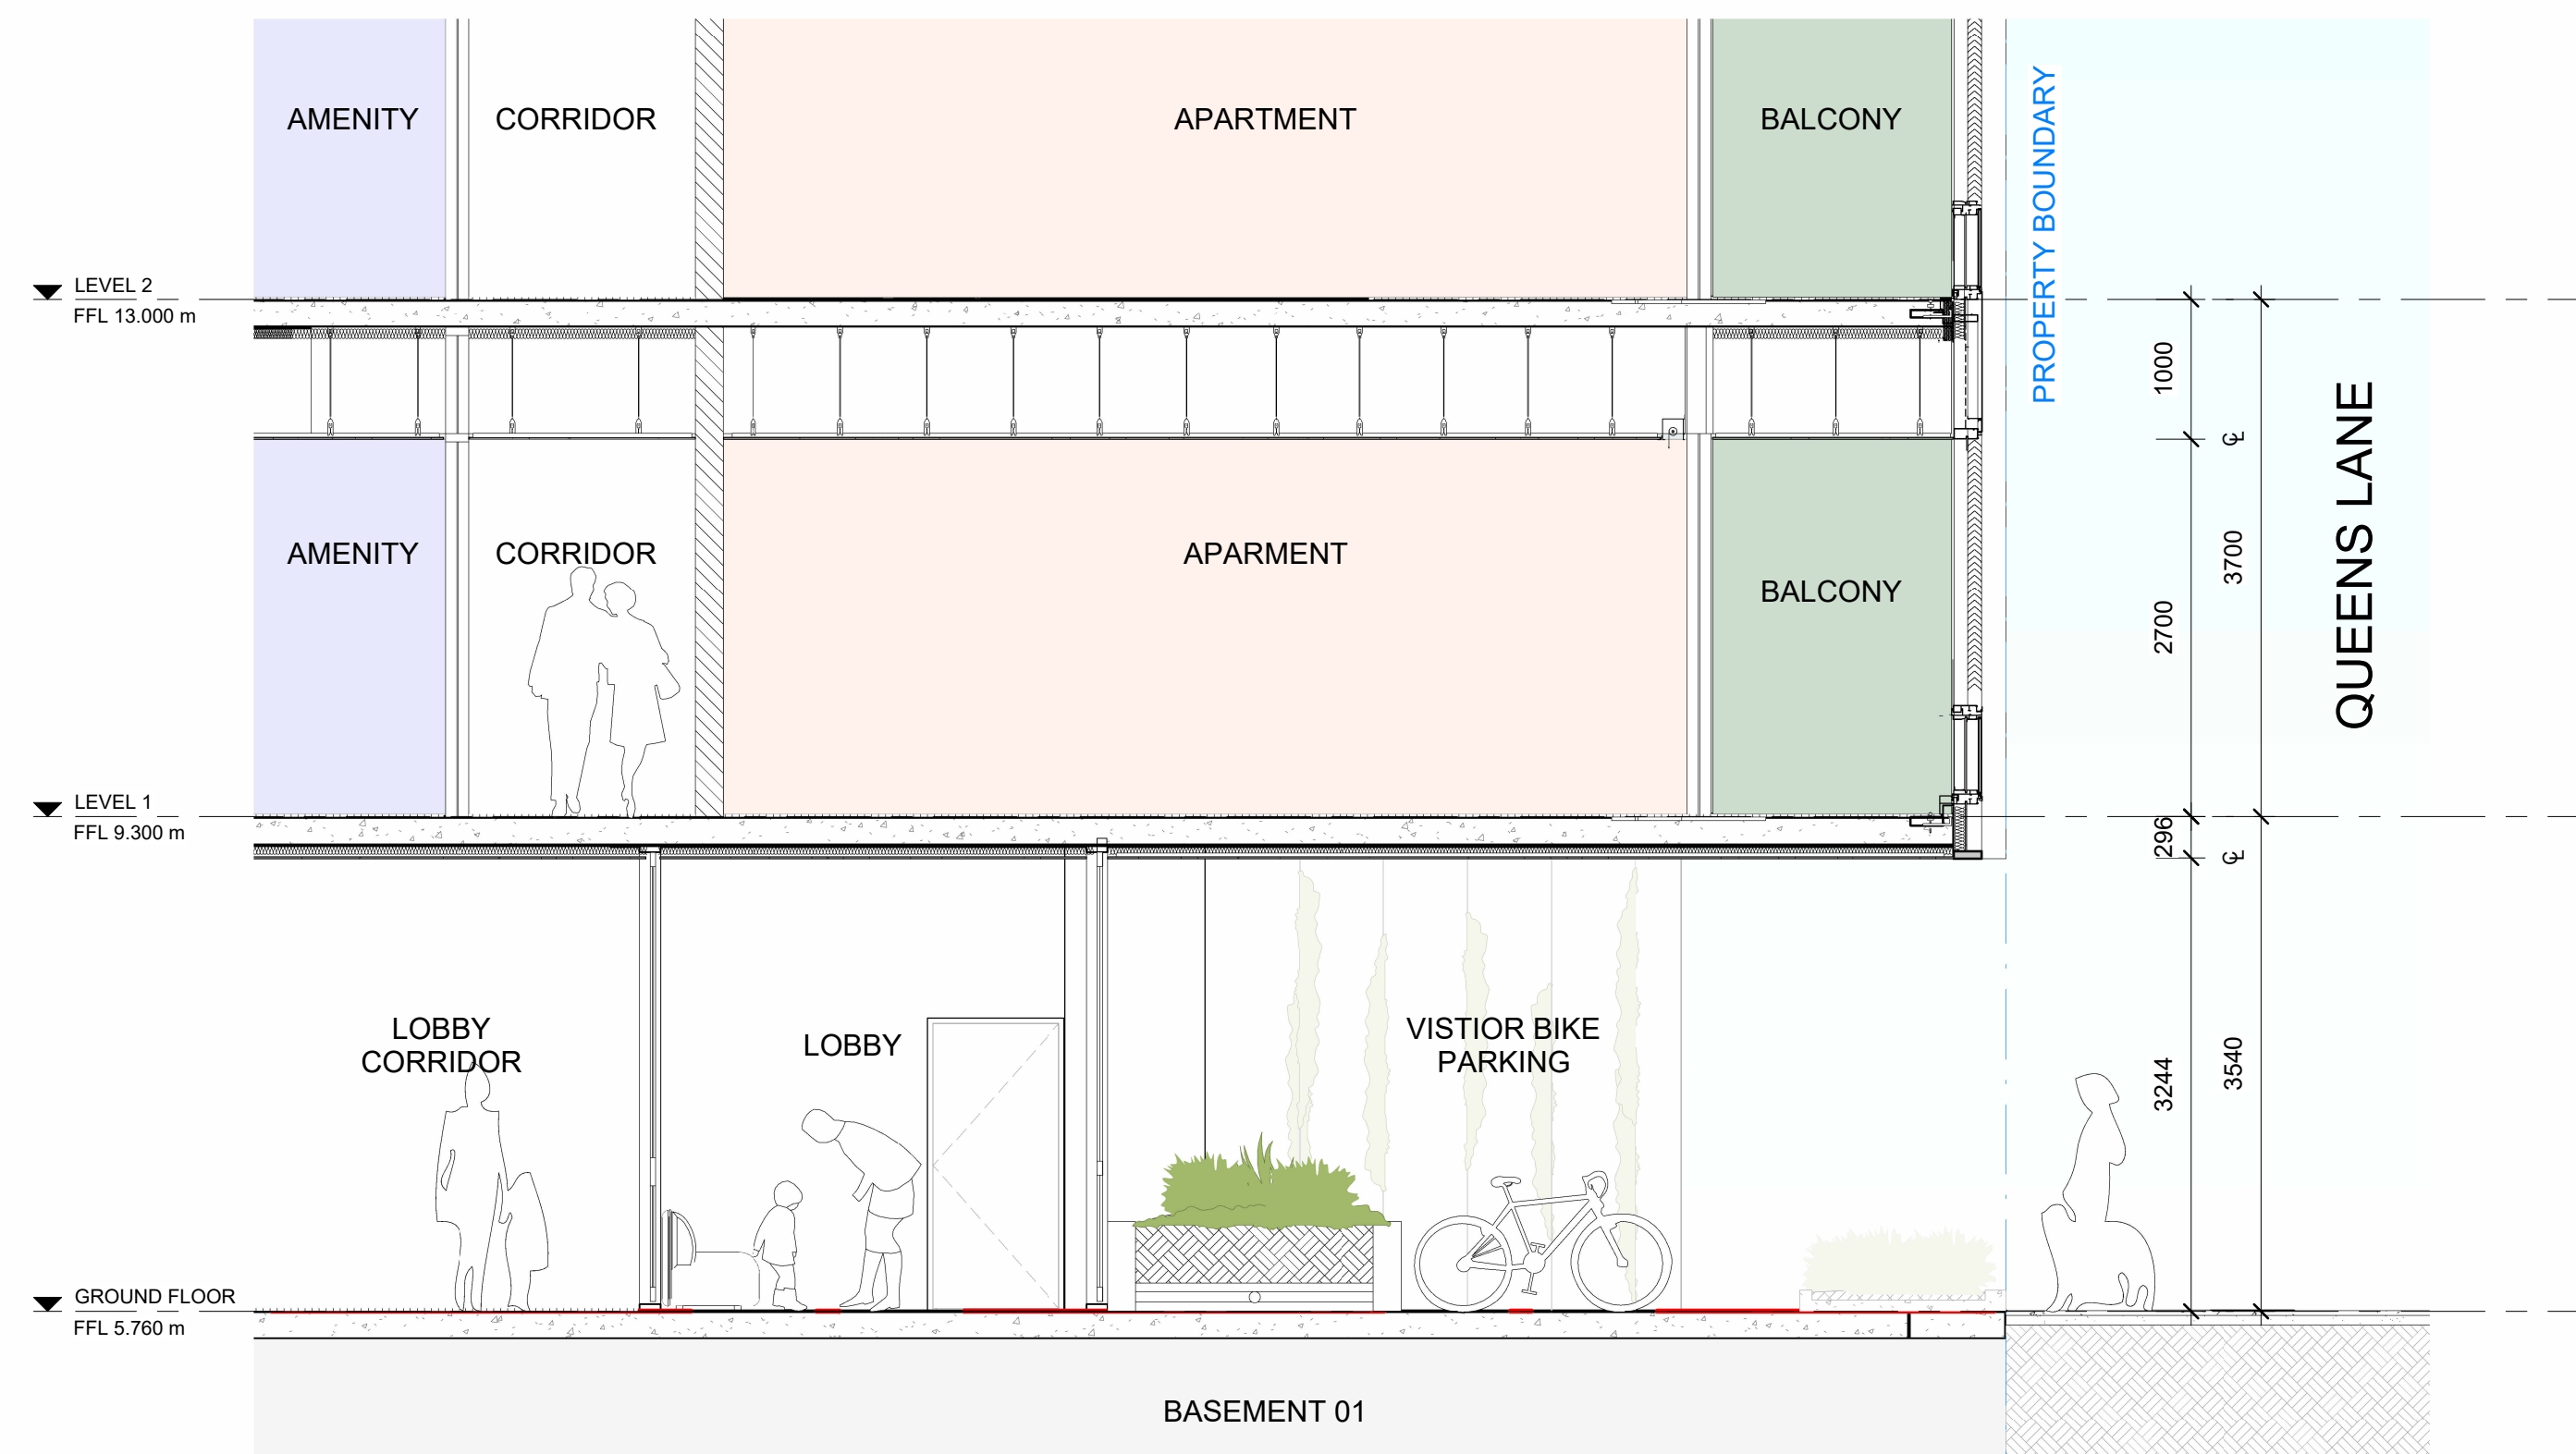

C O X

Drawing Number: TP41-600



PLOT STAMP DATE: 24/04/2026 10:56:53 AM