




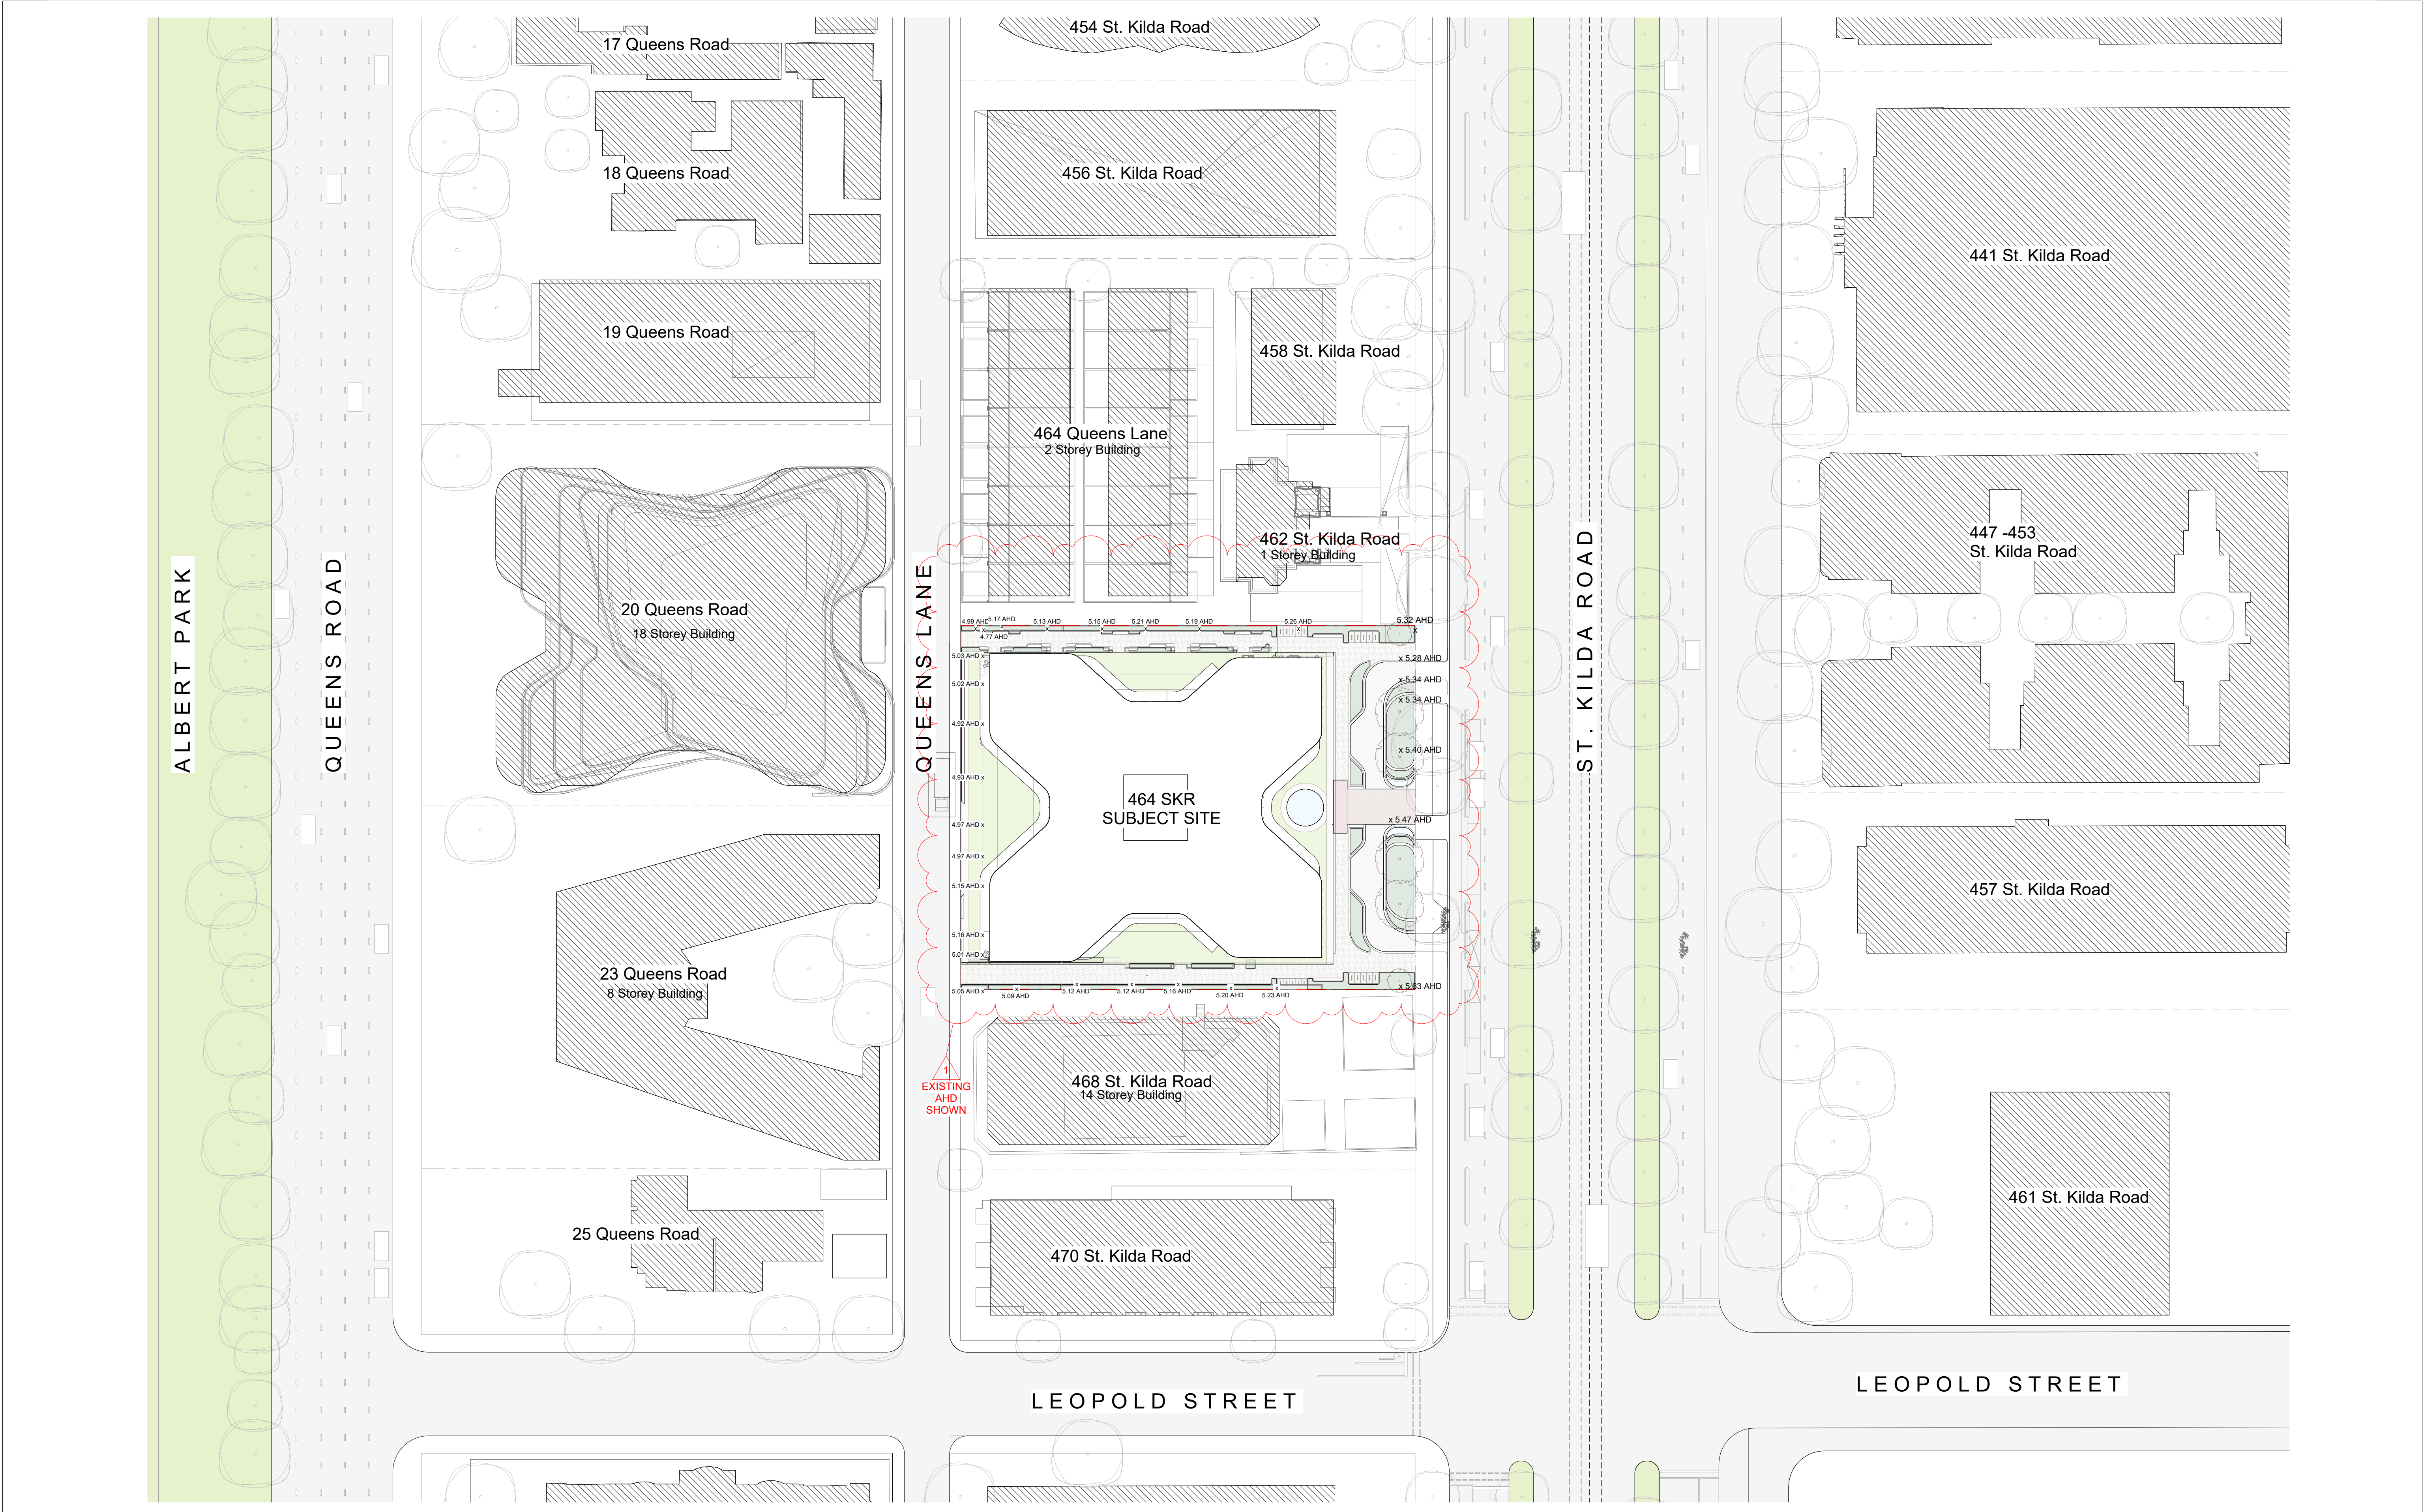

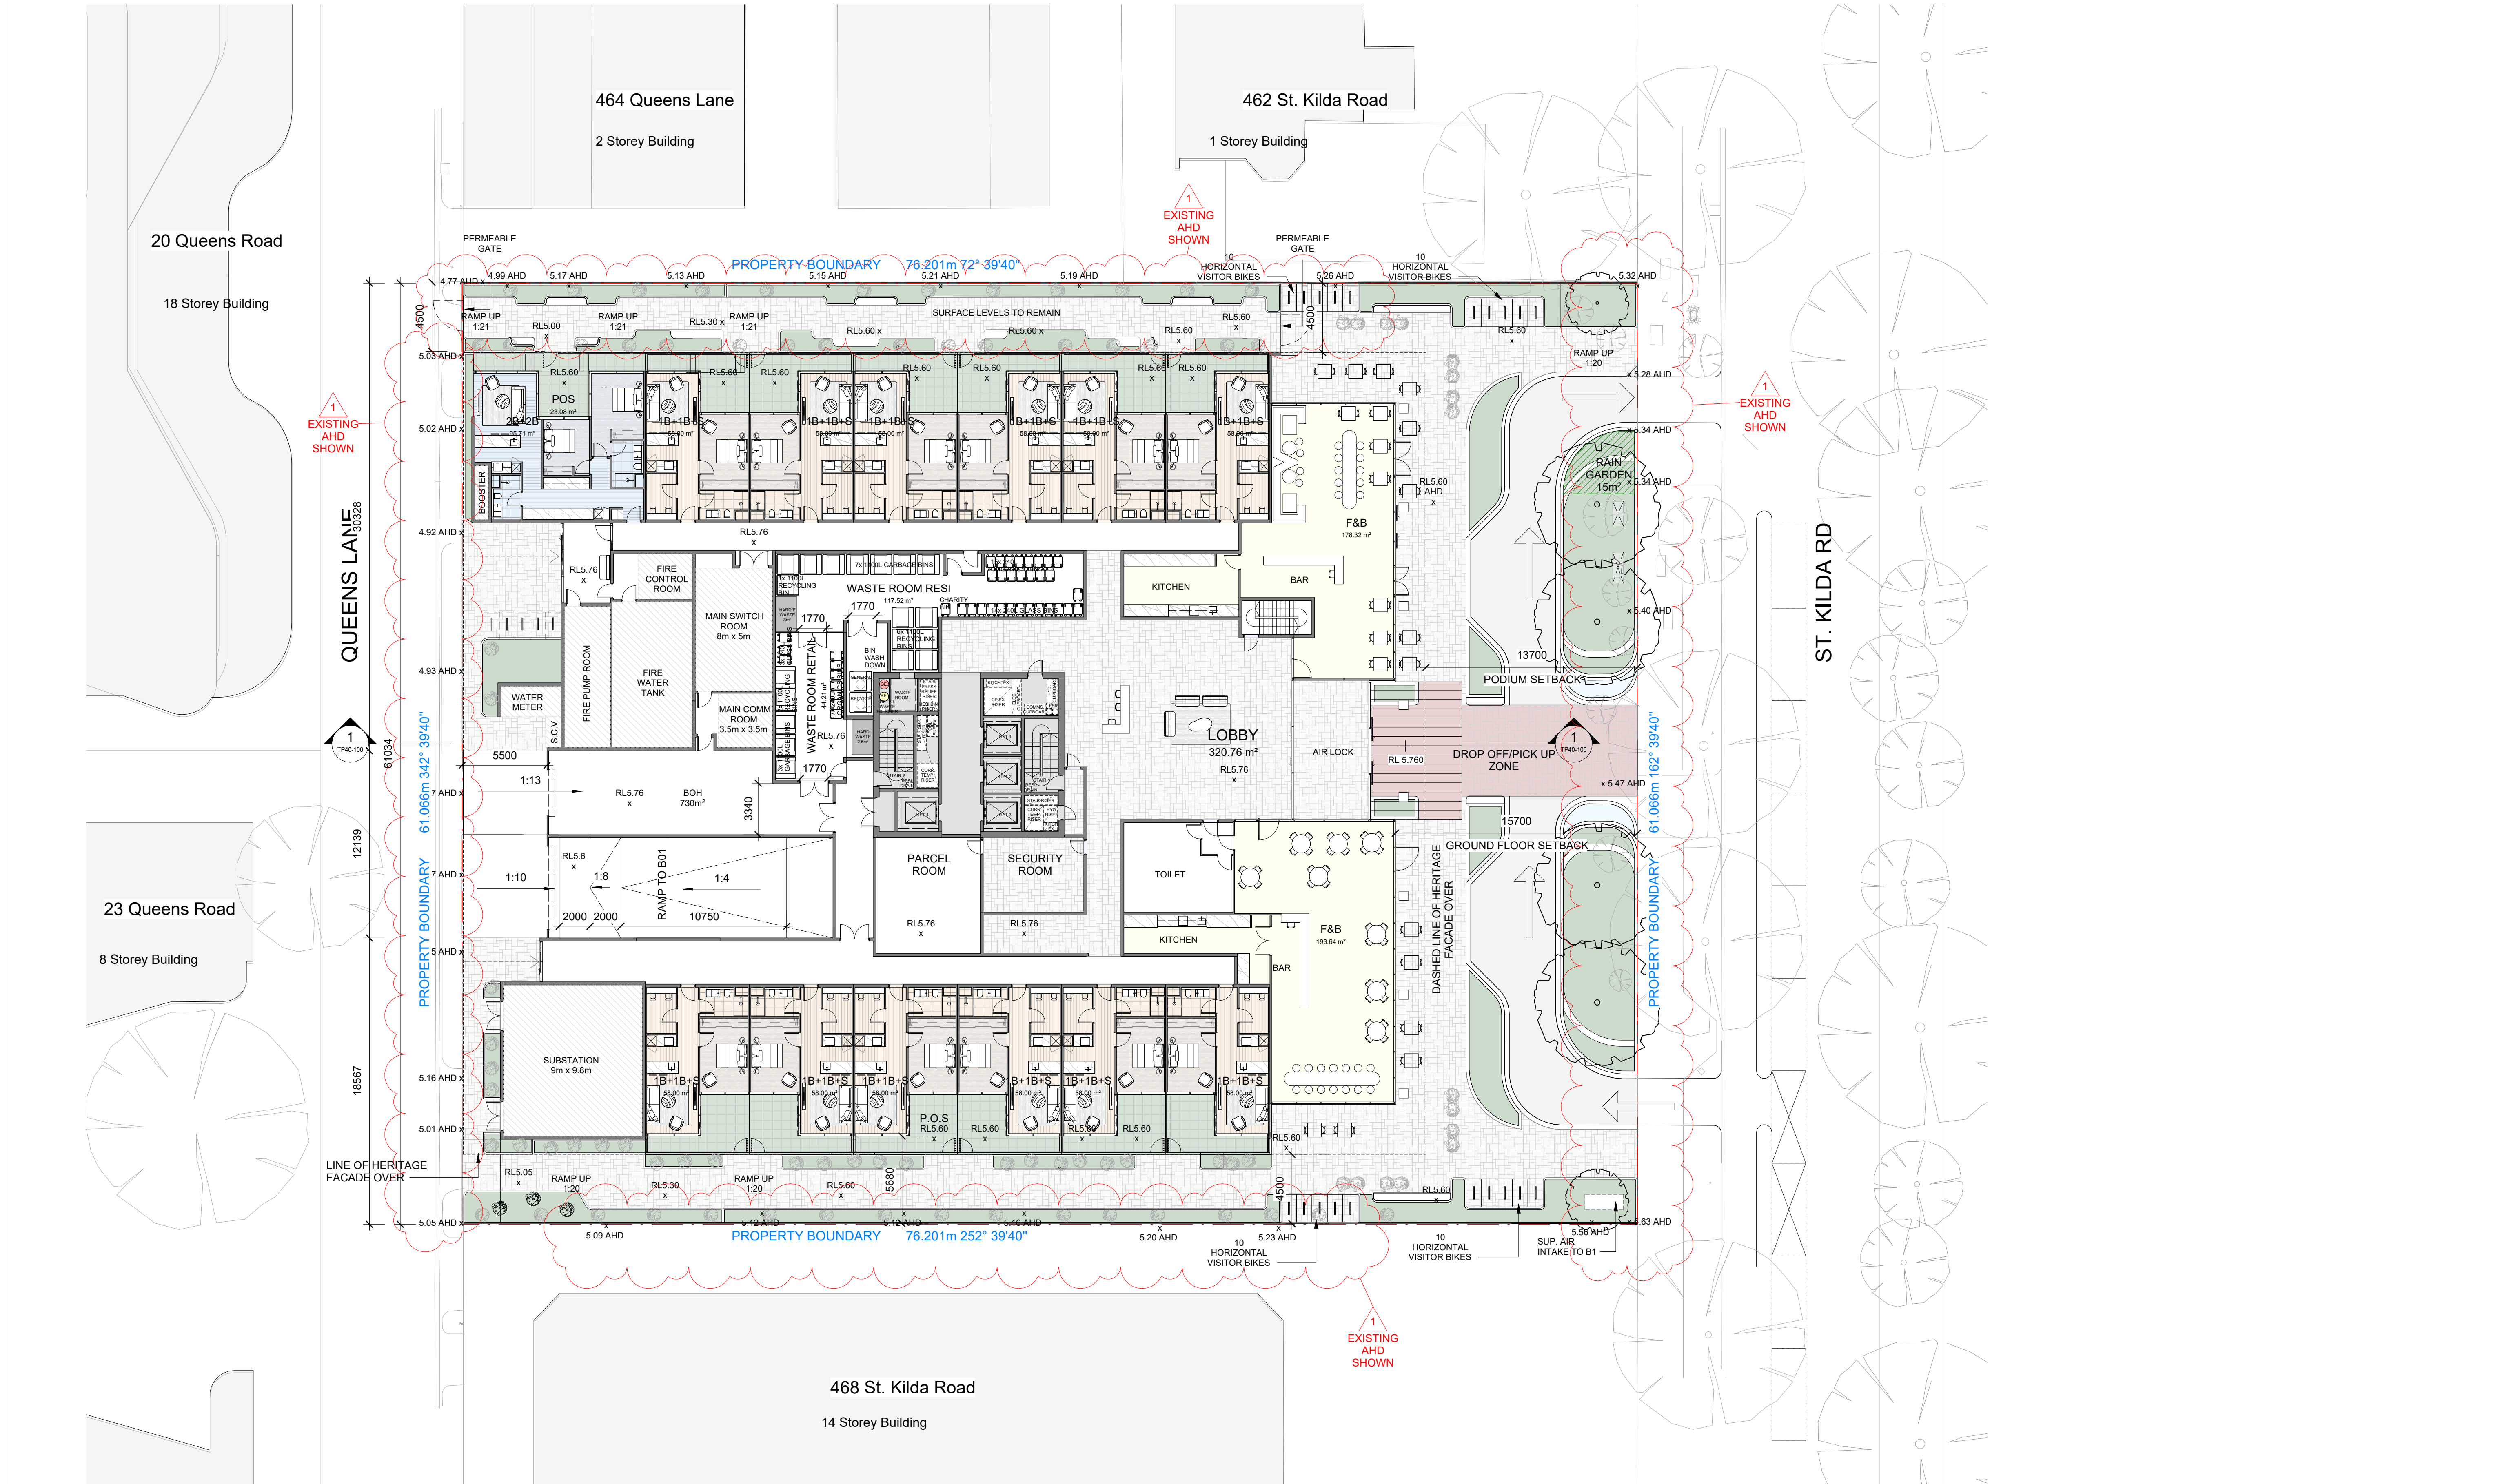

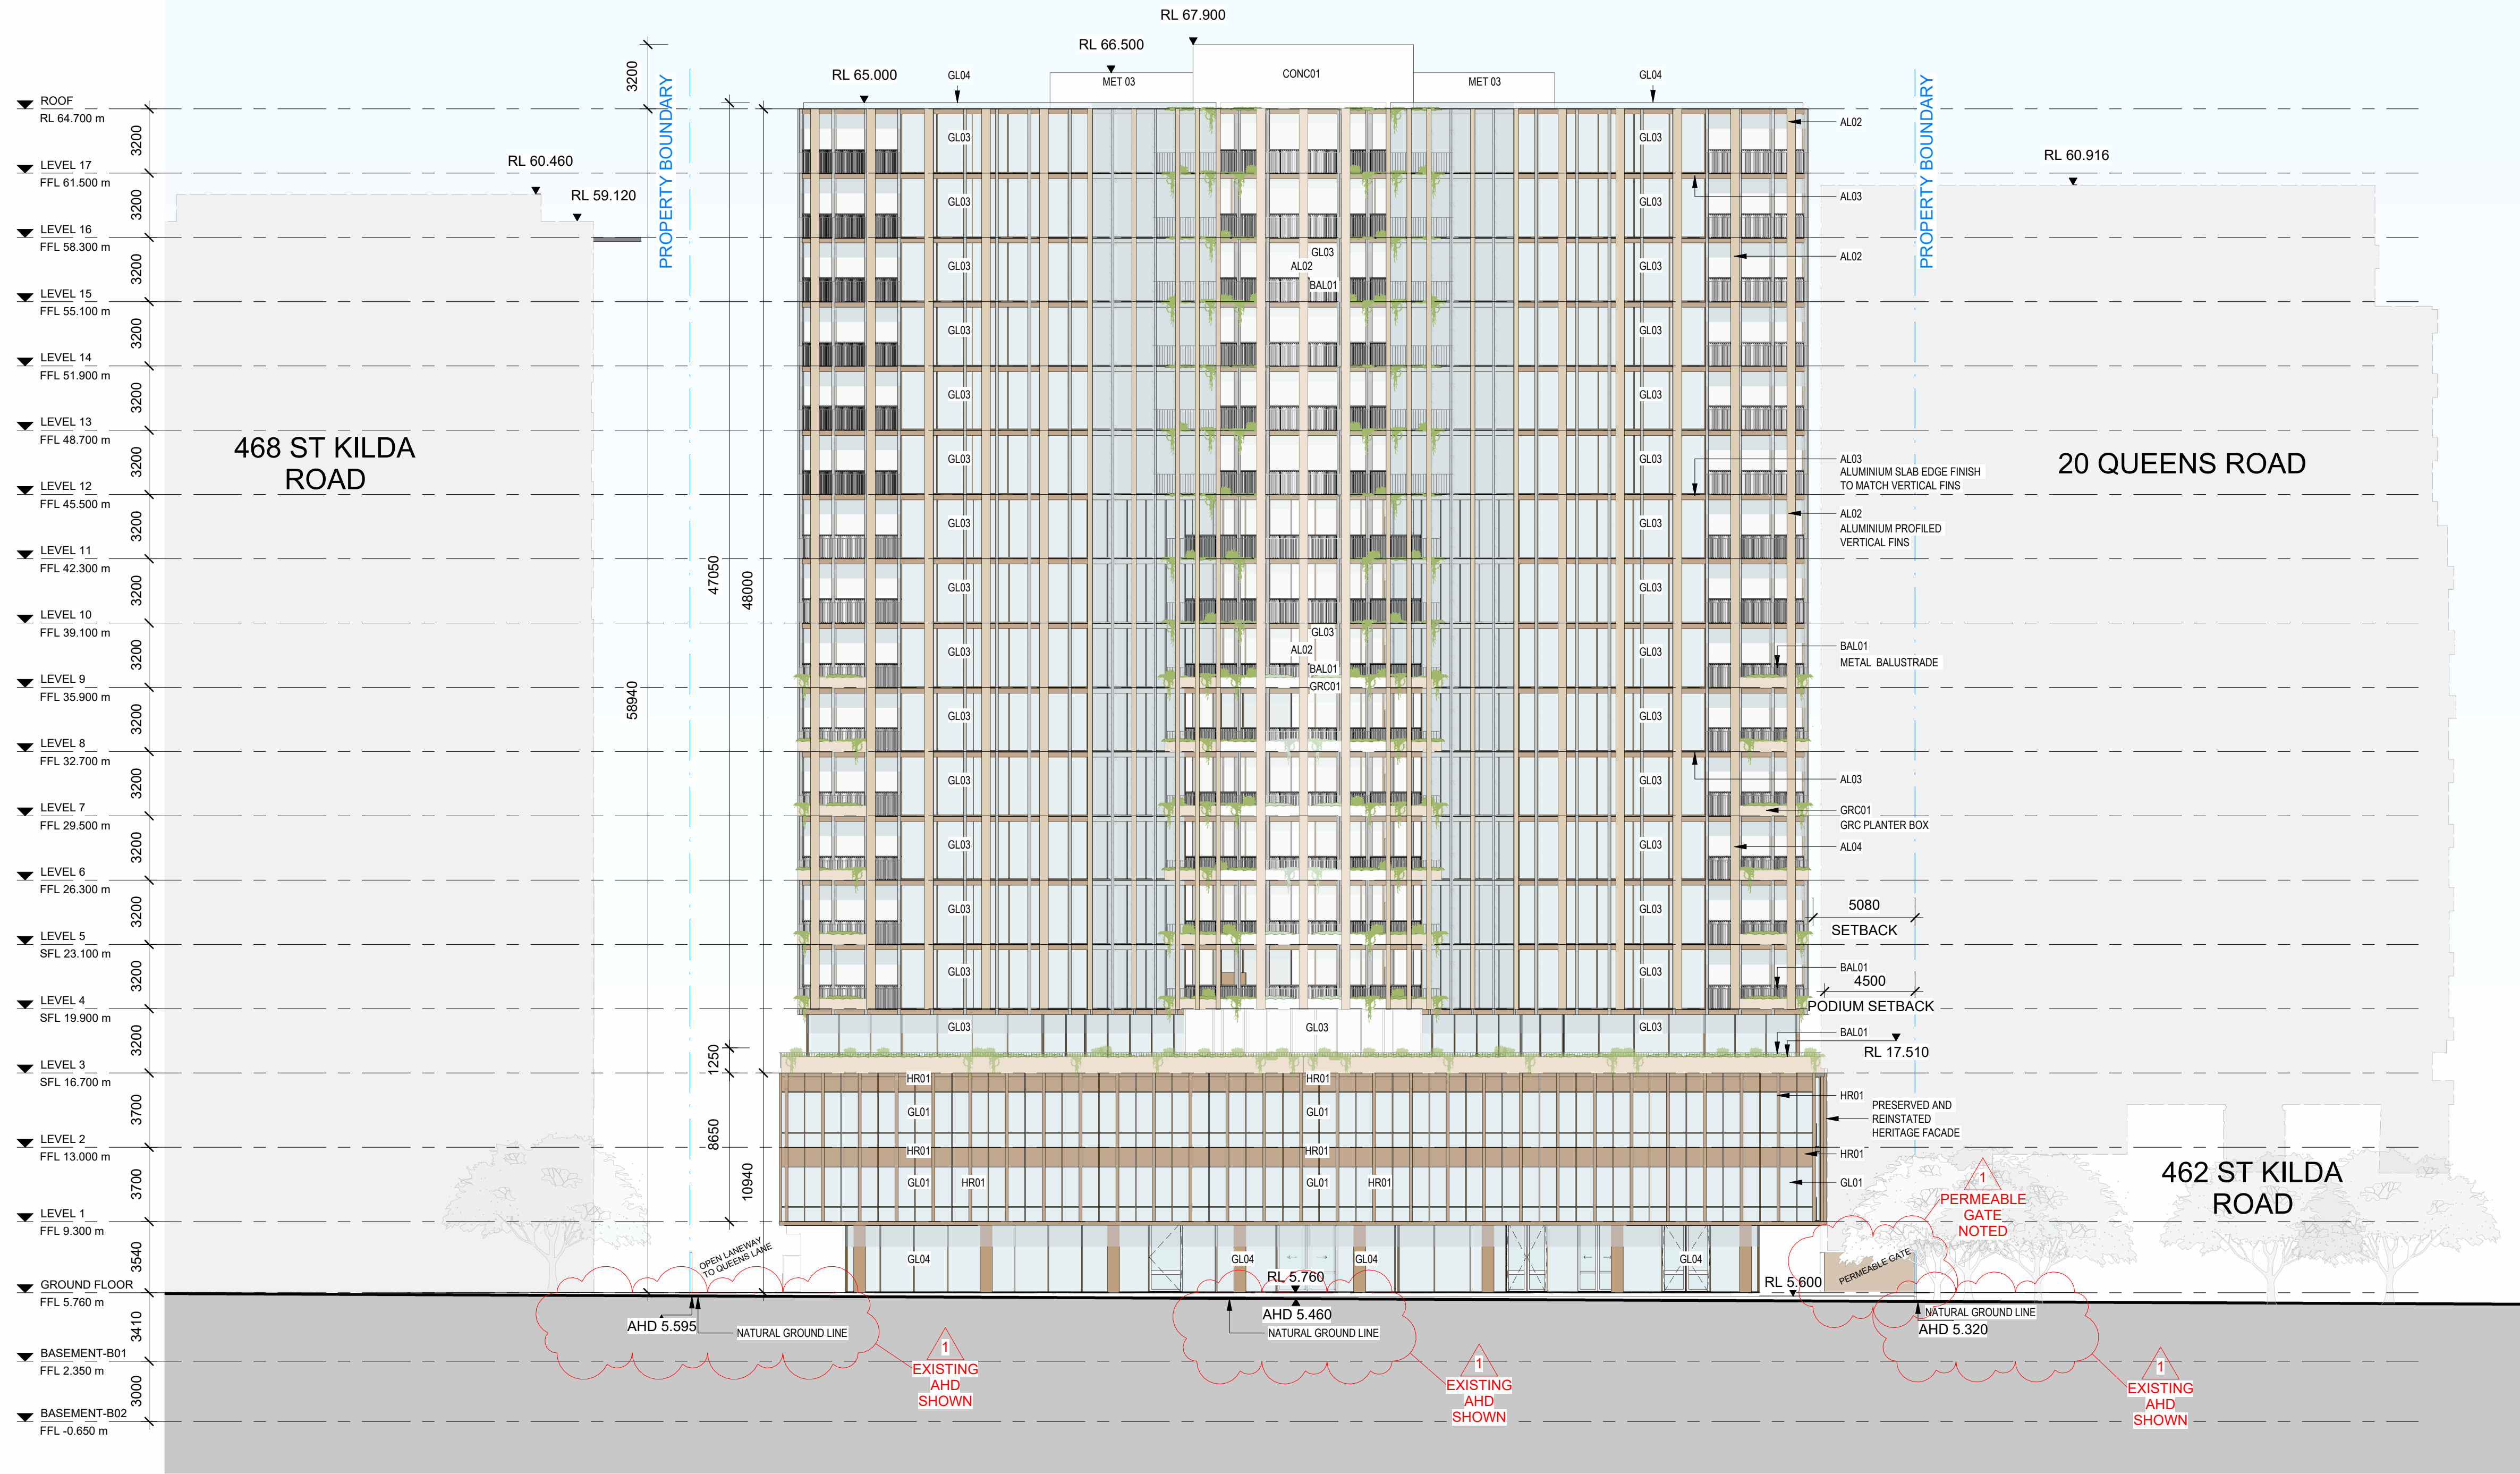

EXTERNAL FINISHES


NOTE: FINISHES TO GROUND FLOOR TO LEVEL 02 TO MATCH ORIGINAL FINISHES.

AL01	NEW METAL CLADDING TO BE REINSTATED AS PER ORIGINAL DESIGN FINISH.
AL02	PROFILED FIN PANELS - REFER TO MATERIAL SCHEDULE
AL03	SLAB EDGE - REFER TO MATERIAL SCHEDULE
BAL01	METAL POWDER COATED BALUSTRADE
CONC01	PRECAST CONCRETE FINISH
CONC02	CONCRETE TIMBER OFF FORM PLANTER
GL01	VISION PANEL BRONZE AS PER EXISTING FINISH
GL02	VISION PANEL CLEAR GLASS LOUVRE
GL03	GLAZING - EXTERNAL DOUBLE GLAZING.
GL04	GLAZING - EXTERNAL SINGLE CLEAR GLAZING
GRC01	MASONRY-LIKE PLANTER TOWER - REFER TO MATERIAL SCHEDULE
HR01	HERITAGE FACADE REINSTATED AS PER ORIGINAL DESIGN . PANELS TO BE RESTORED.
MET01	METAL CLADDING GROUND FLOOR TO MATCH AL01
MET02	PORTE-COCHERE CLADDING
MET03	PRIVACY SCREEN ALUMINIUM SLATS
MET04	PANELISED DOOR

2 EAST ELEVATION

SCALE 1 : 200




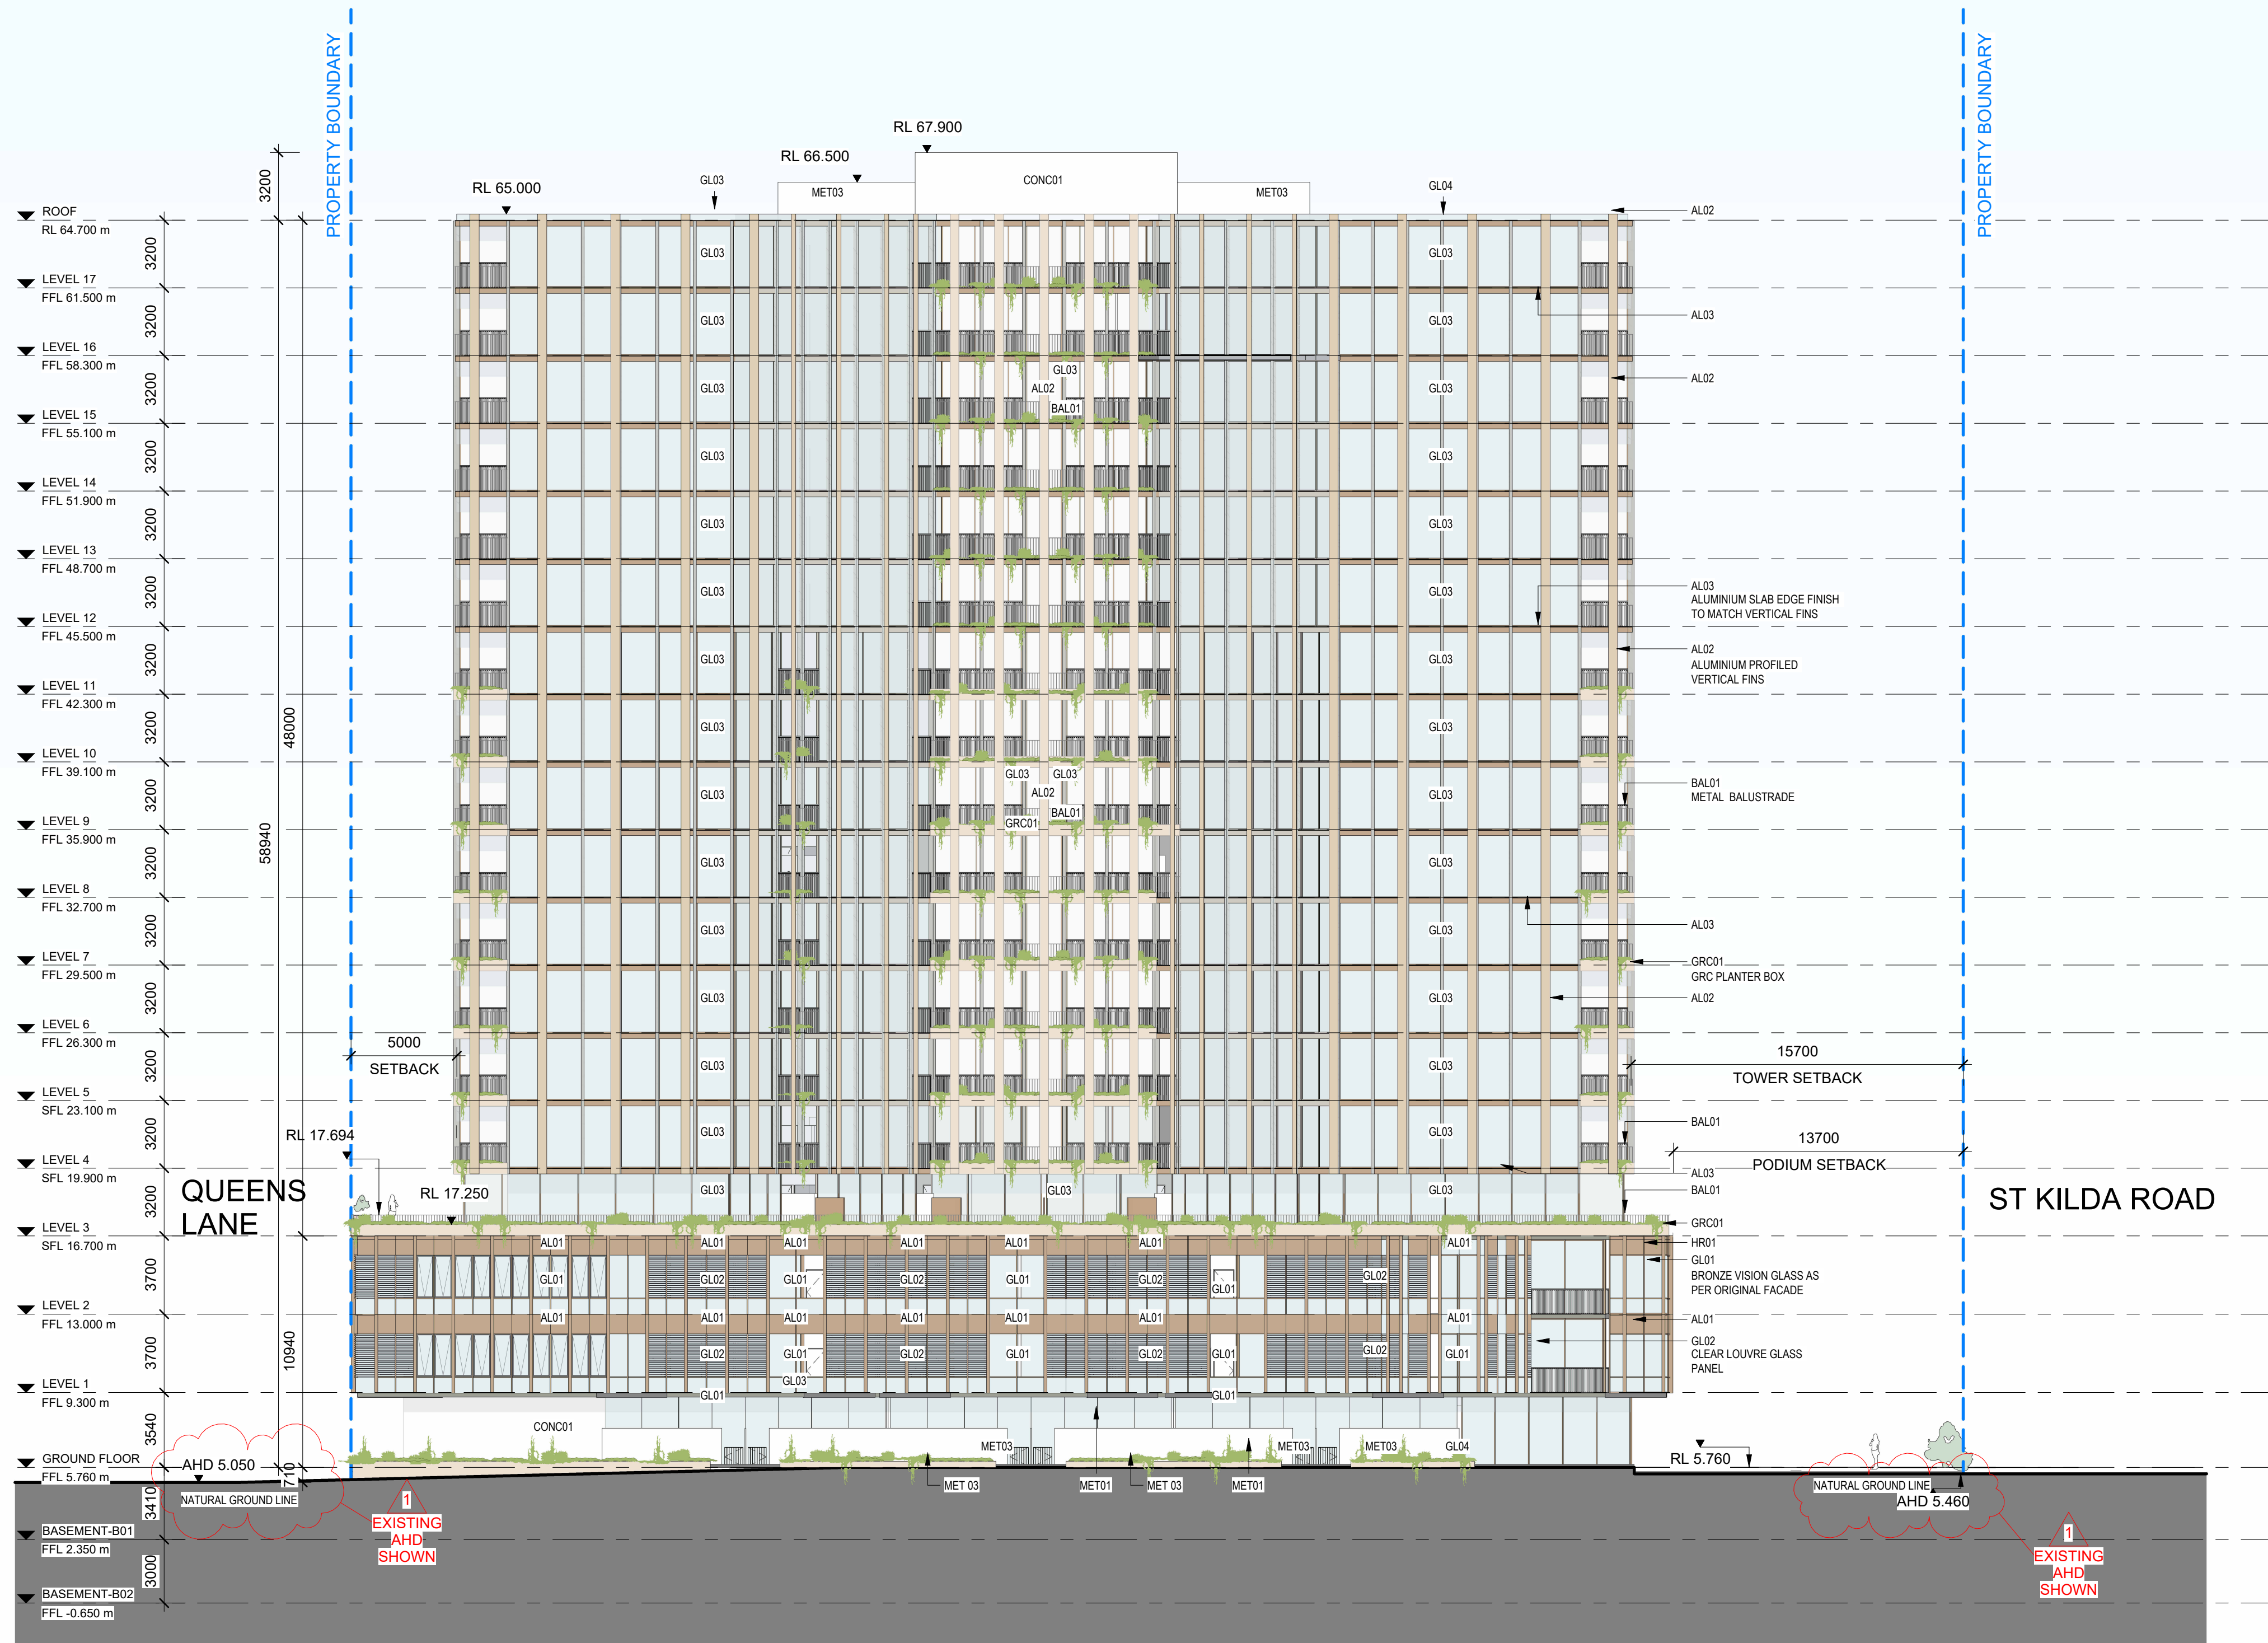

EXTERNAL FINISHES

NOTE: FINISHES TO GROUND FLOOR TO LEVEL 02 TO MATCH ORIGINAL FINISHES.

AL01	NEW METAL CLADDING TO BE REINSTATED AS PER ORIGINAL DESIGN FINISH.
AL02	PROFILED FIN PANELS - REFER TO MATERIAL SCHEDULE
AL03	SLAB EDGE - REFER TO MATERIAL SCHEDULE
BAL01	METAL POWDER COATED BALUSTRADE
CONC01	PRECAST CONCRETE FINISH
CONC02	CONCRETE TIMBER OFF FORM PLANTER
GL01	VISION PANEL BRONZE AS PER EXISTING FINISH
GL02	VISION PANEL CLEAR GLASS LOUVRE
GL03	GLAZING - EXTERNAL DOUBLE GLAZING.
GL04	GLAZING - EXTERNAL SINGLE CLEAR GLAZING
GRC01	MASONRY-LIKE PLANTER TOWER - REFER TO MATERIAL SCHEDULE
HR01	HERITAGE FACADE REINSTATED AS PER ORIGINAL DESIGN . PANELS TO BE RESTORED.
MET01	METAL CLADDING GROUND FLOOR TO MATCH AL01
MET02	PORTE-COCHERE CLADDING
MET03	PRIVACY SCREEN ALUMINIUM SLATS
MET04	PANELISED DOOR

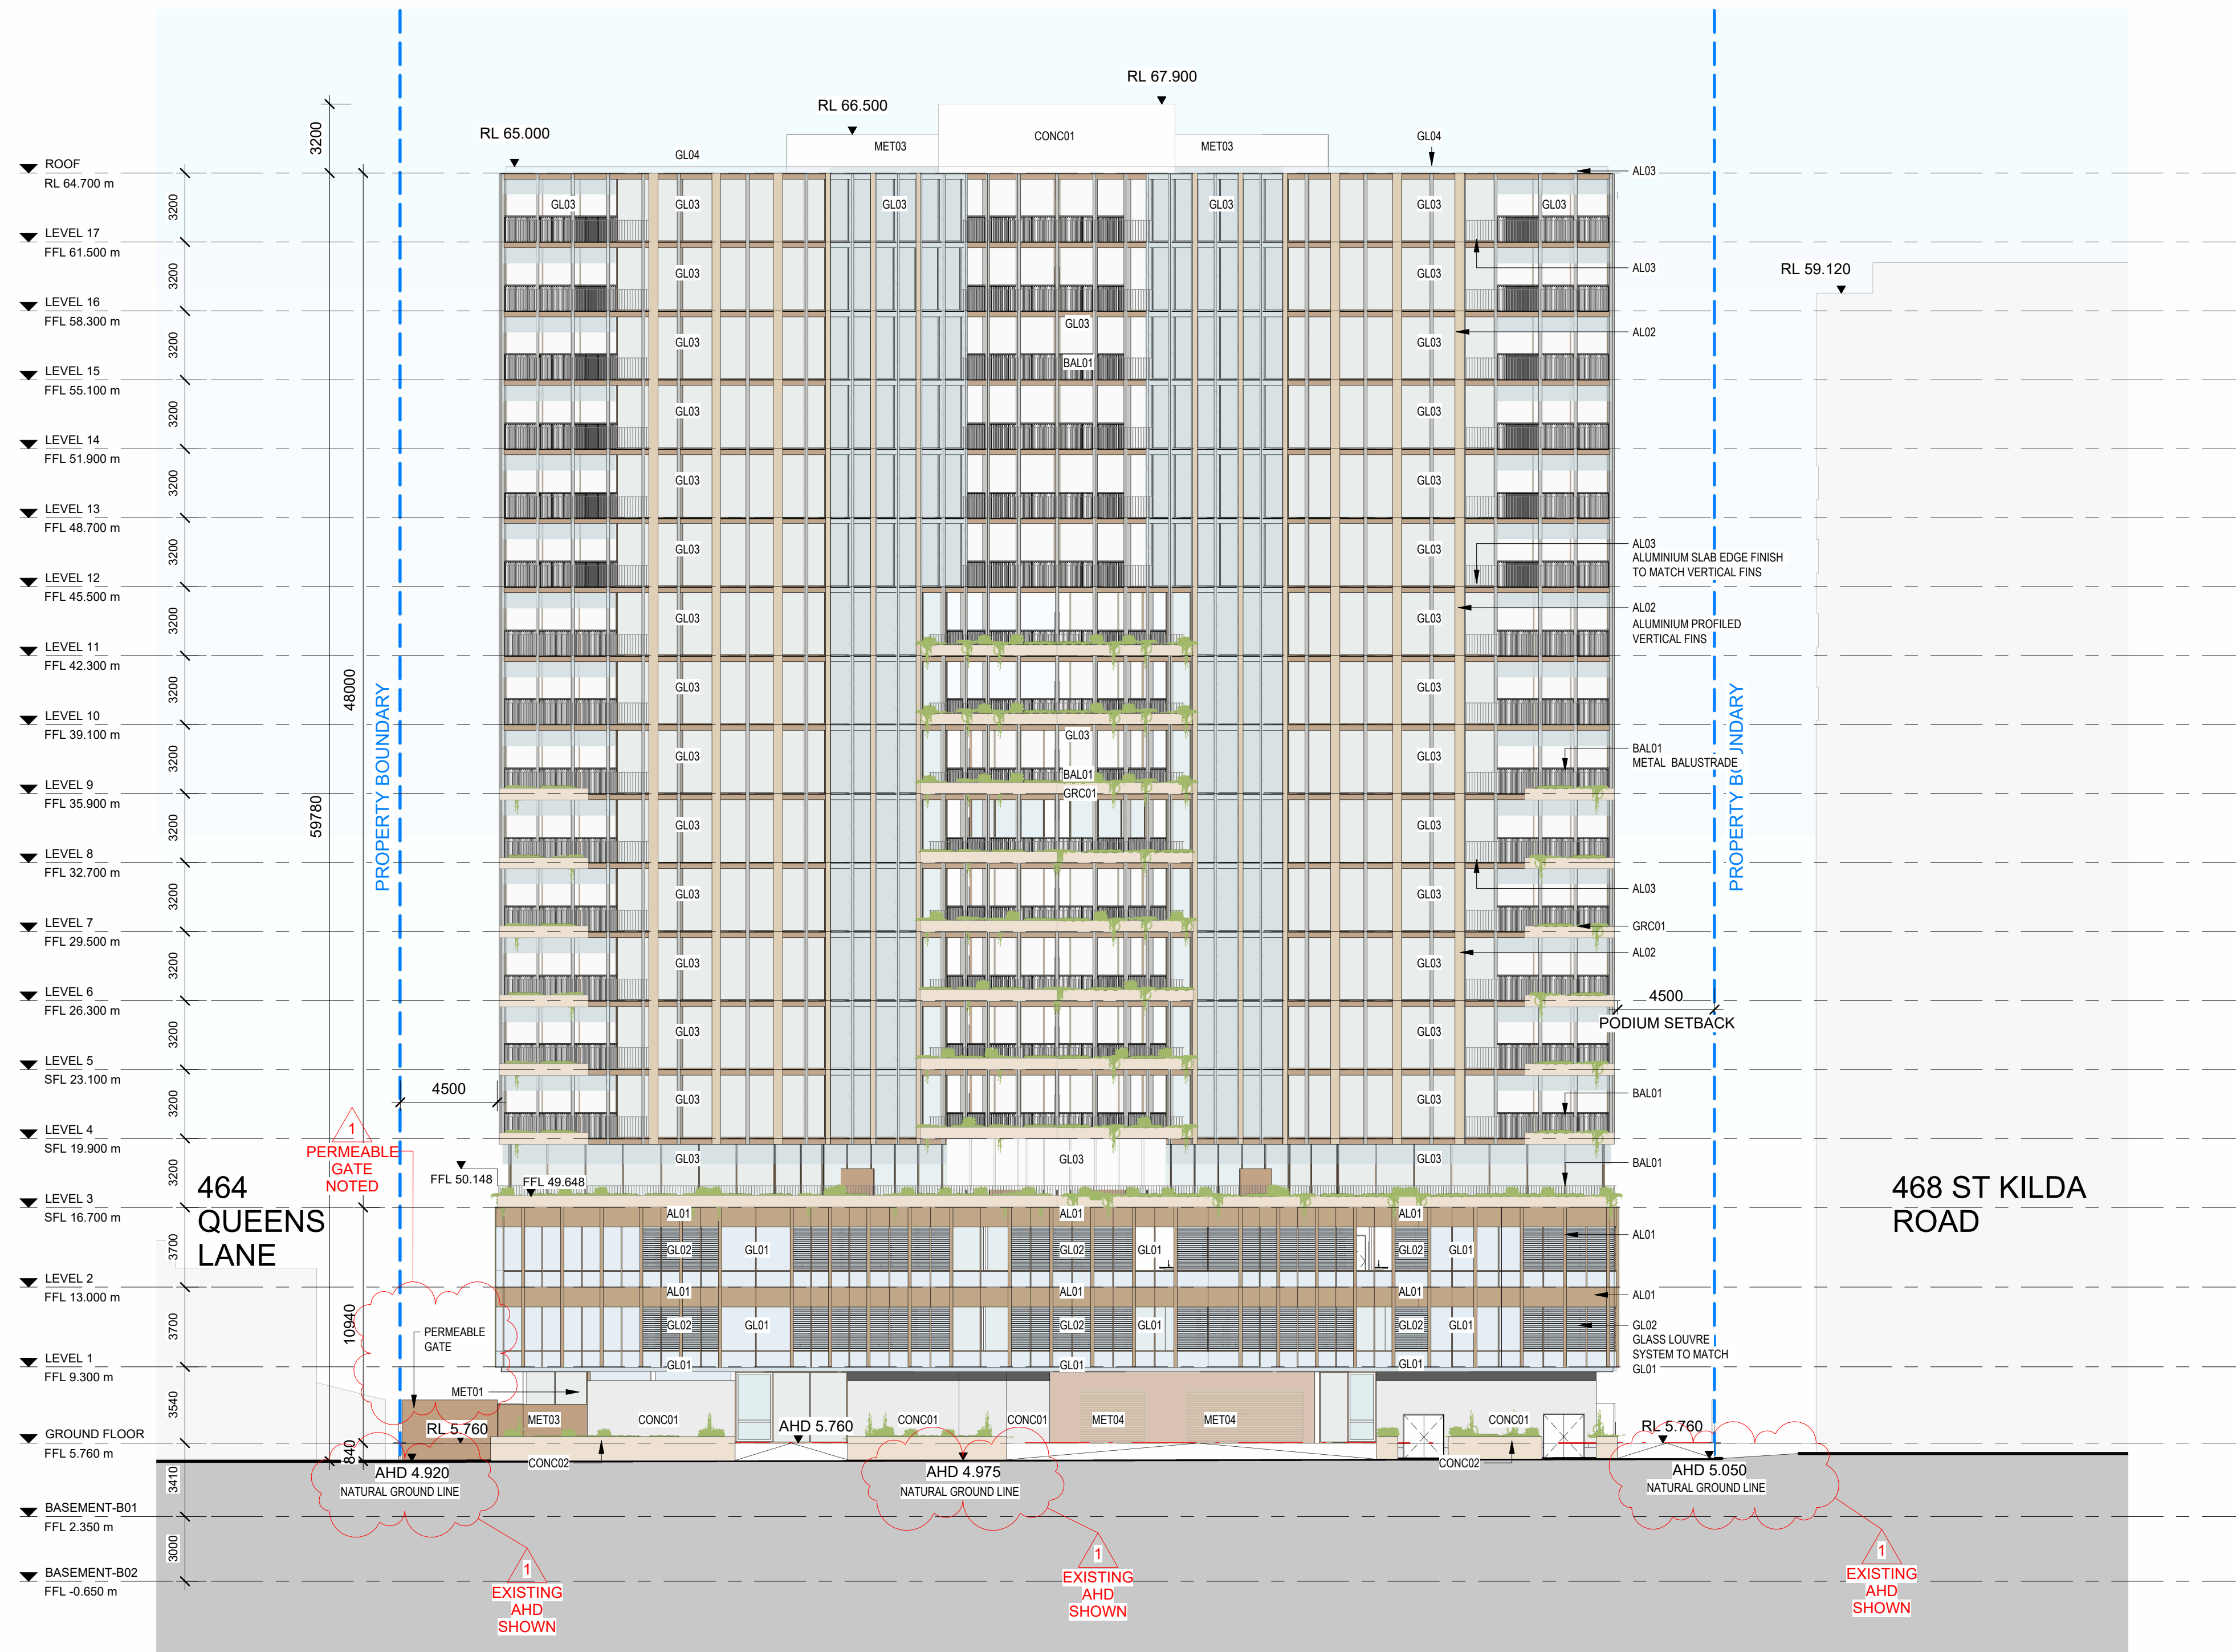**EXTERNAL FINISHES**NOTE: FINISHES TO GROUND FLOOR TO
LEVEL 02 TO MATCH ORIGINAL FINISHES.

AL01	NEW METAL CLADDING TO BE REINSTATED AS PER ORIGINAL DESIGN FINISH.
AL02	PROFILED FIN PANELS - REFER TO MATERIAL SCHEDULE
AL03	SLAB EDGE - REFER TO MATERIAL SCHEDULE
BAL01	METAL POWDER COATED BALUSTRADE
CONC01	PRECAST CONCRETE FINISH
CONC02	CONCRETE TIMBER OFF FORM PLANTER
GL01	VISION PANEL BRONZE AS PER EXISTING FINISH
GL02	VISION PANEL CLEAR GLASS LOUVRE
GL03	GLAZING - EXTERNAL DOUBLE GLAZING.
GL04	GLAZING - EXTERNAL SINGLE CLEAR GLAZING
GRC01	MASONRY-LIKE PLANTER TOWER - REFER TO MATERIAL SCHEDULE
HR01	HERITAGE FACADE REINSTATED AS PER ORIGINAL DESIGN . PANELS TO BE RESTORED.
MET01	METAL CLADDING GROUND FLOOR TO MATCH AL01
MET02	PORTE-COCHERE CLADDING
MET03	PRIVACY SCREEN ALUMINIUM SLATS
MET04	PANELISED DOOR

Project
464 ST KILDA ROAD

Acknowledgement


Drawing Title:

WEST ELEVATION

Scale:
As indicated @ A1Date:
17/08/2023Revision:
1

Drawing Number:

TP30-300

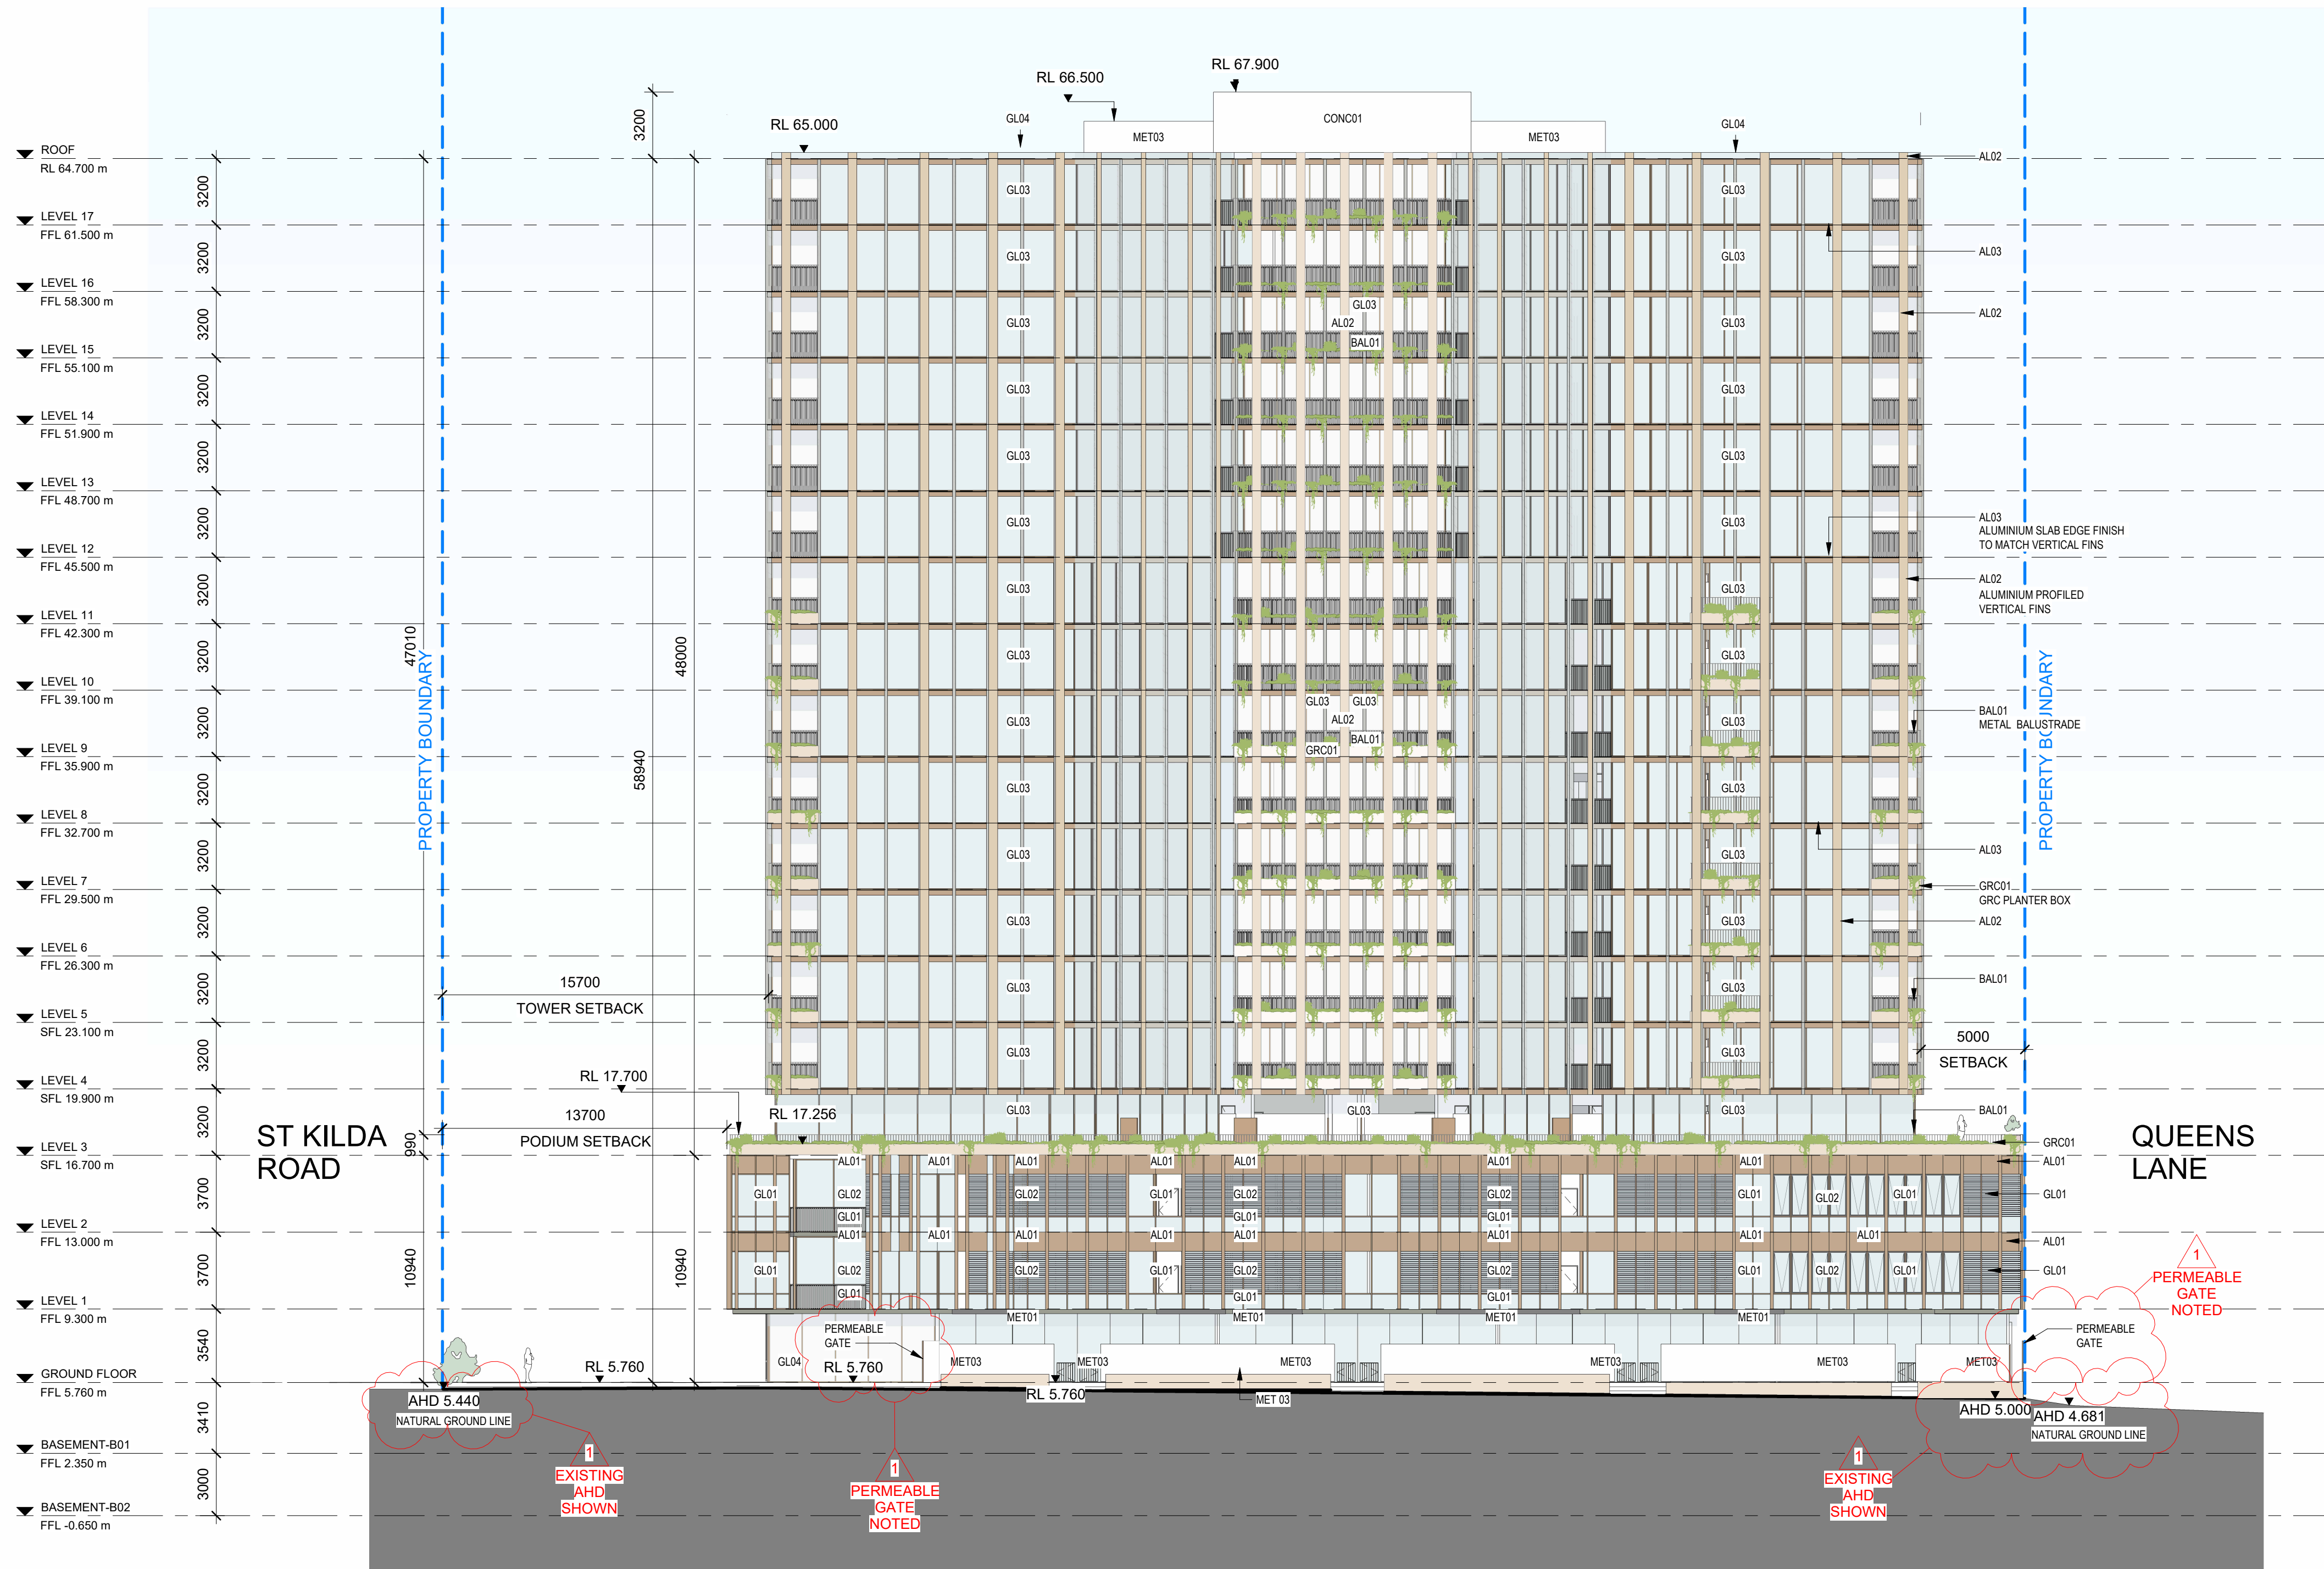

EXTERNAL FINISHES

NOTE: FINISHES TO GROUND FLOOR TO LEVEL 02 TO MATCH ORIGINAL FINISHES.

AL01	NEW METAL CLADDING TO BE REINSTATED AS PER ORIGINAL DESIGN FINISH.
AL02	PROFILED FIN PANELS - REFER TO MATERIAL SCHEDULE
AL03	SLAB EDGE - REFER TO MATERIAL SCHEDULE
BAL01	METAL POWDER COATED BALUSTRADE
CONC01	PRECAST CONCRETE FINISH
CONC02	CONCRETE TIMBER OFF FORM PLANTER
GL01	VISION PANEL BRONZE AS PER EXISTING FINISH
GL02	VISION PANEL CLEAR GLASS LOUVRE
GL03	GLAZING - EXTERNAL DOUBLE GLAZING.
GL04	GLAZING - EXTERNAL SINGLE CLEAR GLAZING
GRC01	MASONRY-LIKE PLANTER TOWER - REFER TO MATERIAL SCHEDULE
HR01	HERITAGE FACADE REINSTATED AS PER ORIGINAL DESIGN . PANELS TO BE RESTORED.
MET01	METAL CLADDING GROUND FLOOR TO MATCH AL01
MET02	PORTE-COCHERE CLADDING
MET03	PRIVACY SCREEN ALUMINIUM SLATS
MET04	PANELISED DOOR

