

1. ALL DIMENSIONS ARE TO BE CHECKED ON SITE BEFORE WORK COMMENCES.
2. DIMENSIONS SHALL NOT BE OBTAINED BY SCALING THE STRUCTURAL DRAWINGS.
3. DURING CONSTRUCTION THE STRUCTURE SHALL BE MAINTAINED IN A STABLE CONDITION AND NO PART SHALL BE OVERSTRESSED.
4. ALL WORKMANSHIP AND MATERIALS TO BE IN ACCORDANCE WITH THE CURRENT AUSTRALIAN STANDARDS AND THE BY-LAWS AND ORDINANCES OF THE RELEVANT BUILDING AUTHORITY.
5. THE CONTRACTOR IS RESPONSIBLE FOR ENSURING ALL CONSTRUCTION AND TEMPORARY WORKS ARE STABLE AT ALL TIMES.
6. GUYED LATTICE MASTS BY NATURE HAVE NO REDUNDANCY AND ARE A HIGH RISK ACTIVITY TO ERECT. ONLY EXPERIENCED AND QUALIFIED RIGGERS (ADVANCED RIGGING HIGH RISK WORK LICENCE) WITH A PROVEN CONSTRUCTION METHODOLOGY AND A DEMONSTRATED HISTORY OF GUYED LATTICE MAST ERECTION SHALL BE ENGAGED FOR WORKS. APPROPRIATE SAFE WORK METHOD STATEMENTS (SWMS) SHALL BE DEVELOPED BY THE CONTRACTOR AND STRICTLY ADHERED TO ALONG WITH WHS REGULATIONS.

1. WIND LOAD:	WIND REGION	A0
	TERRAIN CATEGORY	2.0
	(AS.3995 STRUCTURE TYPE)	II
	TOPOGRAPHIC MULTIPLIER Mt	1.0
	DIRECTION MULTIPLIER Md	1.0
	SERVICE WIND SPEED Vs	27m/s
	REGIONAL WIND SPEED VR	39m/s
	DESIGN LIFE	5 YRS.

1. REQUIRED MINIMUM SAFE BEARING CAPACITY OF FOUNDATION MATERIAL SHALL BE MIN. 100 KPa AT 500mm BELOW EXISTING SURFACE LEVEL. (REFER GEOTECH REPORT). ALL TOPSOIL AND UPPER STRATA CONTAINING ORGANIC MATTER TO BE REMOVED.
2. WHERE LOOSE GROUND OR WATER INGRESS REQUIRES A WORKING SLAB THE CONTRACTOR MAY PROVIDE A BLINDING LAYER OF 15 MPa CONCRETE, 50mm THICK MINIMUM BENEATH ALL PAD FOOTINGS PRIOR TO INSTALLING MOISTURE BARRIER AND REINFORCEMENT.
3. WHERE FILL OR BACKFILL IS REQUIRED, BECAUSE MATERIAL ON SITE IS UNSUITABLE FOR STANDARD COMPACTION SPECIFICATION, THEN IMPORTED FILL SHALL CONSIST OF APPROVED MATERIAL SUCH AS CRUSHED ROCK AND BE INSTALLED IN ACCORDANCE WITH COMPACTION SPECIF'N.
4. FOOTING DESIGN HAS BEEN BASED ON GEOTECHNICAL REPORT REF. '2457873' PREPARED BY 'SMOLDERS GEOTECHNICAL' DATED 24th MAY 2024. SITE CLASSIFICATION: 'H2-D'


1. ALL WORKMANSHIP AND MATERIALS SHALL BE IN ACCORDANCE WITH AS. 3600.
2. CONCRETE QUALITY:
PLACE CONCRETE OF THE FOLLOWING CHARACTERISTIC COMPRESSIVE STRENGTH f_c AS DEFINED IN AS. 1379.

LOCATION	AS. 1379 f_c MPa AT 28 DAYS	SPECIFIED SLUMP	NOMINAL AGG. SIZE
MAST BASE FTG.	N32	80mm	20mm
GUY ANCHOR FTGS.	N32	80mm	20mm
3. PROVIDE BAR SUPPORTS OR SPACERS TO GIVE THE FOLLOWING CONCRETE COVER TO ALL REINFORCEMENT UNLESS NOTED OTHERWISE ON DRAWINGS.

FOOTINGS:
50mm TOP & BTM. & SIDES
4. ALL CONCRETE IS TO BE VIBRATED.
5. NO HOLES OR CHASES OTHER THAN THOSE SHOWN ON THE STRUCTURAL DRAWINGS SHALL BE MADE IN CONCRETE MEMBERS WITHOUT THE PRIOR APPROVAL OF THE ENGINEER.
6. ALL CHAIRS SHALL BE LOCATED AT 800 MAX. CTRS. (BOTH TO SUPPORT REINFORCEMENT AND GIVE THE CORRECT CONCRETE COVER.

4. ALL CONCRETE IS TO BE VIBRATED.
5. NO HOLES OR CHASES OTHER THAN THOSE SHOWN ON THE STRUCTURAL DRAWINGS SHALL BE MADE IN CONCRETE MEMBERS WITHOUT THE PRIOR APPROVAL OF THE ENGINEER.
6. ALL CHAIRS SHALL BE LOCATED AT 800 MAX. CTRS. (BOTH TO SUPPORT REINFORCEMENT AND GIVE THE CORRECT CONCRETE COVER.
7. REINFORCEMENT SYMBOLS:
N - DENOTES GRADE 500 NORMAL DUCTILITY DEFORMED BAR.
R - DENOTES GRADE 250 R HOT ROLLED PLAIN BAR.
W - DENOTES HARD-DRAWN PLAIN WIRE.
RF - DENOTES GRADE 500 RIBBED WIRE REINFORCING FABRIC.
SL/RL - DENOTES GRADE 500 LOW DUCTILITY RIBBED FABRIC.
THE NUMBER IMMEDIATELY FOLLOWING THESE SYMBOLS IS THE NUMBER OF MILLIMETRES IN BAR DIAMETER.
REINFORCEMENT SHALL COMPLY WITH AS. 4671.

9. LAPS AND SPLICES TO REINFORCEMENT SHALL BE MADE ONLY IN THE POSITIONS AND TO THE DIMENSIONS SHOWN. TYPICAL FABRIC LAP, UNLESS NOTED OTHERWISE:

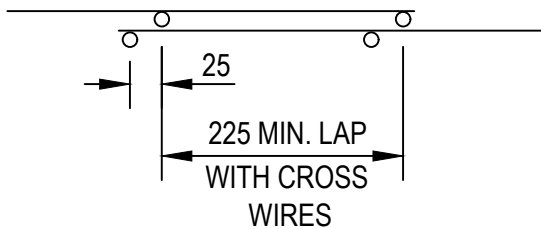

1. EXCAVATE ANCHOR PIT AND INSTALL STEEL/CONCRETE ANCHOR AND ATTACHMENTS.
2. STEEL ANCHOR BEAM ENCASED IN CONCRETE TO AS.3600. PROVIDE MINIMUM BEAM COVERAGE OF 50mm (UNO.).
3. FILL REMAINDER OF ANCHOR EXCAVATION WITH SELECT MATERIAL WON FROM EXCAVATION OF FROM SURROUNDING

SOURCES AND COMPACT THE FILLING TO A MINIMUM DENSITY OF $\gamma=16\text{KN/m}^3$. SELECT FILL IS TO BE FREE FROM ANY ORGANIC MATERIAL SUCH AS ROOTS AND TOPSOIL AND BE EITHER:

- * CLAYS AND SILTS (BASED ON $\phi=25^\circ$ AND $c_u=20\text{KPa}$), OR
- * SANDS (BASED ON $\phi=32^\circ$)

NOTE: MINIMUM SOIL PROPERTIES ARE AS STATED ABOVE,
UNLESS NOTED DIFFERENTLY IN GEOTECHNICAL REPORT.

SELECT FILL PARTICLES SIZE AND SHAPE IS TO SUIT
COMPACTED LAYER THICKNESS.

4. ADEQUATE COMPACTION IS ACHIEVED BY PROVIDING A COMPACTED DENSITY EQUAL TO A CONTROLLED FILL CLASSIFICATION. CONTROLLED FILL IS DEFINED IN AS. 2870.

SANDY FILL IS TO BE PLACED IN LAYERS NOT GREATER THAN 300mm LOOSE. NON-SANDY SOILS AND CLAY SOILS REQUIRE LAYER DEPTHS NOT GREATER THAN 150mm WHEN COMPACTED. COMPACTION IS TO BE ACHIEVED BY MECHANICAL TAMPING. THIS WILL REQUIRE COMPACTION BY RODDING, BY A VIBRATING PLATE OR SMOOTH DRUM ROLLER ATTACHED TO A BACKHOE/EXCAVATOR OR WALK BEHIND WACKER PACKER.

5. COMPLIANCE WITH CONTROLLED FILL IS DEEMED TO BE ACHIEVED IN SANDY SOILS IF A DYNAMIC CONE PENETROMETER TEST (AS DEFINED BY AS. 1289.6.3.3) PRODUCES A BLOW COUNT OF 7 OR MORE FOR 300mm. FOR NON SANDY AND CLAY SOILS CONTROLLED FILL IS DEEMED TO BE ACHIEVED IF SOIL IS MOIST AND COMPACTED IN LAYER DEPTHS NOT MORE THAN 150mm WHEN COMPACTED.

6. WHERE SOILS DEPART FROM THE MINIMUM REQUIREMENTS IN THE COMPACTION SPECIFICATION, OR WHERE A HIGH WATER TABLE IS ENCOUNTERED, OR WHERE THE SOILS DEPART FROM THE GEOTECHNICAL REPORT, THEN THE DESIGN ENGINEER IS TO BE NOTIFIED FOR DESIGN REVIEW.

This copied document to be made available for the sole purpose of enabling its consideration and review as part of a planning process under the Planning and Environment Act 1987. The document must not be used for any purpose which may breach any copyright

1. ALL WORKMANSHIP AND MATERIALS SHALL BE IN ACCORDANCE WITH AS. 4100 AND AS. 1554 EXCEPT WHERE VARIED BY CONTRACT DOCUMENTS.
2. WELDED CONNECTIONS BETWEEN STRUCTURAL MEMBERS SHALL BE MIN. 6mm CONTINUOUS FILLET WELDS (OR SIZE EQUIVALENT TO THE MINIMUM THICKNESS OF CONNECTING MEMBERS WHERE LESS THAN 6mm) UNLESS NOTED OTHERWISE.
3. BOLT TYPES (AND DESIGNATIONS, WHERE USED) SHALL BE AS FOLLOWS:
4.6/S - COMMERCIAL BOLTS TO AS 1111, SNUG TIGHTENED.
8.8/S - HIGH STRENGTH STRUCTURAL BOLTS, WITH BOLTS, NUTS AND HARDENED WASHERS TO AS. 1252, SNUG TIGHTENED ONLY.
4. M16 HIGH STRENGTH (8.8/S) BOLTS SHALL BE USED IN ALL CONNECTIONS UNLESS NOTED OTHERWISE. NOTWITHSTANDING THIS NO STEEL TO STEEL CONNECTION SHALL BE MADE WITH LESS THAN 2-M16 (8.8/S) BOLTS, UNLESS NOTED OTHERWISE.
5. BOLT HOLES IN STEEL TO STEEL, AND STEEL TO CONCRETE CONNECTIONS SHALL BE BOLT DIAMETER + 2mm AND + 3mm RESPECTIVELY. FOR BASE PLATES ALLOW BOLT DIAMETER + 6mm.
6. UNLESS NOTED OTHERWISE ALL NUTS, BOLTS & WASHERS SHALL BE HOT DIP GALVANIZED.
7. WELD MATERIAL SHALL HAVE A NOMINAL TENSILE STRENGTH OF 490 MPa AS PER AS. 4100:2020, TABLE 9.6.3.10 (A).
8. ALL WELDS SHALL BE CATEGORY SP TO AS. 1554 PART 1 UNLESS NOTED OTHERWISE.
9. STEEL FABRICATOR SHALL PROVIDE ALL BOLTS, HOLES AND CLEATS NECESSARY FOR THE ERECTION OF STEELWORK AS SHOWN, NOTED OR IMPLIED.
10. PROTECTIVE SURFACE TREATMENT TO STRUCTURAL STEELWORK SHALL BE AS FOLLOWS, UNLESS NOTED OTHERWISE.

GENERAL MAST & GUY ANCHOR ROD ASSEMBLY:
HOT DIP GALVANIZE 'HDG600' (AS. 2312)
GUY FOOTING ANCHOR BEAMS ENCASED IN CONCRETE:
HOT DIP GALVANIZE 'HDG600' (AS. 2312)

ARDILL PAYNE
& p a r t n e r s
ENGINEERS PLANNERS SURVEYORS
ENVIRONMENTAL PROJECT MANAGEMENT

BALLINA	45 River Street	Ph. 02 6686 3280
GUNNEDAH	285 Conadilly Street	Ph. 02 6742 9955

A.B.N. 51 808 558 977 e-mail: info@ardillpayne.com.au



Designed	DN.	Scale		
Drawn	JZ.	NOT TO SCALE		
Checked	DN.	File Name	12109-02-Rev A.dwg	
Approved		Date	JUNE 2024	Licence
Job No.	12109-02	Dwg No.	N1	Issue
				A

[illegible]

A	23-07-2024	CONSTRUCTION ISSUE	DN.
Issue	Date	Description	App'd

Client:

Fulcrum3D
WIND SOLAR FUTURES

Project:

116m (nom.) TEMP. GUYED LATTICE MAST
AT: MEERING WEST, VICTORIA

Title:

GENERAL MAST ELEVATION

Do not scale drawing. Use written dimensions only
This plan is copyright © All rights reserved.

ARDILL PAYNE
& P a r t n e r s
ENGINEERS PLANNERS SURVEYORS
ENVIRONMENTAL PROJECT MANAGEMENT
BALLINA 45 River Street Ph. 02 6686 3280
GUNNEDAH 285 Conadilly Street Ph. 02 6742 9955
A.B.N. 51 808 558 977 e-mail: info@ardillpayne.com.au




Designed	DN.	Scale	1:250 @ A1, 1:500 @ A3
Drawn	JZ.		0 2.5 5 7.5 10 12.5
Checked	DN.	File Name	12109-02-Rev A.dwg
Approved		Date	JUNE 2024
Job No.	12109-02	Dwg No.	S1
		Licence	
		Issue	A

This copied document to be made available for the sole purpose of enabling its consideration and review as part of a planning process under the Planning and Environment Act 1987. The document must not be used for any purpose which may breach any copyright

ADVERTISED
PLAN

ANCILLARY LOCATIONS SHOWN
INDICATIVELY ONLY (REFER LOADING
TABLE FOR ANCILLARY LIST)

MARKER BALLS TO OUTER GUY
WIRES (LOCATION TO BE
CONFIRMED BY CLIENT - 3 OFF)

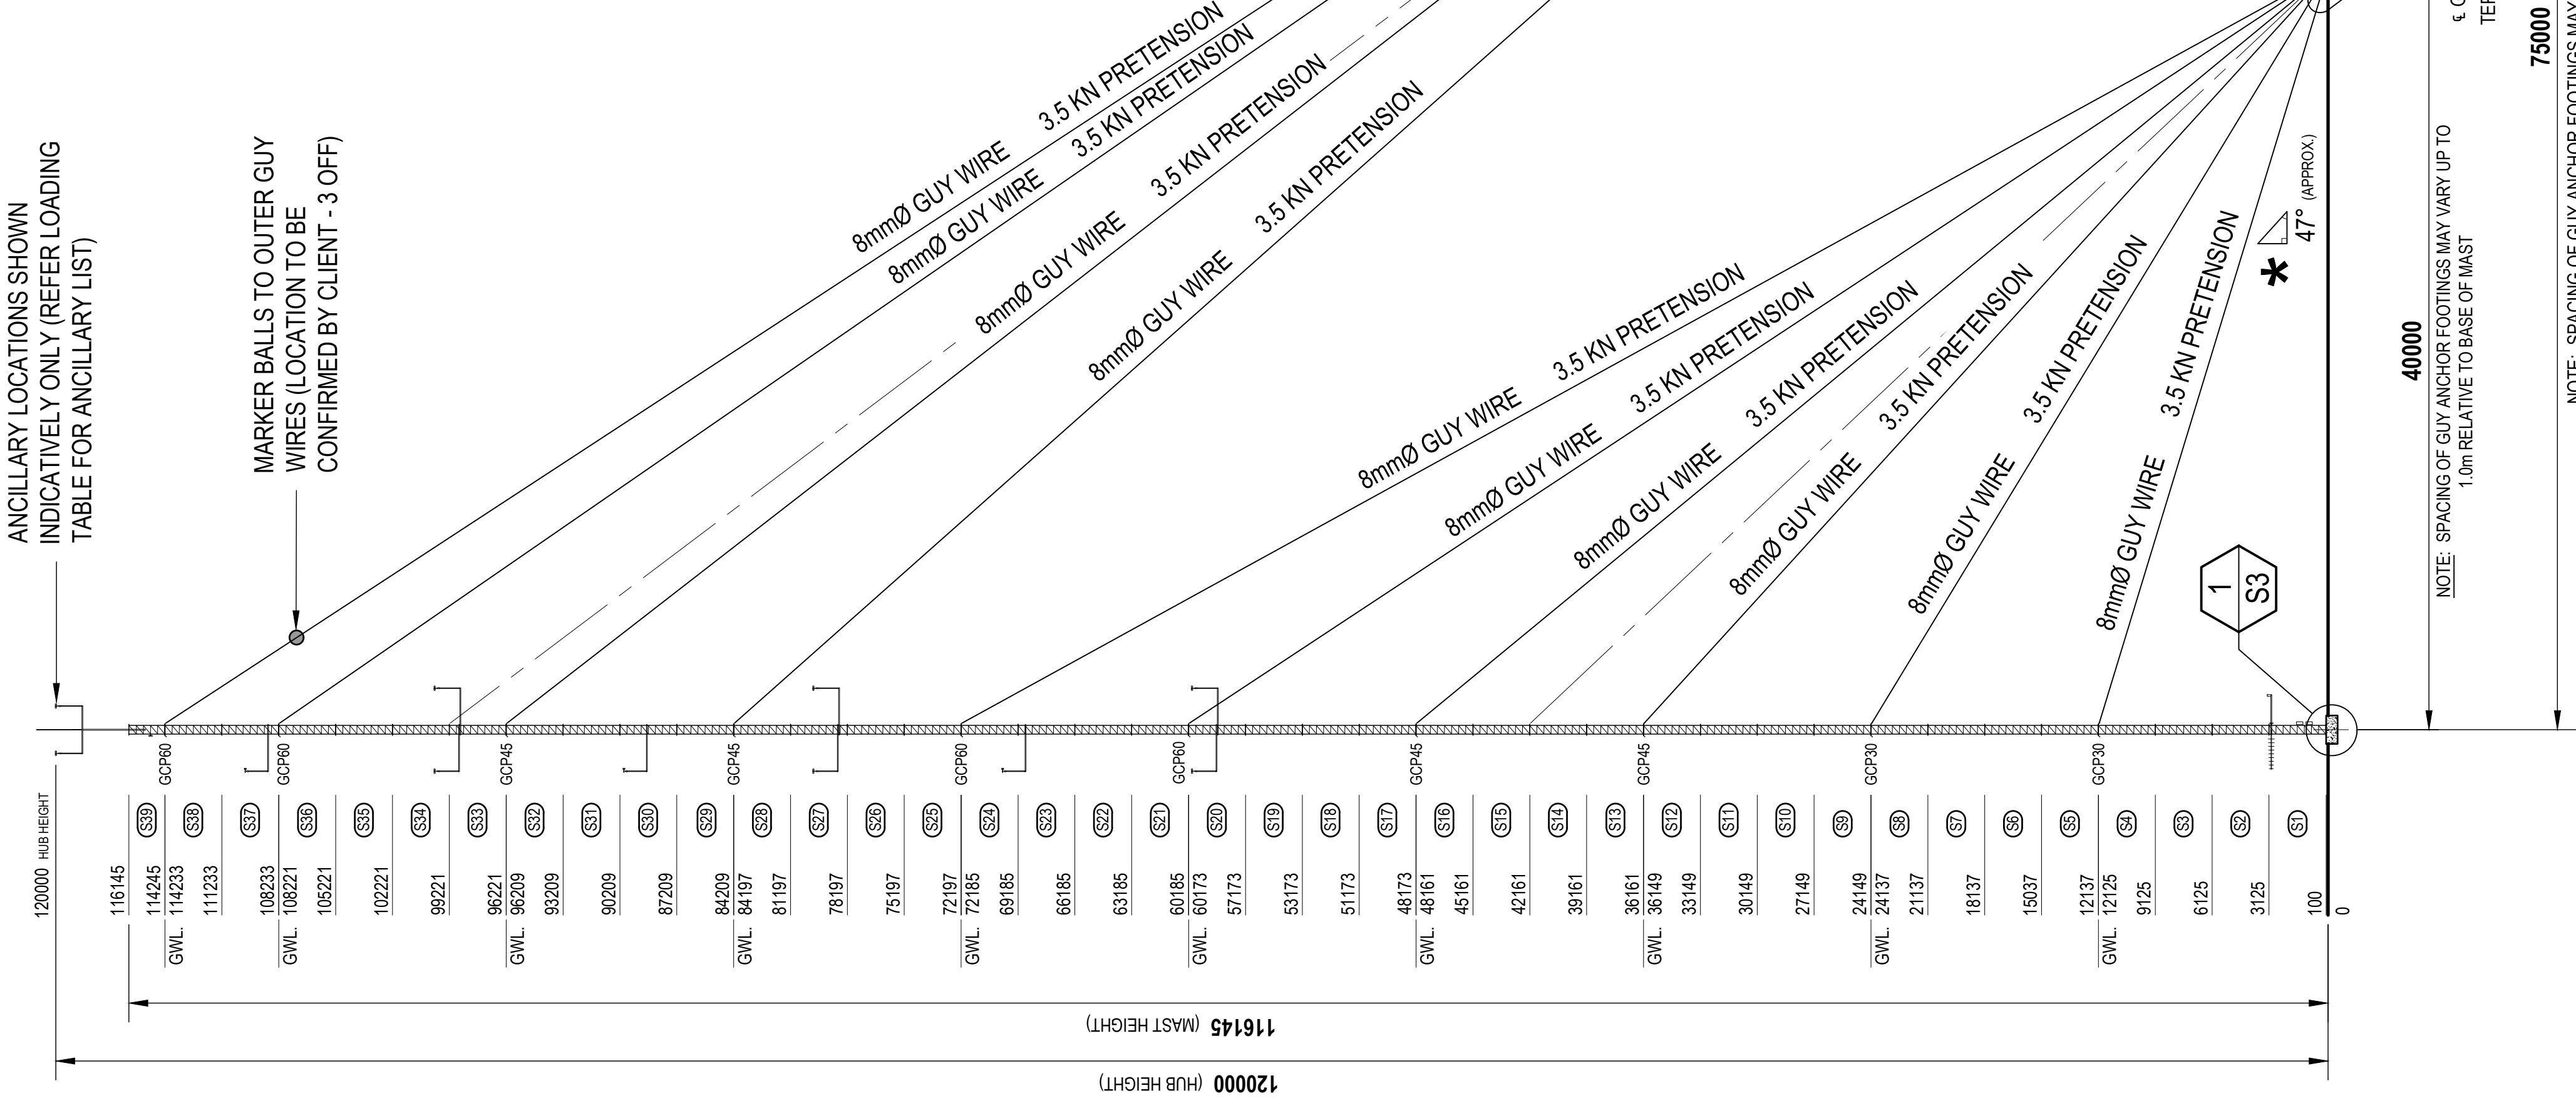

NOTE: SPACING OF GUY ANCHOR FOOTINGS MAY VARY UP TO 1.0m RELATIVE TO BASE OF MAST

GENERAL MAST ELEVATION

SCALE 1:250 AT A1
GWL DENOTES GUY WIRE FIXING LEVEL
GCP45 DENOTES GUY CONNECTOR PLATE TYPE WITH NOMINATED ANGLE

ANCILLARY LOADING TABLE - TEMPORARY MAST

ANCILLARY DESCRIPTION	MODEL	HEIGHT (m)	ESA (m²) THRUST
LIGHTNING FINIAL	13mm GALV. ROD	TOP	0.29
2 x ANEMOMETER (INCLUDES EXTENSION)	THIES 4.3352.10.401	120	0.54
TEMPERATURE, HUMIDITY, PRESSURE	THIES 1.1006.54.081/1.1025.55.000	115	0.20
1 x WIND VANE (INCLUDES BOOM ARM)	THIES 4.3151.10.401	110	0.27
2 x ANEMOMETER (INCLUDES BOOM ARM)	THIES 4.3352.10.401	100	0.54
1 x ANABAT MICROPHONE	US-O V3	100	0.10
1 x WIND VANE (INCLUDES BOOM ARM)	THIES 4.3151.10.401	90	0.27
2 x ANEMOMETER (INCLUDES BOOM ARM)	THIES 4.3352.10.401	80	0.27
1 x ANABAT MICROPHONE	US-O V3	80	0.10
1 x WIND VANE (INCLUDES BOOM ARM)	THIES 4.3151.10.401	70	0.27
2 x ANEMOMETER (INCLUDES BOOM ARM)	THIES 4.3352.10.401	60	0.27
1 x ANABAT MICROPHONE	US-O V3	60	0.10
1 x ANABAT MICROPHONE	US-O V3	40	0.10
ANTI-CLIMB SHIELD	TO MAST SUPPLIER'S STD. DTL.	≈ 3	1.0
TEMPERATURE, HUMIDITY, PRESSURE	THIES 1.1006.54.081/1.1025.55.000	3	0.20
RAIN GAUGE	RIMCO 7499	3	0.10
YAGI ANTENNA	YW15-6989	3	0.20
LOGGER ENCLOSURE	RITTAL 1015600 (500 x 400 x 210)	1.5	0.50
POWER ENCLOSURE	RITTAL 1015600 (500 X 400 X 210)	1.0	0.50

ANCILLARY NOTES:

- AN ALLOWANCE HAS BEEN MADE FOR CABLES TO BE BUNDLED DOWN MAST LEG.
- MAST ANCILLARIES TO BE CONFIRMED WITH CLIENT & CHECKED WITH ENGINEER PRIOR TO INSTALLATION.
- ANCILLARY LOADING TABLE PROVIDED BY CLIENT.
- ONE FACE OF THE MAST TO BE FITTED WITH FALL ARREST DEVICE INSTALLED AS PER MANUFACTURER'S SPECIFICATIONS AND INSTRUCTIONS.

RIGGING NOTES:

- THE SAFE WORKING LOAD (SWL) OR WORKING LOAD LIMIT (WLL) OF TURNBUCKLES, SHACKLES AND TERMINATIONS SHALL MATCH OR EXCEED THE DESIGN CAPACITIES OF ADJOINING GUY WIRES. THE DESIGN CAPACITY OF THE GUY WIRES SHALL BE TAKEN AS HALF THE MINIMUM BREAKING FORCE (MBF) OF THE WIRE ROPE UNLESS NOTED OTHERWISE. IF REQUIRED, CONTACT THE DESIGN ENGINEER FOR VERIFICATION OF SELECTED RIGGING COMPONENTS.
- 8mm GUY WIRE SPECIFICATION:
 - 7x19 STRANDS G2070.
 - TENSILE STRENGTH = 2070 MPa.
 - MINIMUM BREAKING FORCE (MBF) = 43.9 kN.
 - PRE-TENSION TO 3.5 kN.
 - THE SAFE WORKING LOAD (SWL) OF 8MM GUY CONNECTED RIGGING COMPONENTS (TERMINATIONS, SHACKLES, TURNBUCKLES) SHALL BE NOT LESS THAN 2.36T.
- ALL BOLTS TO BE SUPPLIED WITH NUT & SNUG TIGHTENED.
- ALL BOLTS TO BE SUPPLIED G8.8 WITH STRUCTURAL WASHERS - UNO.
- PRE-TENSION GUY WIRES AND PROVIDE SUITABLE TERMINATIONS WITH ULTIMATE CAPACITY NO LESS THAN GUY BREAKING FORCE.
- RIGGING COMPONENTS SHOULD UNDERGO PERIODIC MAINTENANCE AND INSPECTION AS PER SUPPLIER RECOMMENDATIONS AND RELEVANT AUSTRALIAN STANDARDS.
- REFER DWG. N1 FOR STEELWORK NOTES.


★ NOTE:

ANCHOR ROD GRADIENT SHOWN IS FOR CASE AFTER RESULTANT PRETENSION FORCE HAS BEEN APPLIED. LOOSE SOIL AROUND ANCHOR RODS TO BE RE-COMPACTED AFTER PRETENSIONING

★ NOTE:

LEVEL OF GUY ANCHORS FOOTINGS MAY VARY UP TO RL. ±3.0m AT THE INNER PERIMETER, UP TO RL. ±5.0m AT THE OUTER PERIMETER RELATIVE TO BASE OF MAST (RL.0.0m)

**ADVERTISED
PLAN**

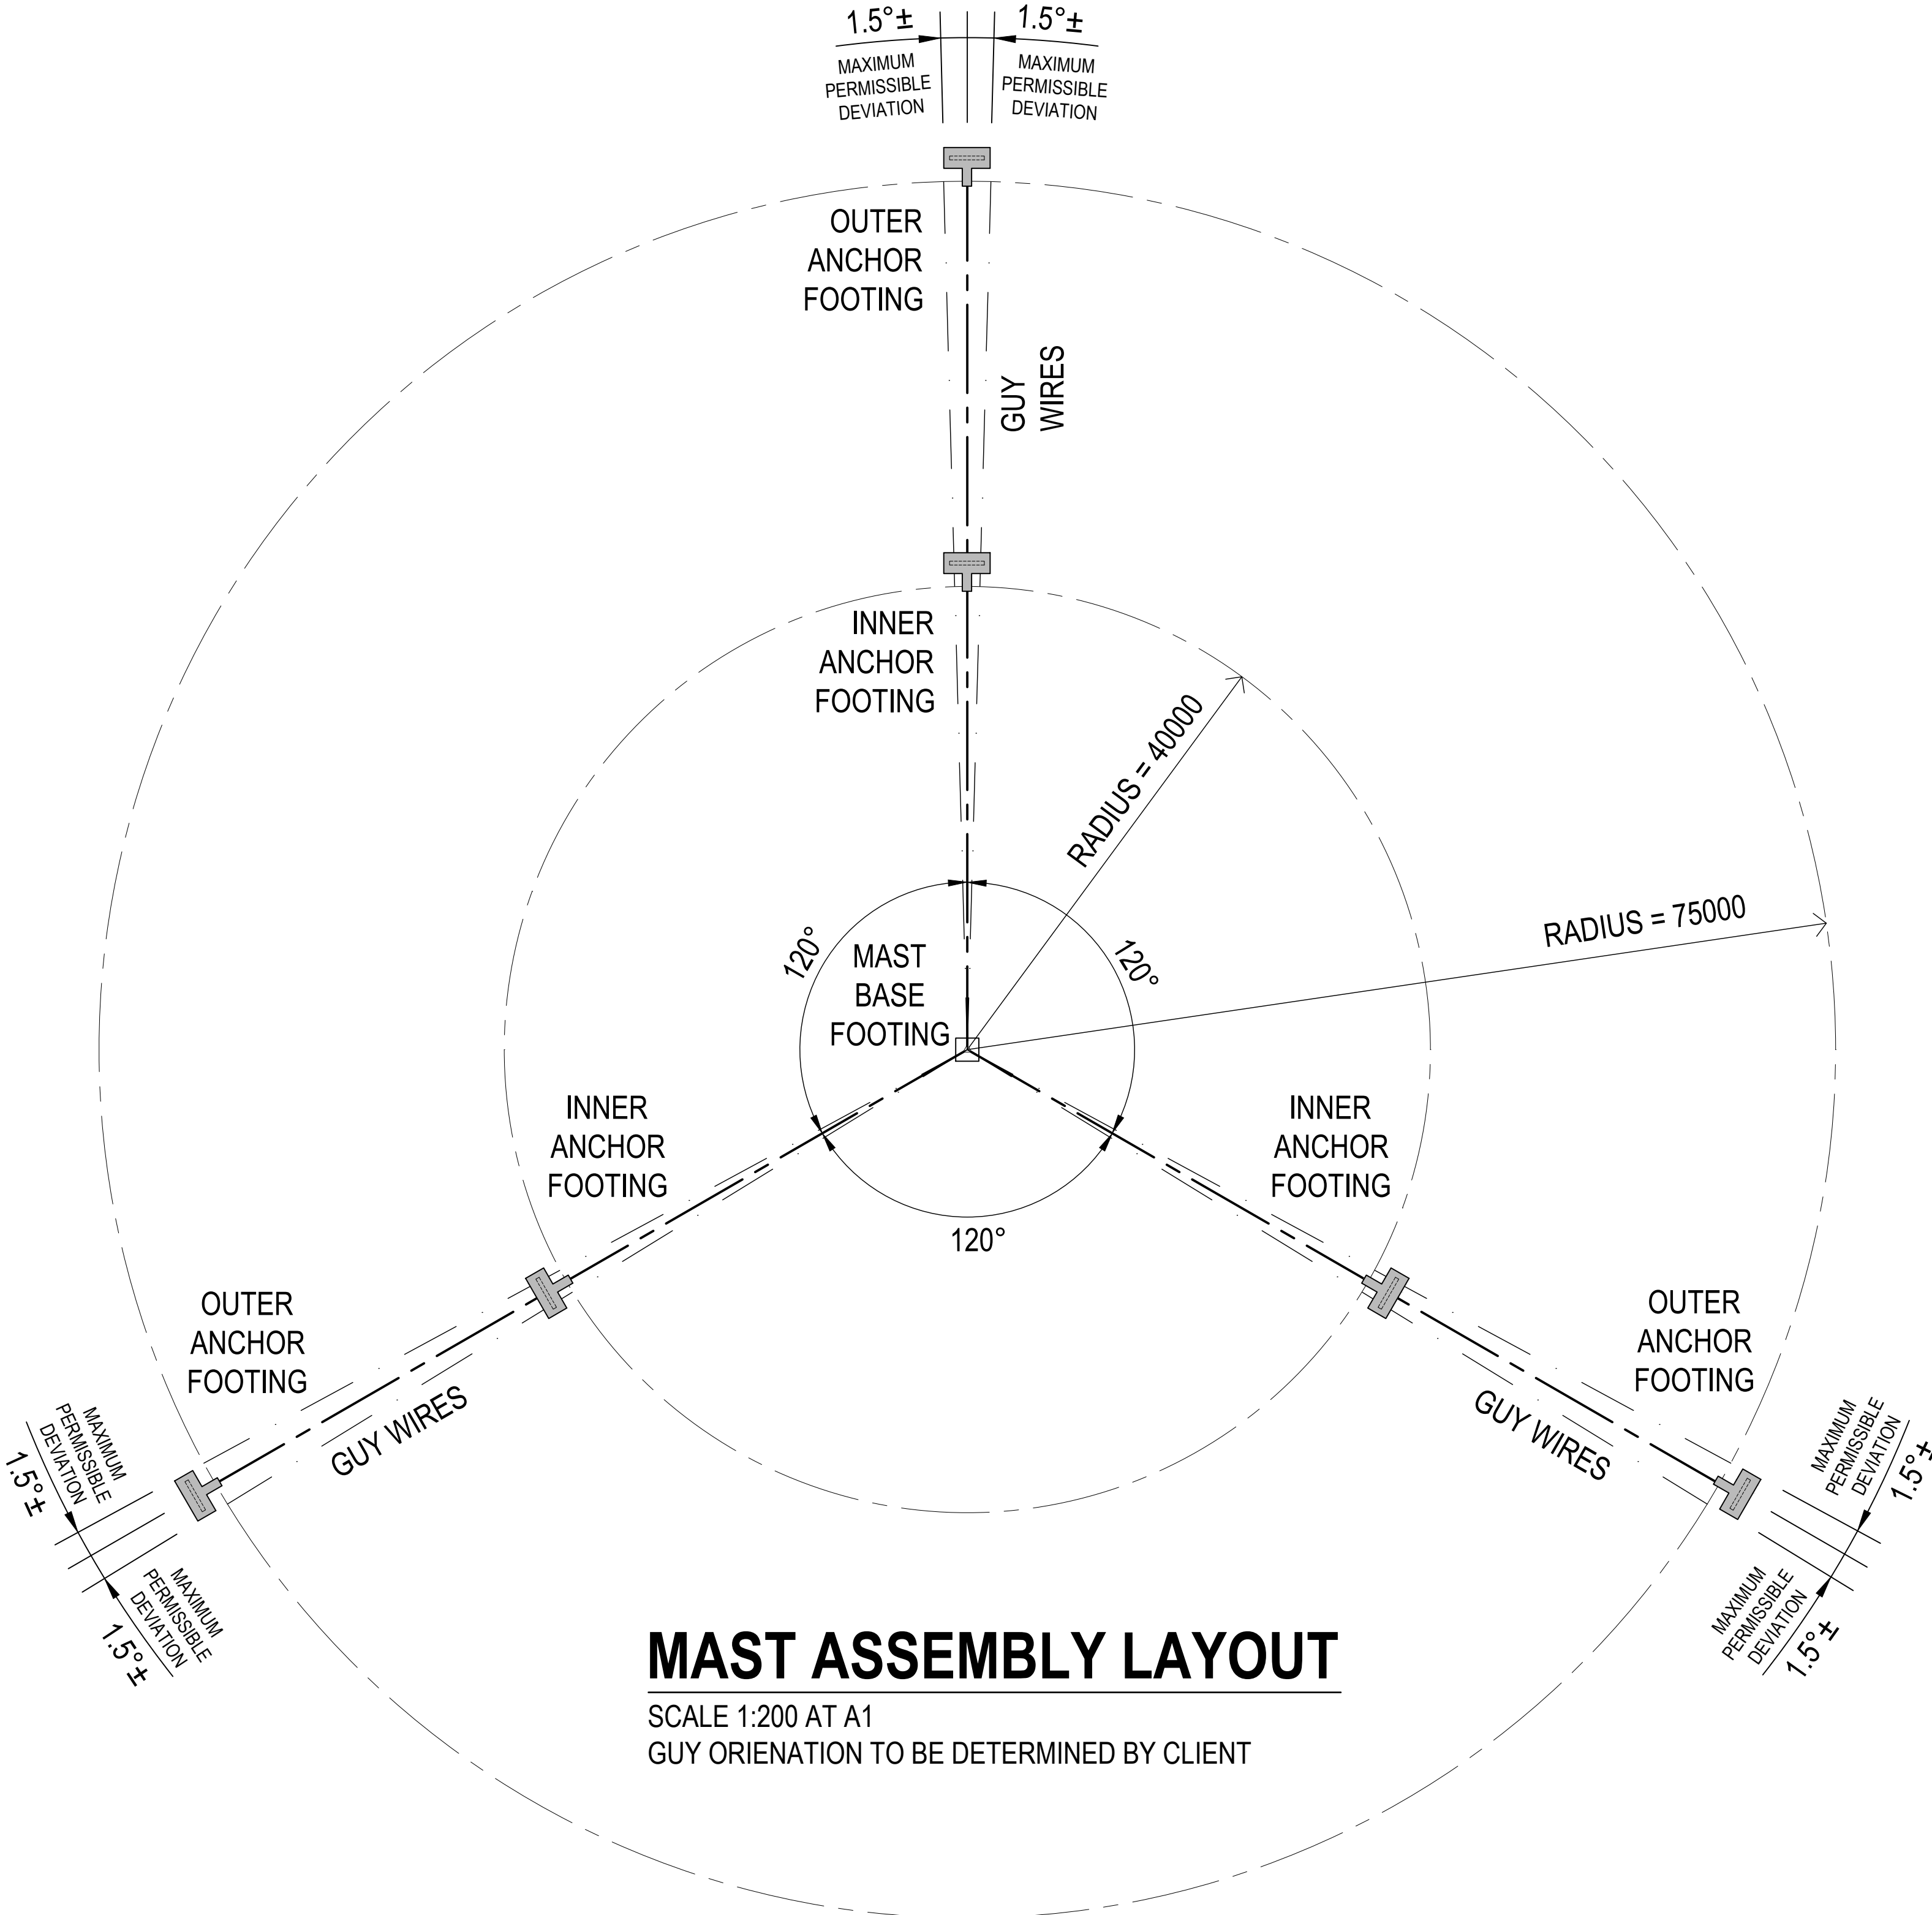

This copied document to be made available for the sole purpose of enabling its consideration and review as part of a planning process under the Planning and Environment Act 1987. The document must not be used for any purpose which may breach any copyright.

A	23-07-2024	CONSTRUCTION ISSUE	DN.
Issue	Date	Description	App'd

Client:



Project:

116m (nom.) TEMP. GUYED LATTICE MAST
AT: MEERING WEST, VICTORIA

Title:

MAST ASSEMBLY LAYOUT

Do not scale drawing. Use written dimensions only
This plan is copyright © All rights reserved.




ARDILL PAYNE
& P a r t n e r s
ENGINEERS PLANNERS SURVEYORS
ENVIRONMENTAL PROJECT MANAGEMENT

BALLINA	45 River Street	Ph. 02 6686 3280
GUNNEDAH	285 Conadilly Street	Ph. 02 6742 9955

A.B.N. 51 808 558 977 e-mail: info@ardillpayne.com.au



Designed	DN.	Scale	1:200 @ A1, 1:400 @ A3	
Drawn	JZ.			
Checked	DN.	File Name	12109-02-Rev A.dwg	
Approved		Date	JUNE 2024	Licence
Job No.	12109-02	Dwg No.	S2	Issue A

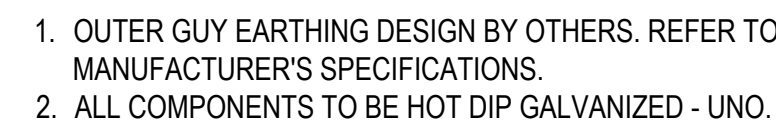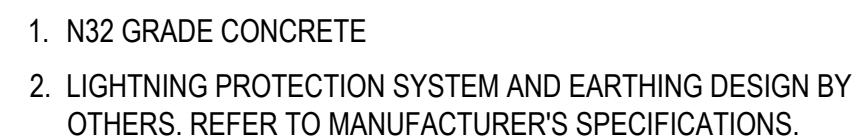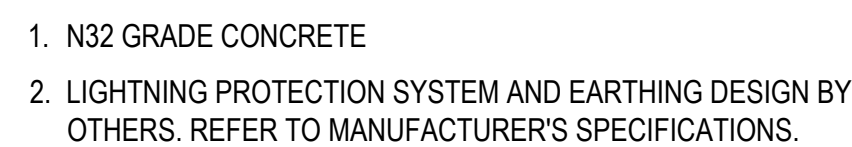

This copied document to be made available
for the sole purpose of enabling
its consideration and review as
part of a planning process under the
Planning and Environment Act 1987.
The document must not be used for any
purpose which may breach any
copyright

GUY ANCHOR FOOTING SCHEDULE				
INNER GUY FOOTING				
FOOTING WIDTH	FOOTING LENGTH	BEAM LENGTH	# FOOTING HEIGHT	# CONCRETE DEPTH (MIN.)
900	2500	2000	2000	500
OUTER GUY FOOTING				
FOOTING WIDTH	FOOTING LENGTH	BEAM LENGTH	# FOOTING HEIGHT	# CONCRETE DEPTH (MIN.)
900	2500	2000	2000	500

OVERALL FOOTING (CONCRETE) DEPTH IS DETERMINED BY THE FOOTING HEIGHT PLUS THE DEPTH OF ANY UNSUITABLE FOUNDING MATERIALS AT THE SURFACE, INCLUDING TOPSOIL AND ANY OTHER POOR QUALITY SOILS - TYPICAL.

A	23-07-2024	CONSTRUCTION ISSUE	DN.
Issue	Date	Description	App'd



Fulcrum3D

116m (nom.) TEMP. GUYED LATTICE MAST
AT: MEERING WEST, VICTORIA

FOOTING DETAILS

Do not scale drawing. Use written dimensions only
This plan is copyright © All rights reserved.

ARDILL PAYNE
 & P a r t n e r s
ENGINEERS PLANNERS SURVEYORS
 ENVIRONMENTAL PROJECT MANAGEMENT

BALLINA	45 River Street	Ph. 02 6686 3280
GUNNEDAH	285 Conadilly Street	Ph. 02 6742 9955

A.B.N. 51 808 558 977 e-mail: info@ardillpayne.com.au



Designed	DN.	Scale	1:20 @ A1, 1:40 @ A3	
Drawn	JZ.			
Checked	DN.	File Name	12109-02-Rev A.dwg	
Approved		Date	JUNE 2024	Licence
Job No.	12109-02	Dwg No.	S3	Issue
				A

ADVERTISING PLAN





3mm x 6mm
UNEQUAL CFW
ALL ROUND

DETAIL A

SCALE: 1:5 AT A1

TYPICAL
WELD DETAIL

  

Client:



Title:

Do not scale drawing. Use written dimensions only
This plan is copyright © All rights reserved.

Designed	DN.	Scale			VARIOUS - REFER PLAN
Drawn	JZ.				
Checked	DN.	File Name 12109-02-Rev A.dwg			
Approved		Date	JUNE 2024	Licence	-
Job No.	12109-02		Dwg No.	S4	Issue A






SCALE: 1:10 AT A1
12 THK. PLATE



This copied document to be made available
for the sole purpose of enabling
its consideration and review as
part of a planning process under the
Planning and Environment Act 1987.
The document must not be used for any
purpose which may breach any
copyright

ADVERTISED PLAN

  [illegible]

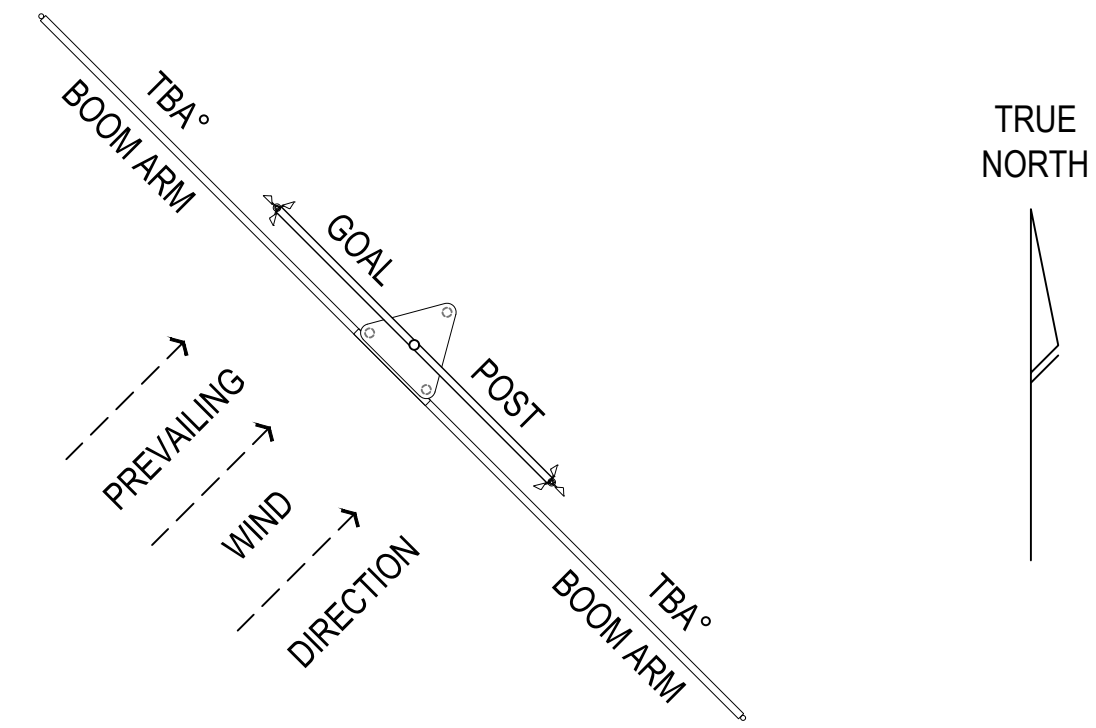

SCALE: 1:50 AT A1

1. REFER DWG. S1 FOR ANCILLARY LEVELS.
2. BOOM ORIENTATION TO BE CONFIRMED PRIOR TO MAST INSTALLATION.

SCALE: 1:50 AT A1

1. ALL DIMENSIONS AND SIZES OF ANCILLARY BOOM ARMS, RISERS/STEMS ARE SHOWN INDICATIVE ONLY AND TO BE CONFIRMED BY THE MAST SUPPLIER.

SCALE: 1:5 AT A1

ADVERTISED PLAN

A	23-07-2024	CONSTRUCTION ISSUE	DN.
Issue	Date	Description	App'd

Client:



Project:

116m (nom.) TEMP. GUYED LATTICE MAST
AT: MEERING WEST, VICTORIA

Title:

TOP MAST ASSEMBLY BOOM ARM DETAILS

Do not scale drawing. Use written dimensions only.
This plan is copyright © All rights reserved.

ARDILL PAYNE
& p a r t n e r s

ENGINEERS PLANNERS SURVEYORS
ENVIRONMENTAL PROJECT MANAGEMENT
 BALLINA 45 River Street Ph. 02 6686 3280
 GUNNDAH 285 Conadilly Street Ph. 02 6742 9955
 A.B.N. 51 808 558 977 e-mail: info@ardillpayne.com.au



Designed

DN.

Drawn

JZ.

Checked

DN

Approved

2405

Job No.	
---------	--

12109-02

Scale

VARIATIONS

1000

File Name

Date _____

LINE OF

Page No.


1

S6

S6


S6

C:\Users\RogerRiverson\Grid-Link Projects - Documents\ViryaMeering West\02_Deliverables\Working Drawings\CADs\MWWF-BS-DWG-ELV-01-001.dwg

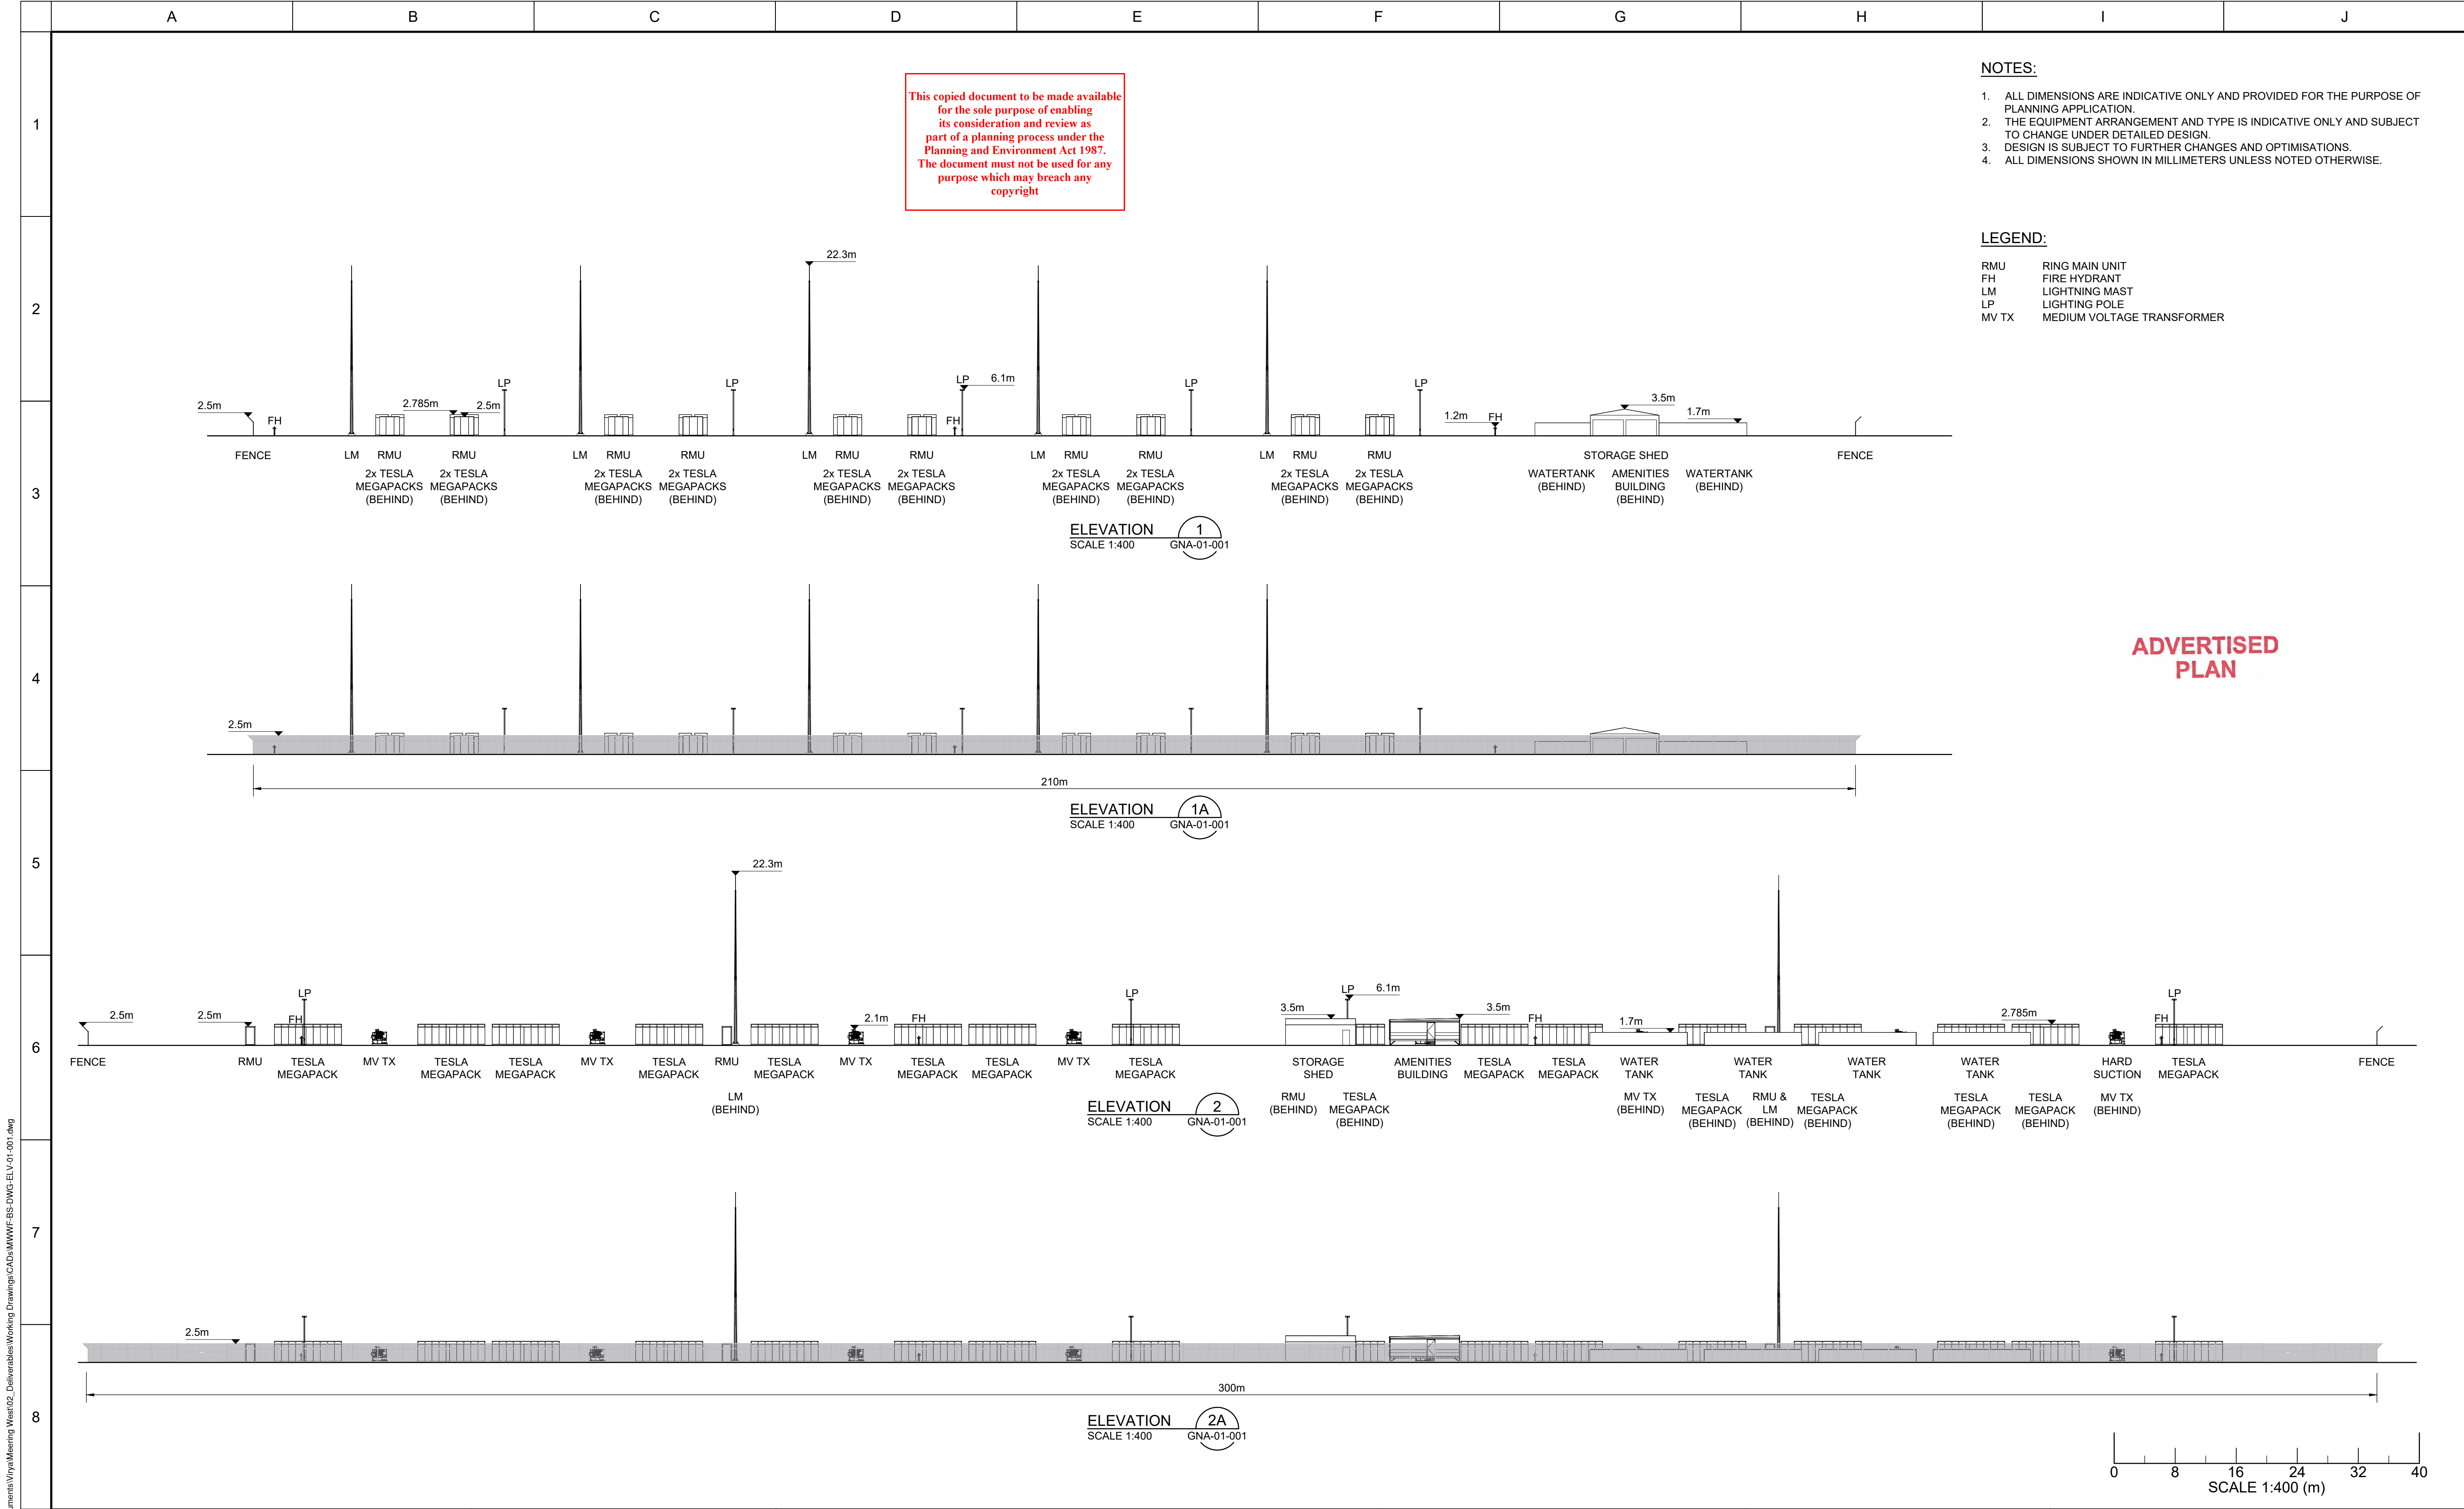

C:\Users\RogerRiversen\Grid-Link\Projects - Data	DRAWING TO BE SCALED FROM A1 SHEET		CLIENT	MEERING WEST WIND FARM												DRAWN	R.RIVERSON	25/07/2025	 © GRID-LINK	PROJECT		MEERING WEST WIND FARM	
	PLEASE NOTE: THIS DRAWING AND THE INFORMATION CONTAINED HEREIN REMAINS THE PROPERTY OF GRID-LINK AND IS TO BE USED ONLY IN ACCORDANCE WITH THE CONTRACTUAL REQUIREMENTS. REPRODUCTION IN WHOLE OR IN PART WITHOUT WRITTEN PERMISSION IS EXPRESSLY PROHIBITED.														DESIGNED	D.SINGH	25/07/2025	TITLE		MEERING WEST 500MW BESS			
																				ELEVATIONS			
											</												

C:\Users\Rogier\OneDrive\Grid-Link Projects - Documents\Meering West Wind Farm\Working Drawings\CADs\MWFF BS DWG GNA-01-001.dwg

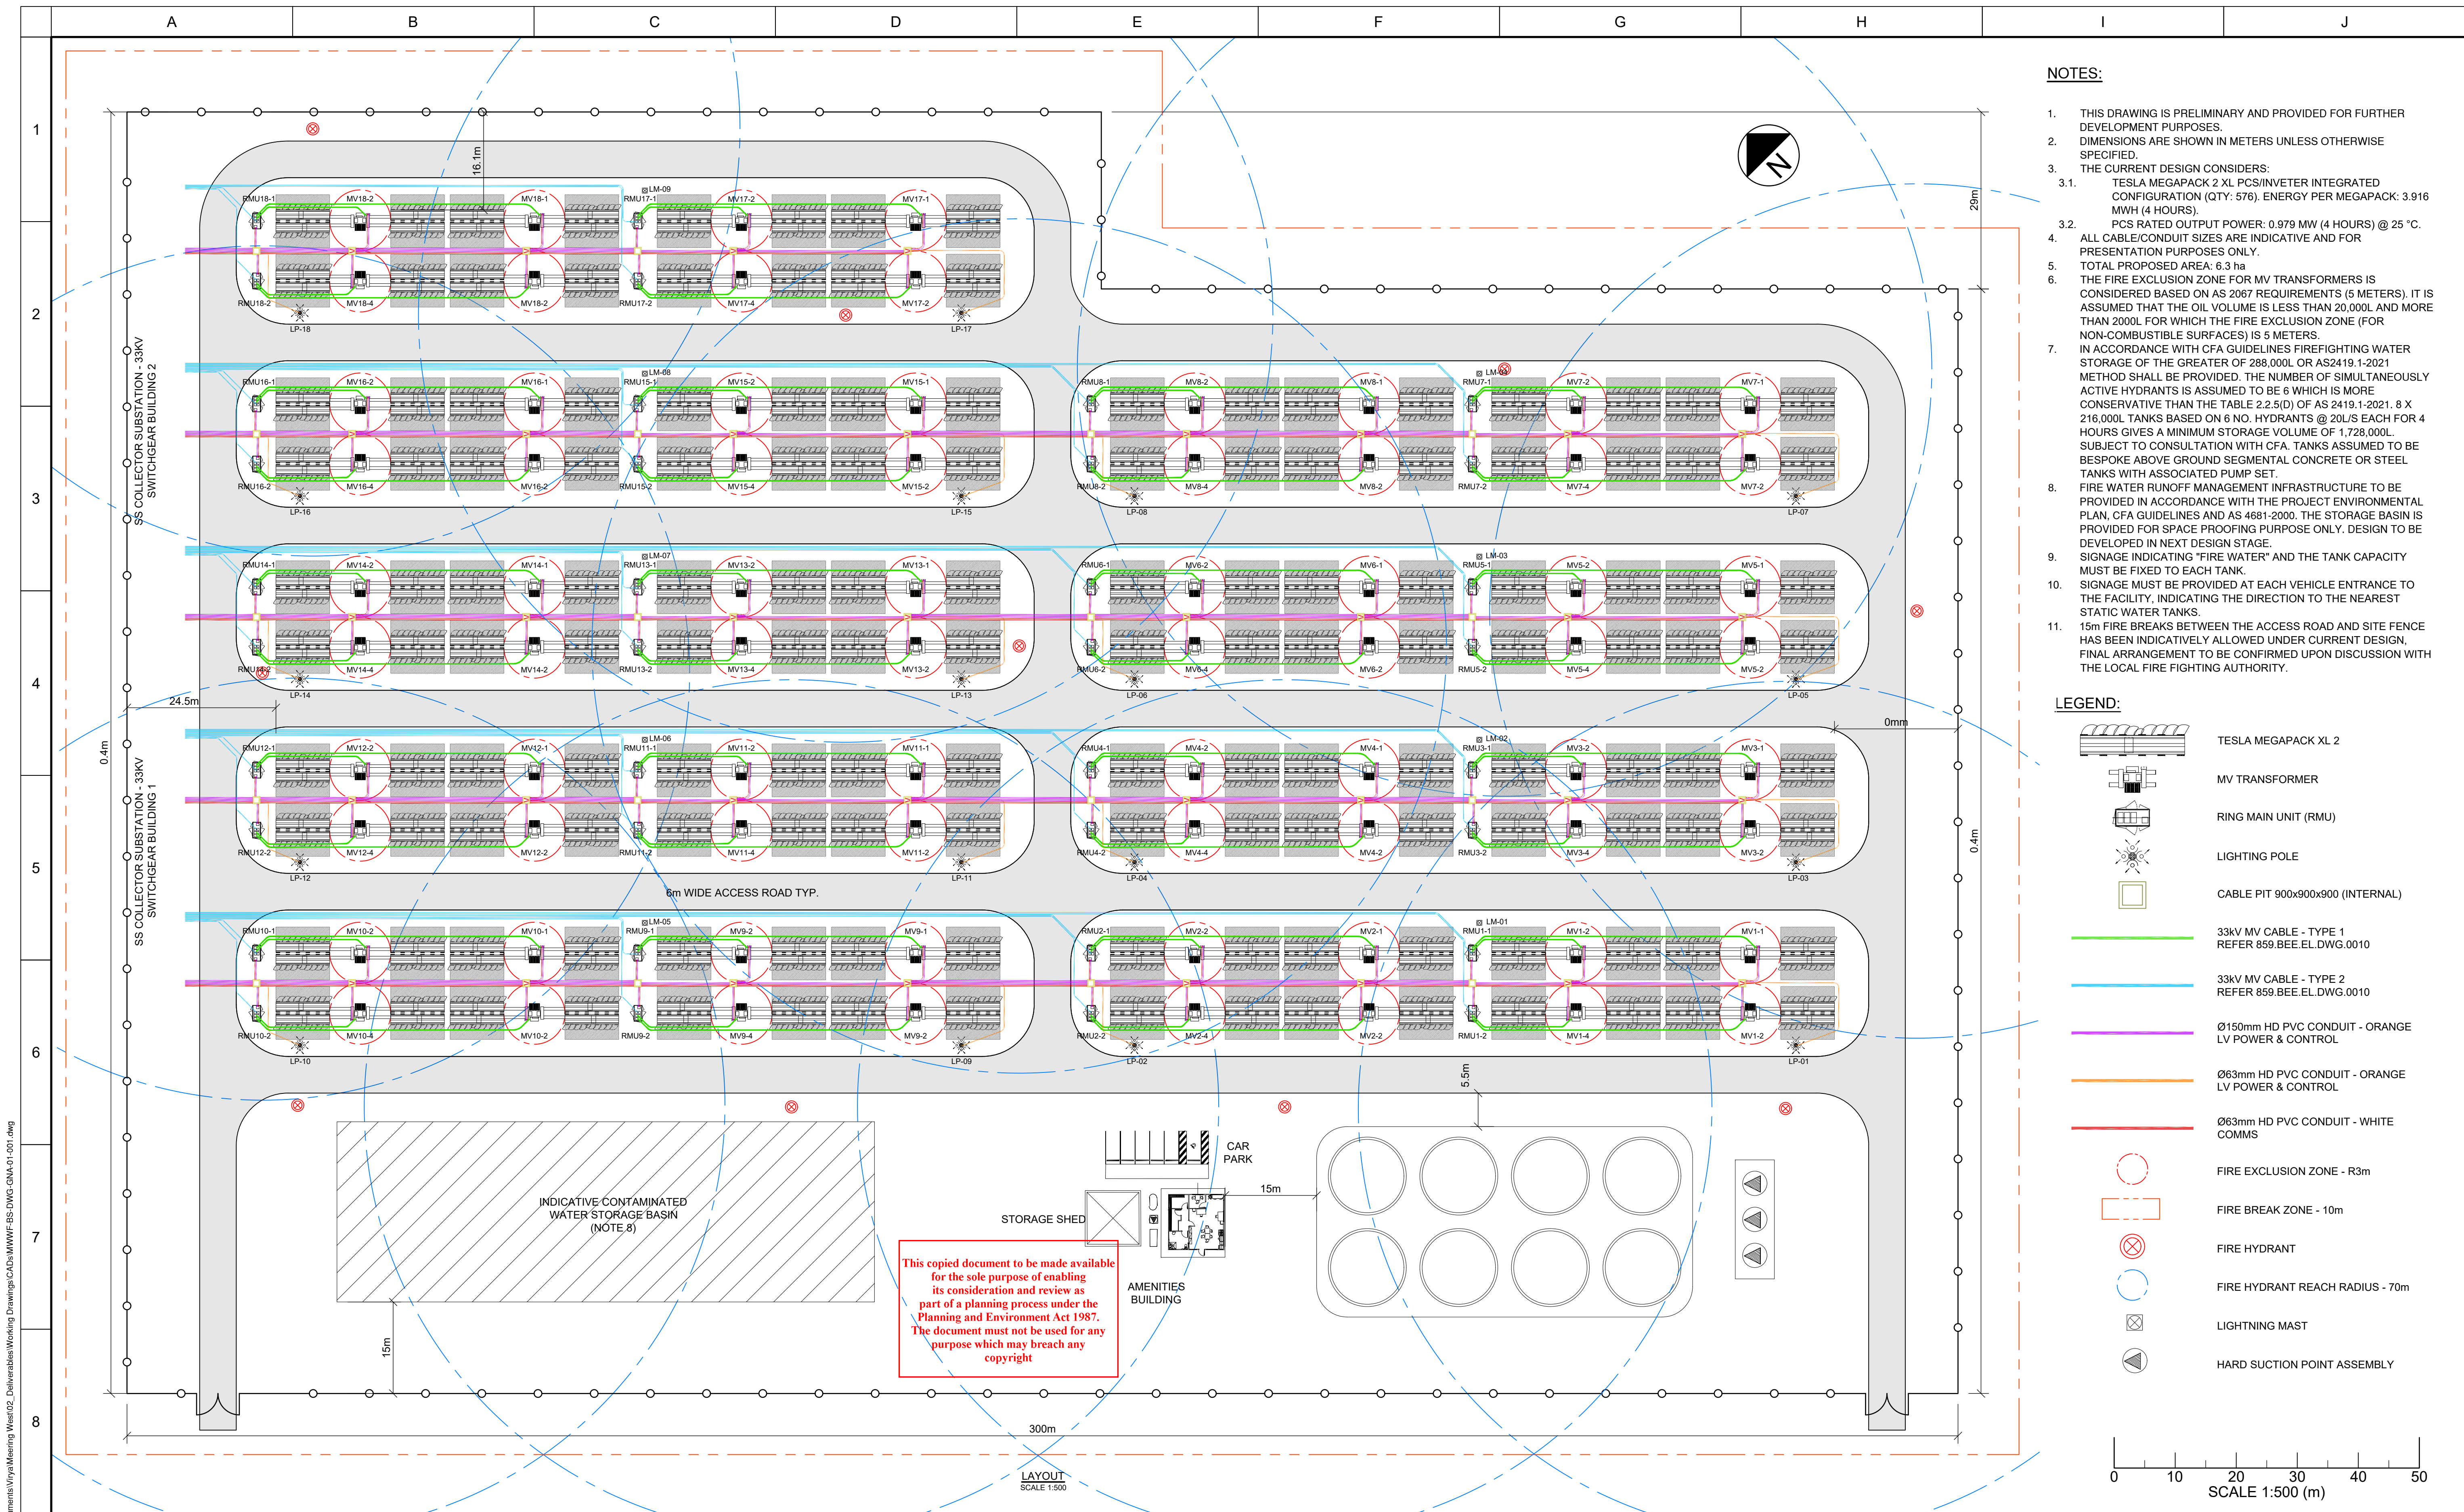

- NOTES:**
- THIS DRAWING IS PRELIMINARY AND PROVIDED FOR FURTHER DEVELOPMENT PURPOSES.
 - DIMENSIONS ARE SHOWN IN METERS UNLESS OTHERWISE SPECIFIED.
 - THE CURRENT DESIGN CONSIDERS:
 - TESLA MEGAPACK 2 XL PCS/INVERTER INTEGRATED CONFIGURATION (QTY: 576). ENERGY PER MEGAPACK: 3.916 MWH (4 HOURS).
 - PCS RATED OUTPUT POWER: 0.979 MW (4 HOURS) @ 25 °C.
 - ALL CABLE/CONDUIT SIZES ARE INDICATIVE AND FOR PRESENTATION PURPOSES ONLY.
 - TOTAL PROPOSED AREA: 6.3 ha
 - THE FIRE EXCLUSION ZONE FOR MV TRANSFORMERS IS CONSIDERED BASED ON AS 2067 REQUIREMENTS (5 METERS). IT IS ASSUMED THAT THE OIL VOLUME IS LESS THAN 20,000L AND MORE THAN 2000L FOR WHICH THE FIRE EXCLUSION ZONE (FOR NON-COMBUSTIBLE SURFACES) IS 5 METERS.
 - IN ACCORDANCE WITH CFA GUIDELINES FIREFIGHTING WATER STORAGE OF THE GREATER OF 288,000L OR AS2419.1-2021 METHOD SHALL BE PROVIDED. THE NUMBER OF SIMULTANEOUSLY ACTIVE HYDRANTS IS ASSUMED TO BE 6 WHICH IS MORE CONSERVATIVE THAN THE TABLE 2.2.5(D) OF AS 2419.1-2021. 8 X 216,000L TANKS BASED ON 6 NO. HYDRANTS @ 20L/S EACH FOR 4 HOURS GIVES A MINIMUM STORAGE VOLUME OF 1,728,000L. SUBJECT TO CONSULTATION WITH CFA. TANKS ASSUMED TO BE BESPOKE ABOVE GROUND SEGMENTAL CONCRETE OR STEEL TANKS WITH ASSOCIATED PUMP SET.
 - FIRE WATER RUNOFF MANAGEMENT INFRASTRUCTURE TO BE PROVIDED IN ACCORDANCE WITH THE PROJECT ENVIRONMENTAL PLAN, CFA GUIDELINES AND AS 4681-2000. THE STORAGE BASIN IS PROVIDED FOR SPACE PROOFING PURPOSE ONLY. DESIGN TO BE DEVELOPED IN NEXT DESIGN STAGE.
 - SIGNAGE INDICATING "FIRE WATER" AND THE TANK CAPACITY MUST BE FIXED TO EACH TANK.
 - SIGNAGE MUST BE PROVIDED AT EACH VEHICLE ENTRANCE TO THE FACILITY, INDICATING THE DIRECTION TO THE NEAREST STATIC WATER TANKS.
 - 15m FIRE BREAKS BETWEEN THE ACCESS ROAD AND SITE FENCE HAS BEEN INDICATIVELY ALLOWED UNDER CURRENT DESIGN, FINAL ARRANGEMENT TO BE CONFIRMED UPON DISCUSSION WITH THE LOCAL FIRE FIGHTING AUTHORITY.


LEGEND:


- TESLA MEGAPACK XL 2
- MV TRANSFORMER
- RING MAIN UNIT (RMU)
- LIGHTING POLE
- CABLE PIT 900x900x900 (INTERNAL)
- 33kV MV CABLE - TYPE 1
REFER 859.BEE.EL.DWG.0010
- 33kV MV CABLE - TYPE 2
REFER 859.BEE.EL.DWG.0010
- Ø150mm HD PVC CONDUIT - ORANGE
LV POWER & CONTROL
- Ø63mm HD PVC CONDUIT - ORANGE
LV POWER & CONTROL
- Ø63mm HD PVC CONDUIT - WHITE
COMMS
- FIRE EXCLUSION ZONE - R3m
- FIRE BREAK ZONE - 10m
- FIRE HYDRANT
- FIRE HYDRANT REACH RADIUS - 70m
- LIGHTNING MAST
- HARD SUCTION POINT ASSEMBLY

0 10 20 30 40 50
SCALE 1:500 (m)

DRAWING TO BE SCALED FROM A1 SHEET		CLIENT	MEERING WEST WIND FARM							DRAWN			R.RIVERSON	23/08/2024	 © GRID-LINK	PROJECT	MEERING WEST WIND FARM				
PLEASE NOTE: THIS DRAWING AND THE INFORMATION CONTAINED HEREIN REMAINS THE PROPERTY OF GRID-LINK AND IS TO BE USED ONLY IN ACCORDANCE WITH THE CONTRACTUAL REQUIREMENTS. REPRODUCTION IN WHOLE OR IN PART WITHOUT WRITTEN PERMISSION IS EXPRESSLY PROHIBITED.										DESIGNED			H.SHAHI	23/08/2024		TITLE	MEERING WEST 500MW BESS				
										REVIEWED			A.O'KEEFFE	23/08/2024		BESS OVERALL GENERAL ARRANGEMENT					
										APPROVED			A.O'KEEFFE	23/08/2024							
			C PRELIMINARY							RR	HS	AOK	PV	TBC		PRELIMINARY NOT FOR CONSTRUCTION					
			B PRELIMINARY							RR	RK	AOK	PV	26/09/24							
A PRELIMINARY							RR	HS	AOK	AOK	23/08/24										
REV	DESCRIPTION							DRN	DES	RVD	APP	DATE	SCALE	1:500			A1	MWWF-BS-DWG-GNA-01-001	C		
															SIZE	DRAWING NUMBER			REV		


ADVERTISED
PLAN

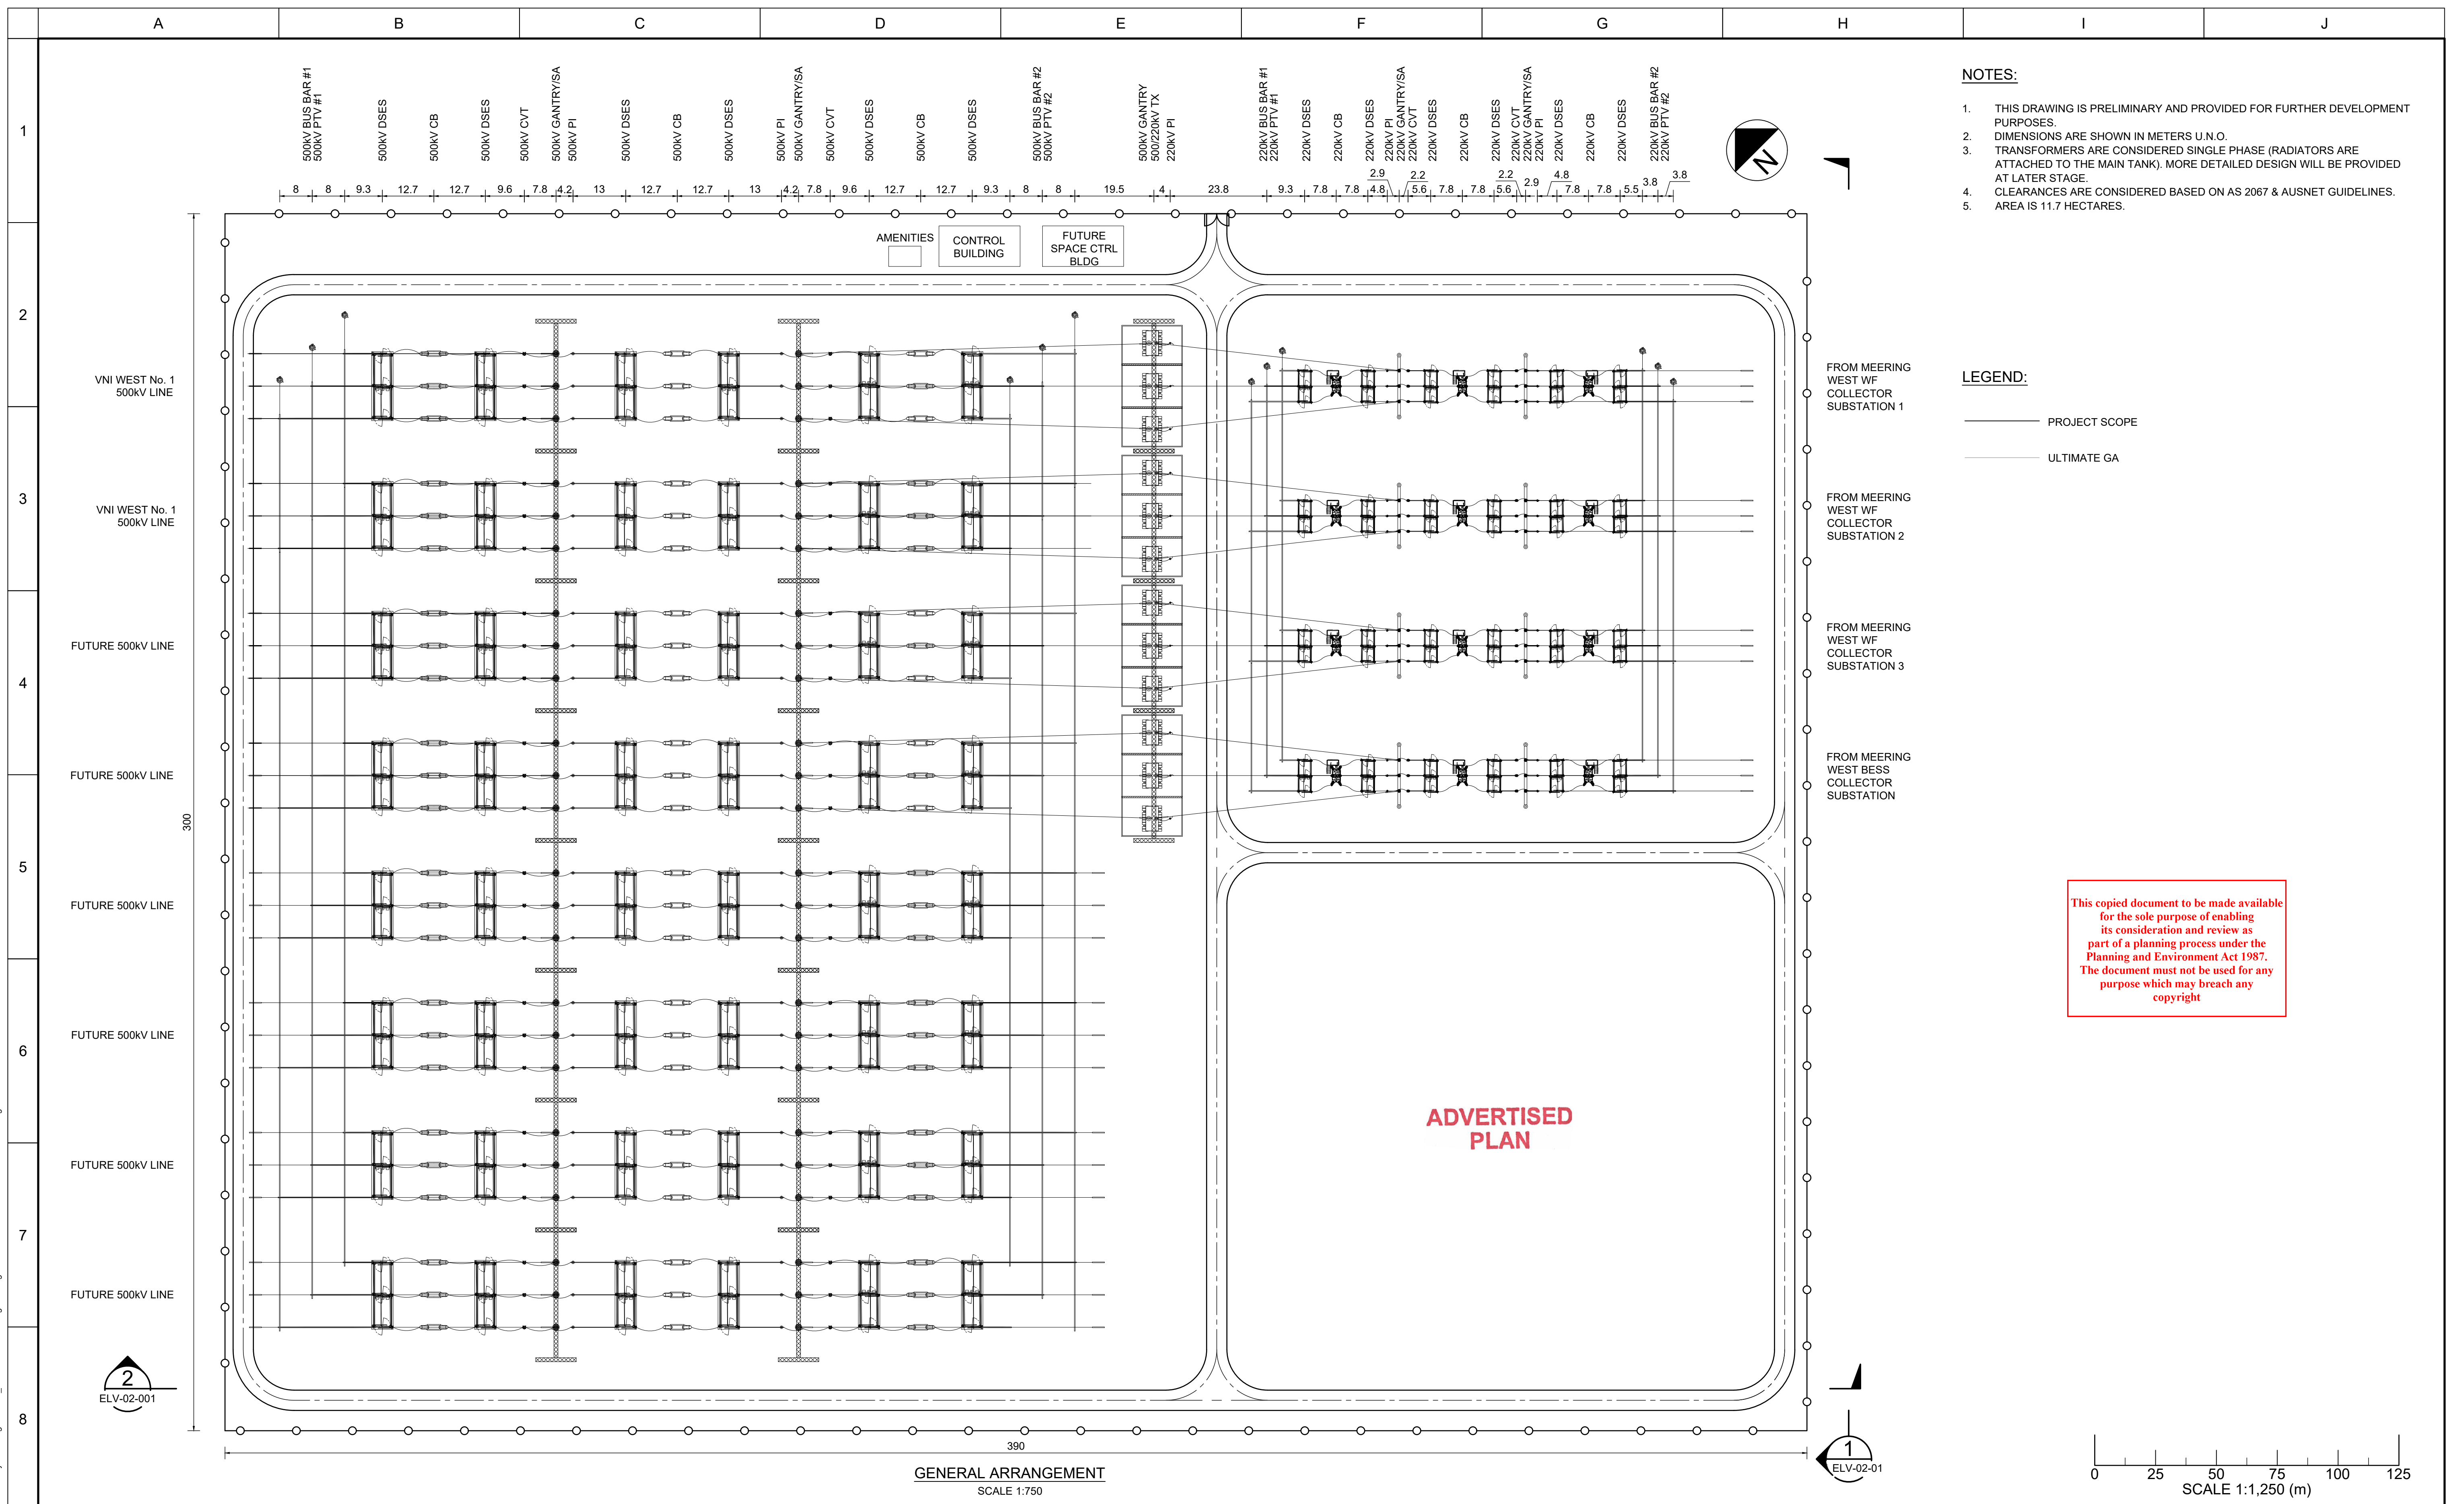

 
DRAWING TO BE SCALED FROM A1 SHEET				CLIENT	MEERING WEST WIND FARM														DRAWN	R.RIVerson	23/08/2024	 © GRID-LINK	PROJECT		MEERING WEST WIND FARM			
PLEASE NOTE: THIS DRAWING AND THE INFORMATION CONTAINED HEREIN REMAINS THE PROPERTY OF GRID-LINK AND IS TO BE USED ONLY IN ACCORDANCE WITH THE CONTRACTUAL REQUIREMENTS. REPRODUCTION IN WHOLE OR IN PART WITHOUT WRITTEN PERMISSION IS EXPRESSLY PROHIBITED.																		DESIGNED	H.SHAHI	23/08/2024	TITLE		500/220KV TERMINAL STATION					
																											ULTIMATE GENERAL ARRANGEMENT	
								B	PRELIMINARY				RR	DS	HS	KH	04/08/25	PRELIMINARY NOT FOR CONSTRUCTION										
								A	PRELIMINARY				RR	HS	AOK	AOK	23/08/24											
								REV	DESCRIPTION				DRN	DES	RVD	APP	DATE	SCALE	1:1,250				A1	MWWF-EP-DWG-GNA-01-001		B		
																SIZE	DRAWING NUMBER		REV									

C:\Users\RogerRiverson\Grid-Link\Projects - Documents\ViryaMeering West\02_Deliverables\Working Drawings\CADs\MWWF-EP-DWG-ELV-02-001.dwg

 


C:\Users\Roger.Riverson\Grid-Link\Projects - 1	DRAWING TO BE SCALED FROM A1 SHEET		CLIENT	MEERING WEST WIND FARM											DRAWN	R.RIVERSON	04/08/2025	 © GRID-LINK	PROJECT	MEERING WEST WIND FARM			
	PLEASE NOTE: THIS DRAWING AND THE INFORMATION CONTAINED HEREIN REMAINS THE PROPERTY OF GRID-LINK AND IS TO BE USED ONLY IN ACCORDANCE WITH THE CONTRACTUAL REQUIREMENTS. REPRODUCTION IN WHOLE OR IN PART WITHOUT WRITTEN PERMISSION IS EXPRESSLY PROHIBITED.													DESIGNED	D.SINGH	04/08/2025	TITLE		500/220kV TERMINAL STATION				
																REVIEWED	H.SHAHI		04/08/2025	ELEVATIONS			
																	APPROVED		K.HARINDER	04/08/2025			
																	PRELIMINARY NOT FOR CONSTRUCTION						
	A	PRELIMINARY - FOR INFORMATION ONLY				RR	DS	HS	KH	04/08/2025							A1		MWWF-EP-DWG-ELV-02-001	A			
	REV	DESCRIPTION				DRN	DES	RVD	APP	DATE	SCALE	1:500							SIZE	DRAWING NUMBER		REV	

C:\Users\Roger\iver\Grid-Link\Projects - Documents\Virya\Meering West\02_Deliverables\Working Drawings\CADs\WWWF-EP-DWG-ELV-01-001.dwg

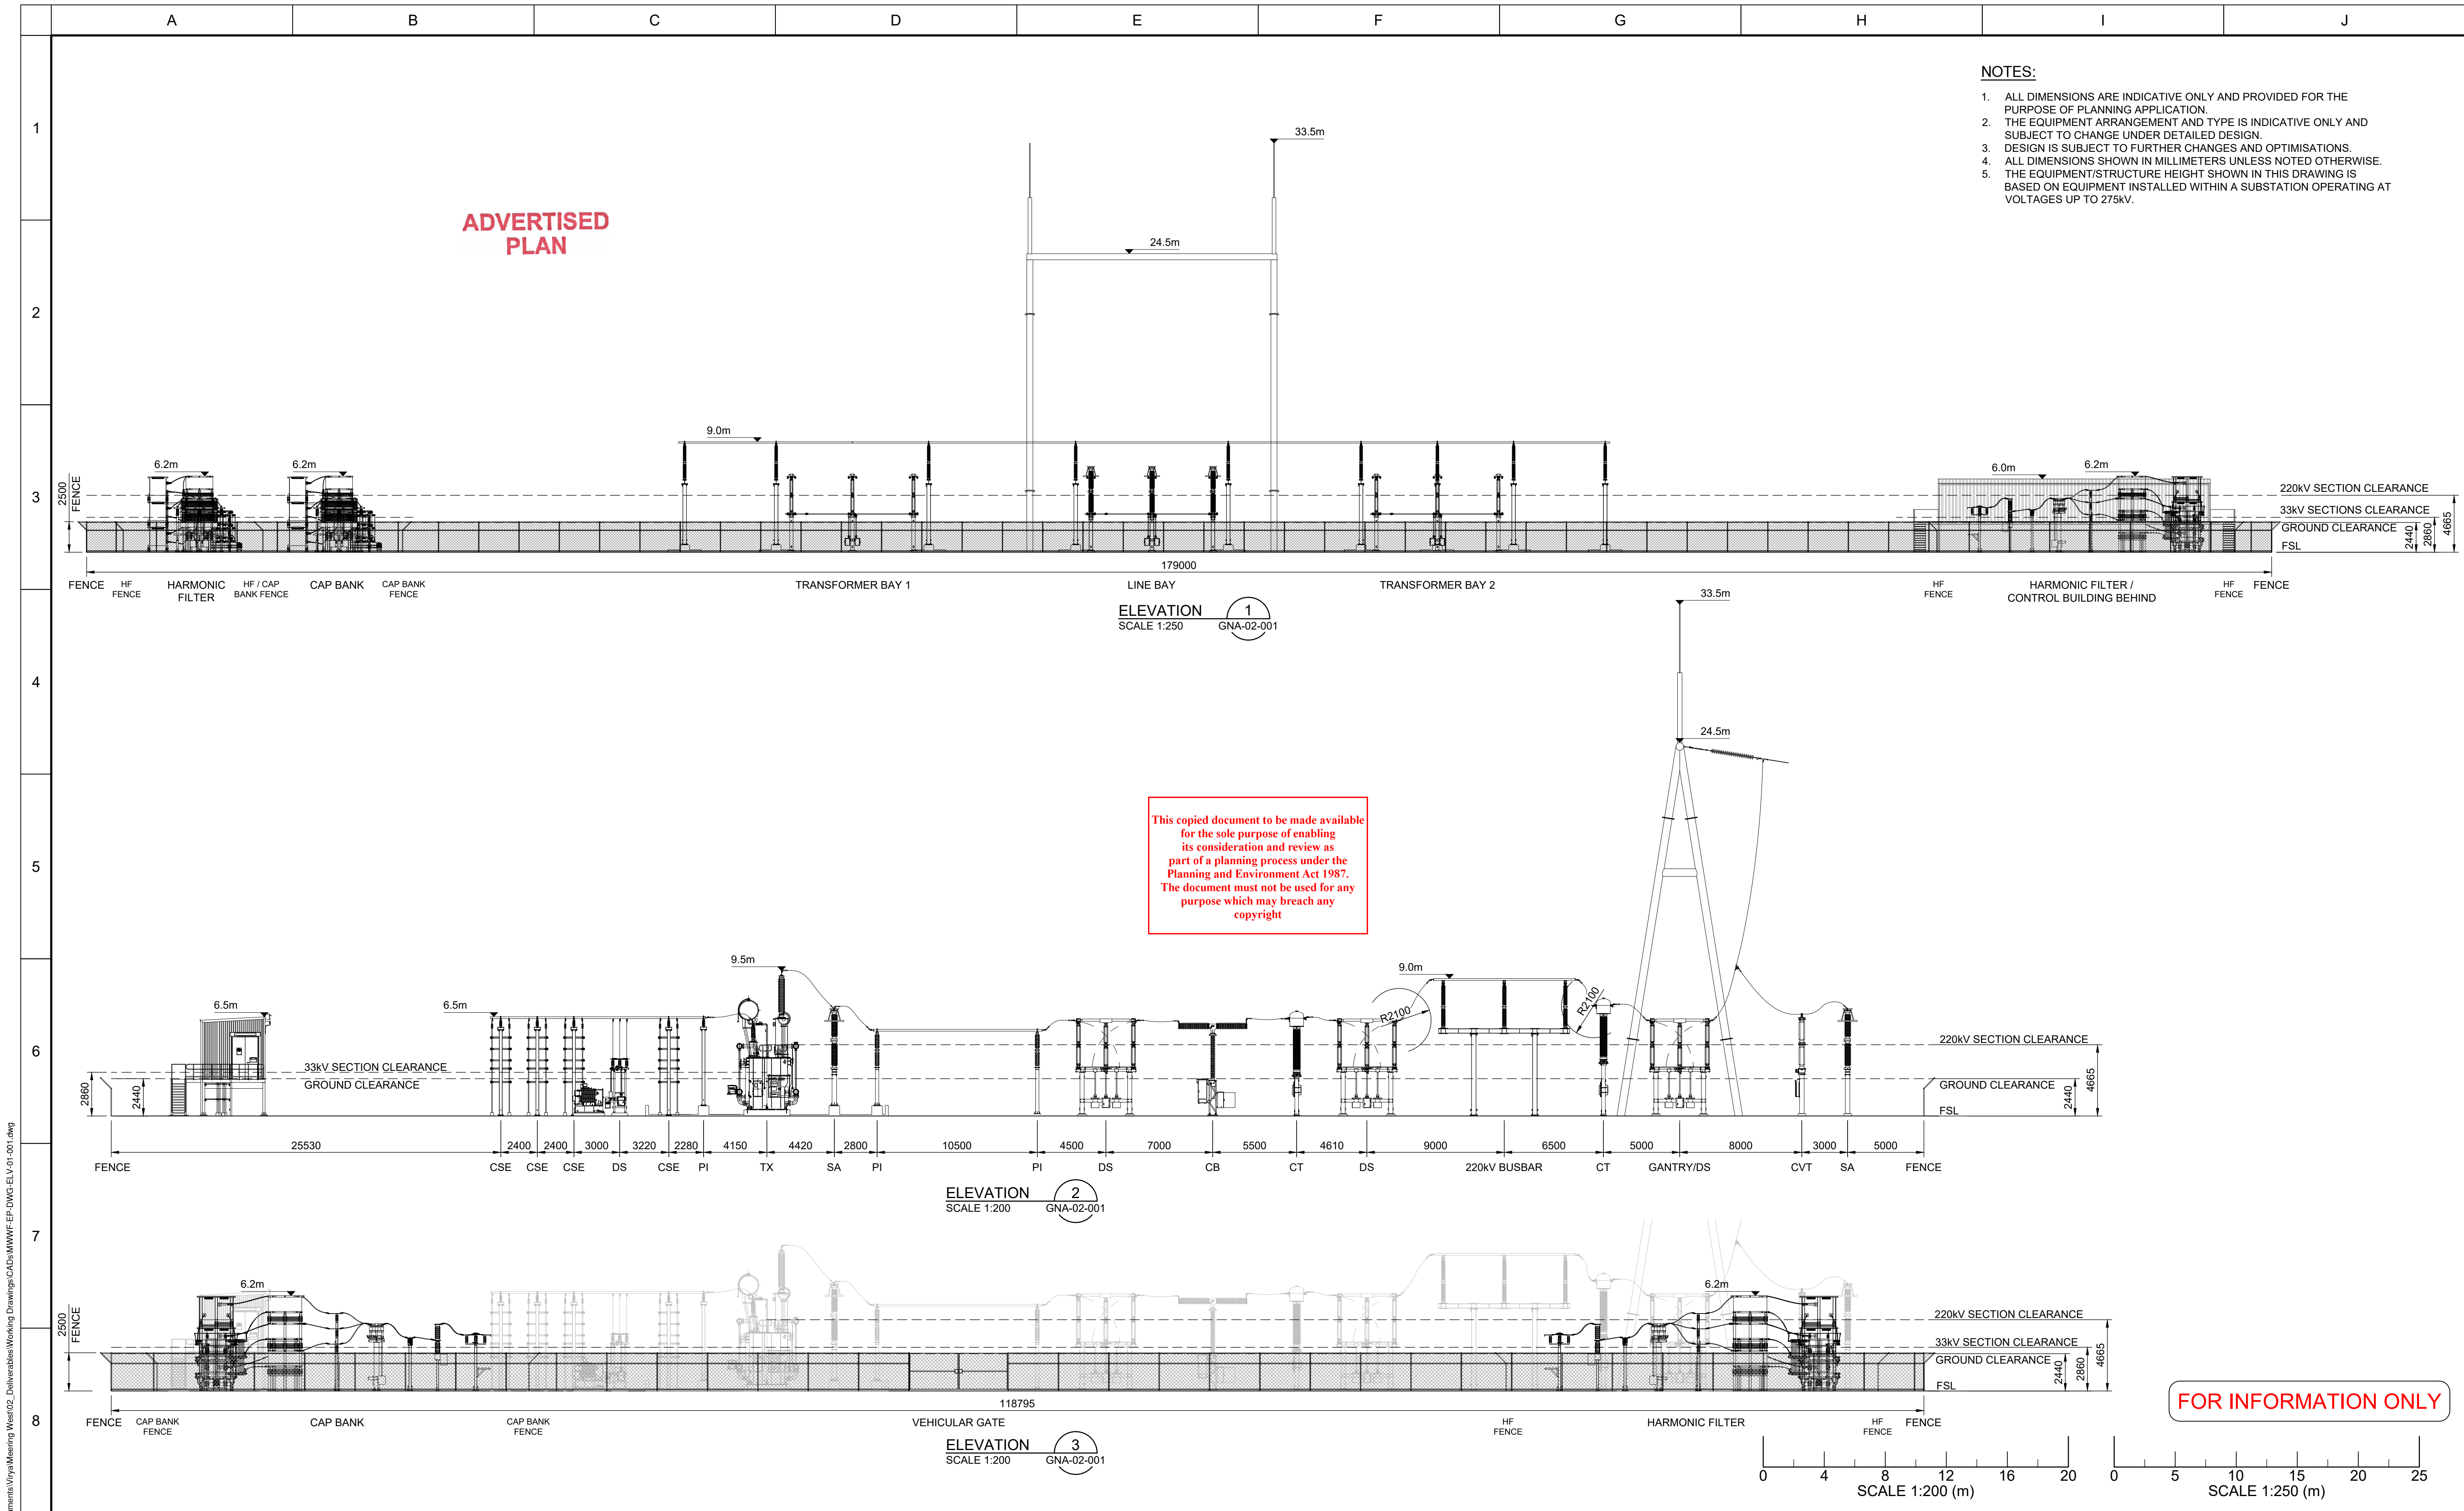

DRAWING TO BE SCALED FROM A1 SHEET		CLIENT	MEERING WEST WIND FARM										DRAWN			R.RIVERSON			18/07/2025			 © GRID-LINK			PROJECT		MEERING WEST WIND FARM																	
PLEASE NOTE: THIS DRAWING AND THE INFORMATION CONTAINED HEREIN REMAINS THE PROPERTY OF GRID-LINK AND IS TO BE USED ONLY IN ACCORDANCE WITH THE CONTRACTUAL REQUIREMENTS. REPRODUCTION IN WHOLE OR IN PART WITHOUT WRITTEN PERMISSION IS EXPRESSLY PROHIBITED.												DESIGNED			D.SINGH			18/07/2025			TITLE				WIND FARM 220/33kV SUBSTATION																			
												REVIEWED			H.SHAHI			18/07/2025			ELEVATIONS																							
												APPROVED			K.HARINDER			18/07/2025																										
												A			PRELIMINARY - FOR INFORMATION ONLY			RR			DS			HS			KH			18/07/2025			PRELIMINARY NOT FOR CONSTRUCTION					A1		MWWF-EP-DWG-ELV-01-001			A	
REV		DESCRIPTION										DRN			DES			RVD			APP			DATE			SCALE		AS SHOWN			SIZE		DRAWING NUMBER			REV							

C:\Users\Rogier\iverson\Grid-Link\Projects - Documents\Virya\Meering West\02_Deliverables\Working Drawings\CADs\MMWF-EP-DWG-GNA-05-001.dwg

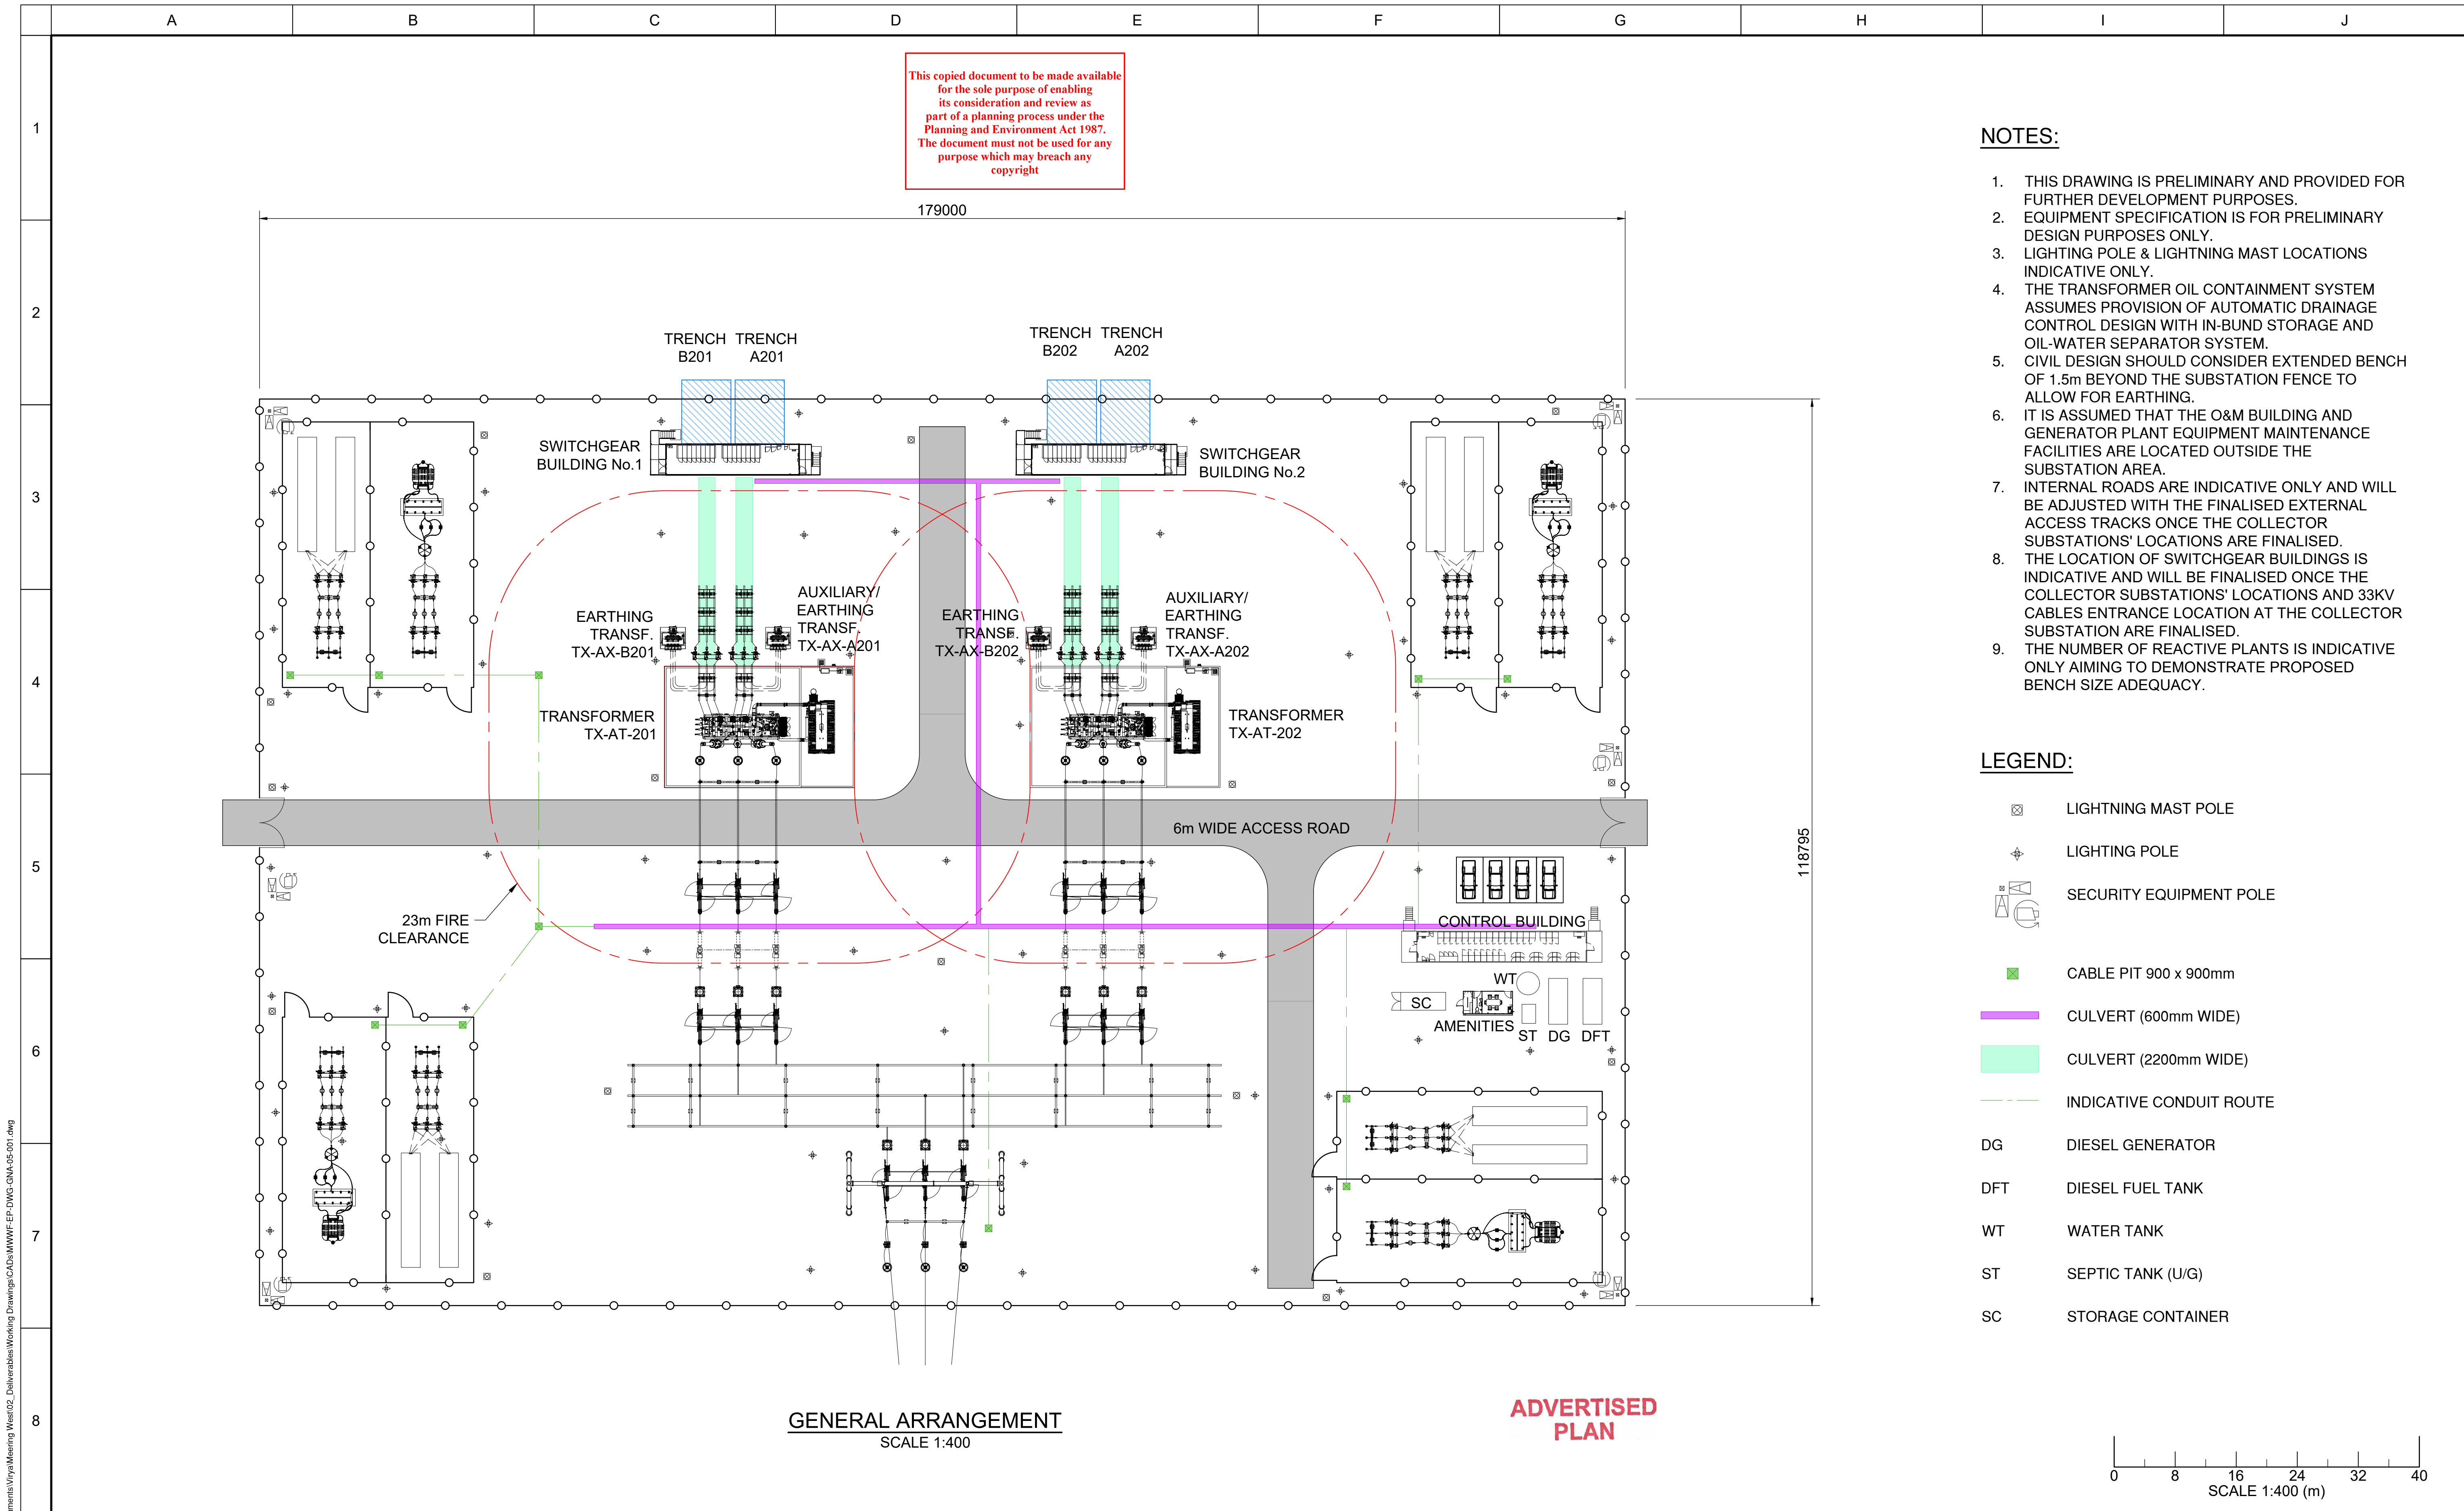

NOTES:


- THIS DRAWING IS PRELIMINARY AND PROVIDED FOR FURTHER DEVELOPMENT PURPOSES.
- EQUIPMENT SPECIFICATION IS FOR PRELIMINARY DESIGN PURPOSES ONLY.
- LIGHTING POLE & LIGHTNING MAST LOCATIONS INDICATIVE ONLY.
- THE TRANSFORMER OIL CONTAINMENT SYSTEM ASSUMES PROVISION OF AUTOMATIC DRAINAGE CONTROL DESIGN WITH IN-BUND STORAGE AND OIL-WATER SEPARATOR SYSTEM.
- CIVIL DESIGN SHOULD CONSIDER EXTENDED BENCH OF 1.5m BEYOND THE SUBSTATION FENCE TO ALLOW FOR EARTHING.
- IT IS ASSUMED THAT THE O&M BUILDING AND GENERATOR PLANT EQUIPMENT MAINTENANCE FACILITIES ARE LOCATED OUTSIDE THE SUBSTATION AREA.
- INTERNAL ROADS ARE INDICATIVE ONLY AND WILL BE ADJUSTED WITH THE FINALISED EXTERNAL ACCESS TRACKS ONCE THE COLLECTOR SUBSTATIONS' LOCATIONS ARE FINALISED.
- THE LOCATION OF SWITCHGEAR BUILDINGS IS INDICATIVE AND WILL BE FINALISED ONCE THE COLLECTOR SUBSTATIONS' LOCATIONS AND 33KV CABLES ENTRANCE LOCATION AT THE COLLECTOR SUBSTATION ARE FINALISED.
- THE NUMBER OF REACTIVE PLANTS IS INDICATIVE ONLY AIMING TO DEMONSTRATE PROPOSED BENCH SIZE ADEQUACY.

LEGEND:

- LIGHTNING MAST POLE
- LIGHTING POLE
- SECURITY EQUIPMENT POLE
- CABLE PIT 900 x 900mm
- CULVERT (600mm WIDE)
- CULVERT (2200mm WIDE)
- INDICATIVE CONDUIT ROUTE
- DG DIESEL GENERATOR
- DFT DIESEL FUEL TANK
- WT WATER TANK
- ST SEPTIC TANK (U/G)
- SC STORAGE CONTAINER


DRAWING TO BE SCALED FROM A1 SHEET		CLIENT	MEERING WEST WIND FARM							DRAWN	R.RIVERSON	05/08/2024	 © GRID-LINK	PROJECT	MEERING WEST WIND FARM				
PLEASE NOTE: THIS DRAWING AND THE INFORMATION CONTAINED HEREIN REMAINS THE PROPERTY OF GRID-LINK AND IS TO BE USED ONLY IN ACCORDANCE WITH THE CONTRACTUAL REQUIREMENTS. REPRODUCTION IN WHOLE OR IN PART WITHOUT WRITTEN PERMISSION IS EXPRESSLY PROHIBITED.										DESIGNED	H.SHAHI	05/08/2024		TITLE	BESS 220/33KV COLLECTOR SUBSTATION				
										REVIEWED	P.VONG	05/08/2024		GENERAL ARRANGEMENT					
										APPROVED	P.VONG	05/08/2024							
										PRELIMINARY NOT FOR CONSTRUCTION									
A	PRELIMINARY		RR	HS	PV	PV	05/08/24												
REV	DESCRIPTION		DRN	DES	RVD	APP	DATE	SCALE	1:400			A1	MWWF-EP-DWG-GNA-05-001	A					
				REV	DESCRIPTION			DRN	DES	RVD	APP	DATE	SCALE	1:400		SIZE	DRAWING NUMBER		REV

C:\Users\RogerRiverson\Grid-Link\Projects - Documents\ViryaMeering West\02_Deliverables\Working Drawings\CADs\MWWF-TL-DWG-ELV-01-001.dwg

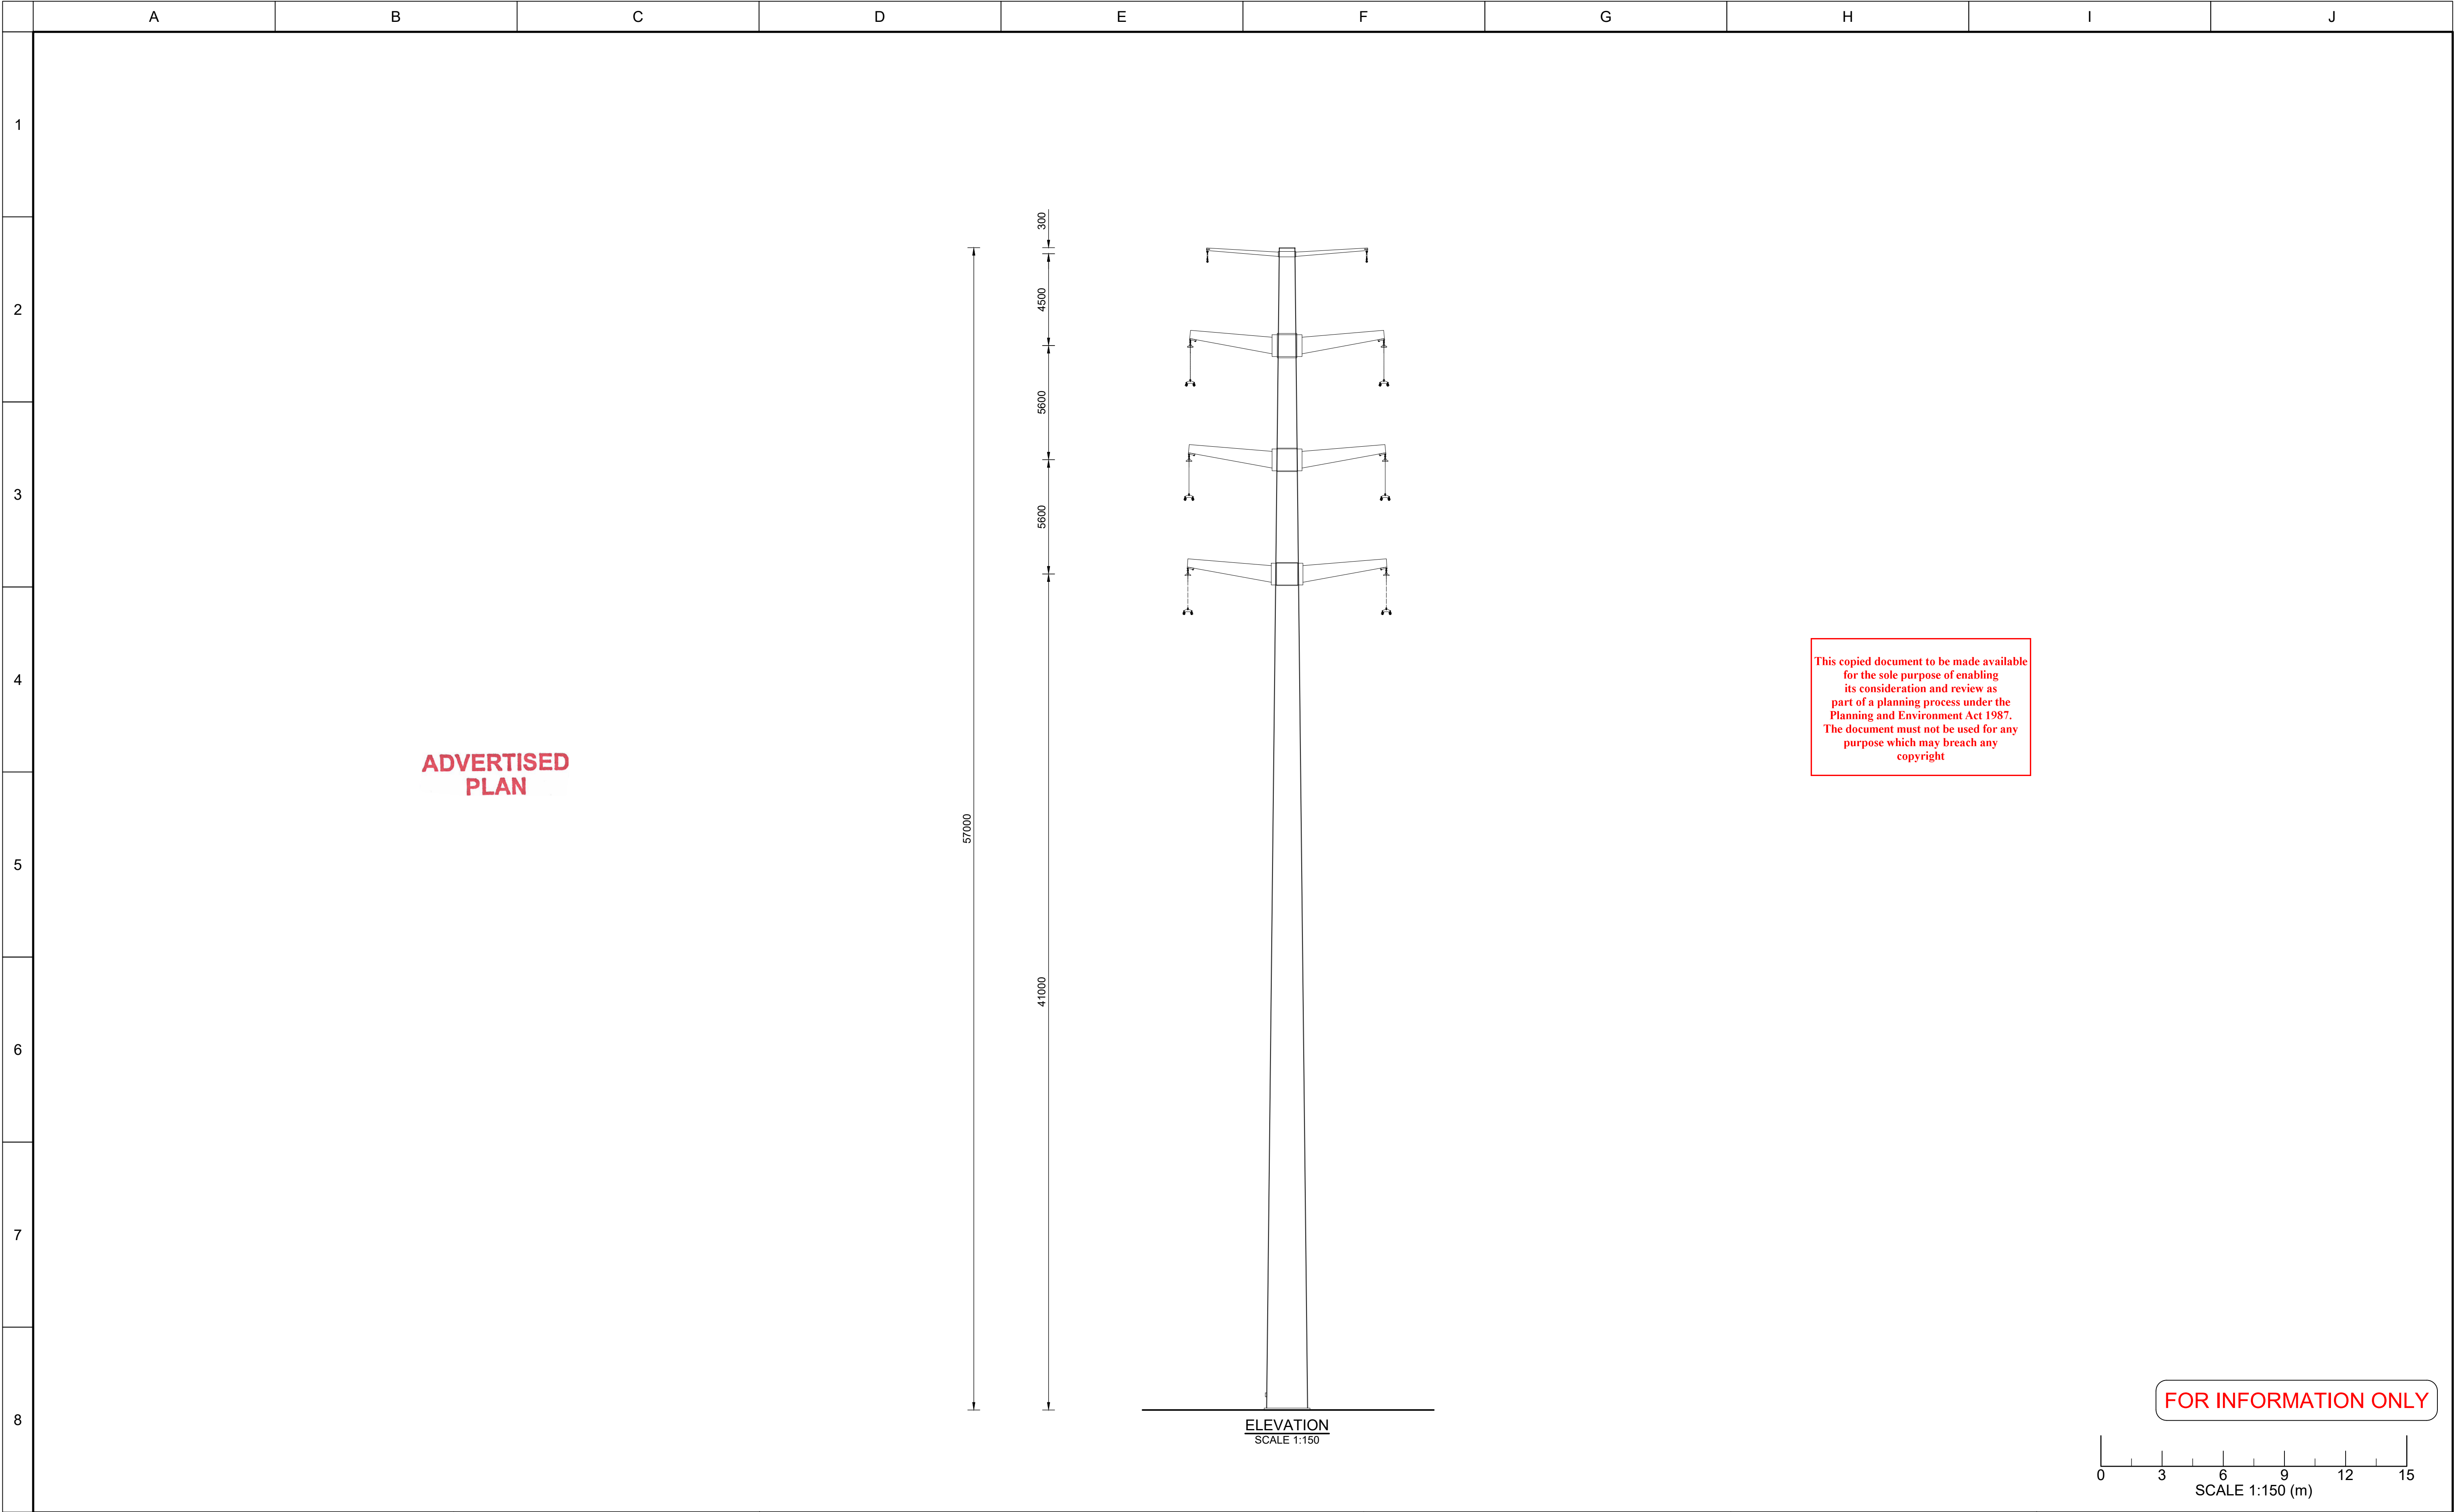

DRAWING TO BE SCALED FROM A1 SHEET		CLIENT	MEERING WEST WIND FARM												DRAWN	R.RIVERSON	08/09/2025	 © GRID-LINK	PROJECT	MEERING WEST WIND FARM			
PLEASE NOTE: THIS DRAWING AND THE INFORMATION CONTAINED HEREIN REMAINS THE PROPERTY OF GRID-LINK AND IS TO BE USED ONLY IN ACCORDANCE WITH THE CONTRACTUAL REQUIREMENTS. REPRODUCTION IN WHOLE OR IN PART WITHOUT WRITTEN PERMISSION IS EXPRESSLY PROHIBITED.														DESIGNED	H.SHAHI	08/09/2025	TITLE		220kV OHTL POLE				
																REVIEWED	H.SHAHI		08/09/2025	ELEVATION			
																	APPROVED		K.HARINDER	08/09/2025	A1	MWWF-TL-DWG-ELV-01-001	B
				B	PRELIMINARY - FOR INFORMATION ONLY		RR	HS	HS	KH	09/09/2025	PRELIMINARY NOT FOR CONSTRUCTION					SIZE		DRAWING NUMBER		REV		
				A	PRELIMINARY - FOR INFORMATION ONLY		RR	HS	HS	KH	08/09/2025												
REV	DESCRIPTION		DRN	DES	RVD	APP	DATE	SCALE	1:150														

Plot Date: 2026-04-16 9:42 AM Filename: 527201-DWG-0001.DWG

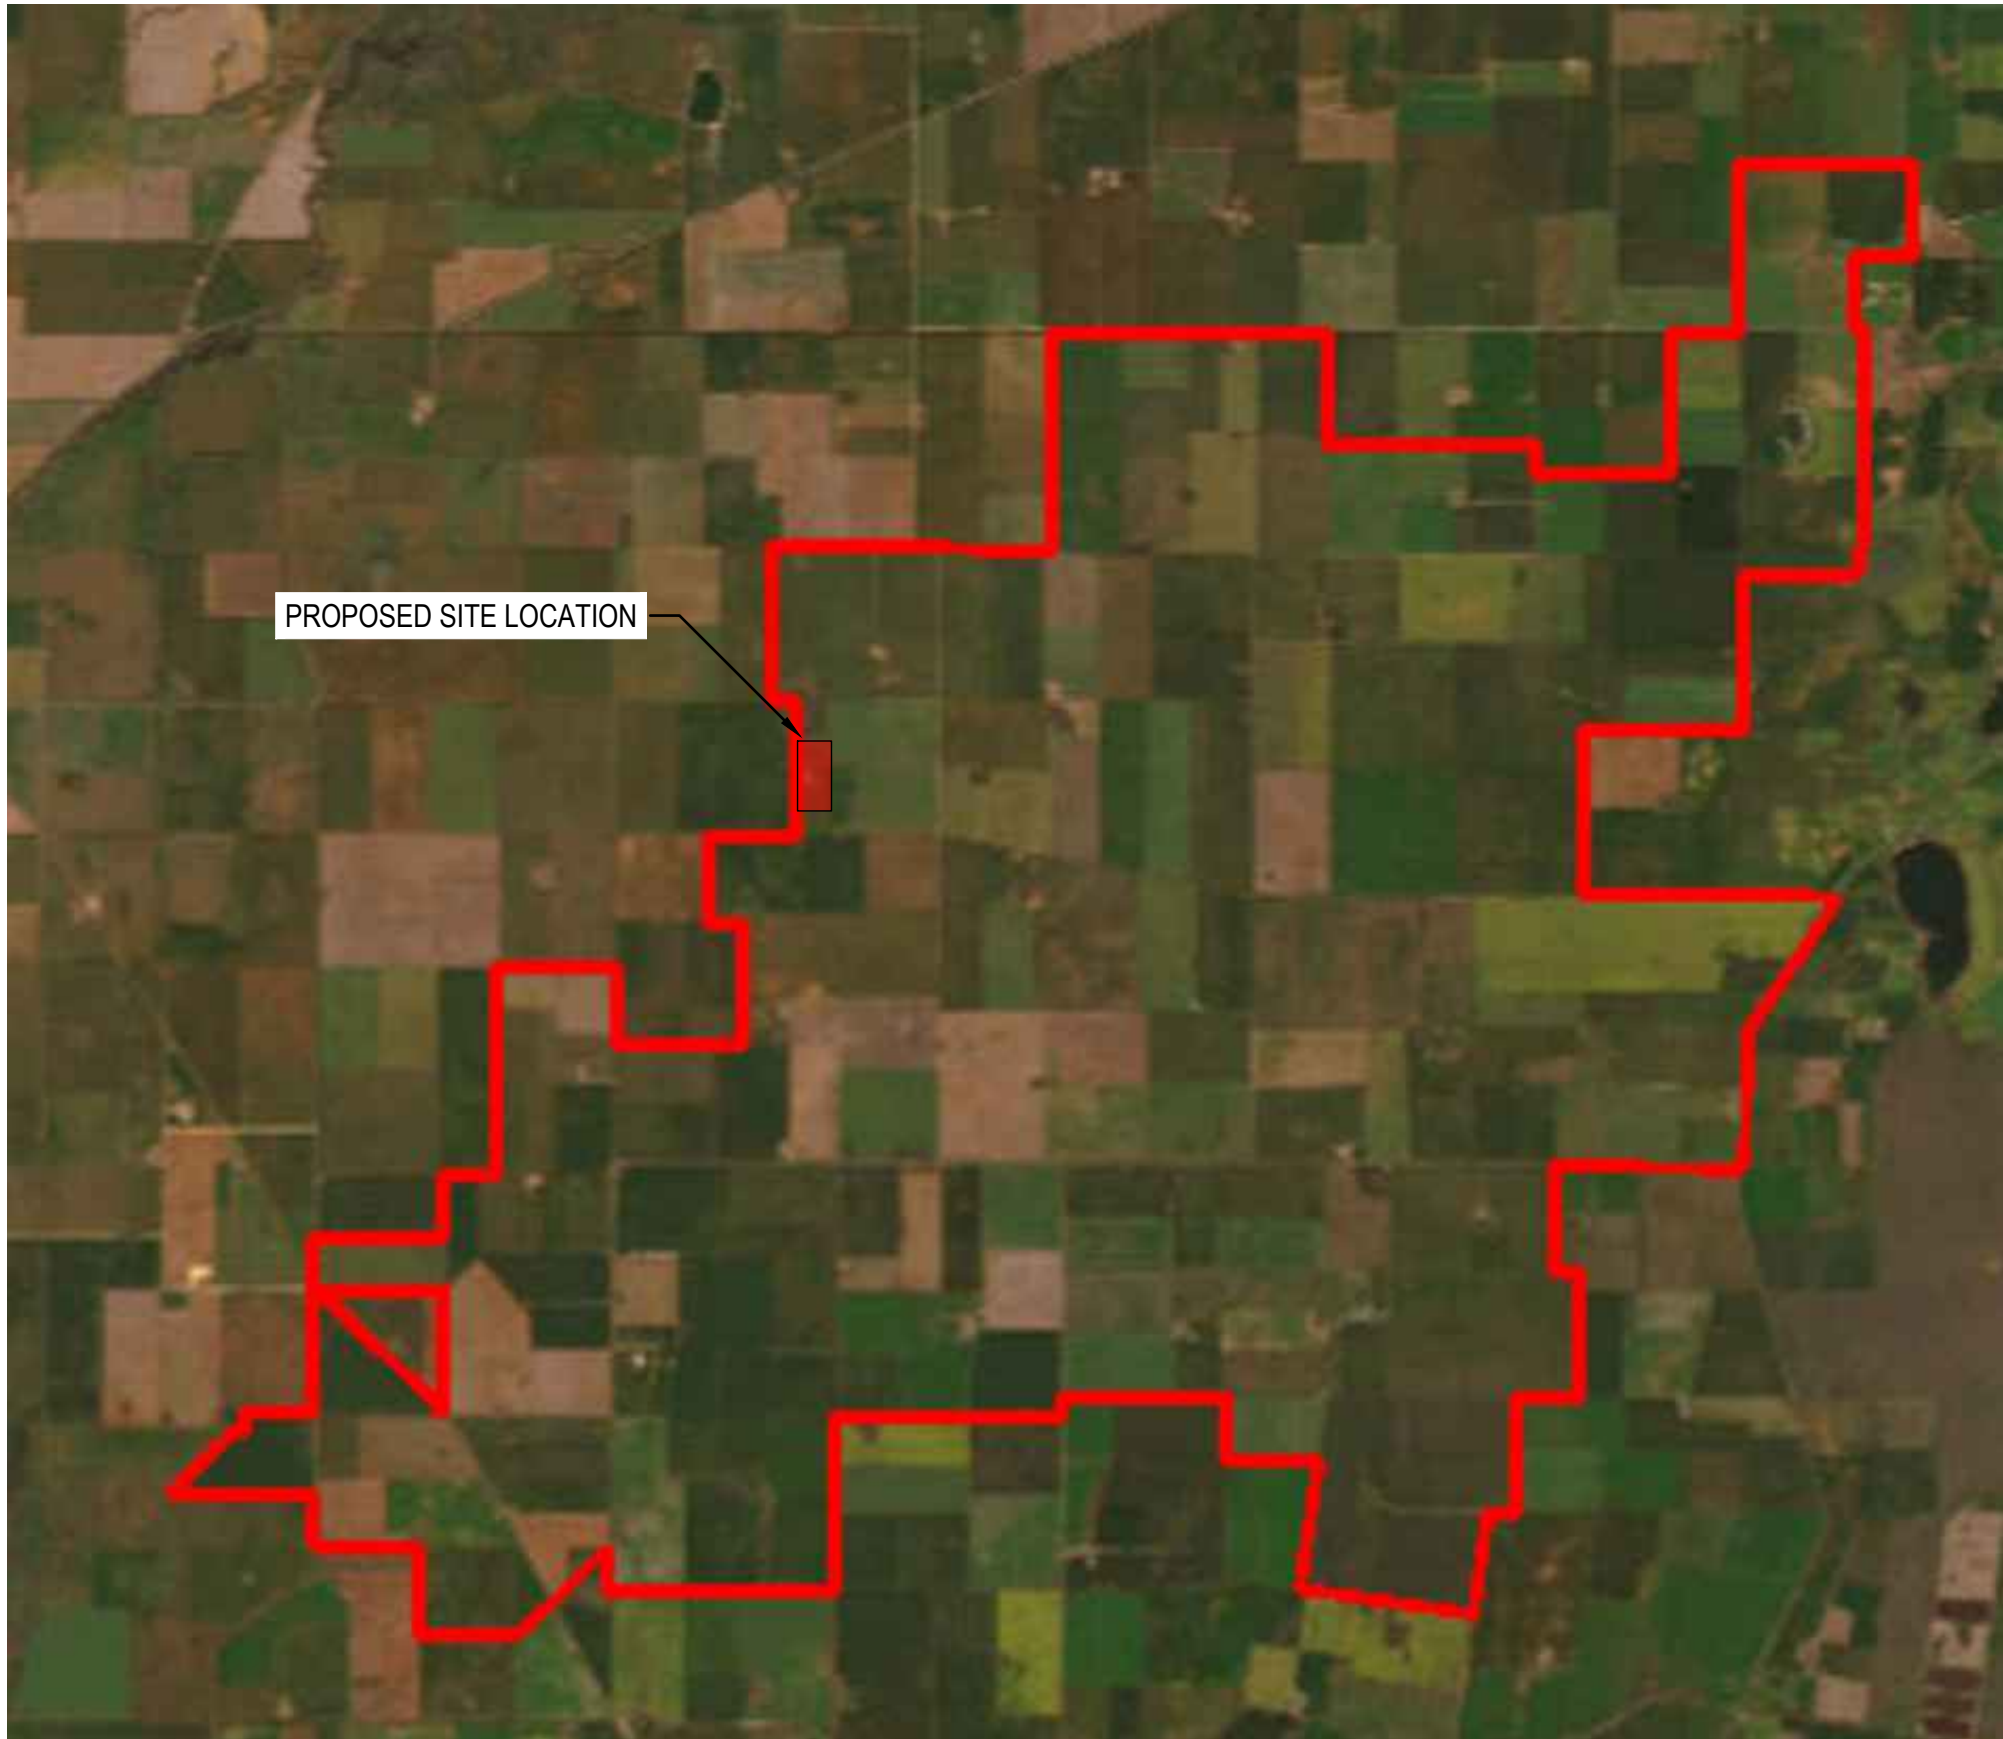

LOCALITY - PLAN
NTS



PROPOSED SITE LOCATION - PLAN
SCALE: 1:2000

ADVERTISED
PLAN

DRAWING INDEX	
DRAWING No.	DESCRIPTION
527201-DWG-0001	LOCALITY AND DRAWING INDEX
527201-DWG-0002	CONSTRUCTION COMPOUND - SITE LAYOUT - PLAN
527201-DWG-0003	CONSTRUCTION COMPOUND - SITE LAYOUT - ELEVATION
527201-DWG-0004	OPERATIONS & MAINTENANCE BUILDING - PLAN
527201-DWG-0005	OPERATIONS & MAINTENANCE BUILDING - ELEVATIONS
527201-DWG-0006	CONCRETE BATCHING PLANT - PLAN
527201-DWG-0007	CONCRETE BATCHING PLANT - ELEVATION

This copied document to be made available for the sole purpose of enabling its consideration and review as part of a planning process under the Planning and Environment Act 1987. The document must not be used for any purpose which may breach any copyright

REFERENCE DRAWINGS			REFERENCE MODELS				
REV	DATE	REVISION DETAILS	REV	DRAWN	DESIGNED	VERIFIED	APPROVED
A	14/11/25	RESPONSE TO DTP RFI	A	D.J.			
B	26/03/26	UPDATED RESPONSE TO DTP RFI	B	D.J.			

PREPARED BY


www.aurecongroup.com

CERTIFICATION

No.

CERTIFIER

DATE

CLIENT


Meering West Wind Farm

CLIENT DOCUMENT NUMBER

REV


Coordinate system
MGA
Height datum
AHD



PRINT ALL COPIES
IN COLOUR


200 0 40 80 m

1:2000

All written dimensions
take precedence over
scaled dimensions.

CONSTRUCTION STATUS		PROJECT			
		MEERING WEST WIND FARM			
DRAWN BY D. JEFFERS		TITLE			
DESIGNED BY		LOCALITY PLAN AND DRAWING INDEX			
STATUS		DOCUMENT CODE			
CODE W1		527201-DWG-0001			
DOCUMENT STATE		SCALE	SIZE	REFERENCE No.	REV
WORK IN PROGRESS		AS SHOWN	A1		B

- NOTES:**
1. ALL DIMENSIONS IN mm U.N.O.
 2. FIRE DETECTION AND SUPPRESSION SYSTEMS TO BE INSTALLED AT THE EARLIEST STAGE OF CONSTRUCTION.
 3. FIRST-AID FIREFIGHTING EQUIPMENT TO BE INSTALLED AT ALL CONSTRUCTION BUILDINGS ON SITE.

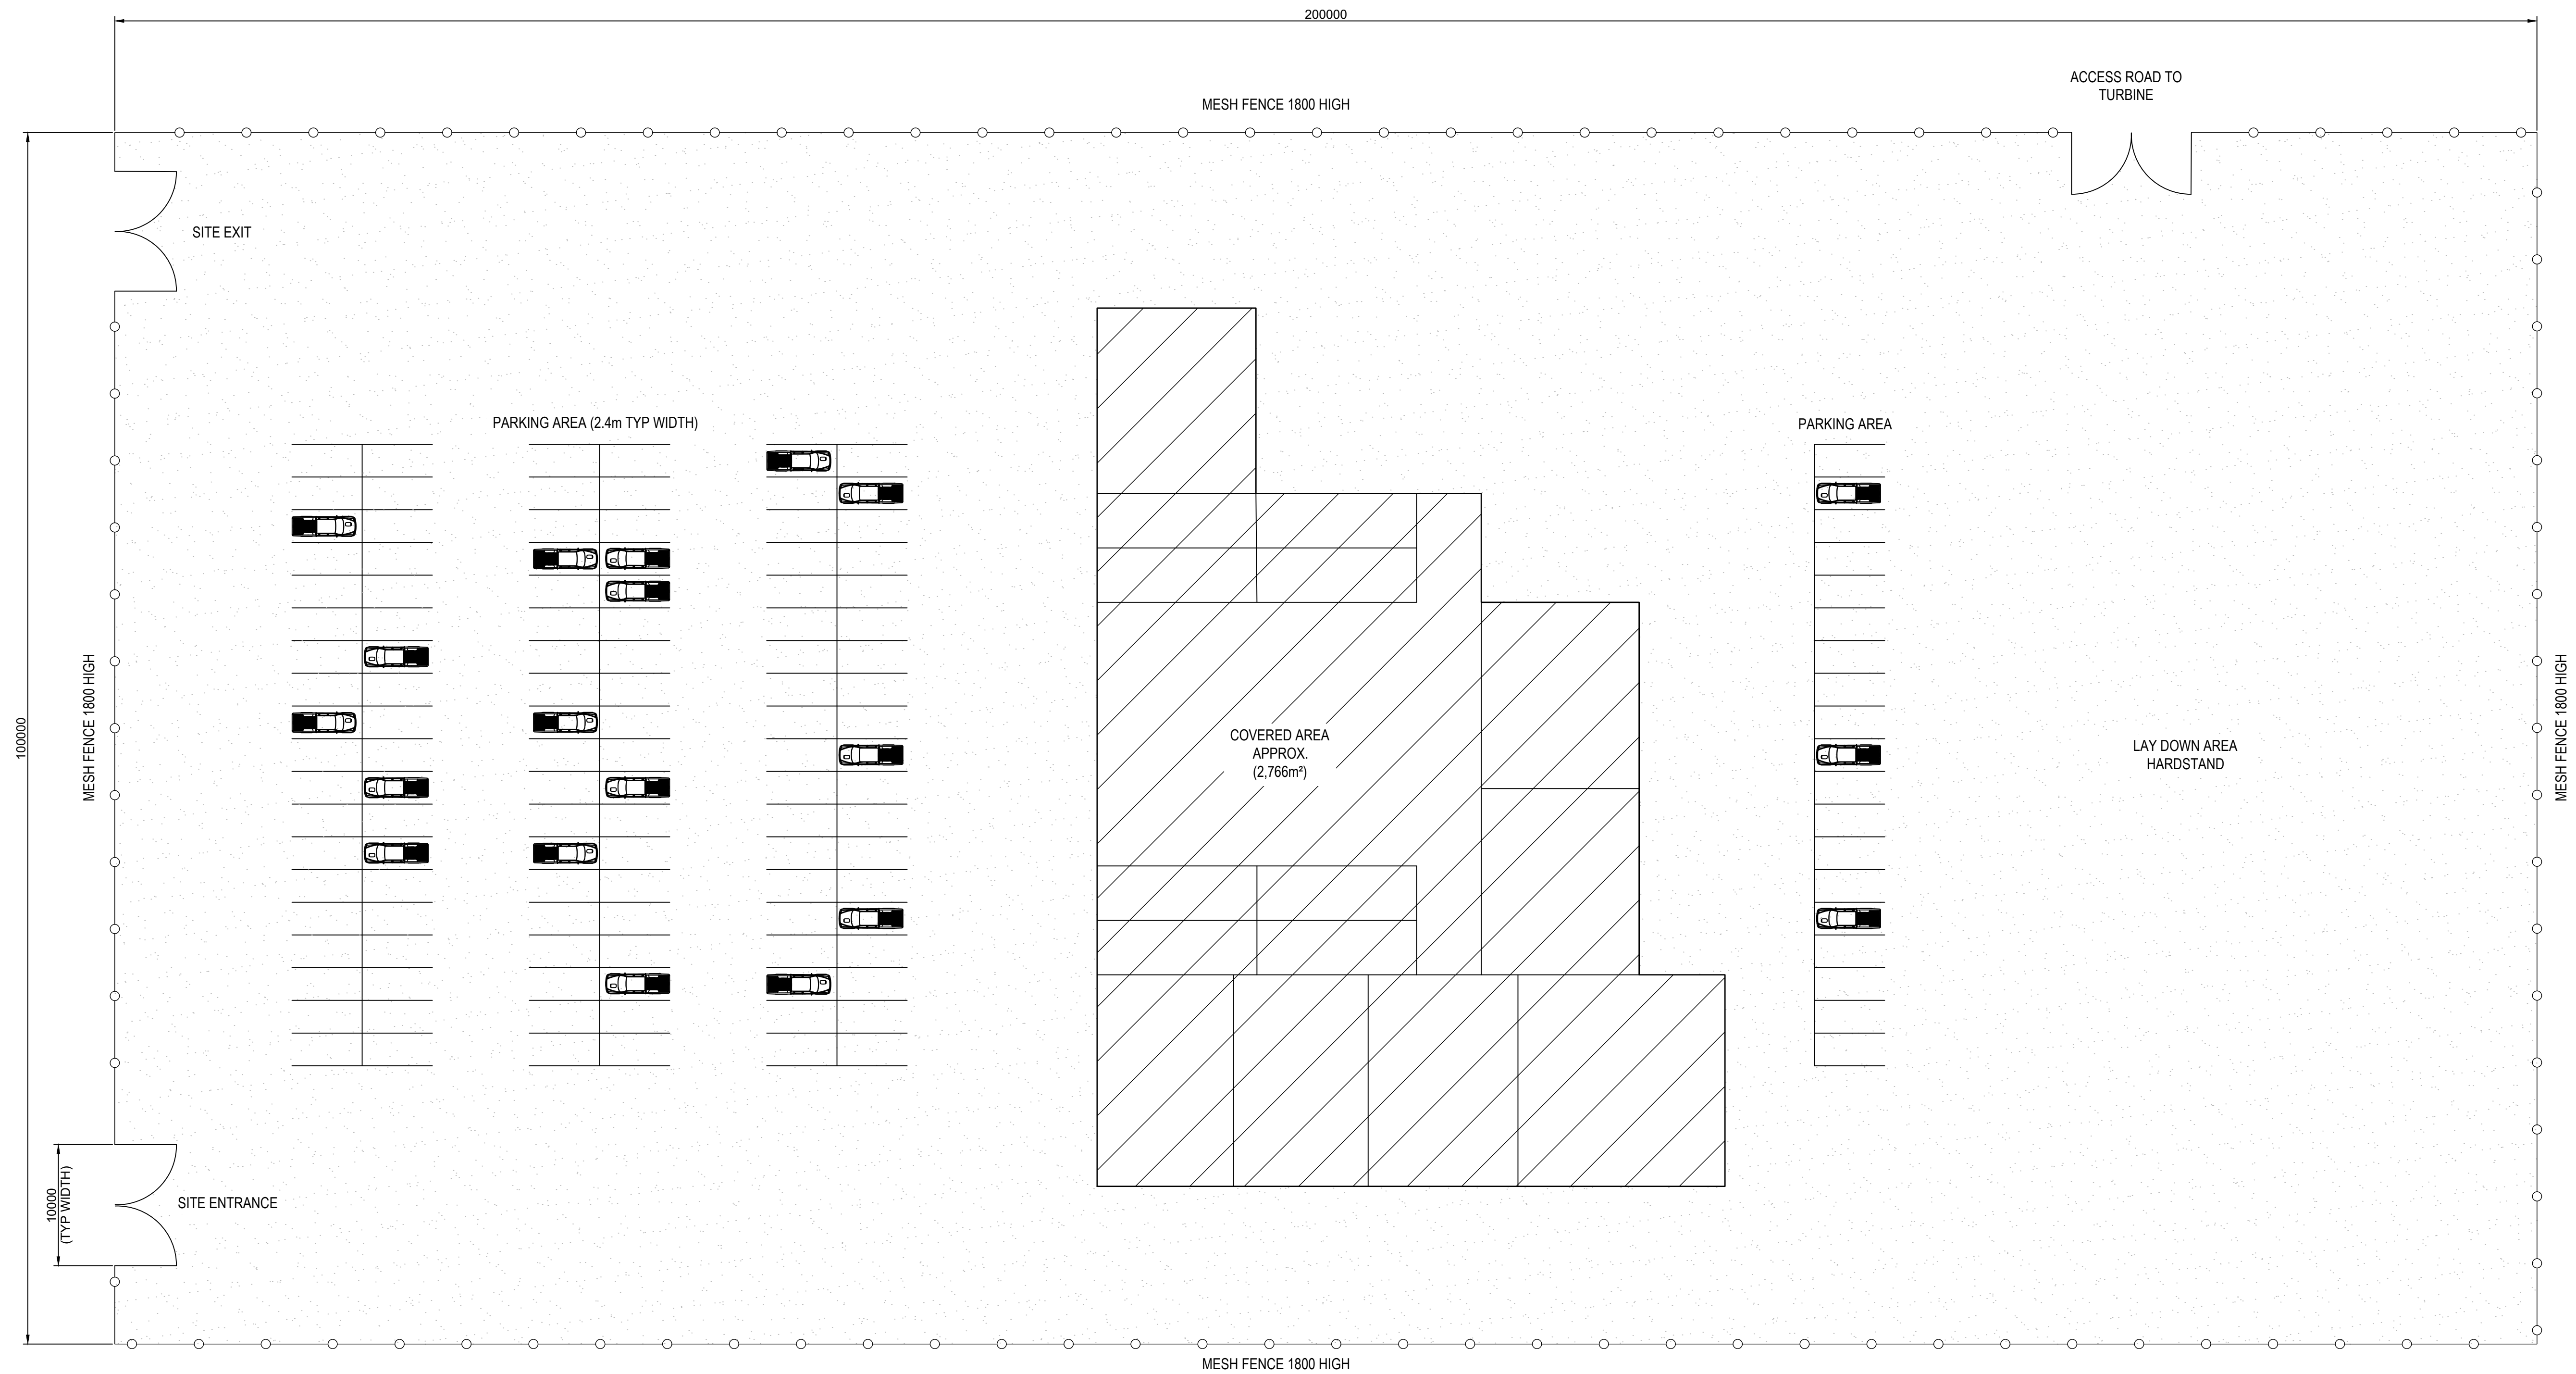

This copied document to be made available
for the sole purpose of enabling
its consideration and review as
part of a planning process under the
Planning and Environment Act 1987.
The document must not be used for any
purpose which may breach any
copyright

CONSTRUCTION COMPOUND SITE LAYOUT - PLAN


SCALE 1:300

ADVERTISED PLAN

</

- NOTES:
1. ALL DIMENSIONS IN mm U.N.O.
 2. FIRE DETECTION AND SUPPRESSION SYSTEMS TO BE INSTALLED AT THE EARLIEST STAGE OF CONSTRUCTION.
 3. FIRST-AID FIREFIGHTING EQUIPMENT TO BE INSTALLED AT ALL CONSTRUCTION BUILDINGS ON SITE.

This copied document to be made available for the sole purpose of enabling its consideration and review as part of a planning process under the Planning and Environment Act 1987. The document must not be used for any purpose which may breach any copyright

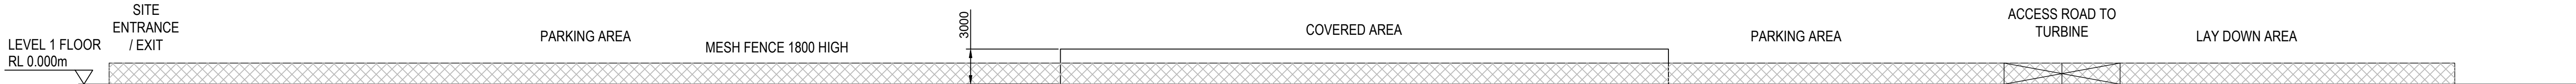


ELEVATION 1
1:300
(LOOKING NORTH)

ADVERTISED
PLAN

Plot Date: 2026-03-26 4:44 PM Filename: 527201-DWG-0003.DWG

REFERENCE DRAWINGS				REFERENCE MODELS				PREPARED BY				CLIENT				CONSTRUCTION STATUS		PROJECT													
								 www.aurecongroup.com								All written dimensions take precedence over scaled dimensions. 		MEERING WEST WIND FARM													
																DRAWN BY D. JEFFERS		TITLE CONSTRUCTION COMPOUND SITE LAYOUT - ELEVATION													
																DESIGNED BY															
																STATUS		CODE		DOCUMENT CODE											
																		W1		527201-DWG-0003											
																DOCUMENT STATE		SCALE		SIZE		REFERENCE No.		REV							
																WORK IN PROGRESS		AS SHOWN		A1				B							
REV				DATE				REVISION DETAILS				REV				DRAWN				DESIGNED				VERIFIED				APPROVED			
A				14/11/25				RESPONSE TO DTP RFI				A				D.J.															
B				23/03/26				UPDATED RESPONSE TO DTP RFI				B				D.J.															

This copied document to be made available for the sole purpose of enabling its consideration and review as part of a planning process under the Planning and Environment Act 1987. The document must not be used for any purpose which may breach any copyright

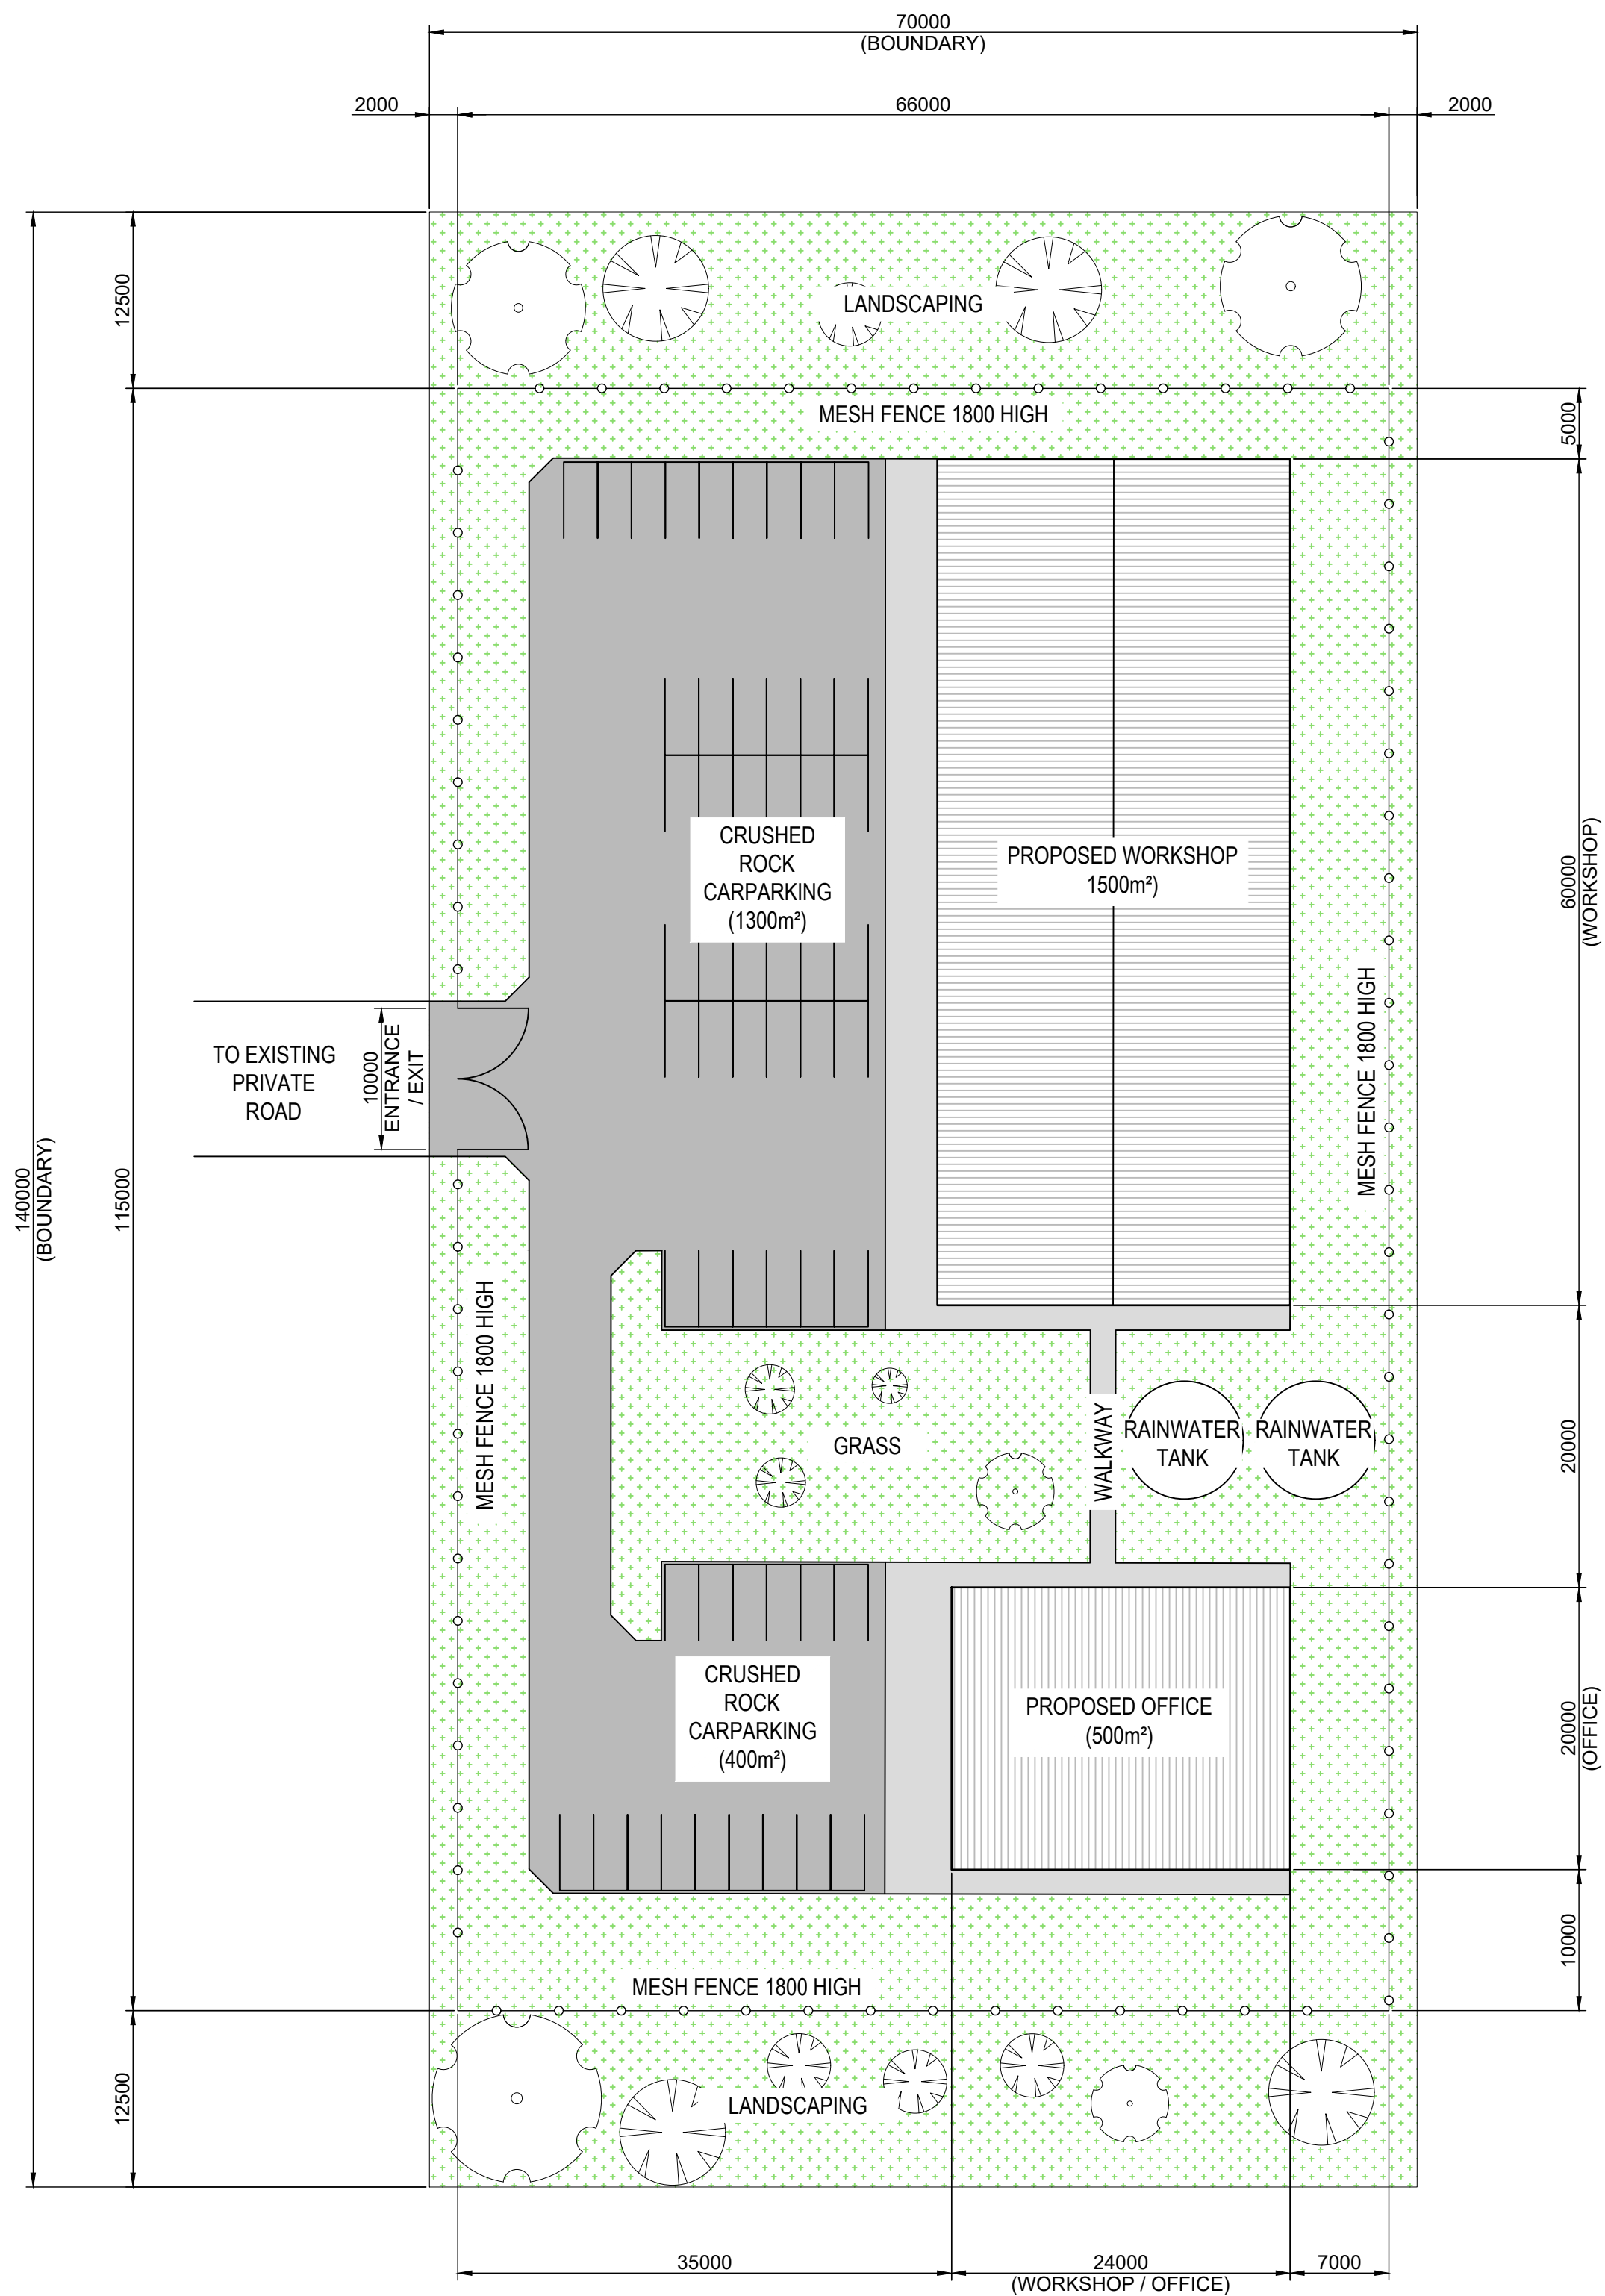

- NOTES:
1. ALL DIMENSIONS IN mm U.N.O.
 2. WORKSHOPS AND OFFICE TO BE FINISHED IN COLOURBOND / NON-REFLECTIVE SHEETING.
 3. INDICATIVE LANDSCAPING SHOWN. LANDSCAPING TO BE PROVIDED IN ACCORDANCE WITH THE CFA LANDSCAPING FOR BUSHFIRE

ADVERTISED PLAN

OPERATIONS & MAINTENANCE - PLAN
SCALE 1:400

REFERENCE DRAWINGS			REFERENCE MODELS			
REV	DATE	REVISION DETAILS	REV	DRAWN	DESIGNED	VERIFIED
A	14/11/25	RESPONSE TO DTP RFI	A	D.J.		
B	26/03/26	UPDATED RESPONSE TO DTP RFI	B	D.J.		

PREPARED BY


www.aurecongroup.com

CERTIFICATION

No.

CERTIFIER

DATE

CLIENT


Meering West Wind Farm

CLIENT DOCUMENT NUMBER

REV


Coordinate system
MGA
Height datum
AHD


PRINT ALL COPIES
IN COLOUR

CONSTRUCTION STATUS

DRAWN BY
D. JEFFERS

DESIGNED BY

STATUS

CODE
W1

DOCUMENT STATE
WORK IN PROGRESS

PROJECT
MEERING WEST WIND FARM

TITLE
OPERATIONS & MAINTENANCE
BUILDING PLAN

DOCUMENT CODE
527201-DWG-0004

SCALE
AS SHOWN


SIZE
A1

REFERENCE No.


REV
B

- NOTES:
1. ALL DIMENSIONS IN mm U.N.O.
 2. WORKSHOPS AND OFFICE TO BE FINISHED IN COLOURBOND / NON-REFLECTIVE SHEETING.

ADVERTISED
PLAN

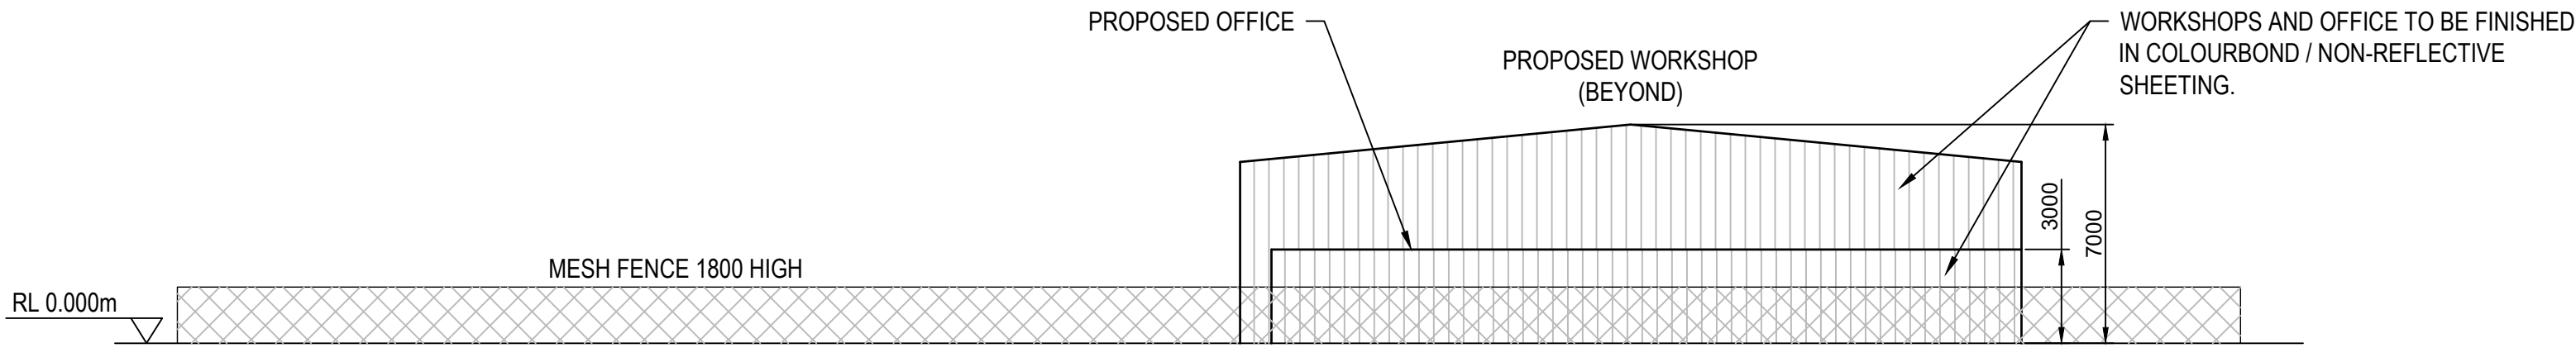

ELEVATION 1
1:200
(LOOKING NORTH)

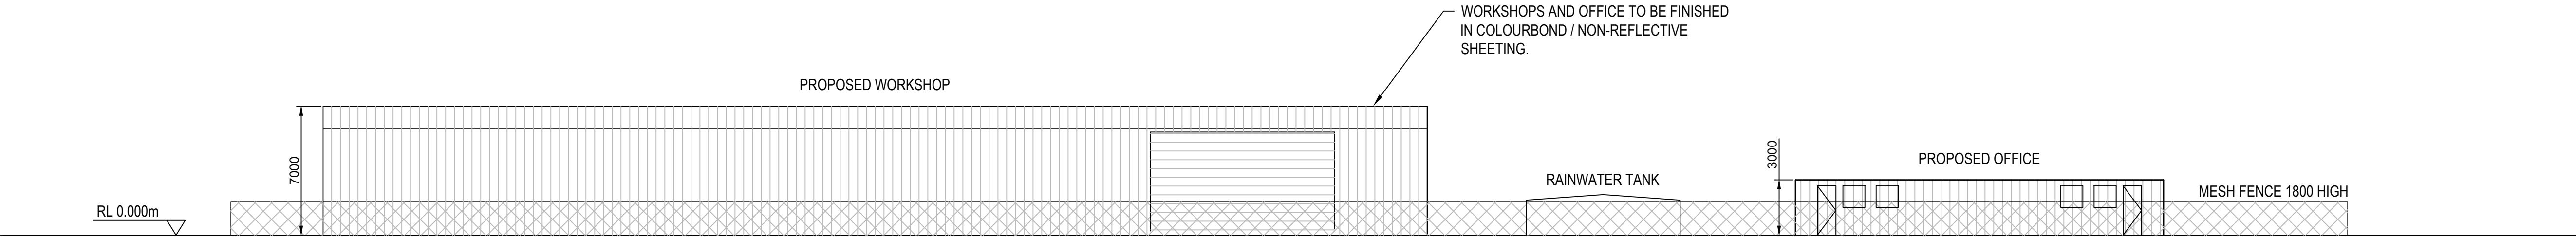

ELEVATION 2
1:200
(LOOKING EAST)

This copied document to be made available for the sole purpose of enabling its consideration and review as part of a planning process under the Planning and Environment Act 1987. The document must not be used for any purpose which may breach any copyright

REFERENCE DRAWINGS			REFERENCE MODELS				
REV	DATE	REVISION DETAILS	REV	DRAWN	DESIGNED	VERIFIED	APPROVED
A	14/11/25	RESPONSE TO DTP RFI	A	D.J.			
B	26/03/26	UPDATED RESPONSE TO DTP RFI	B	D.B.K.			

PREPARED BY


www.aurecongroup.com

CERTIFICATION

No.

CERTIFIER

DATE

CLIENT


Meering West Wind Farm

CLIENT DOCUMENT NUMBER

REV

All written dimensions take precedence over scaled dimensions.

Coordinate system MGA
Height datum AHD

PRINT ALL COPIES IN COLOUR



CONSTRUCTION STATUS

DRAWN BY
D. JEFFERS

DESIGNED BY

STATUS

CODE
W1

DOCUMENT STATE
WORK IN PROGRESS

PROJECT
MEERING WEST WIND FARM

TITLE
OPERATIONS & MAINTENANCE BUILDING ELEVATIONS

DOCUMENT CODE
527201-DWG-0005


SCALE
AS SHOWN

SIZE
A1

REFERENCE No.

REV
B

ADVERTISED
PLAN

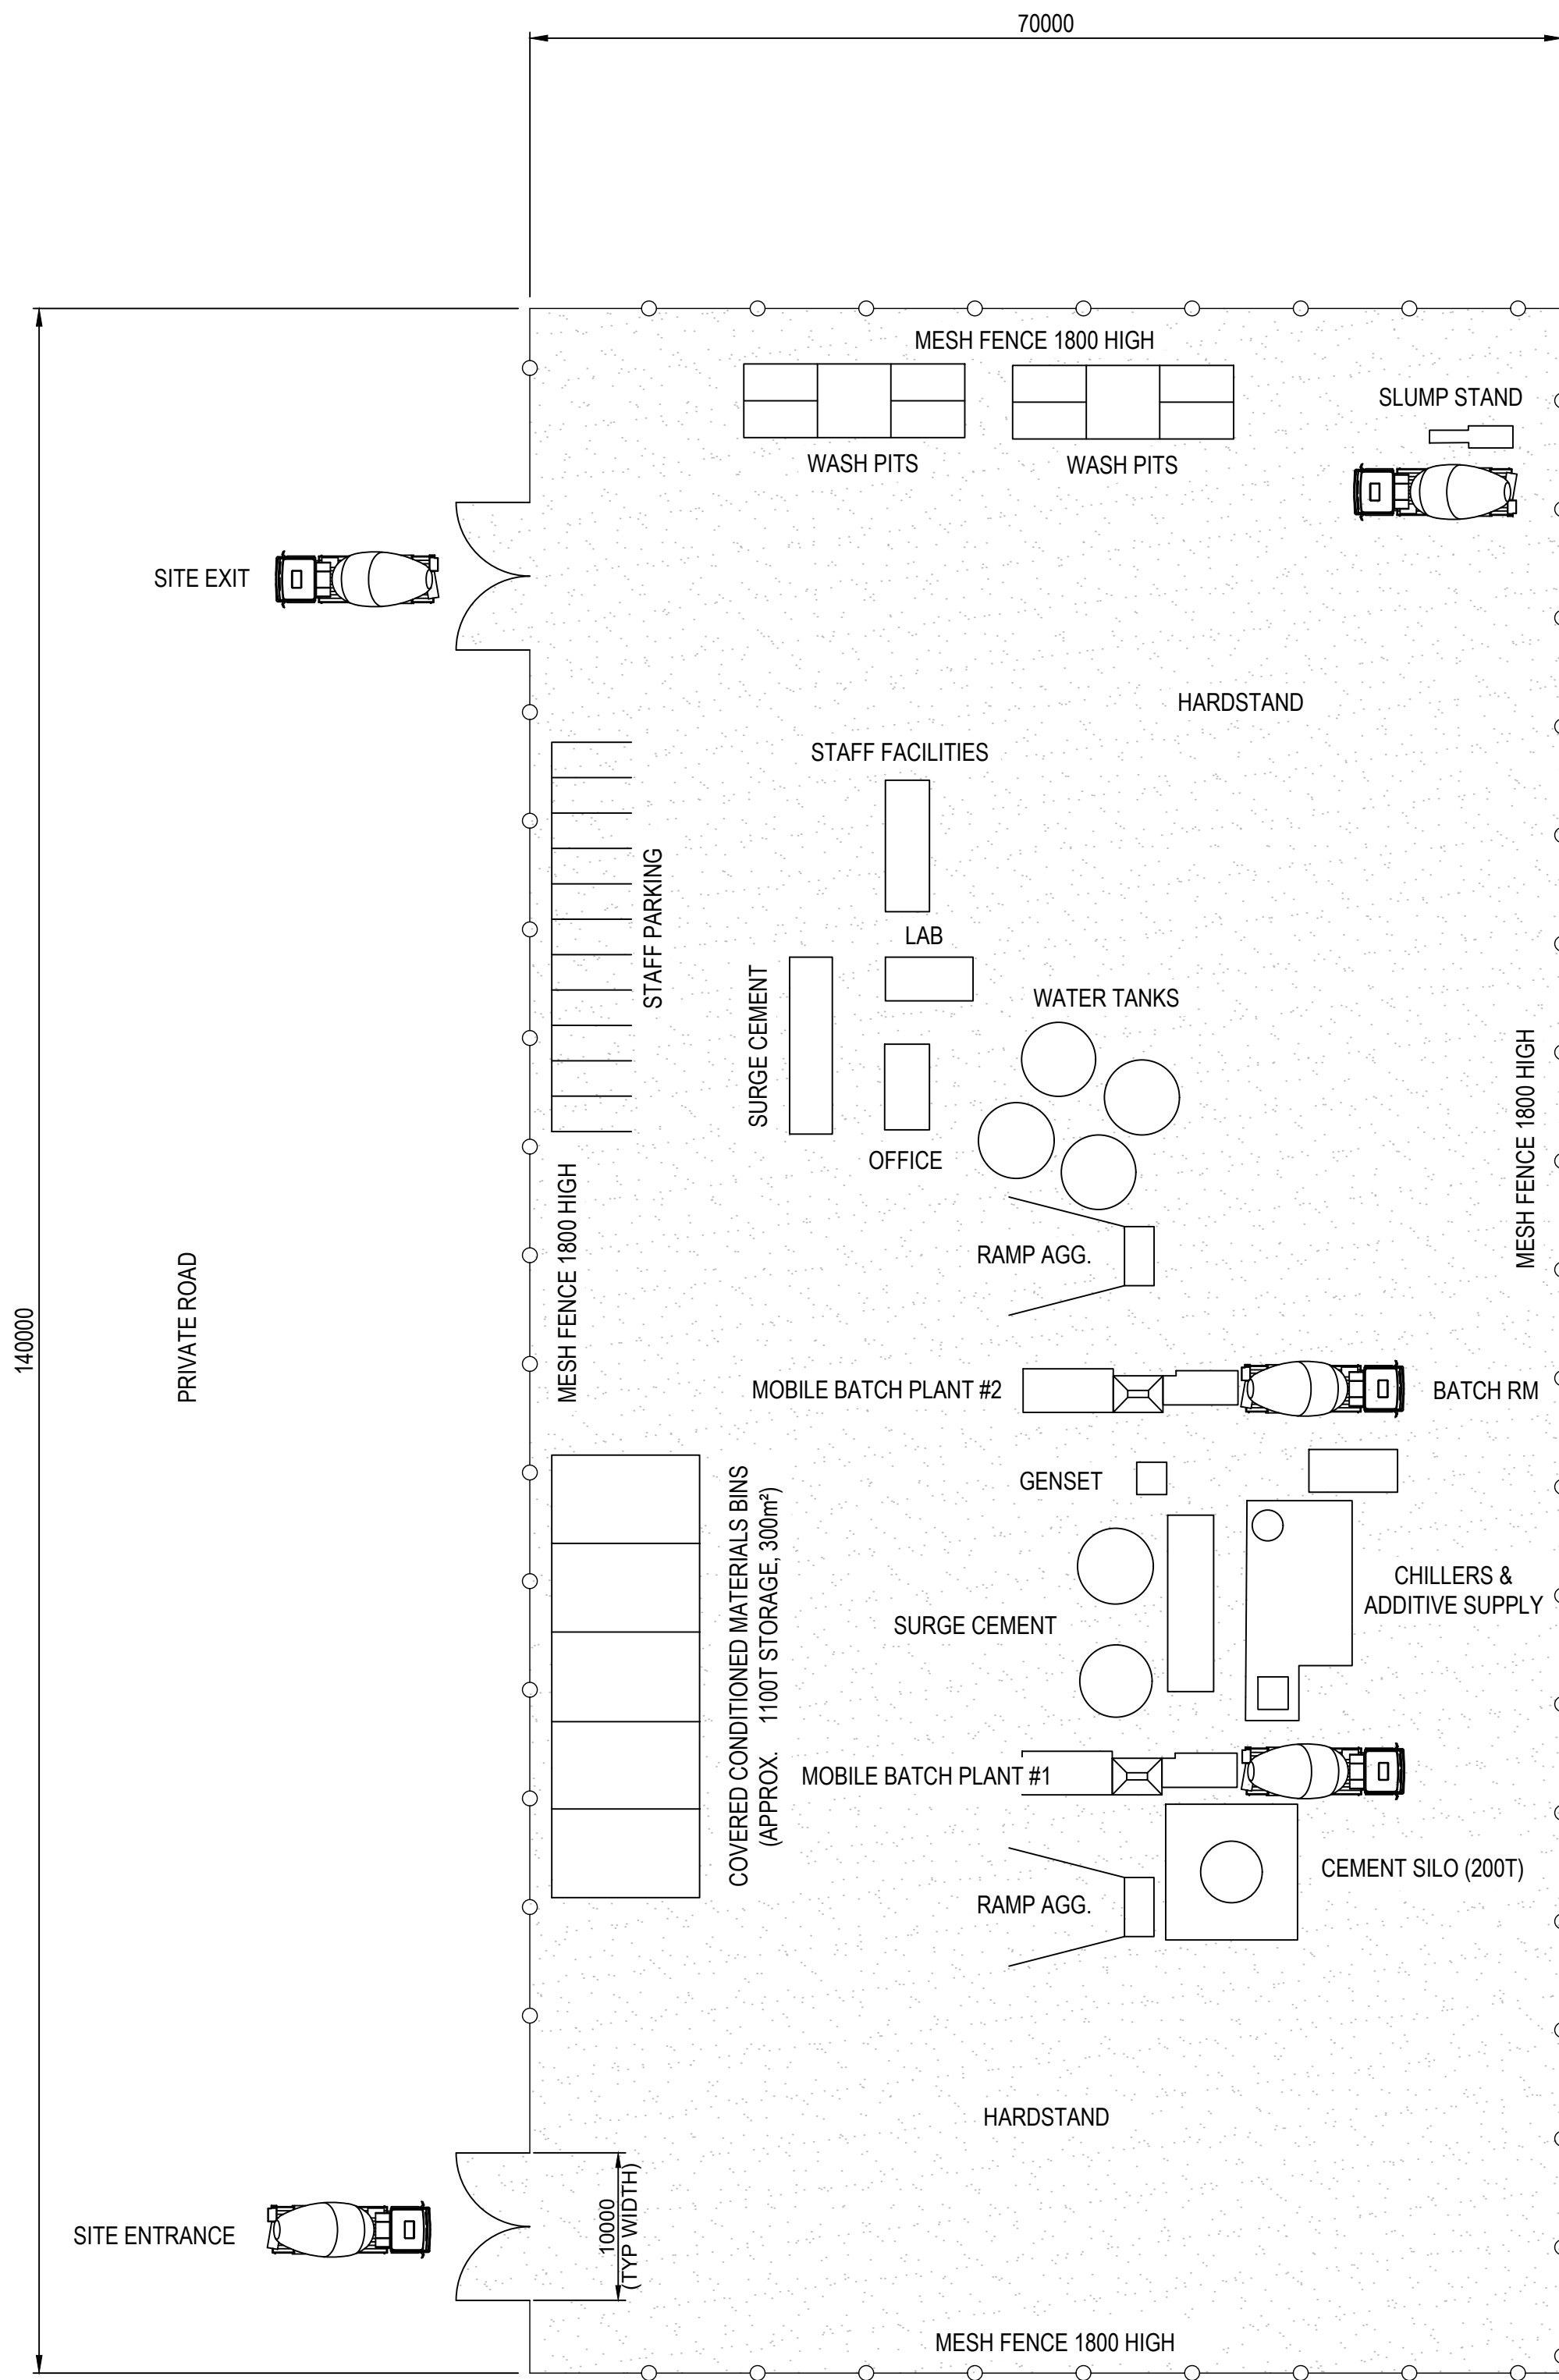

NOTES:
1. ALL DIMENSIONS IN mm U.N.O.

This copied document to be made available
for the sole purpose of enabling
its consideration and review as
part of a planning process under the
Planning and Environment Act 1987.
The document must not be used for any
purpose which may breach any
copyright

CONCRETE BATCHING PLANT LAYOUT - PLAN
SCALE 1:400

REFERENCE DRAWINGS			REFERENCE MODELS				
REV	DATE	REVISION DETAILS	REV	DRAWN	DESIGNED	VERIFIED	APPROVED
A	14/11/25	RESPONSE TO DTP RFI	A	D.J.			

PREPARED BY


www.aurecongroup.com

CERTIFICATION

No.

CERTIFIER

DATE

CLIENT


Meering West Wind Farm

CLIENT DOCUMENT NUMBER

REV


Coordinate system
MGA
Height datum
AHD



PRINT ALL COPIES
IN COLOUR

40800

0

8

16m


1:400

All written dimensions
take precedence over
scaled dimensions.

CONSTRUCTION STATUS		PROJECT			
		MEERING WEST WIND FARM			
		TITLE			
DRAWN BY D. JEFFERS		CONCRETE BATCHING PLANT LAYOUT PLAN			
DESIGNED BY					
STATUS	CODE	DOCUMENT CODE			
	W1	527201-DWG-0006			
DOCUMENT STATE	SCALE	SIZE	REFERENCE No.	REV	
WORK IN PROGRESS	AS SHOWN	A1		A	

NOTES:
1. ALL DIMENSIONS IN mm U.N.O.

This copied document to be made available for the sole purpose of enabling its consideration and review as part of a planning process under the Planning and Environment Act 1987. The document must not be used for any purpose which may breach any copyright

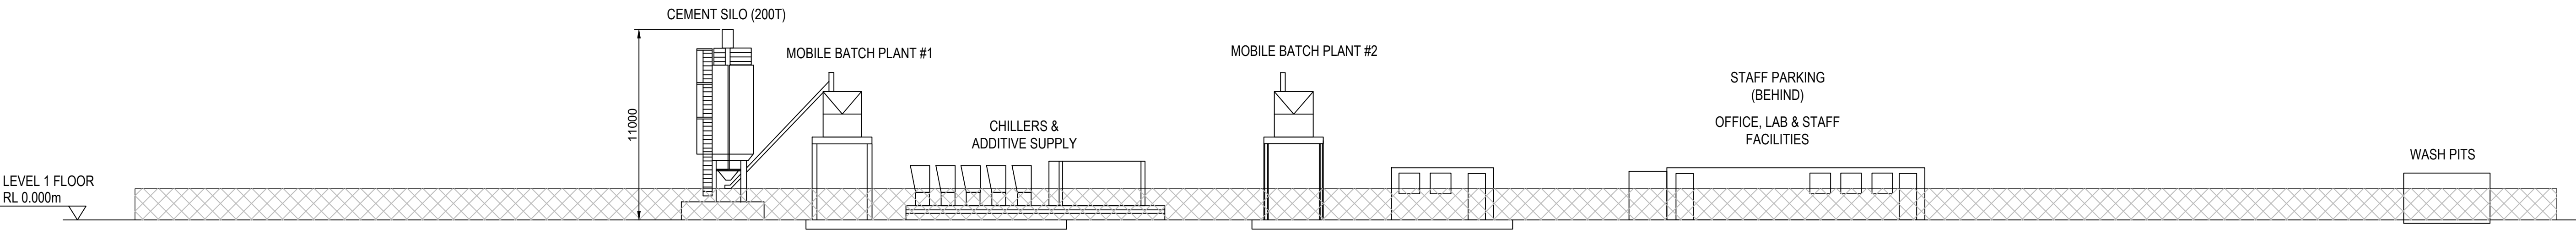

ELEVATION 1
1:200
(LOOKING WEST)

ADVERTISED
PLAN

Plot Date: 2026-03-26 4:52 PM Filename: 527201-DWG-0007.DWG

REFERENCE DRAWINGS				REFERENCE MODELS				1:2000 20000 40000 80000 160000 320000 640000 1280000 2560000 5120000 10240000 20480000 40960000 81920000 163840000 327680000 655360000 1310720000 2621440000 5242880000 10485760000 20971520000 41943040000 83886080000 167772160000 335544320000 671088640000 1342177280000 2684354560000 5368709120000 10737418240000 21474836480000 42949672960000 85899345920000 171798691840000 343597383680000 687194767360000 1374389534720000 2748779069440000 5497558138880000 10995116277760000 21990232555520000 43980465111040000 87960930222080000 175921860444160000 351843720888320000 703687441776640000 1407374883553280000 2814749767106560000 5629499534213120000 11258999068426240000 22517998136852480000 45035996273704960000 90071992547409920000 180143985094819840000 360287970189639680000 720575940379279360000 1441151880758558720000 2882303761517117440000 5764607523034234880000 11529215046068469760000 23058430092136939520000 46116860184273879040000 92233720368547758080000 184467440737095516160000 368934881474191032320000 737869762948382064640000 1475739525896764129280000 2951479051793528258560000 5902958103587056517120000 11805916207174113034240000 23611832414348226068480000 47223664828696452136960000 94447329657392904273920000 188894659314785808547840000 377789318629571617095680000 755578637259143234191360000 1511157274518286468382720000 3022314549036572936765440000 6044629098073145873530880000 12089258196146291747061760000 24178516392292583494123520000 48357032784585166988247040000 96714065569170333976494080000 193428131138340667952988160000 386856262276681335905976320000 773712524553362671811952640000 1547425049106725343623905280000 3094850098213450687247810560000 6189700196426901374495621120000 12379400392853802748991242240000 24758800785707605497982484480000 49517601571415210995964968960000 99035203142830421991929937920000 198070406285660843983859875840000 396140812571321687967719751680000 792281625142643375935439503360000 1584563250285286751870879006720000 3169126500570573503741758013440000 6338253001141147007483516026880000 12676506002282294014967032053760000 25353012004564588029934064107520000 50706024009129176059868128215040000 101412048018258352119736256430080000 202824096036516704239472512860160000 405648192073033408478945025720320000 811296384146066816957890051440640000 1622592768292133633915780102881280000 3245185536584267267831560205762560000 6490371073168534535663120411525120000 12980742146337069071326240823050240000 25961484292674138142652481646100480000 51922968585348276285304963292200960000 103845937170696552570609926584401920000 207691874341393105141219853168803840000 415383748682786210282439706337607680000 830767497365572420564879412675215360000 1661534994731144841129758825350430720000 3323069989462289682259517650700861440000 6646139978924579364519035301401722880000 13292279957849158729038070602803445760000 26584559915698317458076141205606891520000 53169119831396634916152282411213783040000 106338239662793269832304564822427566080000 212676479325586539664609129644855132160000 425352958651173079329218259289710264320000 850705917302346158658436518579420528640000 1701411834604692317316873037158841057280000 3402823669209384634633746074317682114560000 6805647338418769269267492148635364229120000 13611294676837538538534984297270728458240000 27222589353675077077069968594541456916480000 54445178707350154154139937189082913832960000 108890357414700308308279874378165827665920000 217780714829400616616559748756331655331840000 435561429658801233233119497512663310663680000 871122859317602466466238995025326621327360000 1742245718635204932932477990050653242654720000 3484491437270409865864955980101306485309440000 6968982874540819731729911960202612970618880000 13937965749081639463459823920405225941237760000 27875931498163278926919647840810451882475520000 55751862996326557853839295681620903764951040000 111503725992653115707678591363241807529902080000 223007451985306231415357182726483615059804160000 446014903970612462830714365452967230119608320000 892029807941224925661428730905934460239216640000 1784059615882449851322857461811868920478433280000 3568119231764899702645714923623737840956866560000 7136238463529799405291429847247475681913733120000 14272476927059598810582859694494951363827466240000 28544953854119197621165719388989902727654932480000 57089907708238395242331438777979805455309864960000 114179815416476790484662877555959610910619729920000 228359630832953580969325755111919221821239459840000 456719261665907161938651510223838443642478919680000 913438523331814323877303020447676887284957839360000 1826877046663628647754606040895353774569915678720000 3653754093327257295509212081790707549139831357440000 7307508186654514591018424163581415098279662714880000 14615016373309029182036848327162830196559325429760000 29230032746618058364073696654325660393118650859520000 58460065493236116728147393308651320786237301719040000 116920130986472233456294786617302641572474603438080000 233840261972944466912589573234605283144949206876160000 467680523945888933825179146469210566289898413752320000 935361047891777867650358292938421132579796827504640000 1870722095783555735300716585876842265159593655009280000 3741444191567111470601433171753684530319187310018560000 7482888383134222941202866343507369060638374620037120000 14965776766268445882405732687014738121276749240074240000 29931553532536891764811465374029476242553498480148480000 59863107065073783529622930748058952485106996960296960000 119726214130147567059245861496117904970213993920593920000 239452428260295134118491722992235809940427987841187840000 478904856520590268236983445984471619880855975682375680000 957809713041180536473966891968943239761711951364751360000 1915619426082361072947933783937886479523423902729502720000 3831238852164722145895867567875772959046847805459005440000 7662477704329444291791735135751545918093695610918010880000 15324955408658888583583470271503091836187391221836021760000 30649910817317777167166940543006183672374782443672043520000 61299821634635554334333881086012367344749564887344087040000 122599643269271108668667762172024734689499129774688174080000 245199286538542217337335524344049469378998259549376348160000 490398573077084434674671048688098938757996519098752696320000 980797146154168869349342097376197877515993038197505392640000 1961594292308337738698684194752395755031986076395010785280000 3923188584616675477397368389504791510063972152790021570560000 7846377169233350954794736779009583020127944305580043141120000 15692754338466701909589473558019166040255888611160086282240000 31385508676933403819178947116038332080511777222320172564480000 62771017353866807638357894232076664161023554444640345128960000 125542034707733615276715788464153328322047108889280690257920000 251084069415467230553431576928306656644094217778561380515840000 502168138830934461106863153856613313288188435557122761031680000 1004336277661868922213726307713226626576376871114245522063360000 2008672555323737844427452615426453253152753742228491044126720000 4017345110647475688854905230852906506305507484456982088253440000 8034690221294951377709810461705813012611014968913964176506880000 16069380442589902755419620923411626025222029937827928353013760000 32138760885179805510839241846823252050444059875655856706027520000 64277521770359611021678483693646504100888119751311713412055040000 128555043540719222043356967387293008201776239502623426824110080000 257110087081438444086713934774586016403552479005246853648220160000 514220174162876888173427869549172032807104958010493707296440320000 1028440348325753776346855739098344065614209916020987414592880640000 2056880696651507552693711478196688131228419832041974829185761280000 4113761393303015105387422956393376262456839664083949658371522560000 8227522786606030210774845912786752524913679328167899316743045120000 16455045573212060421549691825573505049827358656335798633486090240000 32910091146424120843099383651147010099654717312671597266972180480000 65820182292848241686198767302294020199309434625343194533944360960000 131640364585696483372397534604588040398618869250686389067888721920000 263280729171392966744795069209176080797237738501372778135777443840000 526561458342785933489590138418352161594475477002745556271554887680000 1053122916685571866979180276836704323188950954005491112543109775360000 2106245833371143733958360553673408646377901908010982225086219550720000 4212491666742287467916721107346817292755803816021964450172439101440000 8424983333484574935833442214693634585511607632043928900344878202880000 16849966668969149871666884429387269171023215264087857800689756405760000 33699933337938299743333768858774538342046430528175715601379512811520000 67399866675876599486667537717549076684092861056351431202759025623040000 134799733351753198973335075435098153368185722112702862405518051246080000 269599466703506397946670150870196306736371444225405724811036102492160000 539198933407012795893340301740392613472742888450811449622072204984320000 1078397866814025591786680603480785226945485776901622899244144409968640000 2156795733628051183573361206961570453890971553803245798488288819937280000 4313591467256102367146722413923140907781943107606491596976577639874560000 8627182934512204734293444827846281815563886215212983193953155279749120000 17254365869024409468586889655692563631127772430425966387906310559498240000 34508731738048818937173779311385127262255544860851932775812621118996480000 69017463476097637874347558622770254524511089721703865551625242237992960000 138034926952195275748695117245540509049022179443407731103250484475985920000 276069853904390551497390234491081018098044358886815462206500968951971840000 552139707808781102994780468982162036196088717773630924413001937903943680000 1104279415617562205989560937964324072392177435547261848826003875807887360000 2208558831235124411979121875928648144784354871094523697652007751615774720000 4417117662470248823958243751857296289568709742189047395304015503231549440000 8834235324940497647916487503714592579137419484378094790608031006463098880000 17668470649880995295832975007429185158274838968756189581216062012926197760000 35336941299761990591665950014858370316549677937512379162432124025852395520000 70673882599523981183331900029716740633099355875024758324864248051704791040000 141347765199047962366663800059433481266198711750049516649728496103409582080000 282695530398095924733327600118866962532397423500099033299456992206819164160000 565391060796191849466655200237733925064794847000198066598913984413638328320000 1130782121592383698933310400475467850129589694000396133197827968827276656640000 2261564243184767397866620800950935700259179388000792266395655937654553313280000 4523128486369534795733241601901871400518358776001584532791311875309106626560000 9046256972739069591466483203803742801036717552003169065582623750618213253120000 18092513945478139182932966407607485602073435104006338131165247501236426506240000 3618502789095627836586593281521497120414			
--------------------	--	--	--	------------------	--	--	--	--	--	--	--