

BADS SCHEDULE												
APT NAME	APT TYPE	APT AREA	USEABLE P.O.S.	STORAGE VOLUMES			ACCESSIBLE BATHROOM TYPE	CLEAR PATHWAY*	USEABLE EXTERNAL AREA	ROOM DEPTH	APARTMENT COUNT	
				INTERNAL STORAGE	EXTERNAL STORAGE	MIN TOTAL REQ. STORAGE						
A1	1B1B	53.0 m²	12.0 m²	8.1 m³	1.9 m³	10 m³	A	No	Yes	7300	4	
A2	1B1B	48.0 m²	10.8 m²	7.4 m³	2.5 m³	10 m³	A	No	Yes	6460	1	
A3	1B1B	15.4 m²	60.0 m²	8.4 m³	1.6 m³	10 m³	A	Yes	Yes	7790	8	
B1	1B1B + S	64.0 m²	15.9 m²	10.1 m³	0.0 m³	10 m³	A	No	Yes	9310	3	
B2	1B1B + S	57.0 m²	8.0 m²	7.4 m³	2.6 m³	10 m³	A	Yes	Yes	6750	32	
B4	1B1B + S	51.0 m²	7.7 m²	10.0 m³	0.7 m³	10 m³	A	No	No	6330	10	
B5	1B1B + S	57.0 m²	8.0 m²	10.3 m³	0.0 m³	10 m³	A	No	Yes	7020	1	
B6	1B1B + S	59.0 m²	10.8 m²	11.7 m³	0.0 m³	10 m³	A	Yes	Yes	7040	1	
C1	2B1B + S	76.0 m²	17.6 m²	13.6 m³	0.4 m³	14 m³	A	Yes	Yes	7460	4	
C3	2B1B	68.0 m²	8.1 m²	10.5 m³	3.5 m³	14 m³	A	No	Yes	7100	5	
D2	2B1B + S	75.0 m²	8.0 m²	9.1 m³	4.9 m³	14 m³	A	Yes	Yes	8270	6	
E1	2B2B + S	83.0 m²	8.0 m²	14.0 m³	0.0 m³	14 m³	A	No	Yes	8270	18	
F1	2B2B + S	85.0 m²	8.0 m²	10.2 m³	3.8 m³	14 m³	A	Yes	Yes	8950	37	
F2	2B2B + S	82.0 m²	8.0 m²	9.1 m³	5.6 m³	14 m³	A	Yes	Yes	8790	20	
F3	3B2B + S	106.0 m²	8.0 m²	14.1 m³	2.3 m³	18 m³	A	Yes	Yes	8320	4	
F4	2B2B + S	93.0 m²	8.0 m²	11.3 m³	1.5 m³	14 m³	A	No	Yes	7500	16	
F5	2B2B + S	82.0 m²	8.0 m²	11.1 m³	3.5 m³	14 m³	A	Yes	Yes	8580	6	
F6	2B2B + S	85.0 m²	9.0 m²	14.6 m³	0.0 m³	14 m³	A	No	Yes	7860	6	
F7	2B2B + S	83.0 m²	13.0 m²	14.3 m³	0.0 m³	14 m³	A	Yes	Yes	7200	9	
G1	3B2B	99.0 m²	9.6 m²	15.0 m³	3.0 m³	18 m³	A	No	Yes	8330	6	
H1	3B2B + S	119.0 m²	12.0 m²	20.8 m³	0.0 m³	18 m³	A	Yes	Yes	8660	6	
H3	3B2B + S	100.0 m²	13.0 m²	21.6 m³	0.0 m³	18 m³	A	Yes	Yes	7200	4	
H4	3B2B + S	111.0 m²	12.0 m²	12.5 m³	5.1 m³	18 m³	A	Yes	Yes	8040	3	
H6	3B2B + S	120.9 m²	46.7 m²	19.9 m³	0.0 m³	18 m³	A	Yes	Yes	4000	1	
N1	1B1B + S	62.0 m²	8.1 m²	7.7 m³	2.1 m³	10 m³	A	No	Yes	7140	1	
N2	3B2B + S	95.0 m²	13.6 m²	18.2 m³	0.0 m³	14 m³	A	Yes	Yes	8090	1	
N3	2B2B + S	106.8 m²	15.4 m²	18.7 m³	0.0 m³	14 m³	A	Yes	Yes	1790	1	
N4	2B2B	79.2 m²	9.0 m²	11.2 m³	3.8 m³	18 m³	A	Yes	Yes	7290	1	
N5	2B2B + S	116.0 m²	16.1 m²	18.7 m³	0.0 m³	18 m³	A	Yes	Yes	700	1	
N6	3B2B + S	116.0 m²	16.1 m²	15.6 m³	1.9 m³	18 m³	A	Yes	Yes	6710	1	
N7	3B2B + S	118.0 m²	18.2 m²	16.3 m³	1.7 m³	18 m³	A	Yes	Yes	2550	1	
N8	2B2B	88.7 m²	14.3 m²	12.2 m³	1.8 m³	18 m³	A	No	Yes	6350	1	
N9	3B2B + S	120.5 m²	69.7 m²	14.4 m³	3.6 m³	14 m³	A	Yes	Yes	2500	1	
N10	3B2B + S	94.5 m²	50.7 m²	11.9 m³	2.1 m³	14 m³	A	No	Yes	6770	1	
N11	2B1B + S	95.9 m²	32.8 m²	12.5 m³	1.5 m³	14 m³	A	Yes	Yes	7710	1	
N12	3B2B + S	102.4 m²	23.4 m²	14.8 m³	3.2 m³	18 m³	A	Yes	Yes	6510	1	

*Min. 40% required


ADVERTISED PLAN

*APARTMENT MEETS THE BADS OBJECTIVE FOR CLEAR ACCESSIBLE PATHWAY IN PRINCIPLE

USE FIGURED DIMENSIONS ONLY. CHECK AND VERIFY ALL DIMENSIONS ON SITE PRIOR TO COMMENCING WORK.


DATE GENERATED 19/06/2026 4:01:41 PM

ADVERTISED
PLAN

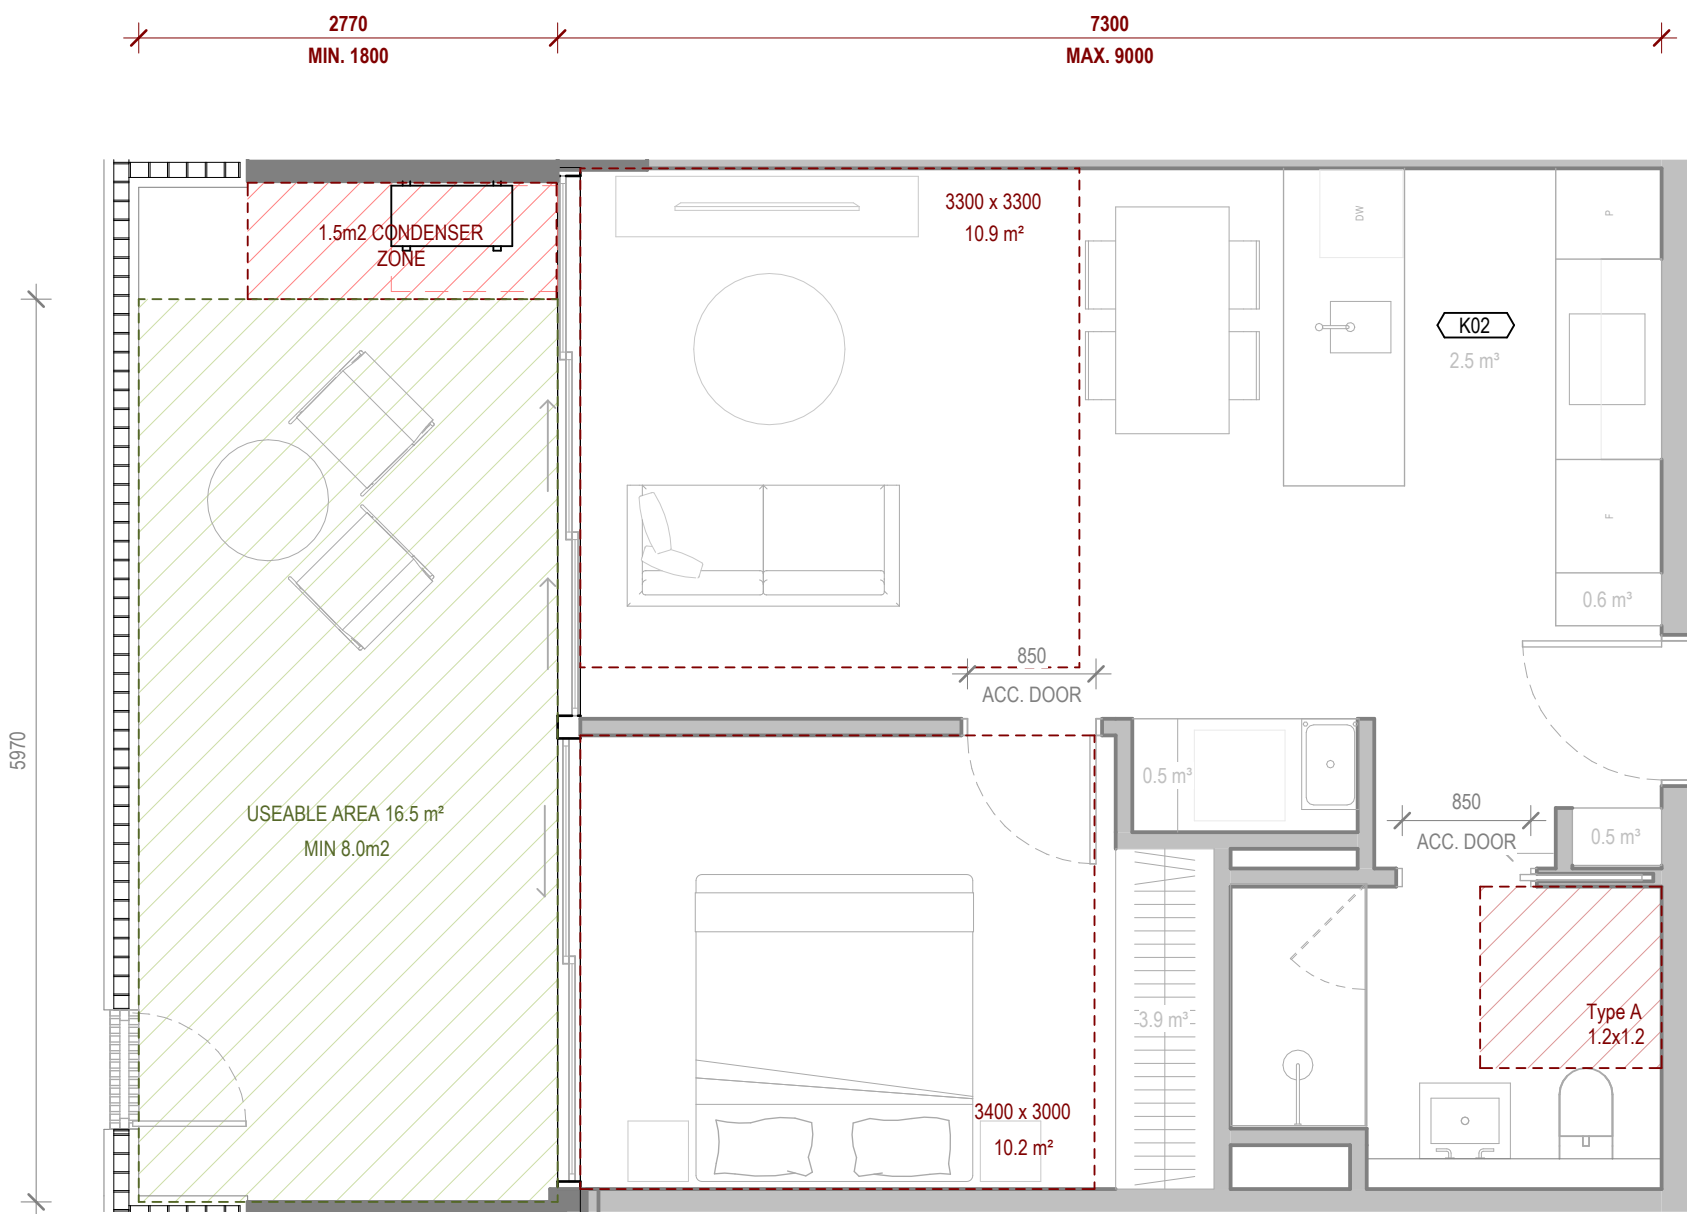


4 APARTMENT PLANS - A1
RR-2107 429 ALBERT ST 1 : 50

TYPE: STOCKLAND 1 BED - TYPE 01 A
INSTANCES: 4
ACHIEVES CROSS FLOW VENTILATION: NO
ACHIEVES MIN. 6m³ INTERNAL STORAGE: YES, 8.1m³
ACHIEVES MIN. 10m³ TOTAL STORAGE: YES, 10m³
CAGED STORAGE PROVIDED: YES, MIN 1.9m³
ACHIEVES ACCESSIBILITY: NO
CONDENSER LOCATION: BALCONY

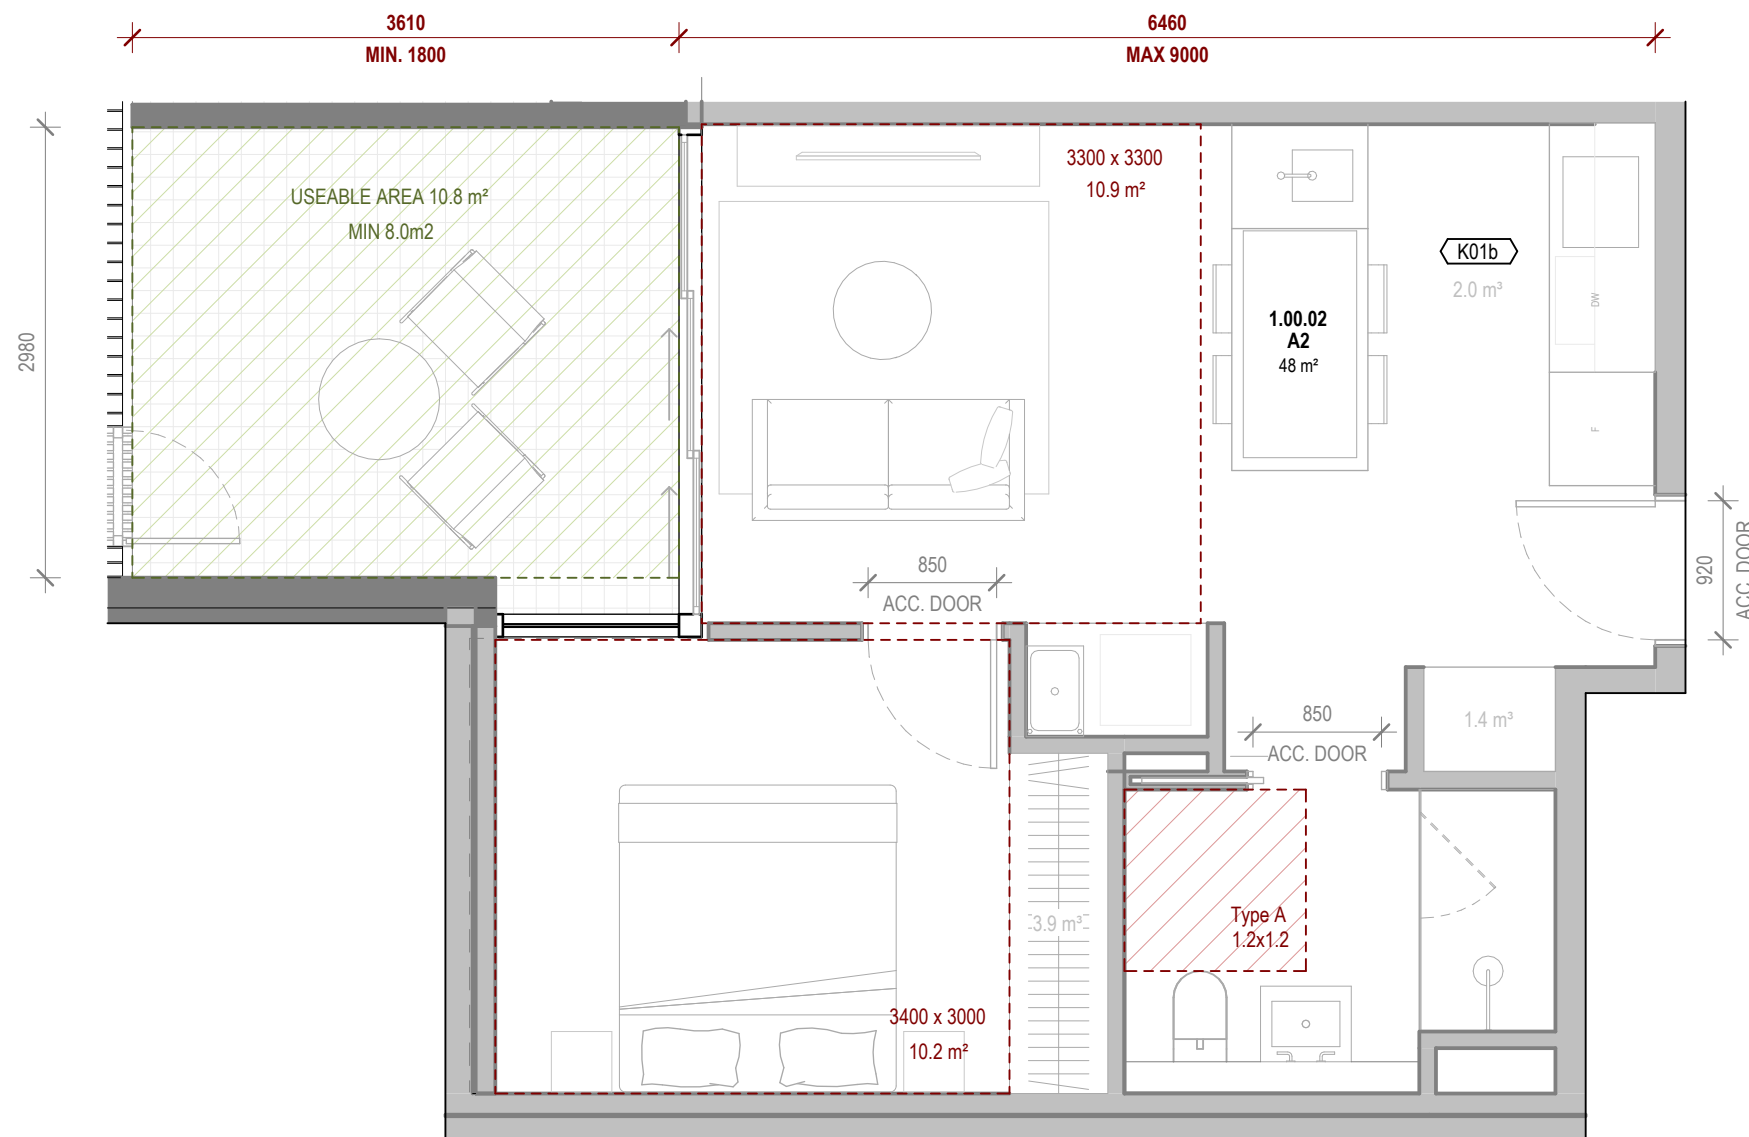

2 APARTMENT PLANS - A2
429 ALBERT ST 1 : 50


TYPE: STOCKLAND 1 BED - TYPE 01 A
ADJUSTED TO ACCOMMODATE SERVICES RISERS,
FIRE EGRESS.
INSTANCES: 1
ACHIEVES CROSS FLOW VENTILATION: NO
ACHIEVES MIN. 6m³ INTERNAL STORAGE: YES, 7.4m³
ACHIEVES MIN. 10m³ TOTAL STORAGE: YES, 10m³
CAGED STORAGE PROVIDED: YES, MIN 2.6m³
ACHIEVES ACCESSIBILITY: NO
CONDENSER LOCATION: CONDENSER FARM

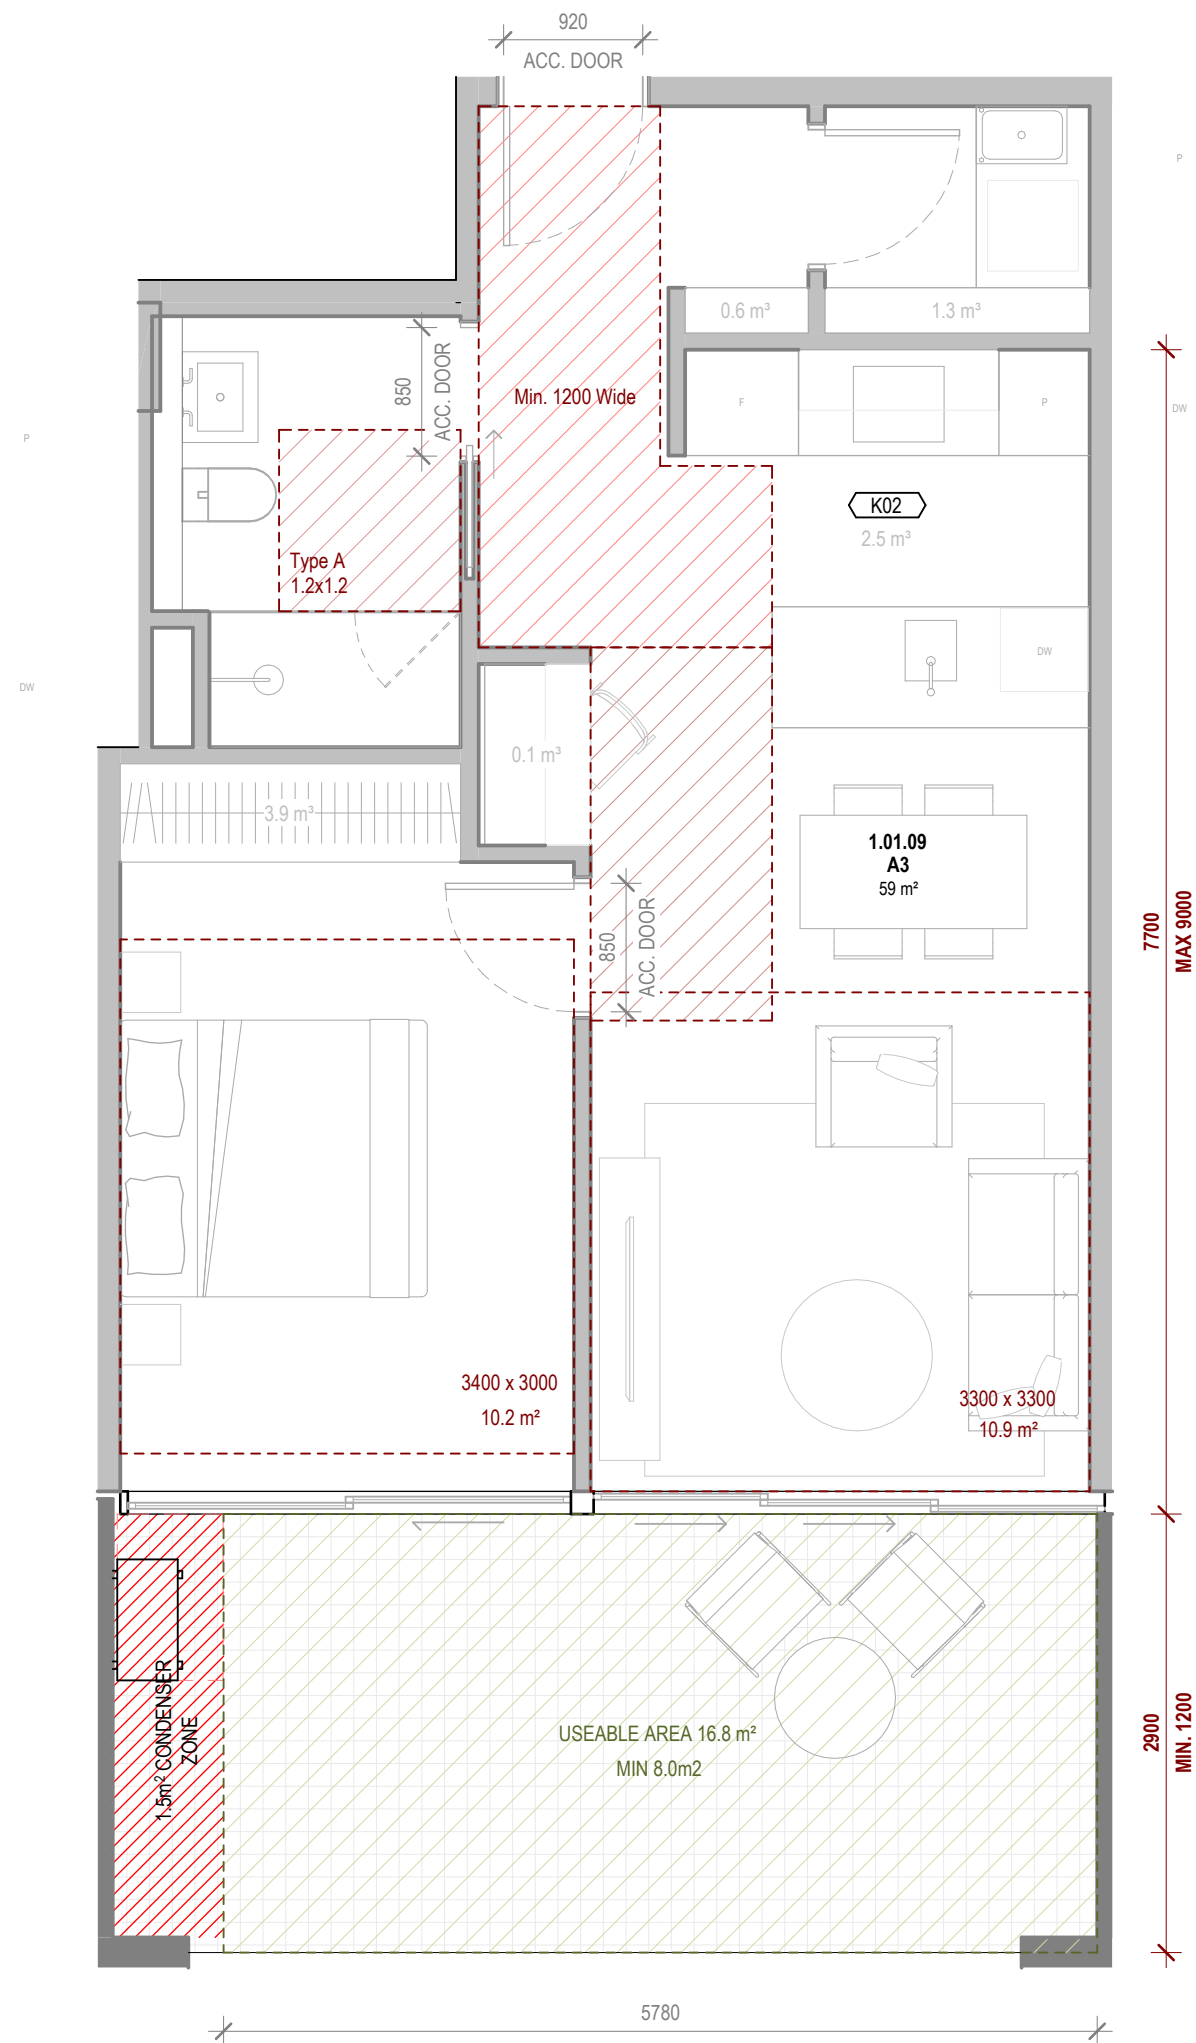

3 APARTMENT PLANS - A3
429 ALBERT ST 1 : 50

TYPE: CUSTOM
INSTANCES: 8
ACHIEVES CROSS FLOW VENTILATION: NO
ACHIEVES MIN. 6m³ INTERNAL STORAGE: YES, 8.4m³
ACHIEVES MIN. 10m³ TOTAL STORAGE: YES, 10m³
CAGED STORAGE PROVIDED: YES, MIN 1.6m³
ACHIEVES ACCESSIBILITY: YES
CONDENSER LOCATION: BALCONY

BETTER APARTMENTS DESIGN STANDARDS
COMPLIANCE KEY

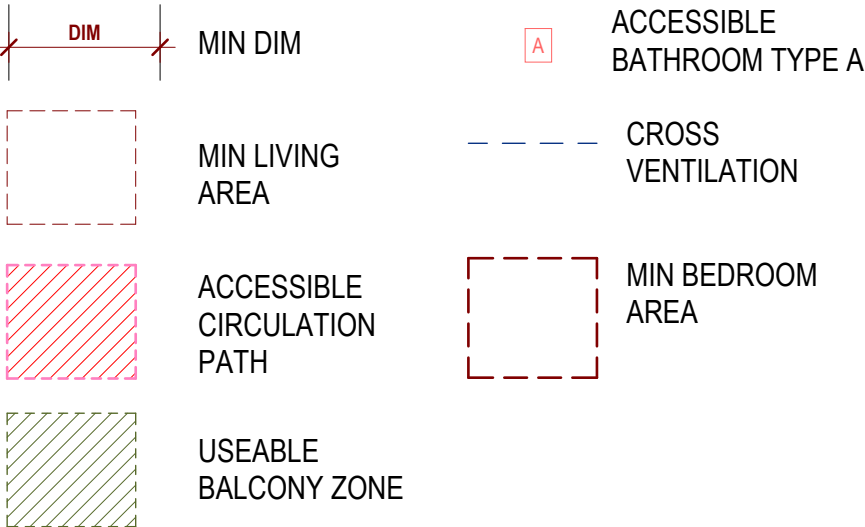

GENERAL NOTES
THIS DRAWING SHOULD BE READ IN CONJUNCTION WITH ALL RELEVANT CONTRACTS, SPECIFICATIONS AND DRAWINGS.
COPYRIGHT OF THIS DRAWING IS VESTED IN THE ARCHITECTS.
DIMENSIONS ARE IN MILLIMETRES AND LEVELS ARE IN METRES.
DO NOT SCALE OFF DRAWINGS.
USE FIGURED DIMENSIONS ONLY. CHECK AND VERIFY ALL DIMENSIONS ON SITE PRIOR TO COMMENCING WORK.

REV	DATE	DESCRIPTION
0	18.02.2026	DRAFT 70% TOWN PLANNING
1	25.02.2026	FOR INFORMATION
2	27.02.2026	80% TOWN PLANNING
3	02.03.2026	80% TOWN PLANNING
4	08.04.2026	FOR INFORMATION
5	12.06.2026	FOR INFORMATION
6	19.06.2026	100% DTP SUBMISSION APARTMENT TYPES

CLIENT
STOCKLAND

PROJECT
**429 ALBERT ST
429 ALBERT STREET BRUNSWICK
3056**

DRAWING TITLE
APARTMENT PLANS - TYPE A

CHECKED
ML

APPROVED
AC

SCALE
As indicated
@A1 0 0.25 0.5 1 1.5 2.5m

STATUS
TOWN PLANNING

PROJECT #
25-011


DRAWING NUMBER
AR-4101

REVISION
6

**Jackson
Clements
Burrows**


COPYRIGHT
Jackson Clements Burrows
Pty Ltd Architects
345 SWAN STREET RICHMOND VIC 3121
T +613 9654 6227 jcba.com.au

Transfer of E-Data Terms and Conditions
DATE GENERATED 19/06/2026 4:01:45 PM

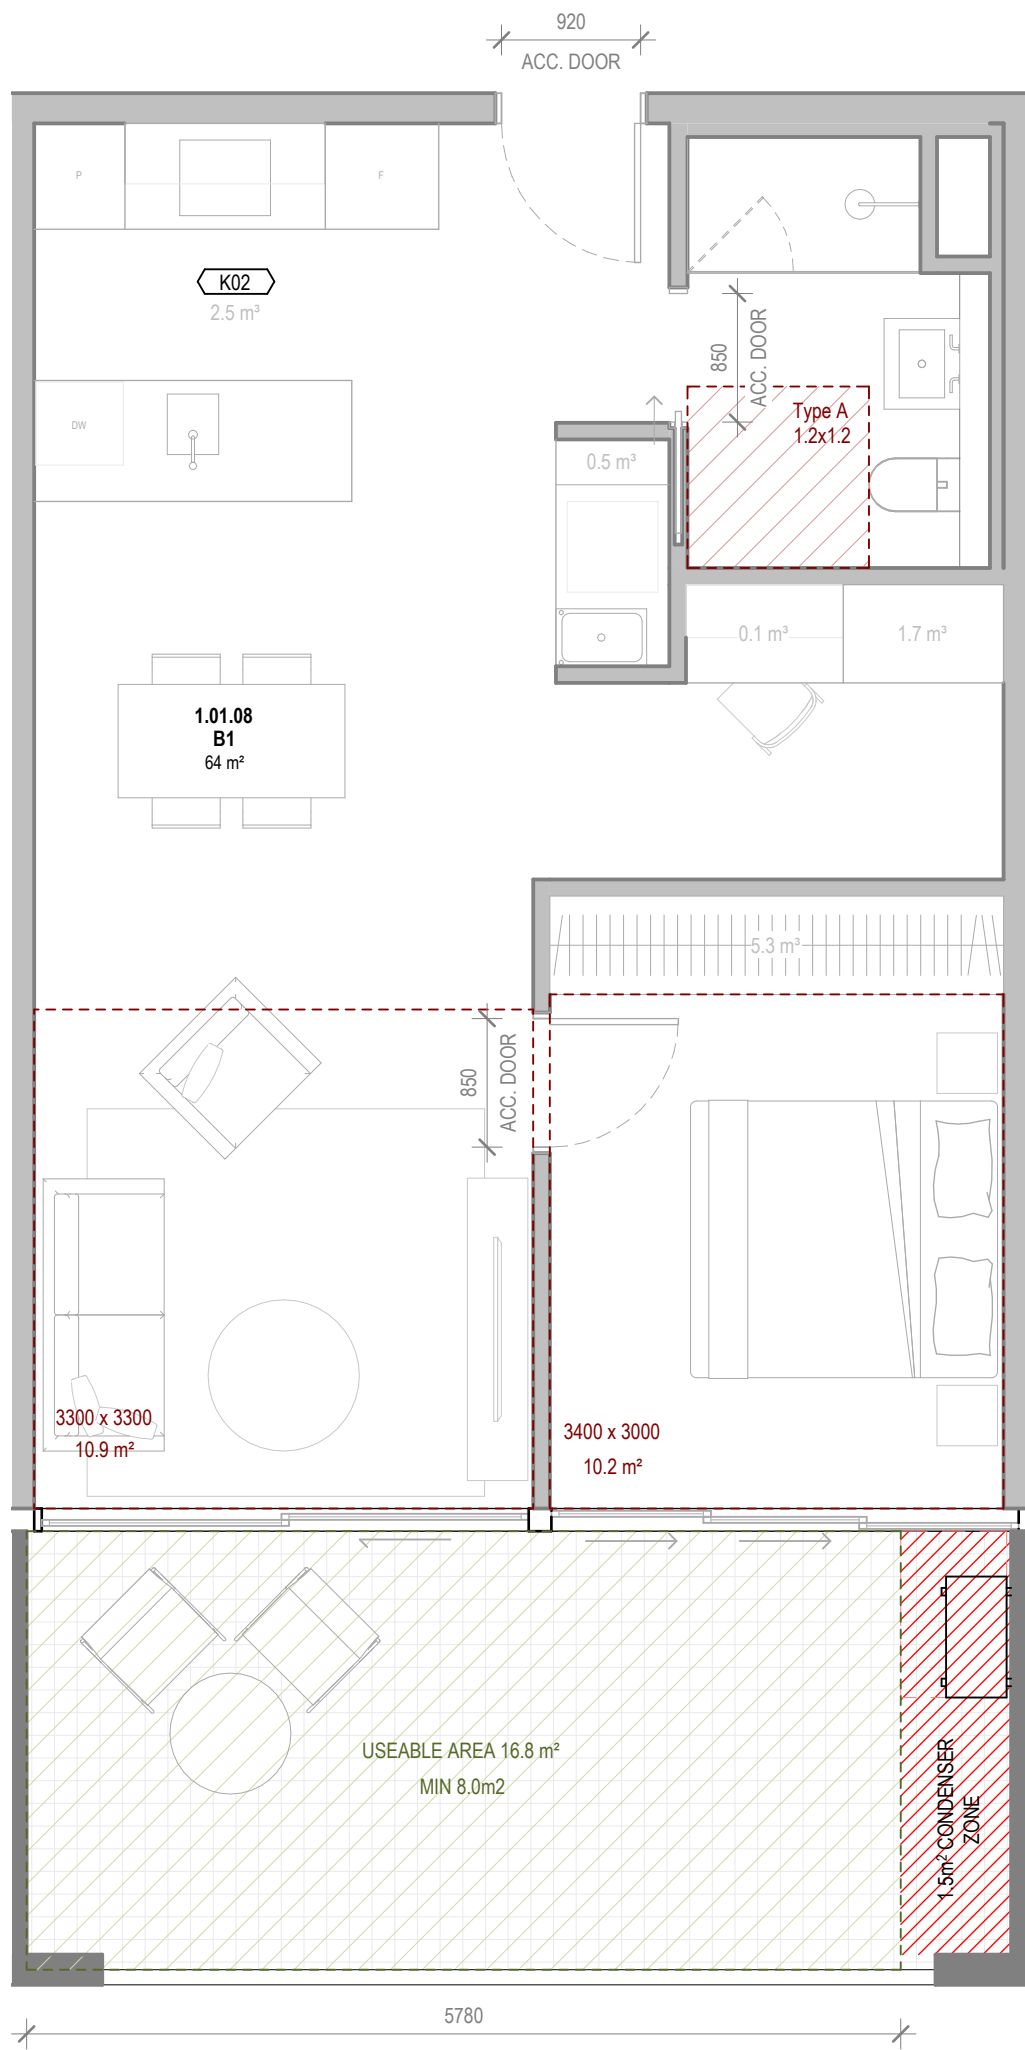

1 APARTMENT PLANS - B1
429 ALBERT ST
1 : 50

TYPE: STOCKLAND 1 BED STUDY - TYPE 02 B
STORAGE ADDED TO AVOID NEED FOR STORAGE CAGE
INSTANCES: 3
ACHIEVES CROSS FLOW VENTILATION: **NO**
ACHIEVES MIN. 6m³ INTERNAL STORAGE: **YES, 10.1m³**
ACHIEVES MIN. 10m³ TOTAL STORAGE: **YES, 10.1m³**
CAGED STORAGE PROVIDED: **NO**
ACHIEVES ACCESSIBILITY: **NO**
CONDENSER LOCATION: **BALCONY**

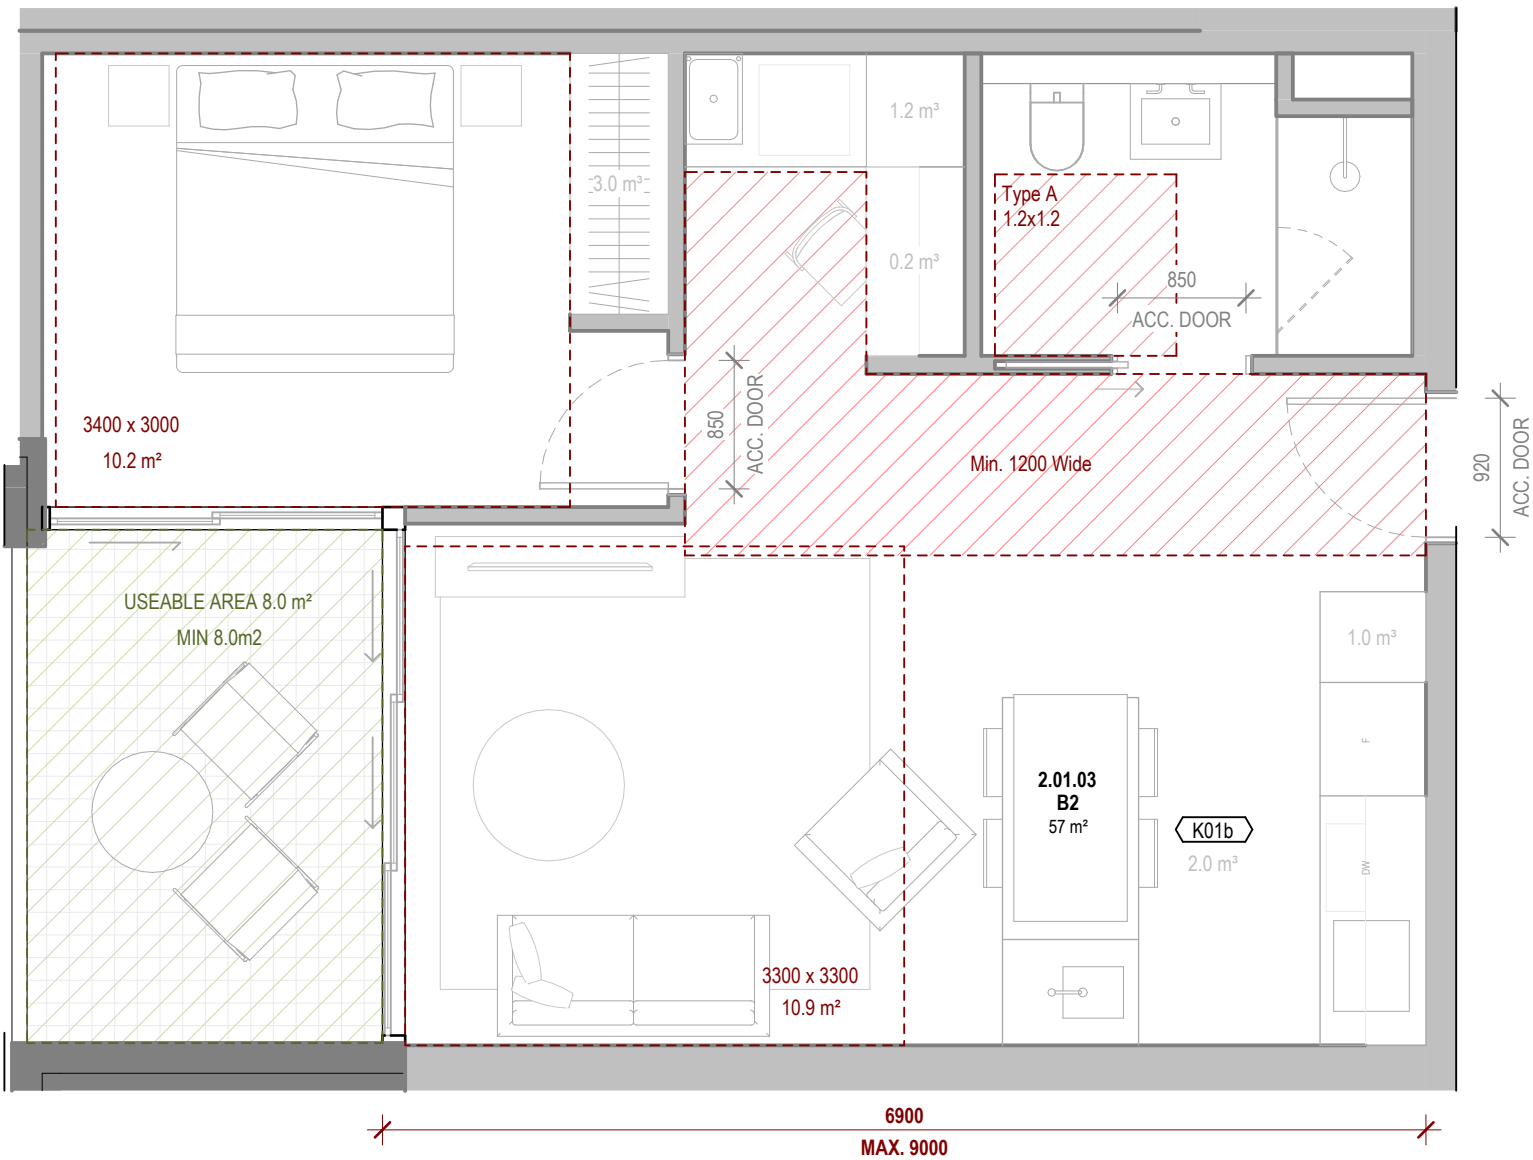


2 APARTMENT PLANS - B2
429 ALBERT ST
1 : 50

TYPE: STOCKLAND 1 BED STUDY - TYPE 02 B
ADJUSTED TO FIT SHALLOWER APARTMENT DEPTH
AND STILL MEET ACCESS REQUIREMENTS
INSTANCES: 32
ACHIEVES CROSS FLOW VENTILATION: **NO**
ACHIEVES MIN. 6m³ INTERNAL STORAGE: **YES, 7.4m³**
ACHIEVES MIN. 10m³ TOTAL STORAGE: **YES, 10m³**
CAGED STORAGE PROVIDED: **YES, MIN 2.6m³**
ACHIEVES ACCESSIBILITY: **YES**
CONDENSER LOCATION: **CONDENSER FARM**

**ADVERTISED
PLAN**

**BETTER APARTMENTS DESIGN STANDARDS
COMPLIANCE KEY**

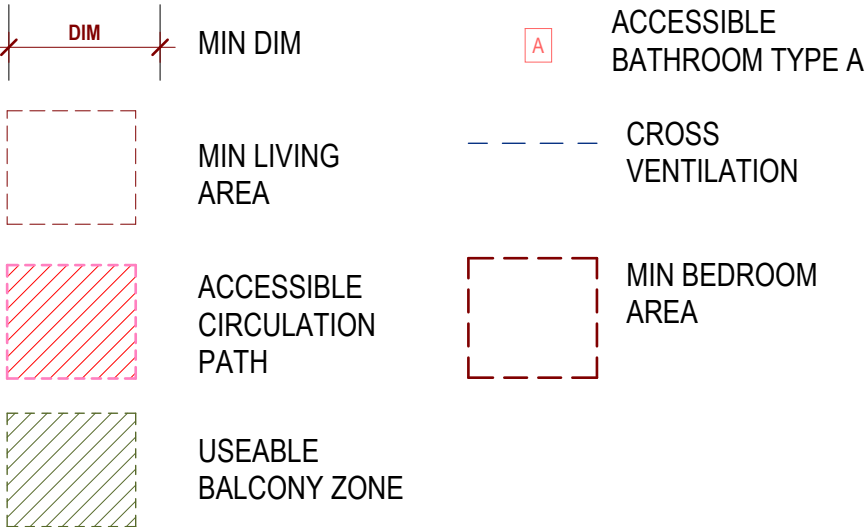

GENERAL NOTES
THIS DRAWING SHOULD BE READ IN CONJUNCTION WITH ALL RELEVANT
CONTRACTS, SPECIFICATIONS AND DRAWINGS.
COPYRIGHT OF THIS DRAWING IS VESTED IN THE ARCHITECTS.
DIMENSIONS ARE IN MILLIMETRES AND LEVELS ARE IN METRES.
DO NOT SCALE OFF DRAWINGS.
USE FIGURED DIMENSIONS ONLY. CHECK AND VERIFY ALL DIMENSIONS
ON SITE PRIOR TO COMMENCING WORK.

REV	DATE	DESCRIPTION
0	18.02.2026	DRAFT 70% TOWN PLANNING
1	25.02.2026	FOR INFORMATION
2	27.02.2026	80% TOWN PLANNING
3	02.03.2026	80% TOWN PLANNING
4	08.04.2026	FOR INFORMATION
5	12.06.2026	FOR INFORMATION
6	19.06.2026	100% DTP SUBMISSION APARTMENT TYPES

CLIENT
STOCKLAND

PROJECT
**429 ALBERT ST
429 ALBERT STREET BRUNSWICK
3056**

DRAWING TITLE
APARTMENT PLANS - TYPE B

CHECKED
ML

APPROVED
AC

SCALE
As indicated
@A1 0 0.25 0.5 1 1.5 2.5m

STATUS
TOWN PLANNING

PROJECT #
25-011


DRAWING NUMBER
AR-4201

REVISION
6

**Jackson
Clements
Burrows**


COPYRIGHT
Jackson Clements Burrows
Pty Ltd Architects
345 SWAN STREET RICHMOND VIC 3121
T +613 9654 6227 jcba.com.au

Transfer of E-Data Terms and Conditions
DATE GENERATED 19/06/2026 4:01:47 PM

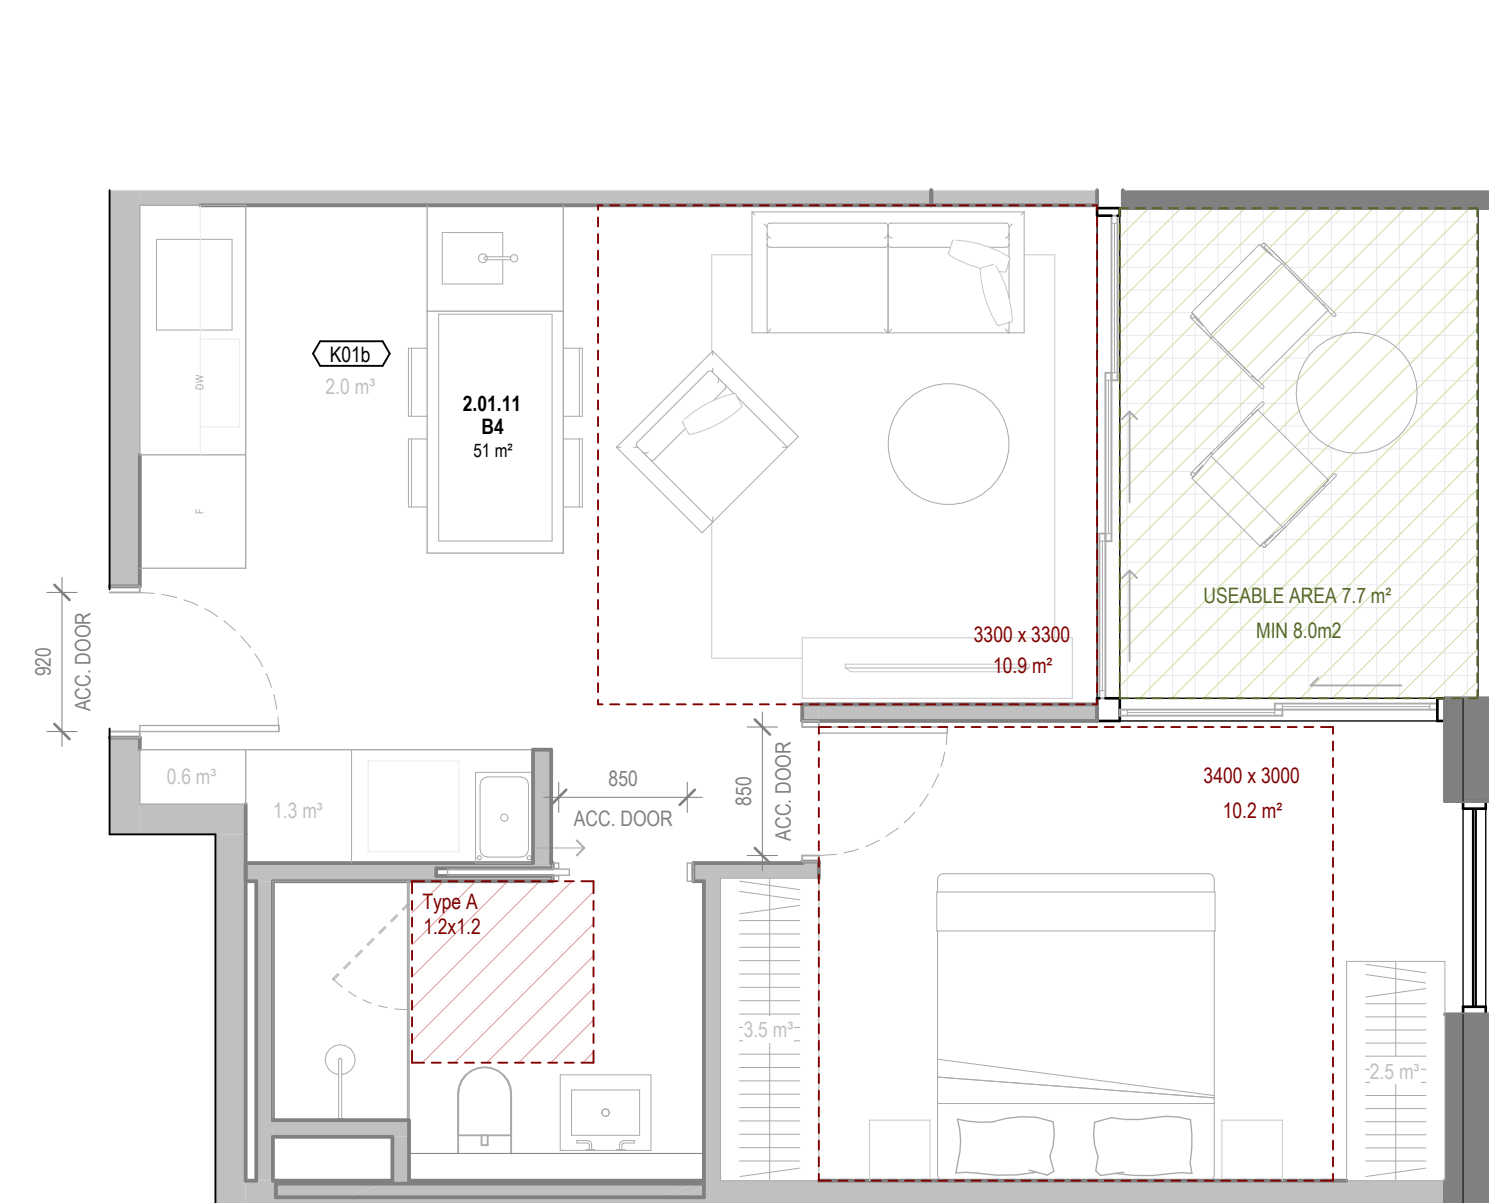


1 APARTMENT PLANS - B4
429 ALBERT ST
1 : 50

TYPE: CUSTOM
INSTANCES: 10
ACHIEVES CROSS FLOW VENTILATION: NO
ACHIEVES MIN. 6m³ INTERNAL STORAGE: YES, 10m³
ACHIEVES MIN. 10m³ TOTAL STORAGE: YES, 10m³
CAGED STORAGE PROVIDED: NO
ACHIEVES ACCESSIBILITY: NO
CONDENSER LOCATION: CONDENSER FARM

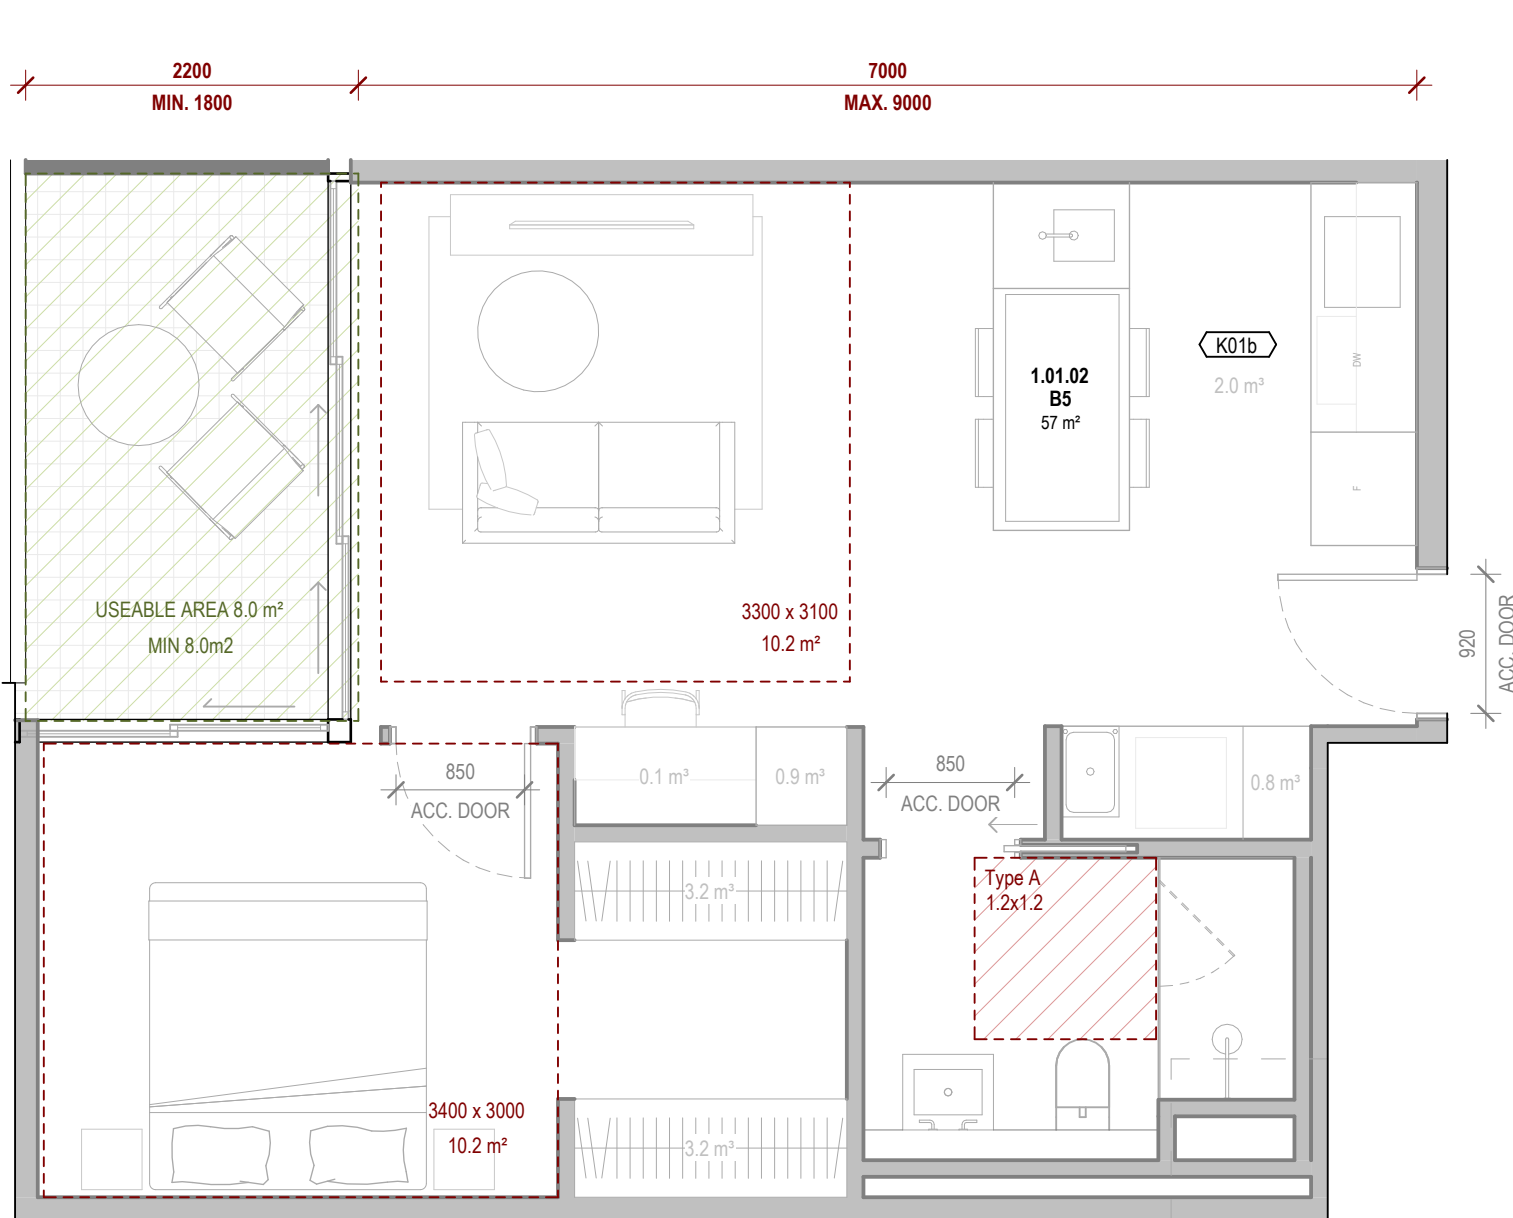

2 APARTMENT PLANS - B5
429 ALBERT ST
1 : 50

TYPE: CUSTOM - SIMILAR TO TYPE 02 B
INSTANCES: 1
ACHIEVES CROSS FLOW VENTILATION: NO
ACHIEVES MIN. 6m³ INTERNAL STORAGE: YES, 10.3m³
ACHIEVES MIN. 10m³ TOTAL STORAGE: YES, 10.3m³
CAGED STORAGE PROVIDED: NO
ACHIEVES ACCESSIBILITY: NO
CONDENSER LOCATION: CONDENSER FARM

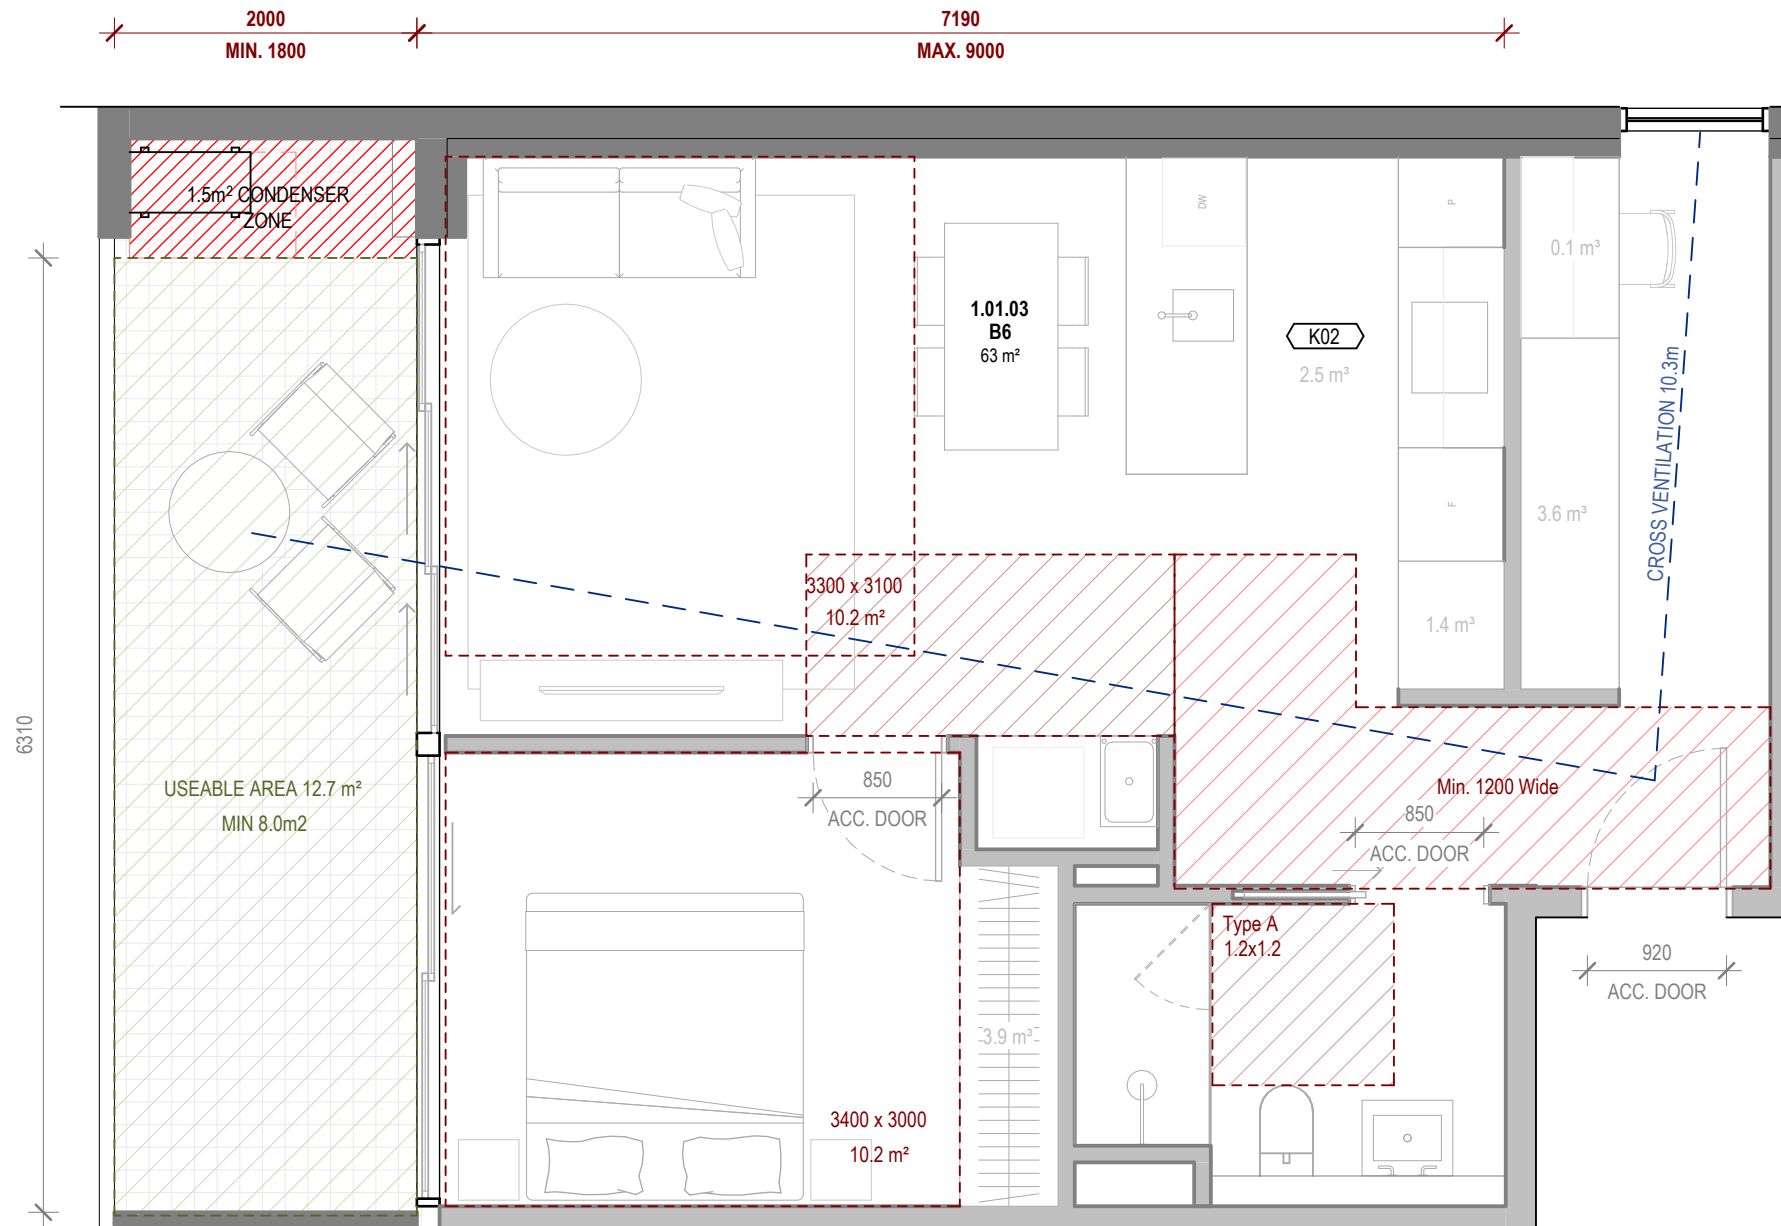


3 APARTMENT PLANS - B6
429 ALBERT ST
1 : 50

TYPE: CUSTOM
INSTANCES: 1
ACHIEVES CROSS FLOW VENTILATION: YES
ACHIEVES MIN. 6m³ INTERNAL STORAGE: YES, 11.7m³
ACHIEVES MIN. 10m³ TOTAL STORAGE: YES, 11.7m³
CAGED STORAGE PROVIDED: NO
ACHIEVES ACCESSIBILITY: YES
CONDENSER LOCATION: BALCONY

ADVERTISED PLAN

BETTER APARTMENTS DESIGN STANDARDS COMPLIANCE KEY

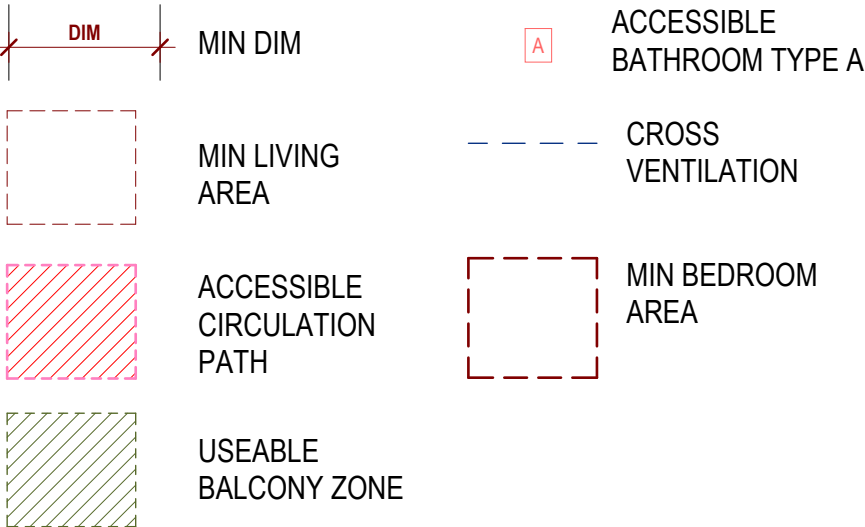

GENERAL NOTES
THIS DRAWING SHOULD BE READ IN CONJUNCTION WITH ALL RELEVANT CONTRACTS, SPECIFICATIONS AND DRAWINGS.
COPYRIGHT OF THIS DRAWING IS VESTED IN THE ARCHITECTS.
DIMENSIONS ARE IN MILLIMETRES AND LEVELS ARE IN METRES.
DO NOT SCALE OFF DRAWINGS.
USE FIGURED DIMENSIONS ONLY. CHECK AND VERIFY ALL DIMENSIONS ON SITE PRIOR TO COMMENCING WORK.

REV	DATE	DESCRIPTION
0	02.03.2026	80% TOWN PLANNING
1	08.04.2026	FOR INFORMATION
2	12.06.2026	FOR INFORMATION
3	19.06.2026	100% DTP SUBMISSION APARTMENT TYPES

CLIENT
STOCKLAND

PROJECT
**429 ALBERT ST
429 ALBERT STREET BRUNSWICK
3056**

DRAWING TITLE
**APARTMENT PLANS - TYPE B -
SHEET 2**

CHECKED APPROVED
Checker Approver

SCALE
As indicated
@A1 0 0.25 0.5 1 1.5 2.5m

STATUS PROJECT #
TOWN PLANNING 25-011


DRAWING NUMBER REVISION
AR-4202 3

**Jackson
Clements
Burrows**

COPYRIGHT
Jackson Clements Burrows
Pty Ltd Architects
345 SWAN STREET RICHMOND VIC 3121
T +613 9654 6227 jcba.com.au
Transfer of E-Data Terms and Conditions
DATE GENERATED 19/06/2026 4:01:51 PM


BETTER APARTMENTS DESIGN STANDARDS
COMPLIANCE KEY

	DIM		ACCESSIBLE BATHROOM TYPE A
	MIN LIVING AREA		CROSS VENTILATION
	ACCESSIBLE CIRCULATION PATH		MIN BEDROOM AREA
	USEABLE BALCONY ZONE		

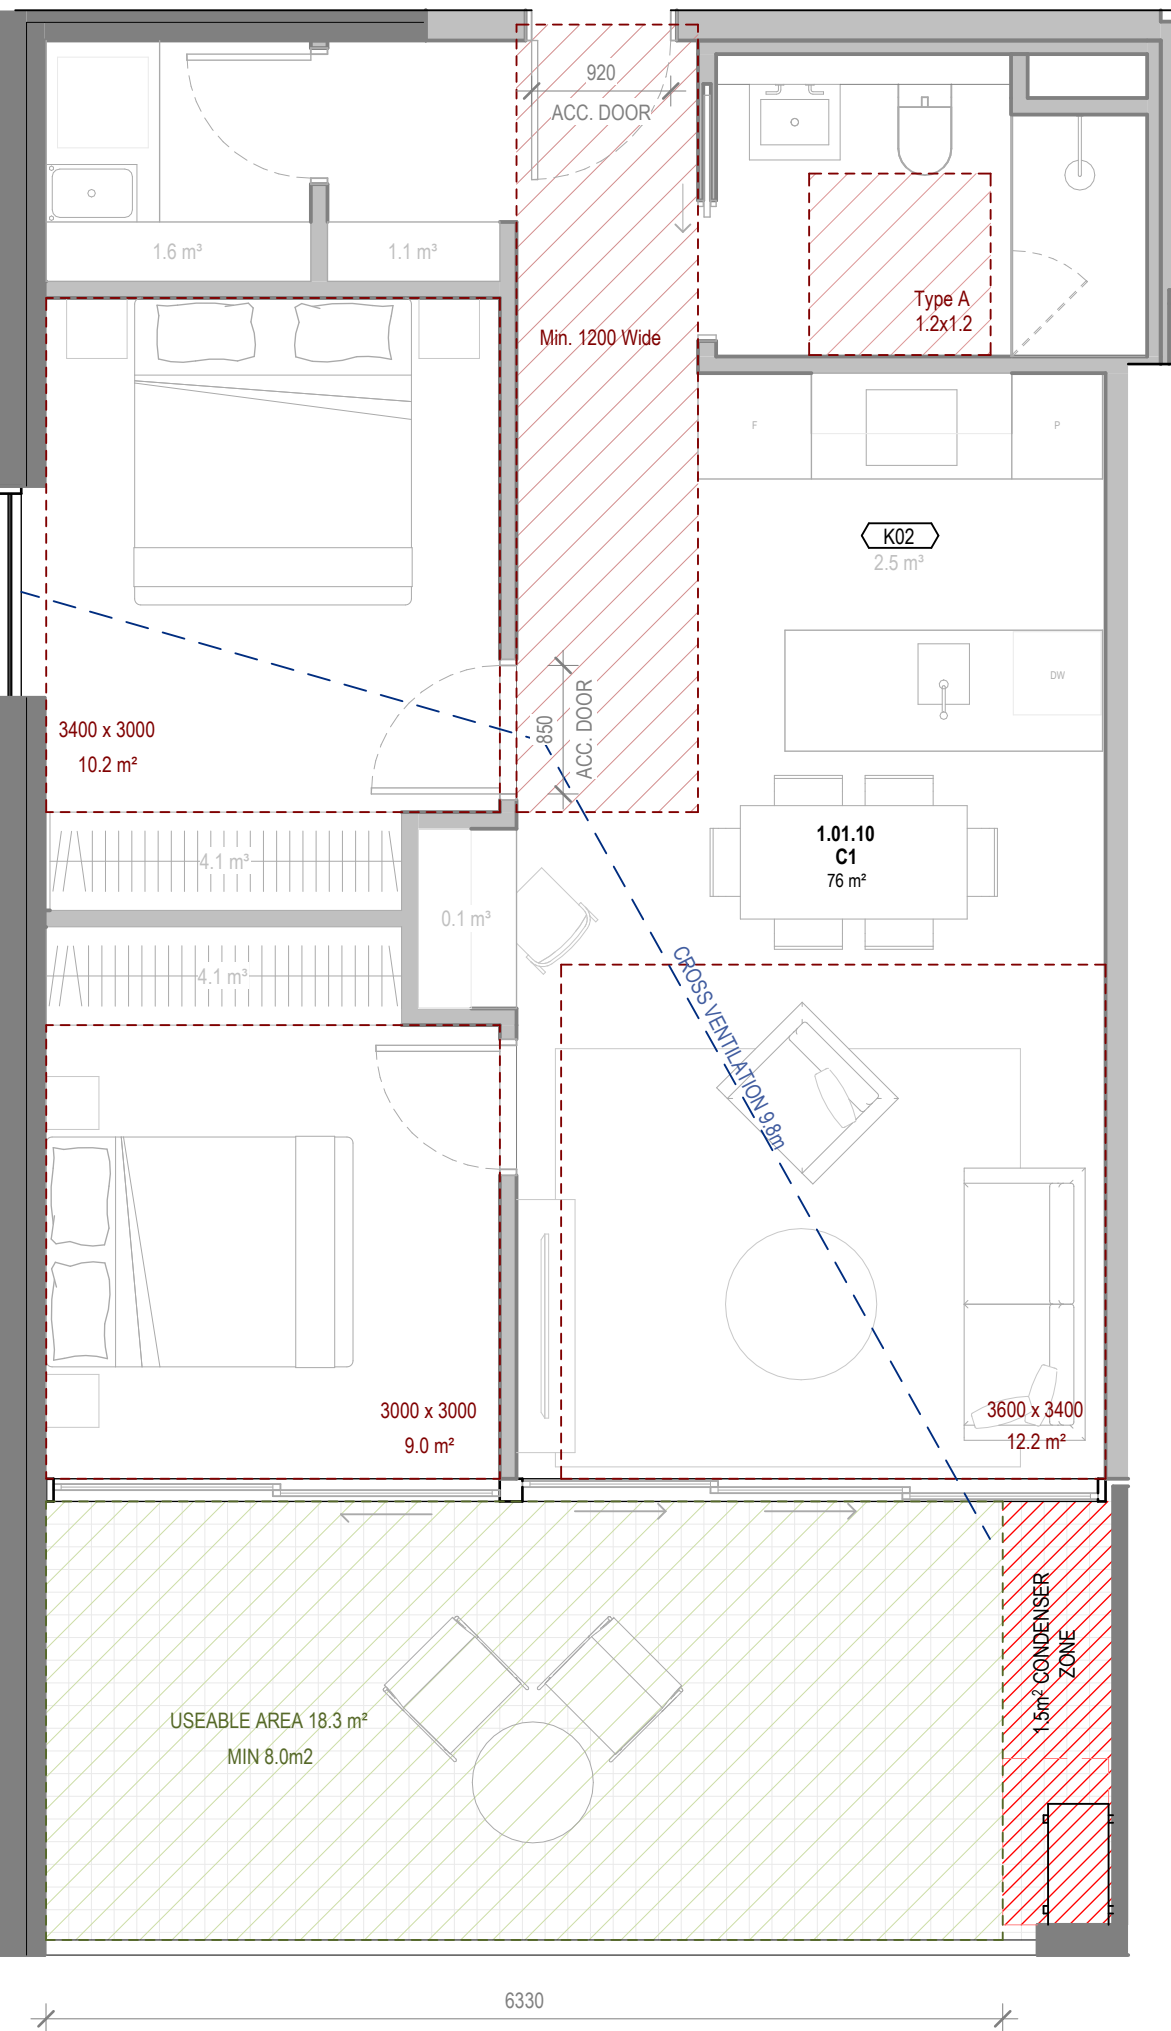

1 APARTMENT PLANS - C1
429 ALBERT ST
1 : 50


TYPE: CUSTOM
INSTANCES: 4
ACHIEVES CROSS FLOW VENTILATION: YES
ACHIEVES MIN. 9m³ INTERNAL STORAGE: YES, 13.6m³
ACHIEVES MIN. 14m³ TOTAL STORAGE: YES, 14m³
CAGED STORAGE PROVIDED: YES, MIN 0.4
ACHIEVES ACCESSIBILITY: YES
CONDENSER LOCATION: BALCONY

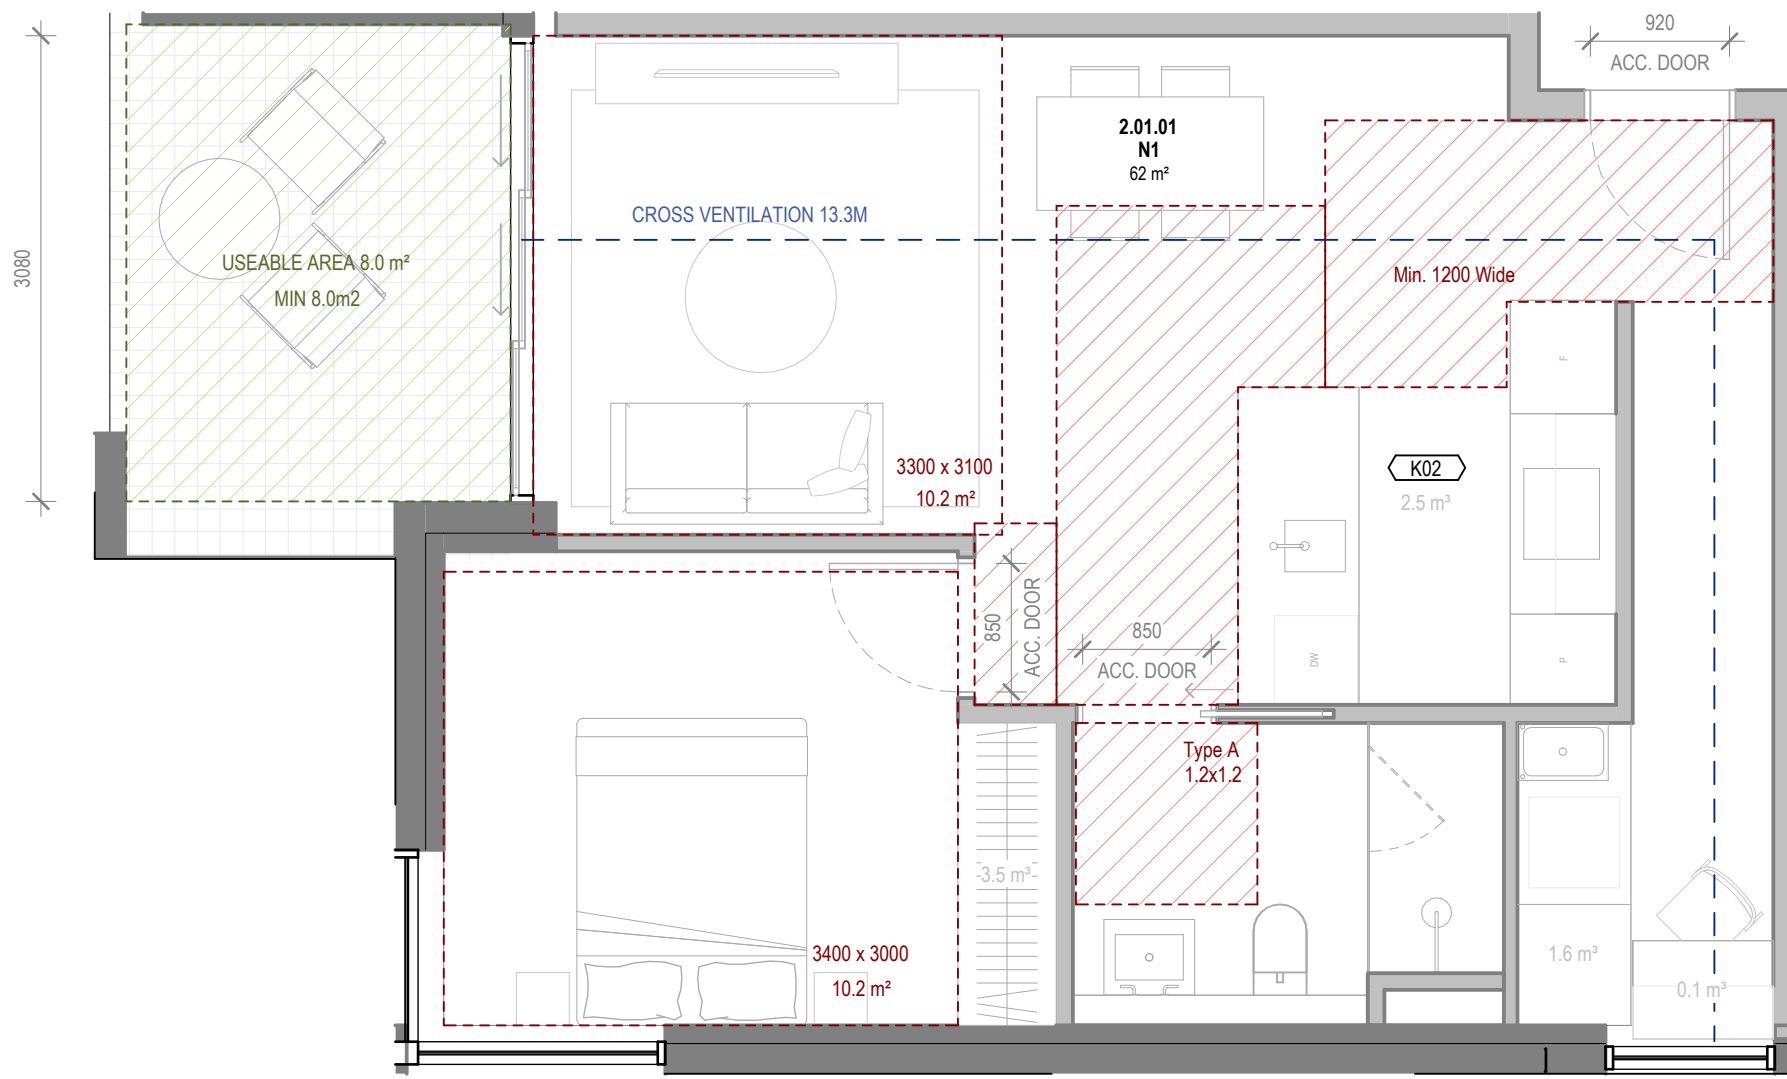

2 APARTMENT PLANS - N1
429 ALBERT ST
1 : 50

TYPE: CUSTOM
INSTANCES: 1
ACHIEVES CROSS FLOW VENTILATION: YES
ACHIEVES MIN. 6m³ INTERNAL STORAGE: YES, 7.7m³
ACHIEVES MIN. 10m³ TOTAL STORAGE: YES, 10m³
CAGED STORAGE PROVIDED: YES, MIN 2.3m³
ACHIEVES ACCESSIBILITY: YES
CONDENSER LOCATION: CONDENSER FARM

FORMERLY C2

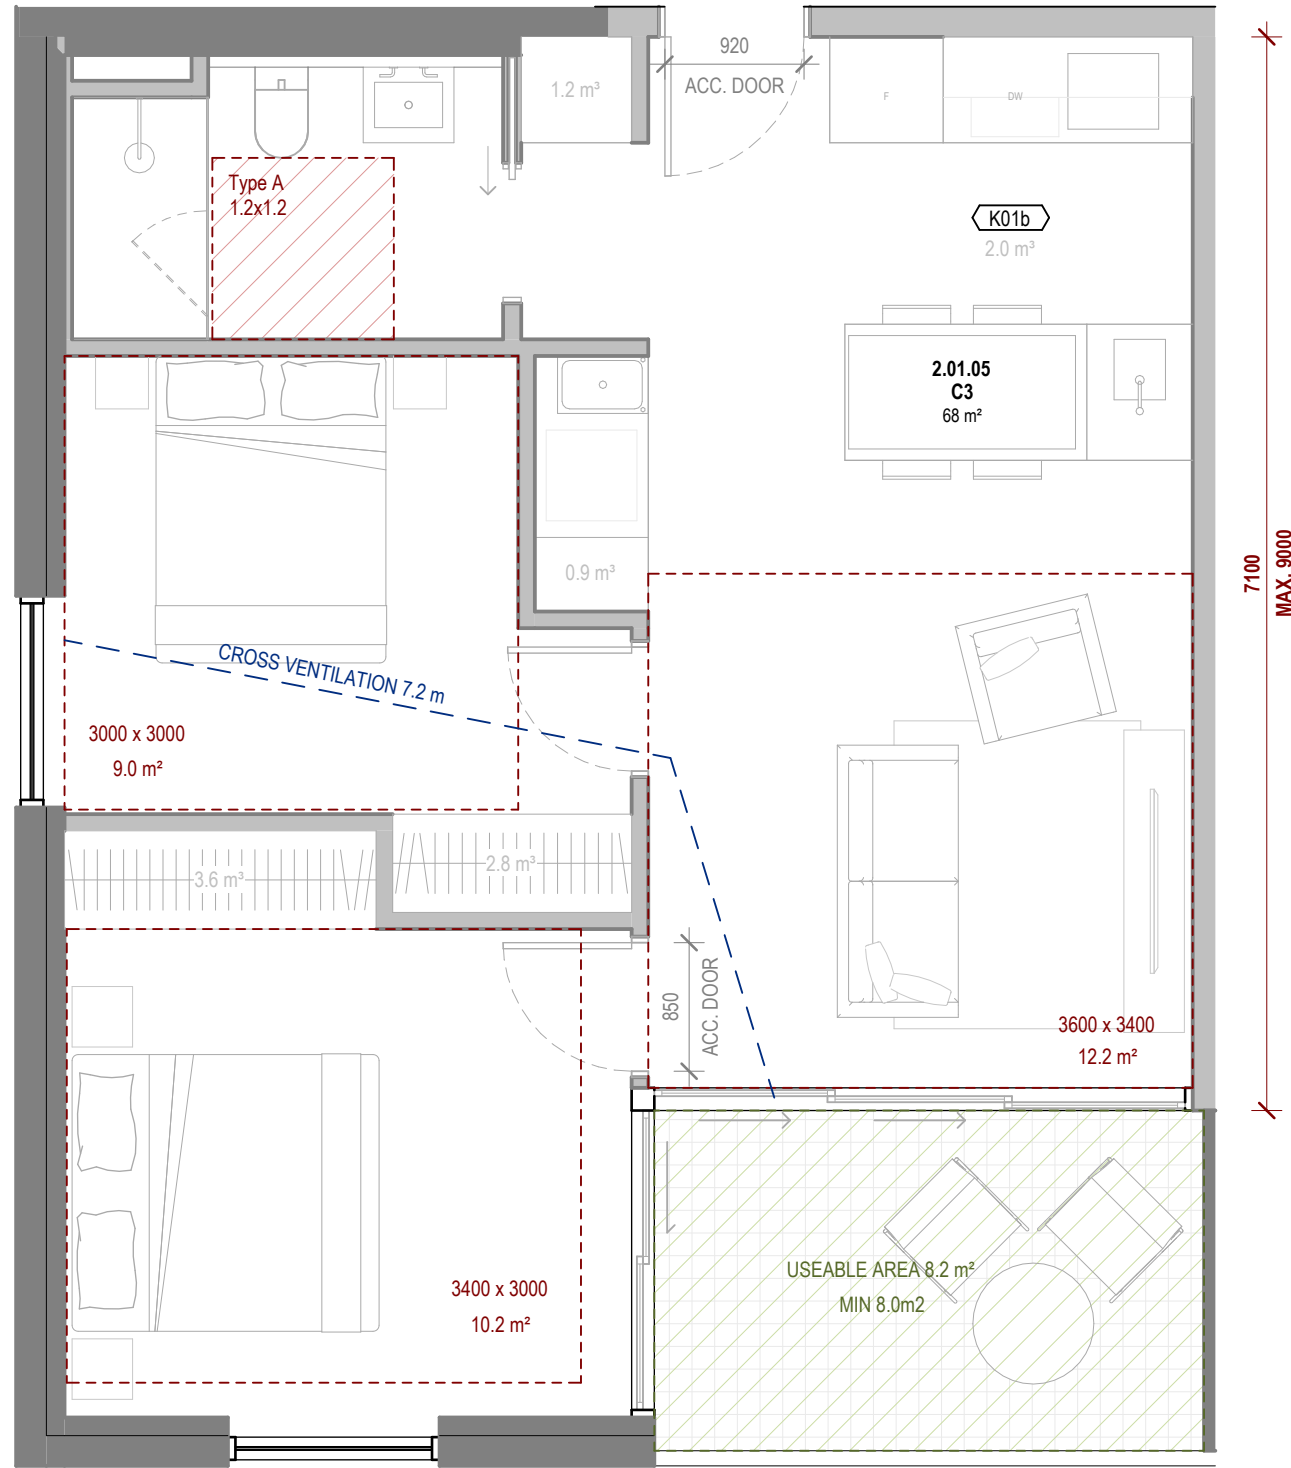

3 APARTMENT PLANS - C3
429 ALBERT ST
1 : 50

TYPE: CUSTOM
INSTANCES: 5
ACHIEVES CROSS FLOW VENTILATION: YES
ACHIEVES MIN. 9m³ INTERNAL STORAGE: YES, 10.5m³
ACHIEVES MIN. 14m³ TOTAL STORAGE: YES, 14m³
CAGED STORAGE PROVIDED: YES, MIN 3.5m³
ACHIEVES ACCESSIBILITY: NO
CONDENSER LOCATION: CONDENSER FARM

GENERAL NOTES
THIS DRAWING SHOULD BE READ IN CONJUNCTION WITH ALL RELEVANT CONTRACTS, SPECIFICATIONS AND DRAWINGS.
COPYRIGHT OF THIS DRAWING IS VESTED IN THE ARCHITECTS.
DIMENSIONS ARE IN MILLIMETRES AND LEVELS ARE IN METRES.
DO NOT SCALE OFF DRAWINGS.
USE FIGURED DIMENSIONS ONLY. CHECK AND VERIFY ALL DIMENSIONS ON SITE PRIOR TO COMMENCING WORK.

REV	DATE	DESCRIPTION
0	18.02.2026	DRAFT 70% TOWN PLANNING
1	25.02.2026	FOR INFORMATION
2	27.02.2026	80% TOWN PLANNING
3	02.03.2026	80% TOWN PLANNING
4	08.04.2026	FOR INFORMATION
5	12.06.2026	FOR INFORMATION
6	19.06.2026	100% DTP SUBMISSION APARTMENT TYPES

CLIENT
STOCKLAND

PROJECT
429 ALBERT ST
429 ALBERT STREET BRUNSWICK
3056

DRAWING TITLE
APARTMENT PLANS - TYPE C

CHECKED
ML

APPROVED
AC

SCALE
As indicated
@A1

STATUS
TOWN PLANNING

PROJECT #
25-011

DRAWING NUMBER
AR-4301

REVISION
6


Jackson
Clements
Burrows

COPYRIGHT
Jackson Clements Burrows
Pty Ltd Architects
345 SWAN STREET RICHMOND VIC 3121
T +613 9654 6227 jcba.com.au

Transfer of E-Data Terms and Conditions
DATE GENERATED 19/06/2026 4:01:56 PM

ADVERTISED
PLAN

D1 REMOVED, SAME AS C1 EXCEPT FOR POS

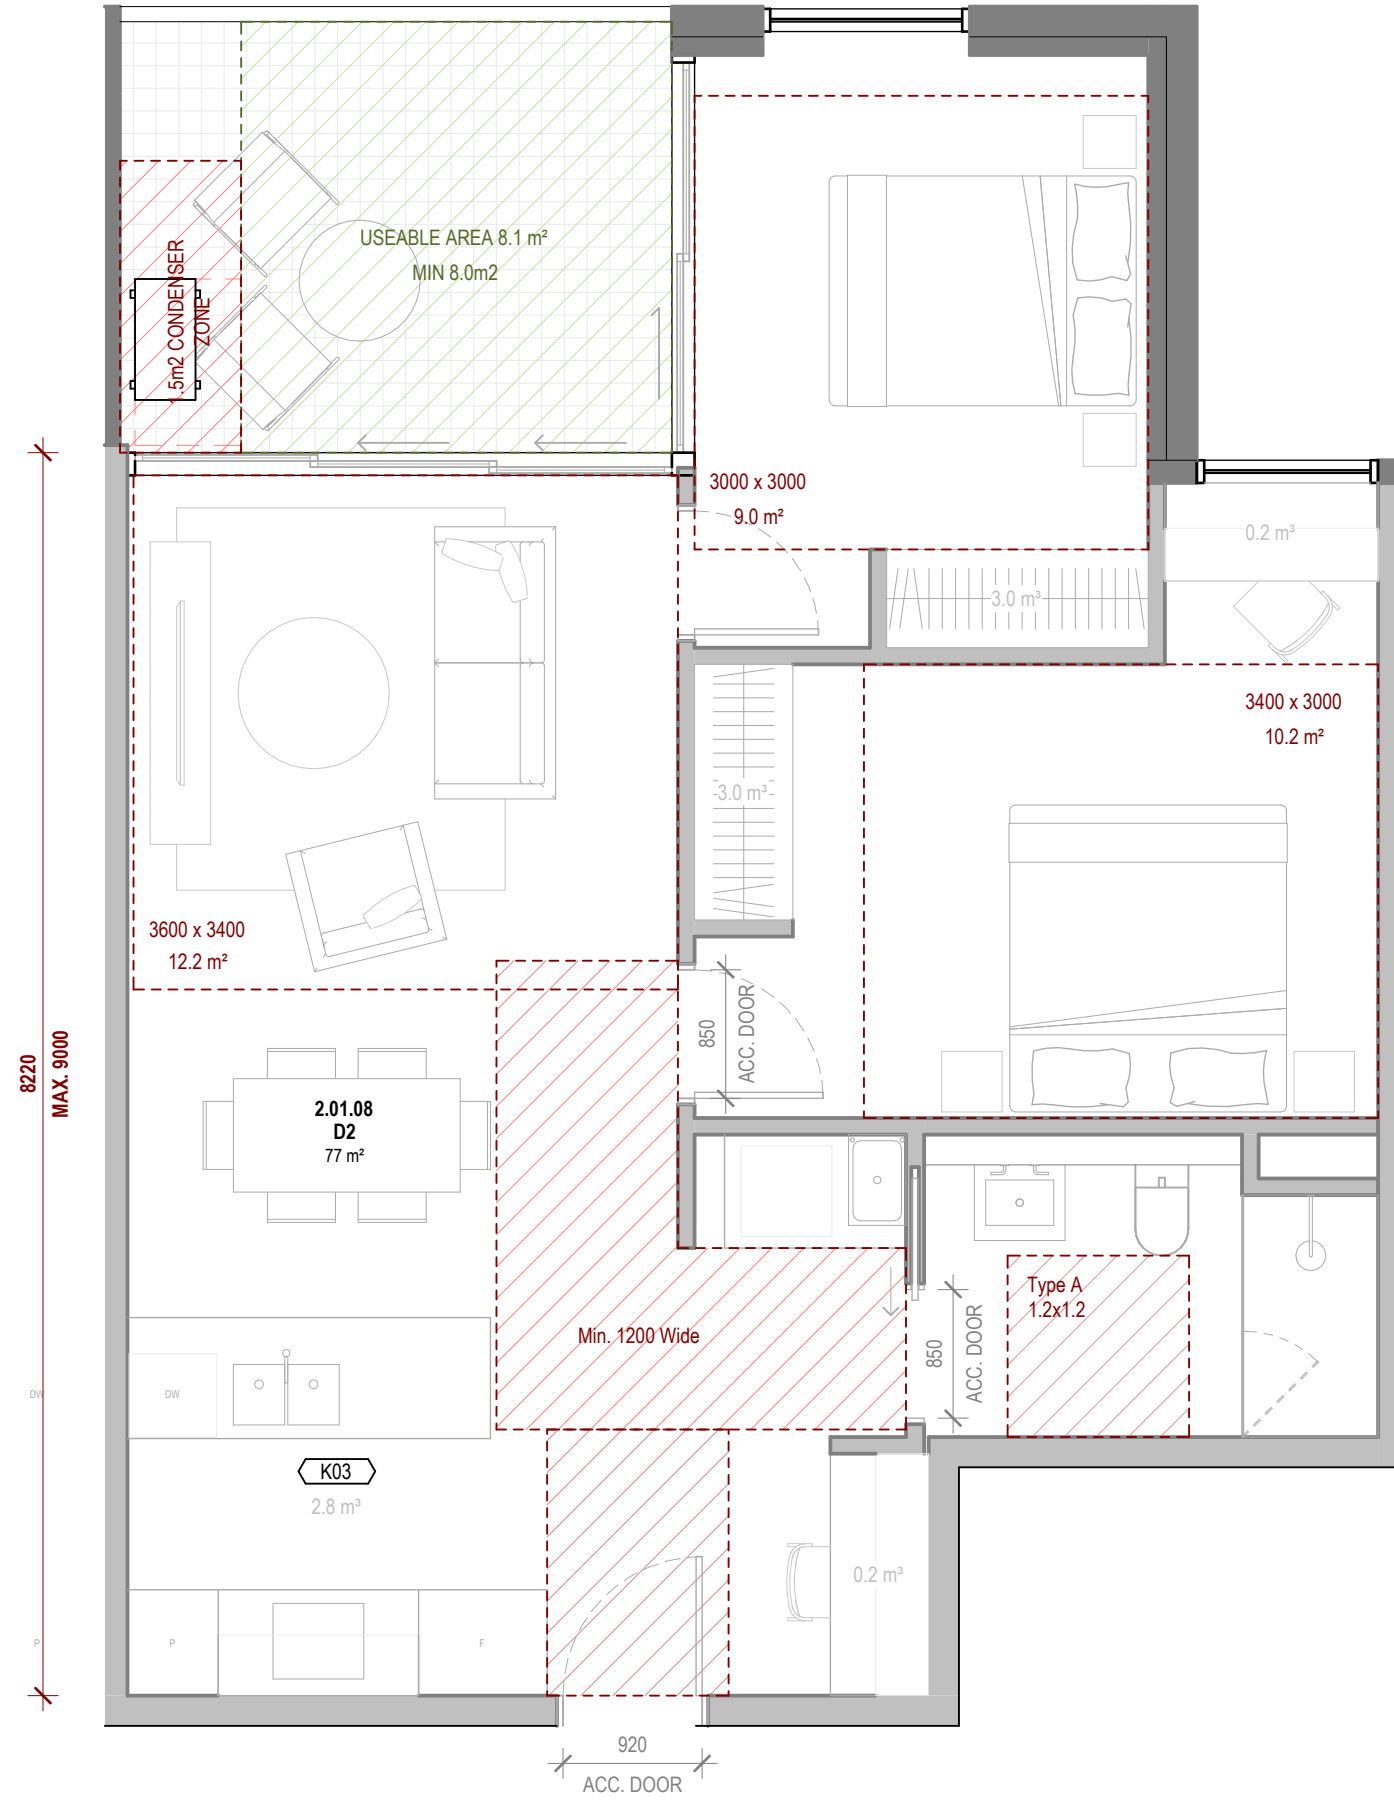

2 **APARTMENT PLANS - D2**
429 ALBERT ST
1 : 50

TYPE: SIMILAR STOCKLAND 2 BED 1 BATH - TYPE 01 A
STUDY ADDED: ADJUSTED TO ACCOMMODATE WASTE
CHUTE, KITCHEN CHANGED TO COMPLY WITH NO 'L'
SHAPED KITCHENS INSTRUCTION

INSTANCES: 8
ACHIEVES CROSS FLOW VENTILATION: NO


ACHIEVES MIN. 9m³ INTERNAL STORAGE: YES, 9.1m³
ACHIEVES MIN. 14m³ TOTAL STORAGE: YES, 14m³
CAGED STORAGE PROVIDED: YES, MIN 4.9m³

ACHIEVES ACCESSIBILITY: YES

CONDENSER LOCATION: BALCONY

ADVERTISED
PLAN

BETTER APARTMENTS DESIGN STANDARDS
COMPLIANCE KEY

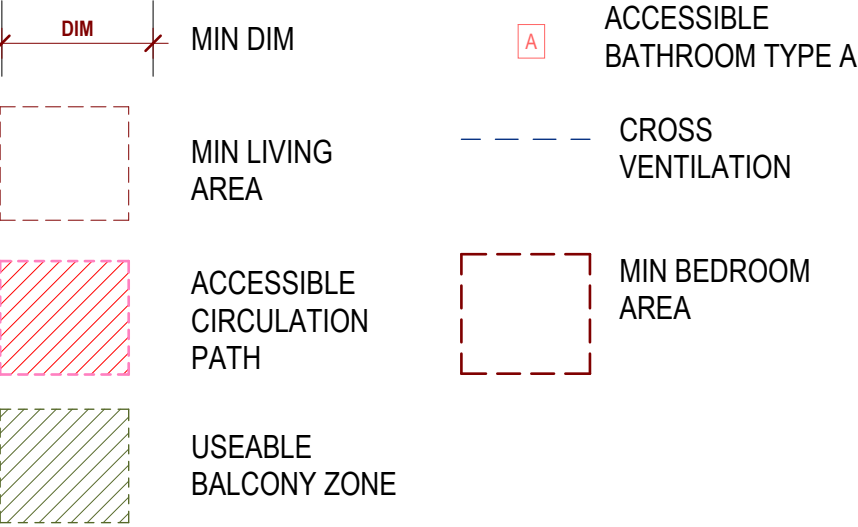

GENERAL NOTES
THIS DRAWING SHOULD BE READ IN CONJUNCTION WITH ALL RELEVANT
CONTRACTS, SPECIFICATIONS AND DRAWINGS.
COPYRIGHT OF THIS DRAWING IS VESTED IN THE ARCHITECTS.
DIMENSIONS ARE IN MILLIMETRES AND LEVELS ARE IN METRES.
DO NOT SCALE OFF DRAWINGS.
USE FIGURED DIMENSIONS ONLY. CHECK AND VERIFY ALL DIMENSIONS
ON SITE PRIOR TO COMMENCING WORK.

REV	DATE	DESCRIPTION
0	18.02.2026	DRAFT 70% TOWN PLANNING
1	25.02.2026	FOR INFORMATION
2	27.02.2026	80% TOWN PLANNING
3	02.03.2026	80% TOWN PLANNING
4	08.04.2026	FOR INFORMATION
5	17.04.2026	FOR INFORMATION
6	12.06.2026	FOR INFORMATION
7	19.06.2026	100% DTP SUBMISSION APARTMENT TYPES

CLIENT
STOCKLAND

PROJECT
429 ALBERT ST
429 ALBERT STREET BRUNSWICK
3056

DRAWING TITLE
APARTMENT PLANS - TYPE D

CHECKED
ML

APPROVED
AC

SCALE
As indicated
@A1 0 0.25 0.5 1 1.5 2.5m

STATUS
TOWN PLANNING

PROJECT #
25-011


DRAWING NUMBER
AR-4401

REVISION
7

**Jackson
Clements
Burrows**

COPYRIGHT
Jackson Clements Burrows
Pty Ltd Architects
345 SWAN STREET RICHMOND Vic 3121
T +613 9654 6227 jcba.com.au

Transfer of E-Data Terms and Conditions
DATE GENERATED 19/06/2026 4:01:58 PM

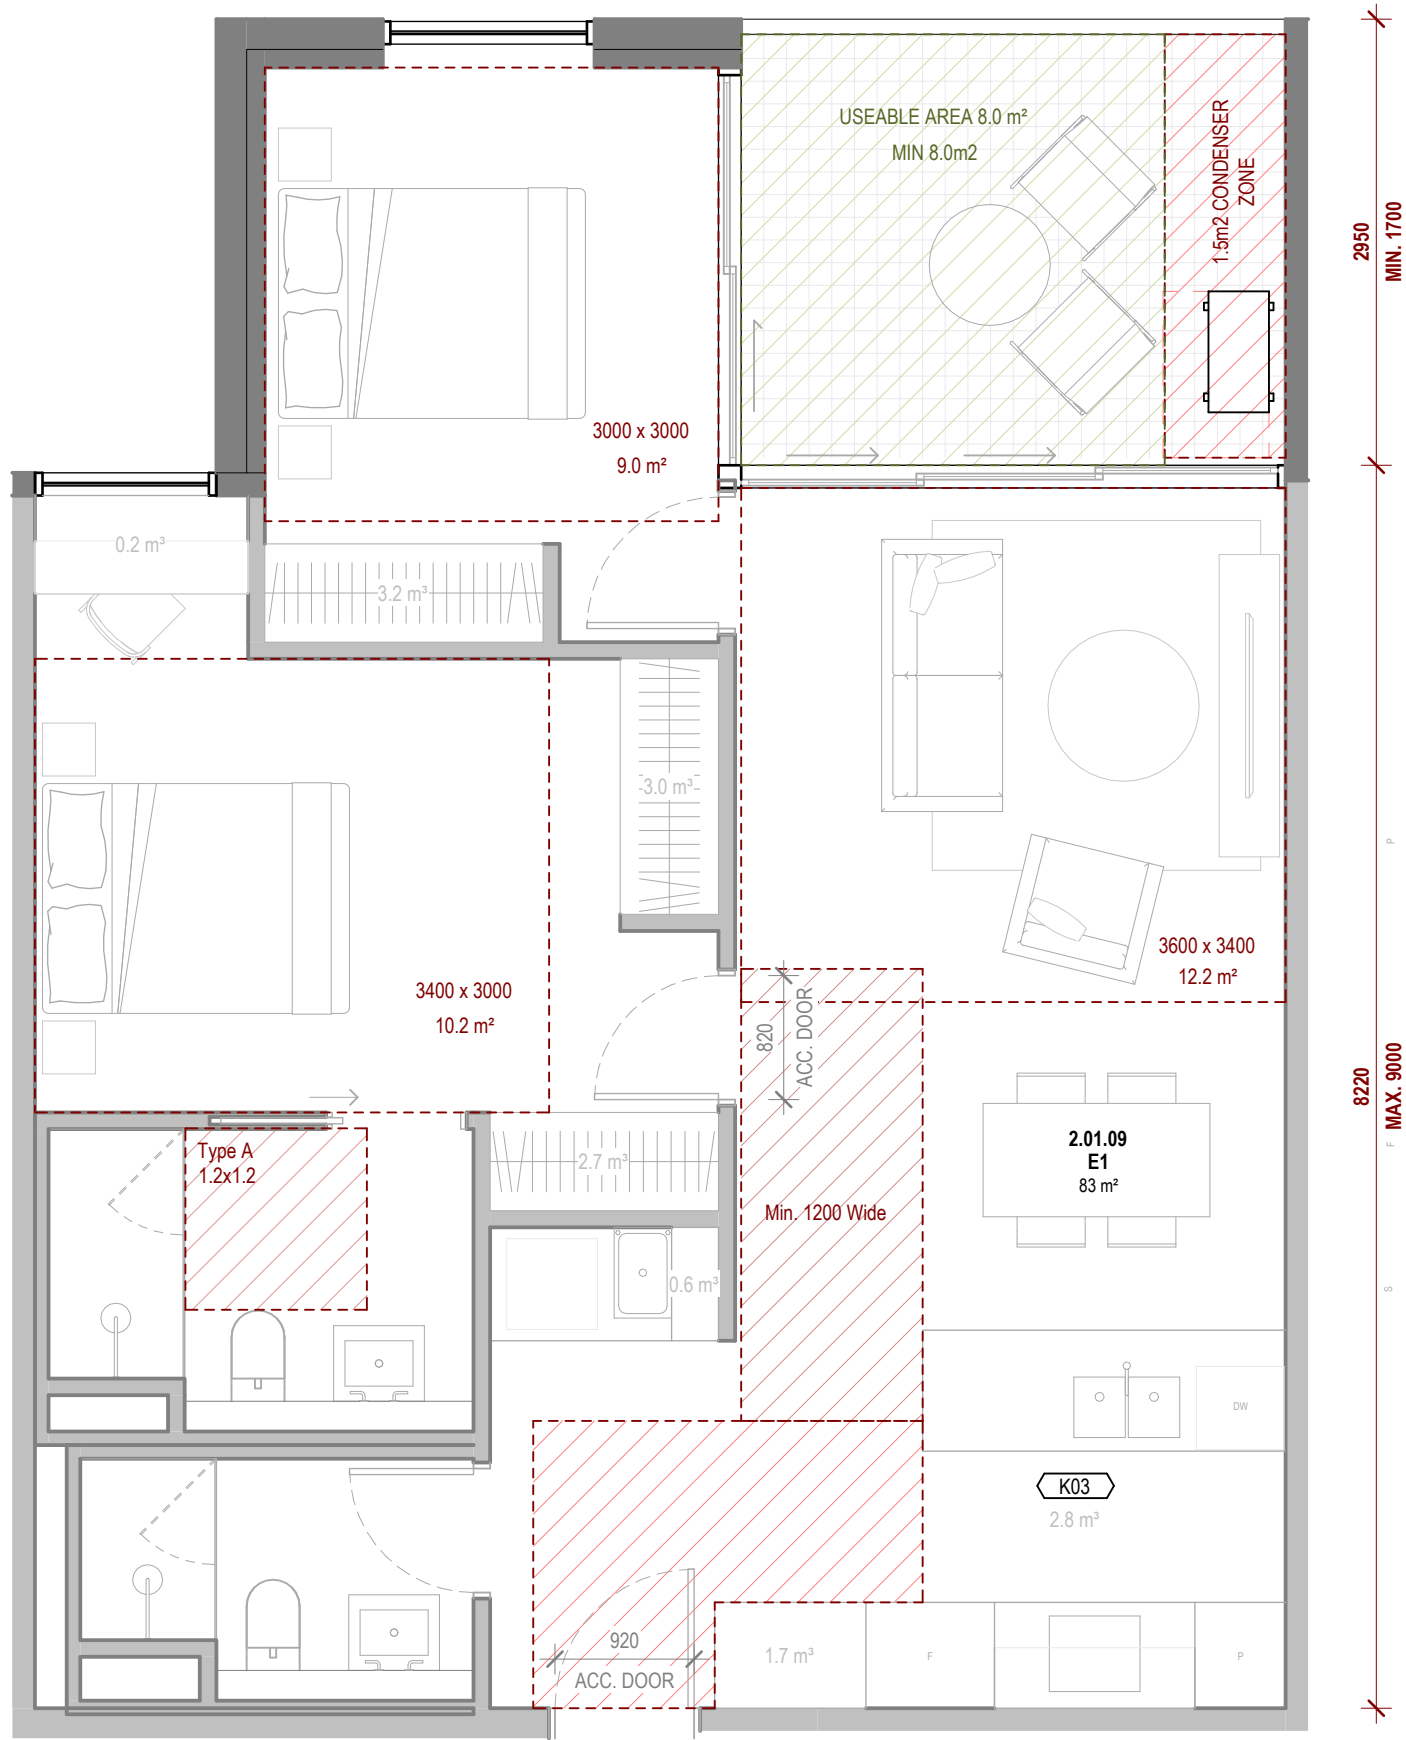

1 APARTMENT PLANS - E1
429 ALBERT ST
1 : 50

TYPE: STOCKLAND 2B2B ZIPPER - TYPE 01 B

INSTANCES: 18
ACHIEVES CROSS FLOW VENTILATION: **YES**


ACHIEVES MIN. 9m³ INTERNAL STORAGE: **YES, 14m³**
ACHIEVES 14m³ TOTAL STORAGE: **YES, 14m³**
CAGED STORAGE PROVIDED: **NO**

ACHIEVES ACCESSIBILITY: **YES**

CONDENSER LOCATION: **BALCONY**

**ADVERTISED
PLAN**

**BETTER APARTMENTS DESIGN STANDARDS
COMPLIANCE KEY**

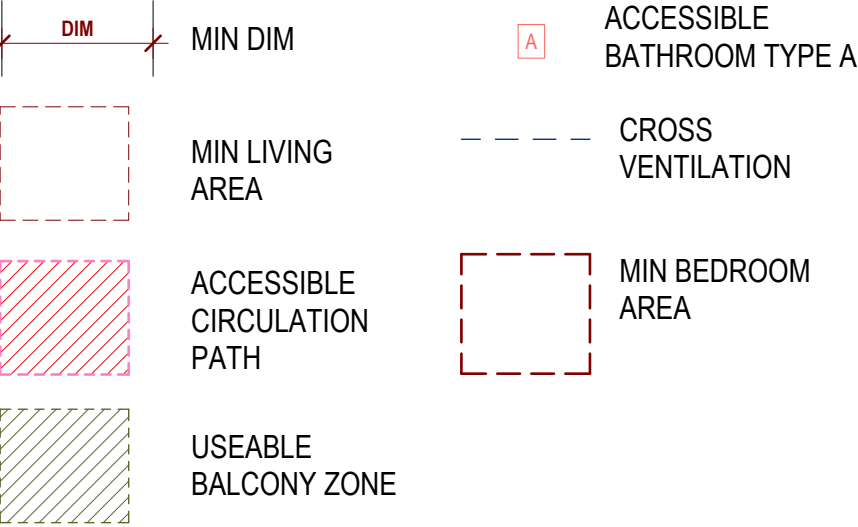

GENERAL NOTES

THIS DRAWING SHOULD BE READ IN CONJUNCTION WITH ALL RELEVANT CONTRACTS, SPECIFICATIONS AND DRAWINGS.

COPYRIGHT OF THIS DRAWING IS VESTED IN THE ARCHITECTS.

DIMENSIONS ARE IN MILLIMETRES AND LEVELS ARE IN METRES.

DO NOT SCALE OFF DRAWINGS.

USE FIGURED DIMENSIONS ONLY. CHECK AND VERIFY ALL DIMENSIONS ON SITE PRIOR TO COMMENCING WORK.

REV	DATE	DESCRIPTION
0	18.02.2026	DRAFT 70% TOWN PLANNING
1	25.02.2026	FOR INFORMATION
2	27.02.2026	80% TOWN PLANNING
3	02.03.2026	80% TOWN PLANNING
4	08.04.2026	FOR INFORMATION
5	12.06.2026	FOR INFORMATION
6	19.06.2026	100% DTP SUBMISSION APARTMENT TYPES

CLIENT
STOCKLAND

PROJECT
**429 ALBERT ST
429 ALBERT STREET BRUNSWICK
3056**

DRAWING TITLE
APARTMENT PLANS - TYPE E

CHECKED
ML

APPROVED
AC


SCALE
As indicated
@A1
0 0.25 0.5 1 1.5 2.5m

STATUS
TOWN PLANNING

PROJECT #
25-011

DRAWING NUMBER
AR-4501

REVISION
6

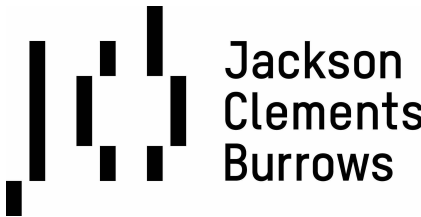

COPYRIGHT
Jackson Clements Burrows
Pty Ltd Architects
345 SWAN STREET RICHMOND Vic 3121
T +613 9654 6227 jcba.com.au

Transfer of E-Data Terms and Conditions
<https://www.jcba.com.au/privacy-policy>

DATE GENERATED 19/06/2026 4:01:59 PM

REV	DATE	DESCRIPTION
0	18.02.2026	DRAFT 70% TOWN PLANNING
1	25.02.2026	FOR INFORMATION
2	27.02.2026	80% TOWN PLANNING
3	02.03.2026	80% TOWN PLANNING
4	08.04.2026	FOR INFORMATION
5	12.06.2026	FOR INFORMATION
6	19.06.2026	100% DTP SUBMISSION APARTMENT TYPES

PROJECT
429 ALBERT ST
429 ALBERT STREET BRUNSWICK
3056

CHECKED	APPROVED
ML	AC

STATUS	PROJECT #
TOWN PLANNING	25-011




Jackson
Clements
Burrows

COPYRIGHT
Jackson Clements Burrows
Pty Ltd Architects
345 SWAN STREET RICHMOND Vic 3121
T +613 9654 6227 jcba.com.au

Transfer of E-Data Terms and Conditions:
<http://jcba.com.au/en/who-we-are/terms-of-data-101-01>

DATE GENERATED 19/06/2026 4:02:03 PM

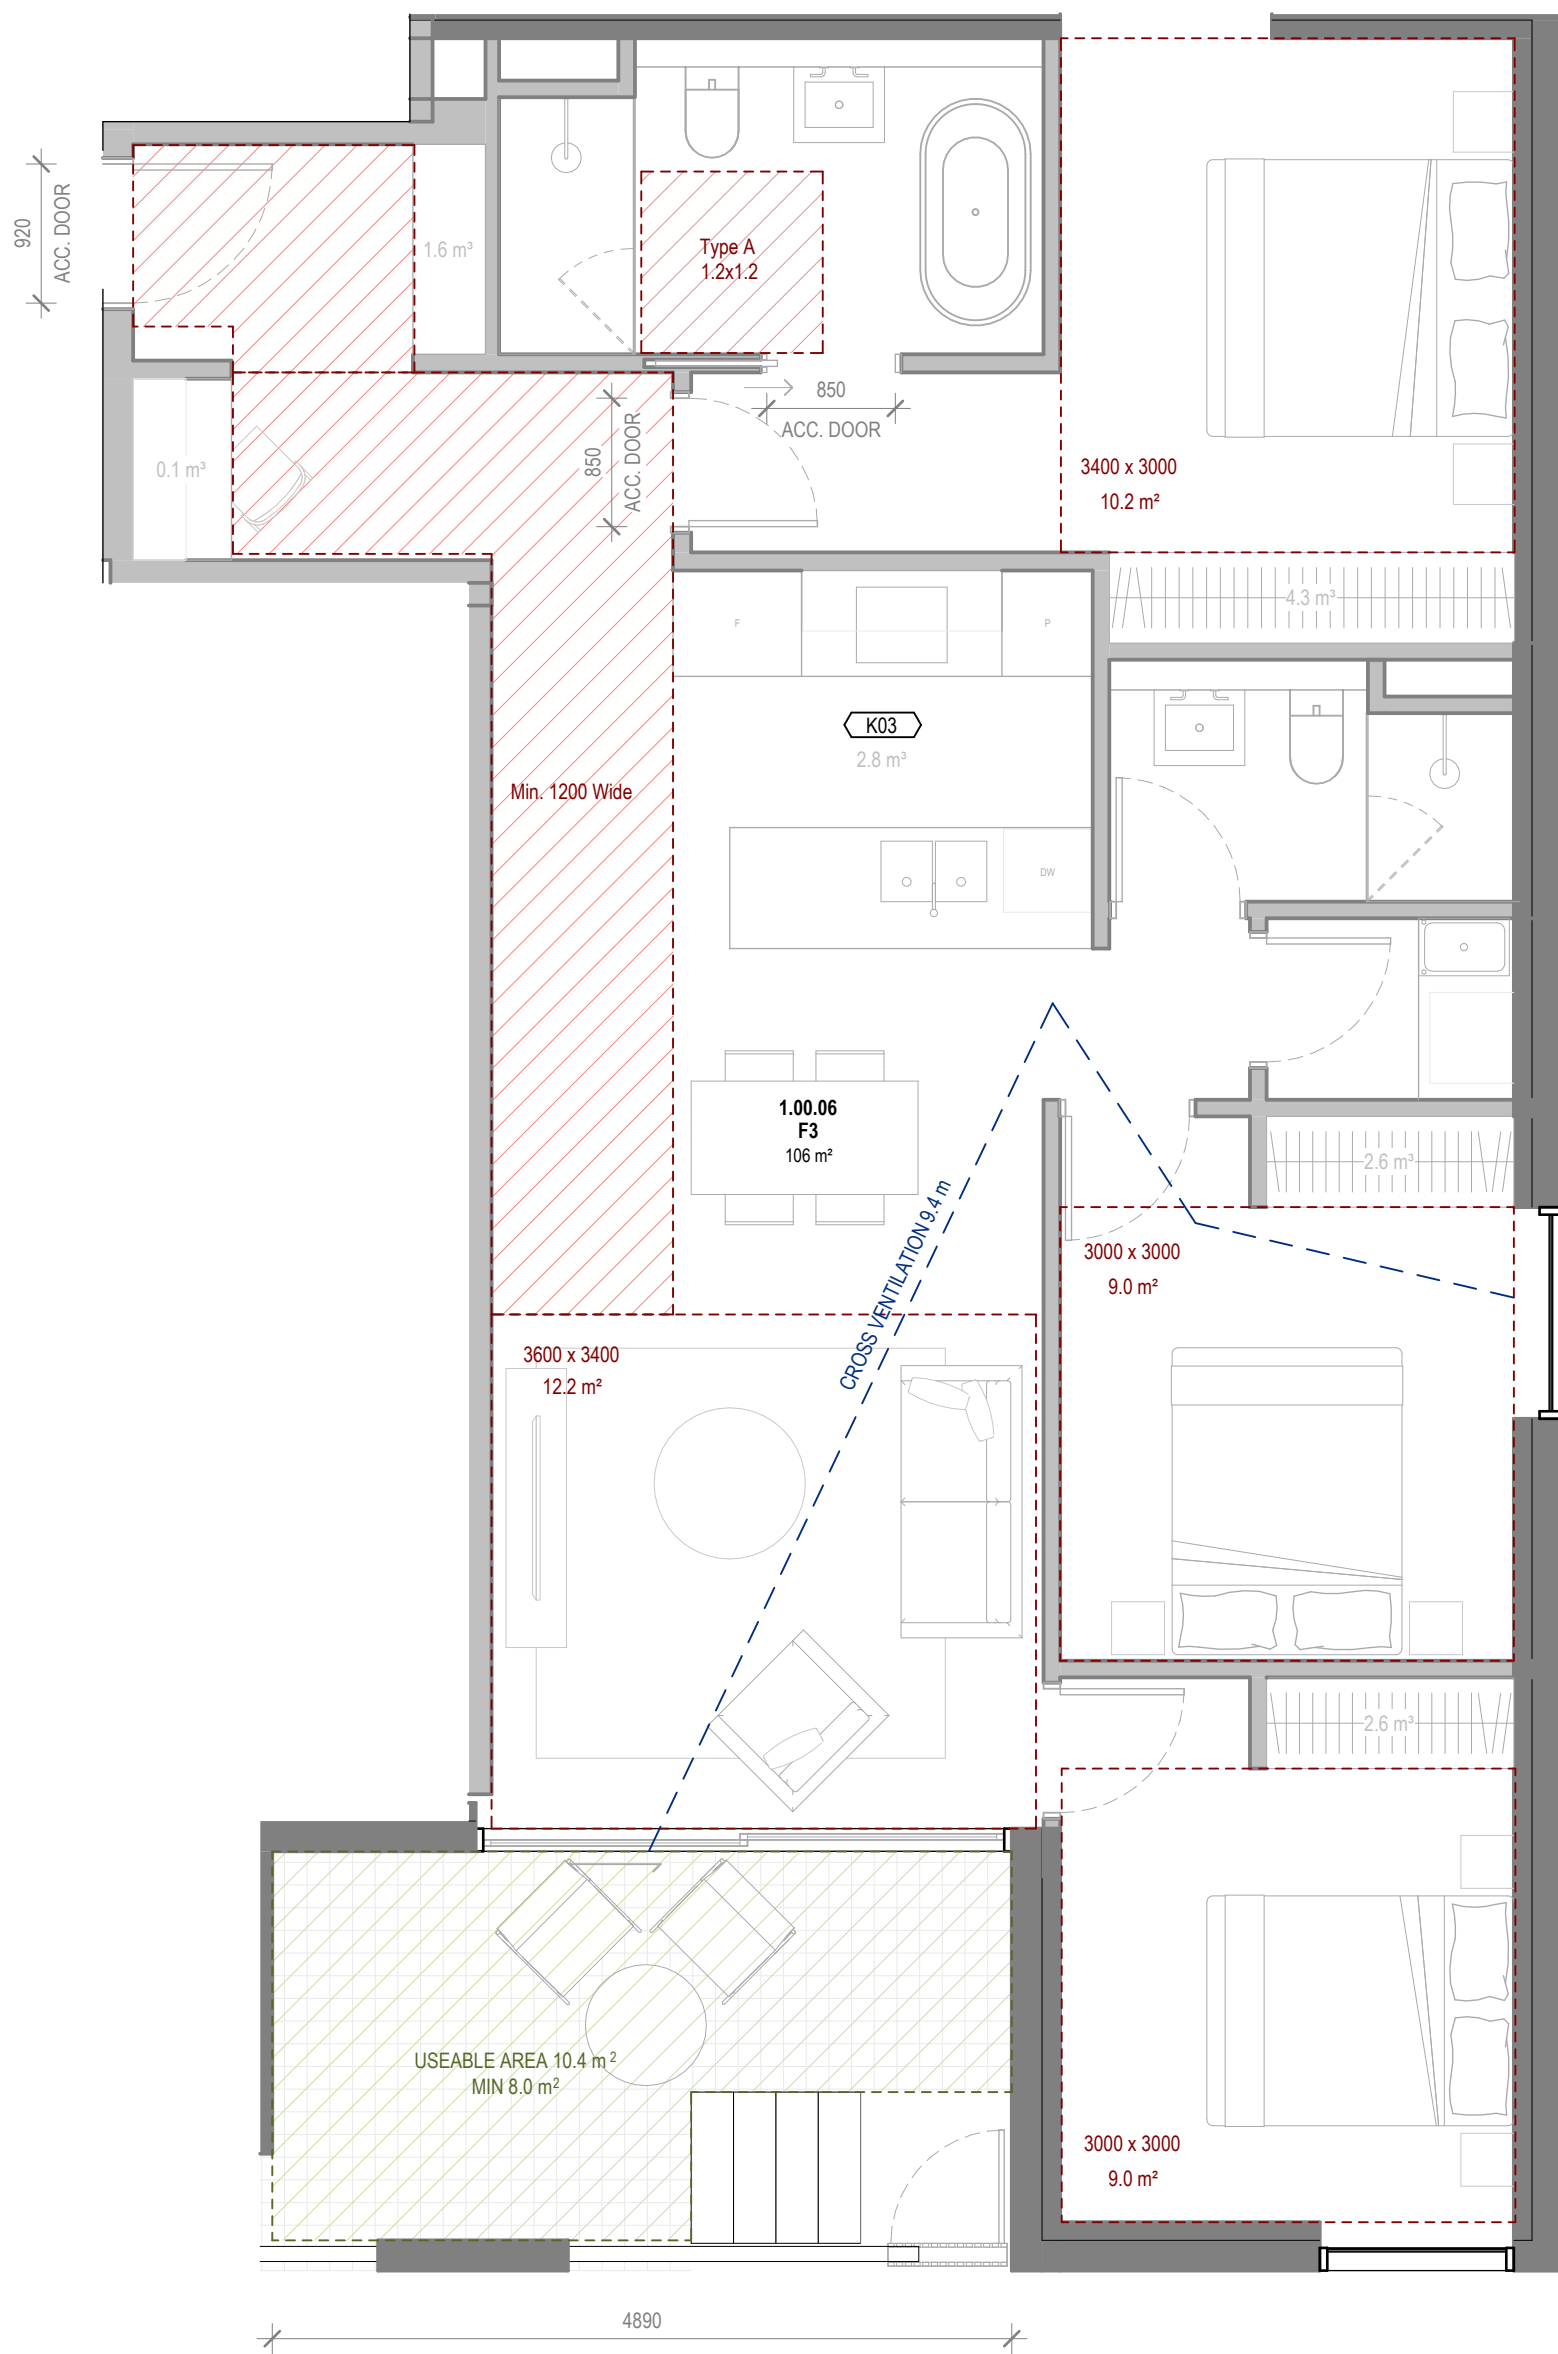

3 **APARTMENT PLANS - F3**
429 ALBERT ST **1 : 50**

TYPE: SIMILAR STOCKLAND 2 BED 2 BATH - TYPE 02 A
STUDY ADDED AS REQUESTED, NOTE SHALLOWER DEPTH THAN STANDARD STOCKLAND TYPE, ADJUSTMENTS MADE TO ENSURE ACCESS

INSTANCES: 20
ACHIEVES CROSS FLOW VENTILATION: YES

ACHIEVES MIN. 9m³ INTERNAL STORAGE: YES, 9.1m³
ACHIEVES 14m³ TOTAL STORAGE: YES, 14m³
CAGED STORAGE PROVIDED: YES, MIN 4.9m³

ACHIEVES ACCESSIBILITY: YES


CONDENSER LOCATION: CONDENSER FARM



Legend for floor plan symbols:

-  MIN DIM
-  ACCESSIBLE BATHROOM TYPE A
-  MIN LIVING AREA
-  CROSS VENTILATION
-  ACCESSIBLE CIRCULATION PATH
-  MIN BEDROOM AREA
-  USEABLE BALCONY ZONE

ADVERTISED PLAN

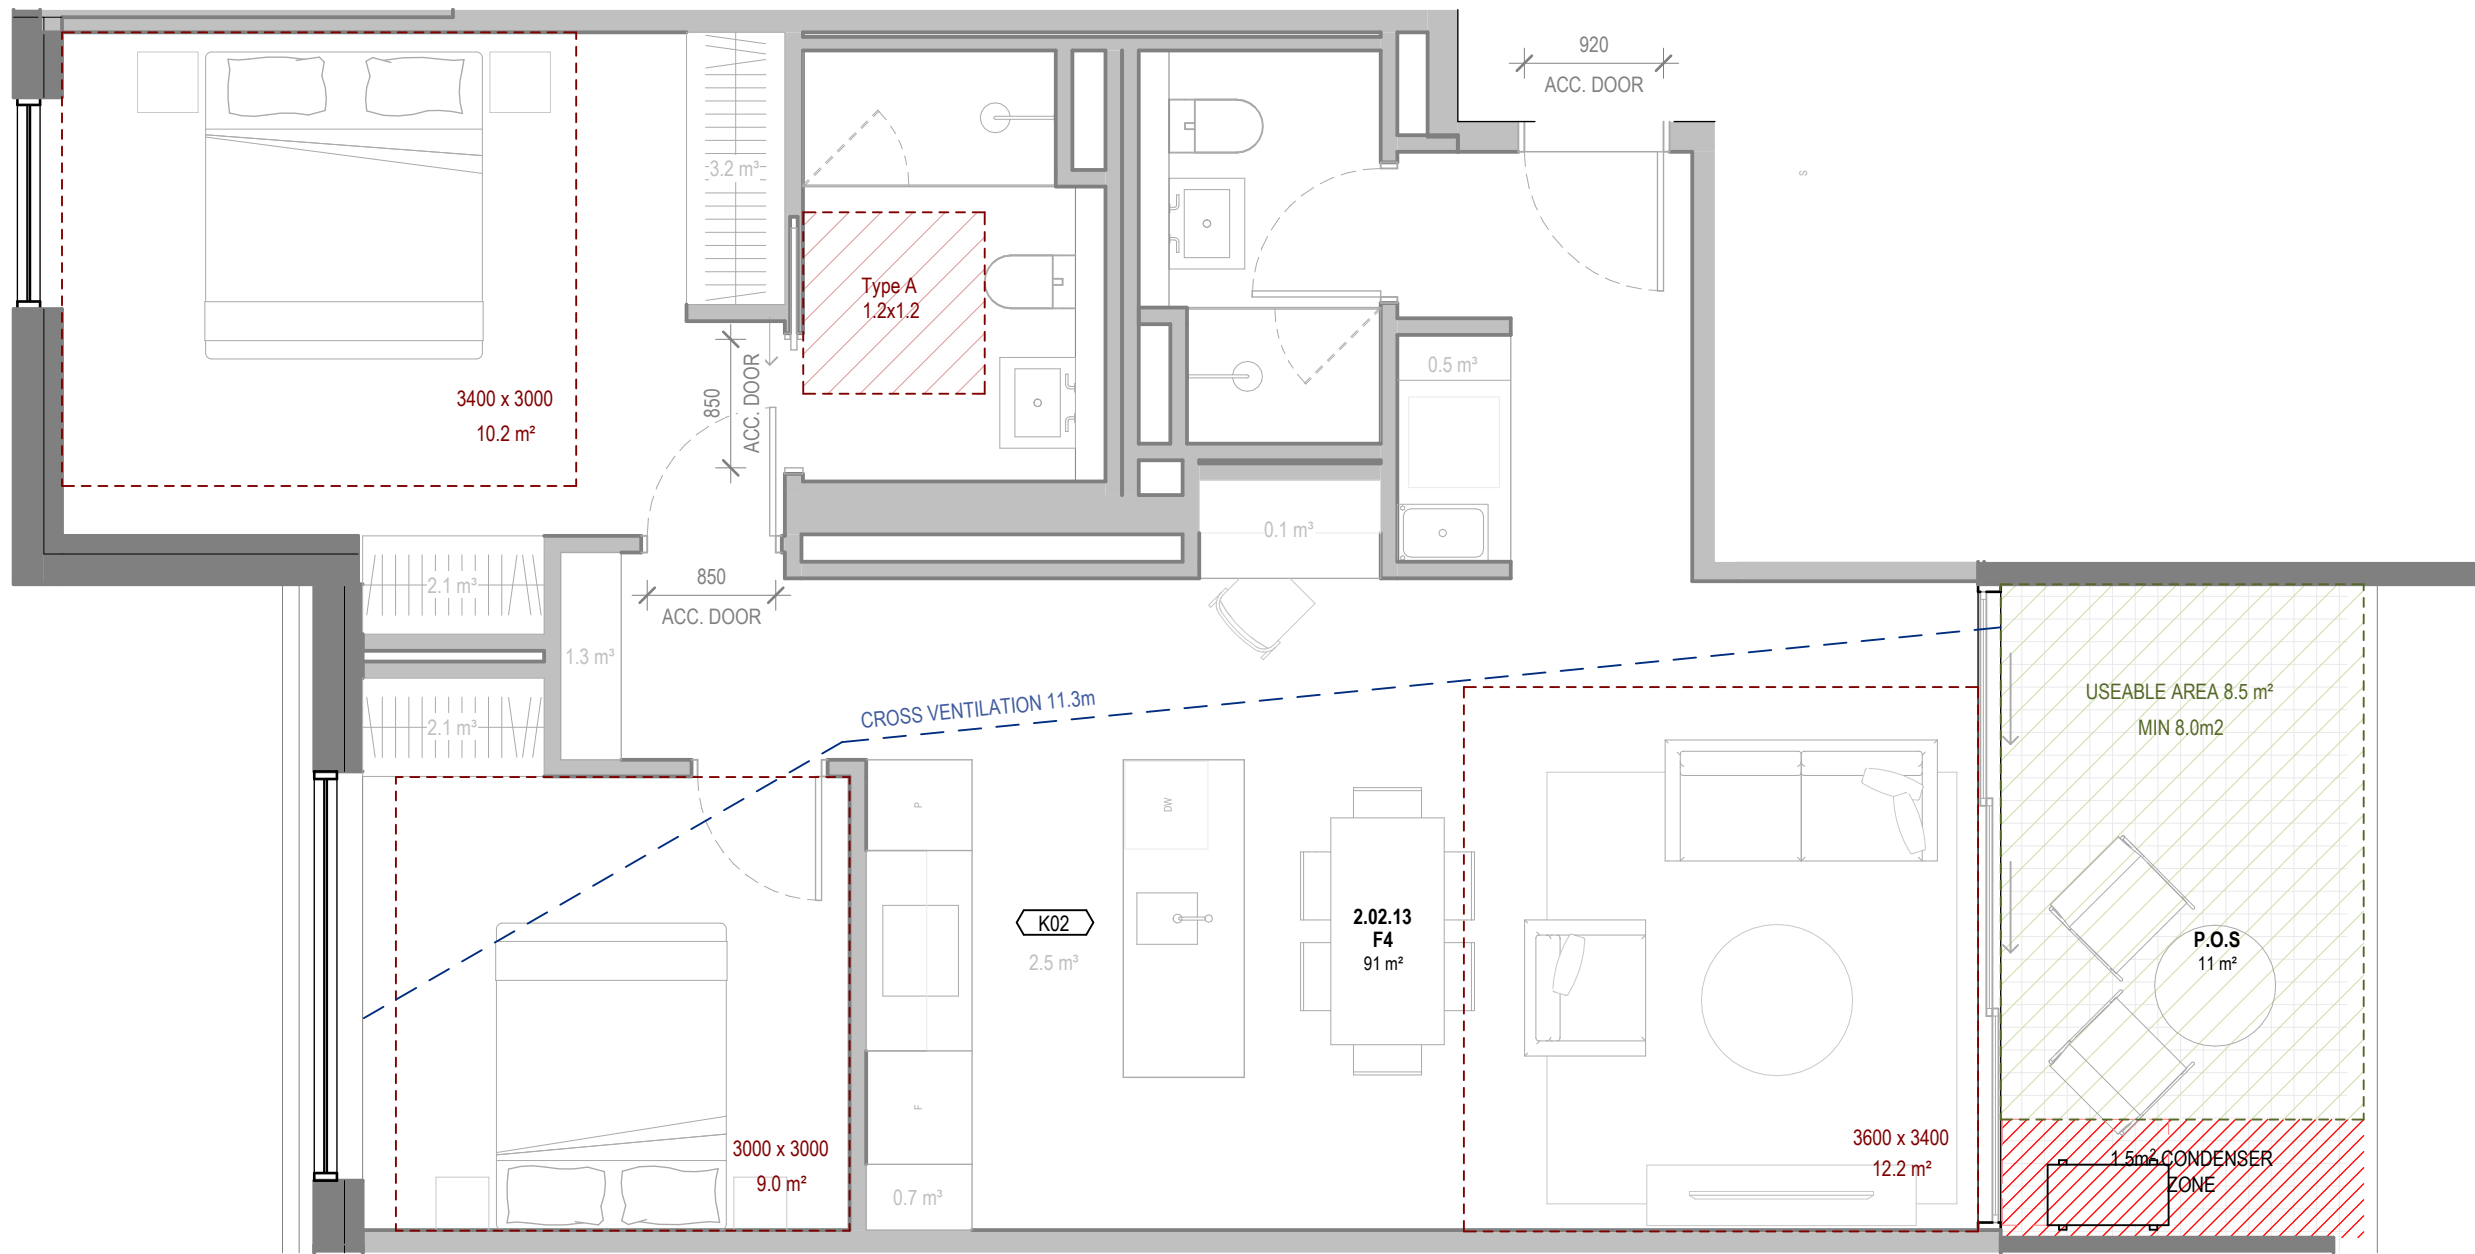

1 APARTMENT PLANS - F4
429 ALBERT ST
1 : 50

TYPE: CUSTOM


INSTANCES: 16
ACHIEVES CROSS FLOW VENTILATION: YES

ACHIEVES MIN. 9m³ INTERNAL STORAGE: YES, 11.3m³
ACHIEVES MIN. 14m³ TOTAL STORAGE: YES, 14m³
CAGED STORAGE PROVIDED: YES, MIN 2.7m³


ACHIEVES ACCESSIBILITY: NO

CONDENSER LOCATION: BALCONY

BETTER APARTMENTS DESIGN STANDARDS
COMPLIANCE KEY

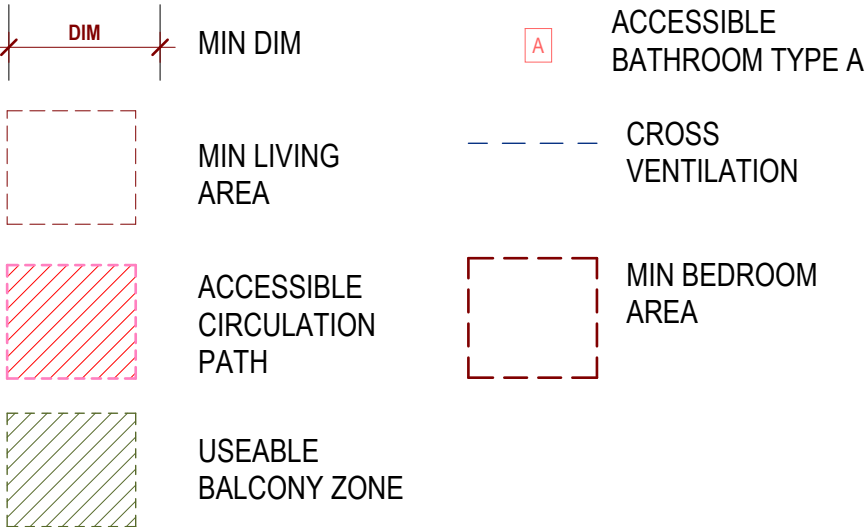

ADVERTISED
PLAN

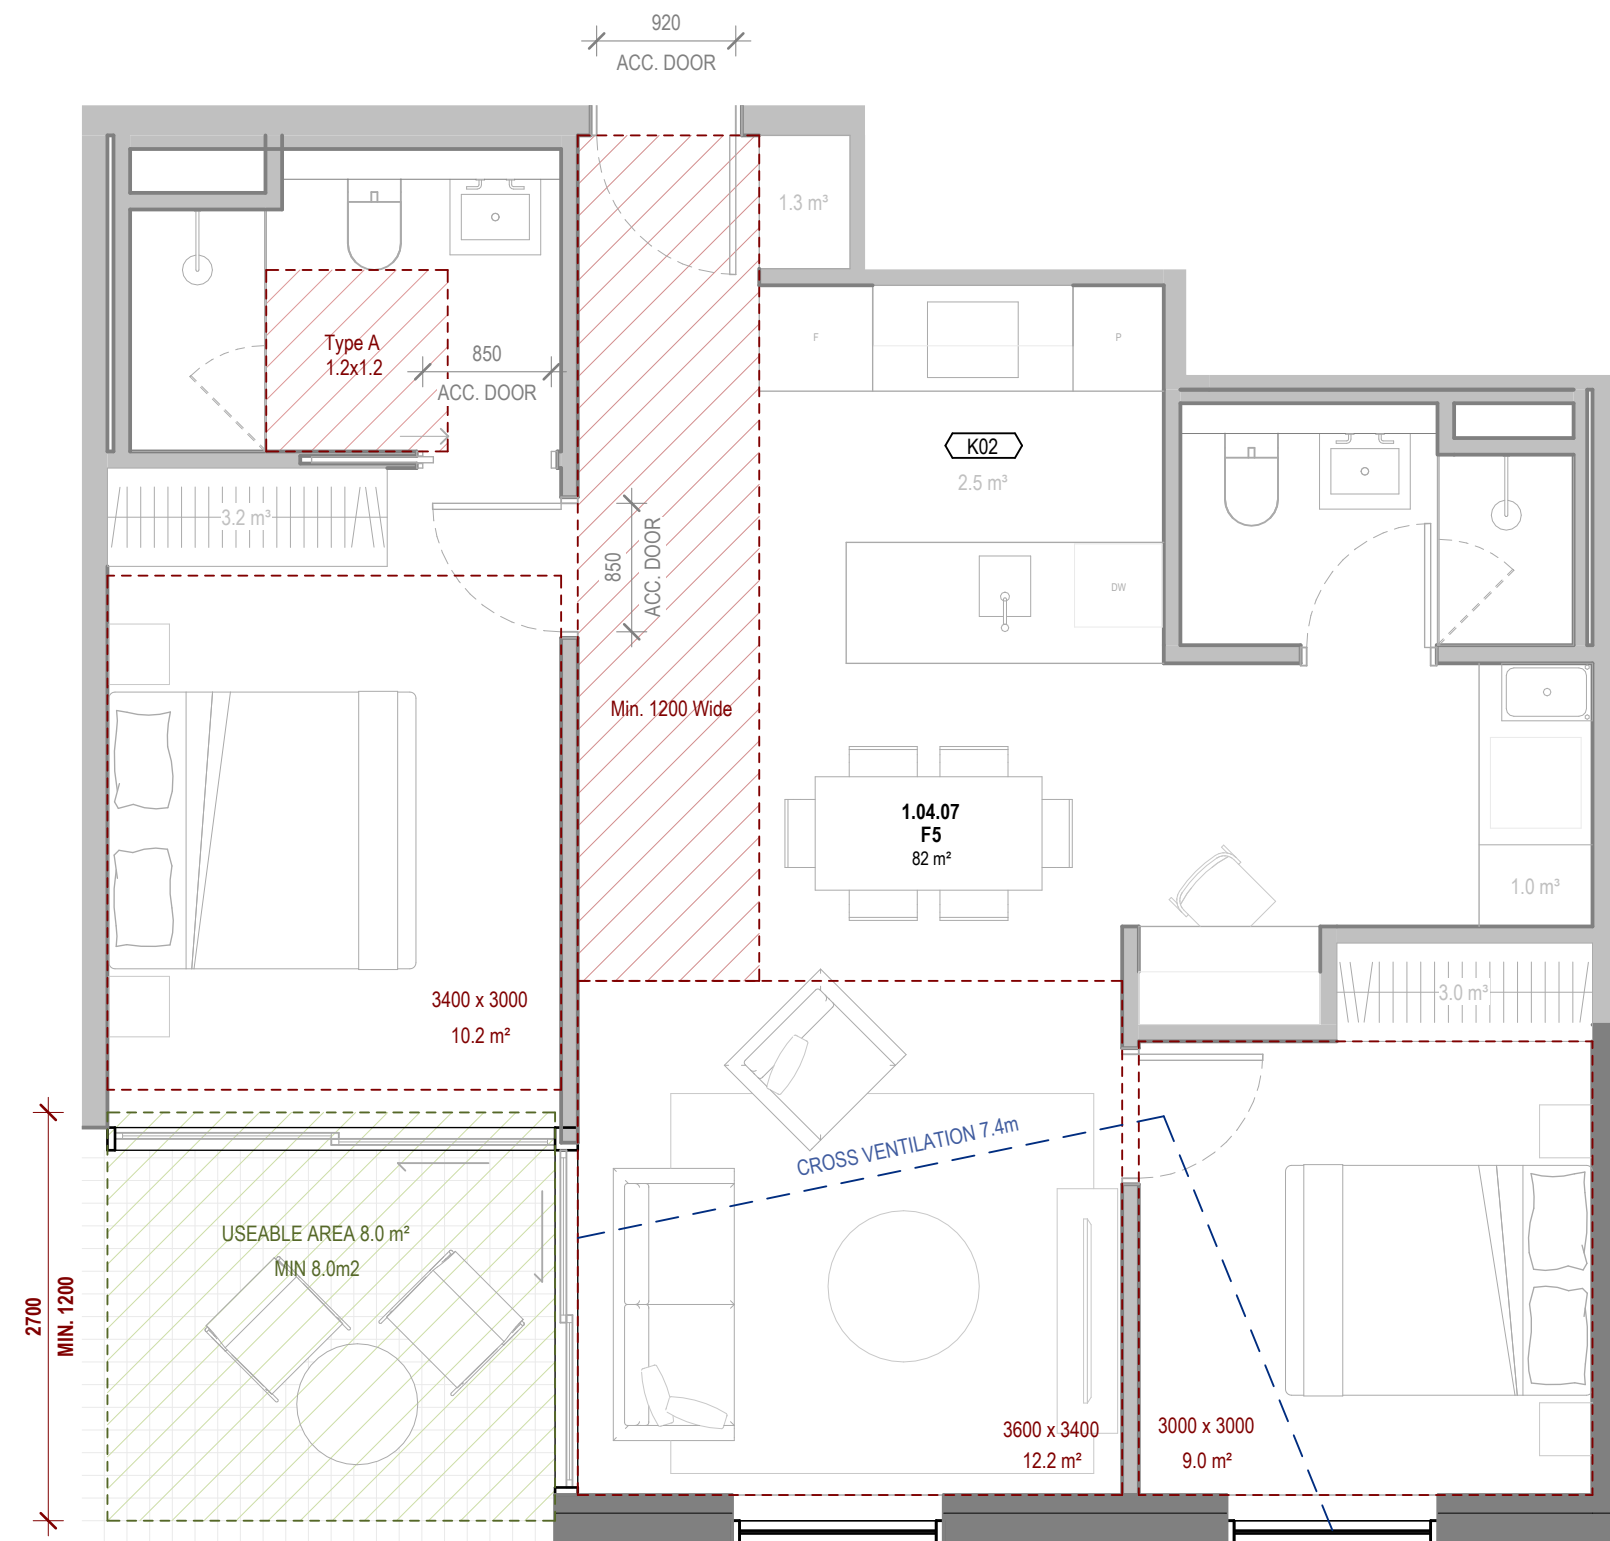

2 APARTMENT PLANS - F5
429 ALBERT ST
1 : 50

TYPE: SIMILAR STOCKLAND 2 BED 2 BATH + STUDY -
TYPE 01 A
ADJUSTED TO FIT WITH COMPLEX CORNER APARTMENT

INSTANCES: 6
ACHIEVES CROSS FLOW VENTILATION: YES

ACHIEVES MIN. 9m³ INTERNAL STORAGE: YES, 10.5m³
ACHIEVES MIN. 14m³ TOTAL STORAGE: YES, 14m³
CAGED STORAGE PROVIDED: YES, MIN 3.5m³

ACHIEVES ACCESSIBILITY: YES

CONDENSER LOCATION: CONDENSER FARM

GENERAL NOTES
THIS DRAWING SHOULD BE READ IN CONJUNCTION WITH ALL RELEVANT
CONTRACTS, SPECIFICATIONS AND DRAWINGS.
COPYRIGHT OF THIS DRAWING IS VESTED IN THE ARCHITECTS.
DIMENSIONS ARE IN MILLIMETRES AND LEVELS ARE IN METRES.
DO NOT SCALE OFF DRAWINGS.
USE FIGURED DIMENSIONS ONLY. CHECK AND VERIFY ALL DIMENSIONS
ON SITE PRIOR TO COMMENCING WORK.

REV	DATE	DESCRIPTION
0	18.02.2026	DRAFT 70% TOWN PLANNING
1	25.02.2026	FOR INFORMATION
2	27.02.2026	80% TOWN PLANNING
3	02.03.2026	80% TOWN PLANNING
4	08.04.2026	FOR INFORMATION
5	12.06.2026	FOR INFORMATION
6	19.06.2026	100% DTP SUBMISSION APARTMENT TYPES

CLIENT
STOCKLAND

PROJECT
429 ALBERT ST
429 ALBERT STREET BRUNSWICK
3056

DRAWING TITLE
APARTMENT PLANS - TYPE F -
SHEET 2

CHECKED
ML

APPROVED
AC


SCALE
As indicated
@A1

STATUS
TOWN PLANNING



PROJECT #
25-011

DRAWING NUMBER
AR-4602

REVISION
6

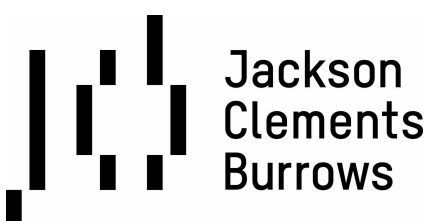

COPYRIGHT
Jackson Clements Burrows
Pty Ltd Architects
345 SWAN STREET RICHMOND VIC 3121
T +613 9654 6227 jcba.com.au
Transfer of E-Data Terms and Conditions
19/06/2026 4:02:06 PM

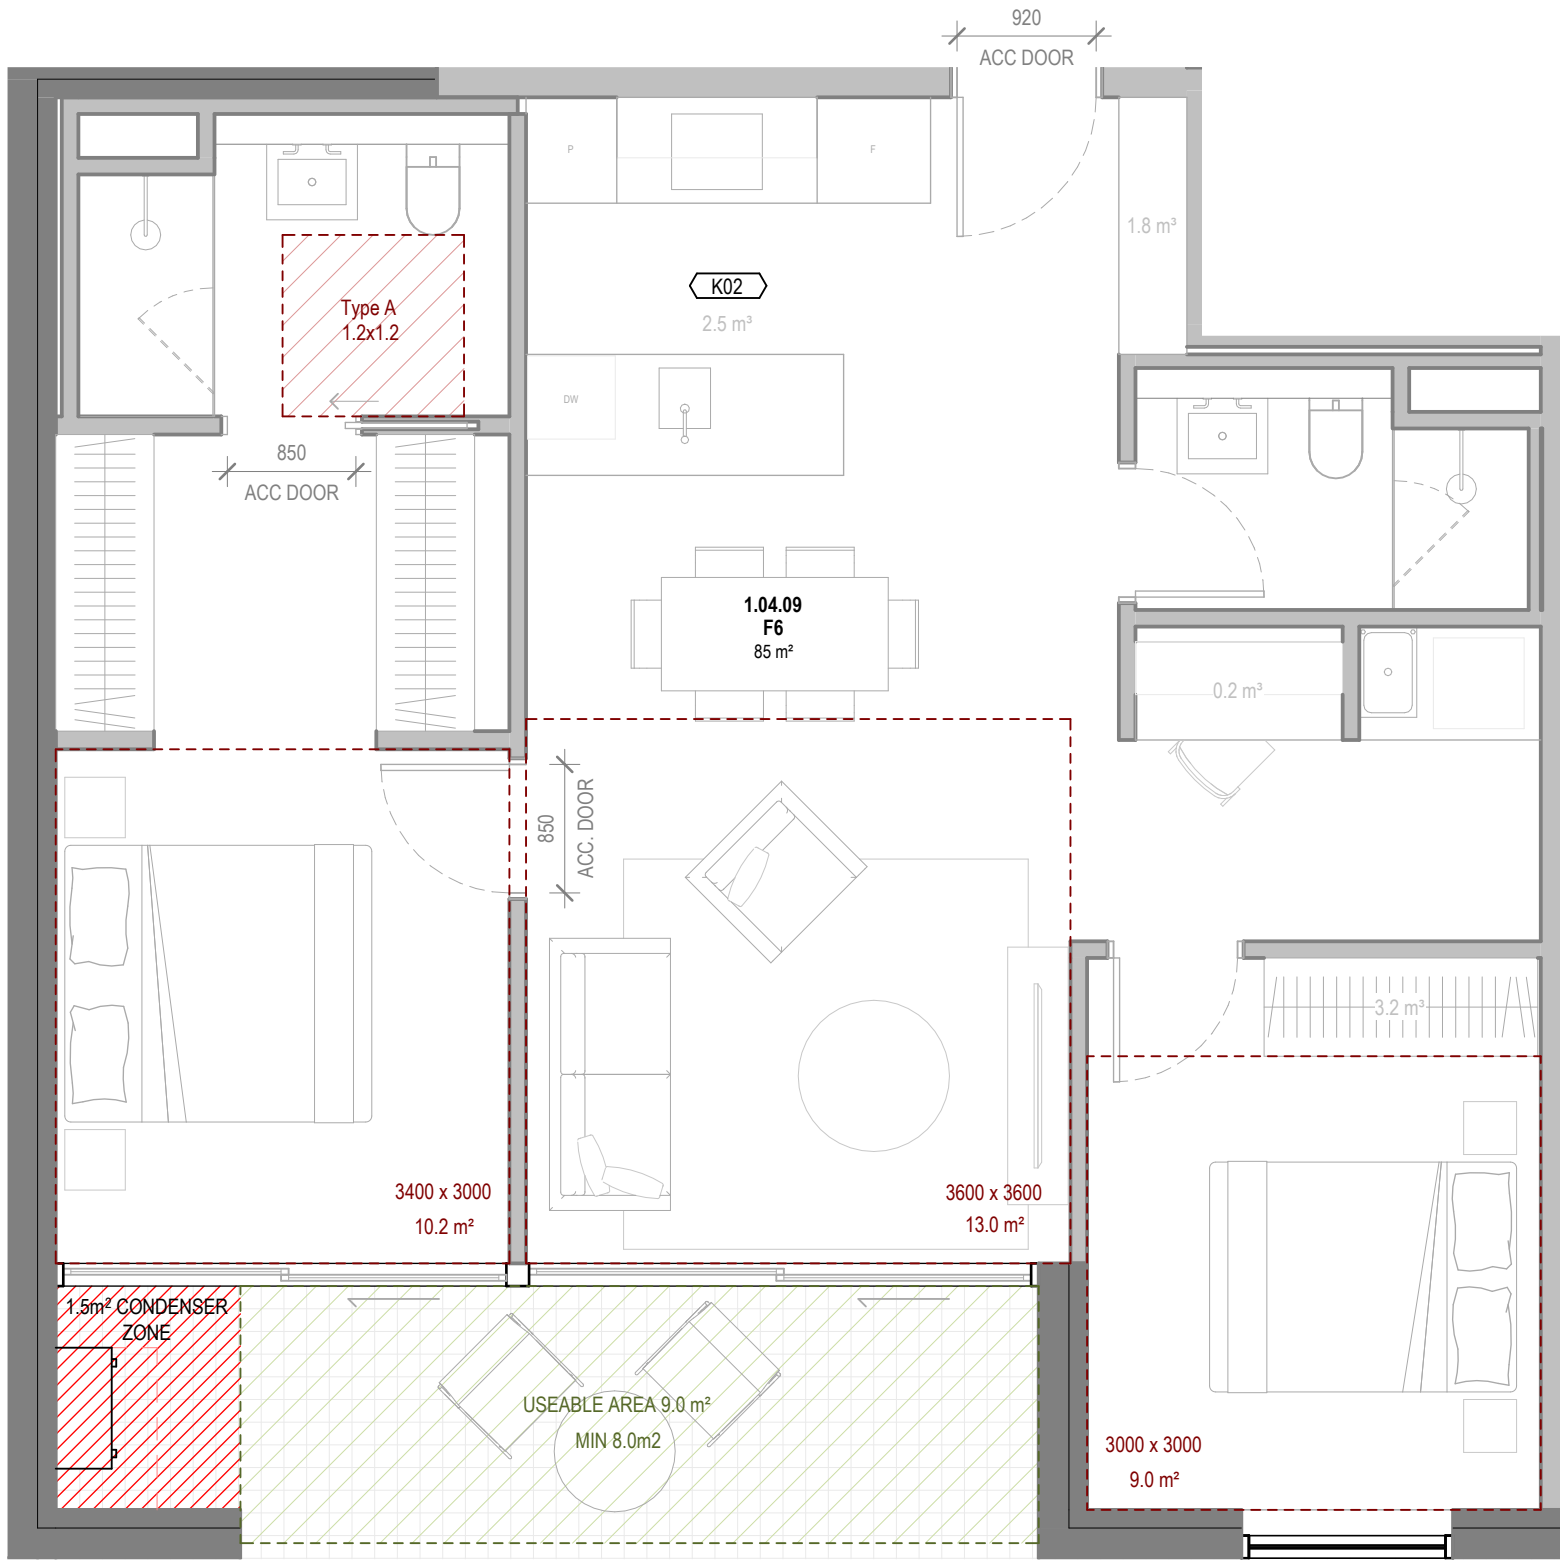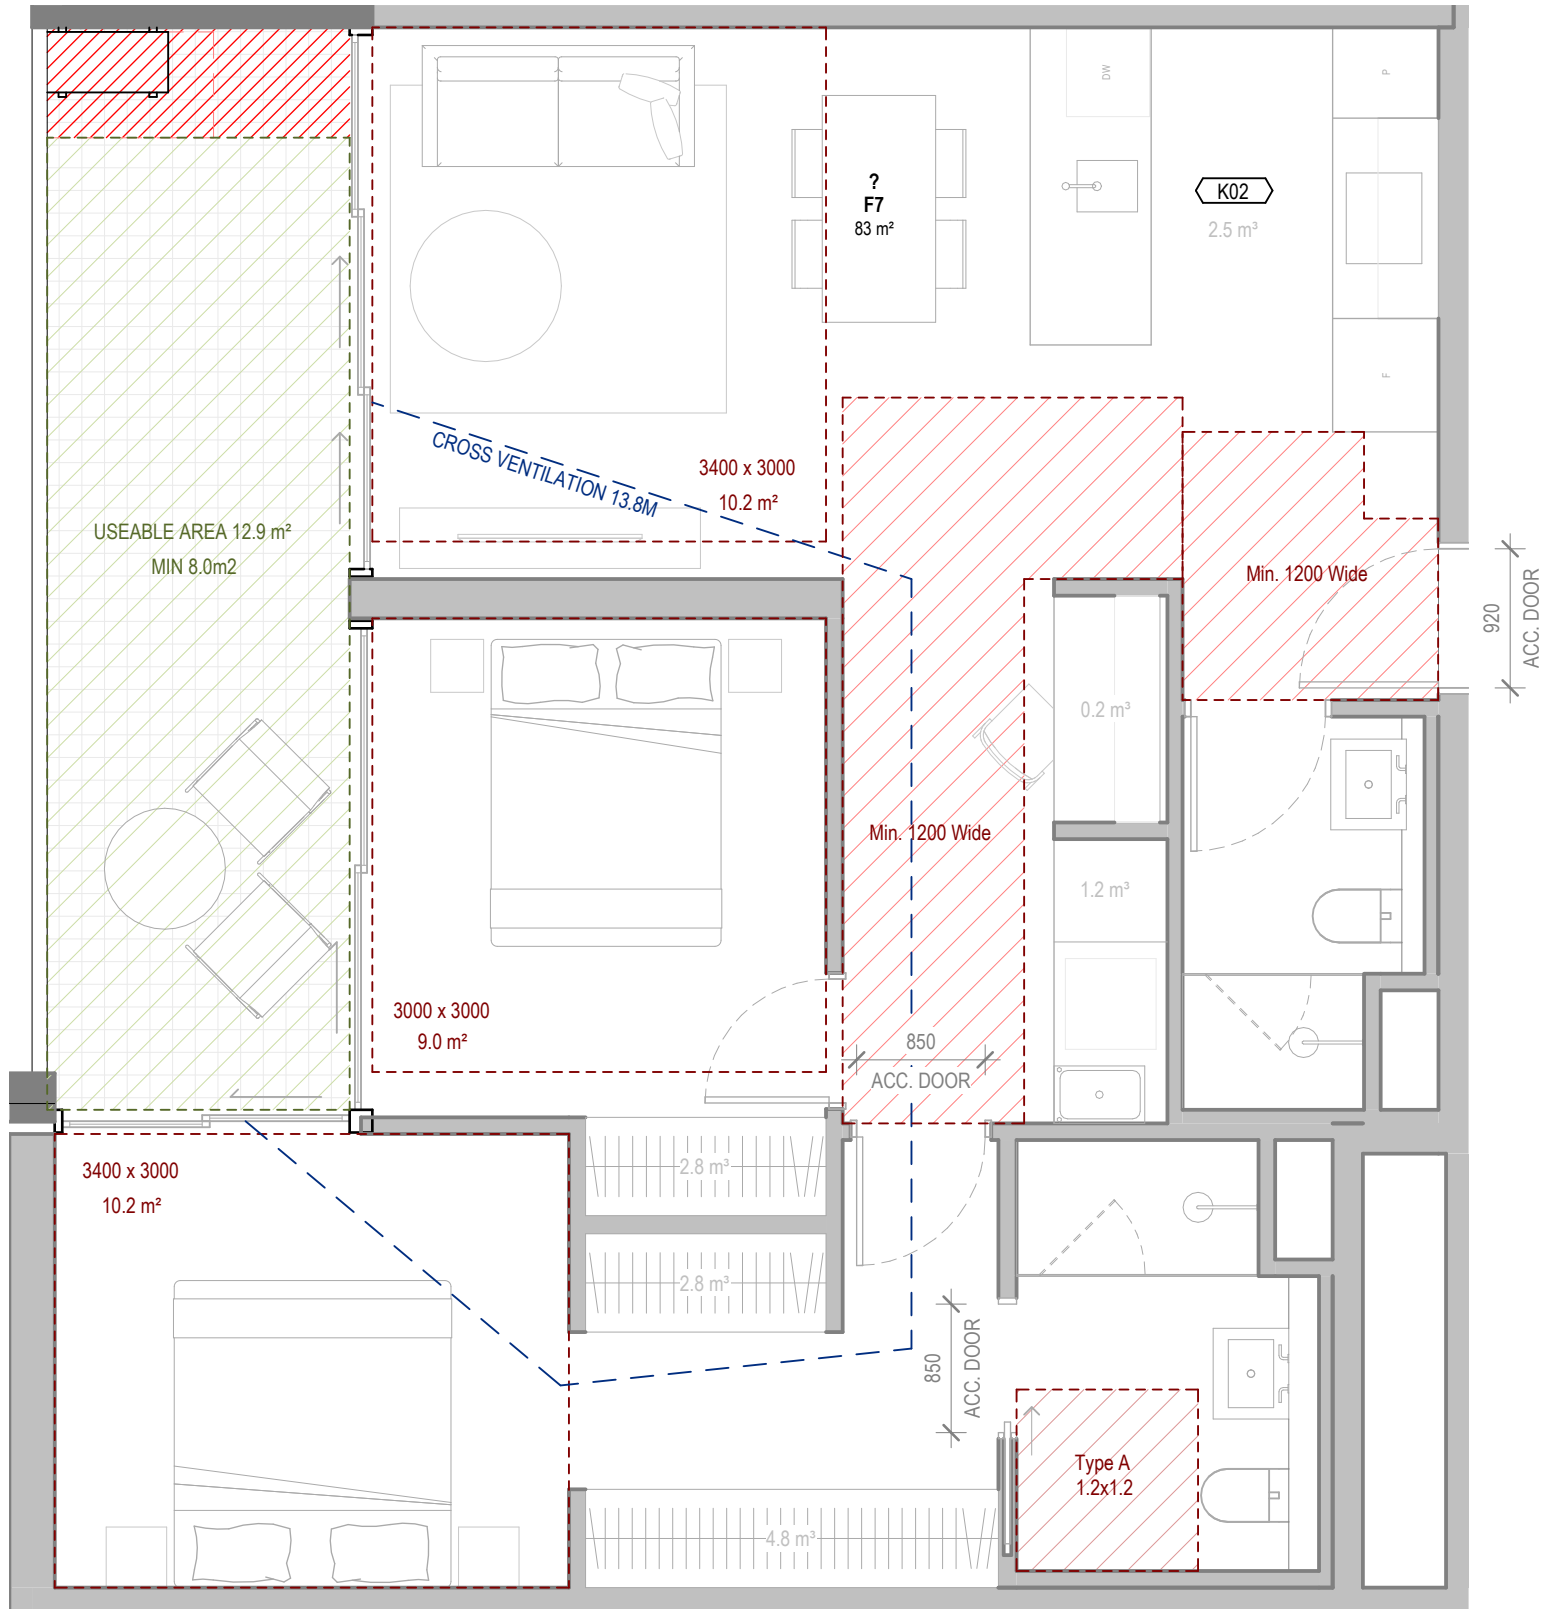

ADVERTISED
PLAN

1 APARTMENT PLANS - F6
429 ALBERT ST
1 : 50

TYPE: SIMILAR STOCKLAND 2 BED 2 BATH + STUDY -
TYPE 01 A
ADJUSTED TO FIT WITH COMPLEX CORNER APARTMENT

INSTANCES: 6
ACHIEVES CROSS FLOW VENTILATION: NO

ACHIEVES MIN. 9m³ INTERNAL STORAGE: YES, 14.6m³
ACHIEVES MIN. 14m³ TOTAL STORAGE: YES, 14.6m³
CAGED STORAGE PROVIDED: NO

ACHIEVES ACCESSIBILITY: NO

CONDENSER LOCATION: BALCONY

2 APARTMENT PLANS - F7
429 ALBERT ST
1 : 50

TYPE: CUSTOM


INSTANCES: 10
ACHIEVES CROSS FLOW VENTILATION: YES

ACHIEVES MIN. 9m³ INTERNAL STORAGE: YES, 14.3m³
ACHIEVES MIN. 14m³ TOTAL STORAGE: YES, 14.3m³
CAGED STORAGE PROVIDED: NO

ACHIEVES ACCESSIBILITY: YES

CONDENSER LOCATION: BALCONY

BETTER APARTMENTS DESIGN STANDARDS
COMPLIANCE KEY

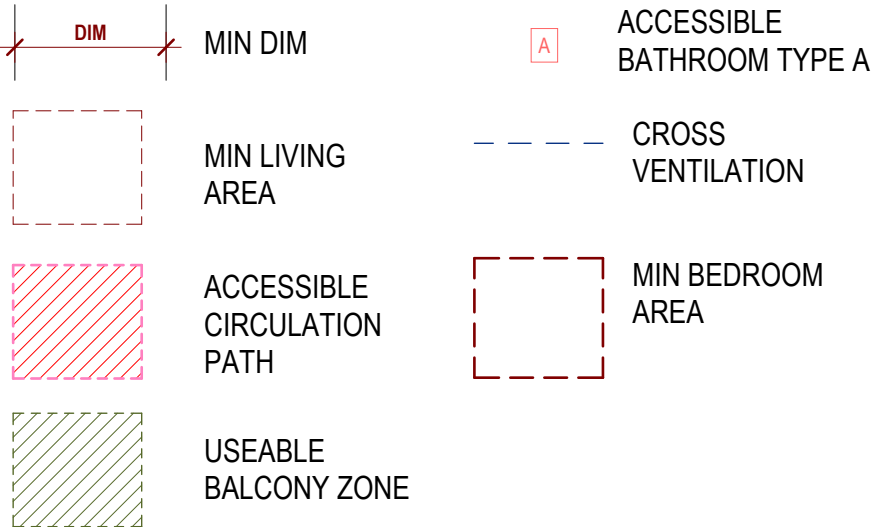

GENERAL NOTES

THIS DRAWING SHOULD BE READ IN CONJUNCTION WITH ALL RELEVANT CONTRACTS, SPECIFICATIONS AND DRAWINGS.

COPYRIGHT OF THIS DRAWING IS VESTED IN THE ARCHITECTS.

DIMENSIONS ARE IN MILLIMETRES AND LEVELS ARE IN METRES.

DO NOT SCALE OFF DRAWINGS.

USE FIGURED DIMENSIONS ONLY. CHECK AND VERIFY ALL DIMENSIONS ON SITE PRIOR TO COMMENCING WORK.

REV	DATE	DESCRIPTION
0	18.02.2026	DRAFT 70% TOWN PLANNING
1	25.02.2026	FOR INFORMATION
2	27.02.2026	80% TOWN PLANNING
3	02.03.2026	80% TOWN PLANNING
4	08.04.2026	FOR INFORMATION
5	12.06.2026	FOR INFORMATION
6	19.06.2026	100% DTP SUBMISSION APARTMENT TYPES

CLIENT
STOCKLAND

PROJECT
429 ALBERT ST
429 ALBERT STREET BRUNSWICK
3056

DRAWING TITLE
APARTMENT PLANS - TYPE F -
SHEET 3

CHECKED
ML

APPROVED
AC

SCALE
As indicated
@A1

0 0.25 0.5 1 1.5 2.5m

STATUS
TOWN PLANNING

PROJECT #
25-011

DRAWING NUMBER
AR-4603


REVISION
6

Jackson
Clements
Burrows

COPYRIGHT
Jackson Clements Burrows
Pty Ltd Architects
345 SWAN STREET RICHMOND Vic 3121
T +613 9654 6227 jcba.com.au

Transfer of E-Data Terms and Conditions
URL: <https://www.jcba.com.au/privacy-policy>

DATE GENERATED 19/06/2026 4:02:08 PM

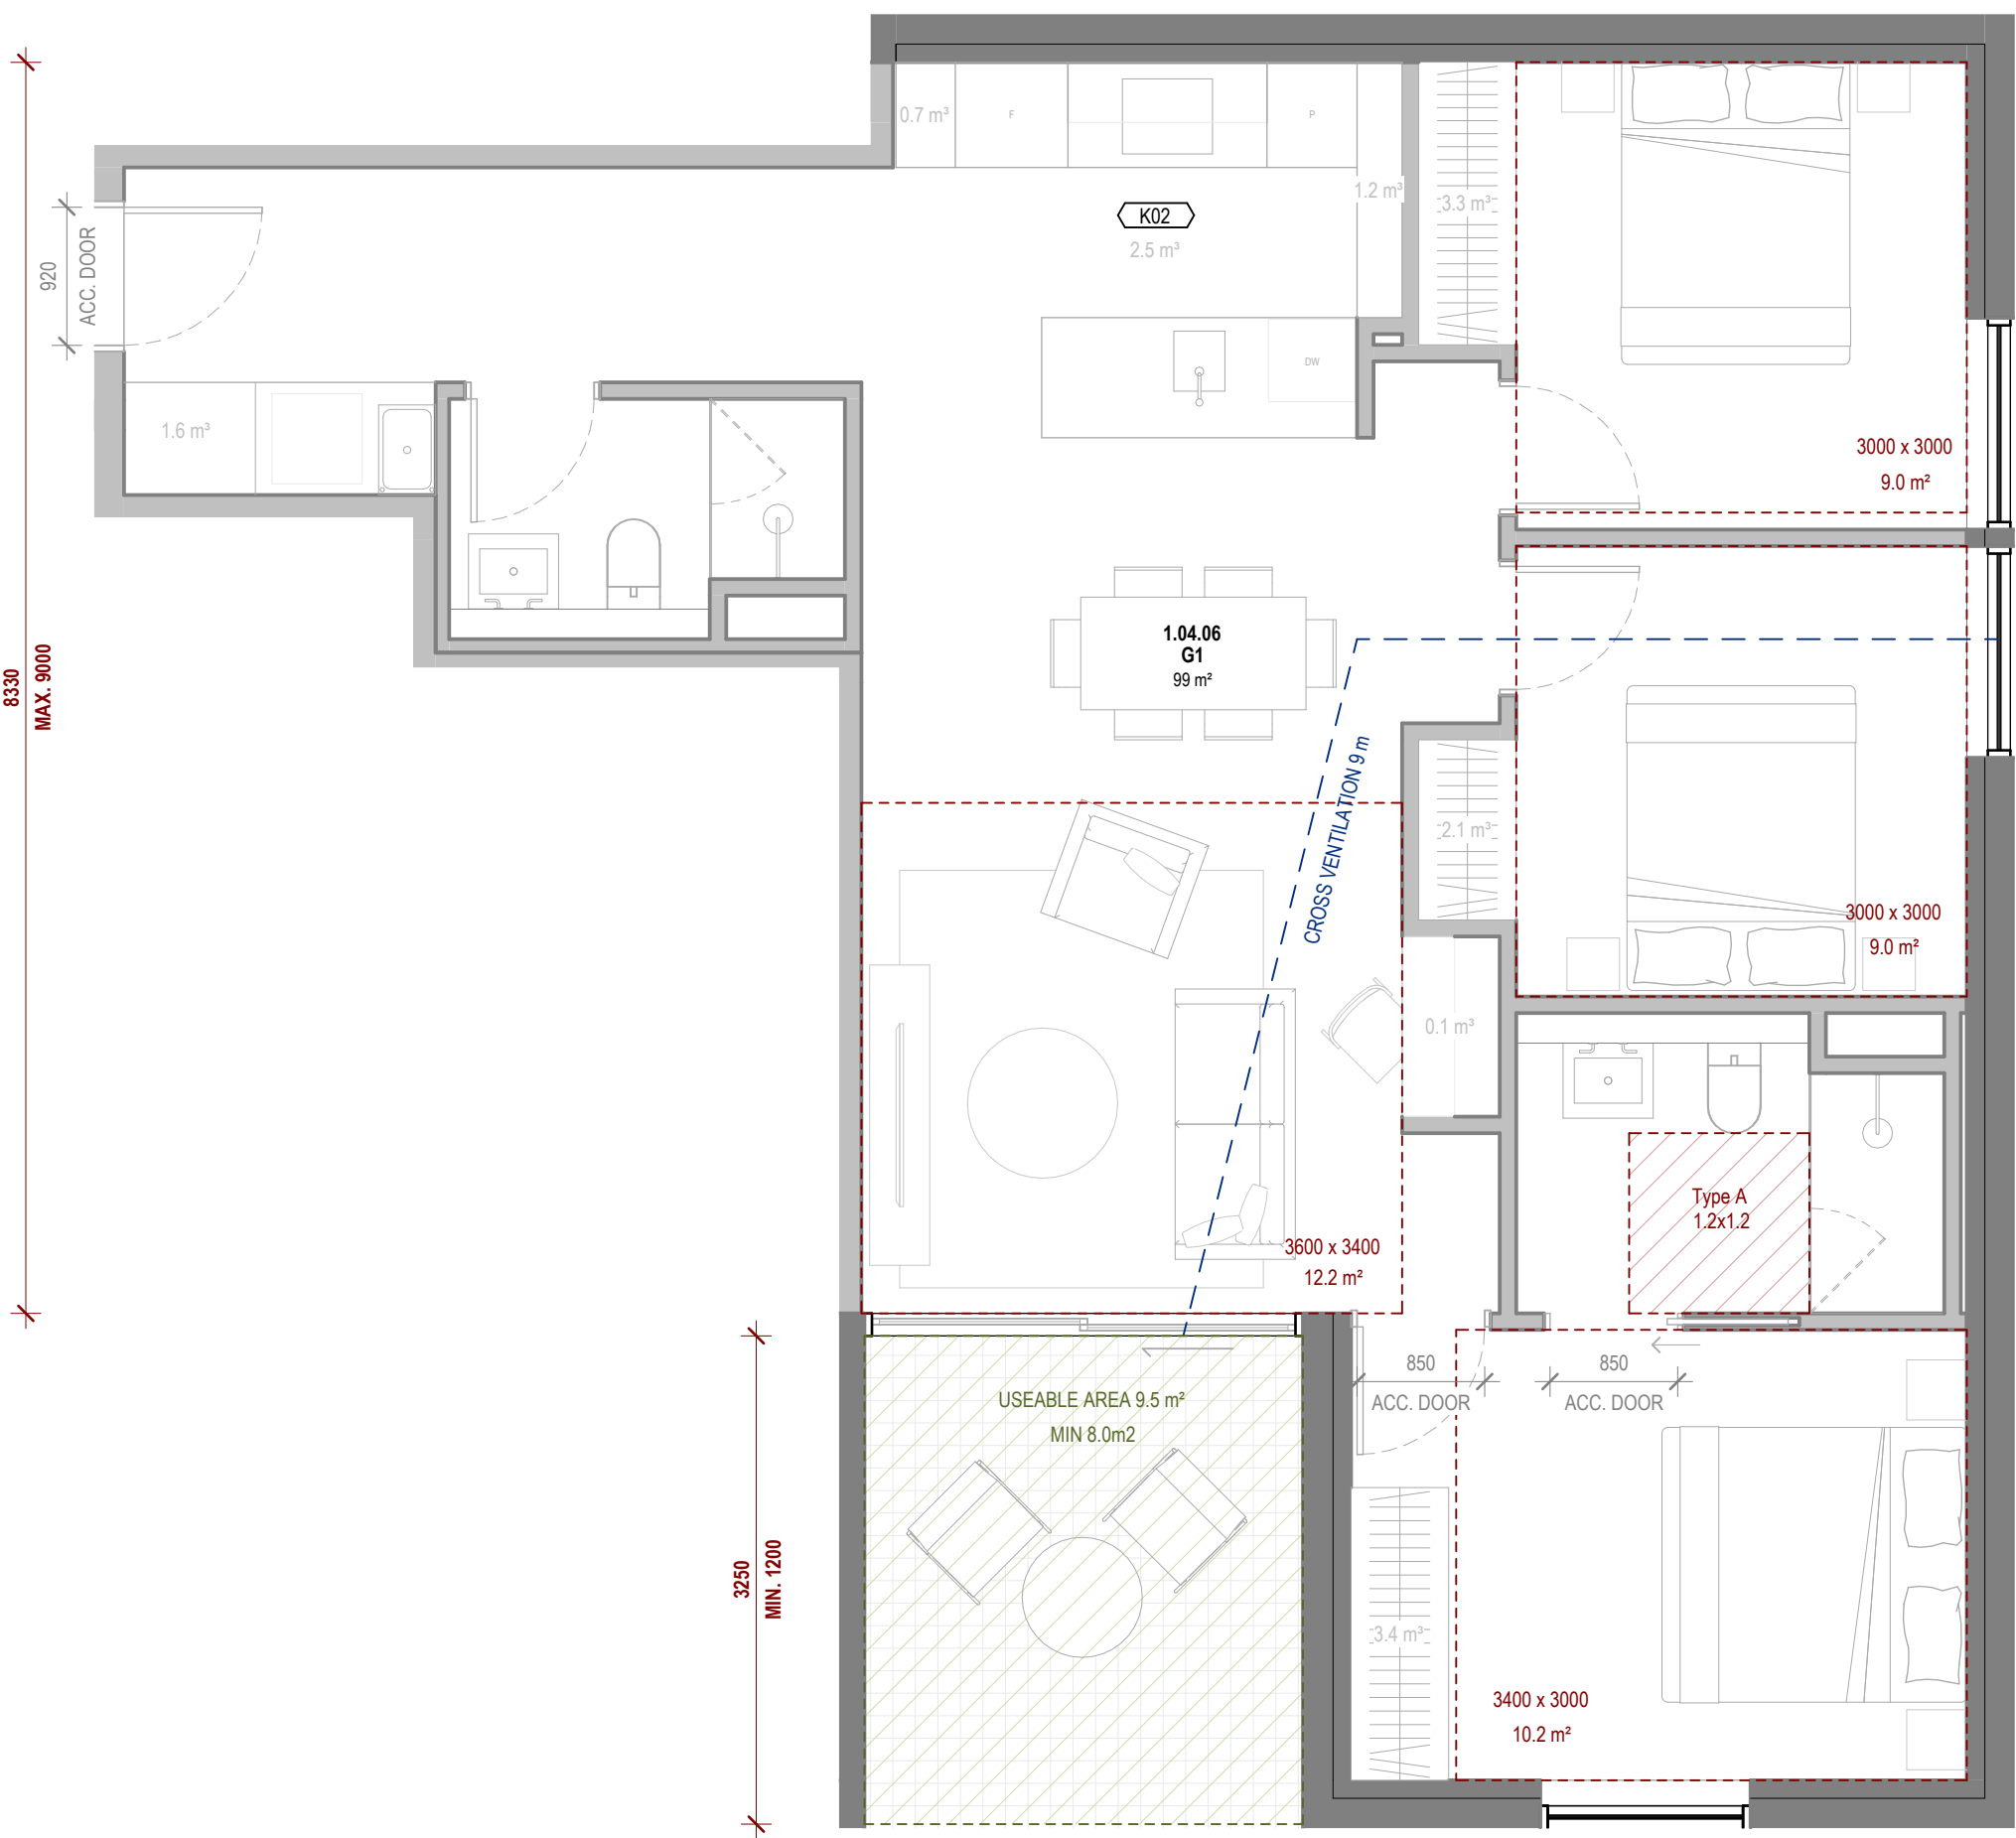


ADVERTISED
PLAN

1 APARTMENT PLANS - G1
429 ALBERT ST
1 : 50

TYPE: CUSTOM
INSTANCES: 6
ACHIEVES CROSS FLOW VENTILATION: YES
ACHIEVES MIN. 12m³ INTERNAL STORAGE: YES, 15m³
ACHIEVES MIN. 18m³ TOTAL STORAGE: YES, MIN 3m³
CAGED STORAGE PROVIDED: NO
ACHIEVES ACCESSIBILITY: NO
CONDENSER LOCATION: CONDENSER FARM

BETTER APARTMENTS DESIGN STANDARDS
COMPLIANCE KEY

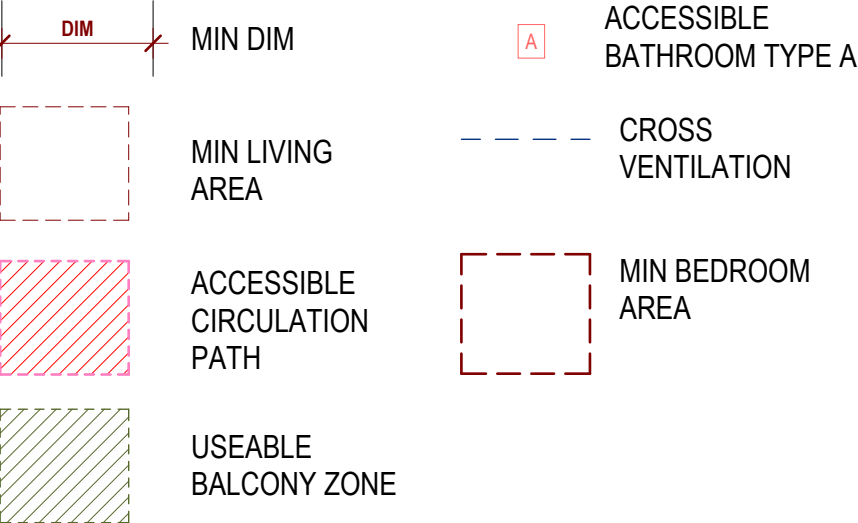

GENERAL NOTES
THIS DRAWING SHOULD BE READ IN CONJUNCTION WITH ALL RELEVANT CONTRACTS, SPECIFICATIONS AND DRAWINGS.
COPYRIGHT OF THIS DRAWING IS VESTED IN THE ARCHITECTS.
DIMENSIONS ARE IN MILLIMETRES AND LEVELS ARE IN METRES.
DO NOT SCALE OFF DRAWINGS.
USE FIGURED DIMENSIONS ONLY. CHECK AND VERIFY ALL DIMENSIONS ON SITE PRIOR TO COMMENCING WORK.

REV	DATE	DESCRIPTION
0	18.02.2026	DRAFT 70% TOWN PLANNING
1	25.02.2026	FOR INFORMATION
2	27.02.2026	80% TOWN PLANNING
3	02.03.2026	80% TOWN PLANNING
4	08.04.2026	FOR INFORMATION
5	12.06.2026	FOR INFORMATION
6	19.06.2026	100% DTP SUBMISSION APARTMENT TYPES

CLIENT
STOCKLAND

PROJECT
429 ALBERT ST
429 ALBERT STREET BRUNSWICK
3056


DRAWING TITLE
APARTMENT PLANS - TYPE G

CHECKED
ML
APPROVED
AC

SCALE
As indicated
0 0.25 0.5 1 1.5 2.5m
@A1

STATUS
TOWN PLANNING
PROJECT #
25-011

DRAWING NUMBER
AR-4701
REVISION
6

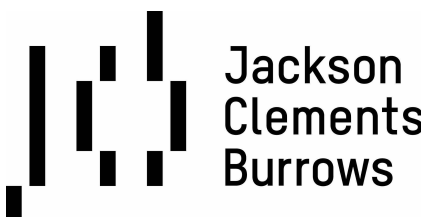

COPYRIGHT
Jackson Clements Burrows
Pty Ltd Architects
345 SWAN STREET RICHMOND Vic 3121
T +613 9654 6227 jcba.com.au
Transfer of E-Data Terms and Conditions
100-11338-000-Architectural-Drawing-Template-2025-12-01
DATE GENERATED 19/06/2026 4:02:10 PM

REV	DATE	DESCRIPTION
0	18.02.2026	DRAFT 70% TOWN PLANNING
1	25.02.2026	FOR INFORMATION
2	27.02.2026	80% TOWN PLANNING
3	02.03.2026	80% TOWN PLANNING
4	08.04.2026	FOR INFORMATION
5	12.06.2026	FOR INFORMATION
6	19.06.2026	100% DTP SUBMISSION APARTMENT TYPES

PROJECT
429 ALBERT ST
429 ALBERT STREET BRUNSWICK
3056

CHECKED	APPROVED
ML	AC

STATUS	PROJECT #
TOWN PLANNING	25-011




Jackson
Clements
Burrows

COPYRIGHT
Jackson Clements Burrows
Pty Ltd Architects
345 SWAN STREET RICHMOND Vic 3121
T +613 9654 6227 jcba.com.au

Transfer of E-Data Terms and Conditions:
<http://www.ecs.com.au/ecs/clients/transfer-of-data.html>

DATE GENERATED 19/06/2026 4:02:11 PM

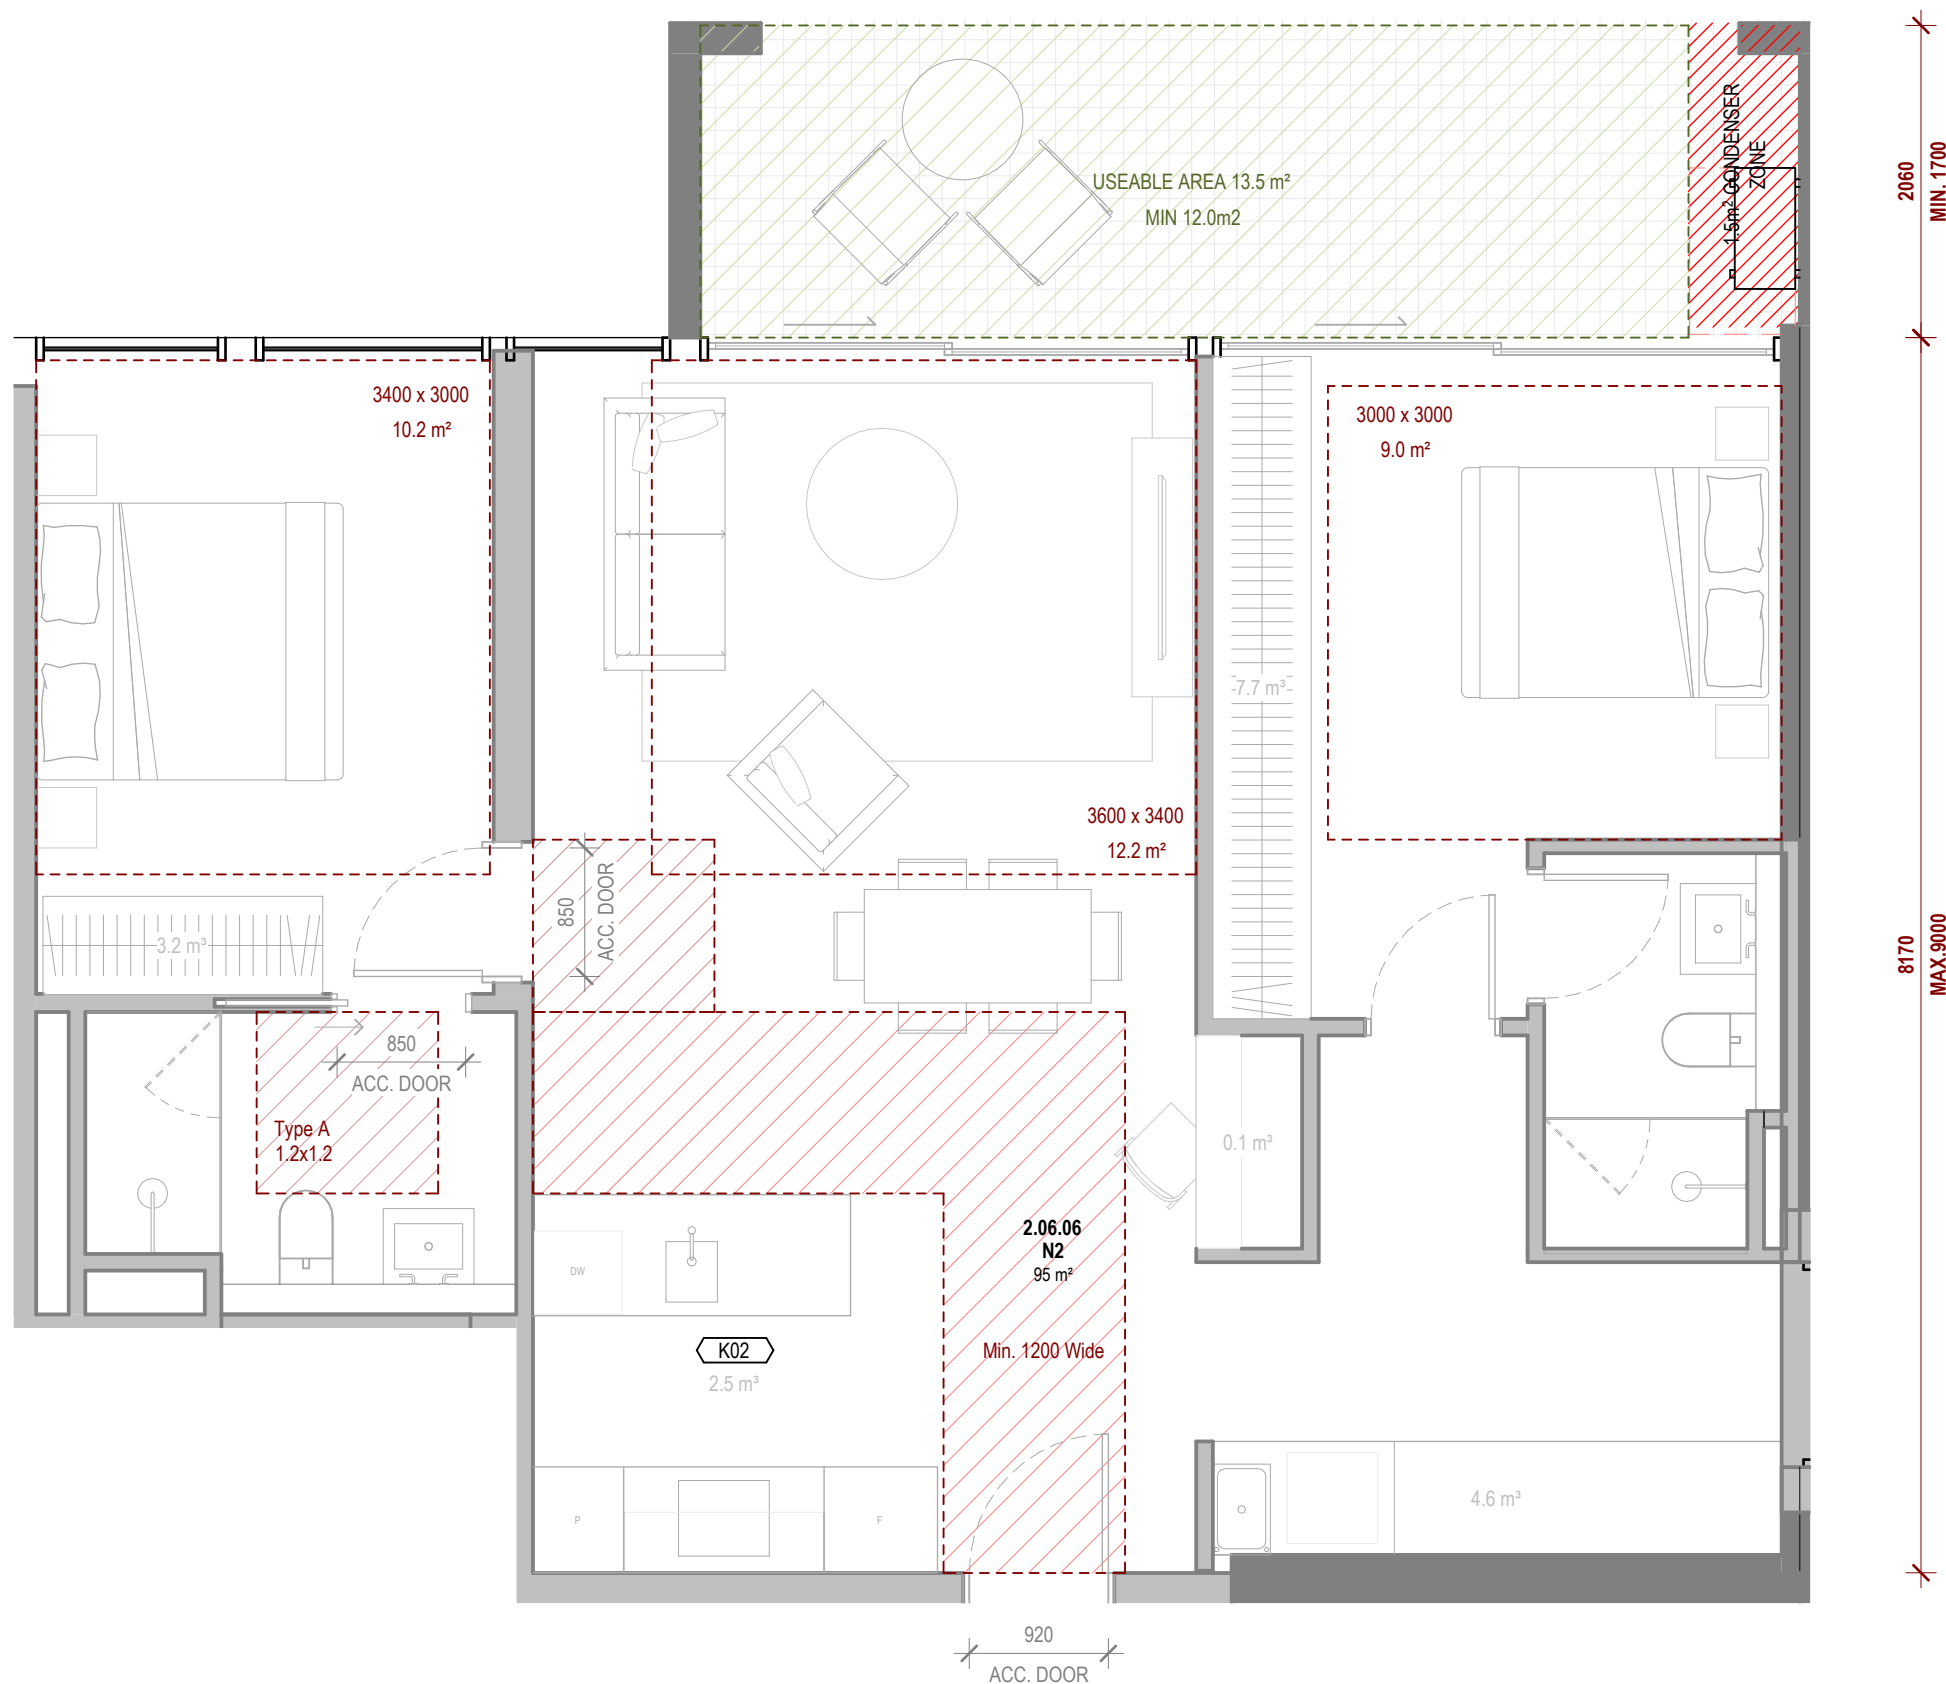

2 **APARTMENT PLANS - N2**
429 ALBERT ST **1 : 50**

TYPE: CUSTOM

INSTANCES: 1

ACHIEVES CROSS FLOW VENTILATION: **YES**

ACHIEVES MIN. 9m³ INTERNAL STORAGE: **YES, 18.2m³**

ACHIEVES MIN. 14m³ TOTAL STORAGE: **YES, 18.2m³**

CAGED STORAGE PROVIDED: **NO**

ACHIEVES ACCESSIBILITY: **YES**

CONDENSER LOCATION: **BALCONY**



Legend for floor plan symbols:

-  MIN DIM
-  ACCESSIBLE BATHROOM TYPE A
-  MIN LIVING AREA
-  CROSS VENTILATION
-  ACCESSIBLE CIRCULATION PATH
-  MIN BEDROOM AREA
-  USEABLE BALCONY ZONE

ADVERTISED PLAN

GENERAL NOTES


THIS DRAWING SHOULD BE READ IN CONJUNCTION WITH ALL RELEVANT CONTRACTS, SPECIFICATIONS AND DRAWINGS.

COPYRIGHT OF THIS DRAWING IS VESTED IN THE ARCHITECTS.

DIMENSIONS ARE IN MILLIMETRES AND LEVELS ARE IN METRES.

DO NOT SCALE OFF DRAWINGS.

USE FIGURED DIMENSIONS ONLY. CHECK AND VERIFY ALL DIMENSIONS ON SITE PRIOR TO COMMENCING WORK.

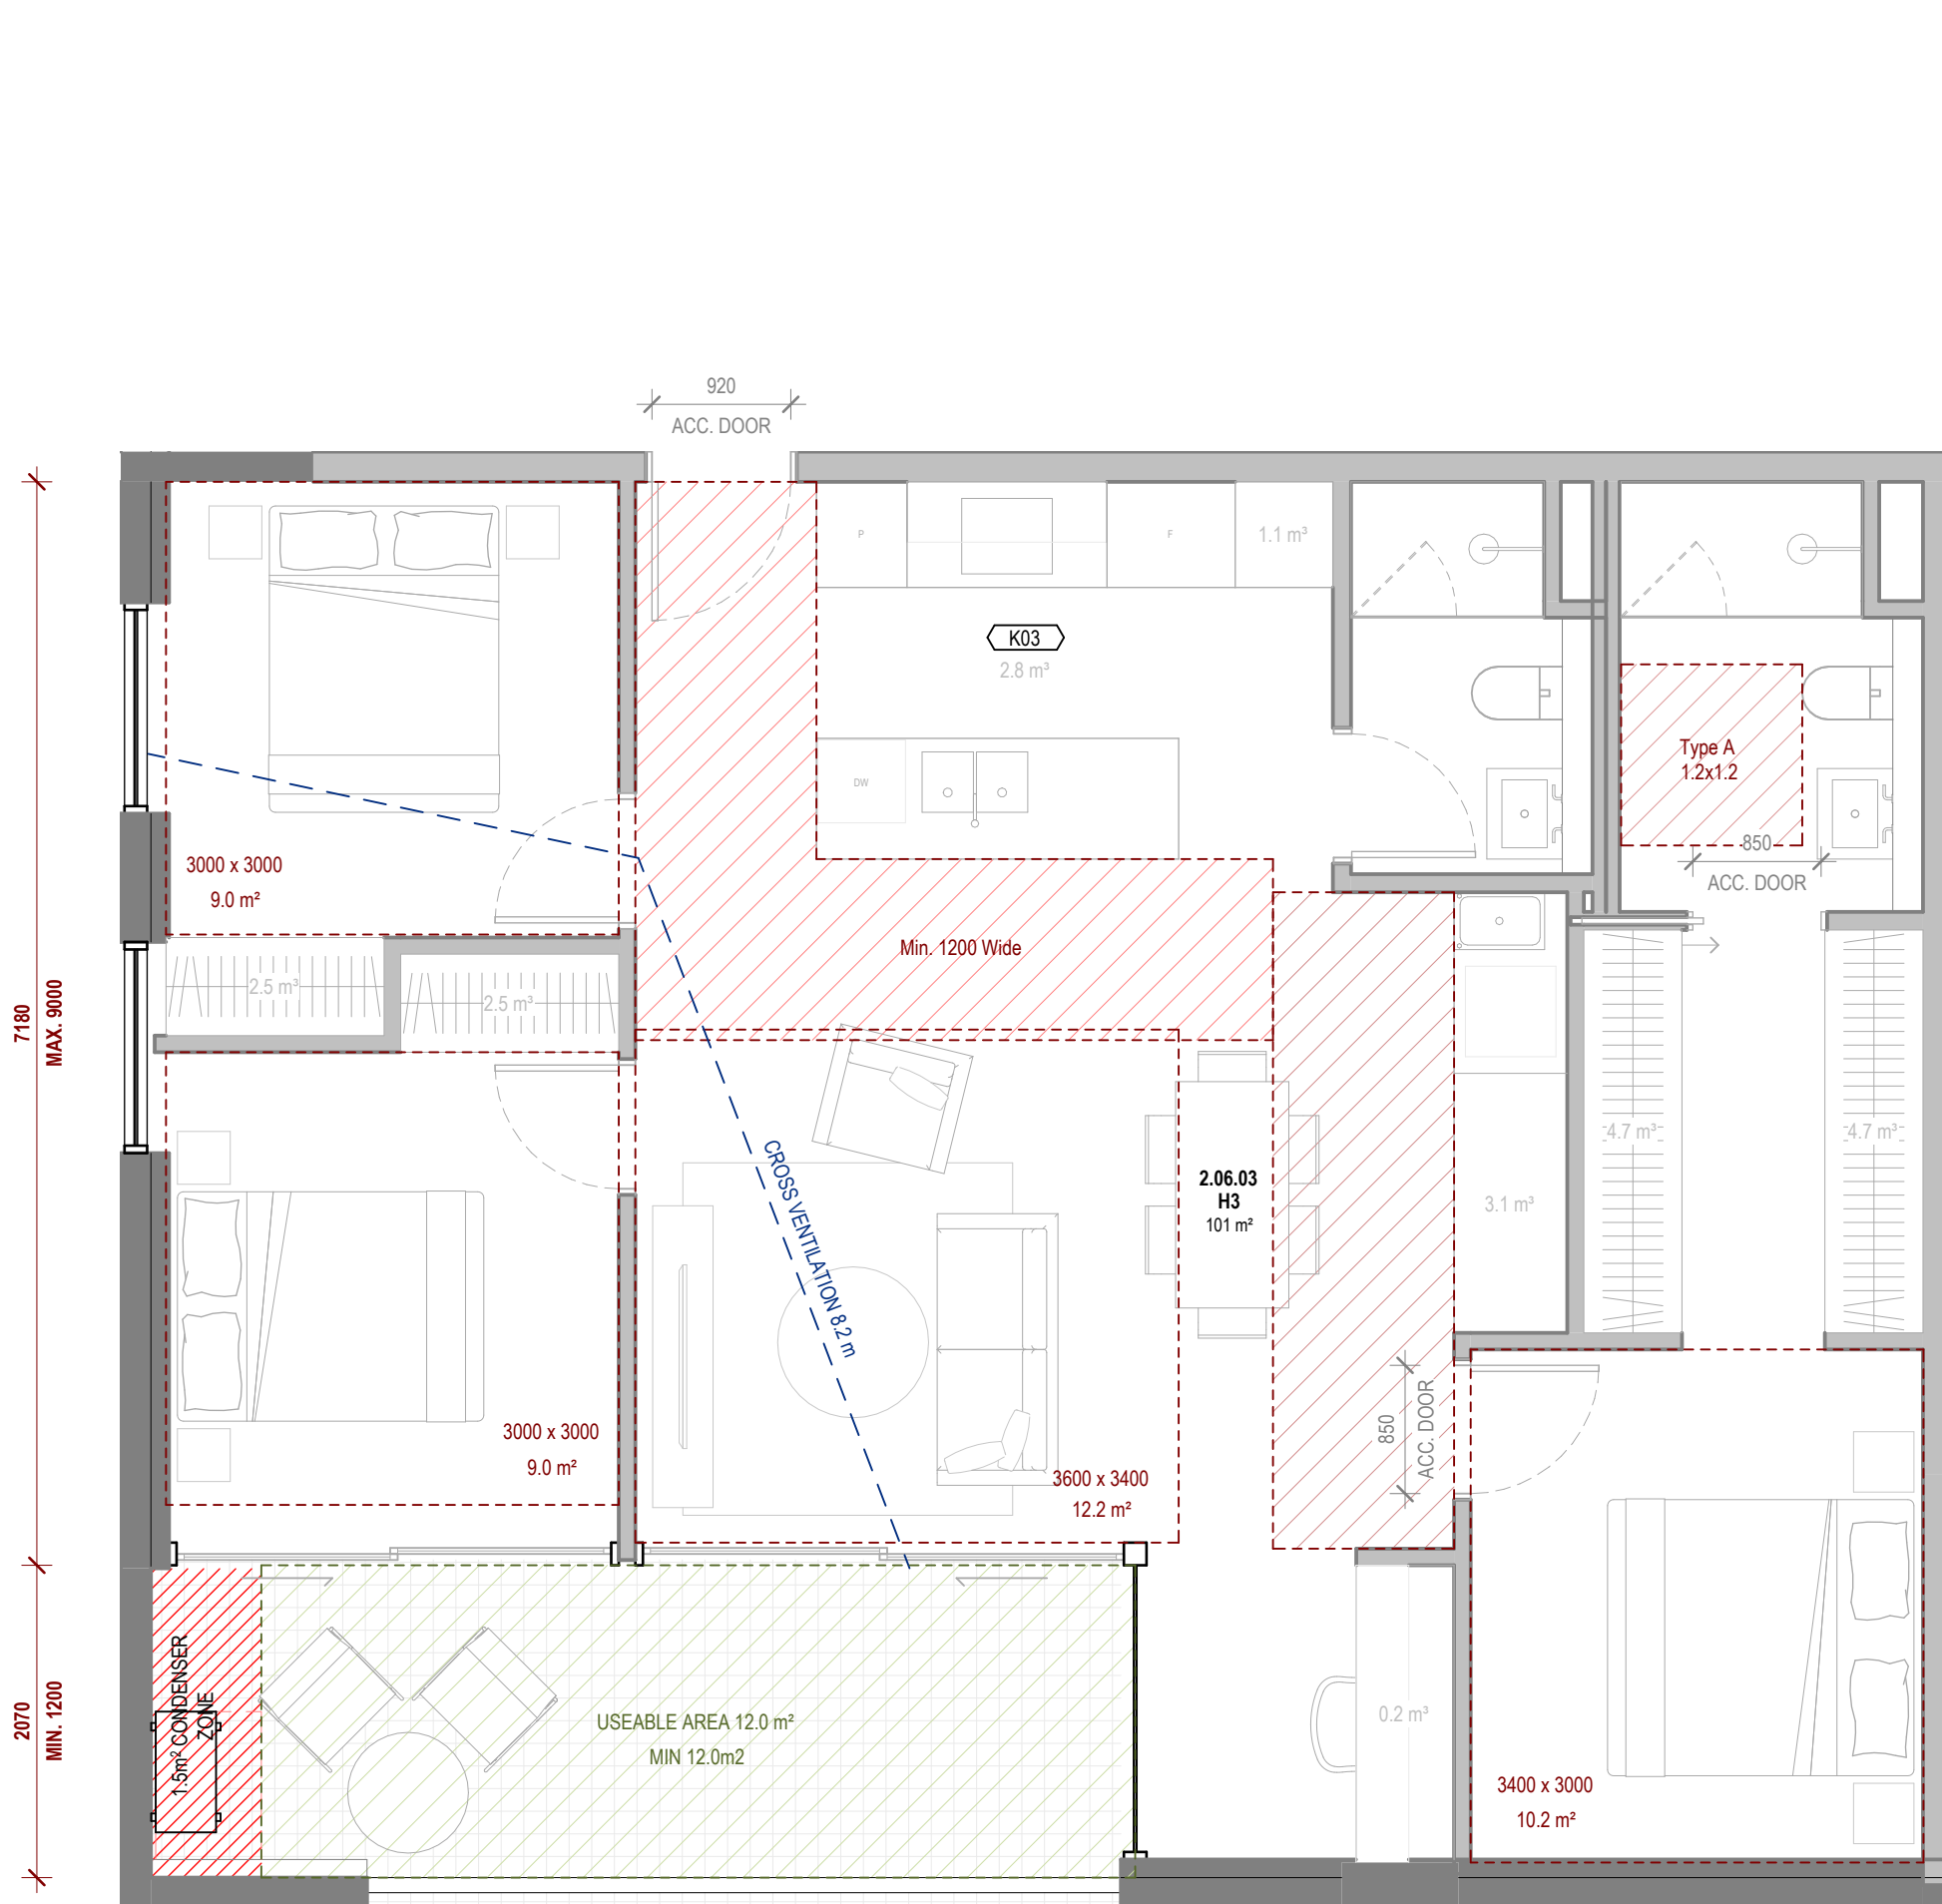

1 APARTMENT PLANS - H3
429 ALBERT ST
1 : 50


TYPE: CUSTOM

INSTANCES: 4
ACHIEVES CROSS FLOW VENTILATION: YES

ACHIEVES MIN. 12m³ INTERNAL STORAGE: YES, 21.6m³
ACHIEVES MIN. 18m³ TOTAL STORAGE: YES, 21.6m³
CAGED STORAGE PROVIDED: NO

ACHIEVES ACCESSIBILITY: YES

CONDENSER LOCATION: BALCONY

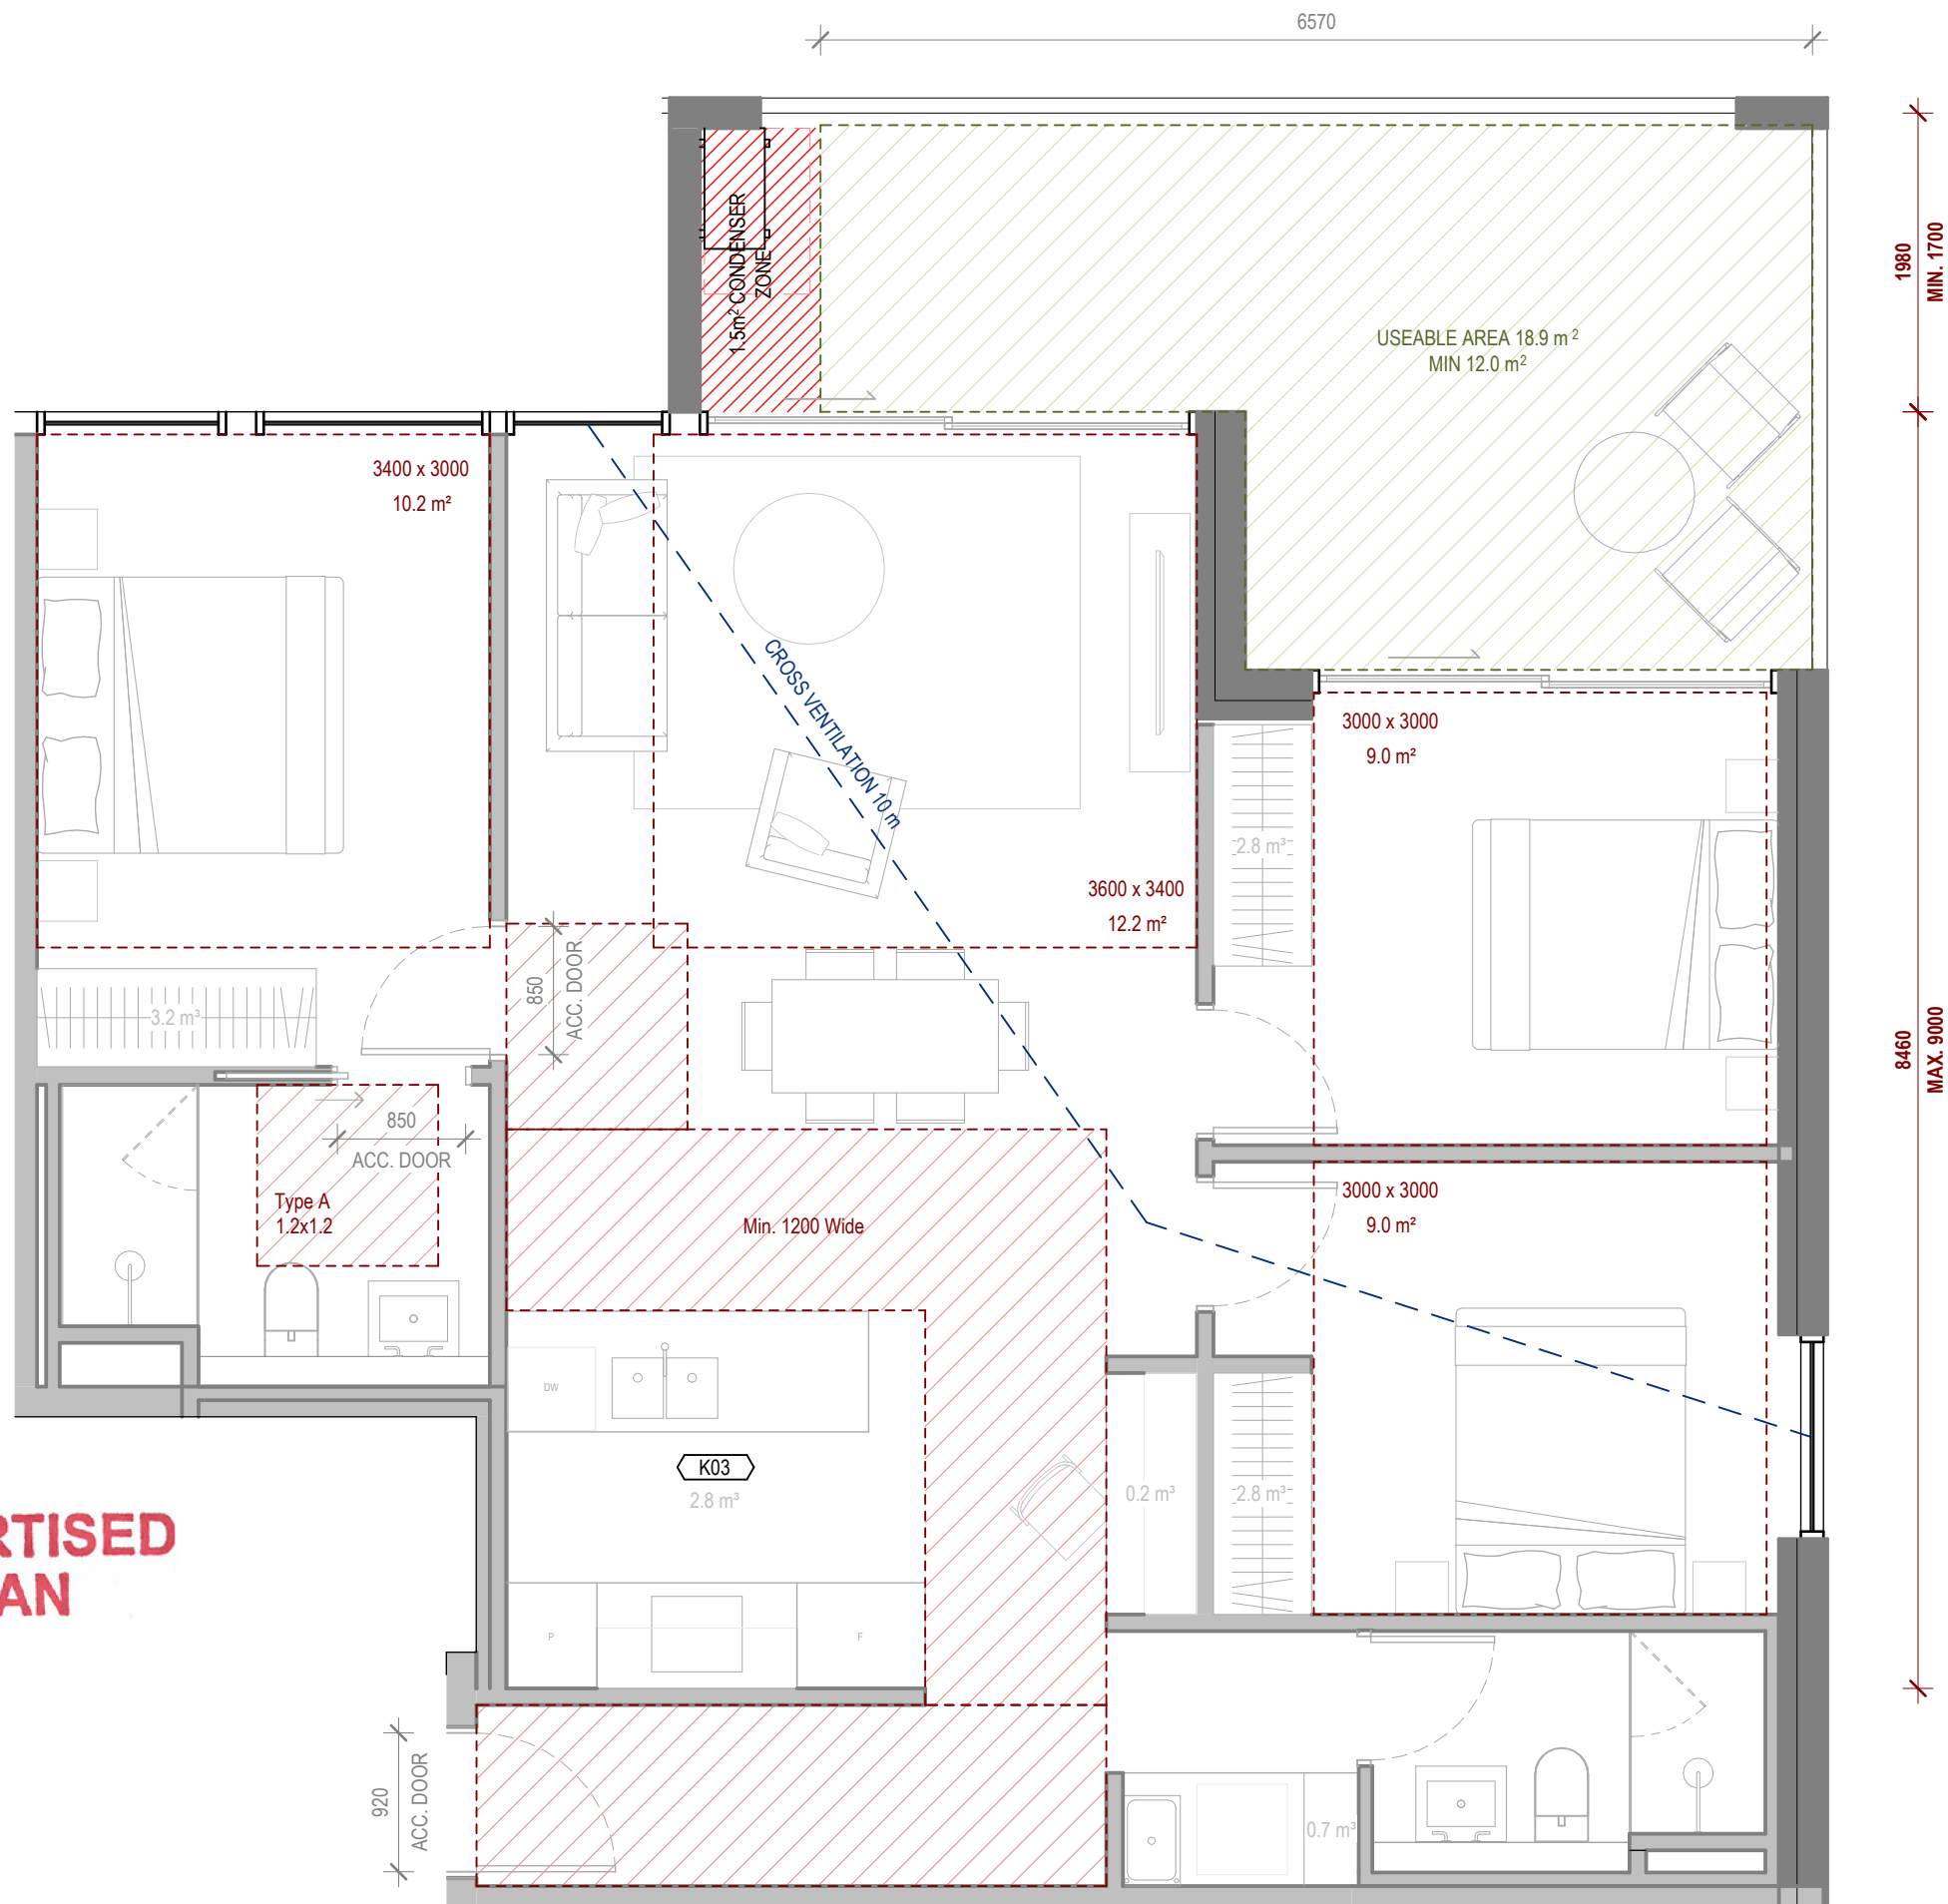

3 APARTMENT PLANS - H4
429 ALBERT ST
1 : 50

TYPE: CUSTOM


INSTANCES: 4
ACHIEVES CROSS FLOW VENTILATION: YES

ACHIEVES MIN. 12m³ INTERNAL STORAGE: YES, 19.5m³
ACHIEVES MIN. 18m³ TOTAL STORAGE: YES, 19.5m³
CAGED STORAGE PROVIDED: NO

ACHIEVES ACCESSIBILITY: YES

CONDENSER LOCATION: BALCONY

BETTER APARTMENTS DESIGN STANDARDS
COMPLIANCE KEY

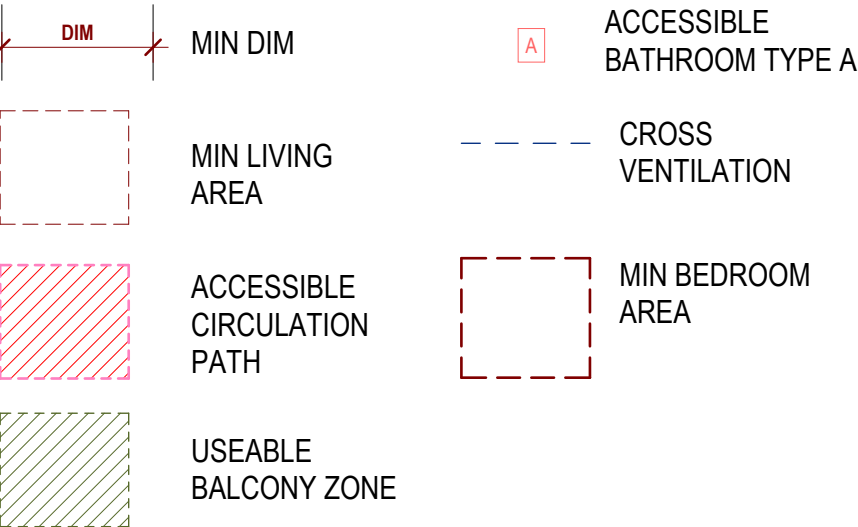

REV	DATE	DESCRIPTION
0	18.02.2026	DRAFT 70% TOWN PLANNING
1	25.02.2026	FOR INFORMATION
2	27.02.2026	80% TOWN PLANNING
3	02.03.2026	80% TOWN PLANNING
4	08.04.2026	FOR INFORMATION
5	17.04.2026	FOR INFORMATION
6	12.06.2026	FOR INFORMATION
7	19.06.2026	100% DTP SUBMISSION APARTMENT TYPES

CLIENT
STOCKLAND

PROJECT
**429 ALBERT ST
429 ALBERT STREET BRUNSWICK
3056**

DRAWING TITLE
**APARTMENT PLANS - TYPE H -
SHEET 2**

CHECKED
ML

APPROVED
AC

SCALE
As indicated
@A1 0 0.25 0.5 1 1.5 2.5m

STATUS
TOWN PLANNING

PROJECT #
25-011

DRAWING NUMBER
AR-4802


REVISION
7

**Jackson
Clements
Burrows**

COPYRIGHT
Jackson Clements Burrows
Pty Ltd Architects
345 SWAN STREET RICHMOND Vic 3121
T +613 9654 6227 jcba.com.au

Transfer of E-Data Terms and Conditions
<https://www.jcba.com.au/privacy-policy>

DATE GENERATED 19/06/2026 4:02:13 PM

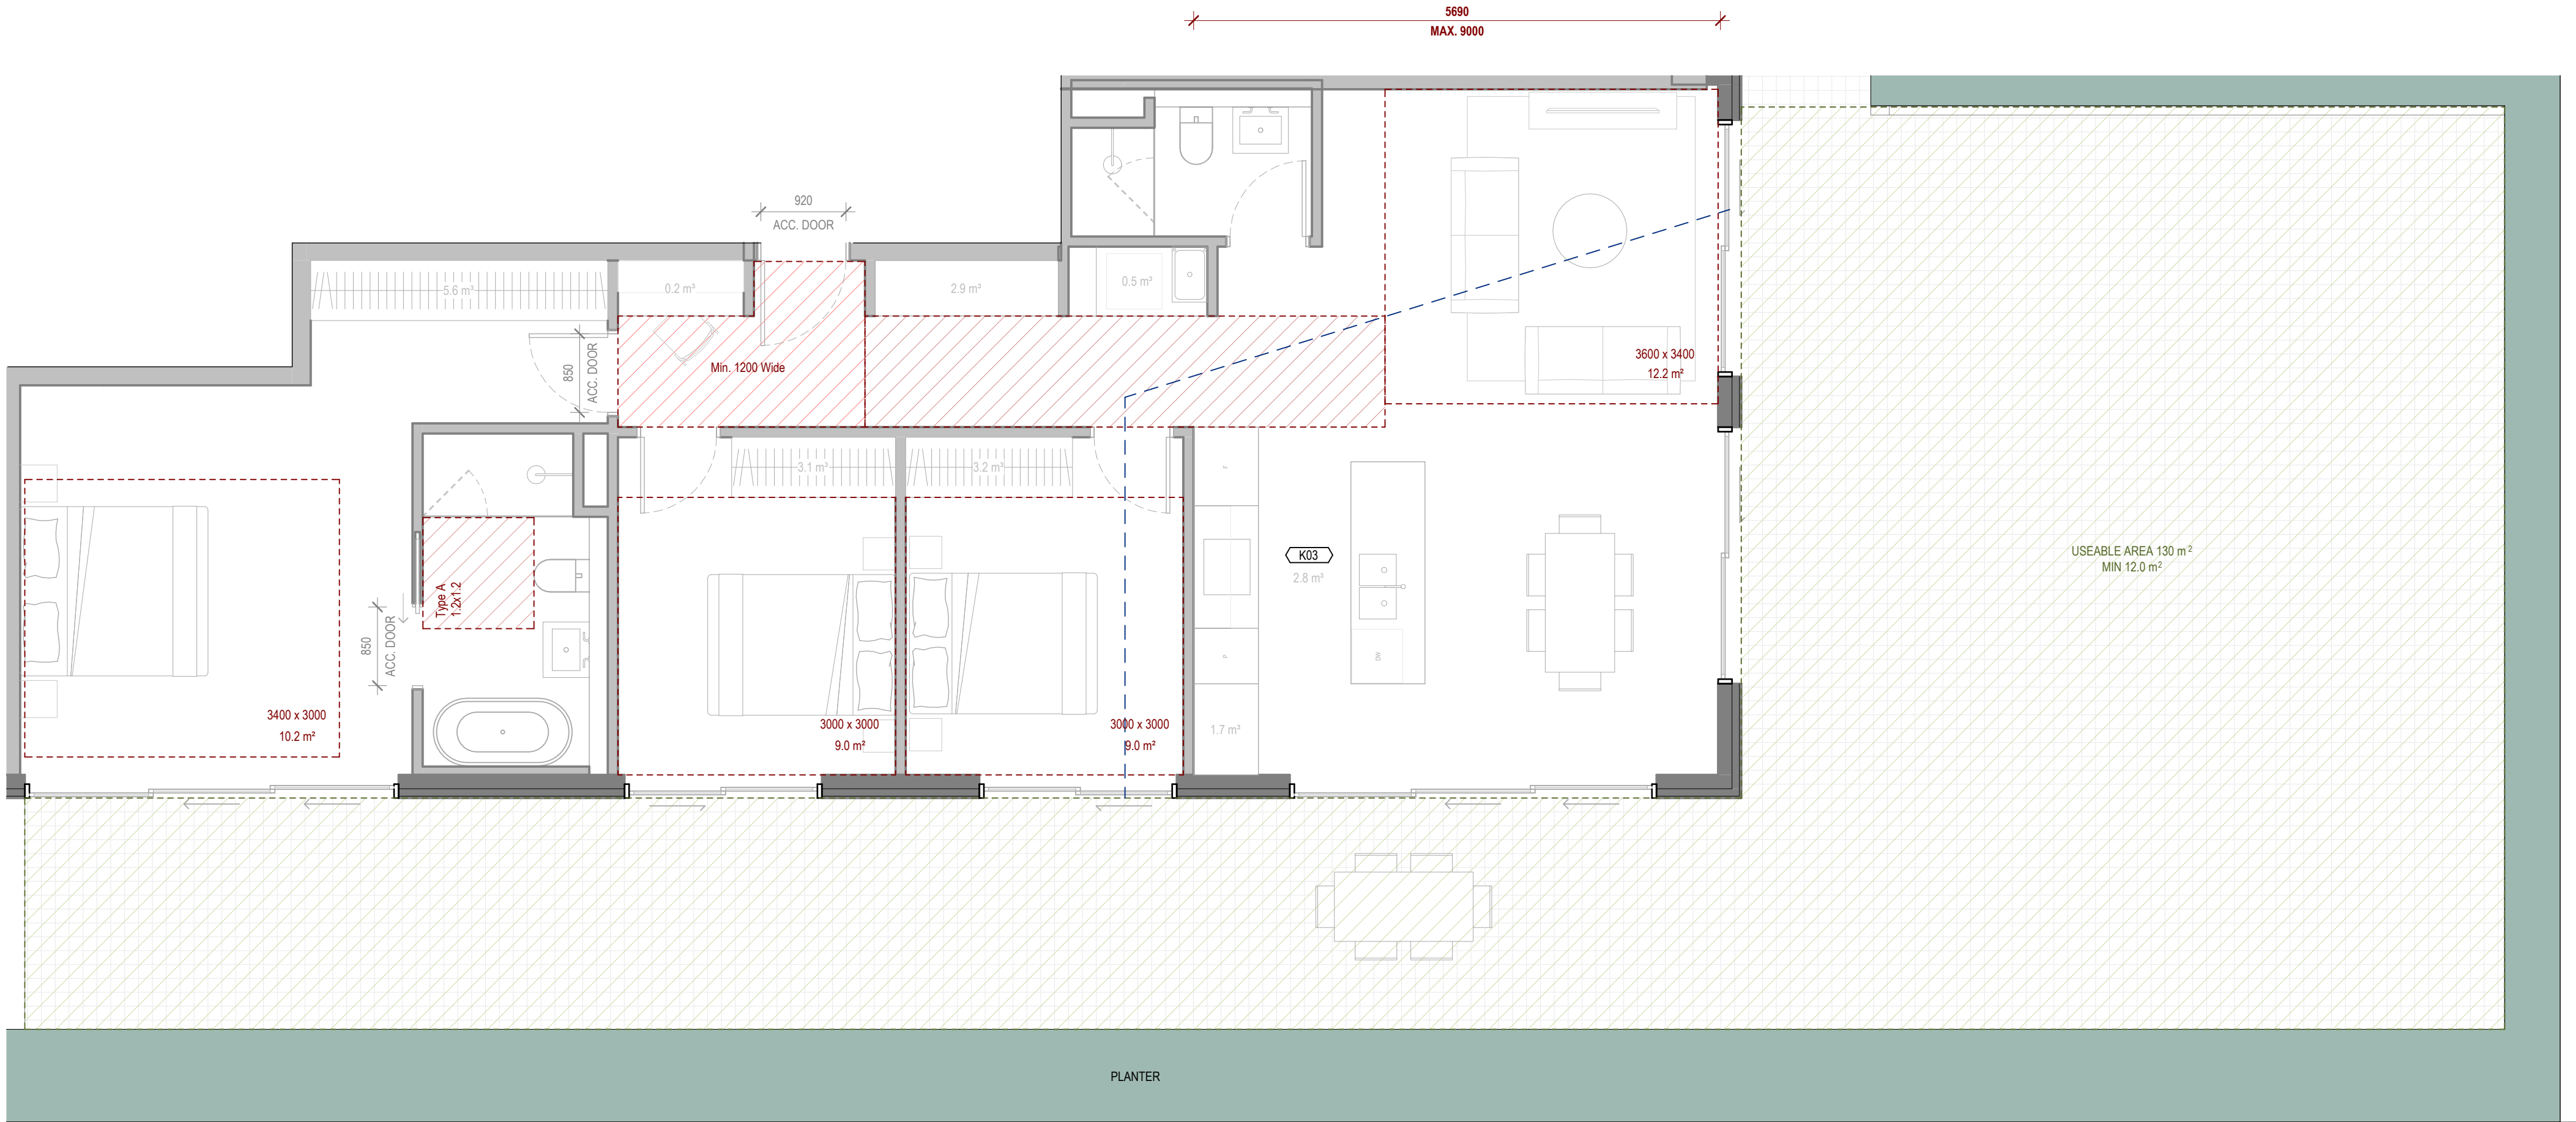

1 APARTMENT PLANS - H6
429 ALBERT ST
1 : 50

TYPE: CUSTOM

INSTANCES: 1
ACHIEVES CROSS FLOW VENTILATION: YES

ACHIEVES MIN. 12m³ INTERNAL STORAGE: YES, 19.9m³
ACHIEVES MIN. 18m³ TOTAL STORAGE: YES, 19.9m³
CAGED STORAGE PROVIDED: NO

ACHIEVES ACCESSIBILITY: YES

CONDENSER LOCATION: CONDENSER FARM

BETTER APARTMENTS DESIGN STANDARDS
COMPLIANCE KEY

	DIM		ACCESSIBLE BATHROOM TYPE A
	MIN LIVING AREA		CROSS VENTILATION
	ACCESSIBLE CIRCULATION PATH		MIN BEDROOM AREA
	USEABLE BALCONY ZONE		

ADVERTISED
PLAN

GENERAL NOTES
THIS DRAWING SHOULD BE READ IN CONJUNCTION WITH ALL RELEVANT CONTRACTS, SPECIFICATIONS AND DRAWINGS.
COPYRIGHT OF THIS DRAWING IS VESTED IN THE ARCHITECTS.
DIMENSIONS ARE IN MILLIMETRES AND LEVELS ARE IN METRES.
DO NOT SCALE OFF DRAWINGS.
USE FIGURED DIMENSIONS ONLY. CHECK AND VERIFY ALL DIMENSIONS ON SITE PRIOR TO COMMENCING WORK.

REV	DATE	DESCRIPTION
0	18.02.2026	DRAFT 70% TOWN PLANNING
1	25.02.2026	FOR INFORMATION
2	27.02.2026	80% TOWN PLANNING
3	02.03.2026	80% TOWN PLANNING
4	08.04.2026	FOR INFORMATION
5	17.04.2026	FOR INFORMATION
6	12.06.2026	FOR INFORMATION
7	19.06.2026	100% DTP SUBMISSION APARTMENT TYPES

CLIENT
STOCKLAND

PROJECT
429 ALBERT ST
429 ALBERT STREET BRUNSWICK
3056

DRAWING TITLE
APARTMENT PLANS - TYPE H -
SHEET 3

CHECKED
ML

APPROVED
AC

SCALE
As indicated
@A1
0 0.25 0.5 1 1.5 2.5m

STATUS
TOWN PLANNING

PROJECT #
25-011

DRAWING NUMBER
AR-4803

REVISION
7

Jackson
Clements
Burrows

COPYRIGHT
Jackson Clements Burrows
Pty Ltd Architects
345 SWAN STREET RICHMOND Vic 3121
T +613 9654 6227 jcba.com.au

Transfer of E-Data Terms and Conditions
DATE GENERATED 19/06/2026 4:02:14 PM

1 APARTMENT PLANS - N3
429 ALBERT ST
1 : 50

TYPE: CUSTOM
INSTANCES: 1
ACHIEVES CROSS FLOW VENTILATION: YES
ACHIEVES MIN. 12m² INTERNAL STORAGE: YES, 18.7m³
ACHIEVES MIN. 18m³ TOTAL STORAGE: YES, 18.7m³
CAGED STORAGE PROVIDED: NO
ACHIEVES ACCESSIBILITY: YES
CONDENSER LOCATION: CONDENSER FARM

BETTER APARTMENTS DESIGN STANDARDS
COMPLIANCE KEY

DIM

MIN DIM

MIN LIVING AREA

ACCESSIBLE CIRCULATION PATH


USEABLE BALCONY ZONE

A

ACCESSIBLE BATHROOM TYPE A

CROSS VENTILATION


MIN BEDROOM AREA

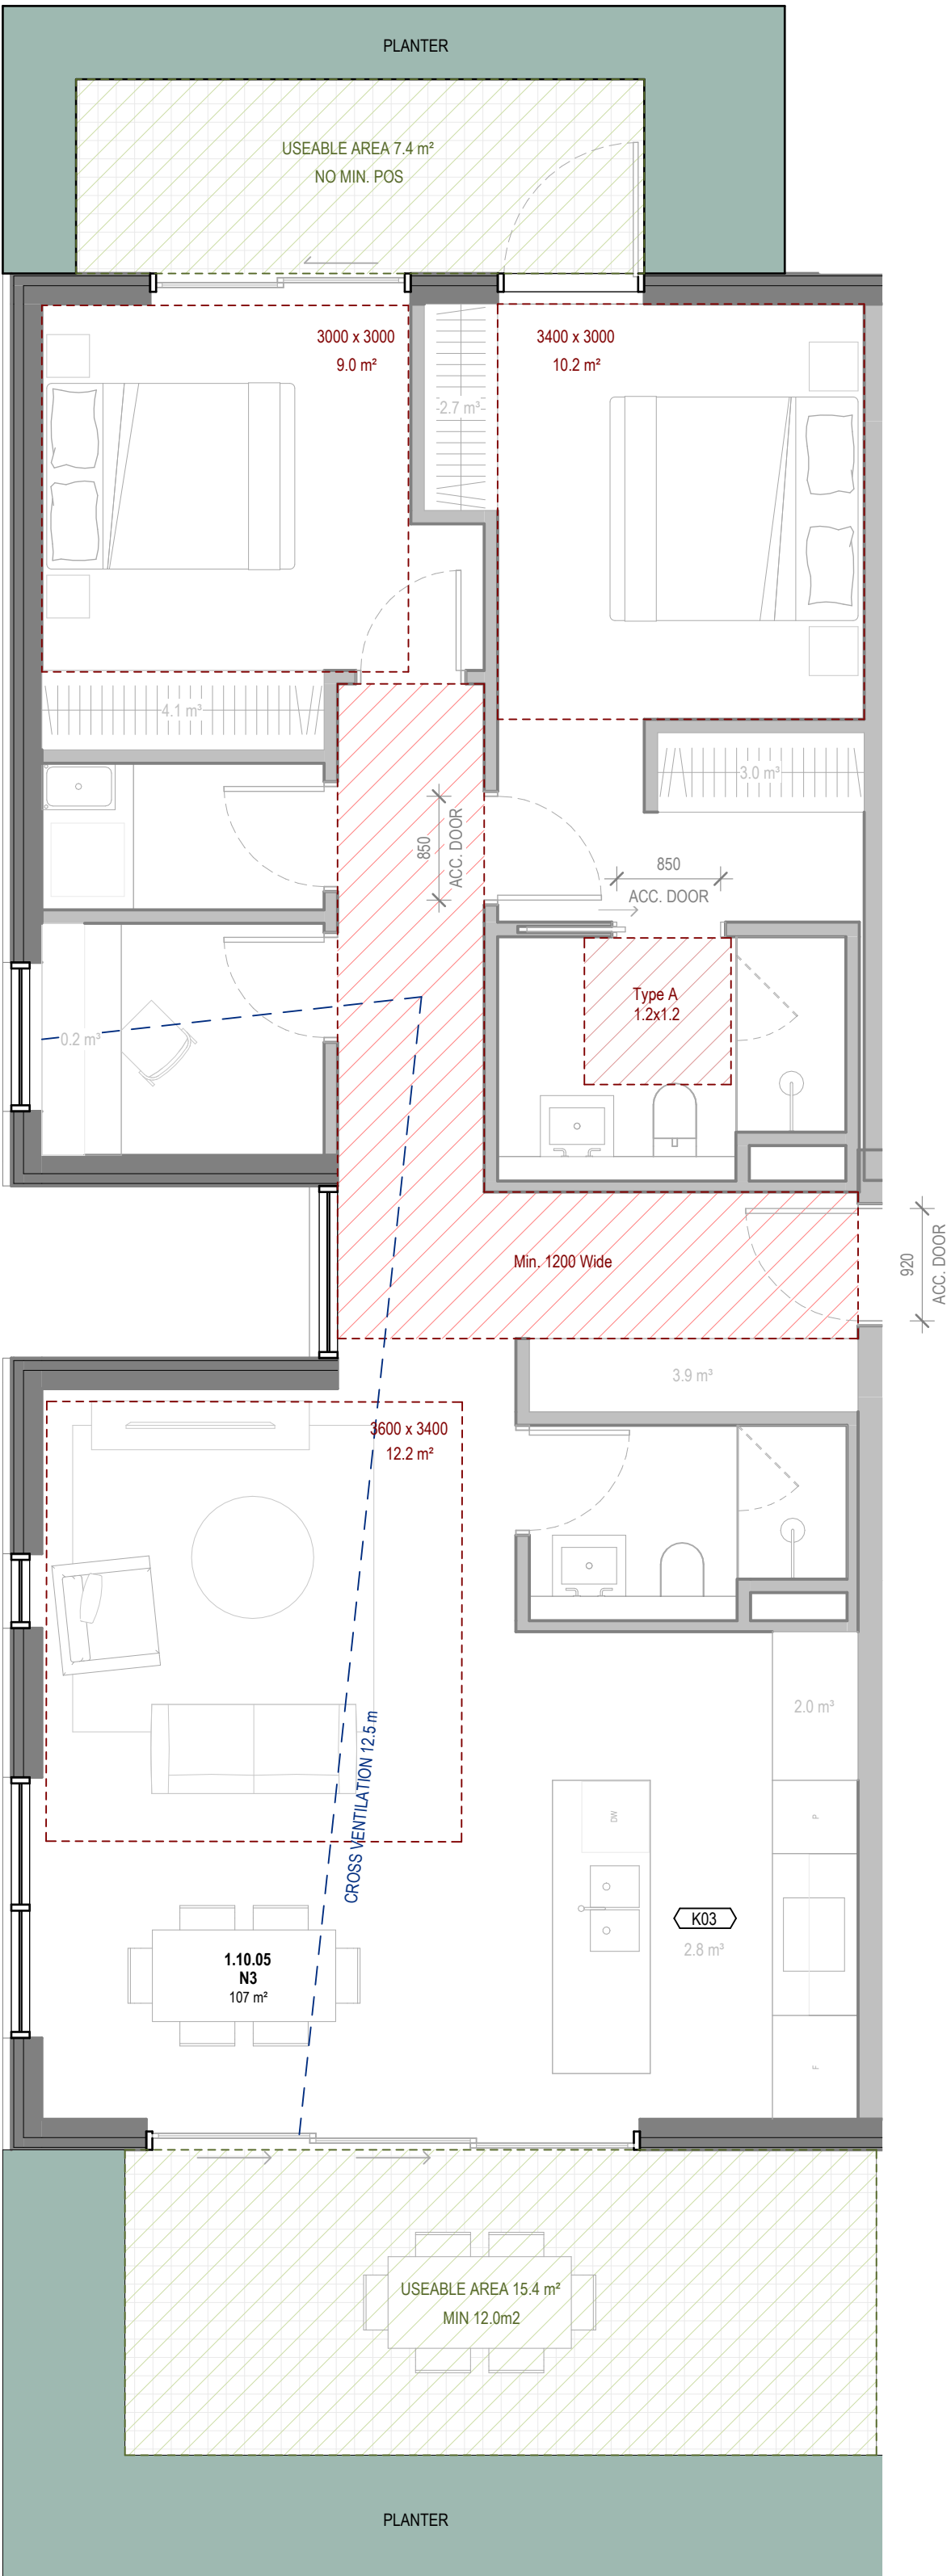

2 APARTMENT PLANS - N4
429 ALBERT ST
1 : 50

TYPE: CUSTOM
INSTANCES: 1
ACHIEVES CROSS FLOW VENTILATION: NO
ACHIEVES MIN. 9m² INTERNAL STORAGE: YES, 11.2m³
ACHIEVES MIN. 14m³ TOTAL STORAGE: YES, 14m³
CAGED STORAGE PROVIDED: YES, MIN 2.8m³
ACHIEVES ACCESSIBILITY: YES
CONDENSER LOCATION: CONDENSER FARM

ADVERTISED
PLAN

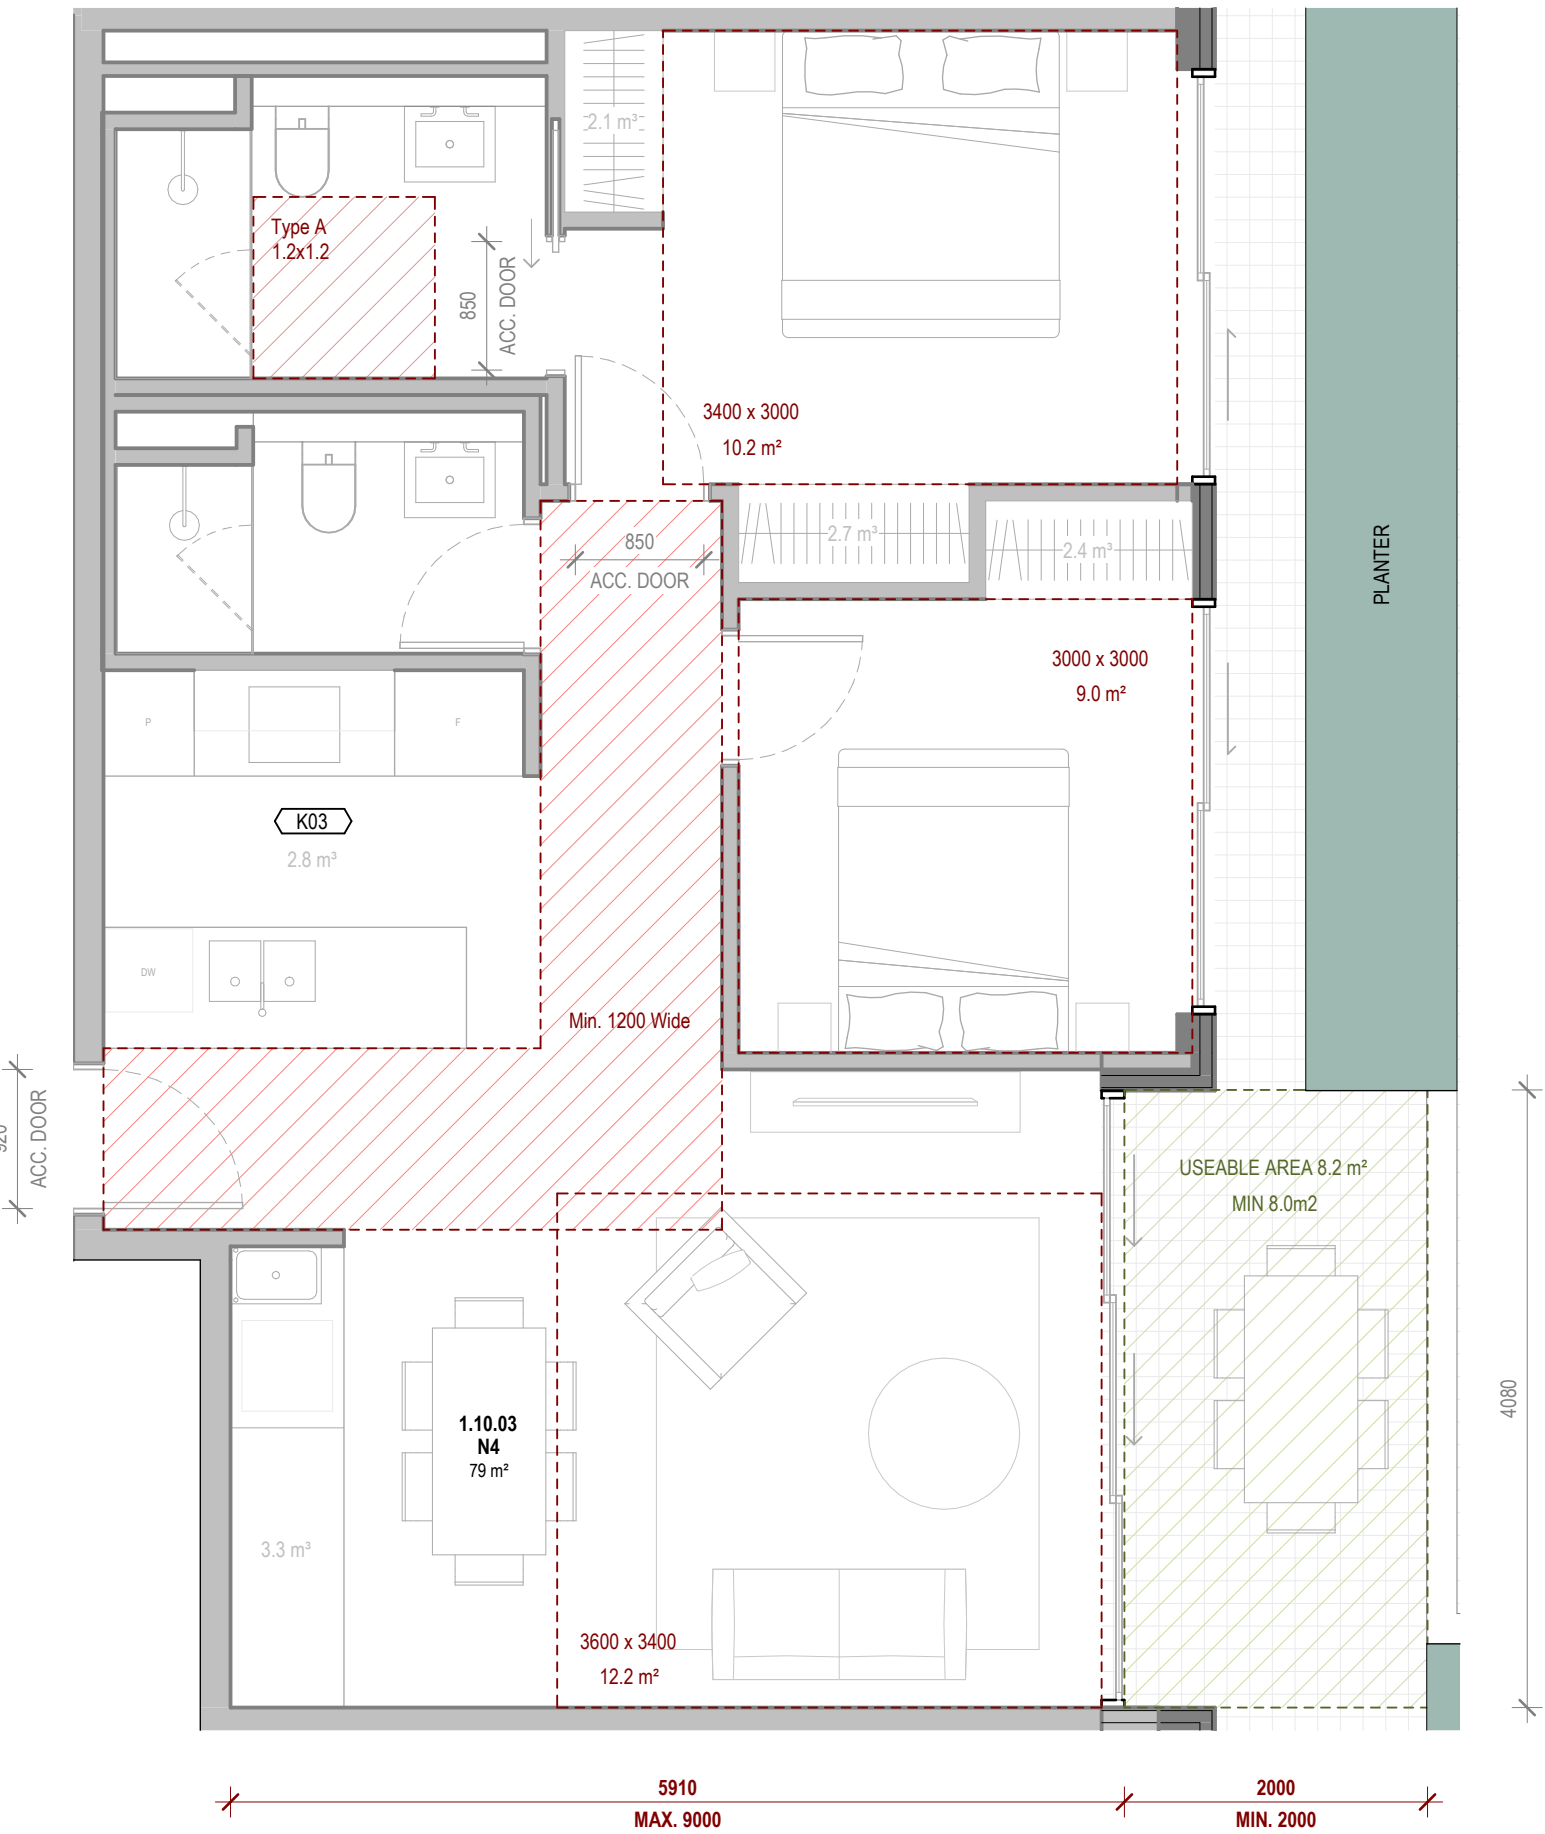

GENERAL NOTES
THIS DRAWING SHOULD BE READ IN CONJUNCTION WITH ALL RELEVANT CONTRACTS, SPECIFICATIONS AND DRAWINGS.
COPYRIGHT OF THIS DRAWING IS VESTED IN THE ARCHITECTS.
DIMENSIONS ARE IN MILLIMETRES AND LEVELS ARE IN METRES.
DO NOT SCALE OFF DRAWINGS.
USE FIGURED DIMENSIONS ONLY. CHECK AND VERIFY ALL DIMENSIONS ON SITE PRIOR TO COMMENCING WORK.

REV	DATE	DESCRIPTION
0	18.02.2026	DRAFT 70% TOWN PLANNING
1	25.02.2026	FOR INFORMATION
2	02.03.2026	80% TOWN PLANNING
3	08.04.2026	FOR INFORMATION
4	12.06.2026	FOR INFORMATION
5	19.06.2026	100% DTP SUBMISSION APARTMENT TYPES

CLIENT
STOCKLAND

PROJECT
429 ALBERT ST
429 ALBERT STREET BRUNSWICK
3056

DRAWING TITLE
APARTMENT PLANS - TYPE N

CHECKED
ML

APPROVED
AC

SCALE
As indicated
@A1

STATUS
TOWN PLANNING


PROJECT #
25-011

DRAWING NUMBER
AR-4804

REVISION
5

Jackson
Clements
Burrows

COPYRIGHT
Jackson Clements Burrows
Pty Ltd Architects
345 SWAN STREET RICHMOND VIC 3121
T +613 9654 6227 jcba.com.au
DATE GENERATED 19/06/2026 4:02:16 PM

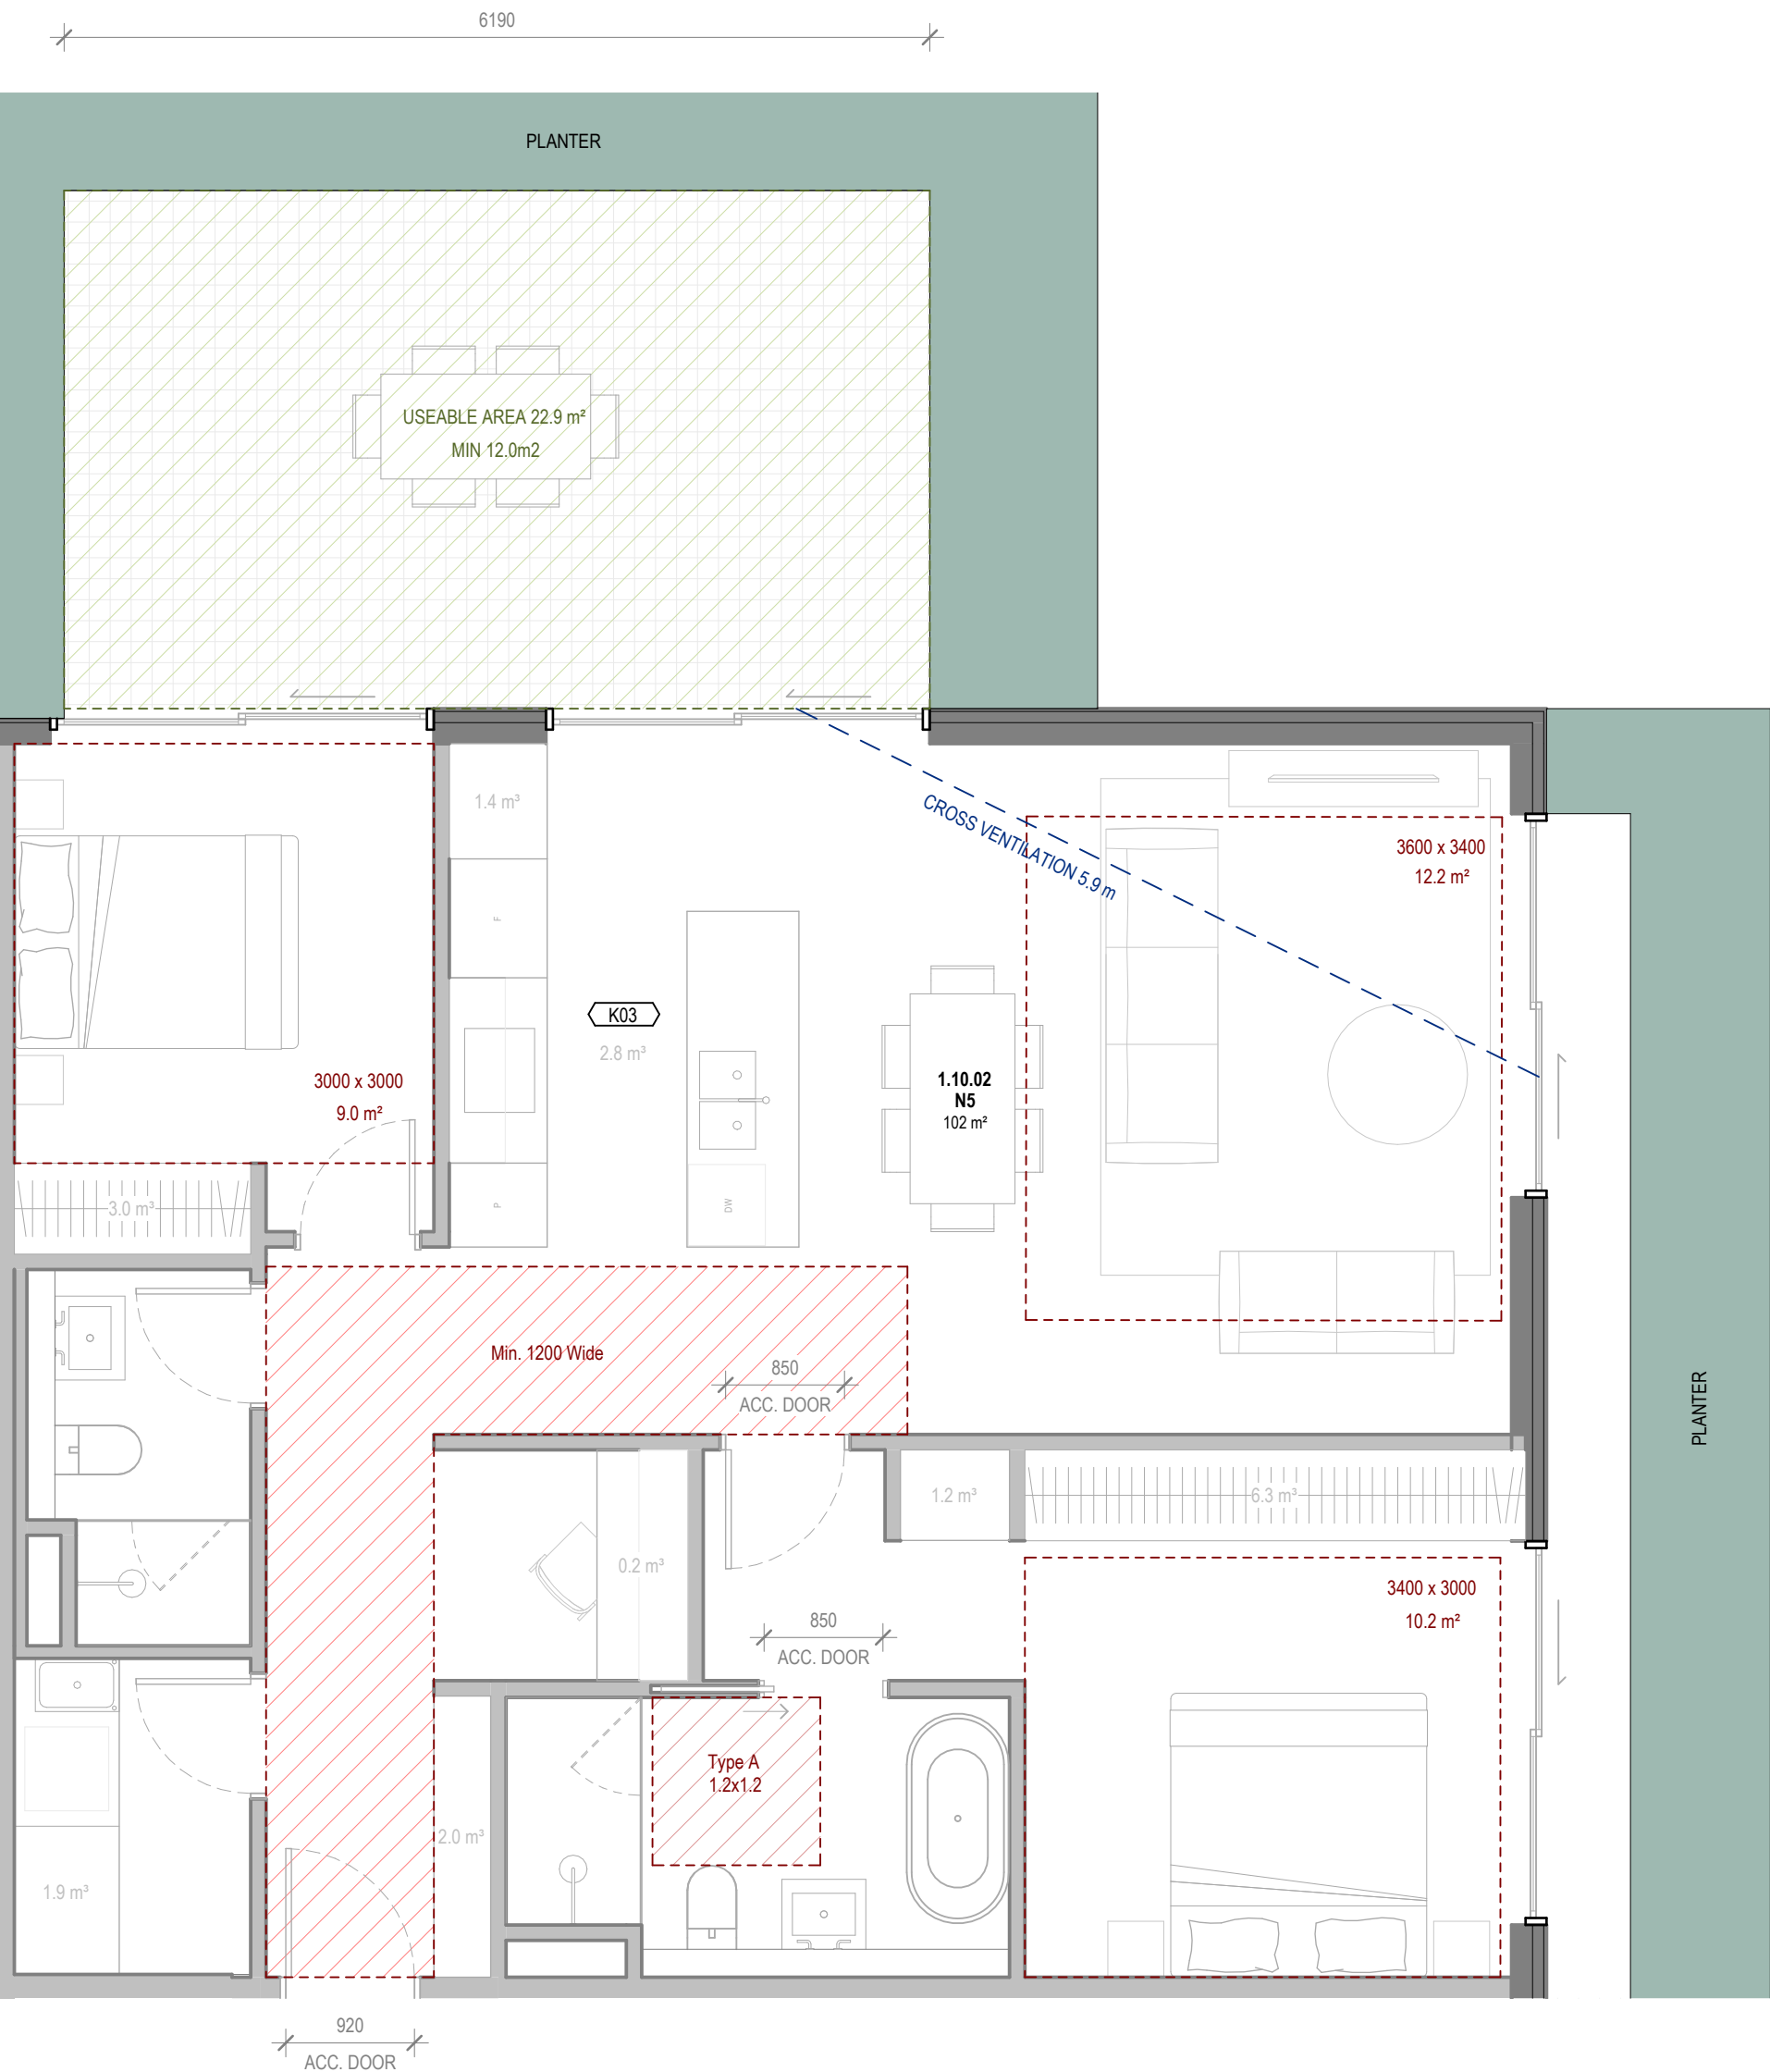

1 **APARTMENT PLANS - N5**
429 ALBERT ST
1 : 50

TYPE: CUSTOM


INSTANCES: 1
ACHIEVES CROSS FLOW VENTILATION: YES

ACHIEVES MIN. 9m³ INTERNAL STORAGE: YES, 18.7m³
ACHIEVES MIN. 14m³ TOTAL STORAGE: YES, 18.7m³
CAGED STORAGE PROVIDED: YES, MIN 18.7m³

ACHIEVES ACCESSIBILITY: YES

CONDENSER LOCATION: CONDENSER FARM

ADVERTISED PLAN

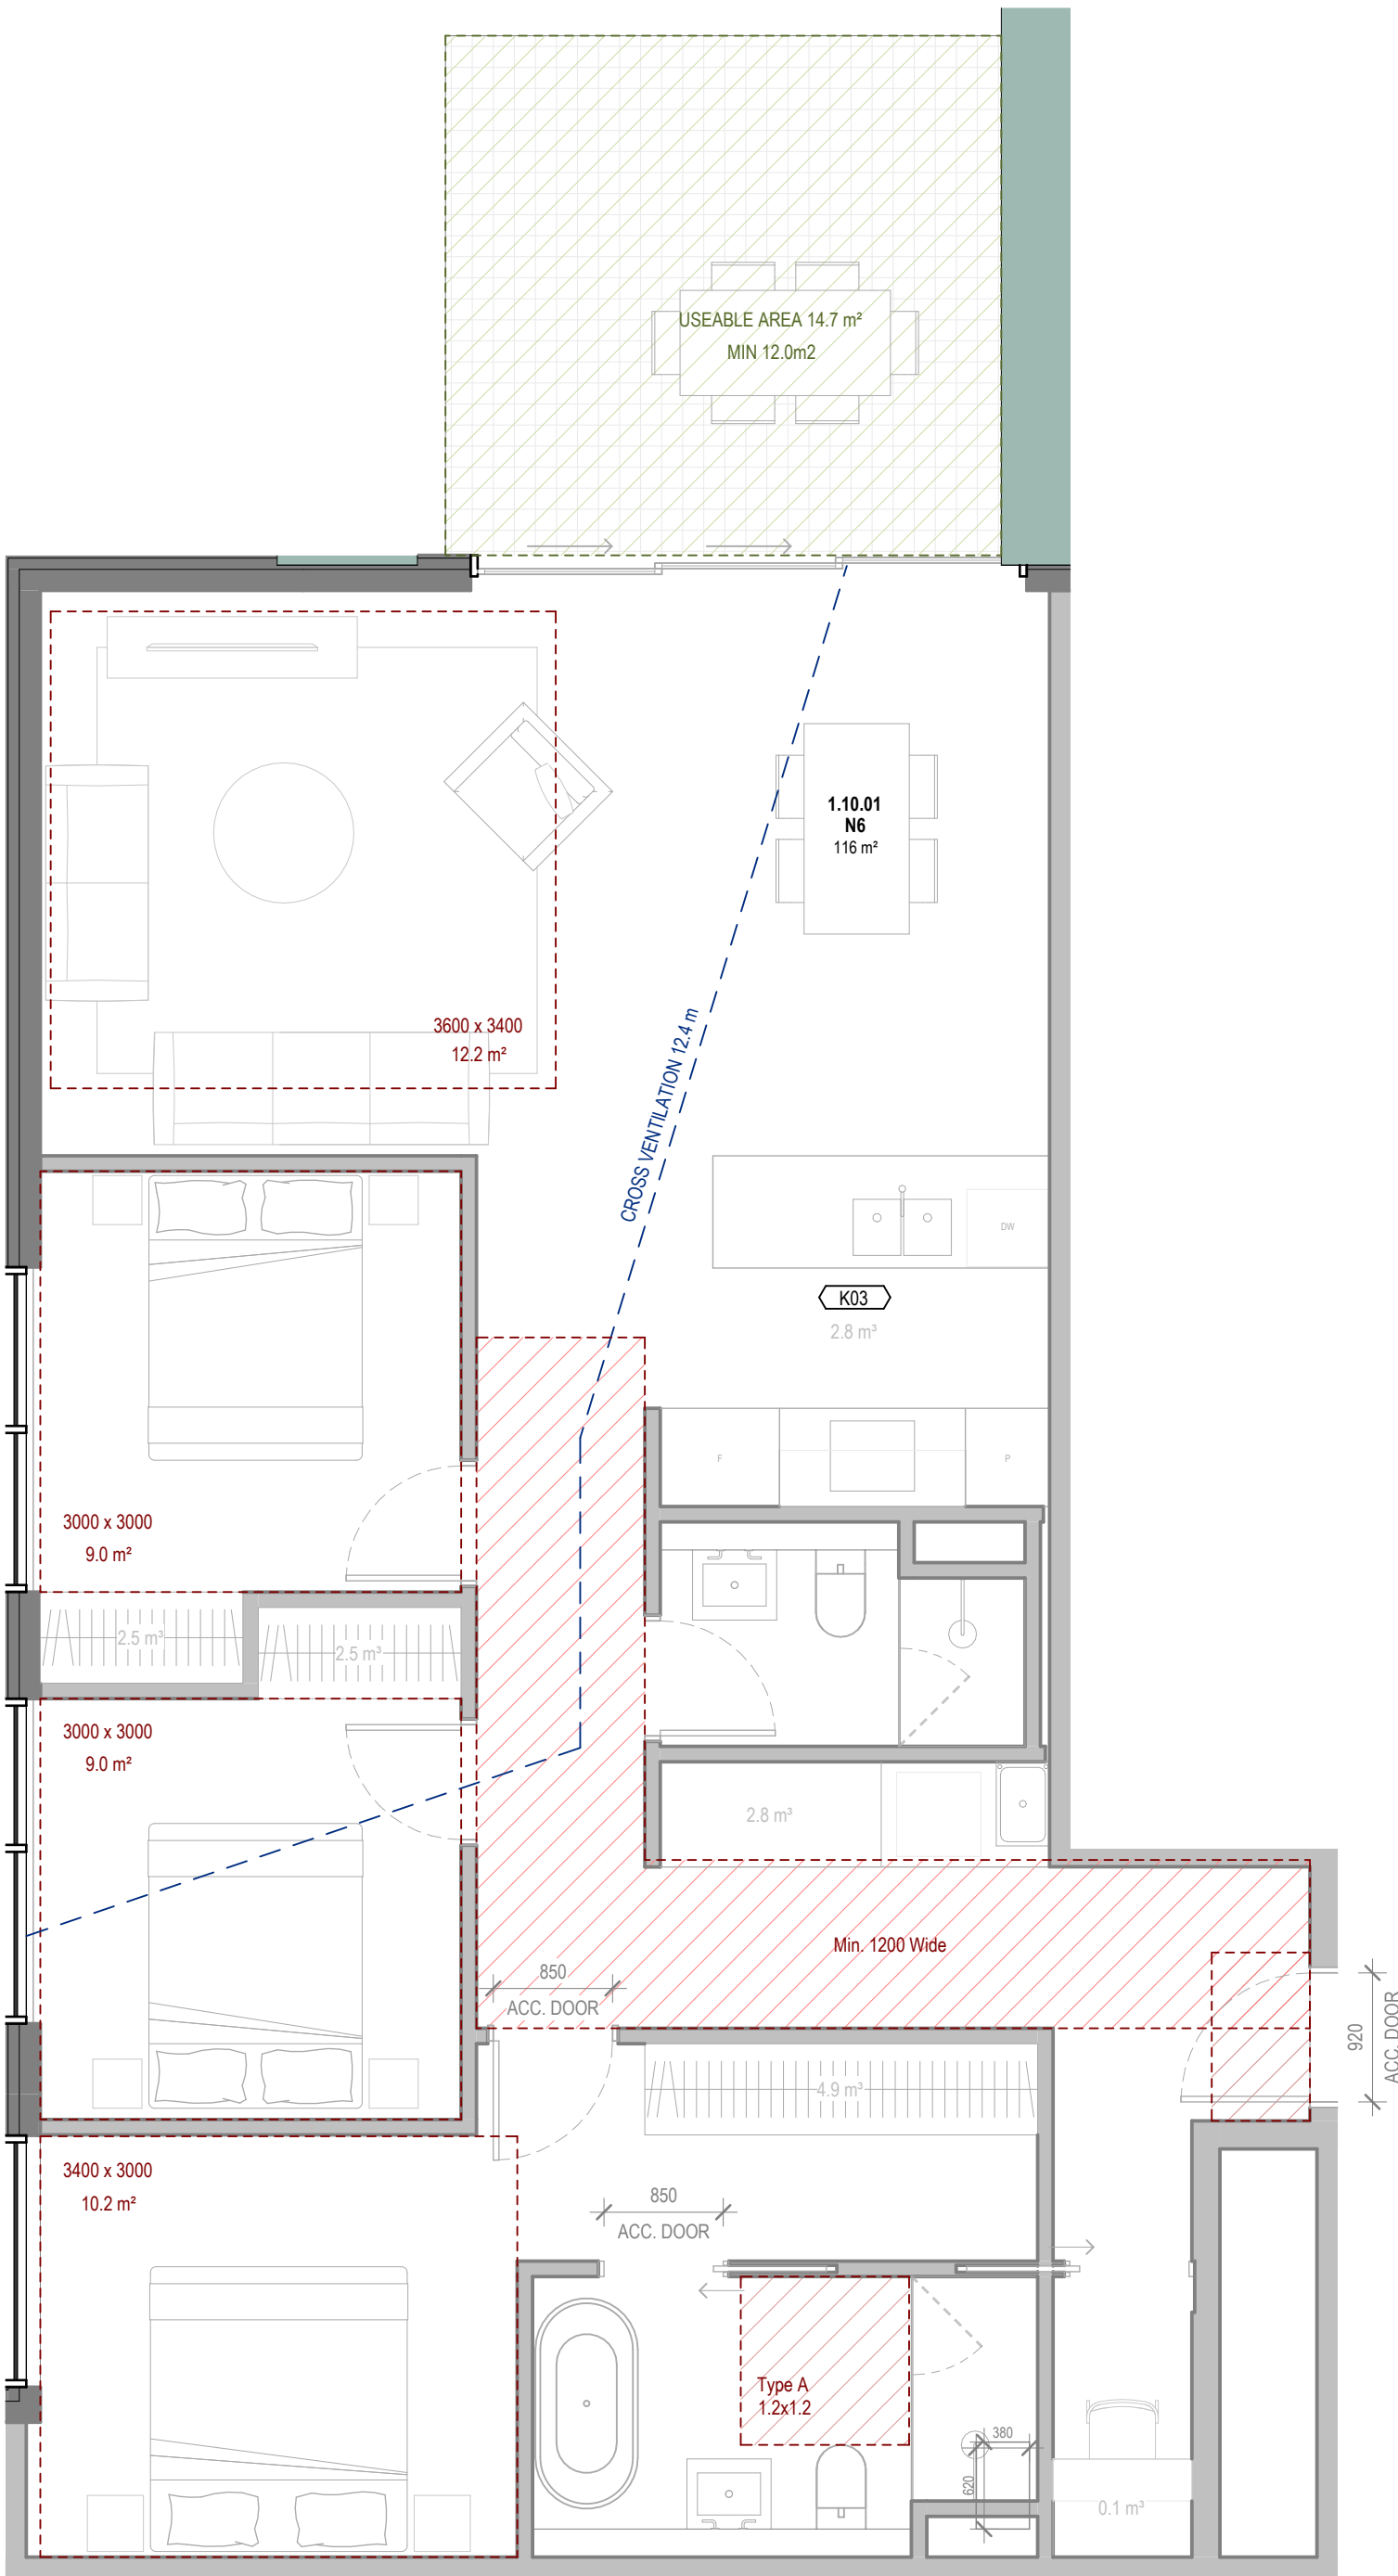

2 **APARTMENT PLANS - N6**
429 ALBERT ST
1 : 50

TYPE: CUSTOM


INSTANCES: 1
ACHIEVES CROSS FLOW VENTILATION: YES

ACHIEVES MIN. 12m³ INTERNAL STORAGE: YES, 15.6m³
ACHIEVES MIN. 18m³ TOTAL STORAGE: YES, 2.4m³
CAGED STORAGE PROVIDED: NO

ACHIEVES ACCESSIBILITY: YES

CONDENSER LOCATION: CONDENSER FARM

BETTER APARTMENTS DESIGN STANDARDS
COMPLIANCE KEY

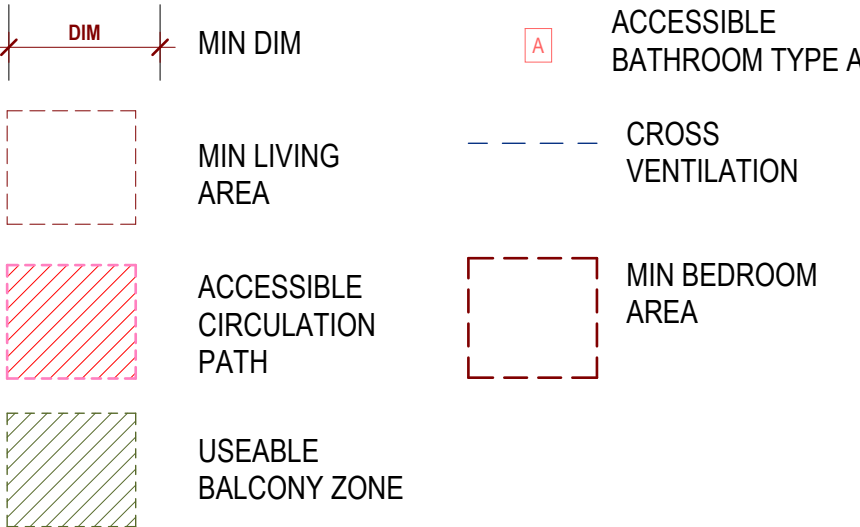

GENERAL NOTES
THIS DRAWING SHOULD BE READ IN CONJUNCTION WITH ALL RELEVANT CONTRACTS, SPECIFICATIONS AND DRAWINGS.
COPYRIGHT OF THIS DRAWING IS VESTED IN THE ARCHITECTS.
DIMENSIONS ARE IN MILLIMETRES AND LEVELS ARE IN METRES.
DO NOT SCALE OFF DRAWINGS.
USE FIGURED DIMENSIONS ONLY. CHECK AND VERIFY ALL DIMENSIONS ON SITE PRIOR TO COMMENCING WORK.

REV	DATE	DESCRIPTION
0	18.02.2026	DRAFT 70% TOWN PLANNING
1	25.02.2026	FOR INFORMATION
2	02.03.2026	80% TOWN PLANNING
3	08.04.2026	FOR INFORMATION
4	12.06.2026	FOR INFORMATION
5	19.06.2026	100% DTP SUBMISSION APARTMENT TYPES

CLIENT
STOCKLAND

PROJECT
429 ALBERT ST
429 ALBERT STREET BRUNSWICK
3056

DRAWING TITLE
APARTMENT PLANS - TYPE N -
SHEET 1

CHECKED
ML

APPROVED
AC

SCALE
As indicated
0 0.25 0.5 1 1.5 2.5m
@A1

STATUS
TOWN PLANNING

PROJECT #
25-011

DRAWING NUMBER
AR-4805

REVISION
5


Jackson Clements Burrows

COPYRIGHT
Jackson Clements Burrows
Pty Ltd Architects
345 SWAN STREET RICHMOND Vic 3121
T +613 9654 6227 jcba.com.au

Transfer of E-Data Terms and Conditions
19/06/2026 4:02:17 PM

BETTER APARTMENTS DESIGN STANDARDS
COMPLIANCE KEY


	MIN DIM		ACCESSIBLE BATHROOM TYPE A
	MIN LIVING AREA		CROSS VENTILATION
	ACCESSIBLE CIRCULATION PATH		MIN BEDROOM AREA
	USEABLE BALCONY ZONE		

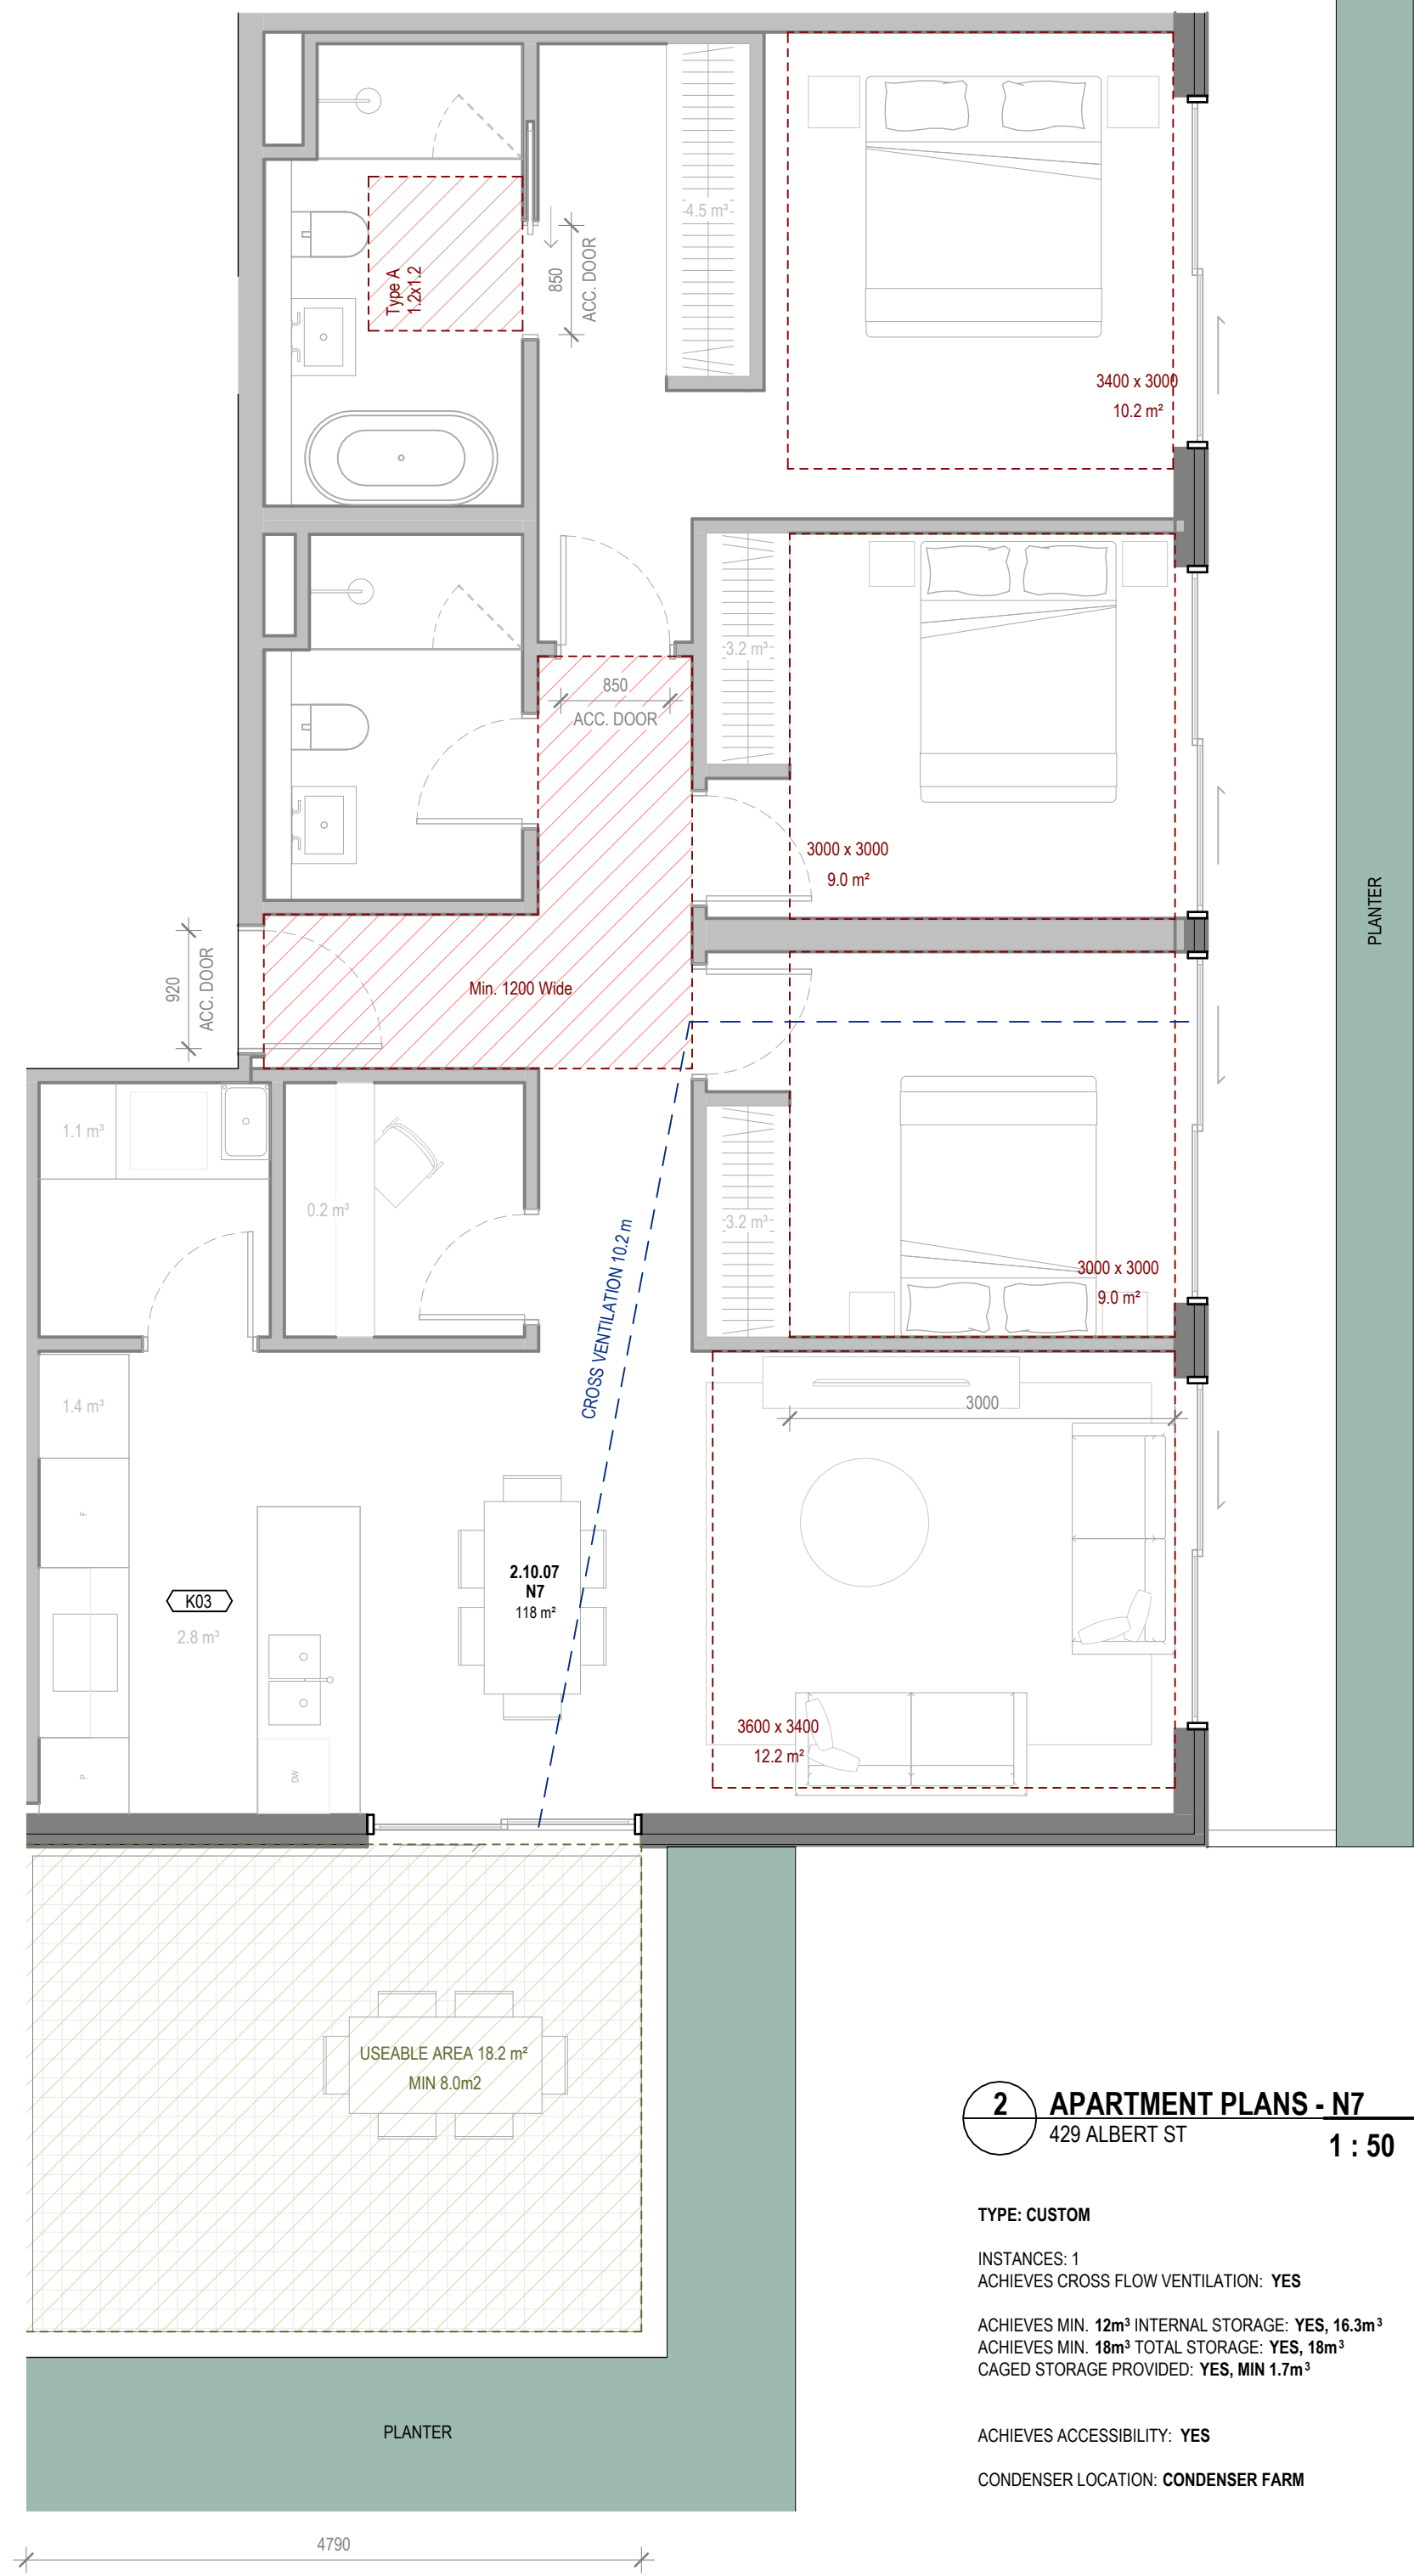

2 APARTMENT PLANS - N7
429 ALBERT ST
1 : 50

TYPE: CUSTOM
INSTANCES: 1
ACHIEVES CROSS FLOW VENTILATION: YES
ACHIEVES MIN. 12m³ INTERNAL STORAGE: YES, 16.3m³
ACHIEVES MIN. 18m³ TOTAL STORAGE: YES, 18m³
CAGED STORAGE PROVIDED: YES, MIN 1.7m³
ACHIEVES ACCESSIBILITY: YES
CONDENSER LOCATION: CONDENSER FARM

ADVERTISED
PLAN

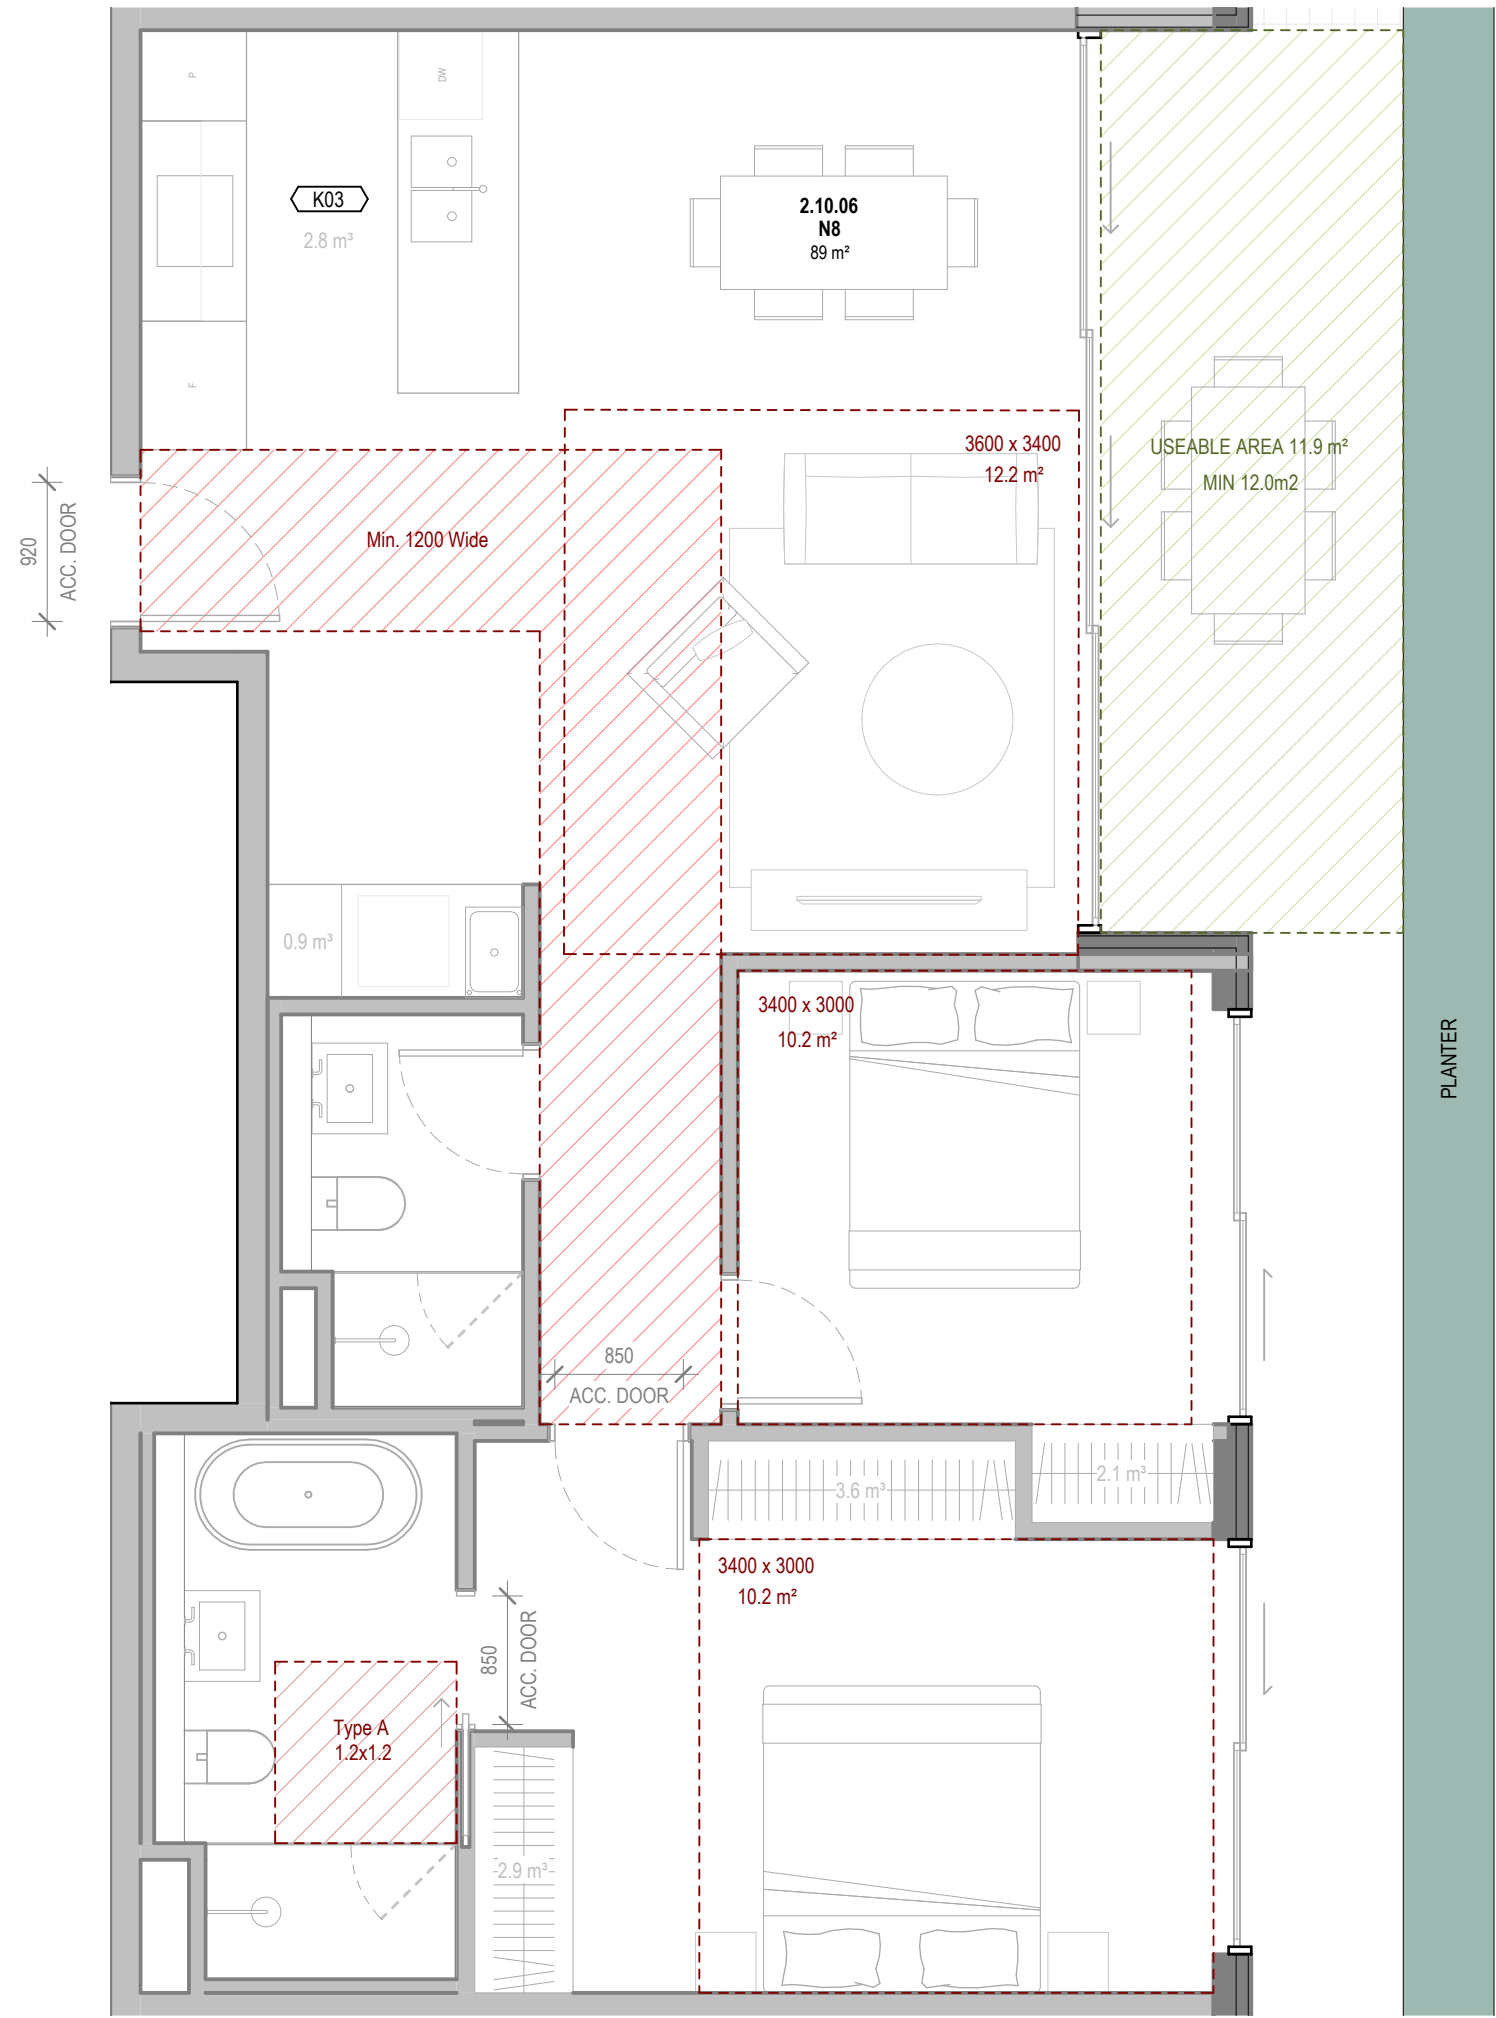

1 APARTMENT PLANS - N8
429 ALBERT ST
1 : 50

TYPE: CUSTOM
INSTANCES: 1
ACHIEVES CROSS FLOW VENTILATION: NO
ACHIEVES MIN. 9m³ INTERNAL STORAGE: YES, 12.2m³
ACHIEVES MIN. 14m³ TOTAL STORAGE: YES, 14m³
CAGED STORAGE PROVIDED: YES, MIN 1.8m³
ACHIEVES ACCESSIBILITY: YES
CONDENSER LOCATION: CONDENSER FARM

GENERAL NOTES
THIS DRAWING SHOULD BE READ IN CONJUNCTION WITH ALL RELEVANT CONTRACTS, SPECIFICATIONS AND DRAWINGS.
COPYRIGHT OF THIS DRAWING IS VESTED IN THE ARCHITECTS.
DIMENSIONS ARE IN MILLIMETRES AND LEVELS ARE IN METRES.
DO NOT SCALE OFF DRAWINGS.
USE FIGURED DIMENSIONS ONLY. CHECK AND VERIFY ALL DIMENSIONS ON SITE PRIOR TO COMMENCING WORK.

REV	DATE	DESCRIPTION
0	18.02.2026	DRAFT 70% TOWN PLANNING
1	25.02.2026	FOR INFORMATION
2	02.03.2026	80% TOWN PLANNING
3	08.04.2026	FOR INFORMATION
4	12.06.2026	FOR INFORMATION
5	19.06.2026	100% DTP SUBMISSION APARTMENT TYPES

CLIENT
STOCKLAND

PROJECT
429 ALBERT ST
429 ALBERT STREET BRUNSWICK
3056

DRAWING TITLE
APARTMENT PLANS - TYPE N -
SHEET 2

CHECKED
ML
APPROVED
AC


SCALE
As indicated
@A1
0 0.25 0.5 1 1.5 2.5m

STATUS
TOWN PLANNING
PROJECT #
25-011

DRAWING NUMBER
AR-4808
REVISION
5

Jackson Clements Burrows

COPYRIGHT
Jackson Clements Burrows
Pty Ltd Architects
345 SWAN STREET RICHMOND VIC 3121
T +613 9654 6227 jcba.com.au
DATE GENERATED 19/06/2026 4:02:19 PM

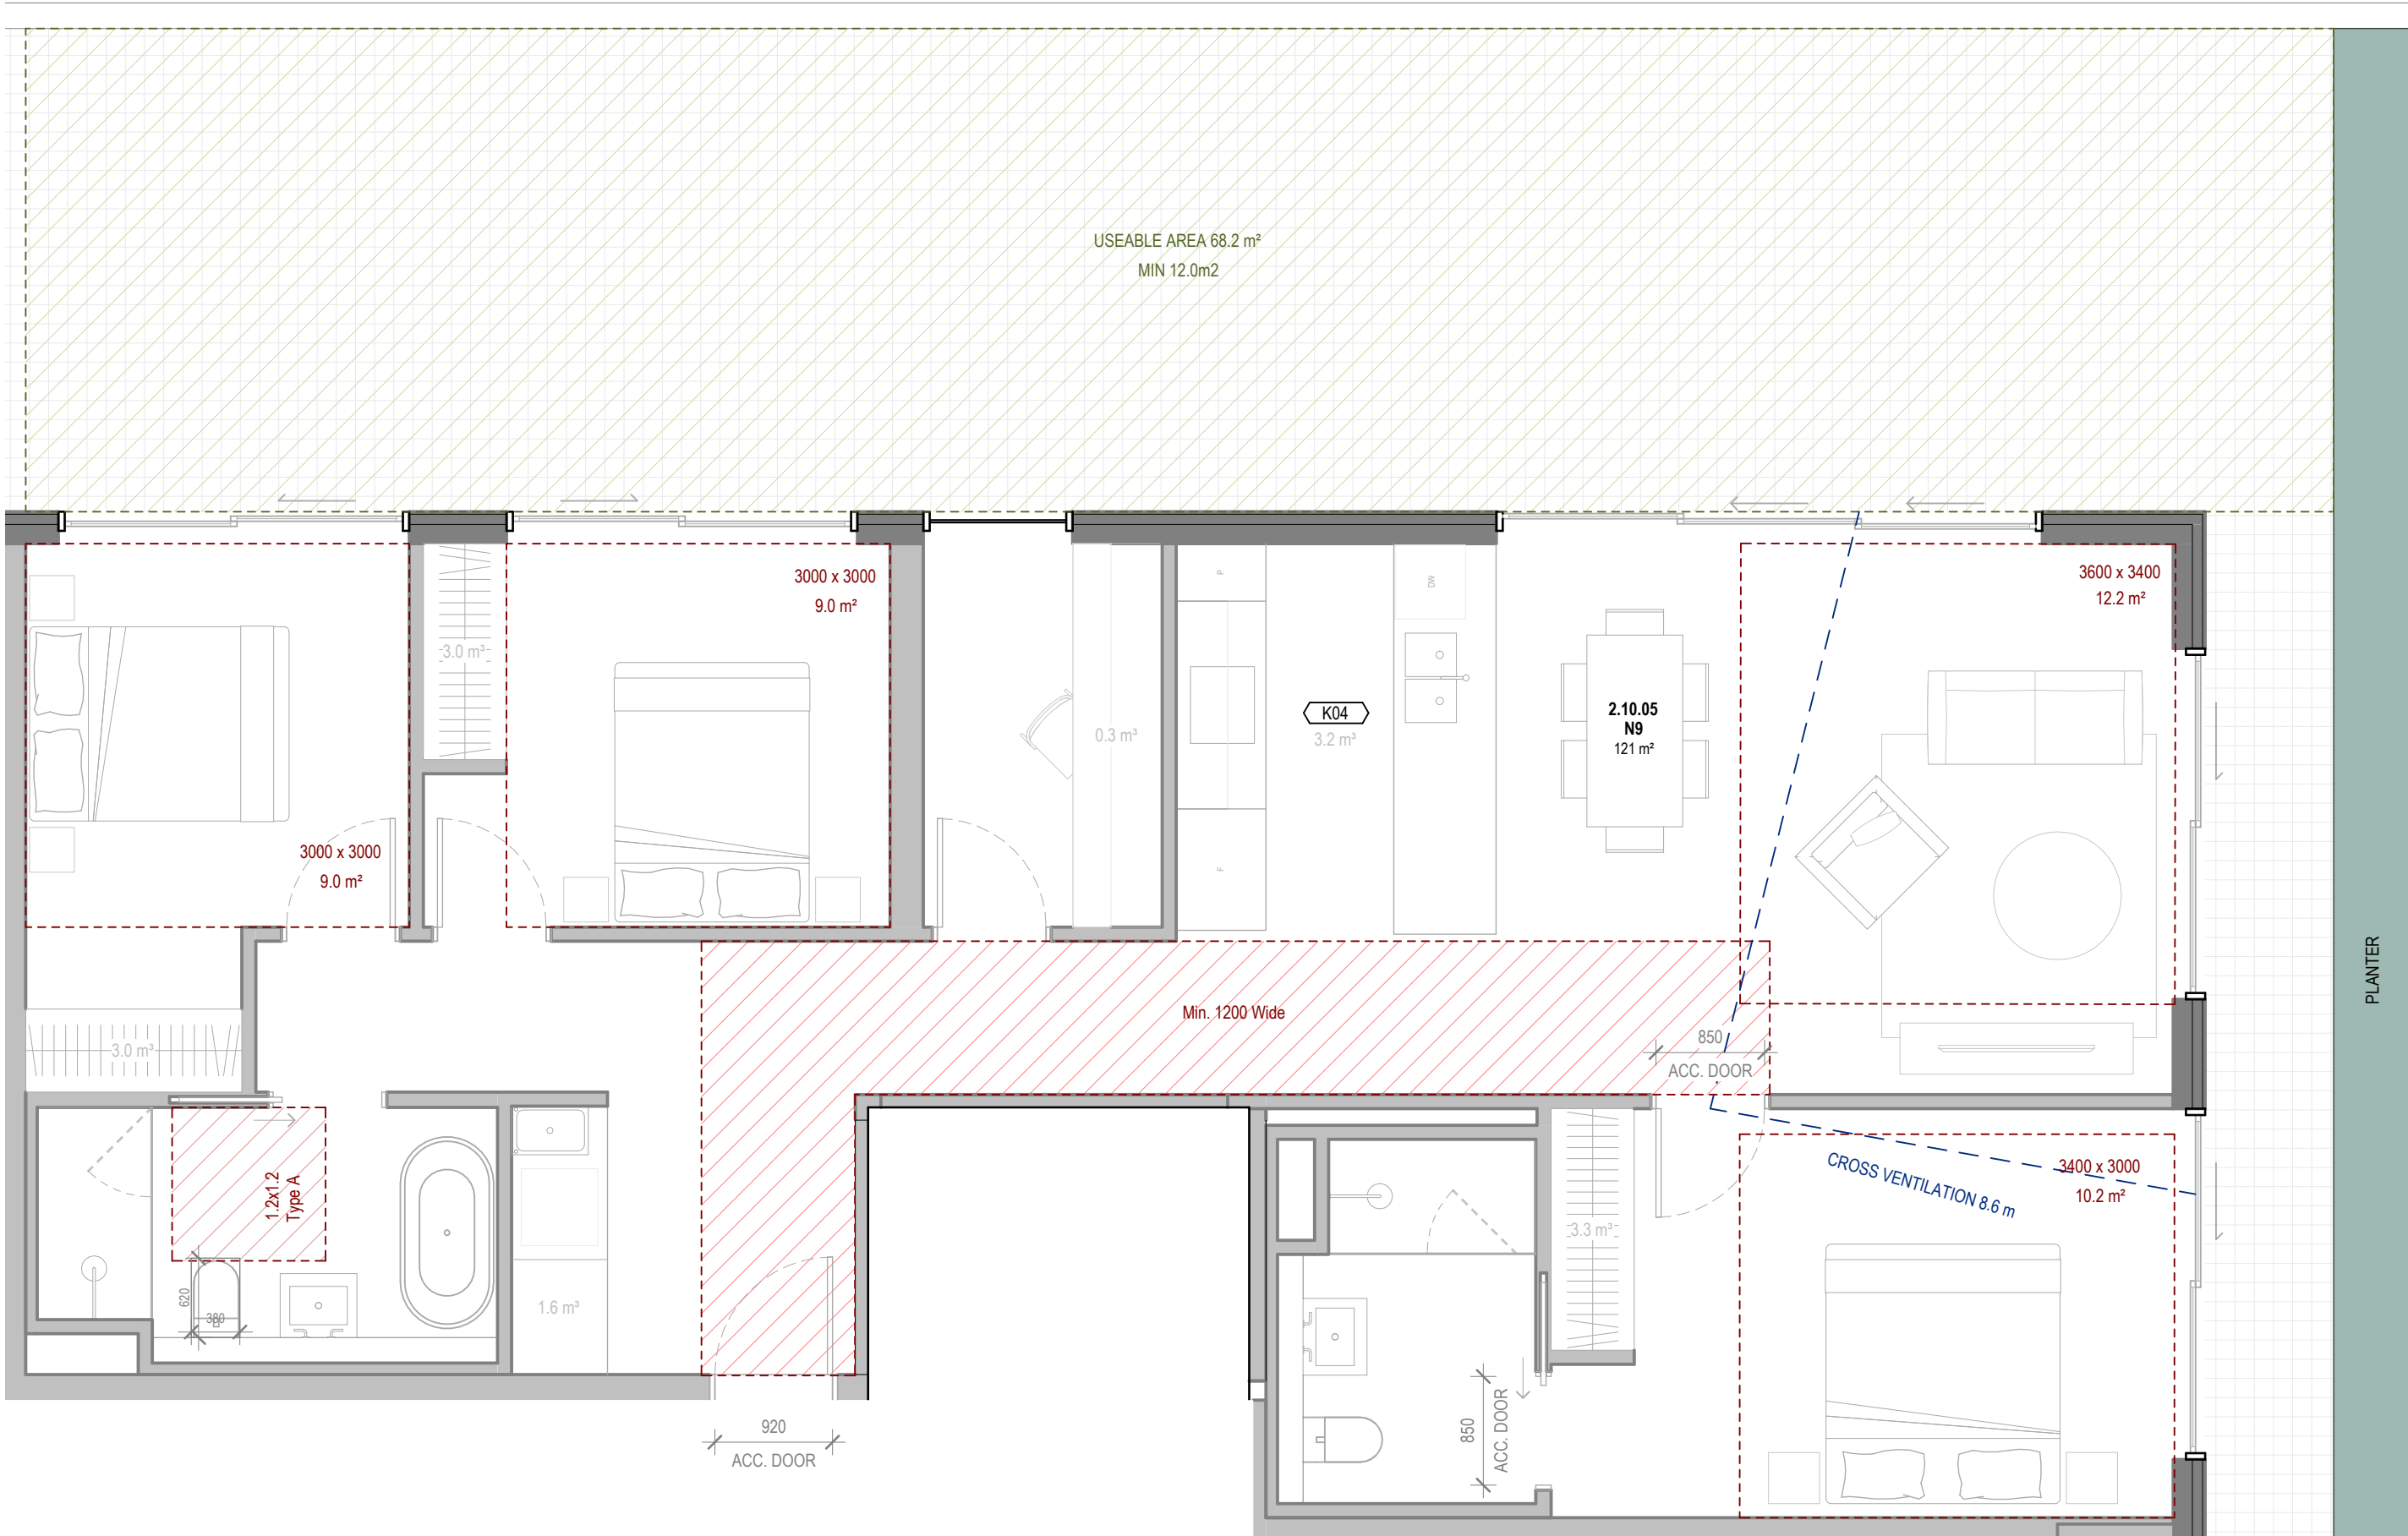

1 APARTMENT PLANS - N9
429 ALBERT ST
1 : 50

TYPE: CUSTOM

INSTANCES: 1

ACHIEVES CROSS FLOW VENTILATION: YES


ACHIEVES MIN. 12m³ INTERNAL STORAGE: YES, 14.4m³

ACHIEVES MIN. 18m³ TOTAL STORAGE: YES, 18m³

CAGED STORAGE PROVIDED: YES, MIN 3.6m³

ACHIEVES ACCESSIBILITY: YES

CONDENSER LOCATION: CONDENSER FARM

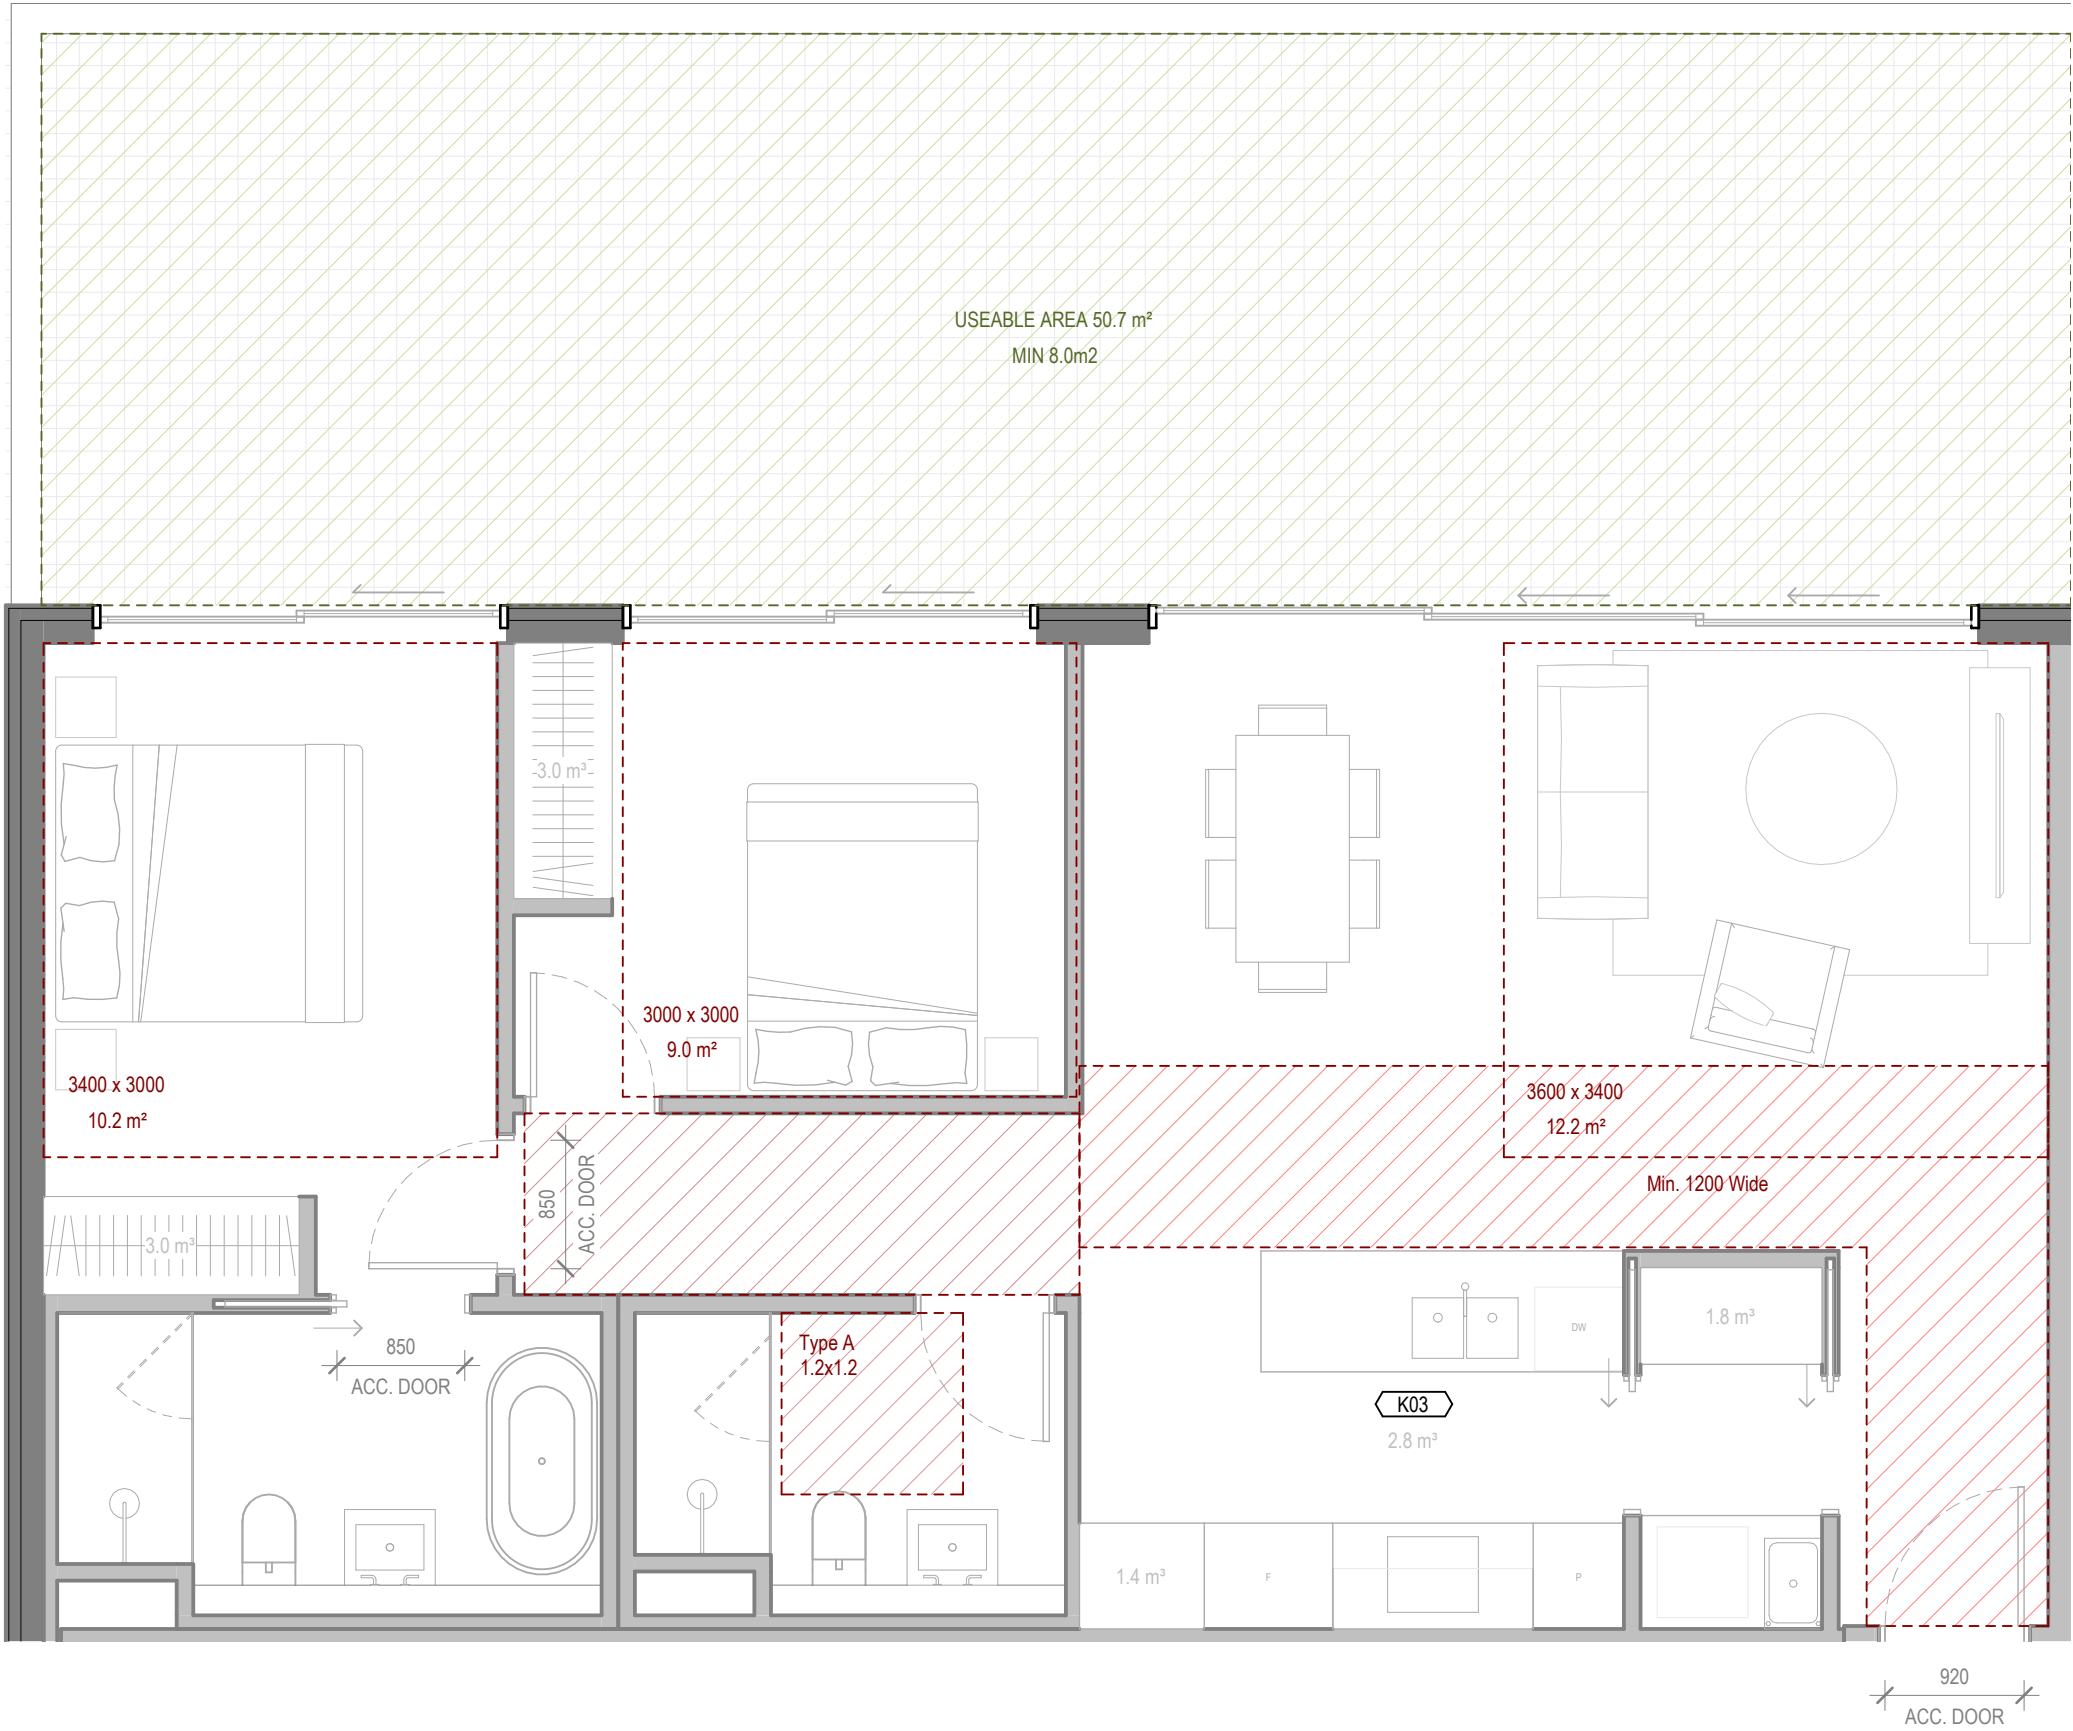

2 APARTMENT PLANS - N10
429 ALBERT ST
1 : 50

TYPE: CUSTOM

INSTANCES: 1

ACHIEVES CROSS FLOW VENTILATION: NO

ACHIEVES MIN. 9m³ INTERNAL STORAGE: YES, 11.9m³


ACHIEVES MIN. 14m³ TOTAL STORAGE: YES, 14m³

CAGED STORAGE PROVIDED: YES, MIN 2.1m³

ACHIEVES ACCESSIBILITY: NO

CONDENSER LOCATION: CONDENSER FARM

BETTER APARTMENTS DESIGN STANDARDS
COMPLIANCE KEY

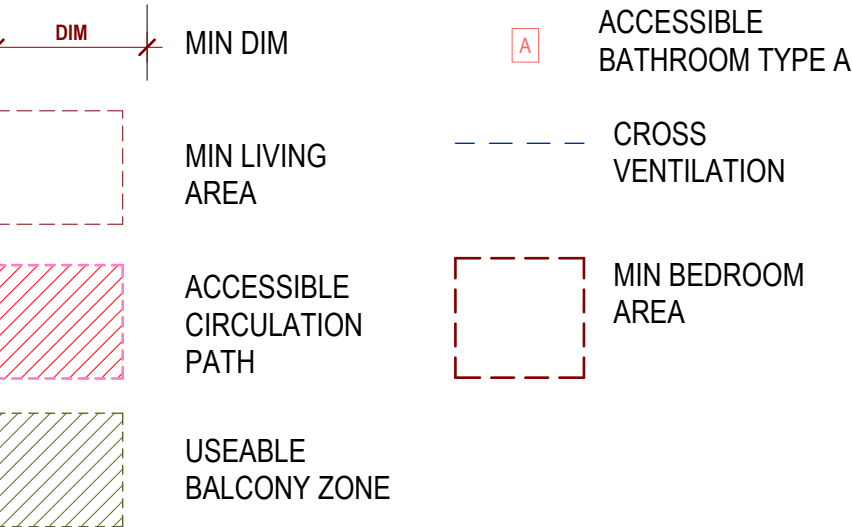

**ADVERTISED
PLAN**

GENERAL NOTES
THIS DRAWING SHOULD BE READ IN CONJUNCTION WITH ALL RELEVANT CONTRACTS, SPECIFICATIONS AND DRAWINGS.
COPYRIGHT OF THIS DRAWING IS VESTED IN THE ARCHITECTS.
DIMENSIONS ARE IN MILLIMETRES AND LEVELS ARE IN METRES.
DO NOT SCALE OFF DRAWINGS.
USE FIGURED DIMENSIONS ONLY. CHECK AND VERIFY ALL DIMENSIONS ON SITE PRIOR TO COMMENCING WORK.

REV	DATE	DESCRIPTION
0	18.02.2026	DRAFT 70% TOWN PLANNING
1	25.02.2026	FOR INFORMATION
2	02.03.2026	80% TOWN PLANNING
3	08.04.2026	FOR INFORMATION
4	12.06.2026	FOR INFORMATION
5	19.06.2026	100% DTP SUBMISSION APARTMENT TYPES

CLIENT
STOCKLAND

PROJECT
**429 ALBERT ST
429 ALBERT STREET BRUNSWICK
3056**

DRAWING TITLE
**APARTMENT PLANS - TYPE N -
SHEET 3**

CHECKED
ML

APPROVED
AC

SCALE
As indicated
@A1 0 0.25 0.5 1 1.5 2.5m

STATUS
TOWN PLANNING


PROJECT #
25-011

DRAWING NUMBER
AR-4809

REVISION
5

**Jackson
Clements
Burrows**

COPYRIGHT
Jackson Clements Burrows
Pty Ltd Architects
345 SWAN STREET RICHMOND Vic 3121
T +613 9654 6227 jcba.com.au
Transfer of E-Data Terms and Conditions
19/06/2026 4:02:20 PM

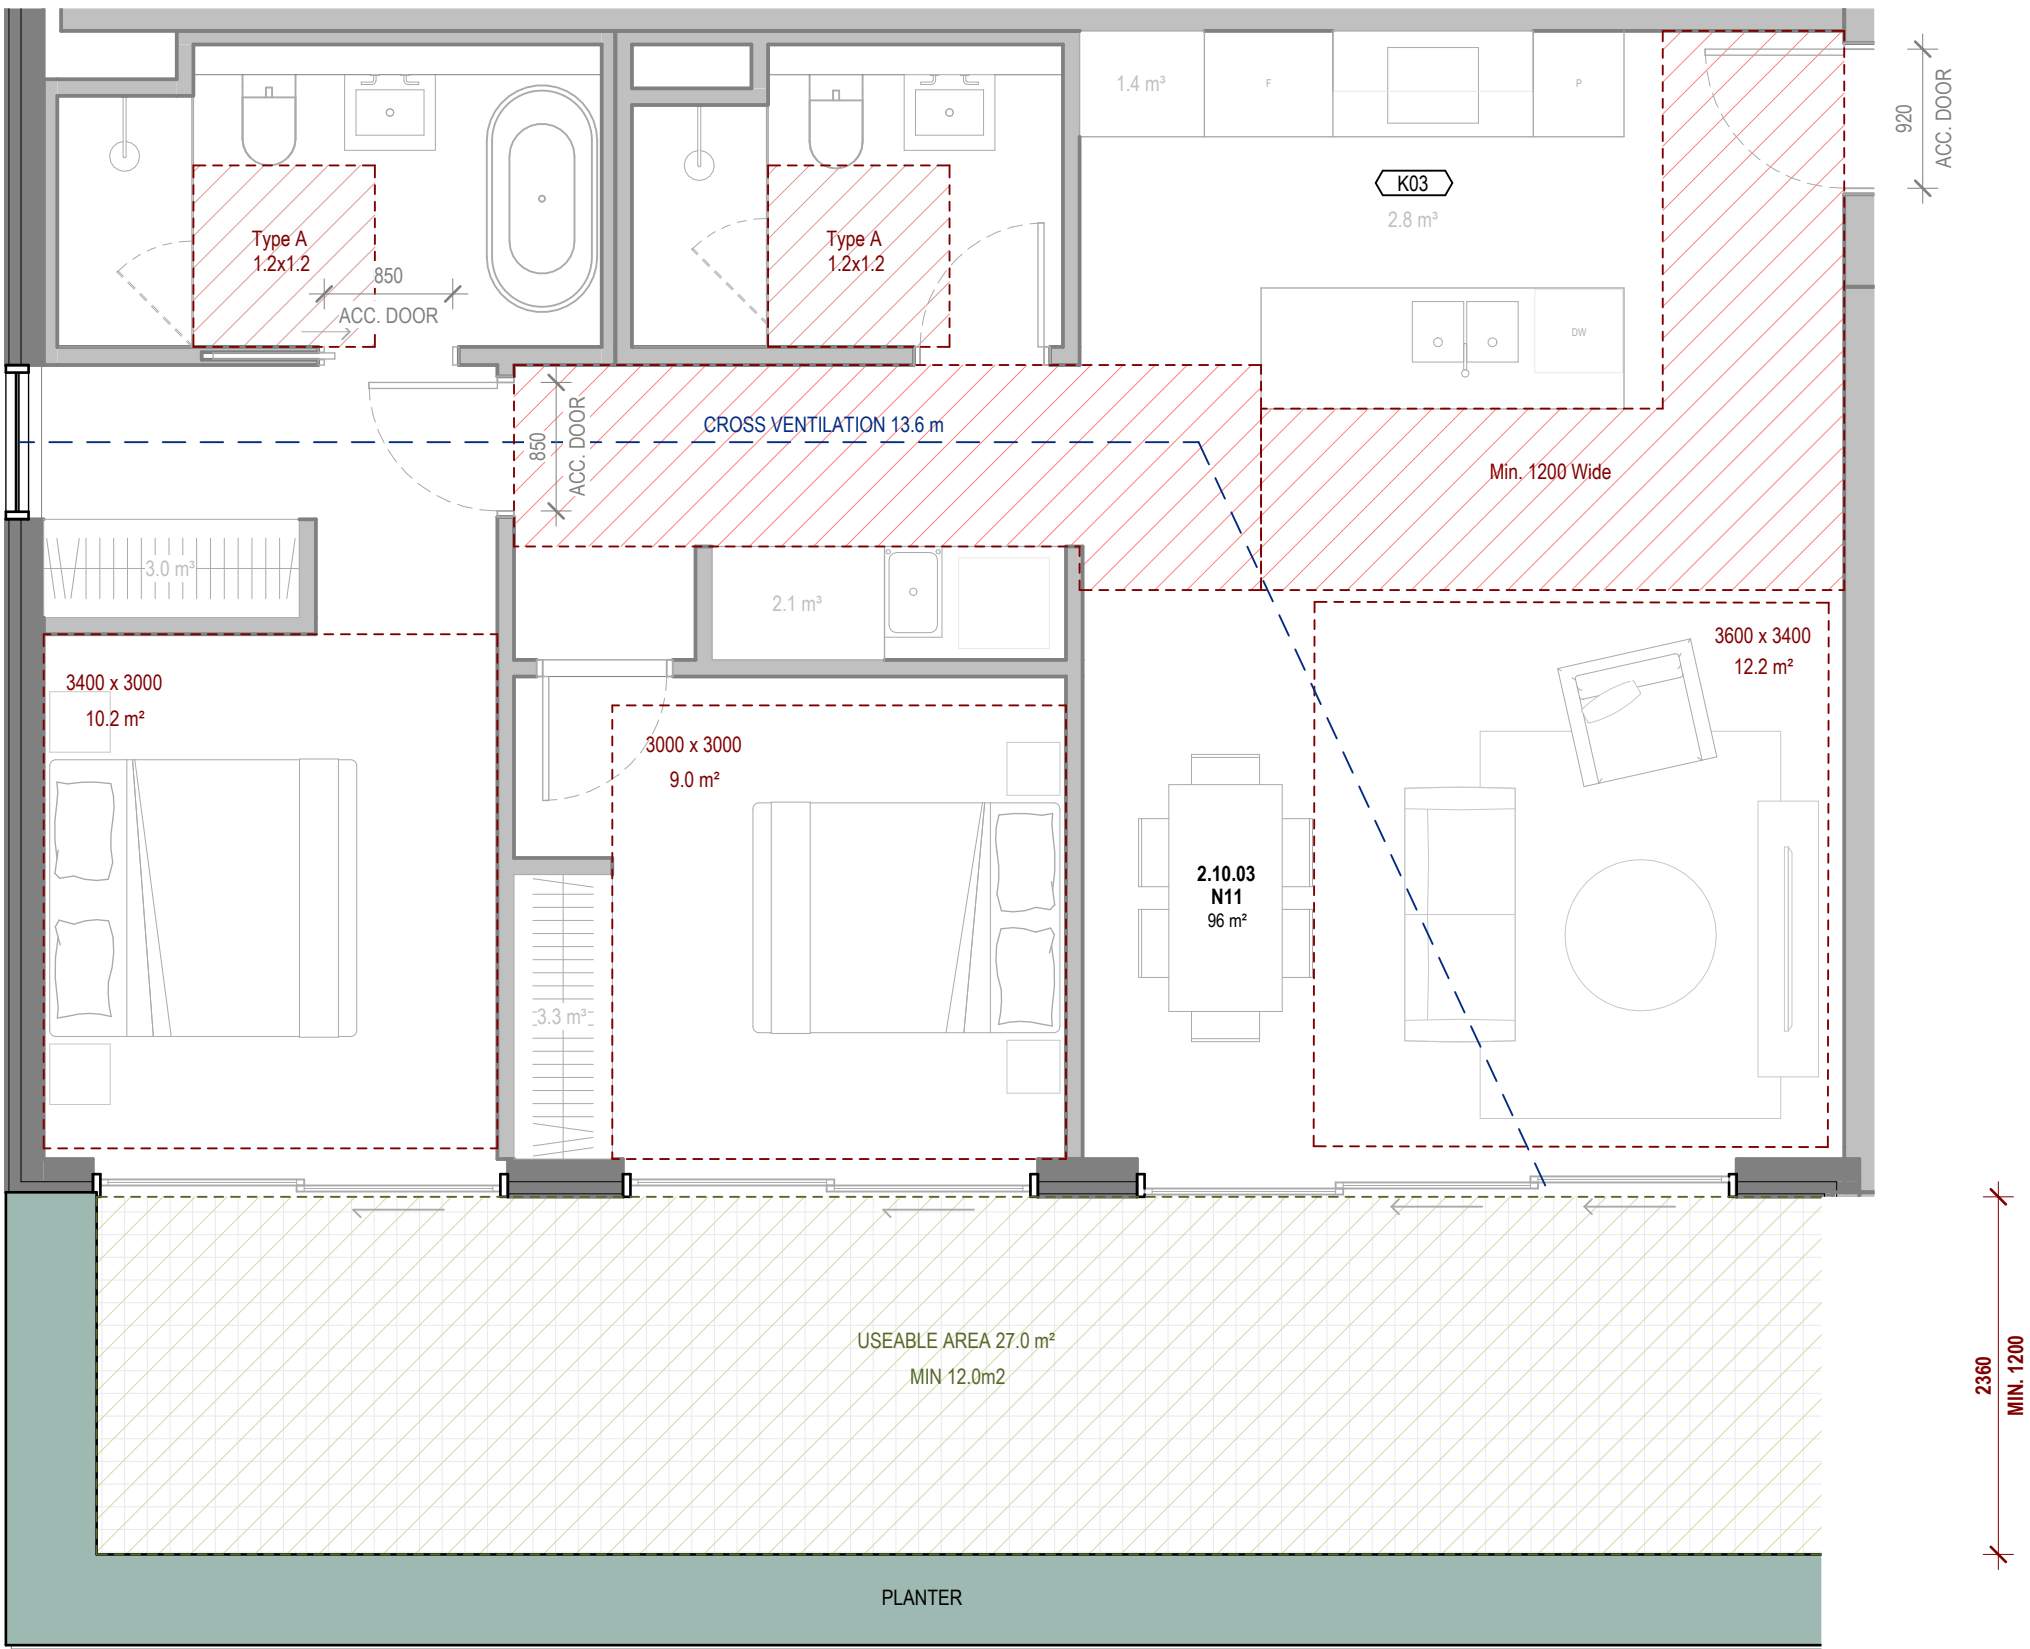

1 APARTMENT PLANS - N11
429 ALBERT ST
1 : 50

TYPE: CUSTOM


INSTANCES: 1
ACHIEVES CROSS FLOW VENTILATION: YES

ACHIEVES MIN. 9m³ INTERNAL STORAGE: YES, 12.5m³
ACHIEVES MIN. 14m³ TOTAL STORAGE: YES, 14m³
CAGED STORAGE PROVIDED: YES, 1.5m³

ACHIEVES ACCESSIBILITY: YES

CONDENSER LOCATION: CONDENSER FARM

ADVERTISED PLAN

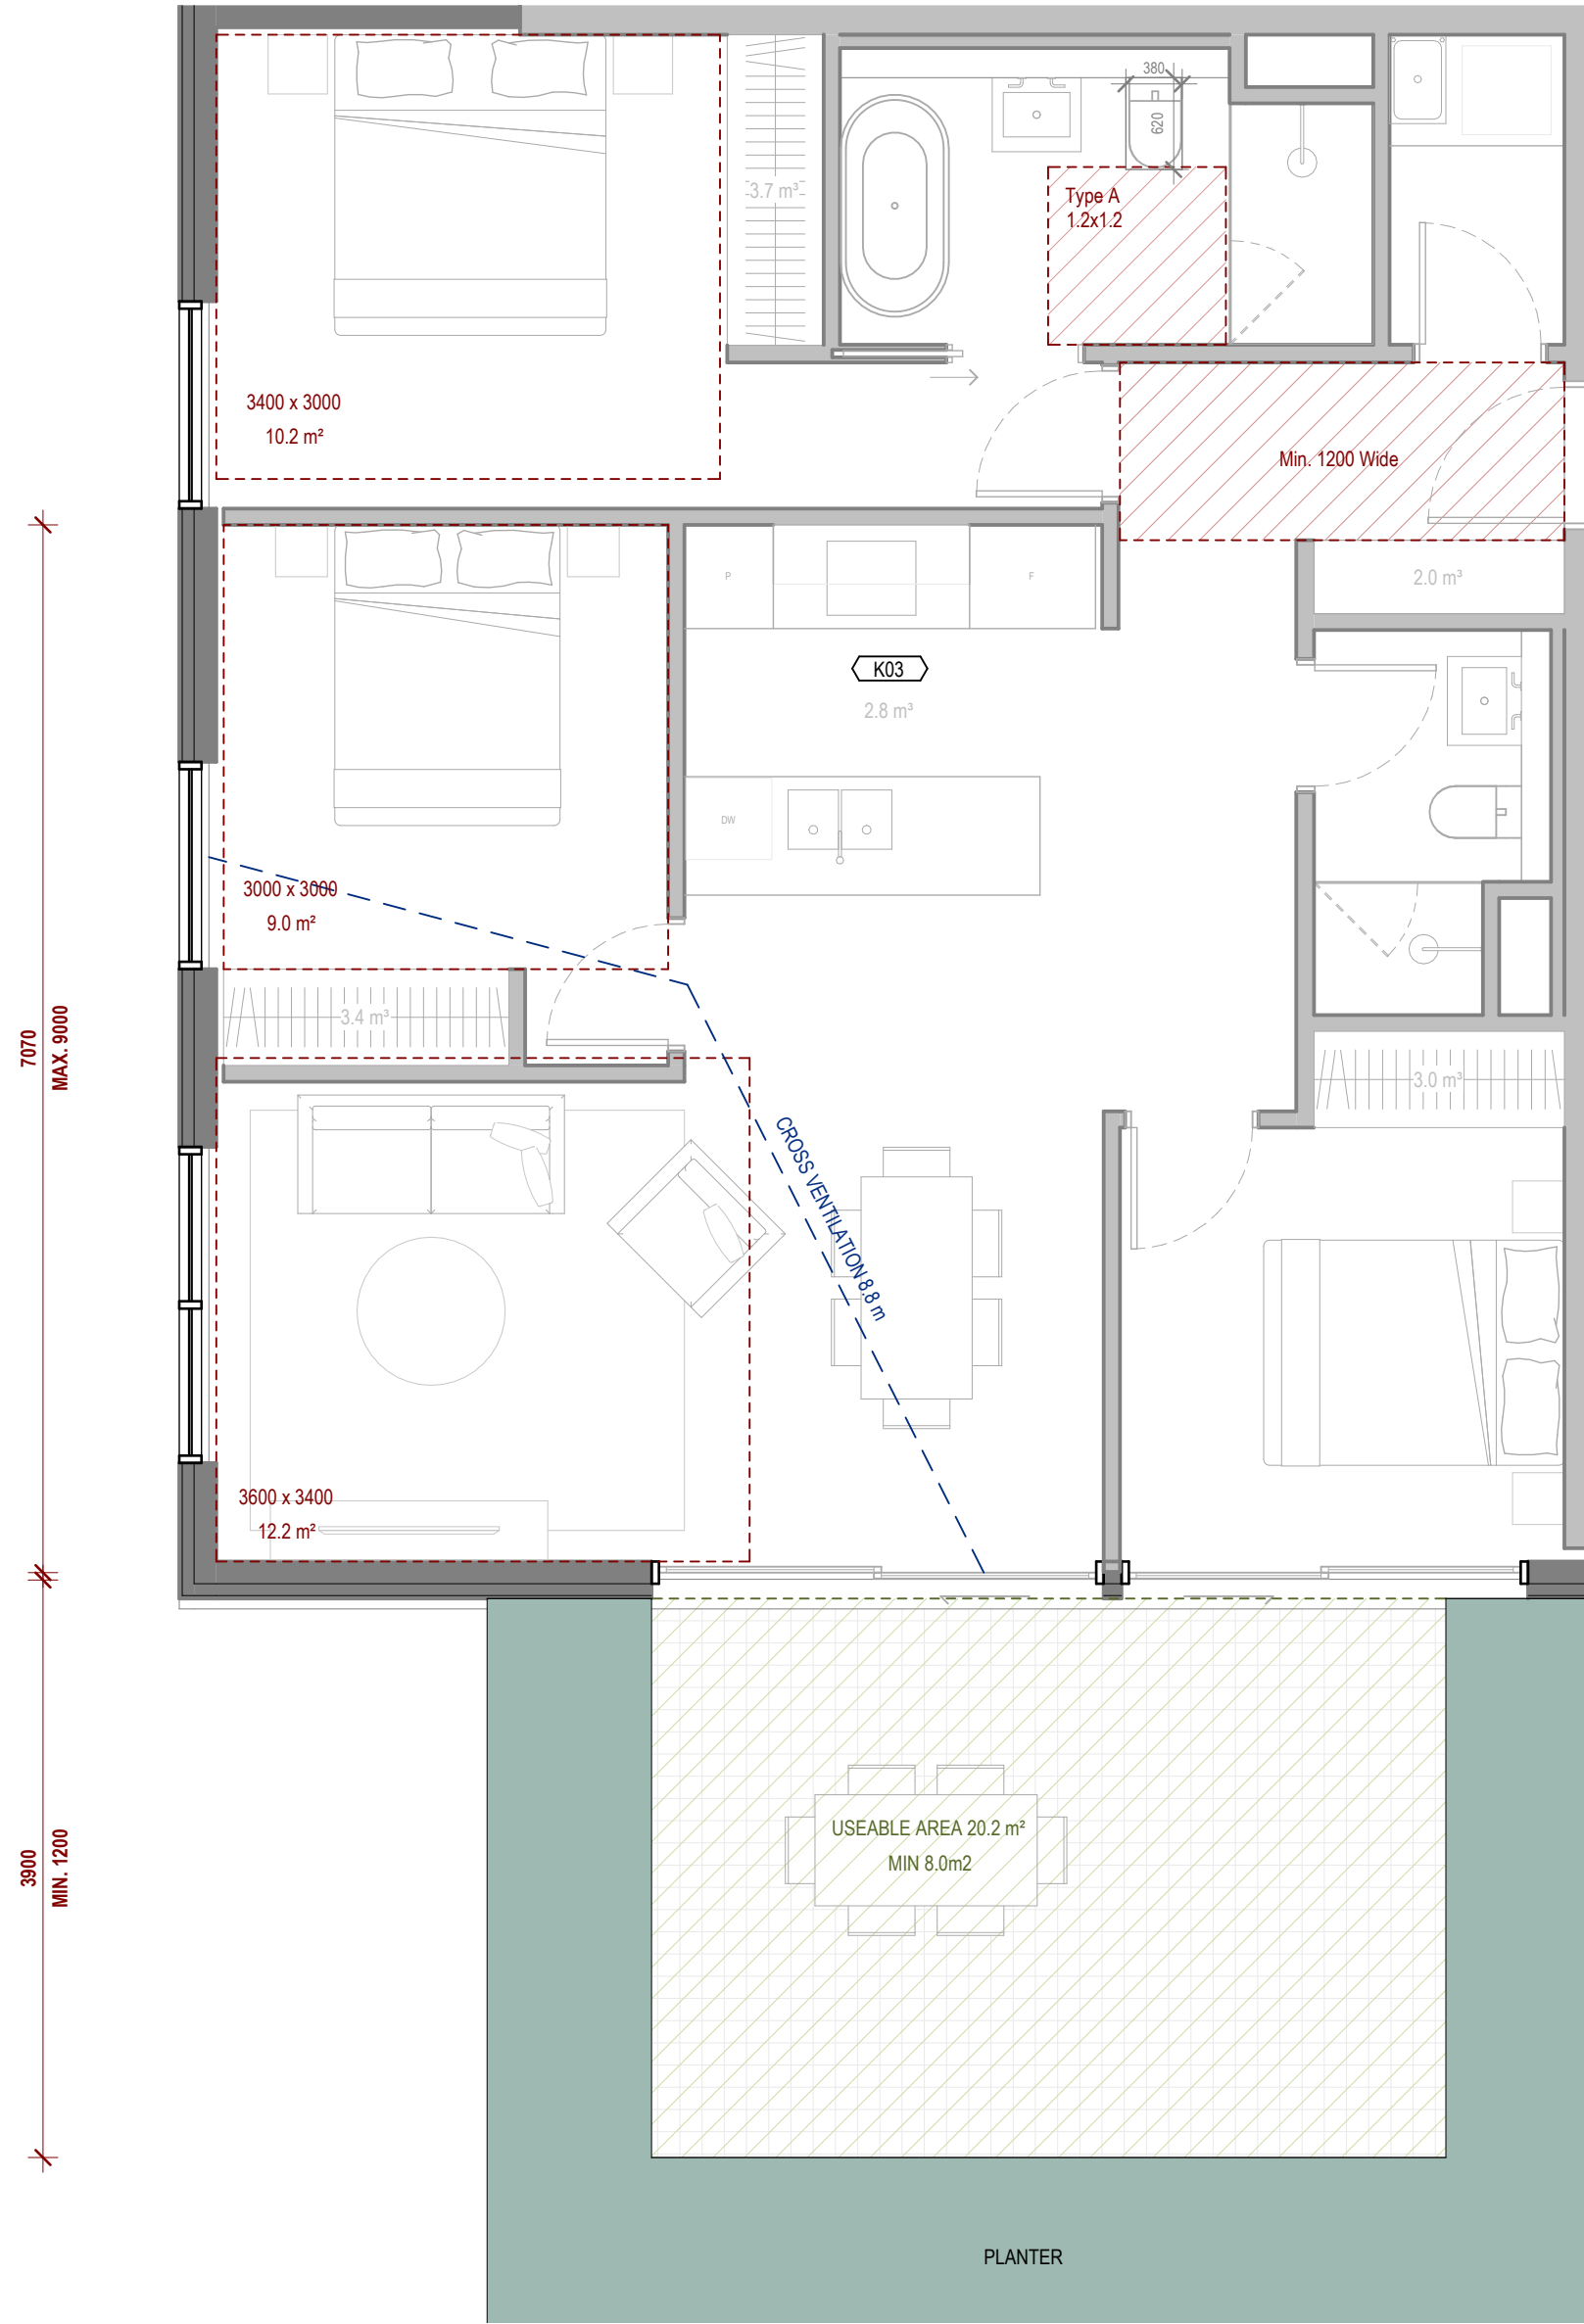

2 APARTMENT PLANS - N12
429 ALBERT ST
1 : 50

TYPE: CUSTOM


INSTANCES: 1
ACHIEVES CROSS FLOW VENTILATION: YES

ACHIEVES MIN. 12m³ INTERNAL STORAGE: YES, 14.8m³
ACHIEVES MIN. 18m³ TOTAL STORAGE: YES, 18m³
CAGED STORAGE PROVIDED: YES, 3.2m³

ACHIEVES ACCESSIBILITY: YES

CONDENSER LOCATION: CONDENSER FARM

BETTER APARTMENTS DESIGN STANDARDS
COMPLIANCE KEY

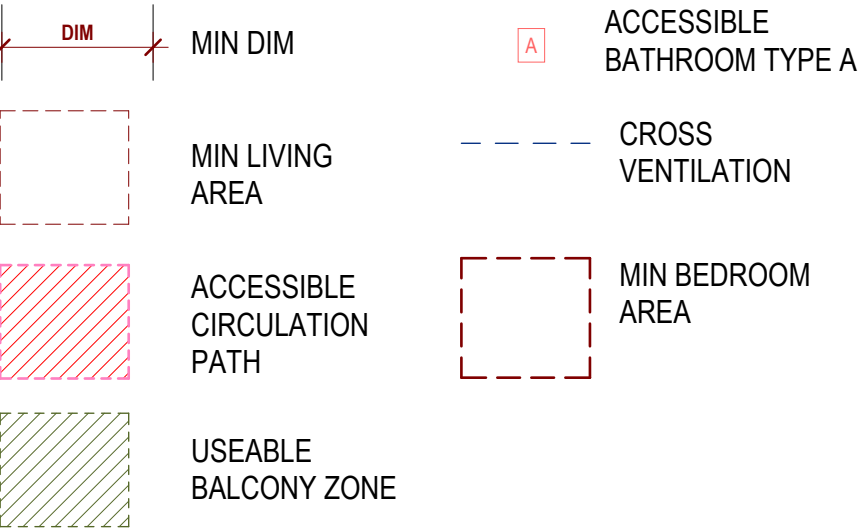

GENERAL NOTES

THIS DRAWING SHOULD BE READ IN CONJUNCTION WITH ALL RELEVANT CONTRACTS, SPECIFICATIONS AND DRAWINGS.

COPYRIGHT OF THIS DRAWING IS VESTED IN THE ARCHITECTS.

DIMENSIONS ARE IN MILLIMETRES AND LEVELS ARE IN METRES.

DO NOT SCALE OFF DRAWINGS.

USE FIGURED DIMENSIONS ONLY. CHECK AND VERIFY ALL DIMENSIONS ON SITE PRIOR TO COMMENCING WORK.

REV	DATE	DESCRIPTION
0	18.02.2026	DRAFT 70% TOWN PLANNING
1	25.02.2026	FOR INFORMATION
2	02.03.2026	80% TOWN PLANNING
3	08.04.2026	FOR INFORMATION
4	12.06.2026	FOR INFORMATION
5	19.06.2026	100% DTP SUBMISSION APARTMENT TYPES

CLIENT
STOCKLAND

PROJECT
429 ALBERT ST
429 ALBERT STREET BRUNSWICK
3056

DRAWING TITLE
APARTMENT PLANS - TYPE N -
SHEET 4

CHECKED
ML

APPROVED
AC

SCALE
As indicated
@A1 0 0.25 0.5 1 1.5 2.5m

STATUS
TOWN PLANNING

PROJECT #
25-011

DRAWING NUMBER
AR-4810

REVISION
5

Jackson Clements Burrows

COPYRIGHT
Jackson Clements Burrows
Pty Ltd Architects
345 SWAN STREET RICHMOND Vic 3121
T +613 9654 6227 jcba.com.au

Transfer of E-Data Terms and Conditions
19/06/2026 4:02:22 PM




1 SHADOWS JUNE 21 9AM EXISTING
AR-3104 1 : 600



3 SHADOWS JUNE 21 10AM EXISTING
AR-3104 1 : 600



5 SHADOWS JUNE 21 11AM EXISTING
AR-3104 1 : 600

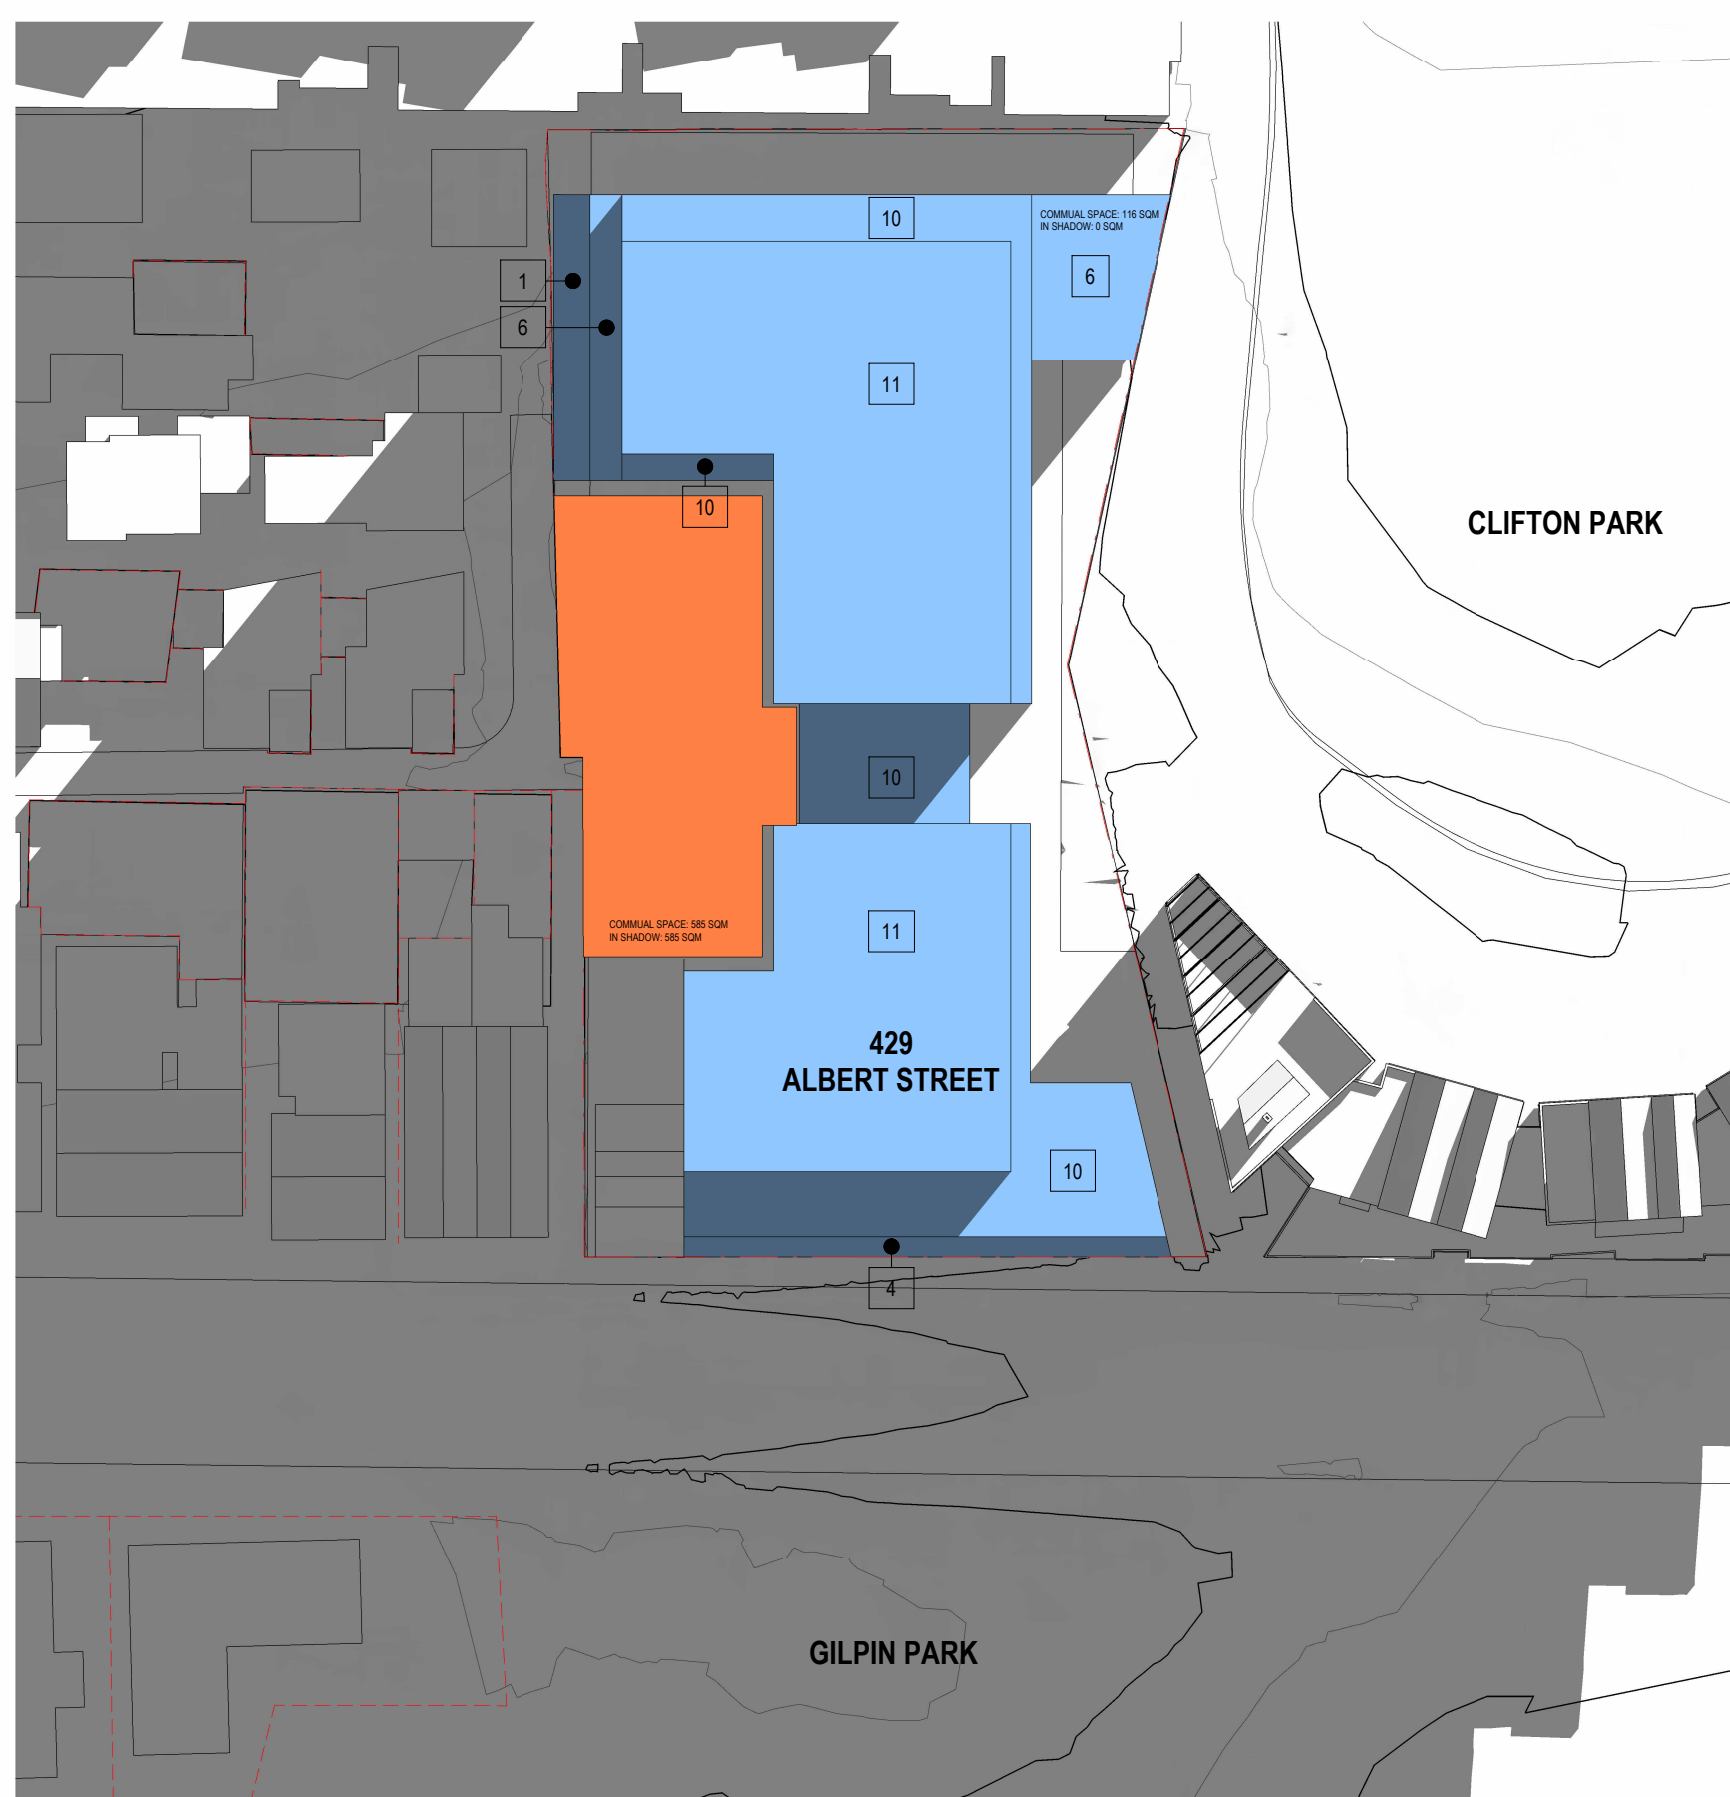

2 SHADOWS JUNE 21 9AM
AR-3104 1 : 600



4 SHADOWS JUNE 21 10AM
AR-3104 1:600



6 SHADOWS JUNE 21 11AM
AR-3104 1:600

GENERAL NOTES

THIS DRAWING SHOULD BE READ IN CONJUNCTION WITH ALL RELEVANT CONTRACTS, SPECIFICATIONS AND DRAWINGS.

COPYRIGHT OF THIS DRAWING IS VESTED IN THE ARCHITECTS.

DIMENSIONS ARE IN MILLIMETRES AND LEVELS ARE IN METRES.

DO NOT SCALE OFF DRAWINGS.

USE FIGURED DIMENSIONS ONLY. CHECK AND VERIFY ALL DIMENSIONS ON SITE PRIOR TO COMMENCING WORK.

ADVERTISED PLAN

REV	DATE	DESCRIPTION
0	19.06.2026	100% DTP SUBMISSION APARTMENT TYPES

CLIENT
STOCKLAND

PROJECT
429 ALBERT ST
429 ALBERT STREET BRUNSWICK
3056

DRAWING TITLE


SHADOW DIAGRAMS

CHECKED **ML** APPROVED **AC** 

SCALE
1 : 600
@A1

STATUS
TOWN PLANNING

DRAWING NUMBER	REVISION
AR-9104	0

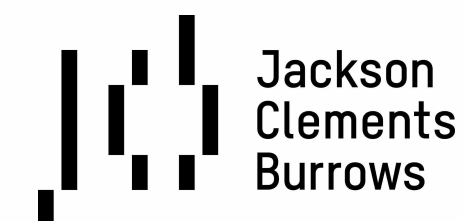

COPYRIGHT
Jackson Clements Burrows
Pty Ltd Architects
345 SWAN STREET RICHMOND Vic 3121
T +613 9654 6227 jcba.com.au

Terms of Use - Data Terms and Conditions:
<http://jcba.com.au/australian-architectural-association/terms-of-use-2016-2017.pdf>

DATE GENERATED 19/06/2026 3:40:44 PM



1 SHADOWS JUNE 21 12PM EXISTING
AR-3104 1 : 600



3 SHADOWS JUNE 21 1PM EXISTING
AR-3104 1 : 600



5 SHADOWS JUNE 21 2PM EXISTING
AR-3104 1 : 600



2 SHADOWS JUNE 21 12PM
AR-3104 1 : 600



4 SHADOWS JUNE 21 1PM
AR-3104 1 : 600



6 SHADOWS JUNE 21 2PM
AR-3104 1 : 600

ADVERTISED
PLAN

GENERAL NOTES
THIS DRAWING SHOULD BE READ IN CONJUNCTION WITH ALL RELEVANT
CONTRACTS, SPECIFICATIONS AND DRAWINGS.
COPYRIGHT OF THIS DRAWING IS VESTED IN THE ARCHITECTS.
DIMENSIONS ARE IN MILLIMETRES AND LEVELS ARE IN METRES.
DO NOT SCALE OFF DRAWINGS.
USE FIGURED DIMENSIONS ONLY. CHECK AND VERIFY ALL DIMENSIONS
ON SITE PRIOR TO COMMENCING WORK.

REV	DATE	DESCRIPTION
0	19/06/2026	100% DTP SUBMISSION APARTMENT TYPES

CLIENT
STOCKLAND

PROJECT
**429 ALBERT ST
429 ALBERT STREET BRUNSWICK
3056**


DRAWING TITLE
SHADOW DIAGRAMS

CHECKED ML	APPROVED AC
----------------------	-----------------------



SCALE
1 : 600
@A1

STATUS TOWN PLANNING	PROJECT # 25-011
--------------------------------	----------------------------

DRAWING NUMBER AR-9105	REVISION 0
----------------------------------	----------------------

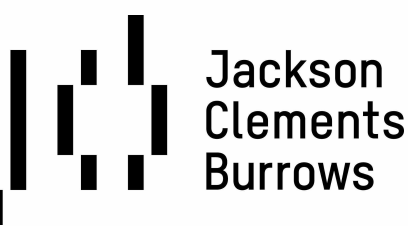

COPYRIGHT
Jackson Clements Burrows
Pty Ltd Architects
345 SWAN STREET RICHMOND VIC 3121
T +613 9654 6227 jcba.com.au
DATE GENERATED 19/06/2026 3:41:11 PM

  

GENERAL NOTES

THIS DRAWING SHOULD BE READ IN CONJUNCTION WITH ALL RELEVANT CONTRACTS, SPECIFICATIONS AND DRAWINGS.

COPYRIGHT OF THIS DRAWING IS VESTED IN THE ARCHITECTS.

DIMENSIONS ARE IN MILLIMETRES AND LEVELS ARE IN METRES.

DO NOT SCALE OFF DRAWINGS.

USE FIGURED DIMENSIONS ONLY. CHECK AND VERIFY ALL DIMENSIONS ON SITE PRIOR TO COMMENCING WORK.

REV

DATE

DESCRIPTION

0

15.06.2020

100% DTP SUBMISSION APARTMENT TYPES

CLIENT

STOCKLAND

PROJECT

429 ALBERT ST

429 ALBERT STREET BRUNSWICK

3056

DRAWING TITLE

SHADOW DIAGRAMS

CHECKED

APPROVED

Checker

Approver



SCALE

1 : 600

@A1

SELECT SCALE BAR

STATUS

TOWN PLANNING

PROJECT #

25-011

DRAWING NUMBER

AR-9106

REVISION

0



Jackson
Clements
Burrows

COPYRIGHT

Jackson Clements Burrows

Pty Ltd Architects

345 SWAN STREET RICHMOND VIC 3121

T +613 9654 6227 jcba.com.au

Transfer of E-Data Terms and Conditions:

<http://www.jcba.com.au/clients/transfer-of-e-data-terms-and-conditions>

DATE GENERATED

19/06/2026 3:41:26 PM