


This copied document to be made available
for the sole purpose of enabling
its consideration and review as
part of a planning process under the
Planning and Environment Act 1987.
The document must not be used for any
purpose which may breach any
copyright

JOB No. : 25-914
PROJECT : MELTON CHRISTIAN COLLEGE - COBURNS CAMPUS - STAGE 4
SITE ADDRESS : 674-740 COBURNS RD, TOOLERN VALE, VIC. 3337

TP DRAWING LIST		
Sheet Number	Sheet Name	Current Revision
TP4-00	COVER SHEET	A
TP4-01	EXISTING SITE PLAN	A
TP4-02	PROPOSED SITE PLAN	A
TP4-03	PROPOSED FLOOR PLAN - BUILDING F	A
TP4-04	PROPOSED FLOOR PLAN - BUILDING G	A
TP4-05	PROPOSED ROOF PLAN - BUILDING F	A
TP4-06	PROPOSED ROOF PLAN - BUILDING G	A
TP4-07	PROPOSED ELEVATIONS - BUILDING F SHEET 1	A
TP4-08	PROPOSED ELEVATIONS - BUILDING F SHEET 2	A
TP4-09	PROPOSED ELEVATIONS - BUILDING G SHEET 1	A
TP4-10	PROPOSED ELEVATIONS - BUILDING G SHEET 2	A

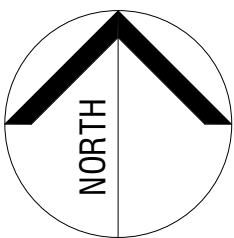

REVISIONS			ACTIVITY
DATE	REV		
25/05/26	A		TOWN PLANNING ISSUE

**cotter
reid**
architects
Suite 10, First Floor,
18-20 Riversdale Road
Geelong, VIC. 3220
Ph: 03 5222 5067
www.cotterreid.com.au

PROJECT:
MELTON CHRISTIAN COLLEGE -
COBURNS CAMPUS - STAGE 4

PROJECT ADDRESS:
674-740 COBURNS RD, TOOLERN VALE,
VIC. 3337

DRAWING ISSUE STATUS:
FOR APPROVAL

PROJECT STAGE:
TOWN PLANNING

PROJECT No:
25-914

DRAWING TITLE:
COVER SHEET


DRAWING No:
TP4-00

SCALE:
1 : 1 @ A1


REVISION:
A

ISSUE DATE:
25/05/26

ADVERTISED
PLAN

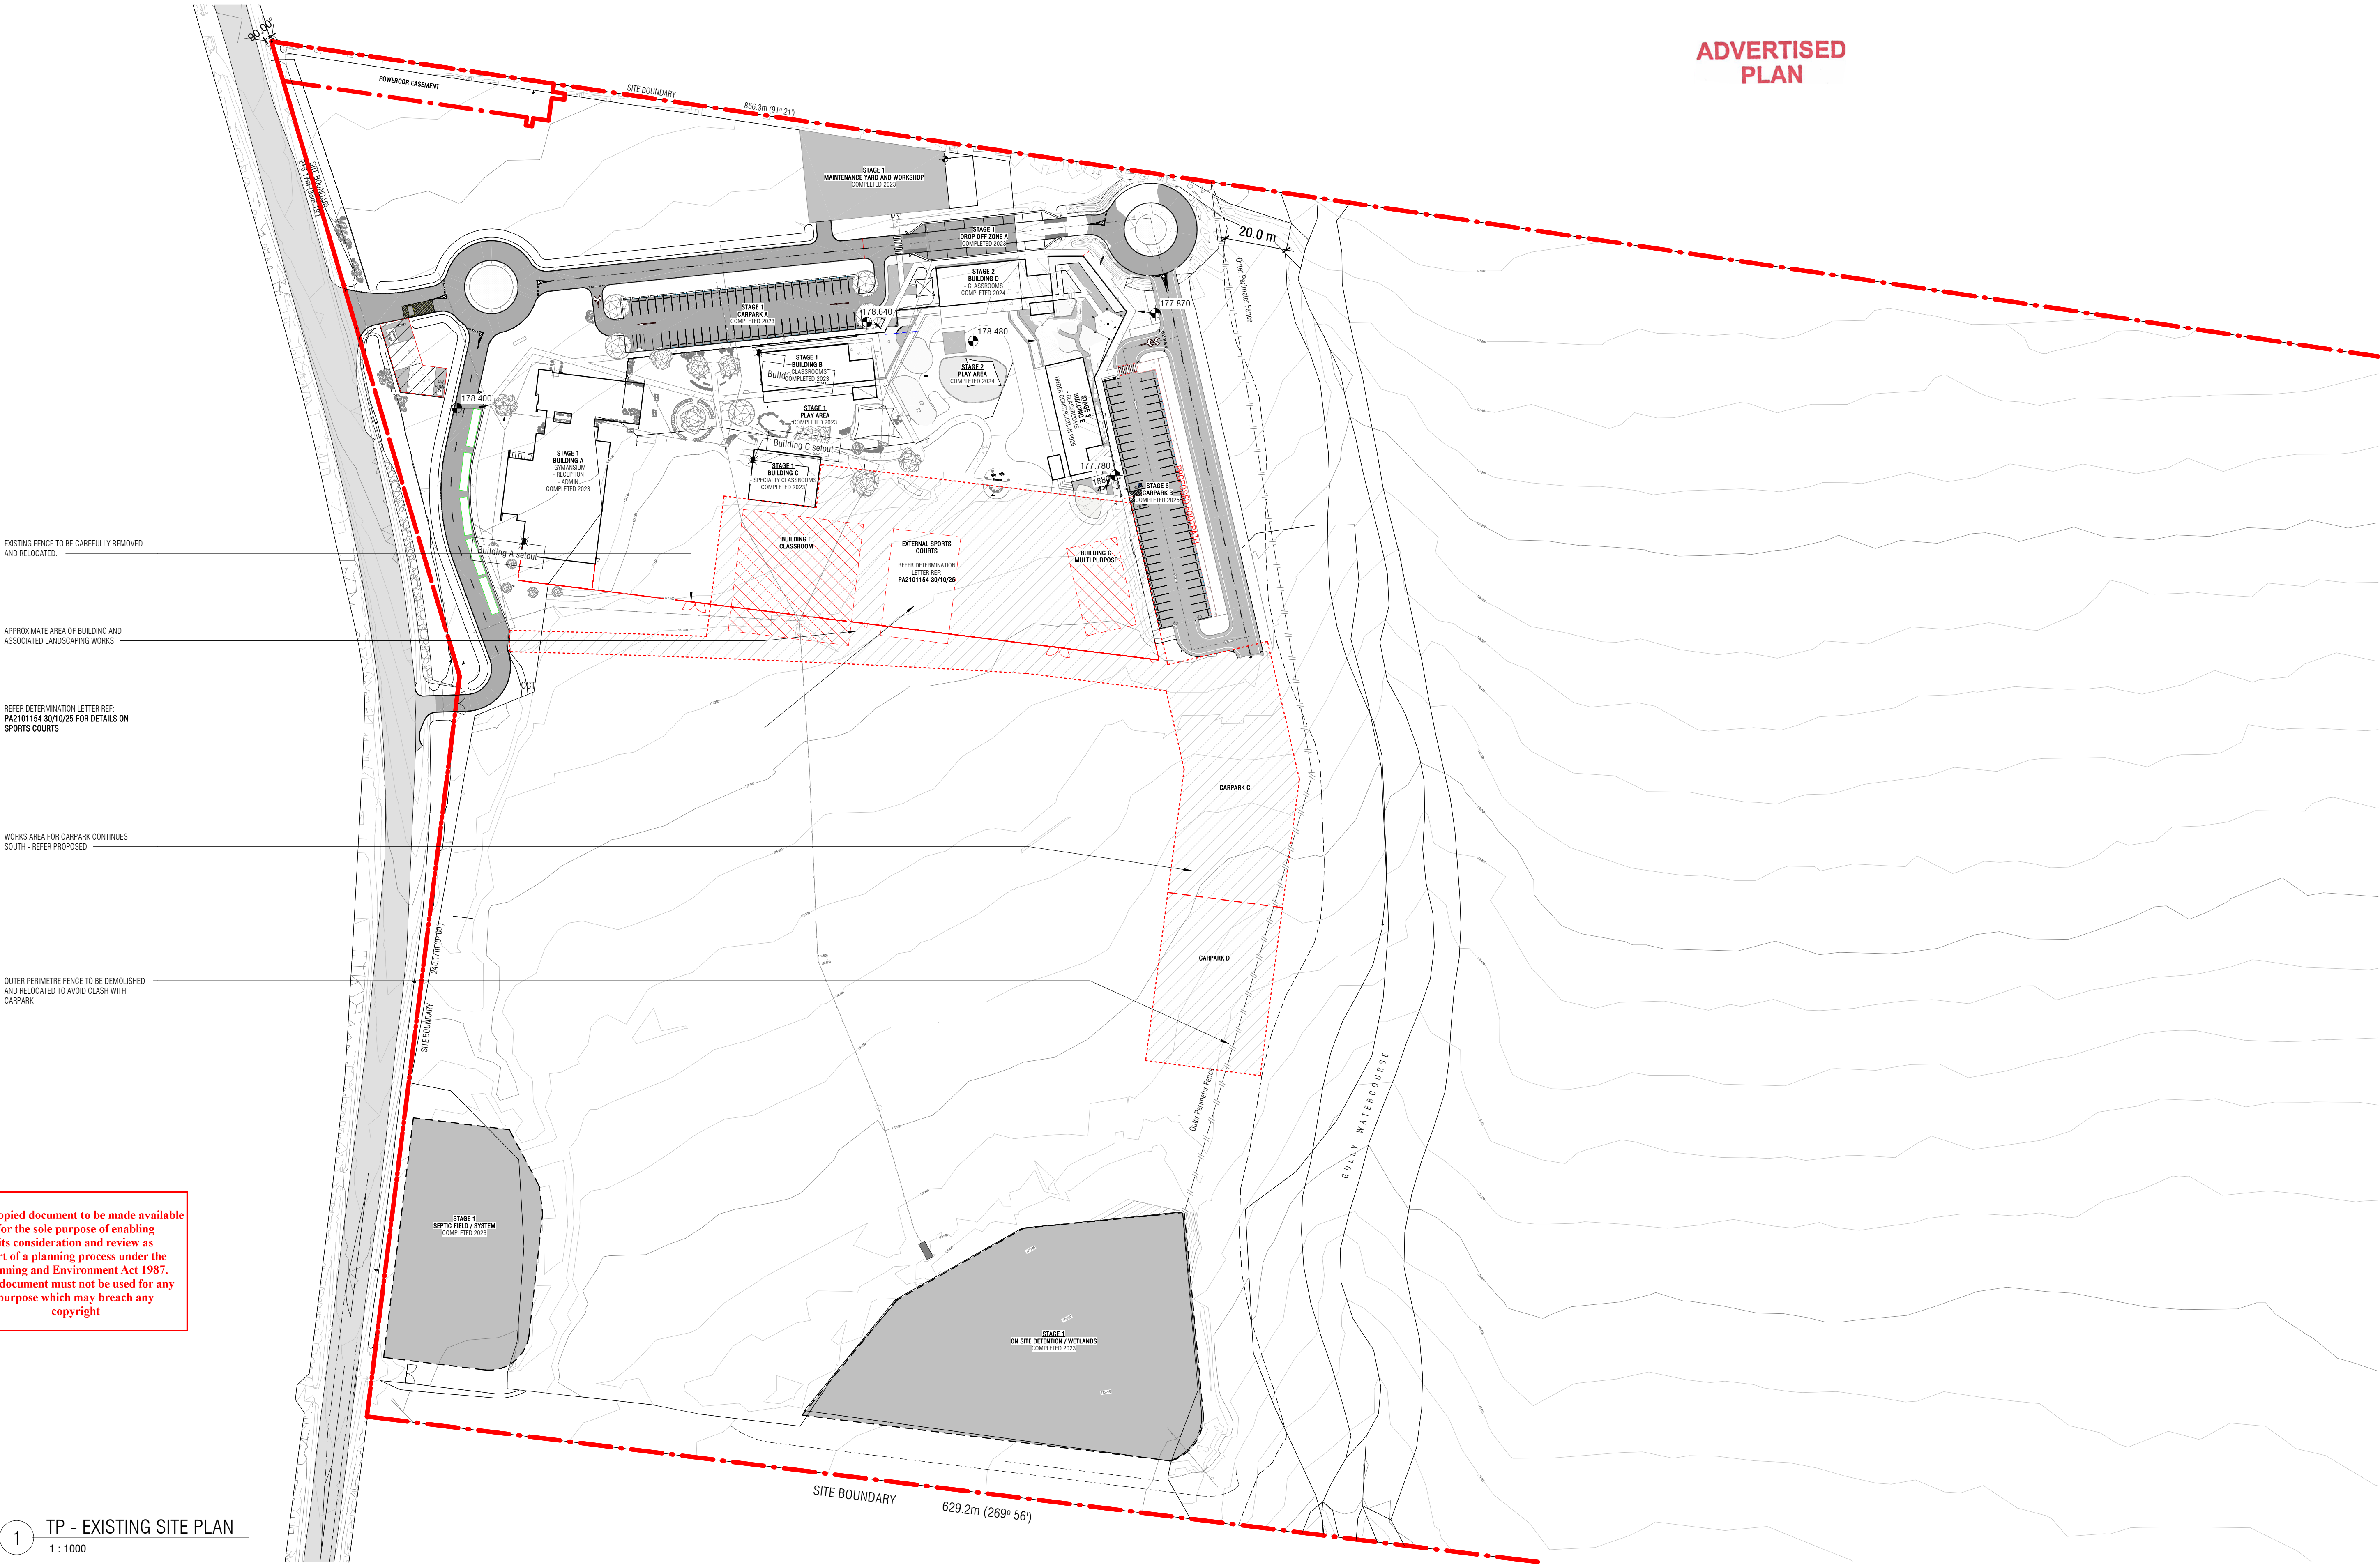

1 TP - EXISTING SITE PLAN
1 : 1000

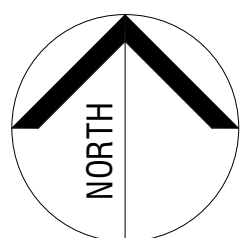

REVISIONS			ACTIVITY
DATE	REV		
25/05/26	A		TOWN PLANNING ISSUE

**cotter
reid**
architects
Suite 10, First Floor,
18-20 Riversdale Road
Geelong, VIC. 3220
Ph: 03 5222 5067
www.cotterreid.com.au

PROJECT:
MELTON CHRISTIAN COLLEGE -
COBURNS CAMPUS - STAGE 4

PROJECT ADDRESS:
674-740 COBURNS RD, TOOLERN VALE,
VIC. 3337
DRAWING ISSUE STATUS:
FOR APPROVAL

PROJECT STAGE:
TOWN PLANNING
PROJECT No:
25-914

DRAWING TITLE:
EXISTING SITE PLAN

DRAWING No:
TP4-01

SCALE:
1 : 1000 @ A1

REVISION:
A

ISSUE DATE:
25/05/26



SERVICES INFRASTRUCTURE SCOPE:

GENERALLY ALLOW FOR:

HYDRAULIC / STORMWATER:

- EXTENSION OF COLD WATER FROM BUILDING C TO NEW BUILDING F
- EXTENSION OF SEWER FROM BUILDING C TO NEW BUILDING F (CONNECTING BACK TO EXISTING SITE SEPTIC)
- NEW DUAL HEAD FIRE HYDRANT
- FIRE HOSE REELS/EXTINGUISHERS INTERNALLY

ELECTRICAL

- NEW POWER SUPPLY FROM BUILDING A TO BUILDING F
- NEW DATA SUPPLY FROM BUILDING A TO BUILDING F

LANDSCAPE SCOPE:

REFER TO LANDSCAPE ARCHITECT FOR ALL SURFACE FINISHES, PLANTING SELECTIONS, AND EXTERNAL FURNITURE UNLESS OTHERWISE NOTED

STORMWATER UPGRADE SCOPE:

GENERALLY ALLOW TO:

- REMOVE AND RELOCATED THE INDICATED STORMWATER LINES (S20RCP SHOWN DASHED RED), TO RESOLVE CLASH WITH UNDERSLAB STRUCTURE.
- RAIN WATER TANKS/HARVESTING SYSTEM FOR TOILET FLUSHING (INCLUDING FIRST FLUSH DEVICE AND RETICULATION TO TOILETS)
- NEW STORMWATER PIT/SAG DRAIN TO PERIMETER OF BUILDING.

STAGE 4 - LANDSCAPE CONNECTIVE WORKS INCLUDING HARD AND SOFT LANDSCAPING, TREE PLANTING, MINOR OUTDOOR FURNITURE, STORMWATER DRAINAGE.
ALTERNATIVE PROVIDE PRICE FOR SIMPLE 2.4M CONCRETE FOOTPATH FROM NEW CARPARK TO EXISTING

APPROXIMATE LOCATION OF DELIVERY ZONE FOR SPECIALIST MATERIALS (IE SCIENCE/WOODWORK/CANTEEN).

APPROX LOCATION OF HYDRANT AND ASSOCIATED HARDSTAND

CARPARK C - APPROXIMATE WORKS AREA - 60 CARPARKS

APPROX LOCATION FOR BIKE STORE - 17 DOUBLE SIDE BICYCLE RAILS TO BE PROVIDED. REFER LANDSCAPE ARCHITECT

CARPARK D - APPROXIMATE WORKS AREA - 80 CARPARKS.

REALIGNED PERIMETER FENCE (POST AND WIRE FARM FENCE)


EXISTING EFFLUENT FIELD / SEPTIC TREATMENT SYSTEM - NO WORKS - REFER WASTE WATER CONSULTANT

WETLANDS - NO WORKS - REFER CIVIL ENGINEER

ADVERTISED PLAN

This copied document to be made available for the sole purpose of enabling its consideration and review as part of a planning process under the Planning and Environment Act 1987. The document must not be used for any purpose which may breach any copyright

1 TP - PROPOSED SITE PLAN
1 : 1000

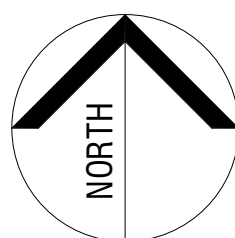

REVISIONS			ACTIVITY
DATE	REV		
25/05/26	A		TOWN PLANNING ISSUE

cotter reid architects
Suite 10, First Floor,
18-20 Riversdale Road
Geelong, VIC. 3220
Ph: 03 5222 5067
www.cotterreid.com.au

PROJECT:
MELTON CHRISTIAN COLLEGE - COBURNS CAMPUS - STAGE 4

PROJECT ADDRESS:
674-740 COBURNS RD, TOOLERN VALE,
VIC. 3337
DRAWING ISSUE STATUS:
FOR APPROVAL

PROJECT STAGE:
TOWN PLANNING
PROJECT No:
25-914


DRAWING TITLE:
PROPOSED SITE PLAN

DRAWING No:
TP4-02
SCALE:
1 : 1000 A1
REVISION:
A
ISSUE DATE:
25/05/26

PLOT TIME & DATE: 25/05/2026 11:18:20 AM

ADVERTISED
PLAN

1 TP - PROPOSED PLAN - BUILDING F
1 : 100

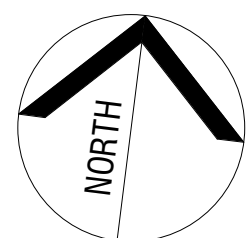

REVISIONS			ACTIVITY
DATE	REV		
25/05/26	A		TOWN PLANNING ISSUE

**cotter
reid**
architects
Suite 10, First Floor,
18-20 Riversdale Road
Geelong, VIC. 3220
Ph: 03 5222 5067
www.cotterreid.com.au

PROJECT:
**MELTON CHRISTIAN COLLEGE -
COBURNS CAMPUS - STAGE 4**

PROJECT ADDRESS:
**674-740 COBURNS RD, TOOLERN VALE,
VIC. 3337**
DRAWING ISSUE STATUS:
FOR APPROVAL

PROJECT STAGE:
TOWN PLANNING
PROJECT No:
25-914

DRAWING TITLE:
**PROPOSED FLOOR PLAN -
BUILDING F**

DRAWING No:
TP4-03
SCALE:
1 : 100@ A1
REVISION:
A
ISSUE DATE:
25/05/26

PLOT TIME & DATE: 25/05/2026 10:38:57 AM

This copied document to be made available
for the sole purpose of enabling
its consideration and review as
part of a planning process under the
Planning and Environment Act 1987.
The document must not be used for any
purpose which may breach any
copyright

EXTERNAL RAINWATER TANKS FOR TOILET FLUSHING

GARDEN BEDS TO LANDSCAPE ARCHITECTS DETAILS -
TYPICAL

VERANDAH / COVERED OUTDOOR AREA
-SEMI ENCLOSED POLYCARBONATE STRUCTURE INCLUDING
LIGHTWEIGHT BLACKBUTT TIMBER AND HOT DIP GALV STRUCTURE.

EXTERNAL ENTRANCE MAT SYSTEM - I.E. BIRRUS
DURAGRID OR SIMILAR. FINAL SPECIFICATION TBA.
EXTERNAL AREA TO BE ENCLOSED AND CONVERTED TO
ADDITIONAL CLASSROOM BY OTHERS IN THE FUTURE

OUTDOOR CLASSROOM
-SEMI ENCLOSED POLYCARBONATE STRUCTURE INCLUDING STEEL
PORTAL FRAME FOR SUPER STRUCTURE, AND BLACKBUTT TIMBER
BATTENS FOR FRAMING.
- WIND BREAK STRUCTURE (SAME CONSTRUCTION) AS LOCKER BLOCKS
- OUTDOOR FURNITURE, POT PLANTS, PLANTERS
- EXTERNAL LIGHTING

EXTERNAL FURNITURE TO LANDSCAPE ARCHITECTS
DETAILS.

LOCKER BLOCK / WIND BREAK

WHERE LOCKERBLOCKS ARE INDICATED ALLOW FOR THE FOLLOWING:

- DOUBLE STACKED HEAVY DUTY PLASTIC LOCKERS (QTY AS INDICATED)
- PAINTED STEEL FRAME, WITH GEMINTEL BARESTONE CLADDING
- POWDERCOATED EXPANDED MESH SCREEN AS INFILL - CONCEAL MECHANICAL PLANT
- GLAZED MIDDLE ELEMENT TO ALLOW SITE LINES - IMPACT RESISTANT GLASS
- ROOFING FOR RAIN PROTECTION

EXTERNAL WINDOWS AND DOORS TO BE ALUMINUM FRAMED, ANODISED,
DOUBLE GLAZED. TYPICAL. SASHLESS DOUBLE HUNGS WITH 800
COMPLIANT BRONZE EMBER MESH WHERE WINDOWS ARE OPERABLE.

EXTERNAL PAVING - IMPERMEABLE


AUTOSLIDER TO BE PROVIDED FOR MAIN ENTRANCE.

EXTERNAL FURNITURE TO LANDSCAPE ARCHITECTS
DETAILS.

EXTERNAL RAISED PLANTERS TO LANDSCAPE
ARCHITECTS DETAILS.

STAINLESS STEEL HANDRAIL TO STRAITS.


NOTE:
ALL SITE LEVELS SHOWN ARE TO THE
AUSTRALIAN HEIGHT DATUM UNLESS
OTHERWISE NOTED.

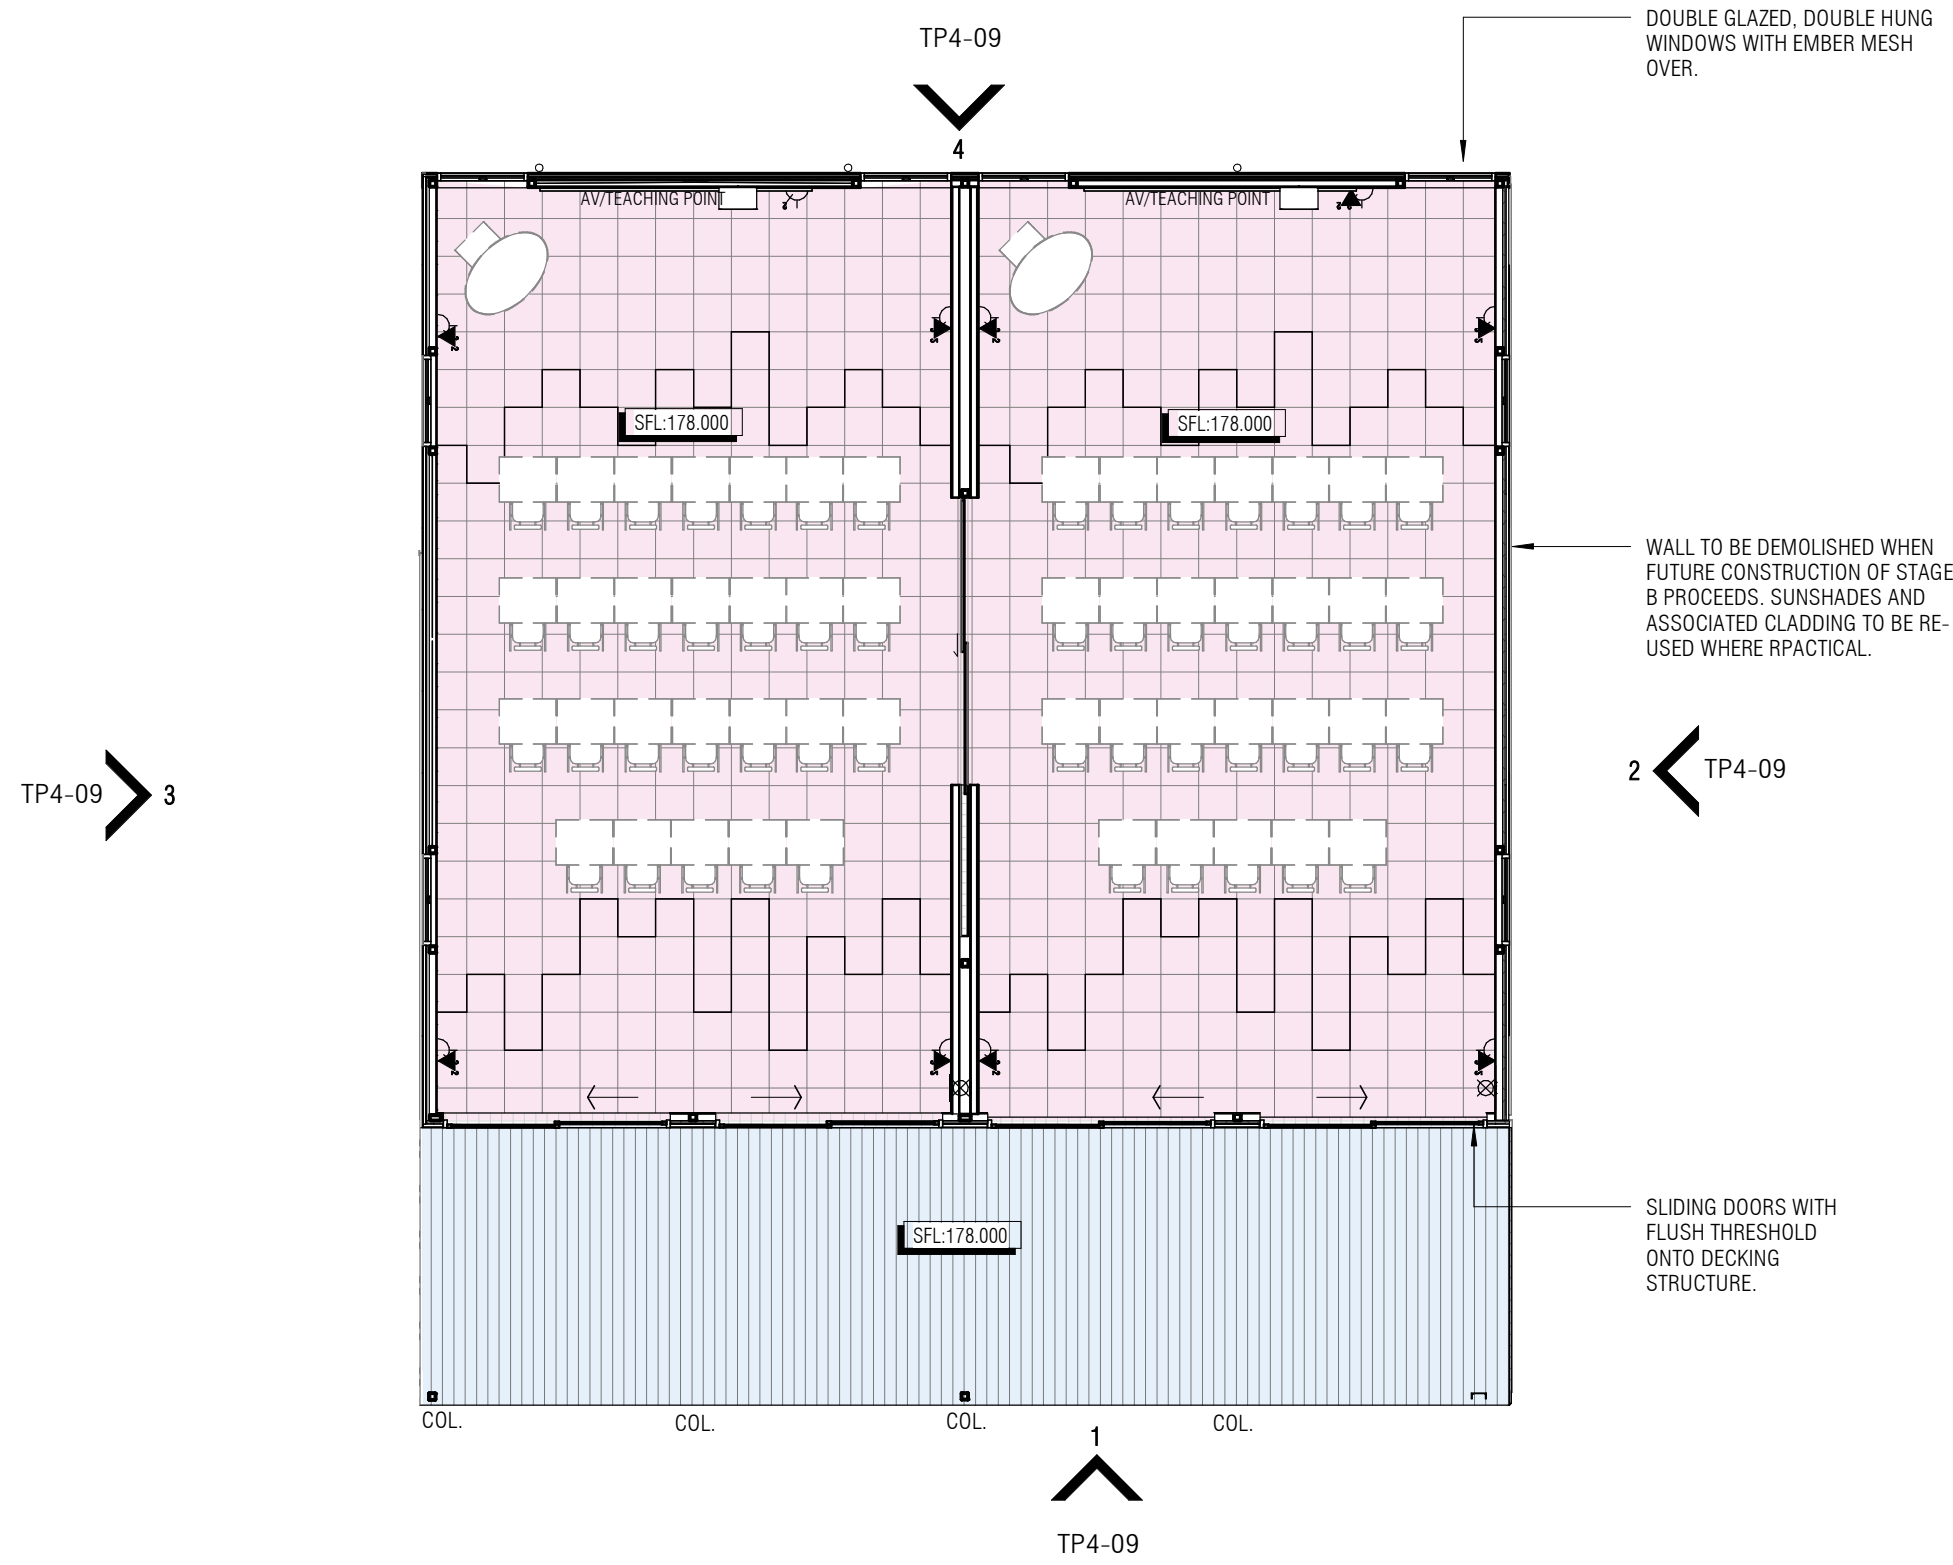


This copied document to be made available
for the sole purpose of enabling
its consideration and review as
part of a planning process under the
Planning and Environment Act 1987.
The document must not be used for any
purpose which may breach any
copyright

1 TP - PROPOSED FLOOR PLAN - BUILDING G - STAGE A
1 : 100

ADVERTISED
PLAN

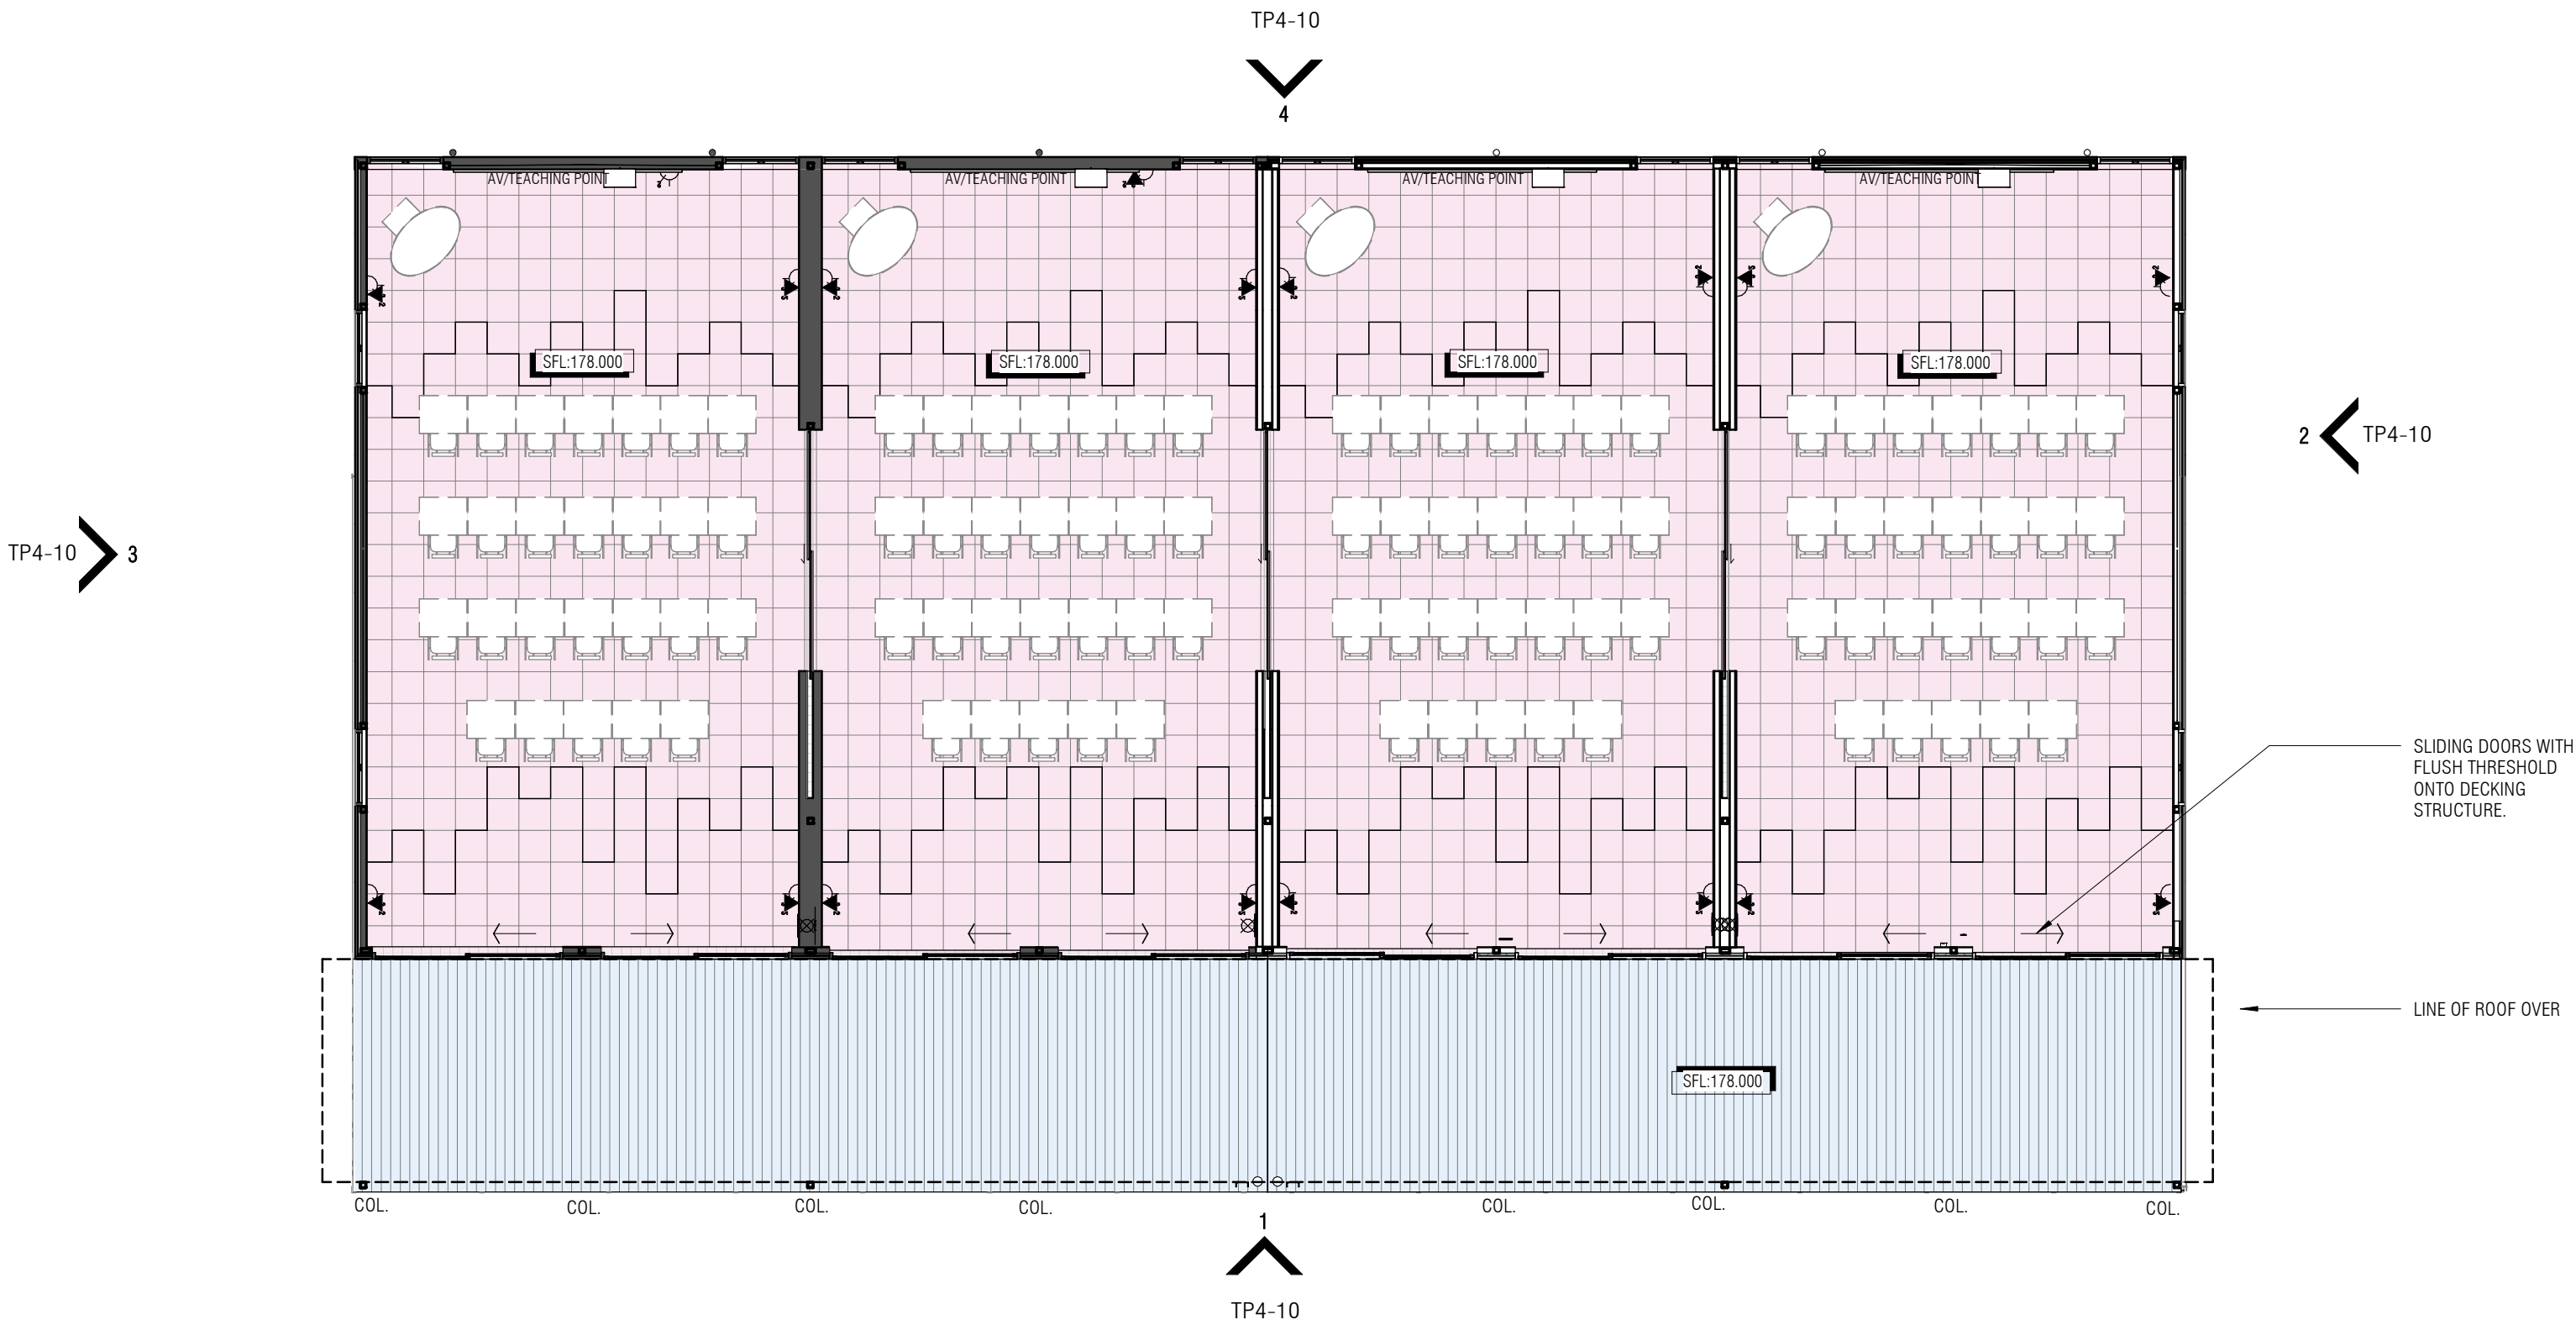

2 TP - PROPOSED FLOOR PLAN - BUILDING G - STAGE B
1 : 100

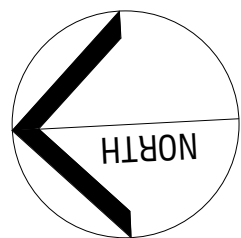

REVISIONS			ACTIVITY
DATE	REV		
25/05/26	A		TOWN PLANNING ISSUE

**cotter
reid**
architects
Suite 10, First Floor,
18-20 Riversdale Road
Geelong, VIC. 3220
Ph: 03 5222 5067
www.cotterreid.com.au

PROJECT:
**MELTON CHRISTIAN COLLEGE -
TOOLERN VALE CAMPUS - BUILDING G**

PROJECT ADDRESS:
**674-740 COBURNS RD, TOOLERN VALE,
VIC. 3337**

DRAWING ISSUE STATUS:
FOR APPROVAL

PROJECT STAGE:
TOWN PLANNING

PROJECT No:
24-866

DRAWING TITLE:
**PROPOSED FLOOR PLAN -
BUILDING G**


DRAWING No:
TP4-04

SCALE:
1 : 100@ A1

REVISION:
A


ISSUE DATE:
25/05/26

This copied document to be made available for the sole purpose of enabling its consideration and review as part of a planning process under the Planning and Environment Act 1987. The document must not be used for any purpose which may breach any copyright

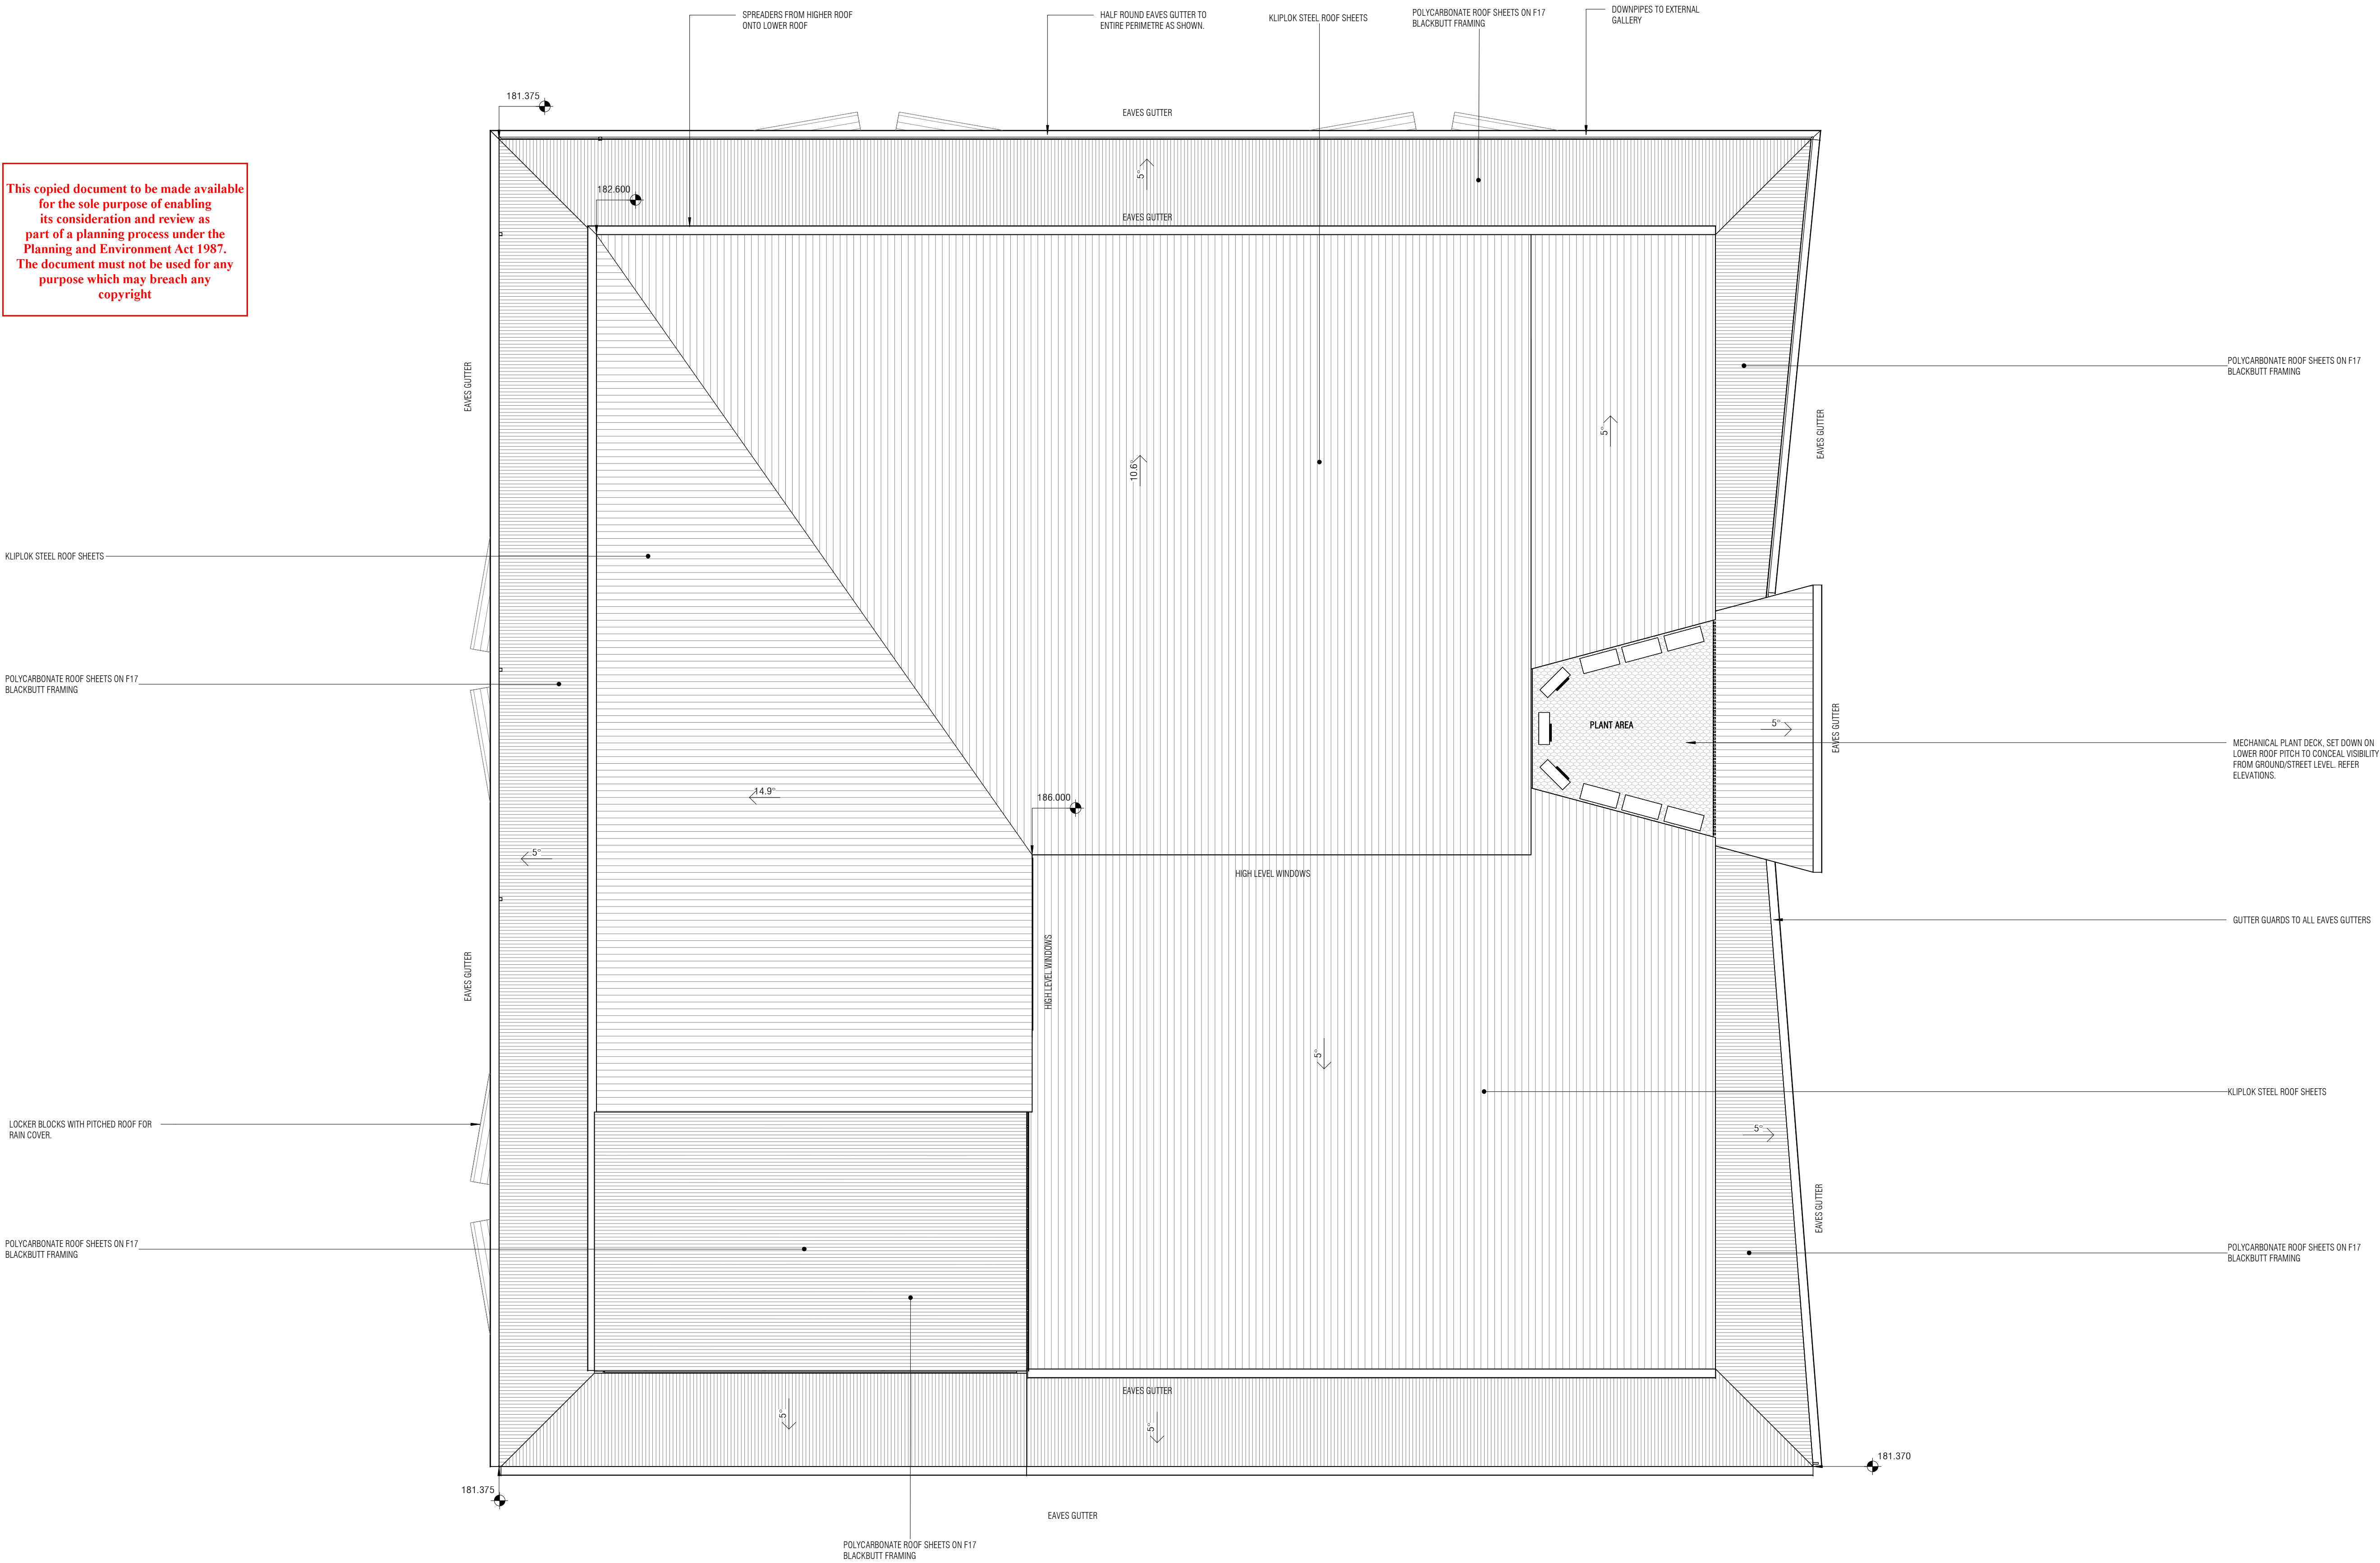

ADVERTISED PLAN

1 TP - PROPOSED ROOF PLAN - BUILDING F
1 : 100

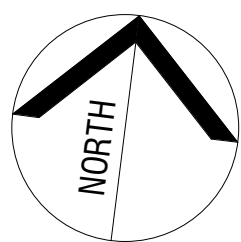

REVISIONS		
DATE	REV	ACTIVITY
25/05/26	A	TOWN PLANNING ISSUE

**cotter
reid
architects**
Suite 10, First Floor,
18-20 Riversdale Road
Geelong, VIC, 3220
Ph: 03 5222 5067
www.cotterreid.com.au

PROJECT:
MELTON CHRISTIAN COLLEGE -
COBURNS CAMPUS - STAGE 4

PROJECT ADDRESS:
674-740 COBURNS RD, TOOLERN VALE,
VIC. 3337

DRAWING ISSUE STATUS:
FOR APPROVAL


DRAWING TITLE:
PROPOSED ROOF PLAN -
BUILDING F

PROJECT STAGE:
TOWN PLANNING

PROJECT No:
25-914

DRAWING No: TP4-05
REVISION: A
SCALE: 1 : 100@ A1
ISSUE DATE: 25/05/26


PLU1 TIME & DATE: 25/05/2026 10:39:00 AM

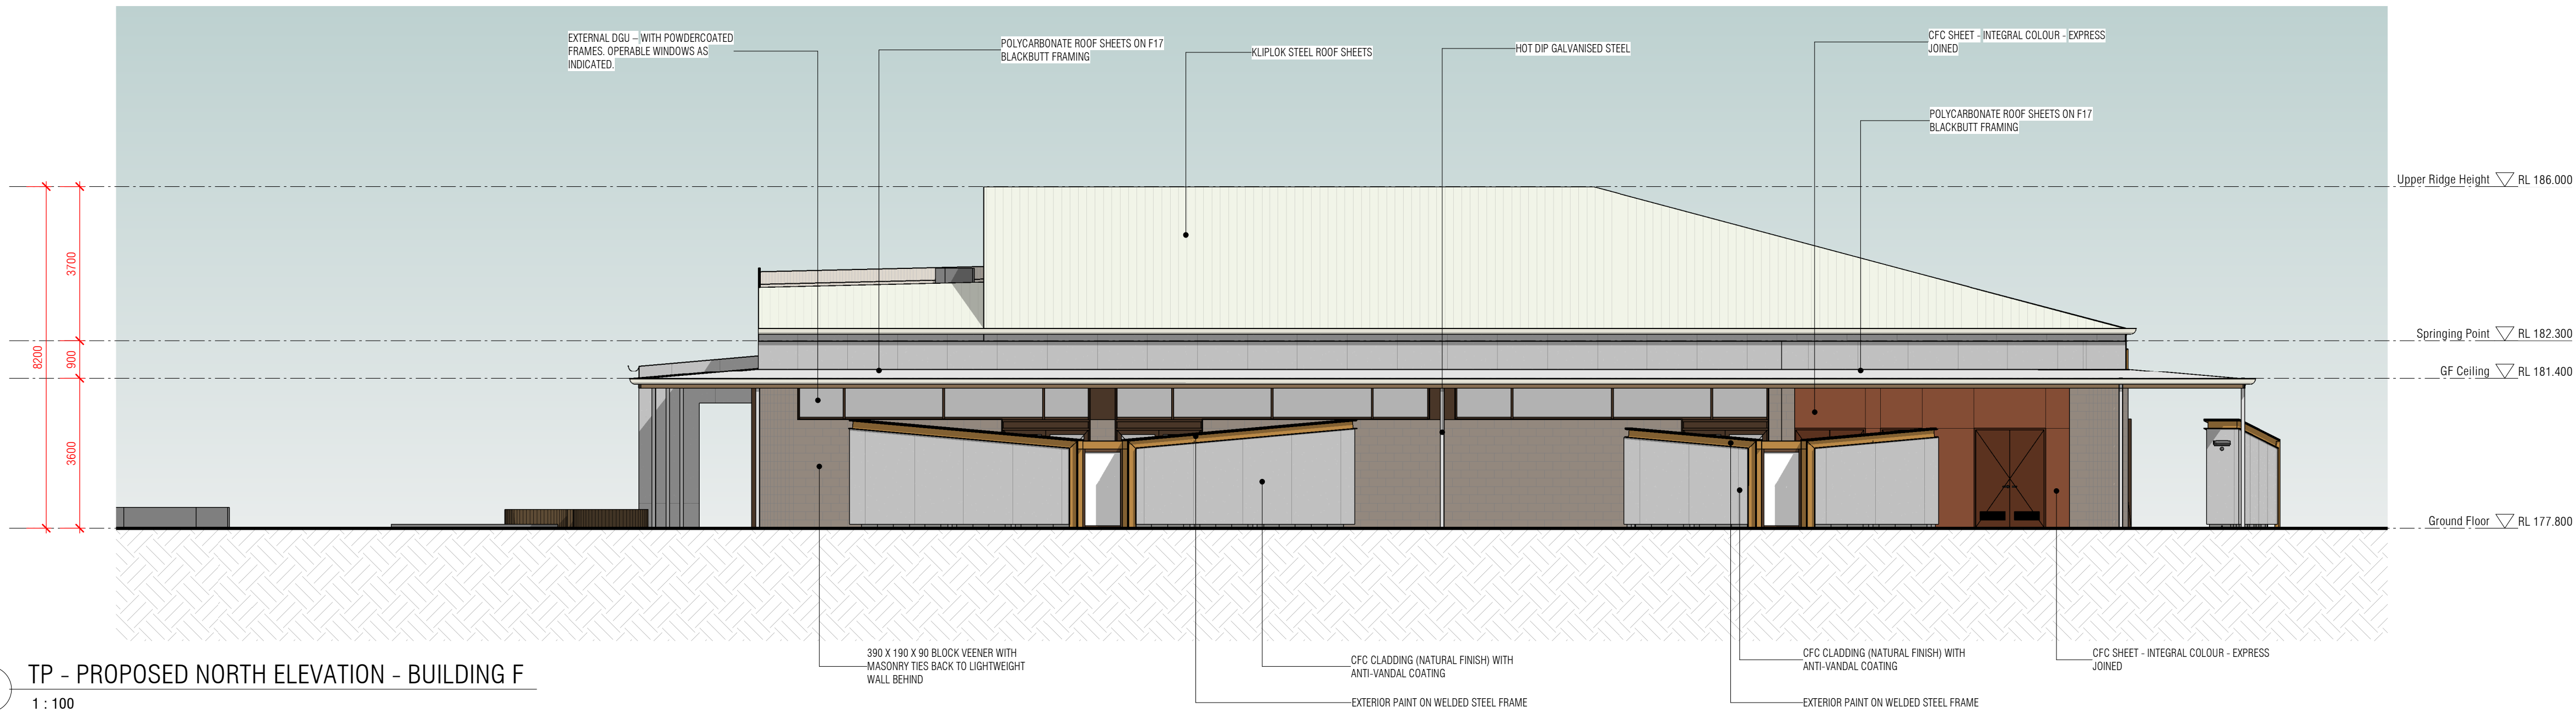

1 TP - PROPOSED NORTH ELEVATION - BUILDING F
1 : 100

This copied document to be made available for the sole purpose of enabling its consideration and review as part of a planning process under the Planning and Environment Act 1987. The document must not be used for any purpose which may breach any copyright

ADVERTISED PLAN

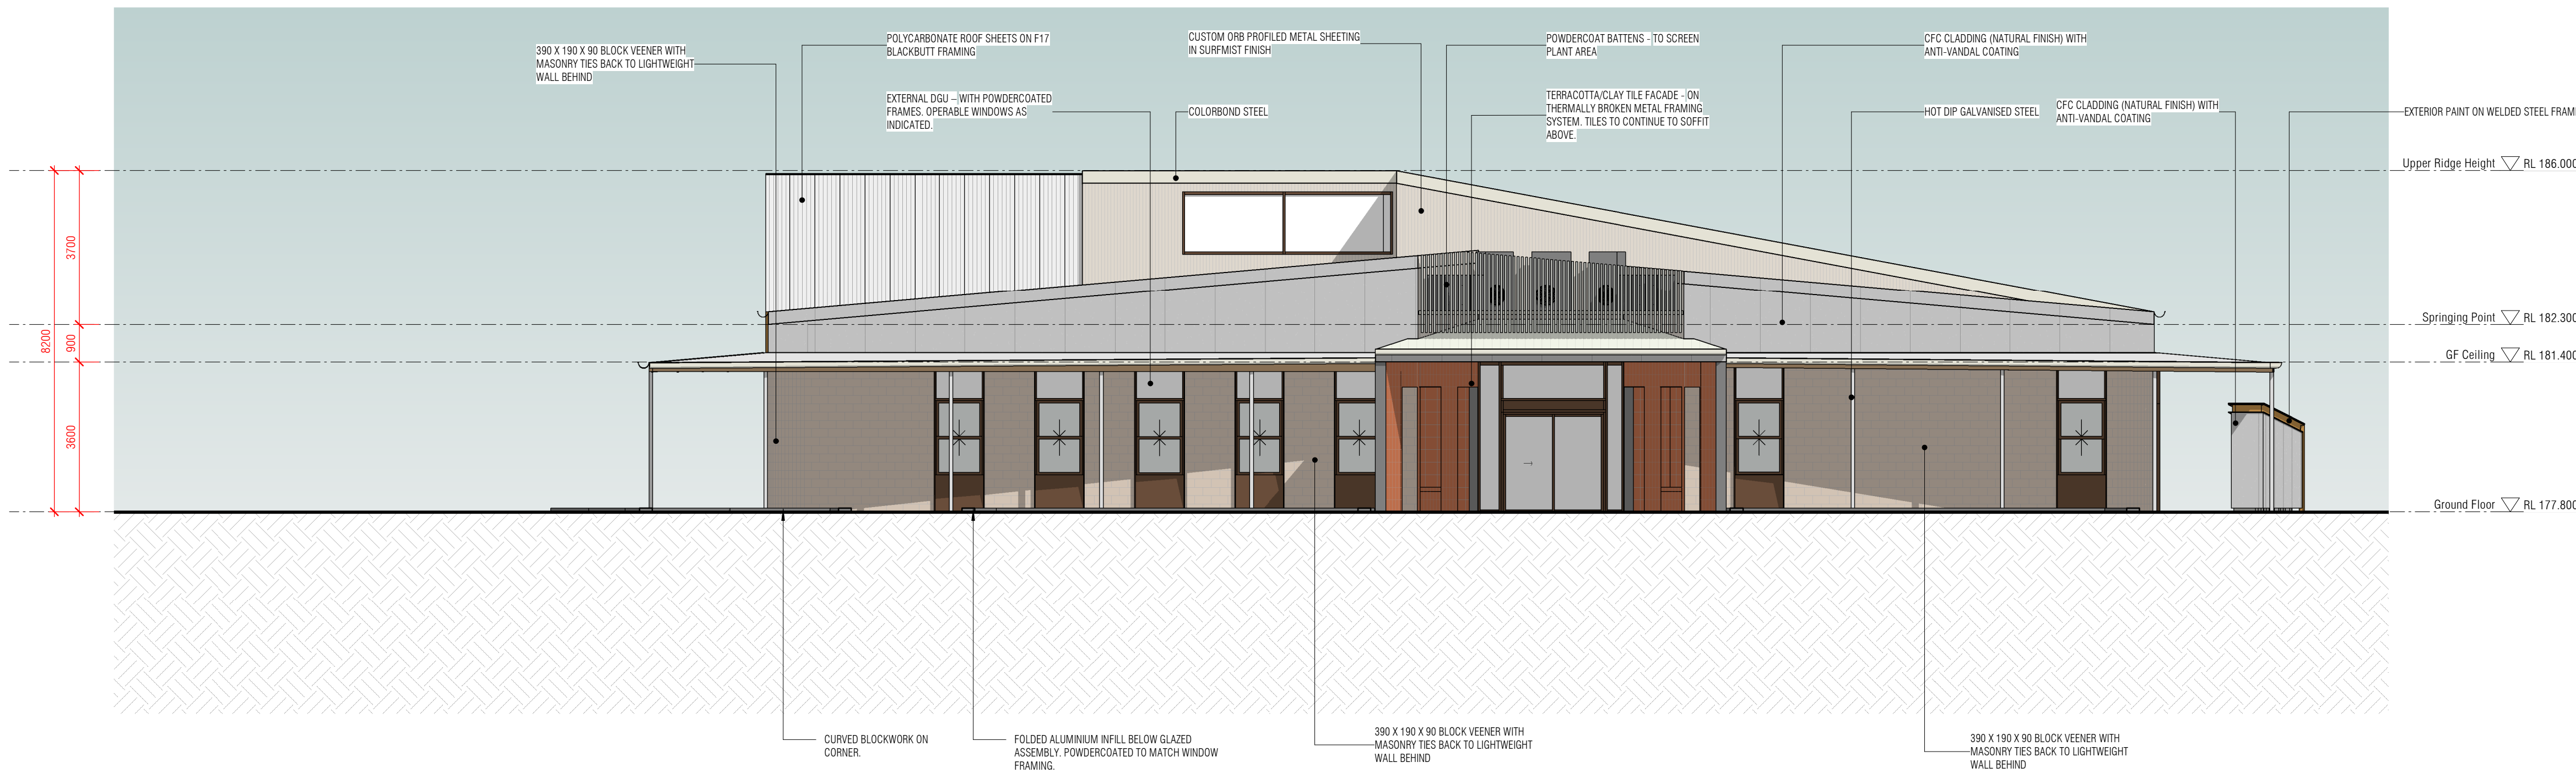

2 TP - PROPOSED EAST ELEVATION - BUILDING F
1 : 100



REVISIONS			ACTIVITY
DATE	REV		
25/05/26	A		TOWN PLANNING ISSUE

**cotter
reid**
architects
Suite 10, First Floor,
18-20 Riversdale Road
Geelong, VIC. 3220
Ph: 03 5222 5067
www.cotterreid.com.au

PROJECT:
**MELTON CHRISTIAN COLLEGE -
COBURNS CAMPUS - STAGE 4**


PROJECT ADDRESS:
**674-740 COBURNS RD, TOOLERN VALE,
VIC. 3337**
DRAWING ISSUE STATUS:
FOR APPROVAL

PROJECT STAGE:
TOWN PLANNING
PROJECT No:
25-914


DRAWING TITLE:
**PROPOSED ELEVATIONS -
BUILDING F SHEET 1**

DRAWING No:
TP4-07
SCALE:
1 : 100@ A1
REVISION:
A
ISSUE DATE:
25/05/26

PLOT TIME & DATE: 25/05/2026 10:39:38 AM

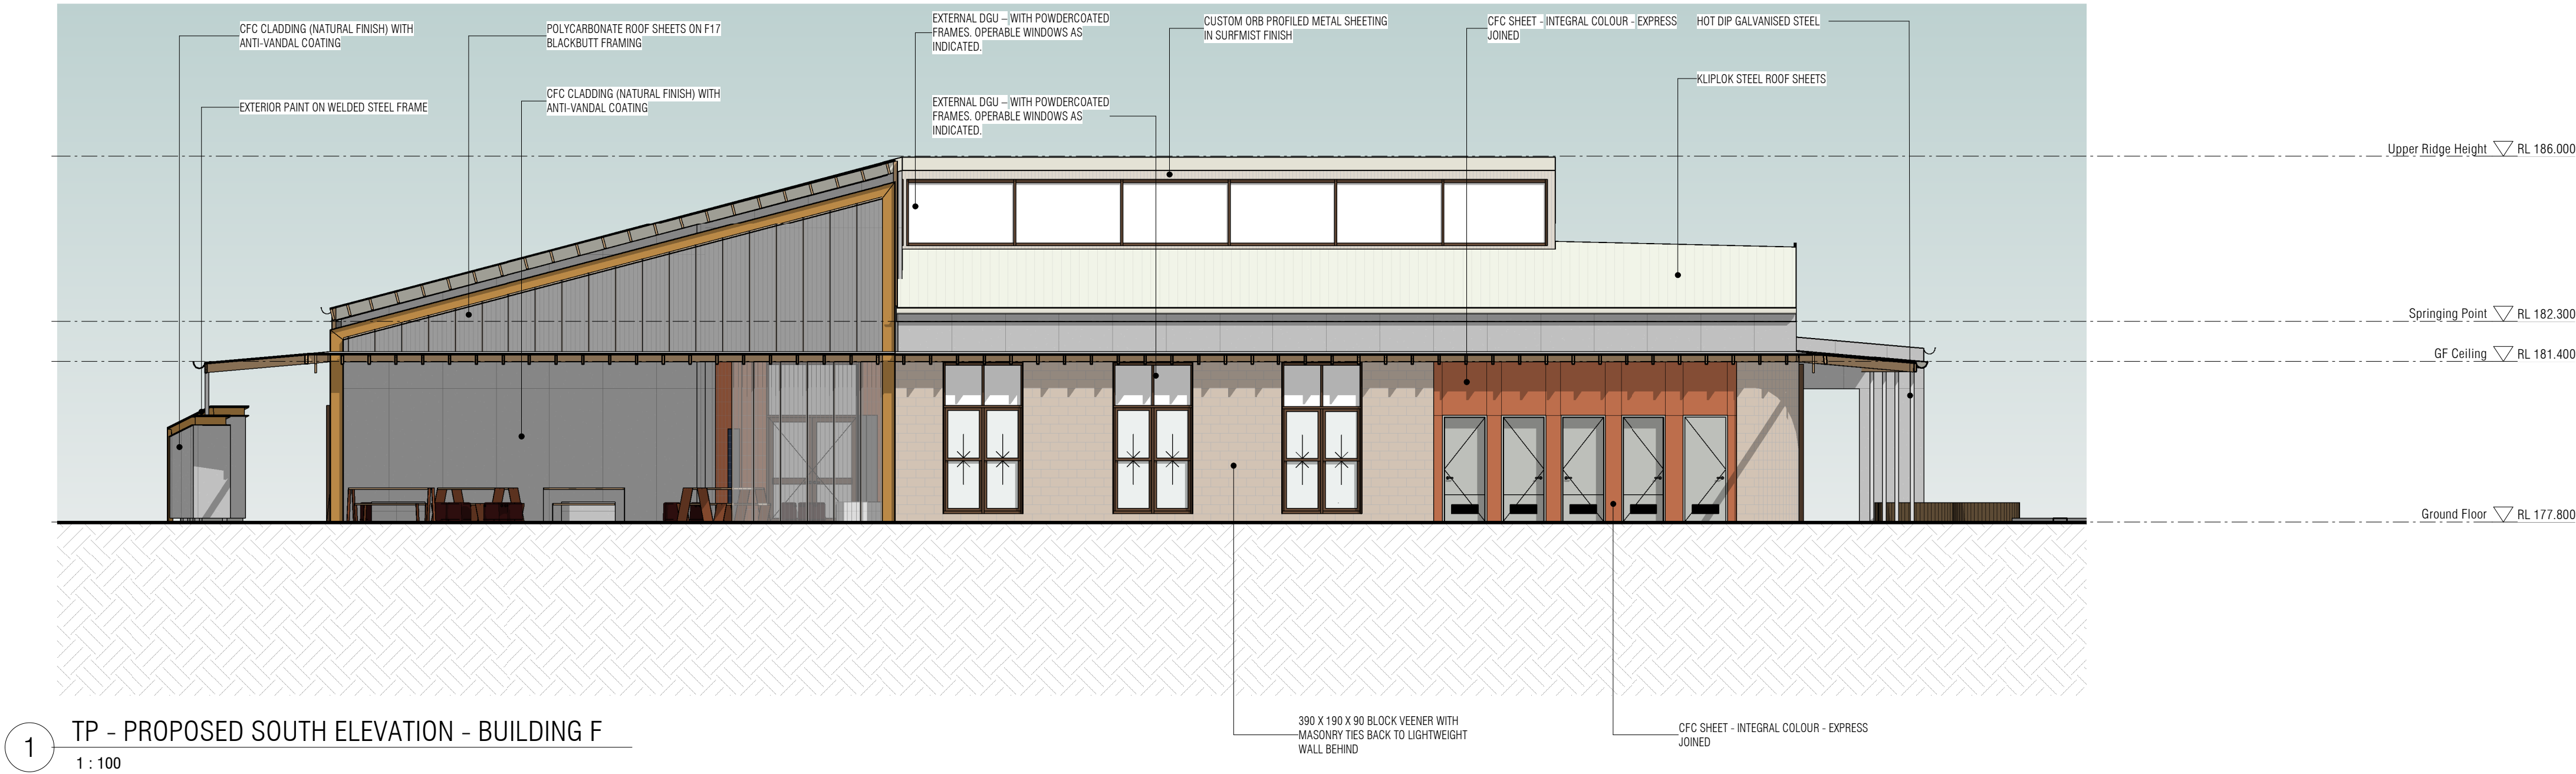

1 TP - PROPOSED SOUTH ELEVATION - BUILDING F
1 : 100

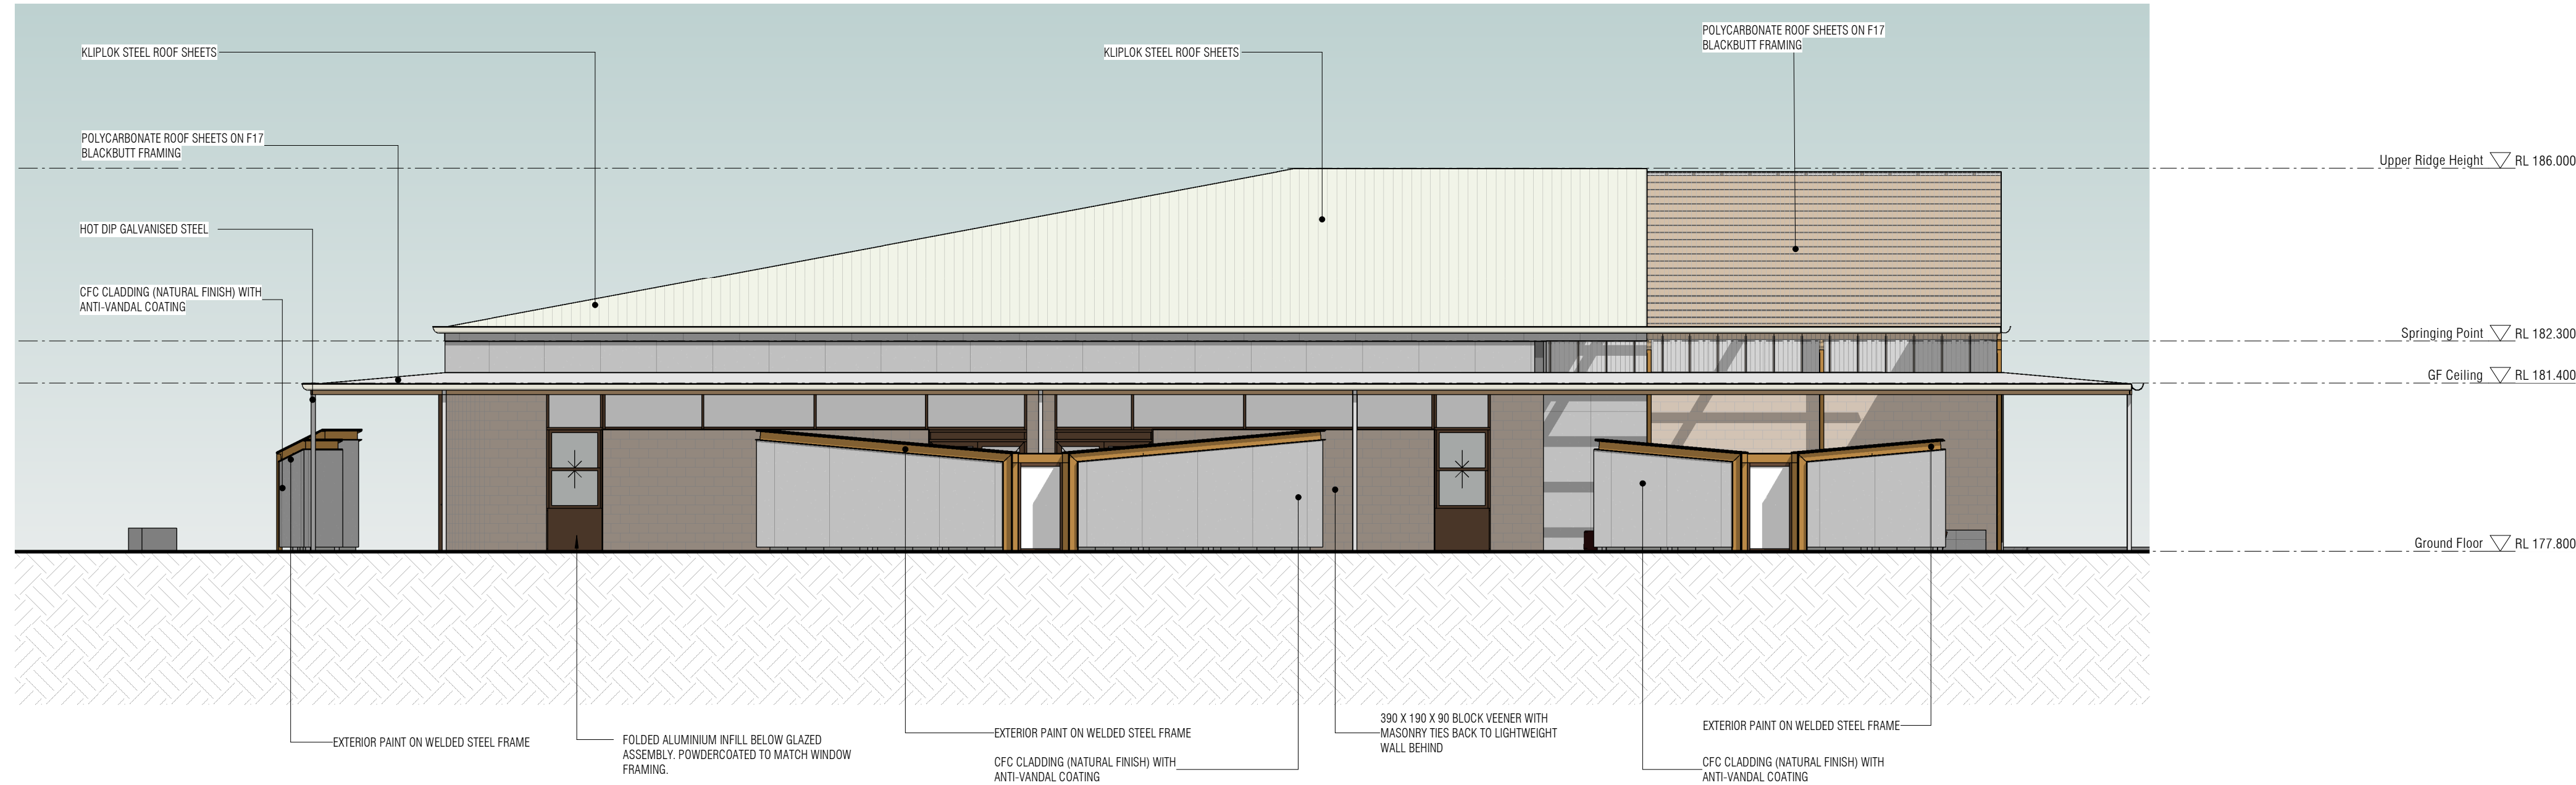

2 TP - PROPOSED WEST ELEVATION - BUILDING F
1 : 100

ADVERTISED
PLAN

This copied document to be made available for the sole purpose of enabling its consideration and review as part of a planning process under the Planning and Environment Act 1987. The document must not be used for any purpose which may breach any copyright



REVISIONS		ACTIVITY
DATE	REV	
25/05/26	A	TOWN PLANNING ISSUE

**cotter
reid**
architects
Suite 10, First Floor,
18-20 Riversdale Road
Geelong, VIC. 3220
Ph: 03 5222 5067
www.cotterreid.com.au

PROJECT:
MELTON CHRISTIAN COLLEGE -
COBURNS CAMPUS - STAGE 4

PROJECT ADDRESS:
674-740 COBURNS RD, TOOLERN VALE,
VIC. 3337
DRAWING ISSUE STATUS:
FOR APPROVAL


PROJECT STAGE:
TOWN PLANNING
PROJECT No:
25-914

DRAWING TITLE:
PROPOSED ELEVATIONS -
BUILDING F SHEET 2


DRAWING No:
TP4-08
SCALE:
1 : 100@ A1

REVISION:
A
ISSUE DATE:
25/05/26


NOTE:
ALL SITE LEVELS SHOWN ARE TO
THE AUSTRALIAN HEIGHT DATUM
UNLESS OTHERWISE NOTED.

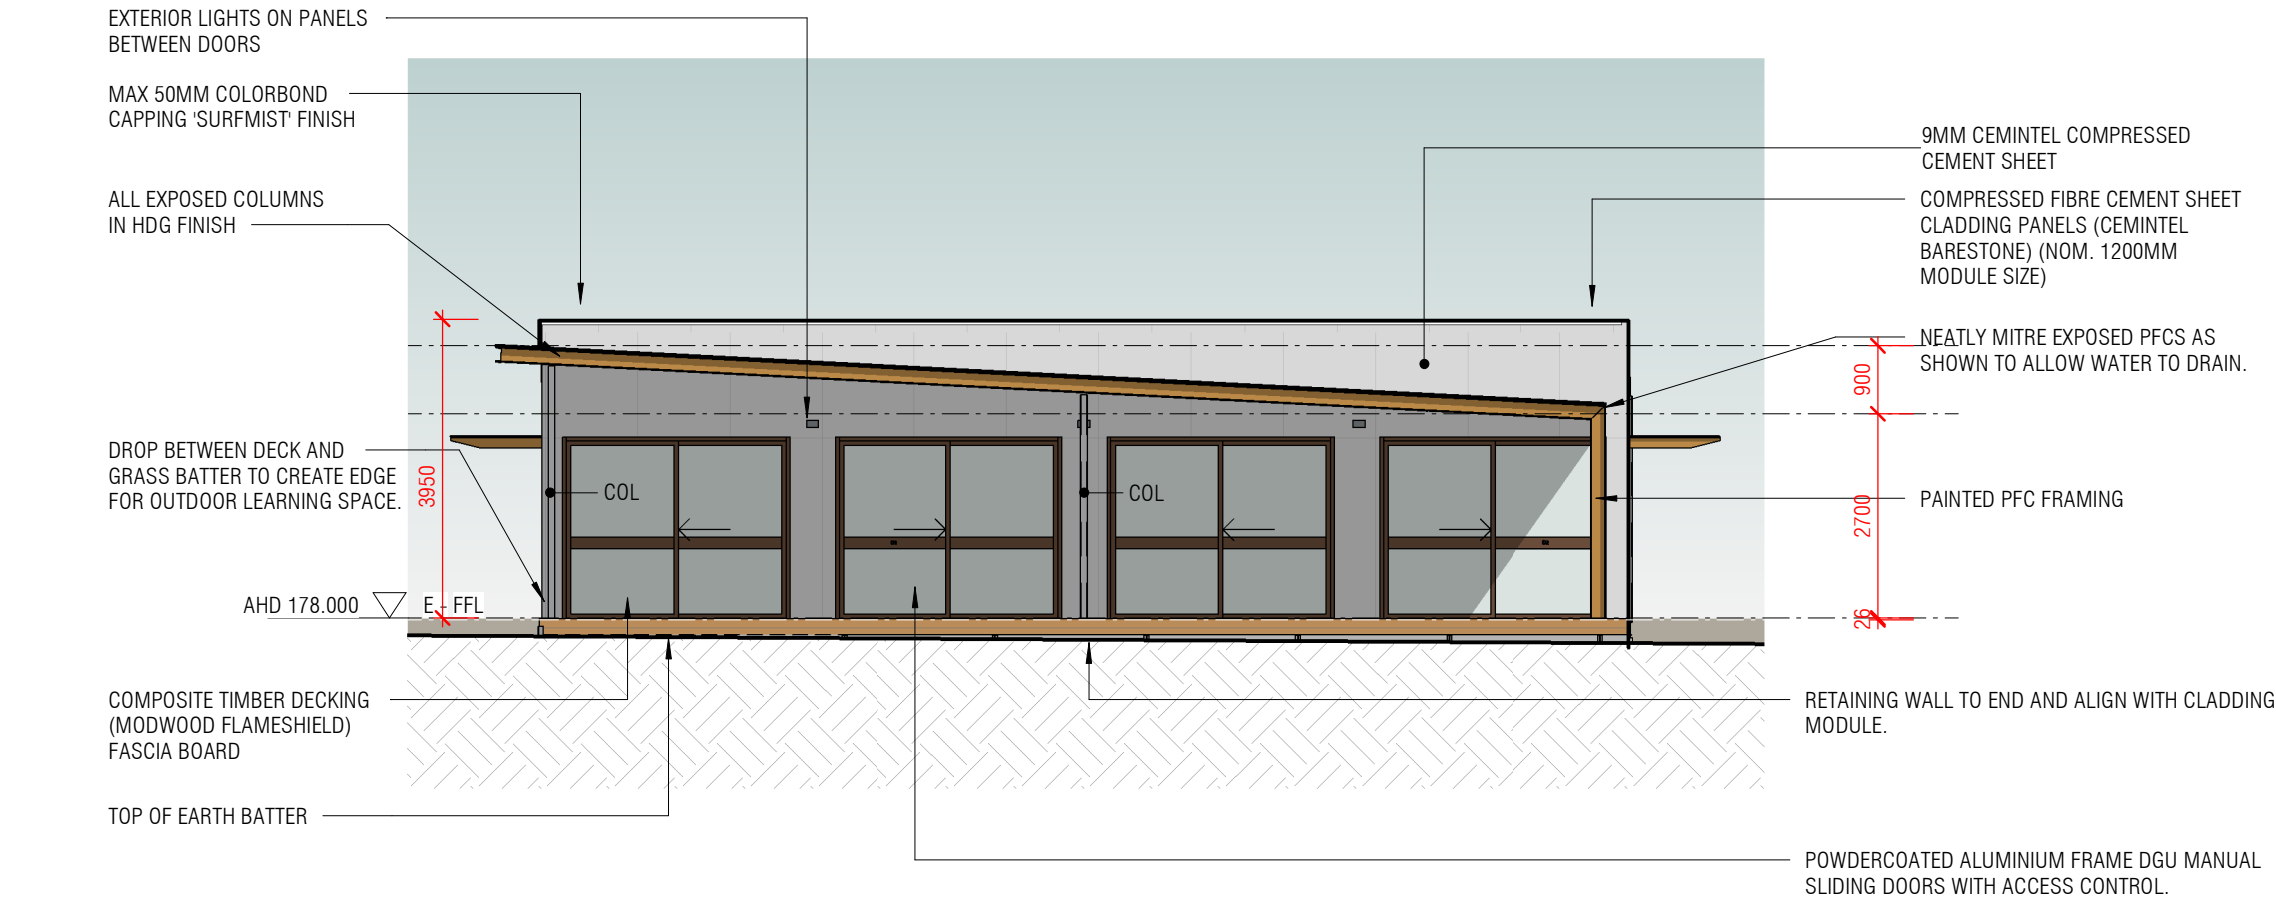


1 TP - PROPOSED WEST ELEVATION - BUILDING G - STAGE A
1 : 100

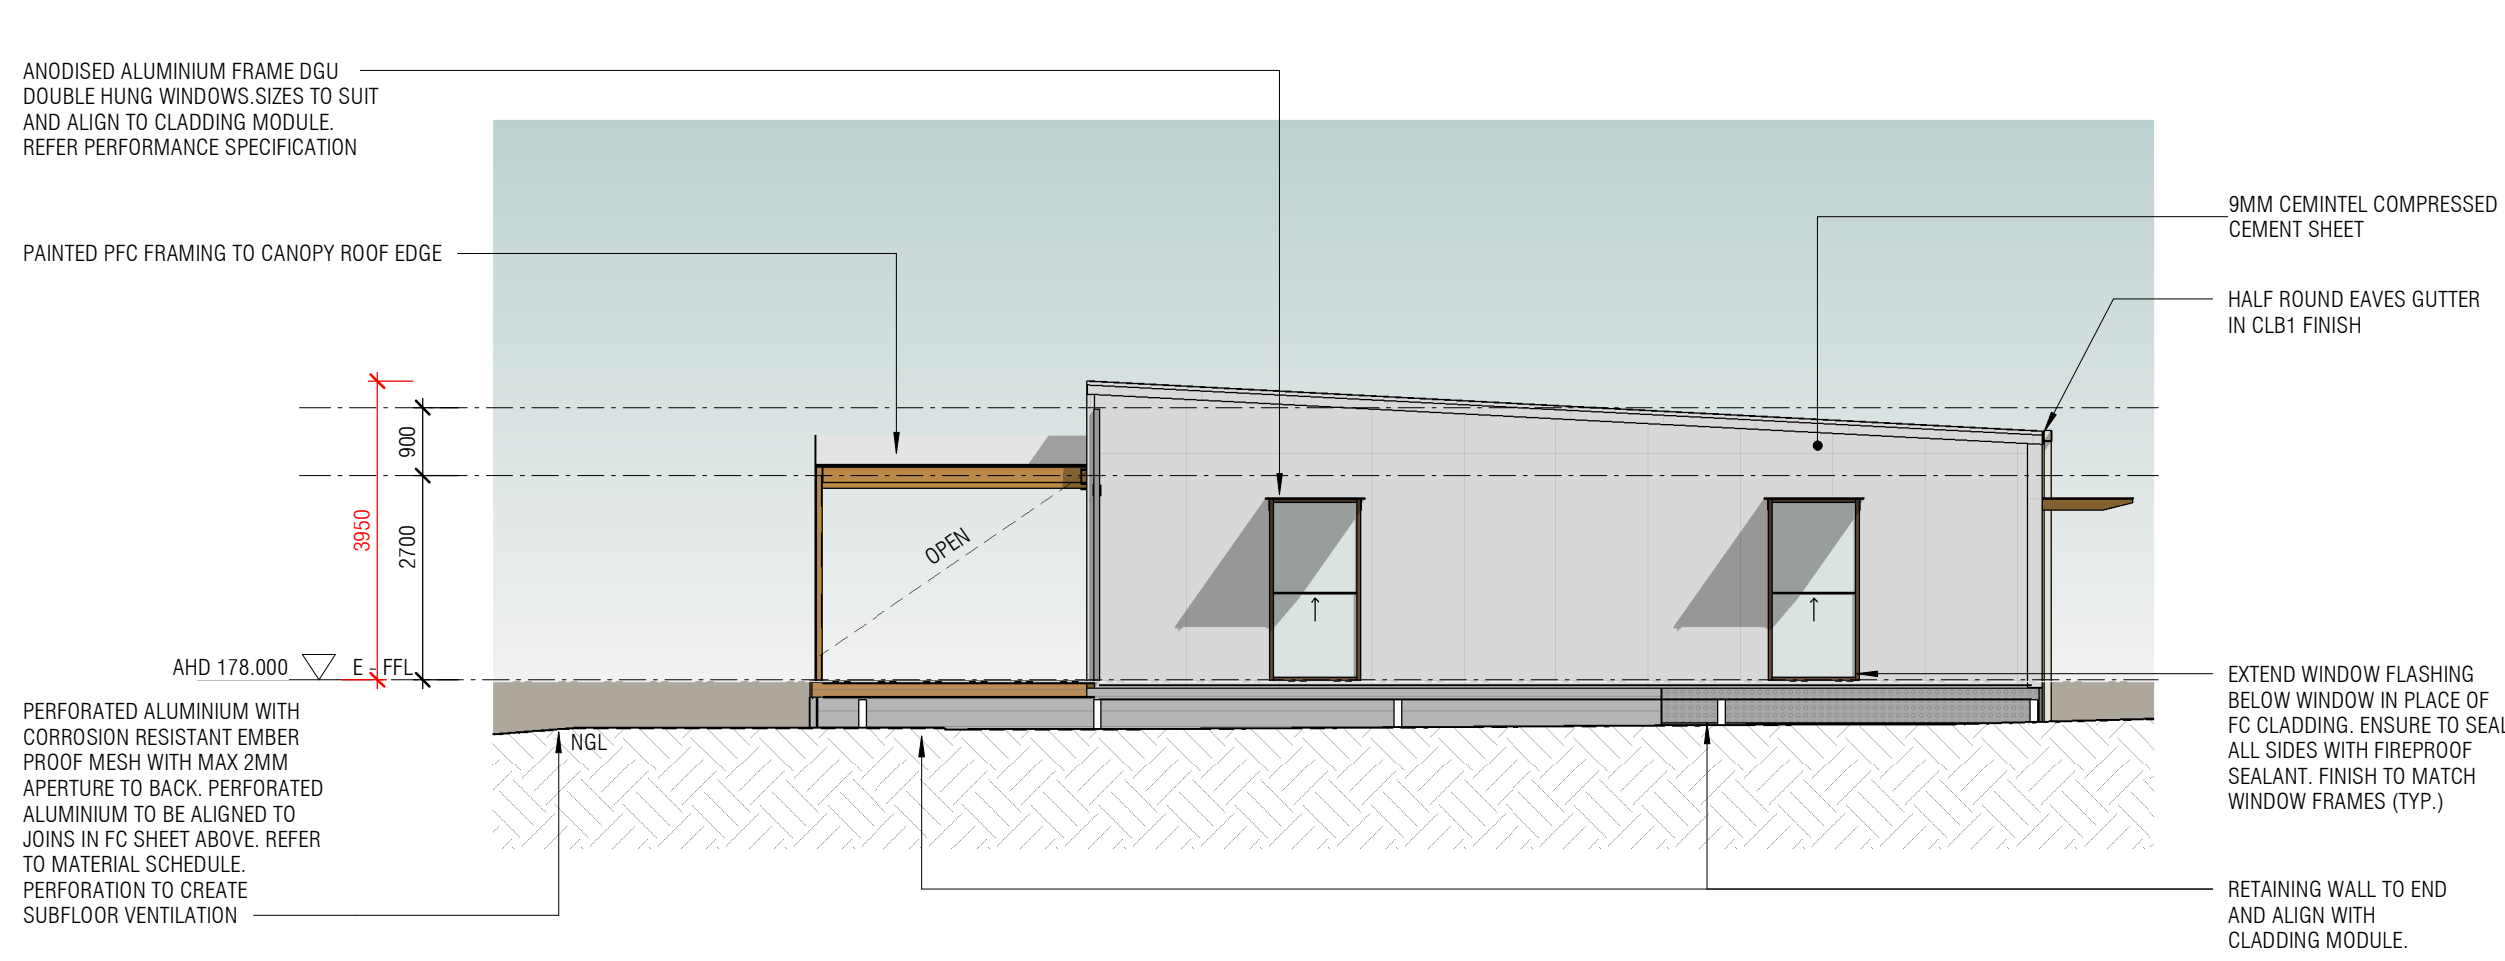

2 TP - PROPOSED SOUTH ELEVATION - BUILDING G - STAGE A
1 : 100

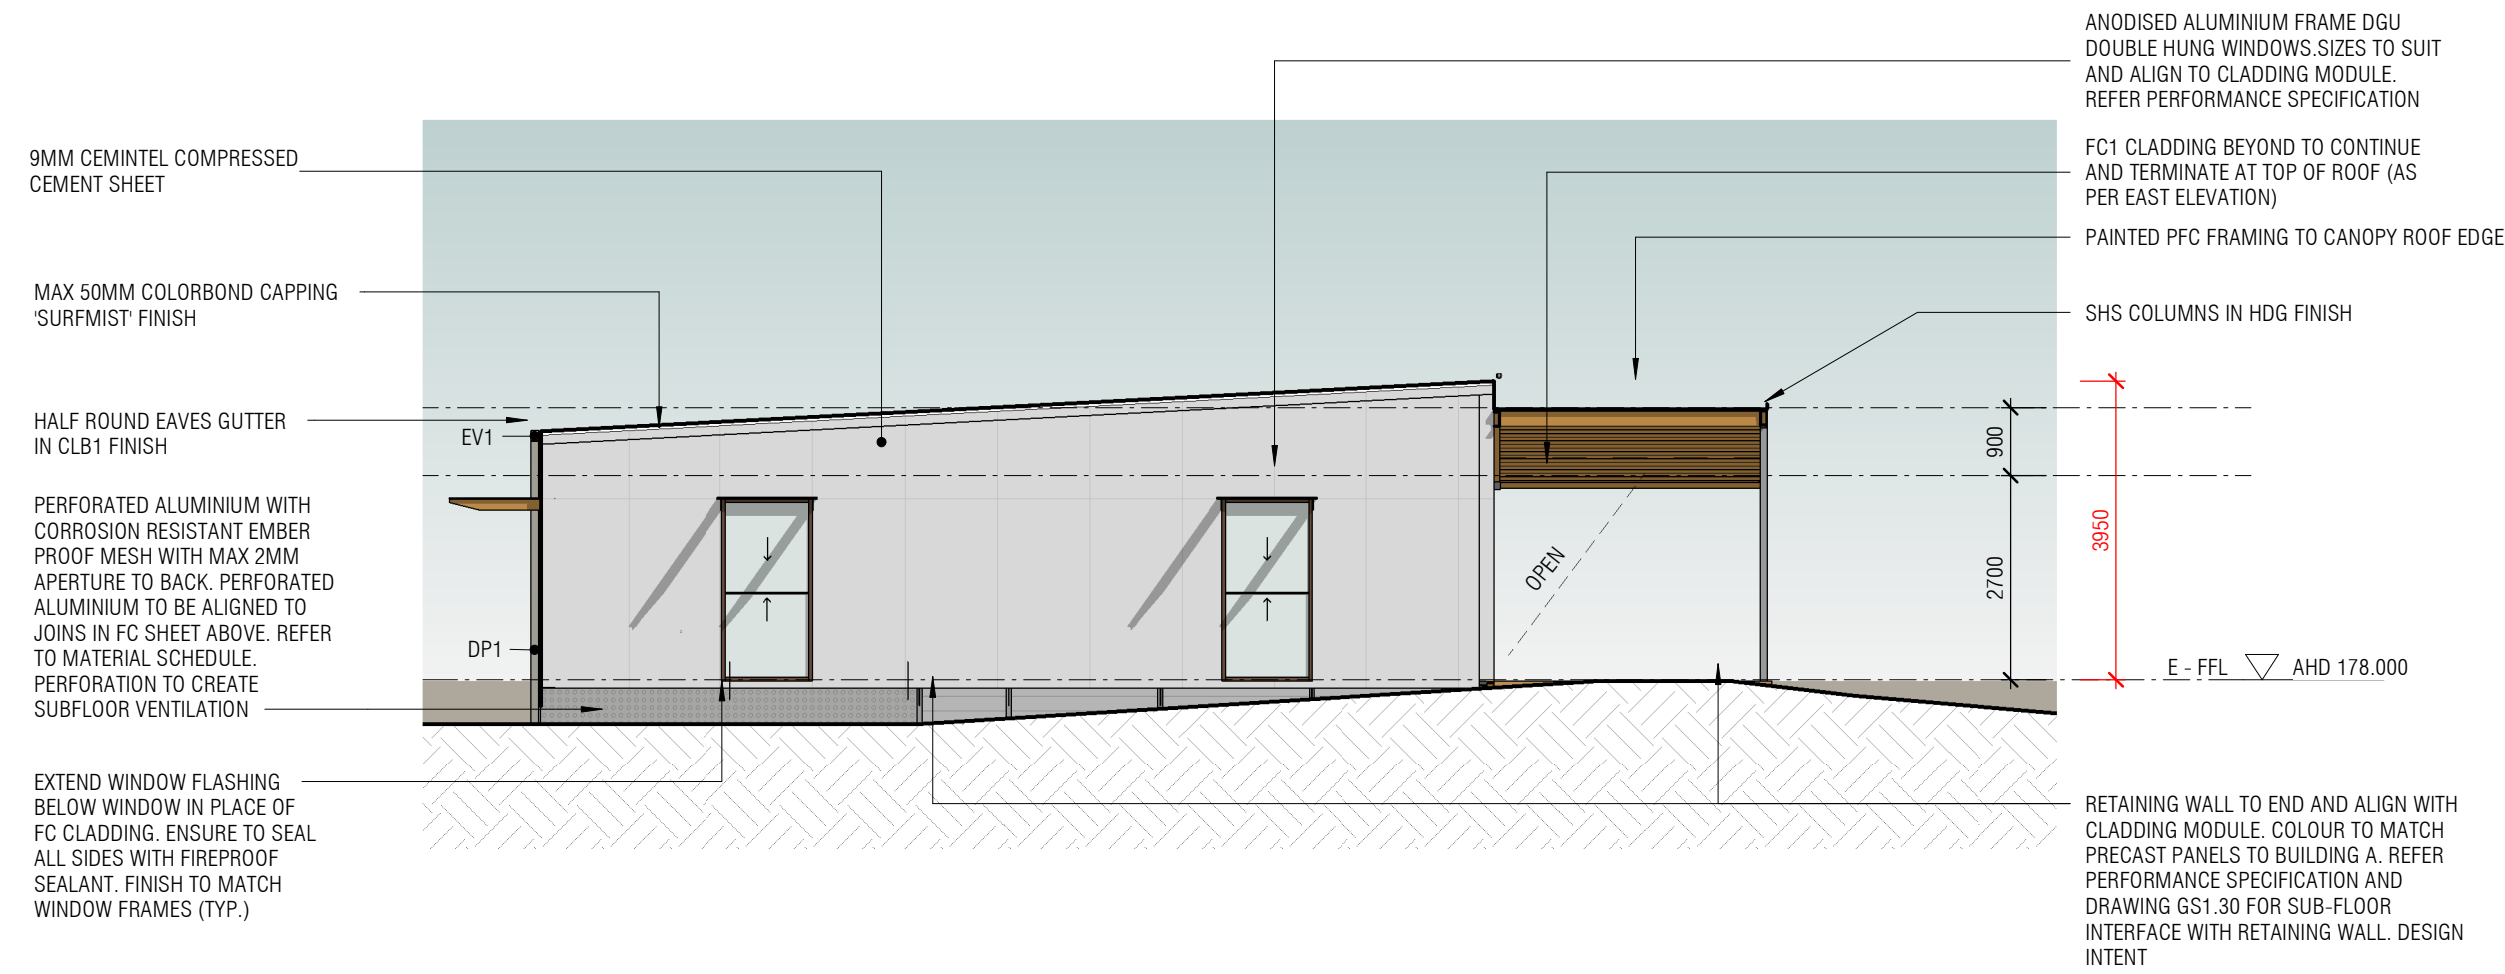

3 TP - PROPOSED NORTH ELEVATION - BUILDING G - STAGE A
1 : 100

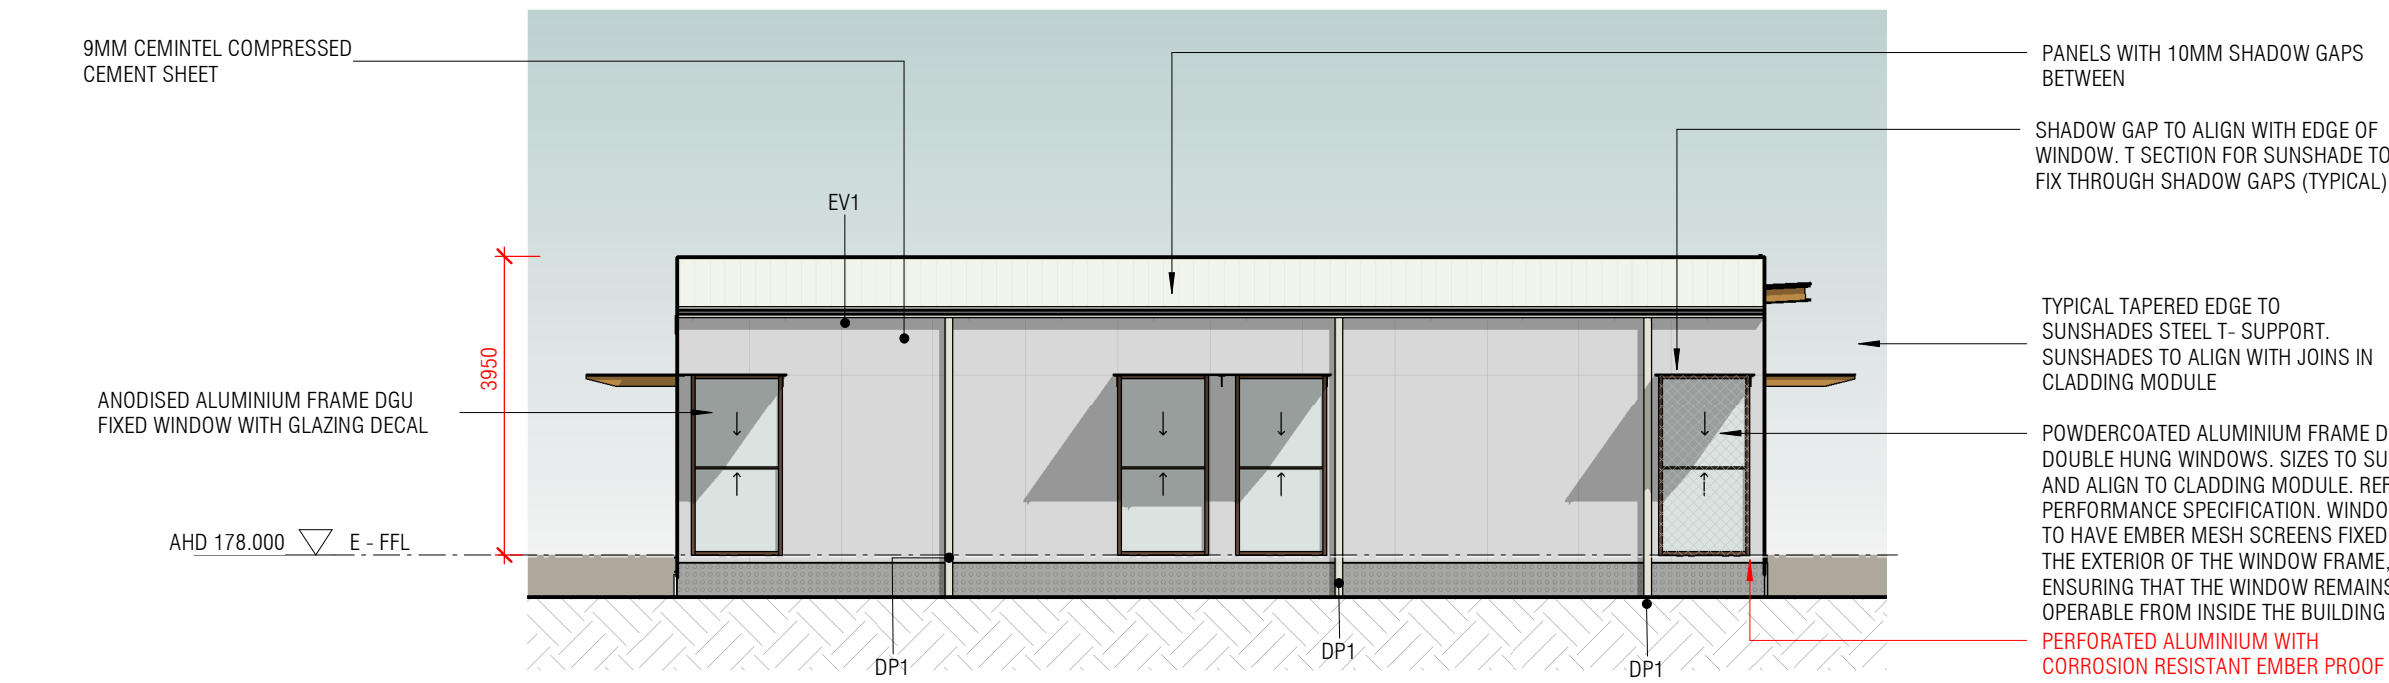

4 TP - PROPOSED EAST ELEVATION - BUILDING G - STAGE A
1 : 100

This copied document to be made available for the sole purpose of enabling its consideration and review as part of a planning process under the Planning and Environment Act 1987. The document must not be used for any purpose which may breach any copyright

ADVERTISED
PLAN



REVISIONS			ACTIVITY
DATE	REV		
25/05/26	A		TOWN PLANNING ISSUE

**cotter
reid
architects**
Suite 10, First Floor,
18-20 Riversdale Road
Geelong, VIC. 3220
Ph: 03 5222 5067
www.cotterreid.com.au

PROJECT:
**MELTON CHRISTIAN COLLEGE -
TOOLERN VALE CAMPUS - BUILDING G**

DRAWING TITLE:
**PROPOSED ELEVATIONS -
BUILDING G SHEET 1**


PROJECT ADDRESS:
**674-740 COBURNS RD, TOOLERN VALE,
VIC. 3337**
DRAWING ISSUE STATUS:
FOR APPROVAL

PROJECT STAGE:
TOWN PLANNING
PROJECT No:
24-866


DRAWING No:
TP4-09
SCALE:
1 : 100@ A1

REVISION:
A
ISSUE DATE:
25/05/26


PLOT TIME & DATE: 25/05/2026 10:27:49 AM

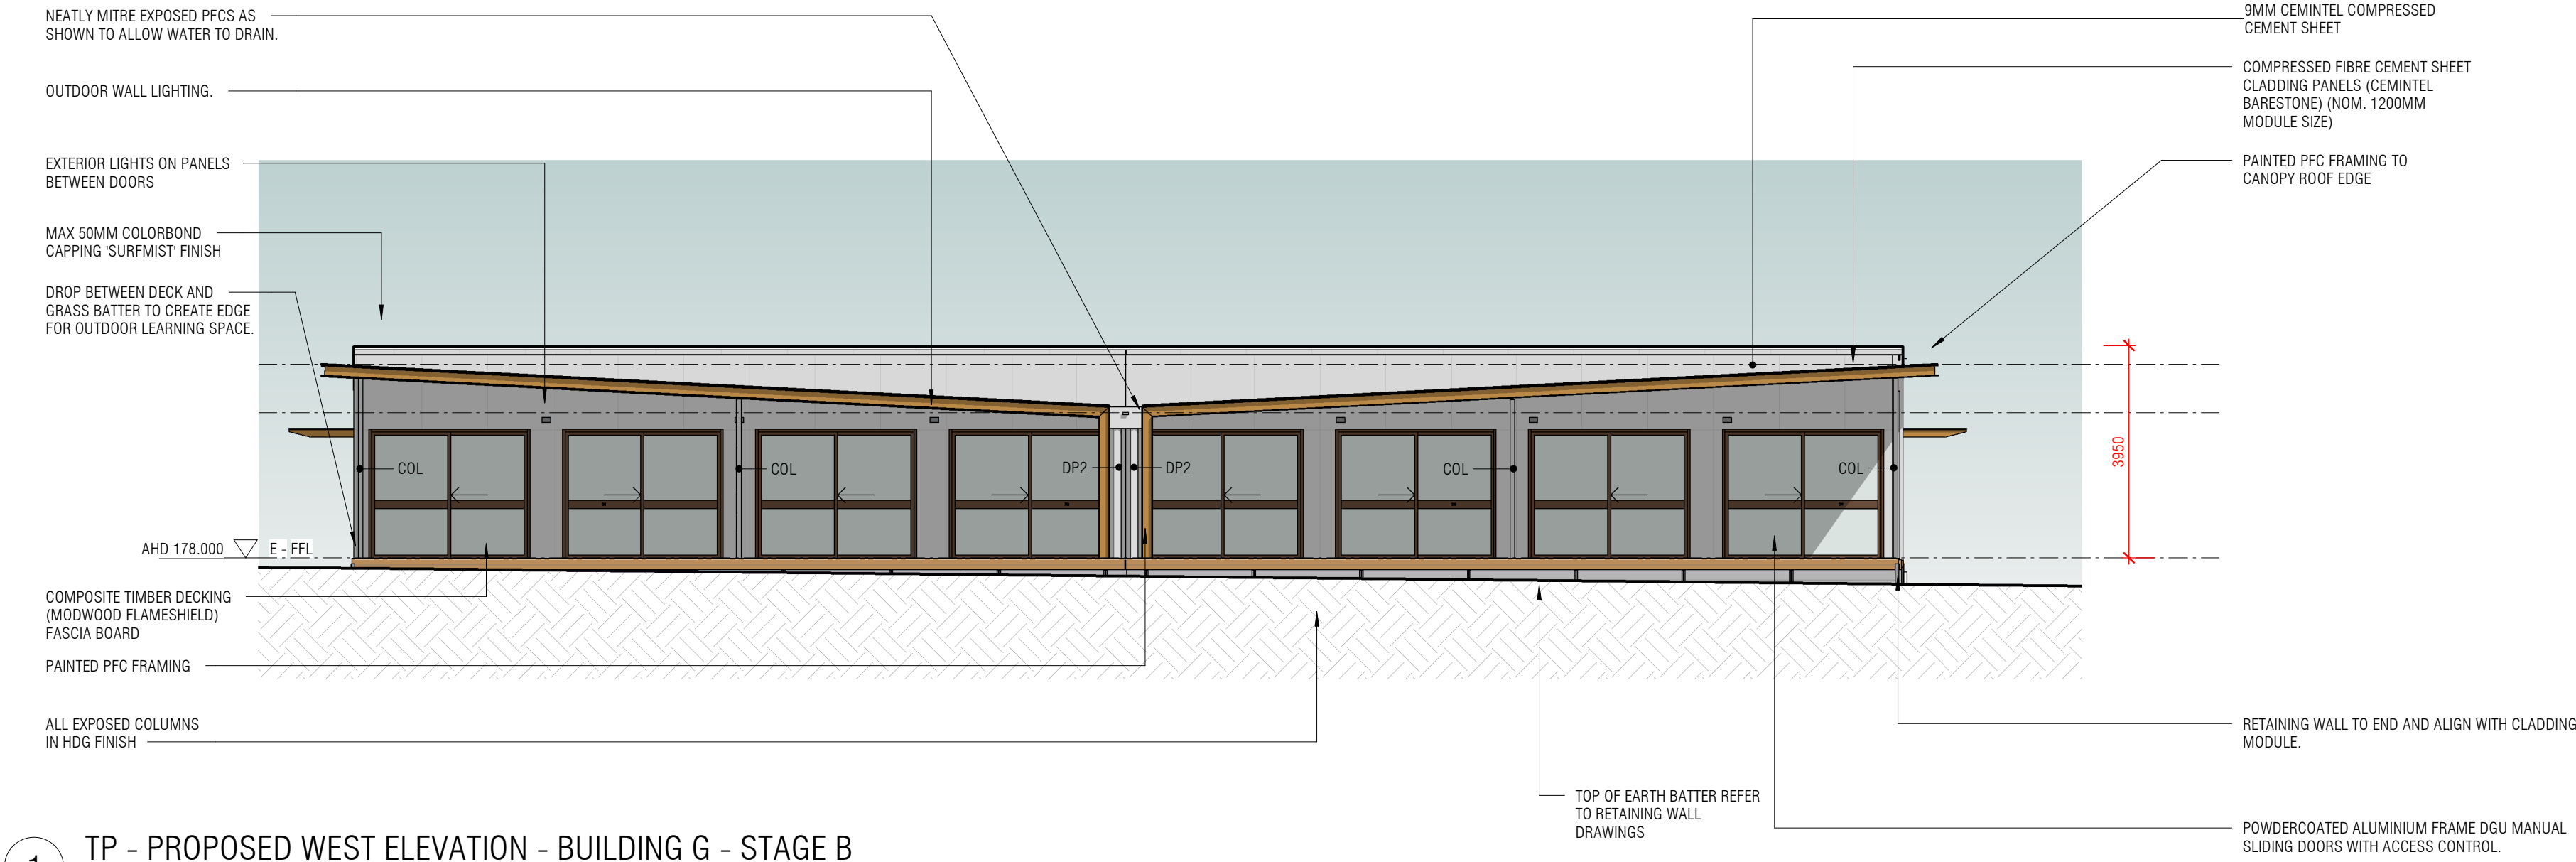


1 TP - PROPOSED WEST ELEVATION - BUILDING G - STAGE B
1 : 100

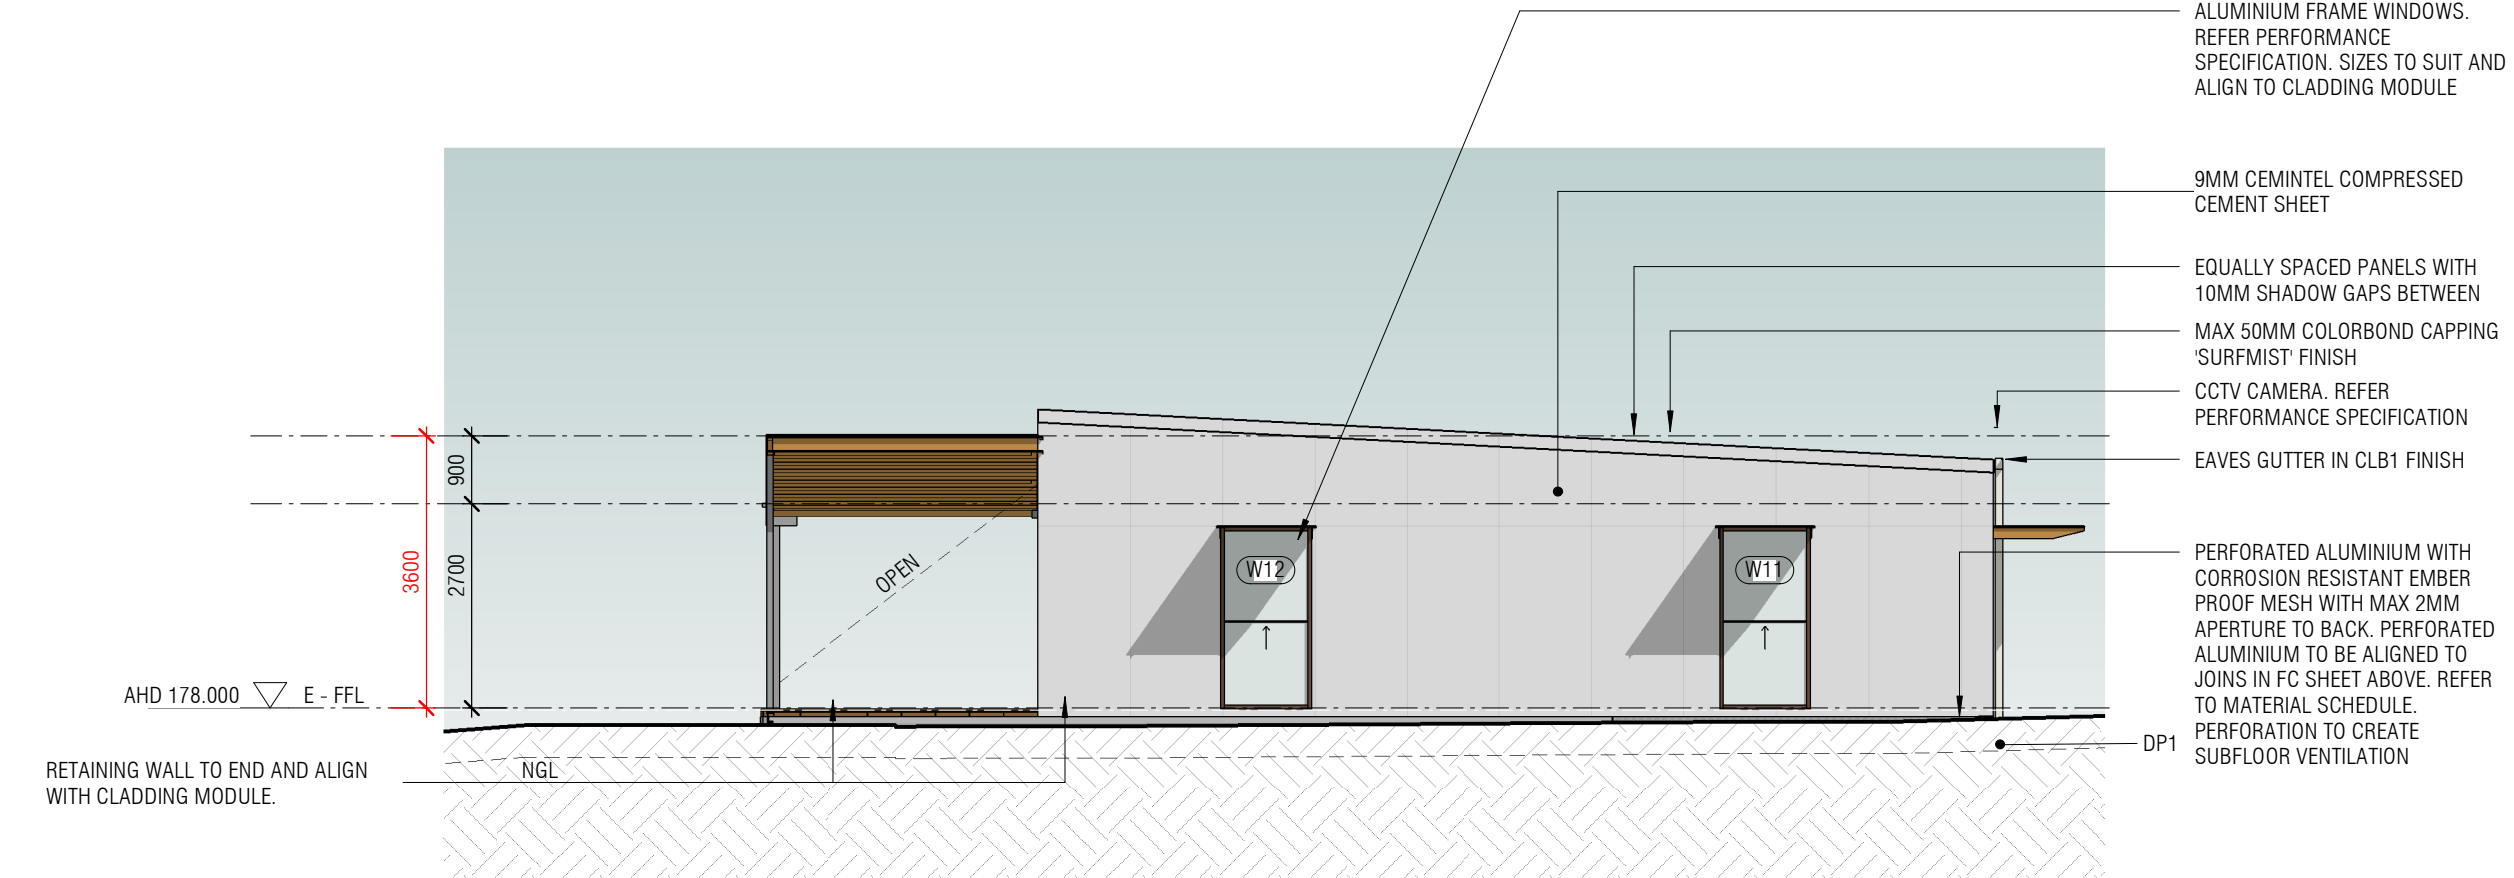

2 TP - PROPOSED SOUTH ELEVATION - BUILDING G - STAGE B
1 : 100

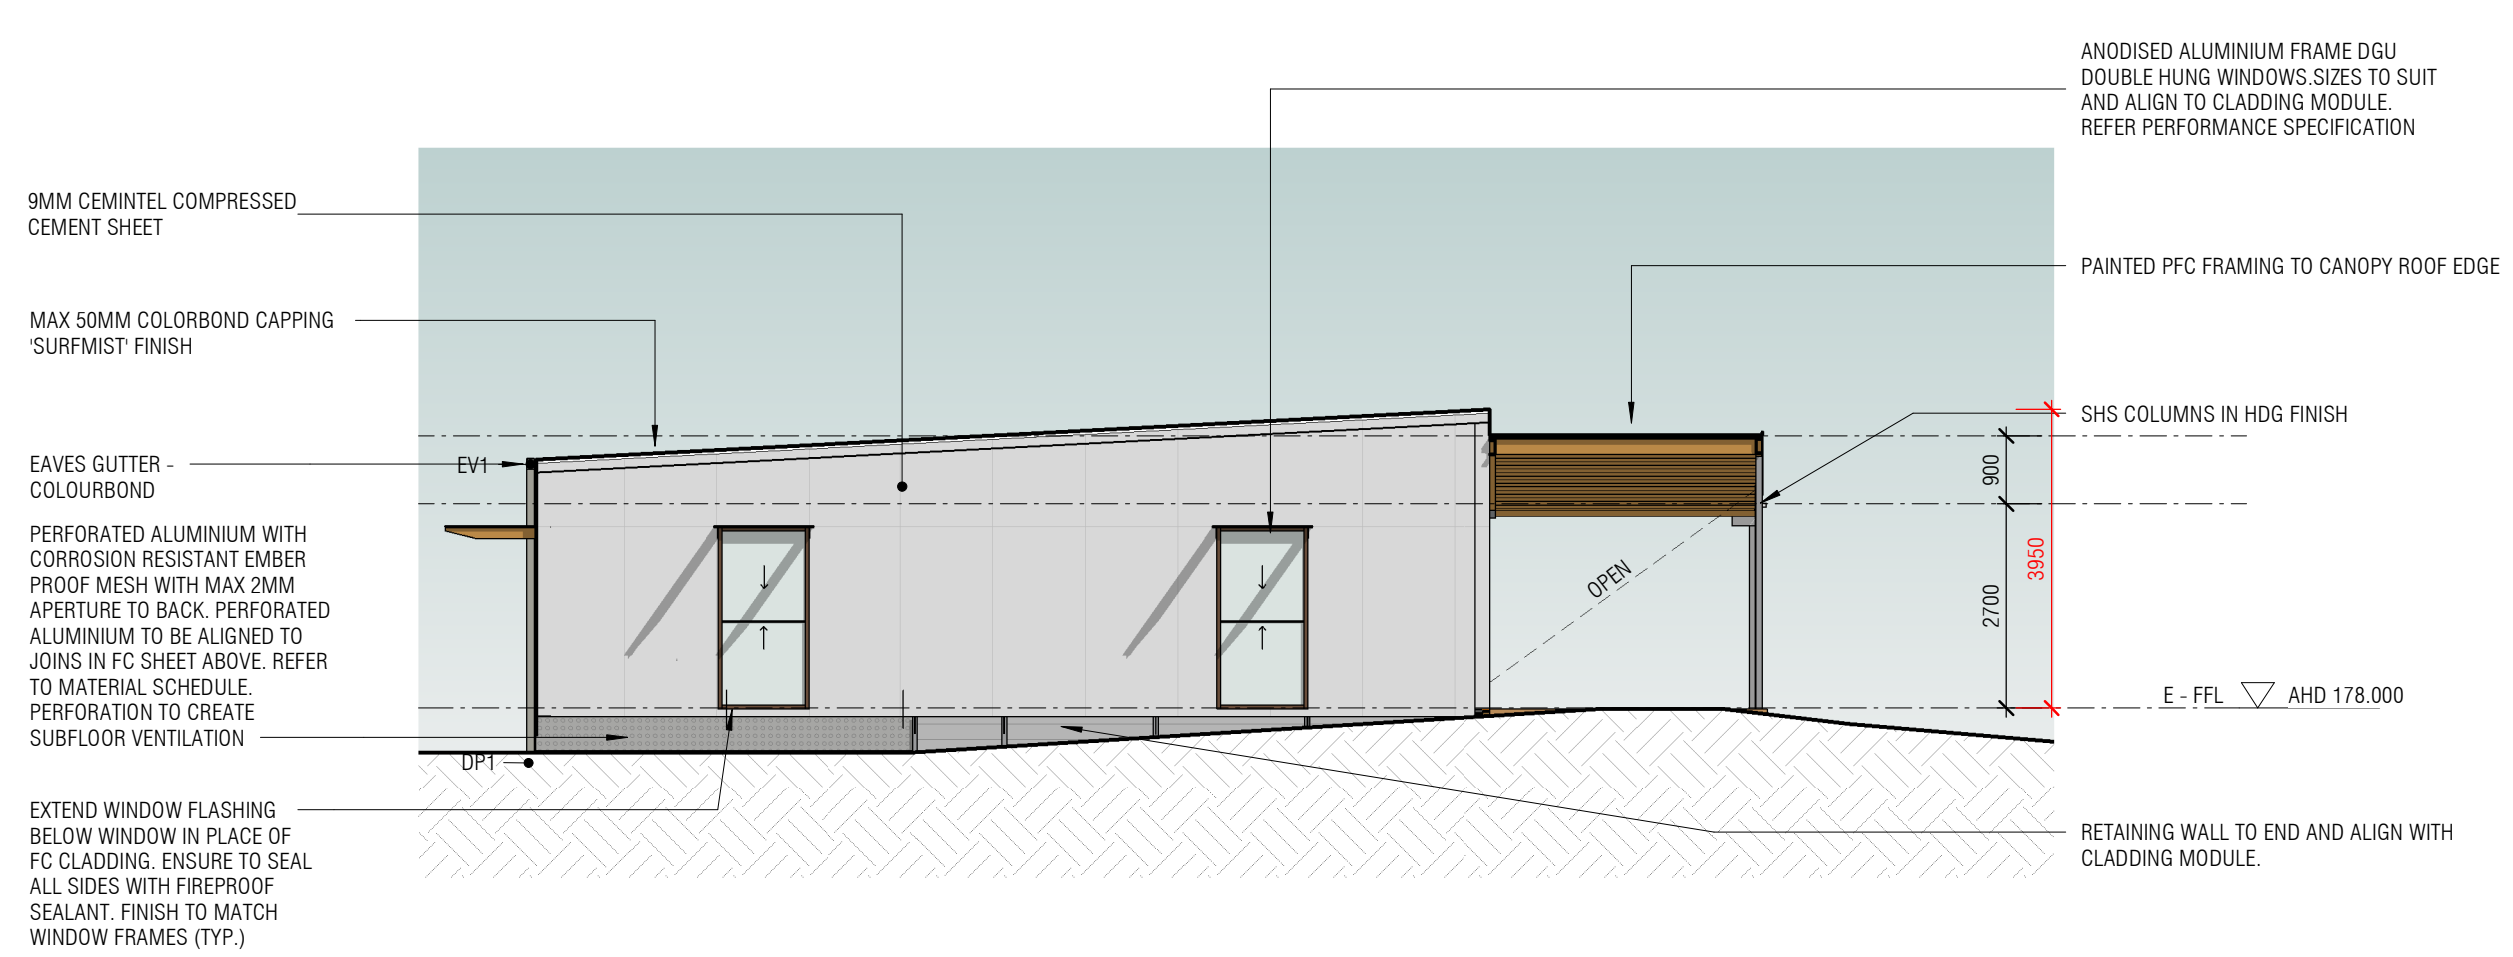

3 TP - PROPOSED NORTH ELEVATION - BUILDING G - STAGE B
1 : 100

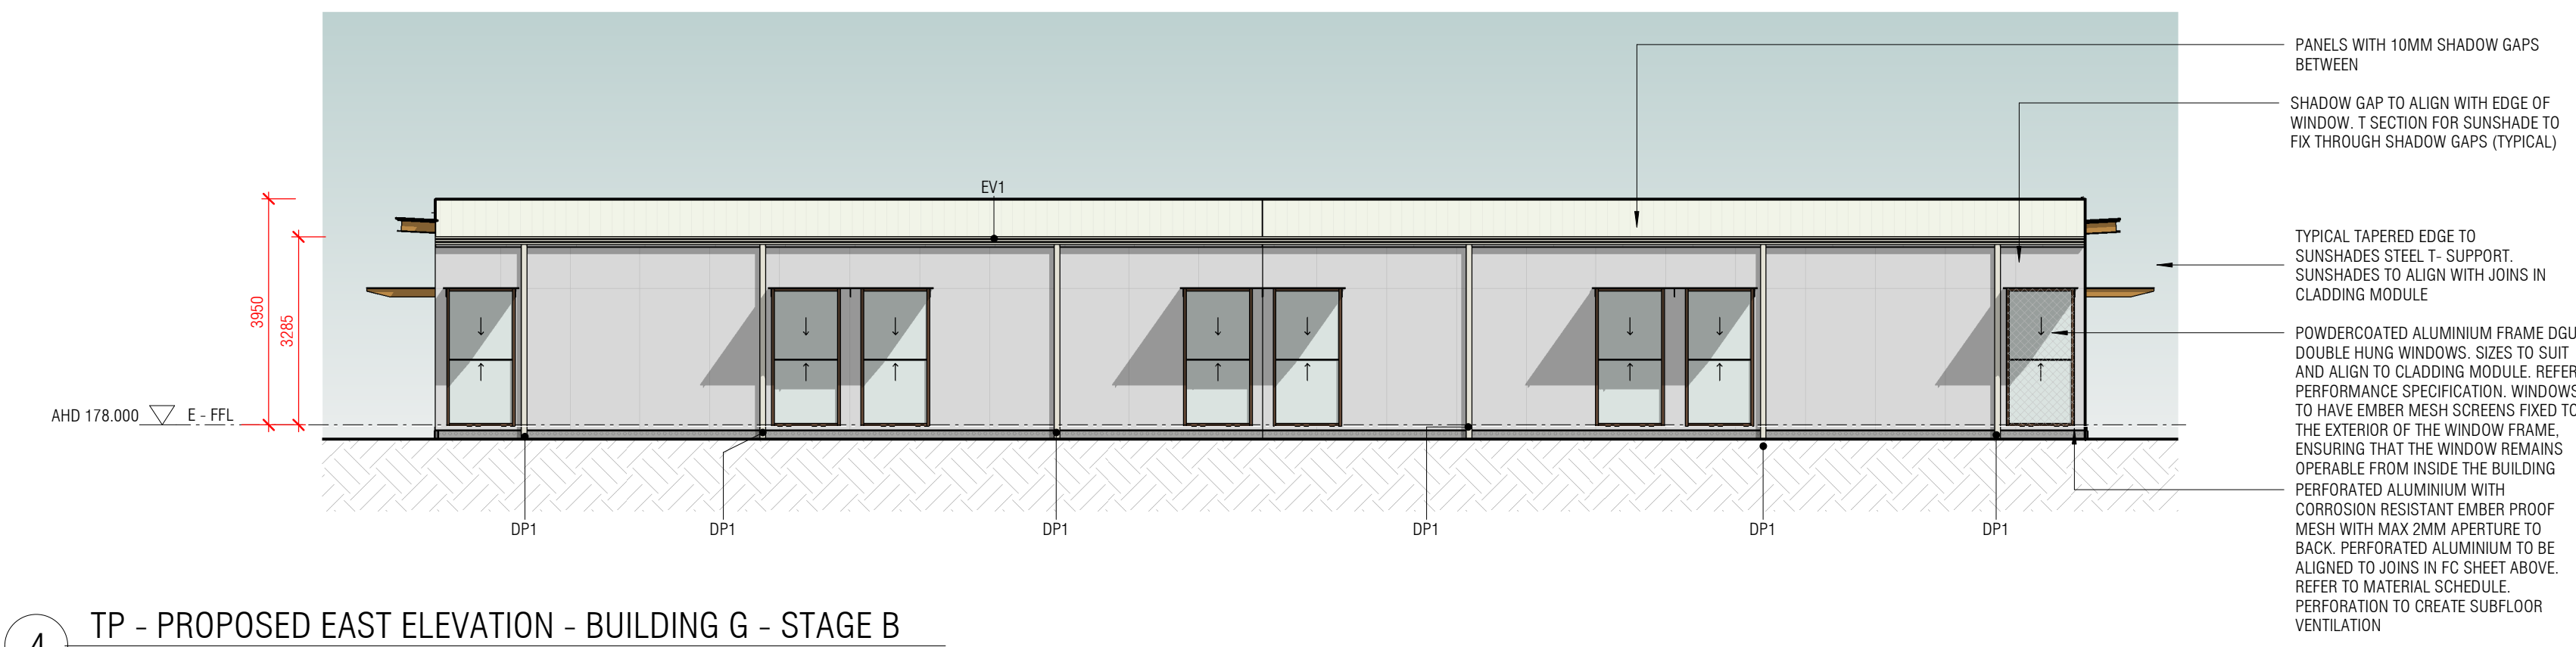

4 TP - PROPOSED EAST ELEVATION - BUILDING G - STAGE B
1 : 100

NOTE:
ALL SITE LEVELS SHOWN ARE TO
THE AUSTRALIAN HEIGHT DATUM
UNLESS OTHERWISE NOTED.

This copied document to be made available
for the sole purpose of enabling
its consideration and review as
part of a planning process under the
Planning and Environment Act 1987.
The document must not be used for any
purpose which may breach any
copyright

ADVERTISED
PLAN



REVISIONS			ACTIVITY
DATE	REV		
25/05/26	A		TOWN PLANNING ISSUE

**cotter
reid**
architects
Suite 10, First Floor,
18-20 Riversdale Road
Geelong, VIC. 3220
Ph: 03 5222 5067
www.cotterreid.com.au

PROJECT:
**MELTON CHRISTIAN COLLEGE -
TOOLERN VALE CAMPUS - BUILDING G**

PROJECT ADDRESS:
**674-740 COBURNS RD, TOOLERN VALE,
VIC. 3337**

DRAWING ISSUE STATUS:
FOR APPROVAL

PROJECT STAGE:
TOWN PLANNING

PROJECT No:
24-866

DRAWING TITLE:
**PROPOSED ELEVATIONS -
BUILDING G SHEET 2**

DRAWING No:
TP4-10

SCALE:
1 : 100 @ A1

REVISION:
A

ISSUE DATE:
25/05/26

PLOT TIME & DATE: 25/05/2026 10:27:54 AM