



49 NEWCOMBE STREET PORTARLINGTON

DRAWING NUMBER	DRAWING TITLE	REVISION	CURRENT REVISION DATE
TP000	COVER SHEET	TP04	07.08.2026
TP001	LOCALITY PLAN	TP03	03.07.2026
TP010	EXISTING CONDITIONS SITE AND PROPOSED DEMOLITION PLAN	TP03	03.07.2026
TP070	PROPOSED SITE PLAN	TP03	03.07.2026
TP100	PROPOSED BASEMENT LEVEL	TP03	03.07.2026
TP101	PROPOSED LOWER GROUND PLAN	TP03	03.07.2026
TP102	PROPOSED UPPER GROUND PLAN	TP03	03.07.2026
TP103	PROPOSED LEVEL 1 PLAN	TP04	07.08.2026
TP104	PROPOSED LEVEL 2 PLAN	TP04	07.08.2026
TP105	PROPOSED ROOF PLAN	TP04	07.08.2026
TP300	PROPOSED ELEVATIONS - SHEET 1	TP04	07.08.2026
TP301	PROPOSED ELEVATIONS - SHEET 2	TP04	07.08.2026
TP401	PROPOSED SECTIONS - SHEET 1	TP04	07.08.2026
TP402	PROPOSED SECTIONS - SHEET 2	TP04	07.08.2026
TP610	APARTMENT PLANS - S & 1B-1	TP02	03.07.2026
TP611	APARTMENT PLANS - 2B-1 & 3B-1	TP02	03.07.2026
TP612	APARTMENT PLANS - 3B-2 & 3B-3	TP02	03.07.2026
TP613	APARTMENT PLANS - 4B-1 & 4B-2	TP02	03.07.2026
TP800	MATERIALS PALETTE	TP03	03.07.2026
TP901	DEVELOPMENT SUMMARY & BIDS MATRIX	TP02	03.07.2026
TP910	SHADOW DIAGRAM - 22ND SEPT 9AM	TP03	07.08.2026
TP911	SHADOW DIAGRAM - 22ND SEPT 10AM	TP03	07.08.2026
TP912	SHADOW DIAGRAM - 22ND SEPT 11AM	TP03	07.08.2026
TP913	SHADOW DIAGRAM - 22ND SEPT 12PM	TP03	07.08.2026
TP914	SHADOW DIAGRAM - 22ND SEPT 1PM	TP03	07.08.2026
TP915	SHADOW DIAGRAM - 22ND SEPT 2PM	TP03	07.08.2026
TP916	SHADOW DIAGRAM - 22ND SEPT 3PM	TP03	07.08.2026
TP940	OVERLOOKING DIAGRAMS	TP03	07.08.2026
TP941	OVERLOOKING DIAGRAMS	TP03	07.08.2026
TP942	OVERLOOKING DIAGRAMS	TP03	07.08.2026
TP943	OVERLOOKING DIAGRAMS	TP03	07.08.2026


This copied document to be made available
for the sole purpose of enabling
its consideration and review as
part of a planning process under the
Planning and Environment Act 1987.
The document must not be used for any
purpose which may breach any
copyright

ADVERTISED
PLAN

LOCALITY PLAN
1:1000

TP04	07.08.2026	TOWN PLANNING
TP03	03.07.2026	GDFT SUBMISSION
TP02	14.11.2025	TOWN PLANNING
TP01	17.10.2025	TOWN PLANNING
No.	Date	Description

STAGE **TOWN PLANNING**
STATUS **PRELIMINARY**
NOT FOR CONSTRUCTION

 


KTA

Kerstin Thompson Architects Pty Ltd
6 Lothian St, North Melbourne, Australia
3051
T +61 3 8662 8800
kta@kerstinthompson.com
www.kerstinthompson.com

PROJECT **NEWCOMBE STREET**
AT **49 Newcombe Street, Portarlington, VIC**
FOR **CLIENT**
CODE **NEWC**
DRAWING TITLE
COVER SHEET

DRAWING NUMBER	REVISION
TP000	TP04
1:1000 at A1	07.08.2026
	copyright 2025

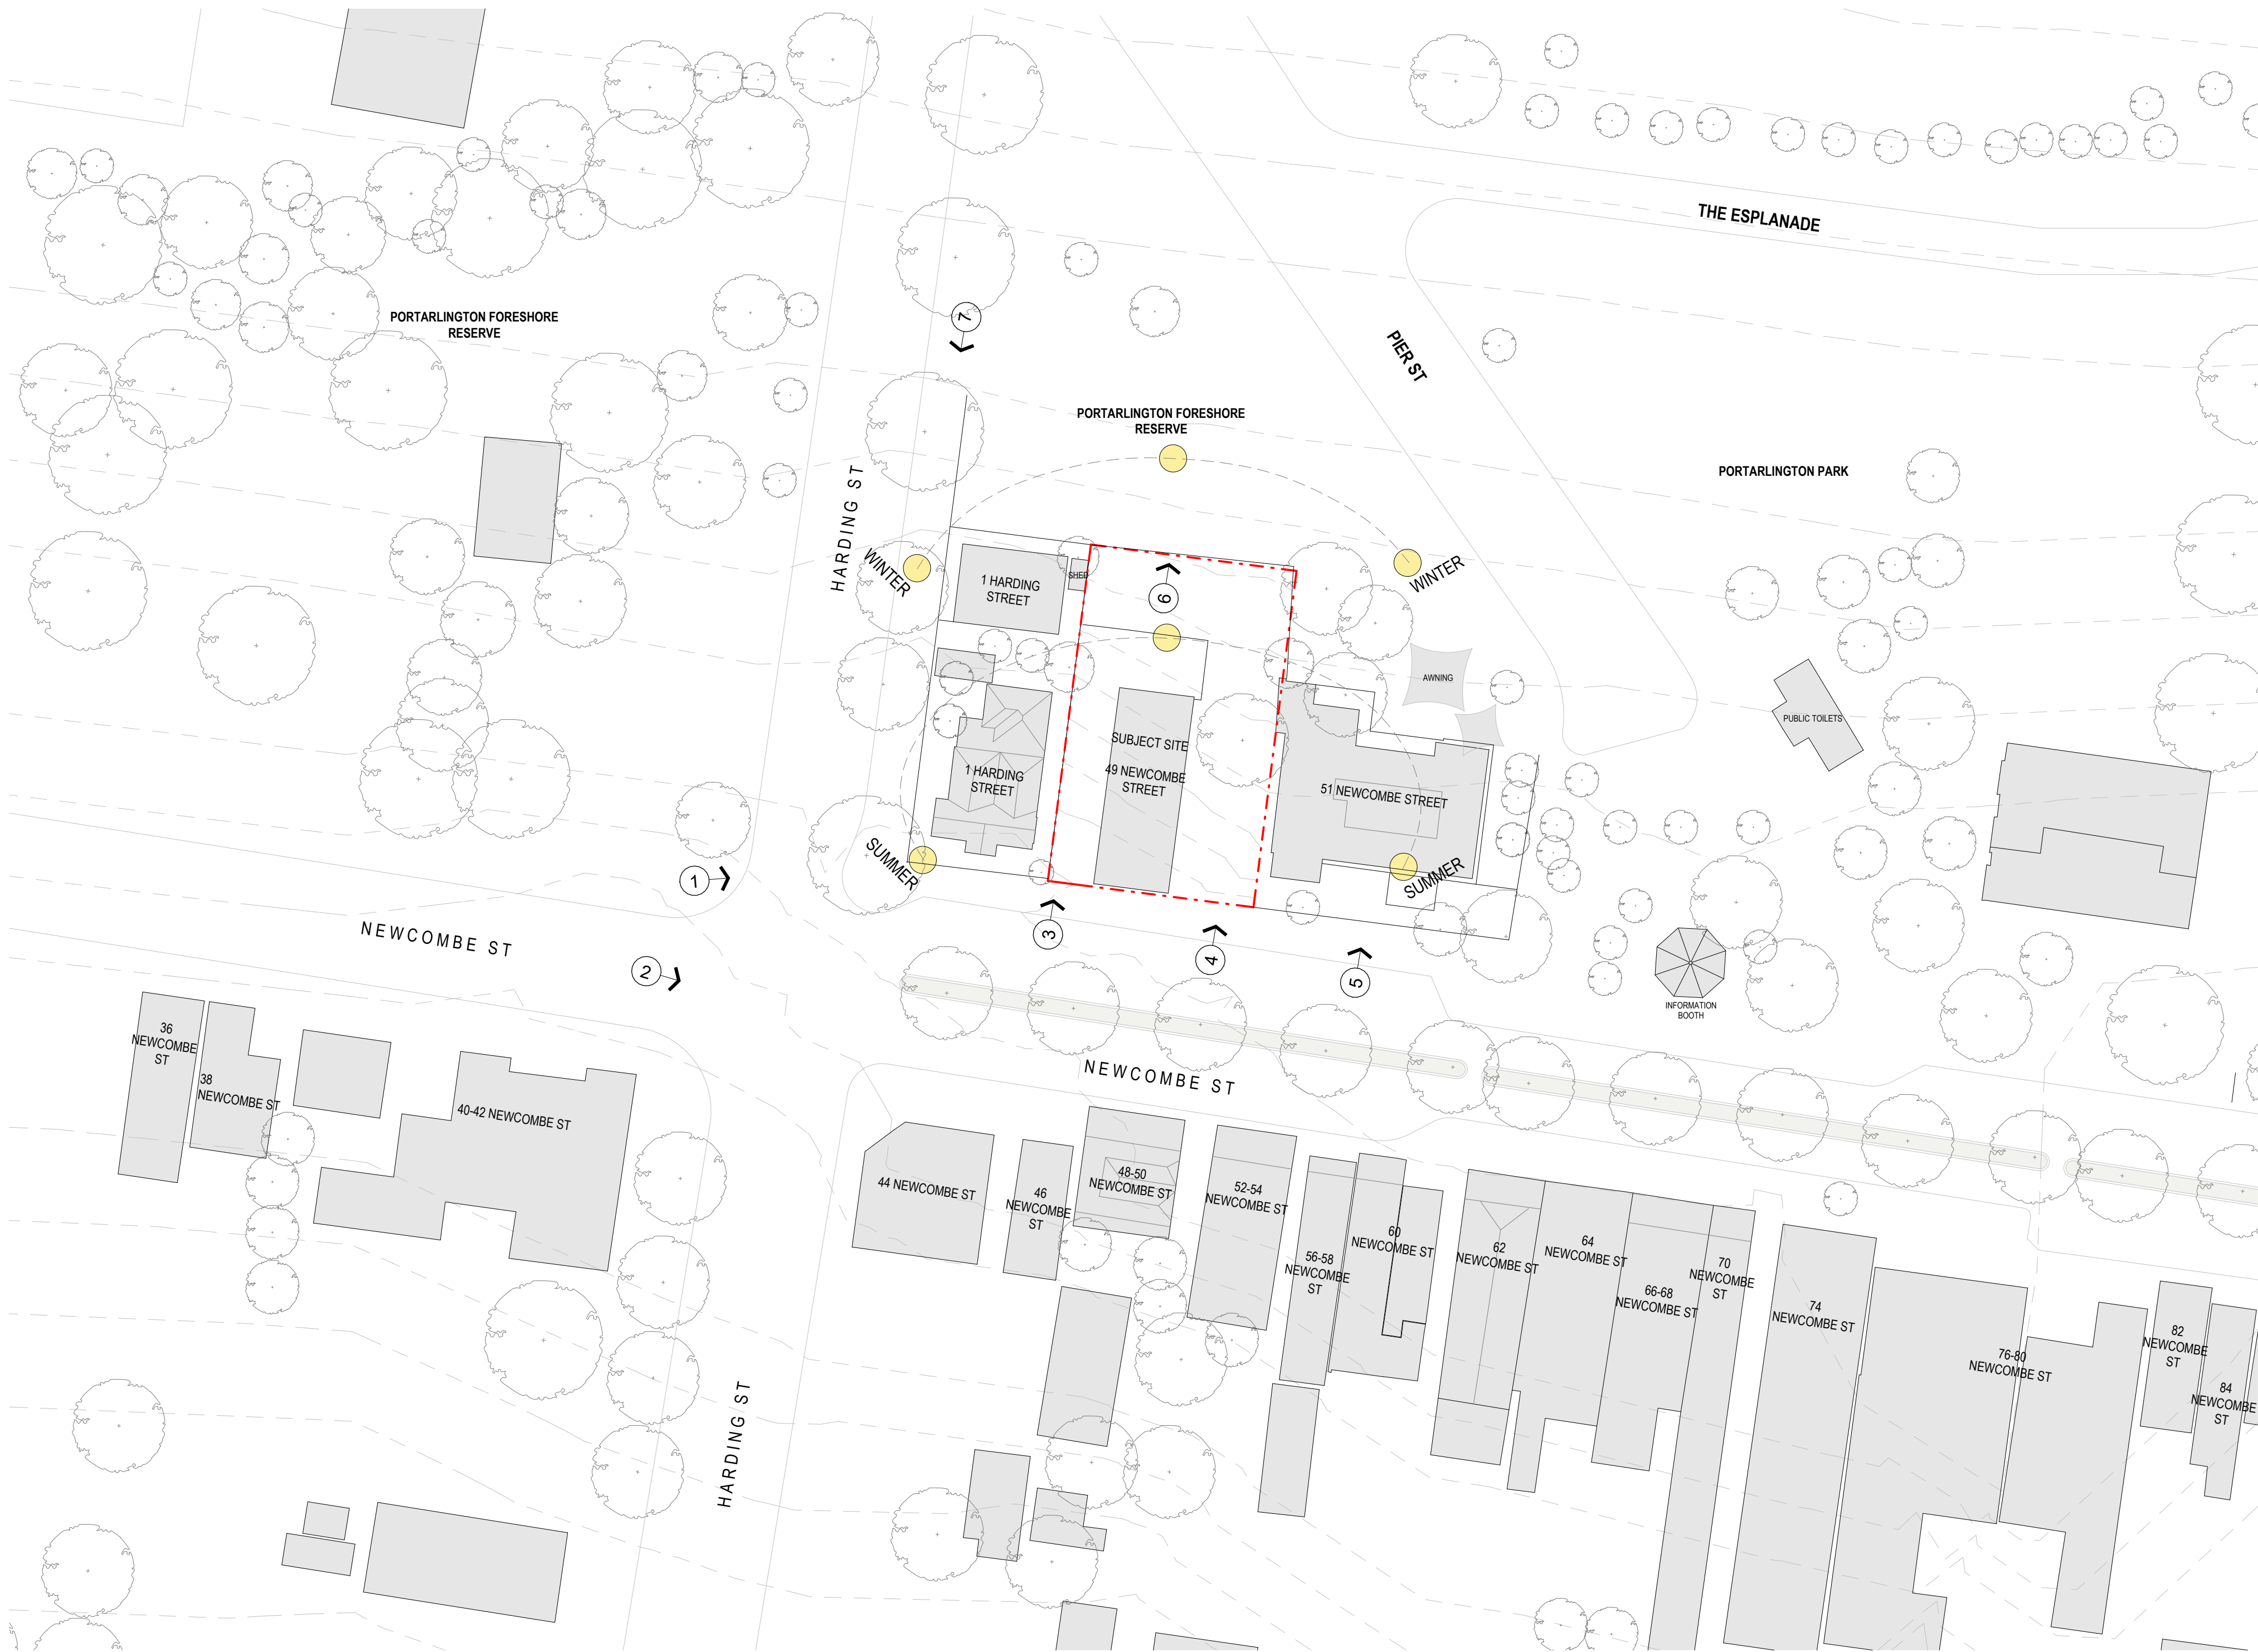

EXISTING CONDITIONS SITE CONTEXT
1: 500



IMAGE 1
CORNER HARDING STREET AND NEWCOMBE STREET



IMAGE 2
NEWCOMBE STREET LOOKING EAST



IMAGE 3
1 HARDING STREET AND 49 NEWCOMBE STREET



IMAGE 7
LOOKING SOUTH, 1 HARDING STREET



IMAGE 6
49 NEWCOMBE STREET FACING NORTH TOWARDS THE BAY



IMAGE 5
51 NEWCOMBE STREET

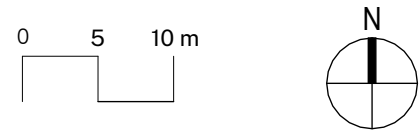


IMAGE 4
49 & 51 NEWCOMBE STREET

This copied document to be made available for the sole purpose of enabling its consideration and review as part of a planning process under the Planning and Environment Act 1987. The document must not be used for any purpose which may breach any copyright

TP03 03.07.2026 GDFT SUBMISSION
TP02 14.11.2025 TOWN PLANNING
TP01 17.10.2025 TOWN PLANNING

STAGE **TOWN PLANNING**
STATUS **PRELIMINARY**
NOT FOR CONSTRUCTION



KTA

Kerstin Thompson Architects Pty Ltd
6 Lothian St, North Melbourne, Australia
3051
T +61 3 8662 8800
kta@kerstinthompson.com
www.kerstinthompson.com


PROJECT **NEWCOMBE STREET**
AT **49 Newcombe Street, Portarlington, VIC**
FOR CLIENT
CODE **NEWC**
DRAWING TITLE
LOCALITY PLAN

DRAWING NUMBER
TP001
1: 500 at A1

REVISION
TP03
03.07.2026
copyright 2025

**ADVERTISED
PLAN**


ADVERTISED
PLAN

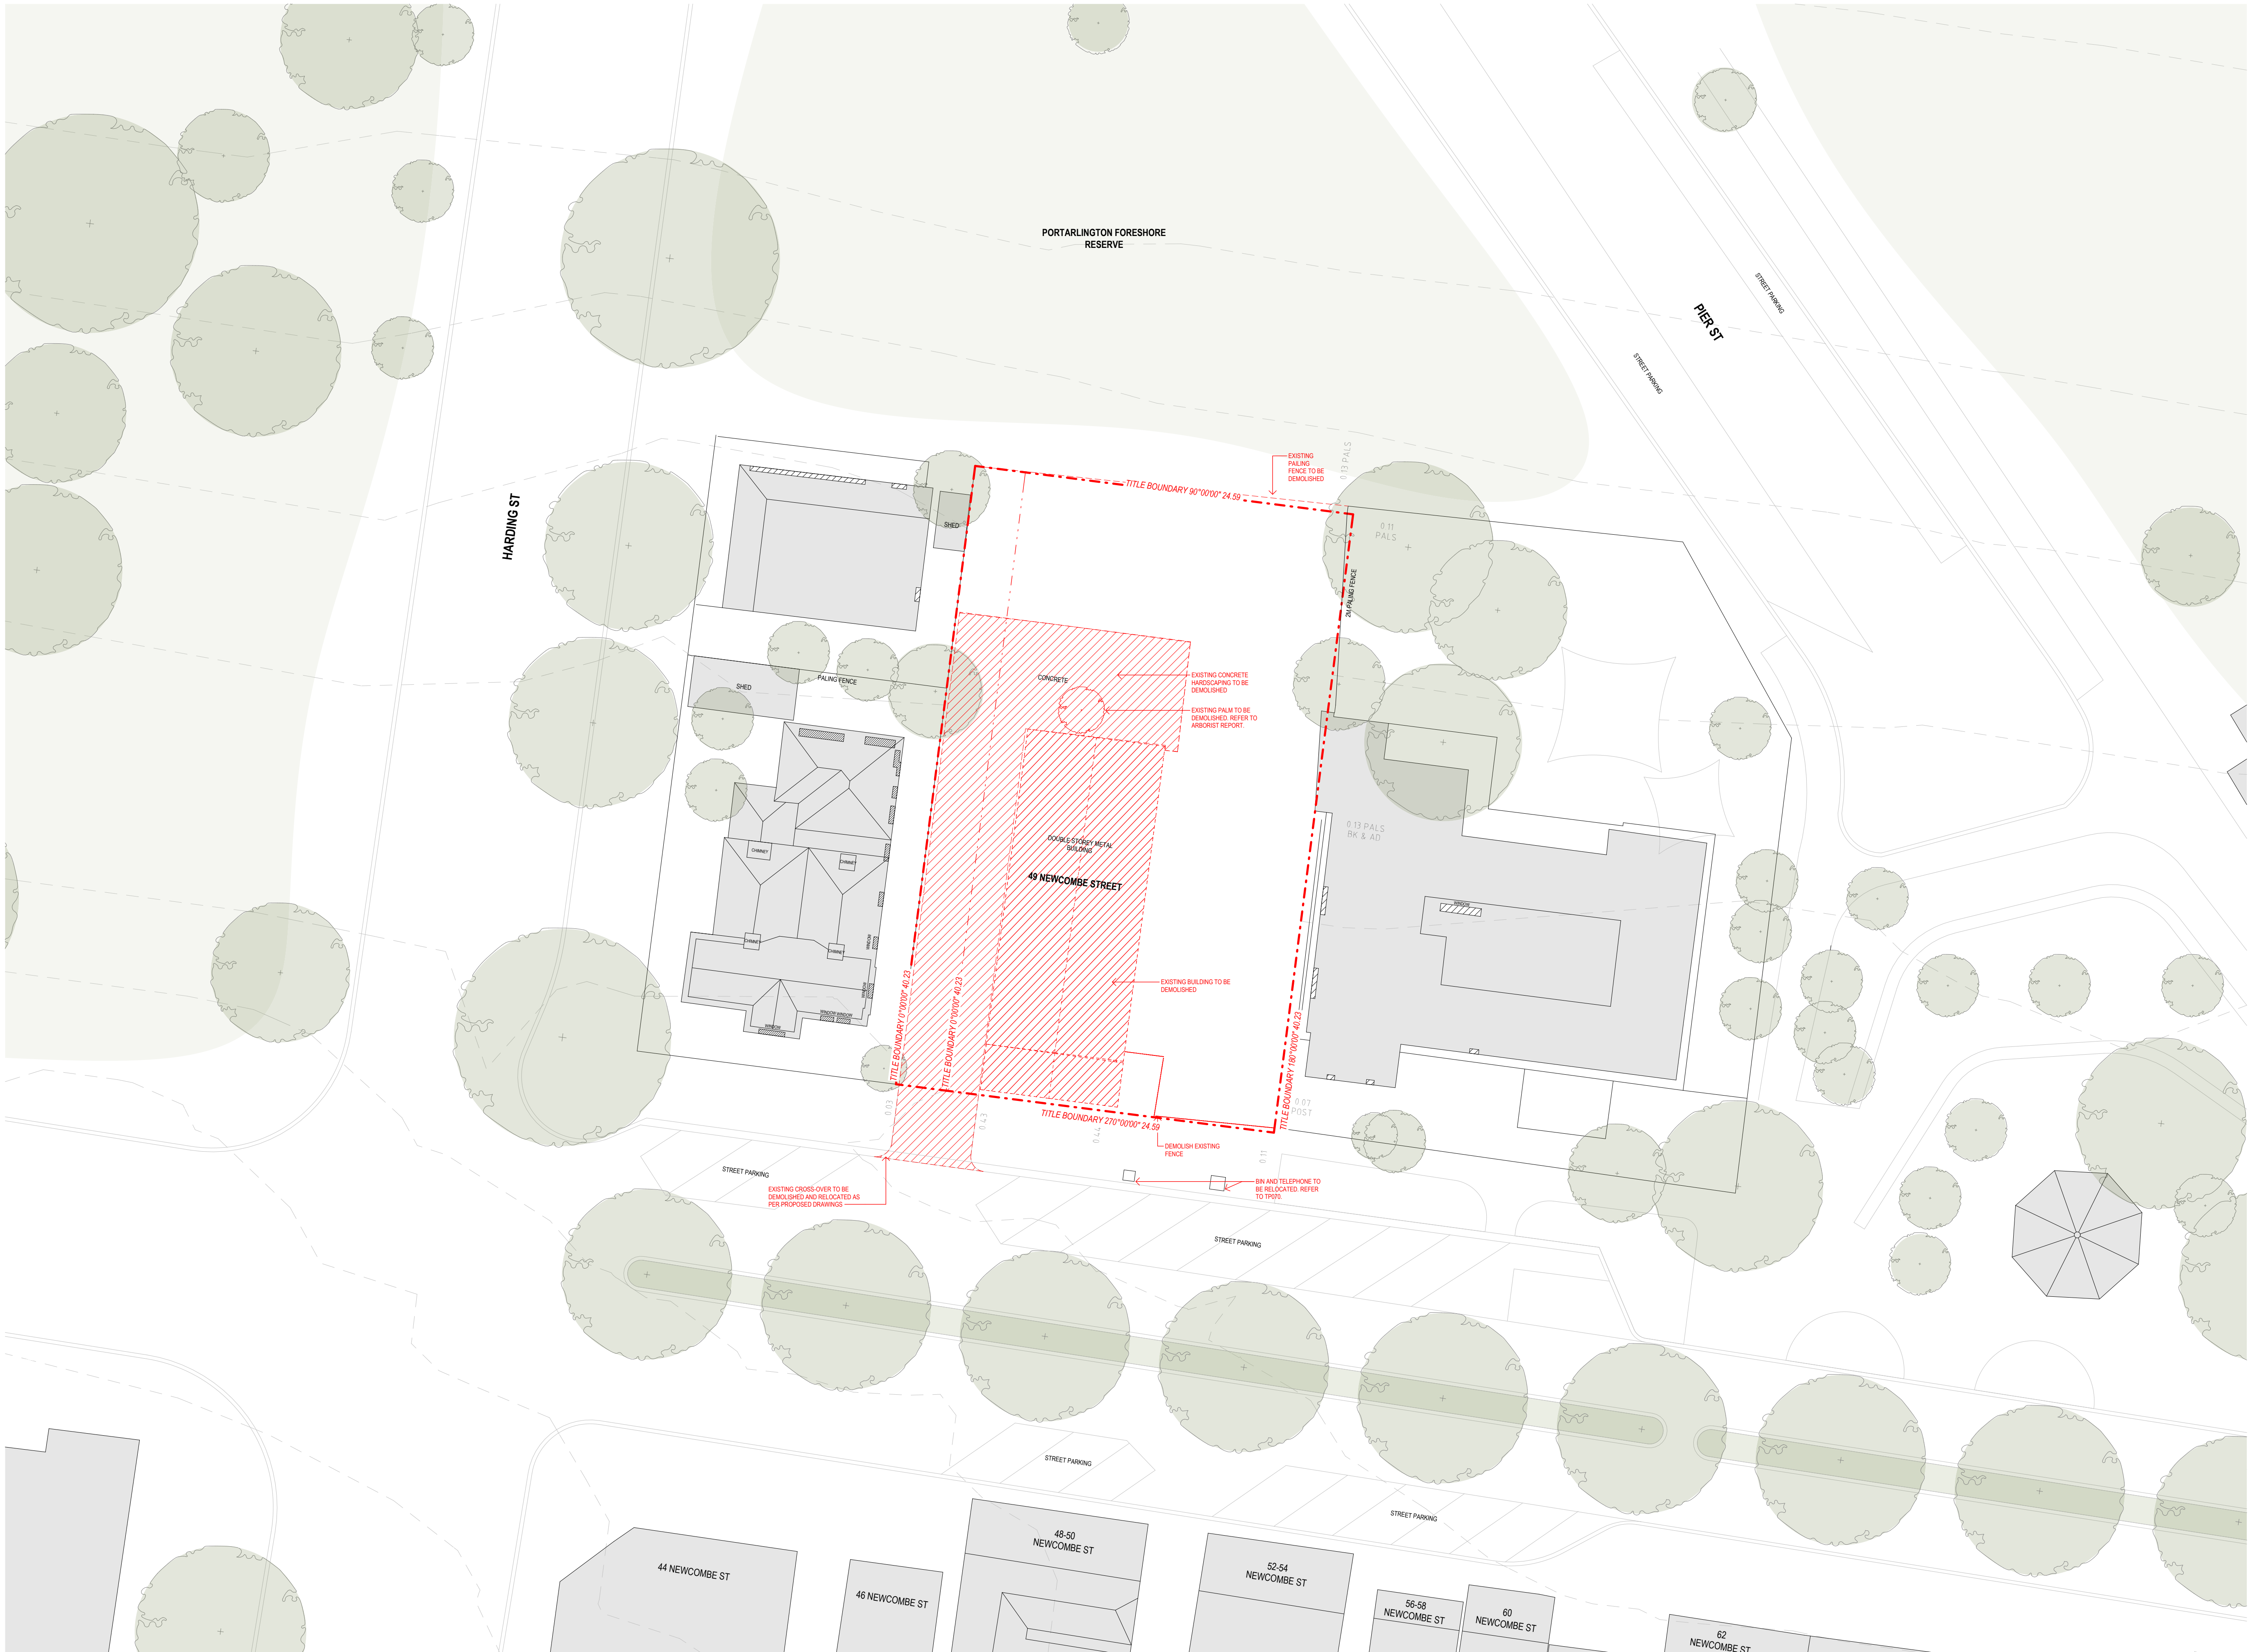

This copied document to be made available for the sole purpose of enabling its consideration and review as part of a planning process under the Planning and Environment Act 1987. The document must not be used for any purpose which may breach any copyright

TP03 03.07.2026 GDFT SUBMISSION
TP02 14.11.2025 TOWN PLANNING
TP01 17.10.2025 TOWN PLANNING
No. Date Description

STAGE **TOWN PLANNING**
STATUS **PRELIMINARY**
NOT FOR CONSTRUCTION

 

KTA

Kerstin Thompson Architects Pty Ltd
6 Lothian St, North Melbourne, Australia
3051
T +61 3 8662 8800
kta@kerstinthompson.com
www.kerstinthompson.com

PROJECT **NEWCOMBE STREET**
AT **49 Newcombe Street, Portarlington, VIC**

FOR CLIENT
CODE **NEWC**

DRAWING TITLE
EXISTING CONDITIONS SITE AND PROPOSED DEMOLITION PLAN

DRAWING NUMBER

TP010

1:200 at A1


REVISION

TP03

03.07.2026

copyright 2025


ADVERTISED
PLAN

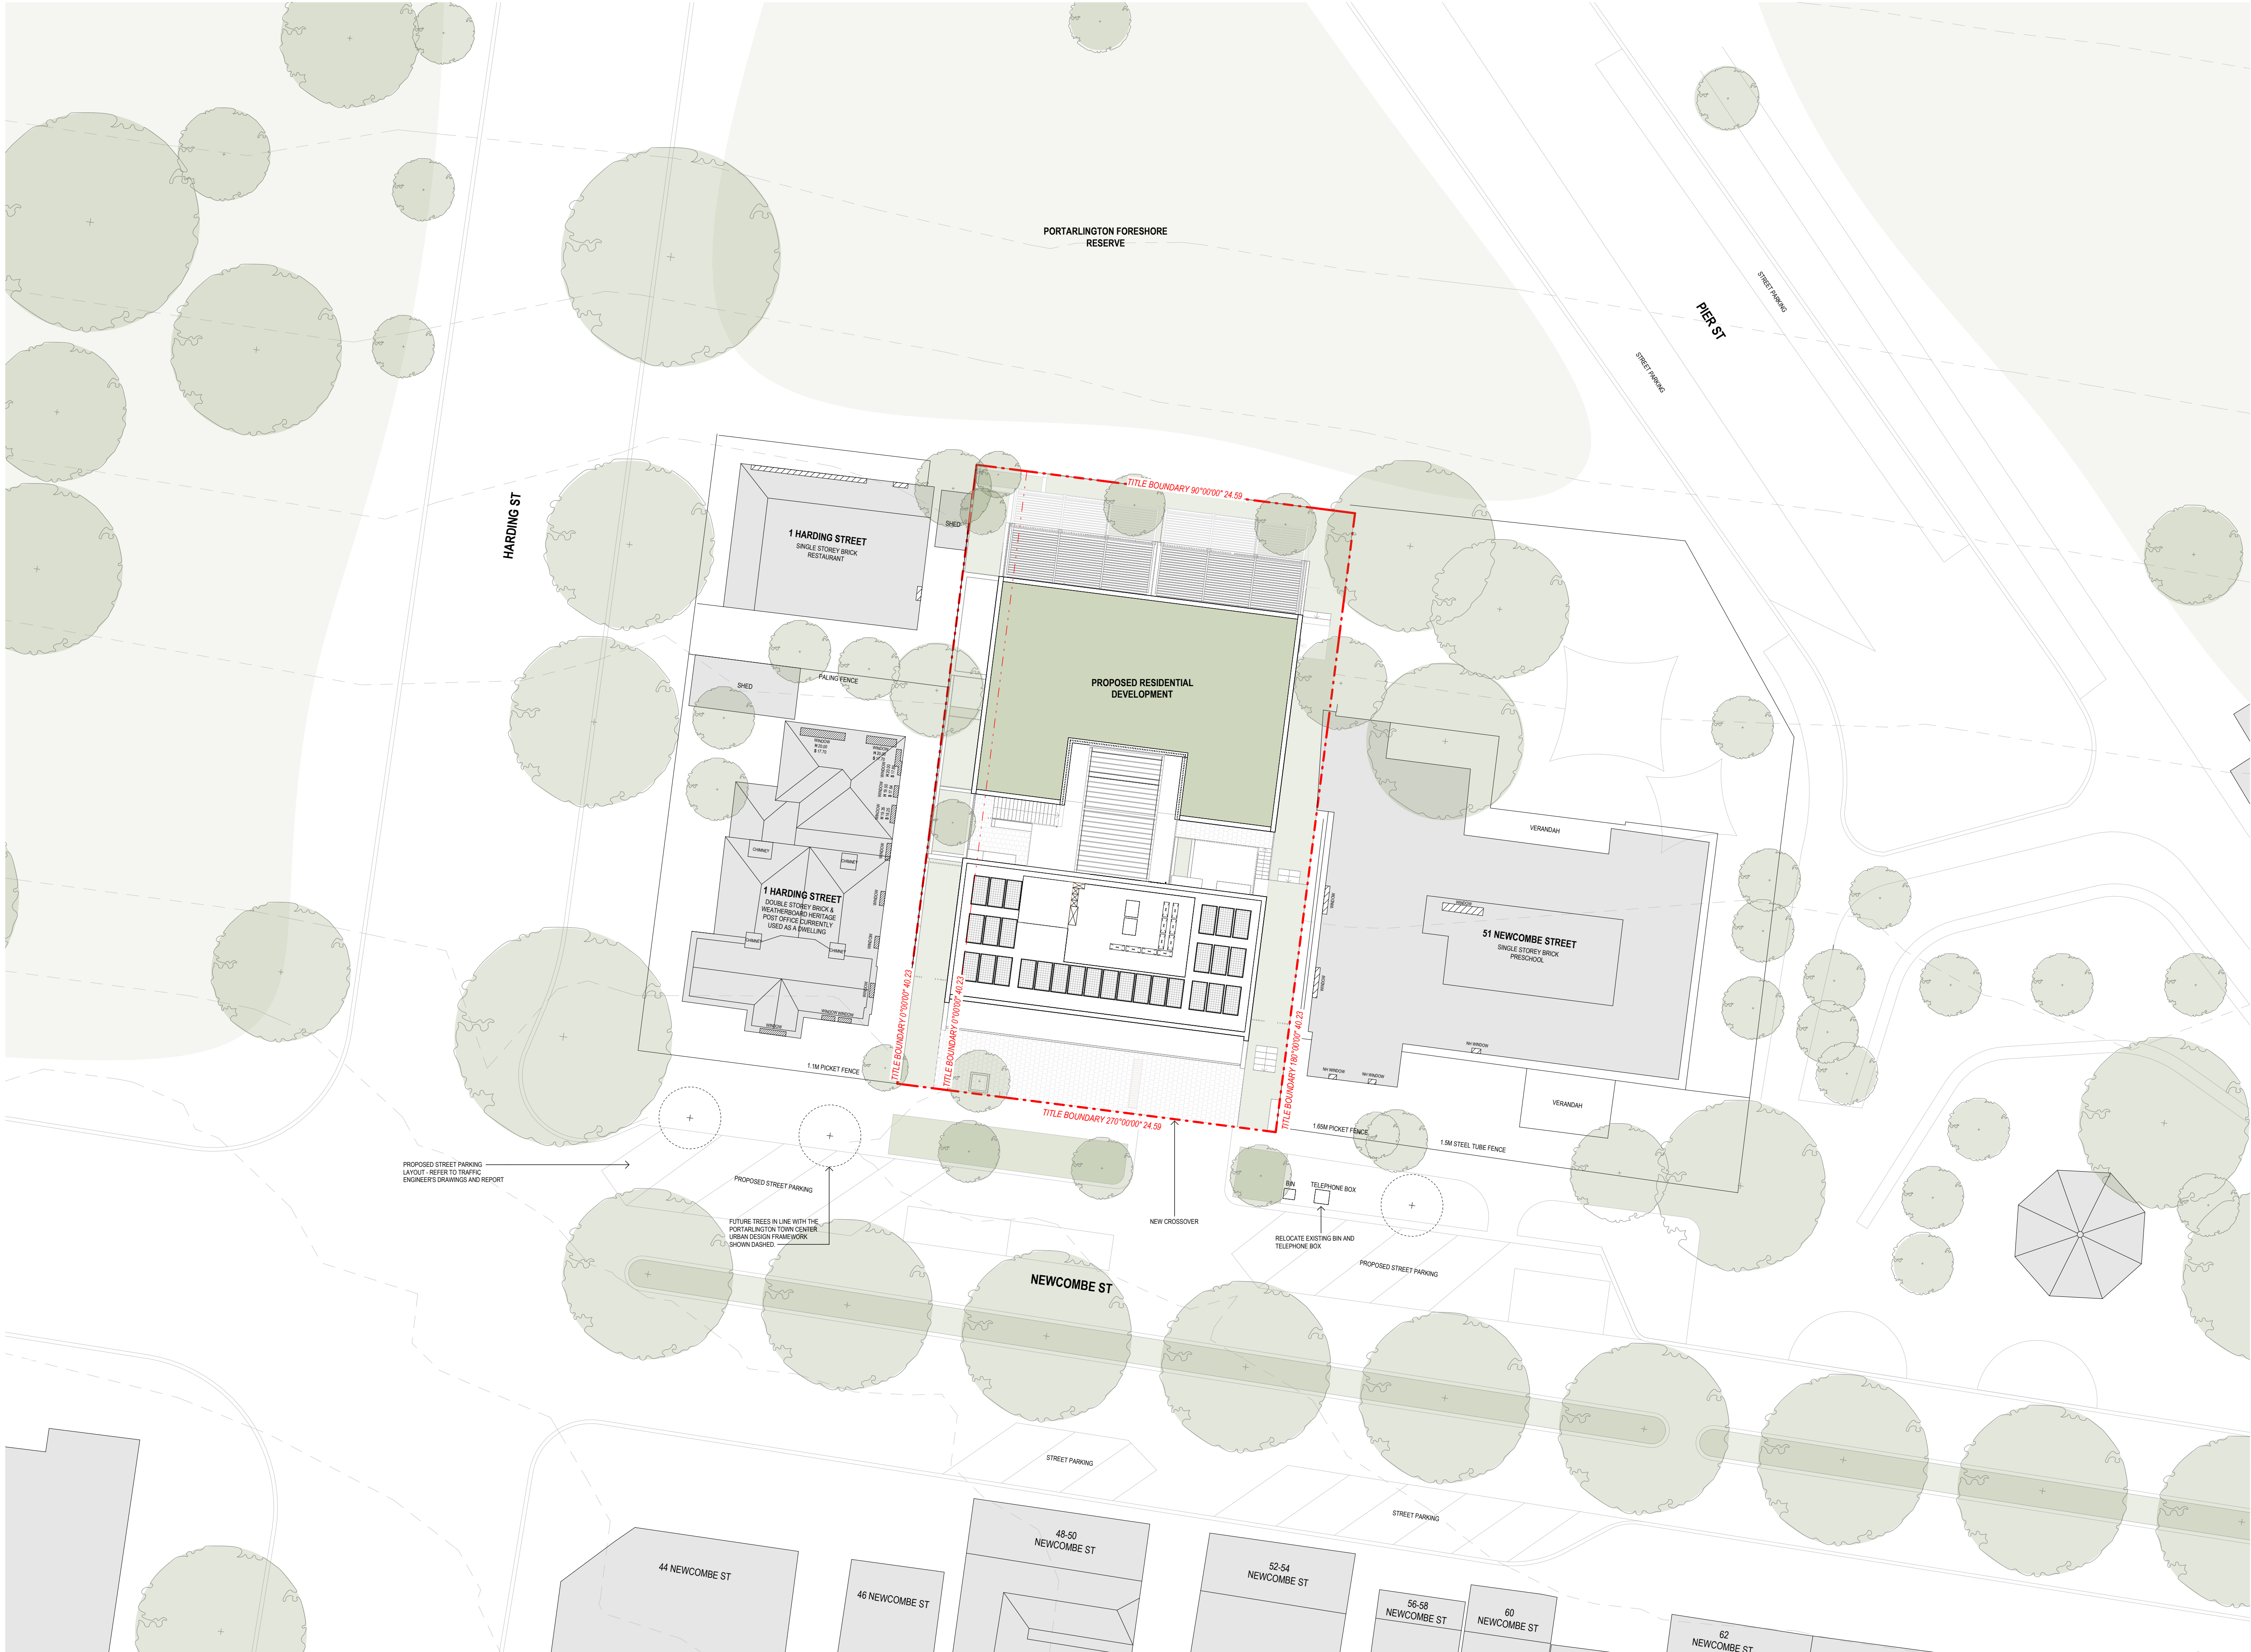

This copied document to be made available for the sole purpose of enabling its consideration and review as part of a planning process under the Planning and Environment Act 1987. The document must not be used for any purpose which may breach any copyright

TP03	03.07.2026	GDFT SUBMISSION
TP02	14.11.2025	TOWN PLANNING
TP01	17.10.2025	TOWN PLANNING
No.	Date	Description

STAGE **TOWN PLANNING**
STATUS **PRELIMINARY**
NOT FOR CONSTRUCTION

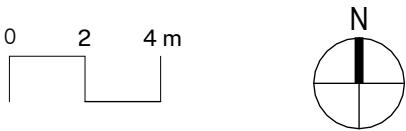


KTA

Kerstin Thompson Architects Pty Ltd
6 Lothian St, North Melbourne, Australia
3051
T +61 3 8662 8800
kta@kerstinthompson.com
www.kerstinthompson.com

PROJECT **NEWCOMBE STREET**
AT **49 Newcombe Street, Portarlington, VIC**
FOR CLIENT
CODE **NEWC**
DRAWING TITLE
PROPOSED SITE PLAN

DRAWING NUMBER	REVISION
TP070	TP03
1:200 at A1	03.07.2026
	copyright 2025

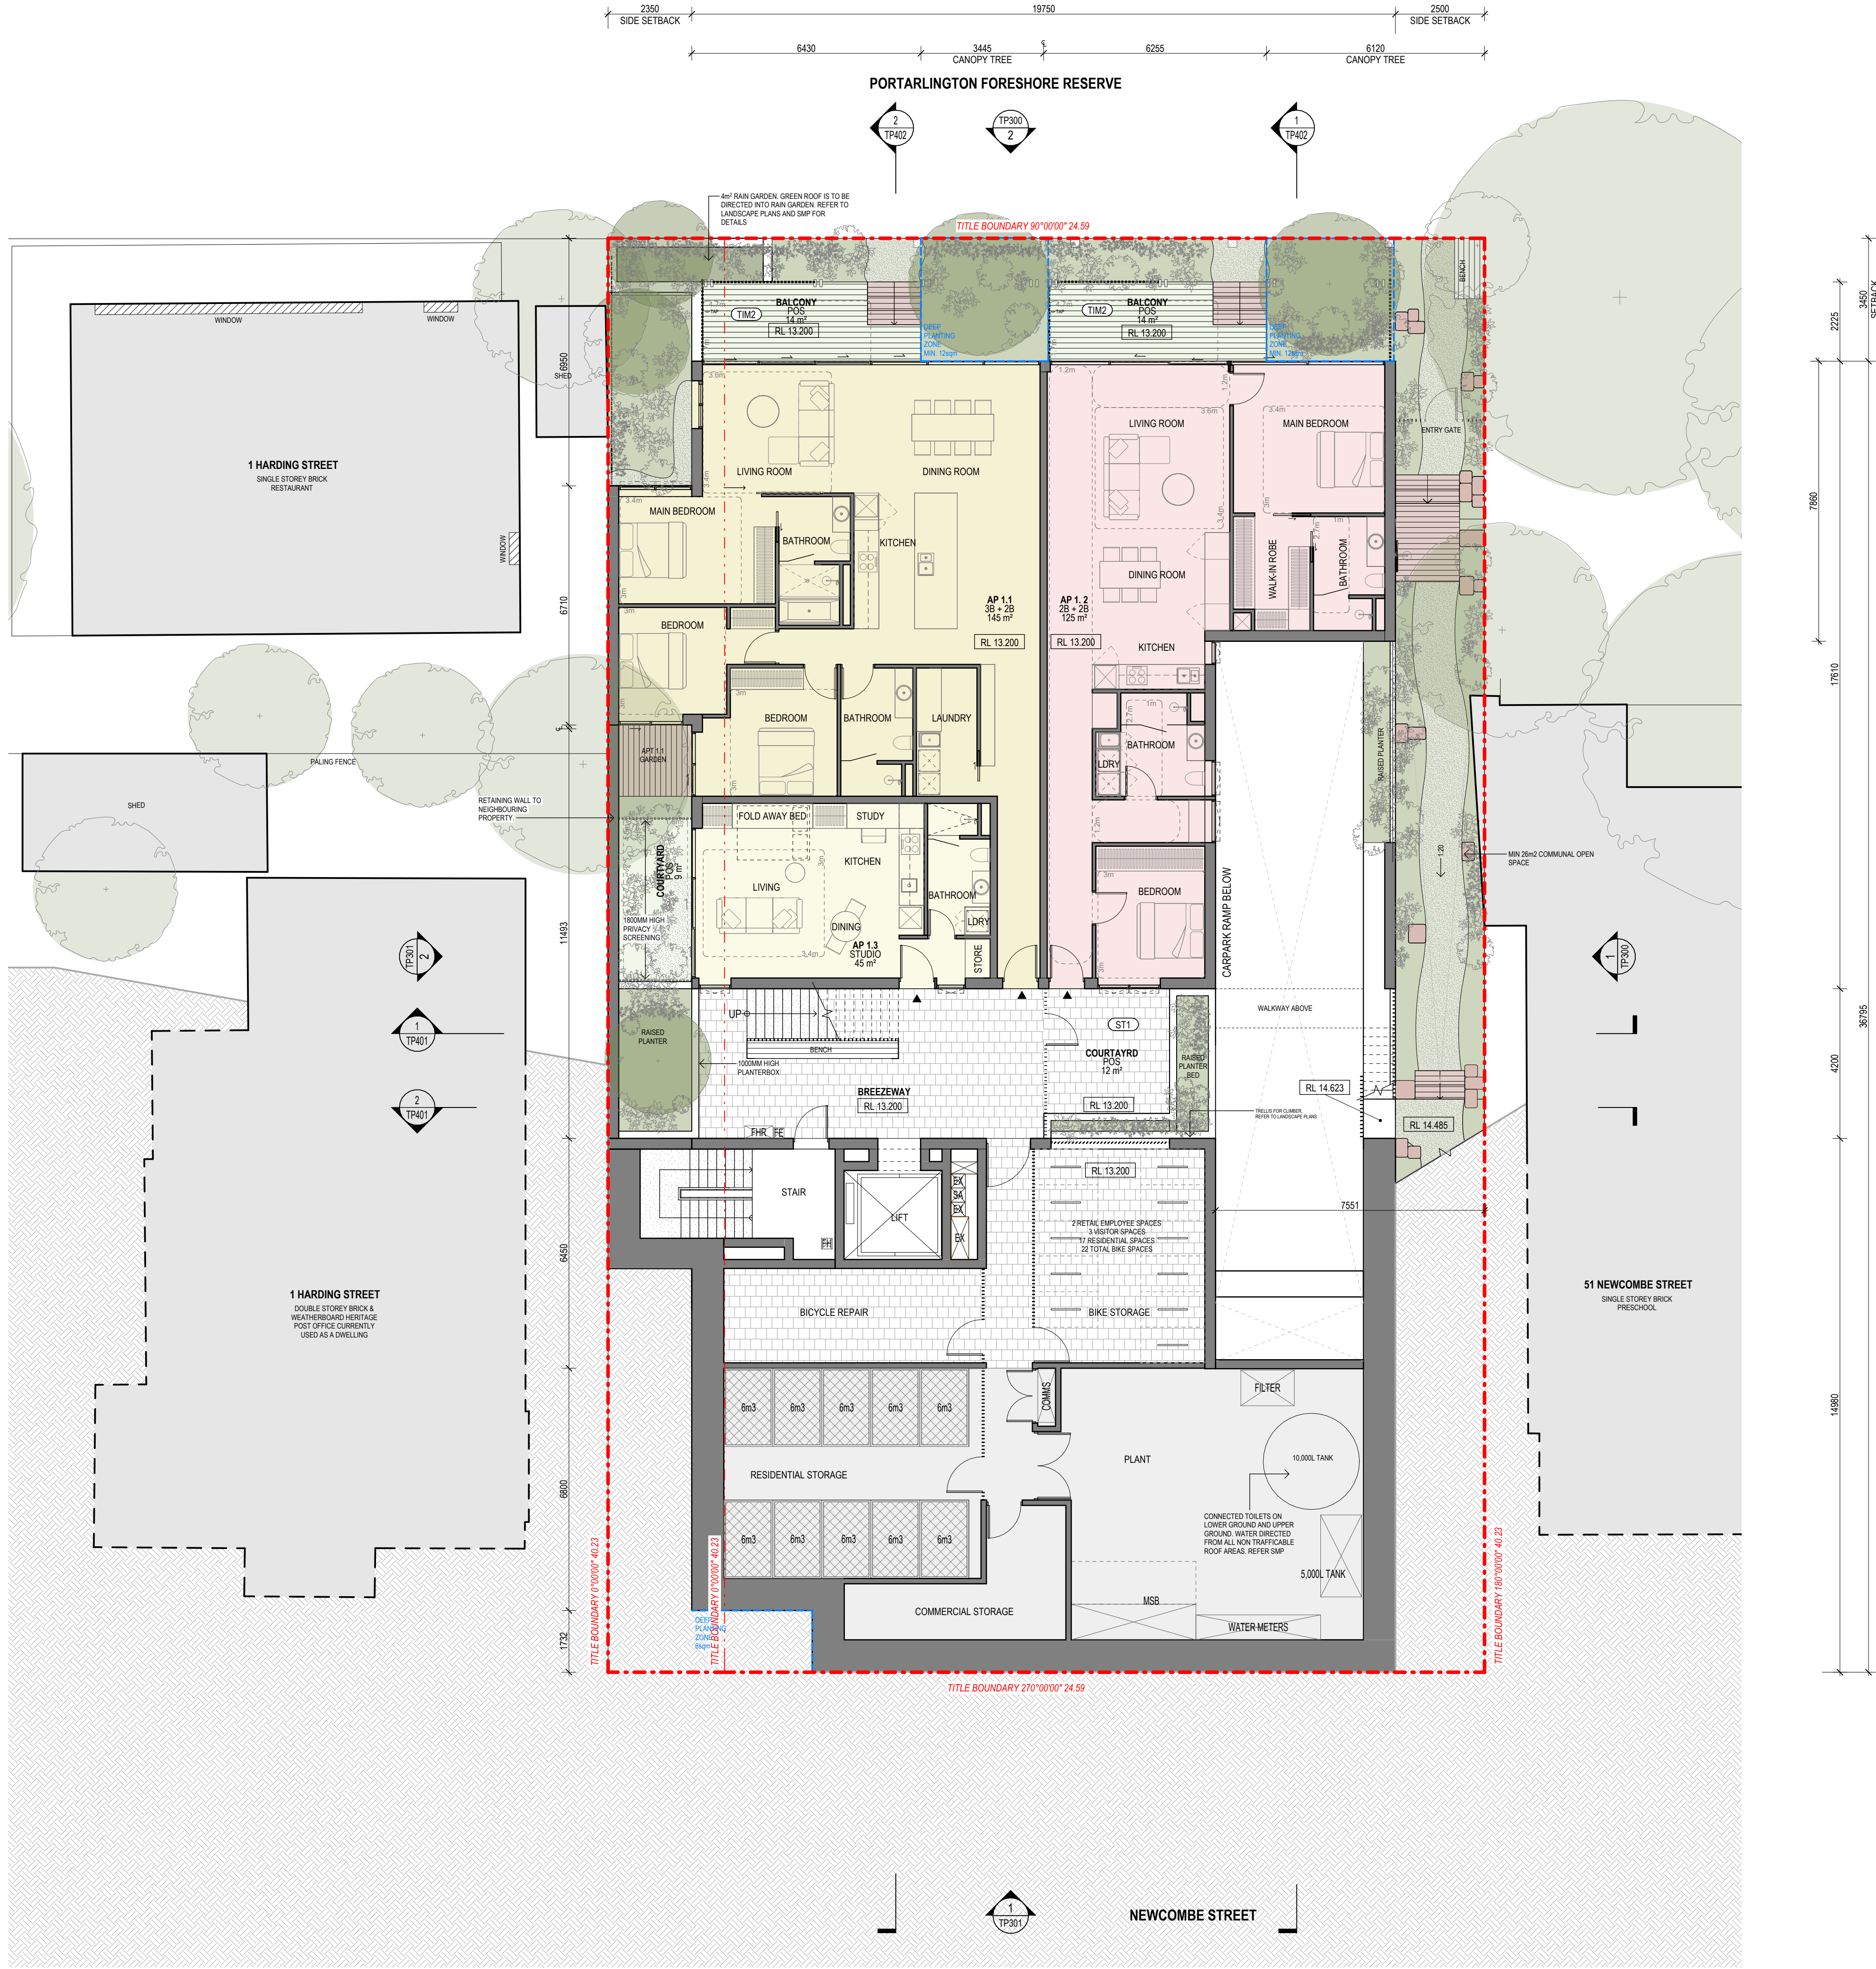


This copied document to be made available for the sole purpose of enabling its consideration and review as part of a planning process under the Planning and Environment Act 1987. The document must not be used for any purpose which may breach any copyright

ADVERTISED
PLAN

TP03	03.07.2026	GDFT SUBMISSION
TP02	14.11.2025	TOWN PLANNING
TP01	17.10.2025	TOWN PLANNING
No.	Date	Description

STAGE **TOWN PLANNING**
STATUS **PRELIMINARY**
NOT FOR CONSTRUCTION

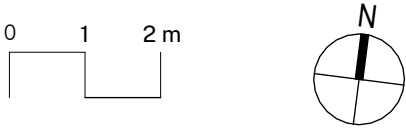

KTA

Kerstin Thompson Architects Pty Ltd
6 Lothian St, North Melbourne, Australia
3051
T +61 3 8662 8800
kta@kerstinthompson.com
www.kerstinthompson.com

PROJECT **NEWCOMBE STREET**
AT **49 Newcombe Street, Portarlington, VIC**

FOR **CLIENT**
CODE **NEWC**

DRAWING TITLE
**PROPOSED LOWER GROUND
PLAN**

DRAWING NUMBER
TP101

1:100 at A1

REVISION

TP03

03.07.2026

copyright 2025




This copied document to be made available for the sole purpose of enabling its consideration and review as part of a planning process under the Planning and Environment Act 1987. The document must not be used for any purpose which may breach any copyright

ADVERTISED PLAN

TP03 03.07.2026 GDFT SUBMISSION
TP02 14.11.2025 TOWN PLANNING
TP01 17.10.2025 TOWN PLANNING
No. Date Description

STAGE **TOWN PLANNING**
STATUS **PRELIMINARY**
NOT FOR CONSTRUCTION

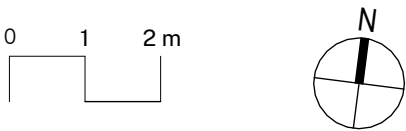


KTA

Kerstin Thompson Architects Pty Ltd
6 Lothian St, North Melbourne, Australia
3051
T +61 3 8662 8800
kta@kerstinthompson.com
www.kerstinthompson.com

PROJECT **NEWCOMBE STREET**
AT **49 Newcombe Street, Portarlington, VIC**
FOR **CLIENT**
CODE **NEWC**
DRAWING TITLE **PROPOSED UPPER GROUND PLAN**

DRAWING NUMBER **TP102**
1:100 at A1
REVISION **TP03**
03.07.2026
copyright 2025

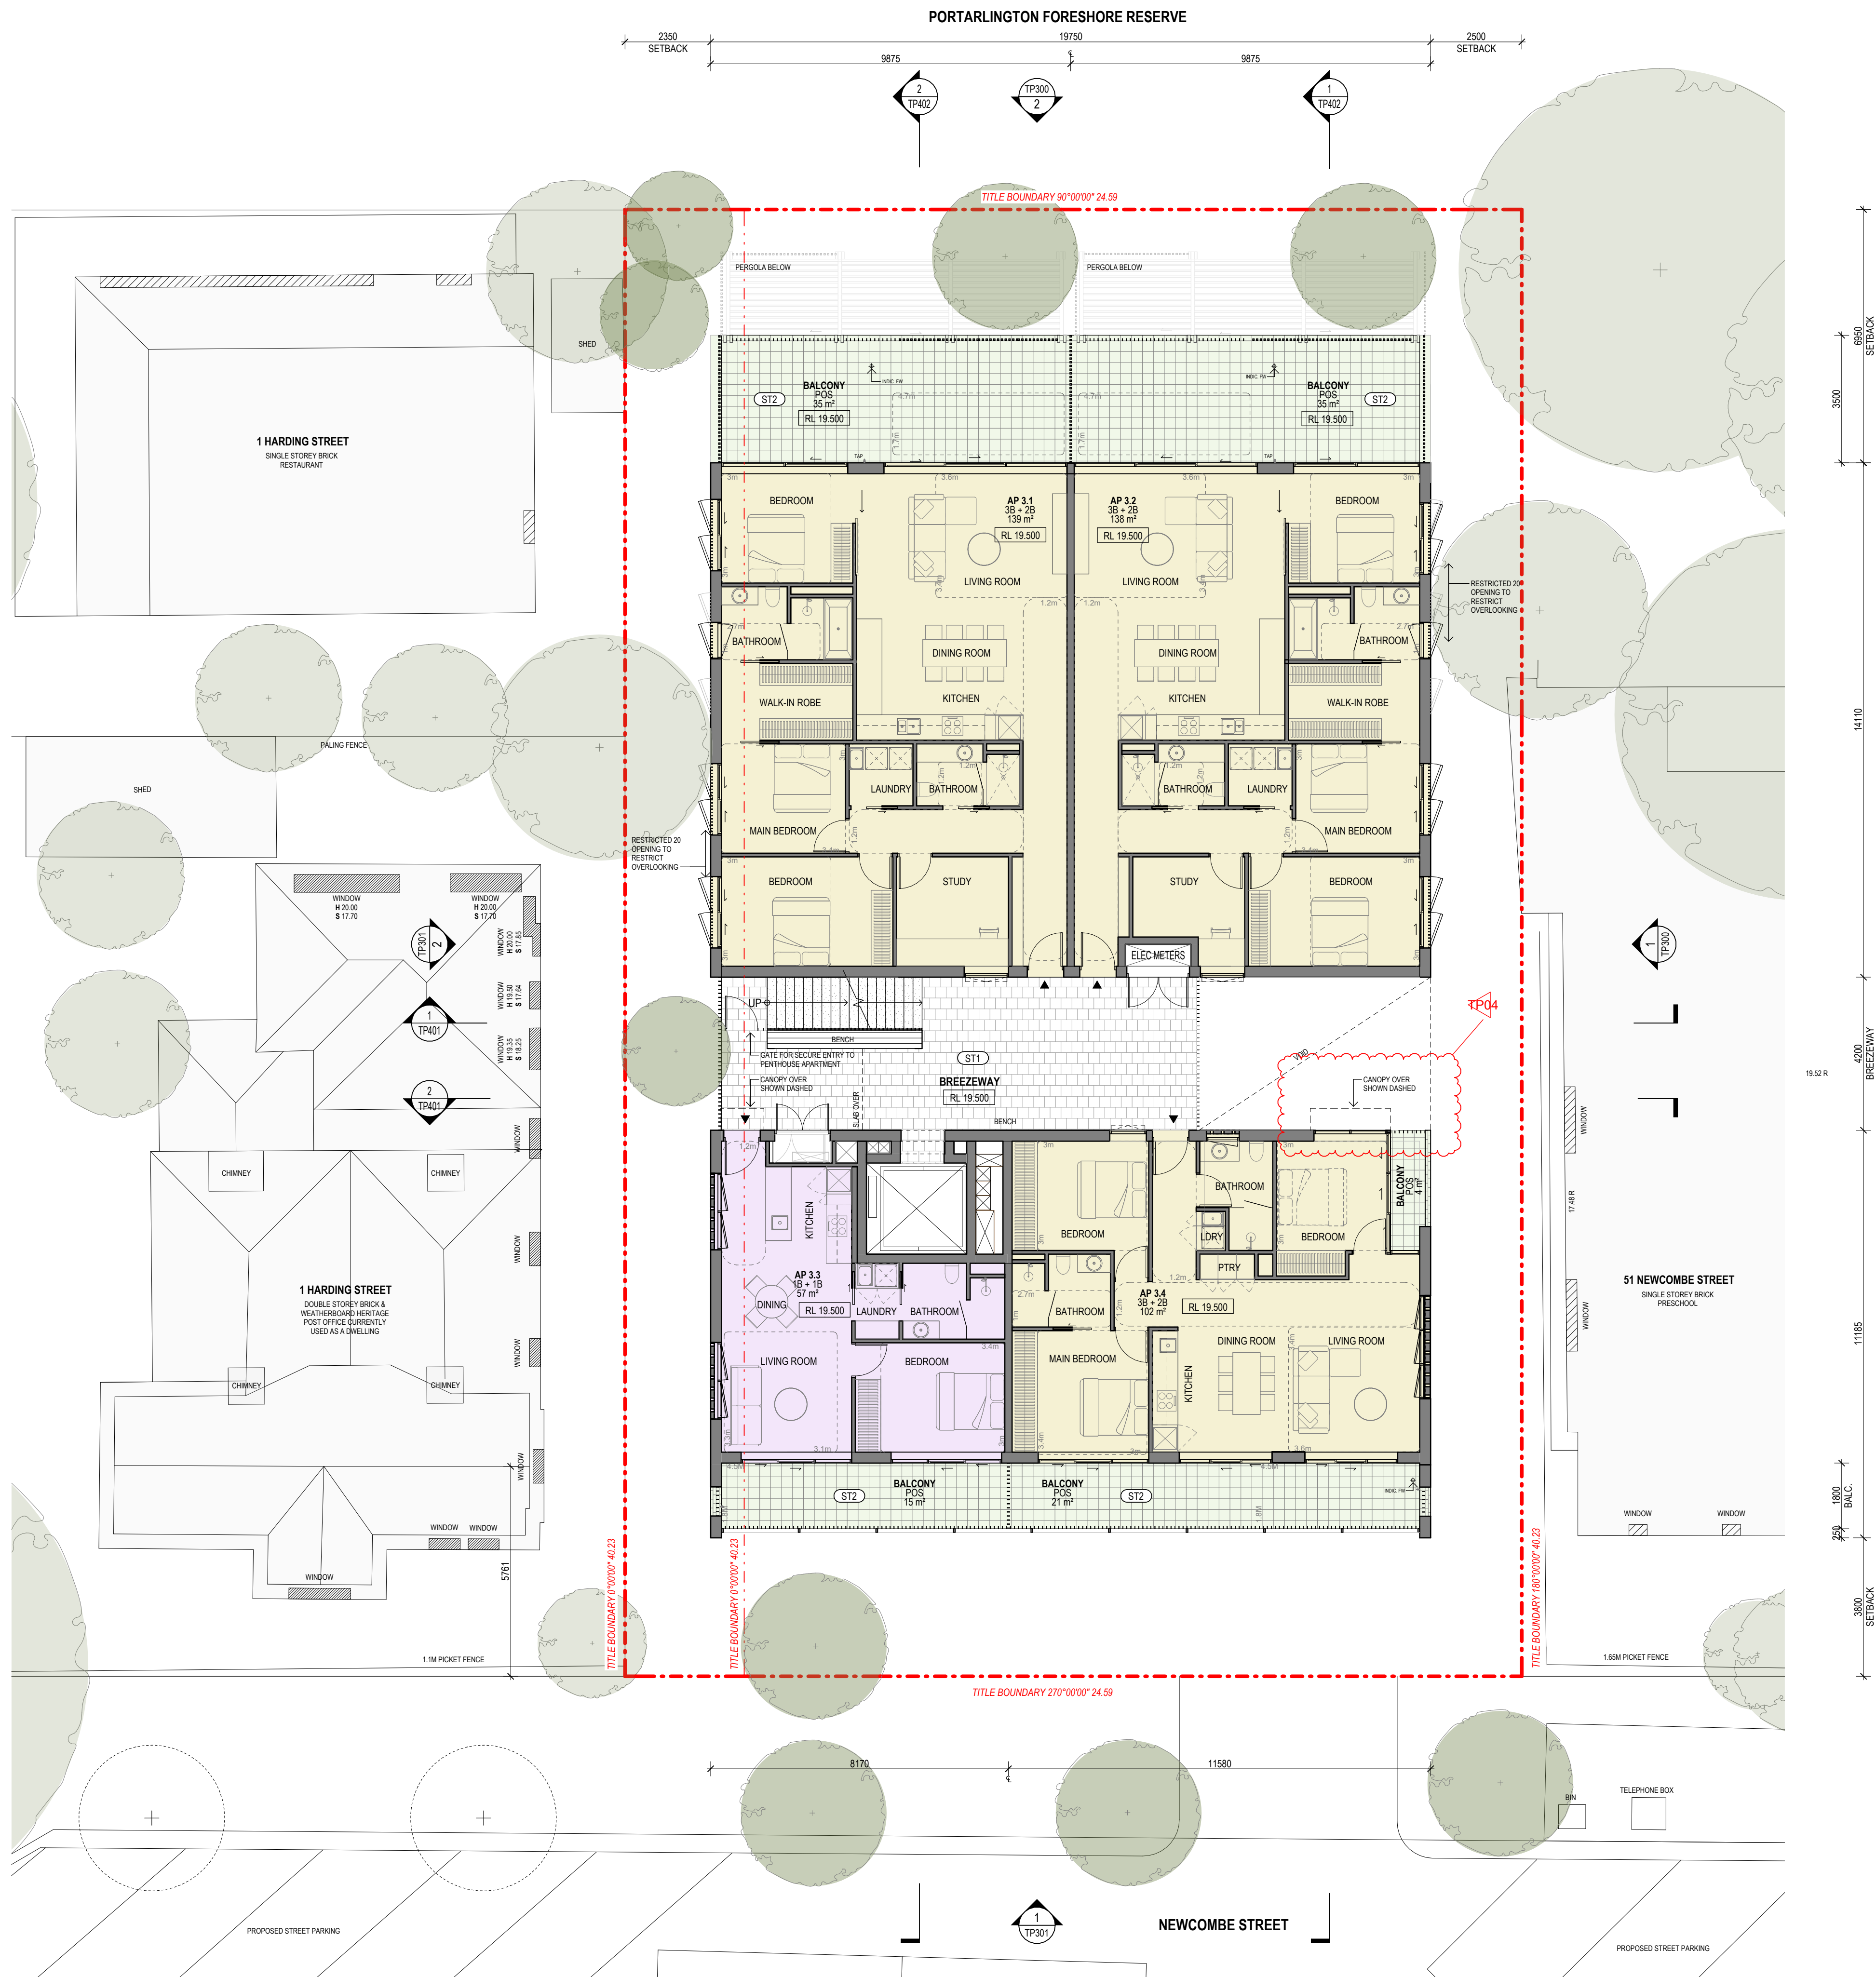


ADVERTISED
PLAN

This copied document to be made available
for the sole purpose of enabling
its consideration and review as
part of a planning process under the
Planning and Environment Act 1987.
The document must not be used for any
purpose which may breach any
copyright

TP04	07.08.2026	TOWN PLANNING
TP03	03.07.2026	GDFT SUBMISSION
TP02	14.11.2025	TOWN PLANNING
TP01	17.10.2025	TOWN PLANNING
No.	Date	Description

STAGE **TOWN PLANNING**
STATUS **PRELIMINARY**
NOT FOR CONSTRUCTION

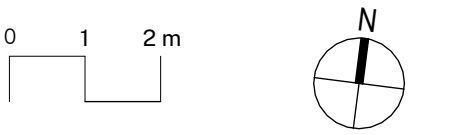


KTA

Kerstin Thompson Architects Pty Ltd
6 Lothian St, North Melbourne, Australia
30051
T +61 3 8662 8800
kta@kerstinthompson.com
www.kerstinthompson.com

PROJECT **NEWCOMBE STREET**
AT **49 Newcombe Street, Portarlington, VIC**
FOR CLIENT
CODE **NEWC**
DRAWING TITLE
PROPOSED LEVEL 1 PLAN

DRAWING NUMBER	REVISION
TP103	TP04
1:100 at A1	07.08.2026
	copyright 2025

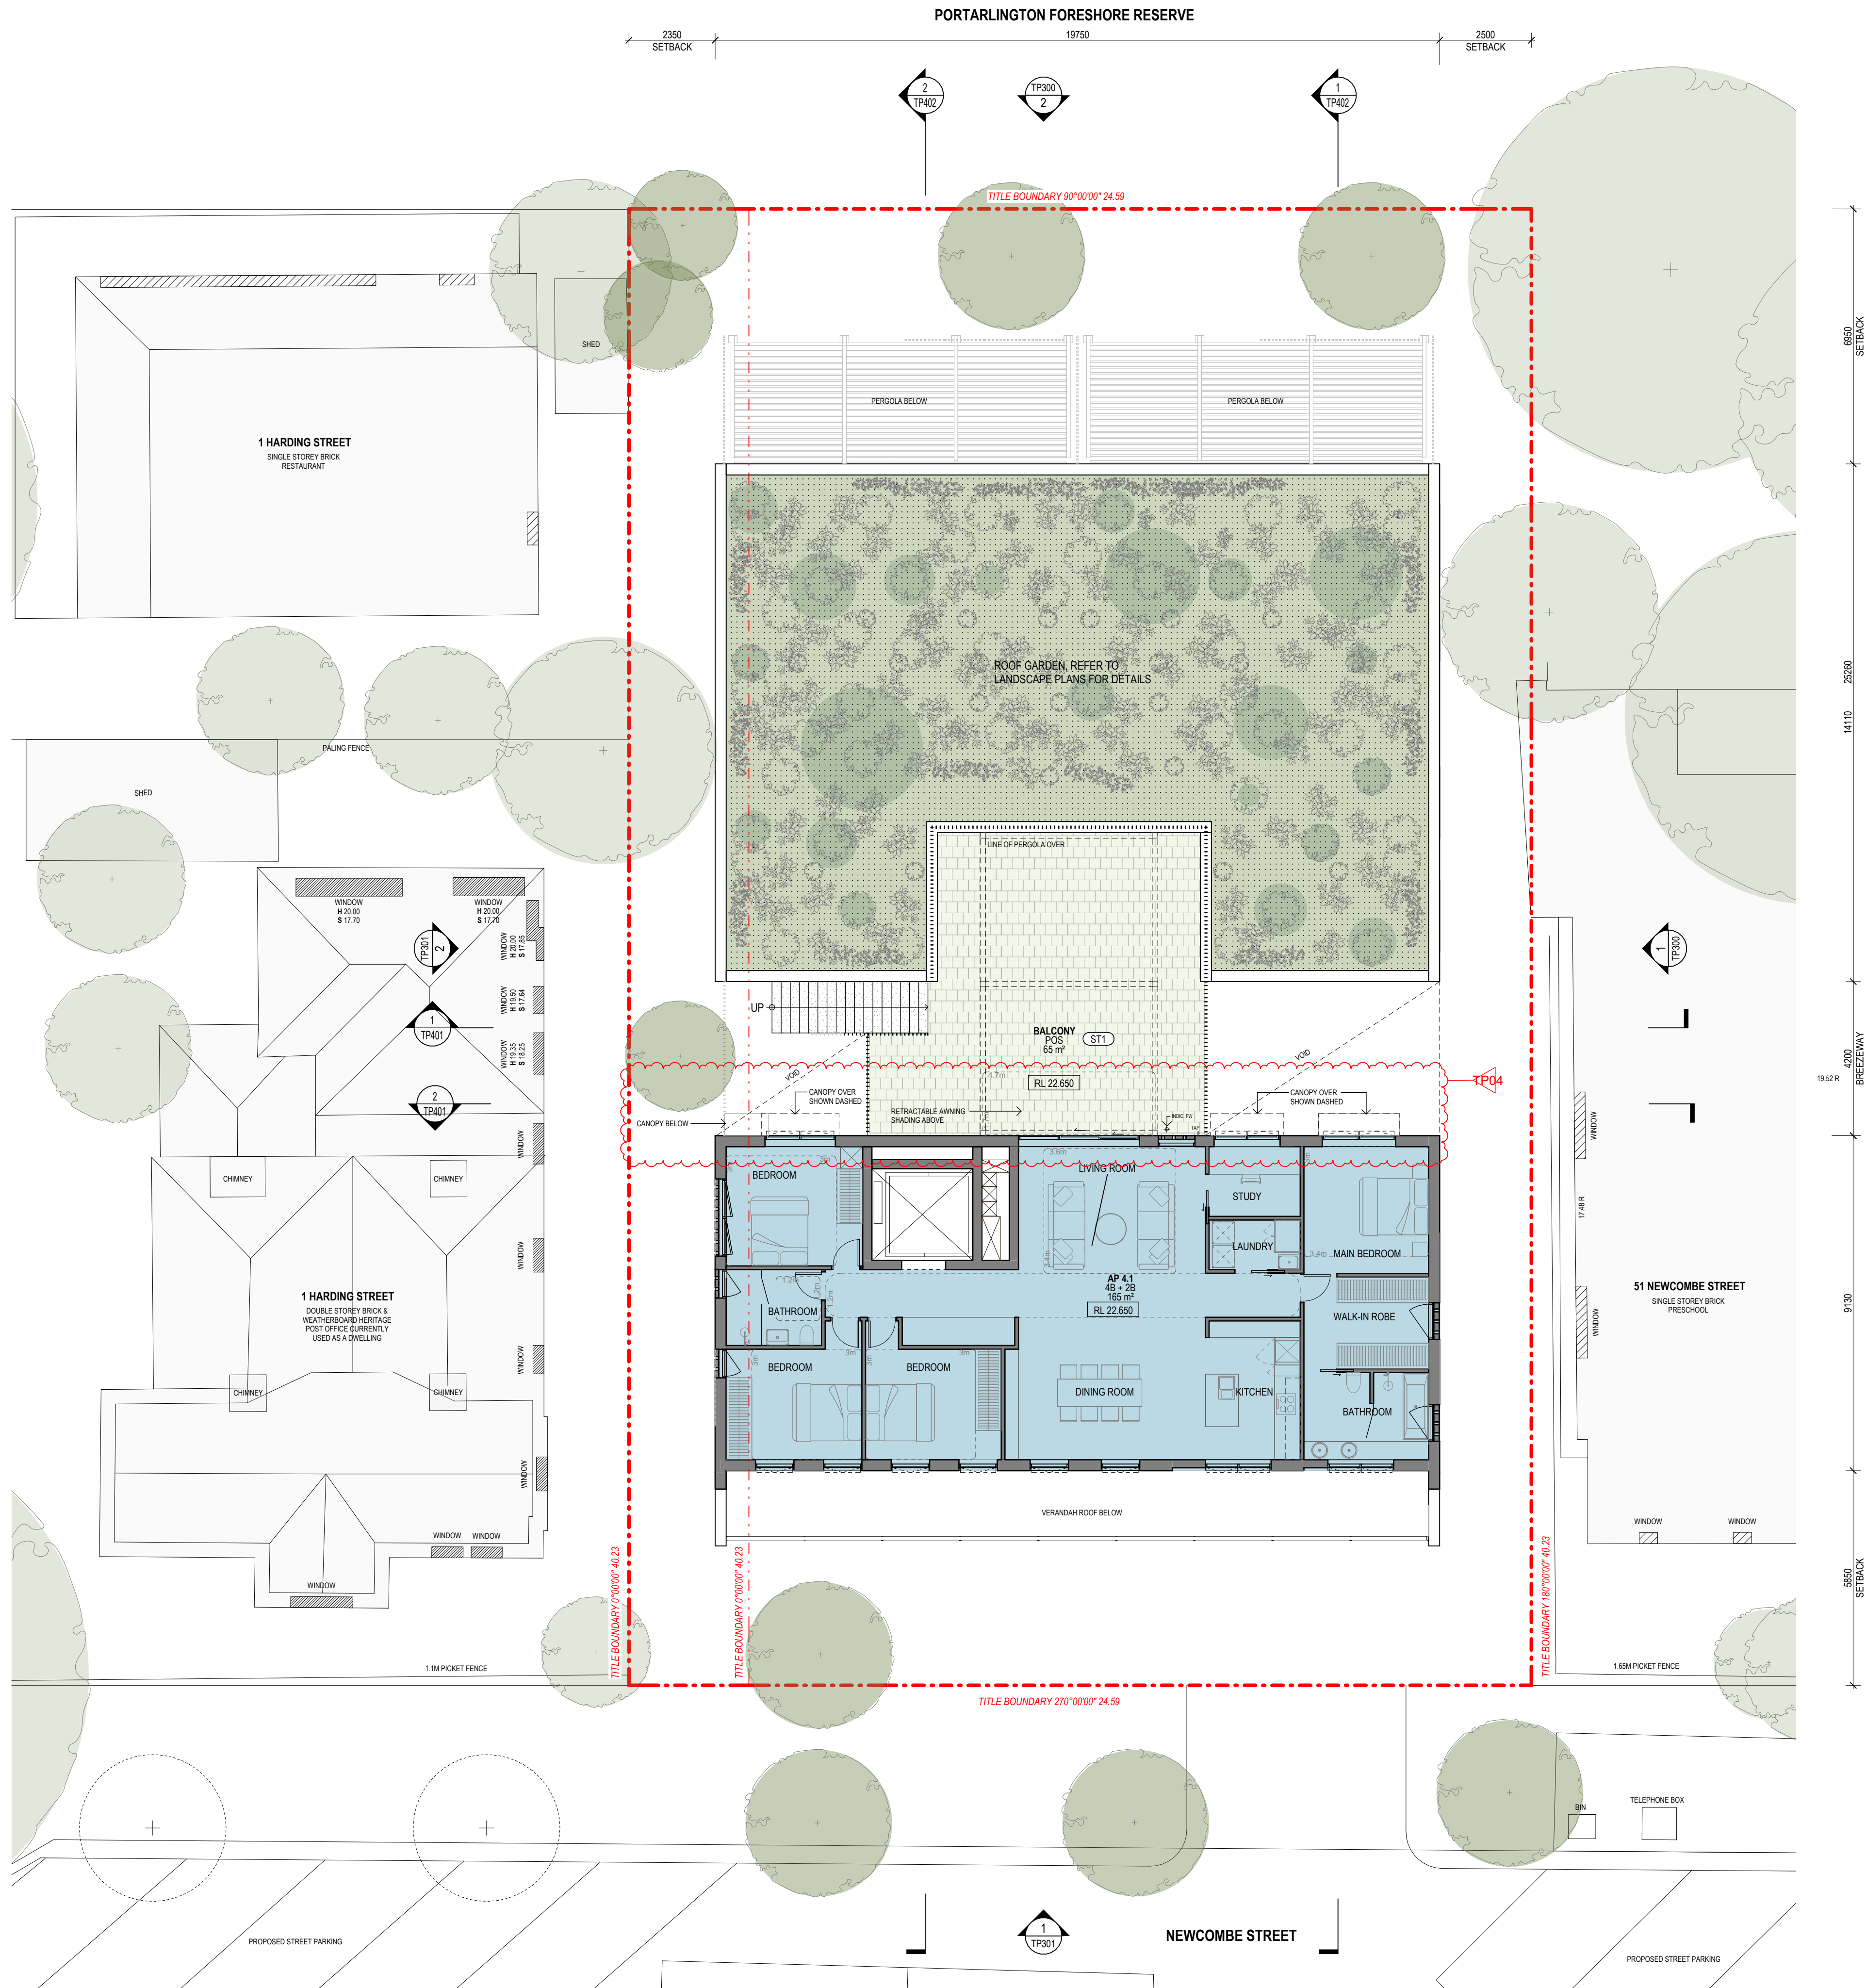


ADVERTISED
PLAN

This copied document to be made available
for the sole purpose of enabling
its consideration and review as
part of a planning process under the
Planning and Environment Act 1987.
The document must not be used for any
purpose which may breach any
copyright

TP04	07.08.2026	TOWN PLANNING
TP03	03.07.2026	GDFT SUBMISSION
TP02	14.11.2025	TOWN PLANNING
TP01	17.10.2025	TOWN PLANNING
No.	Date	Description

STAGE **TOWN PLANNING**
STATUS **PRELIMINARY**
NOT FOR CONSTRUCTION

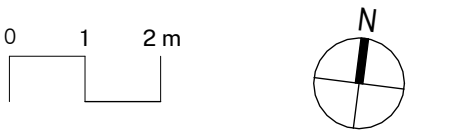


KTA

Kerstin Thompson Architects Pty Ltd
6 Lothian St, North Melbourne, Australia
3051
T +61 3 8662 8800
kta@kerstinthompson.com
www.kerstinthompson.com

PROJECT **NEWCOMBE STREET**
AT **49 Newcombe Street, Portarlington, VIC**
FOR CLIENT
CODE **NEWC**
DRAWING TITLE
PROPOSED LEVEL 2 PLAN

DRAWING NUMBER	REVISION
TP104	TP04
1:100 at A1	07.08.2026 copyright 2025

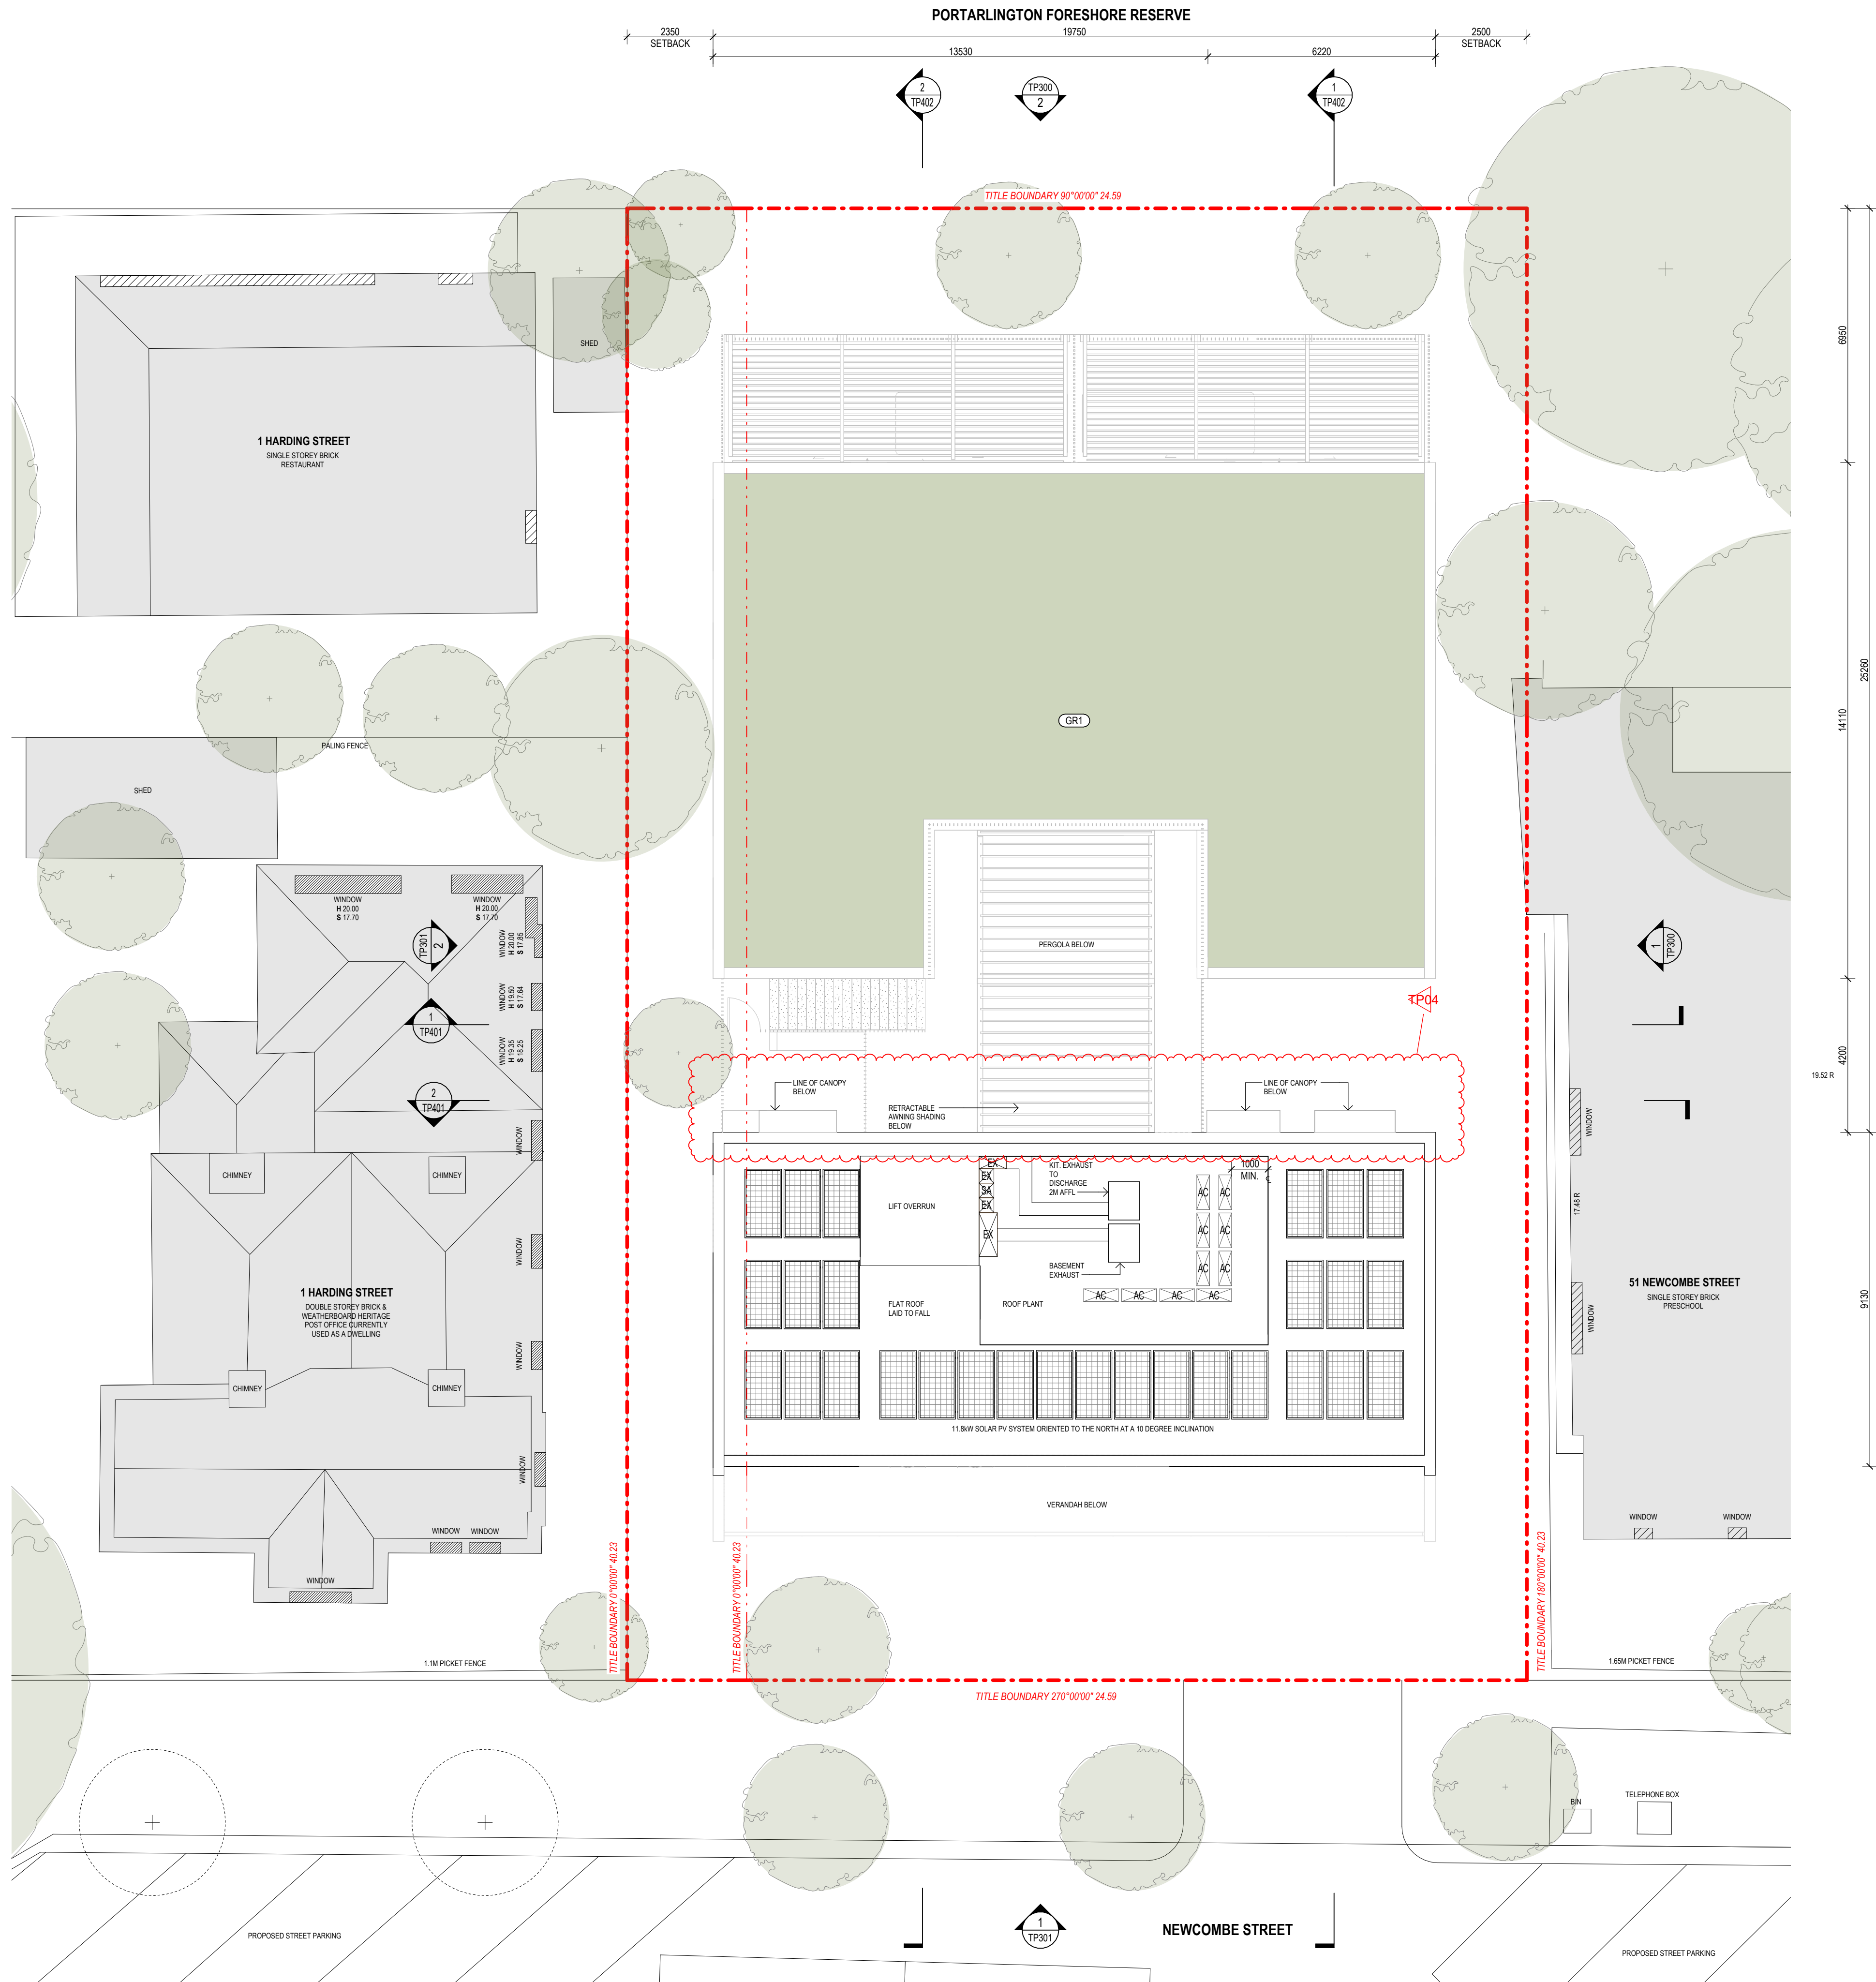


ADVERTISED
PLAN

This copied document to be made available for the sole purpose of enabling its consideration and review as part of a planning process under the Planning and Environment Act 1987. The document must not be used for any purpose which may breach any copyright

PROPOSED ROOF PLANNING
1:100

TP04	07.08.2026	TOWN PLANNING
TP03	03.07.2026	GDFT SUBMISSION
TP02	14.11.2025	TOWN PLANNING
TP01	17.10.2025	TOWN PLANNING
No.	Date	Description

STAGE **TOWN PLANNING**
STATUS **PRELIMINARY**
NOT FOR CONSTRUCTION

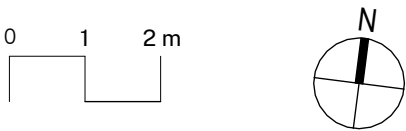

KTA

Kerstin Thompson Architects Pty Ltd
6 Lothian St, North Melbourne, Australia
3051
T +61 3 8662 8800
kta@kerstinthompson.com
www.kerstinthompson.com


PROJECT **NEWCOMBE STREET**
AT **49 Newcombe Street, Portarlington, VIC**
FOR CLIENT
CODE **NEWC**
DRAWING TITLE
PROPOSED ROOF PLAN

DRAWING NUMBER	REVISION
TP105	TP04
1:100 at A1	07.08.2026 copyright 2025

ADVERTISED
PLAN



PROPOSED NORTH ELEVATION
1:100

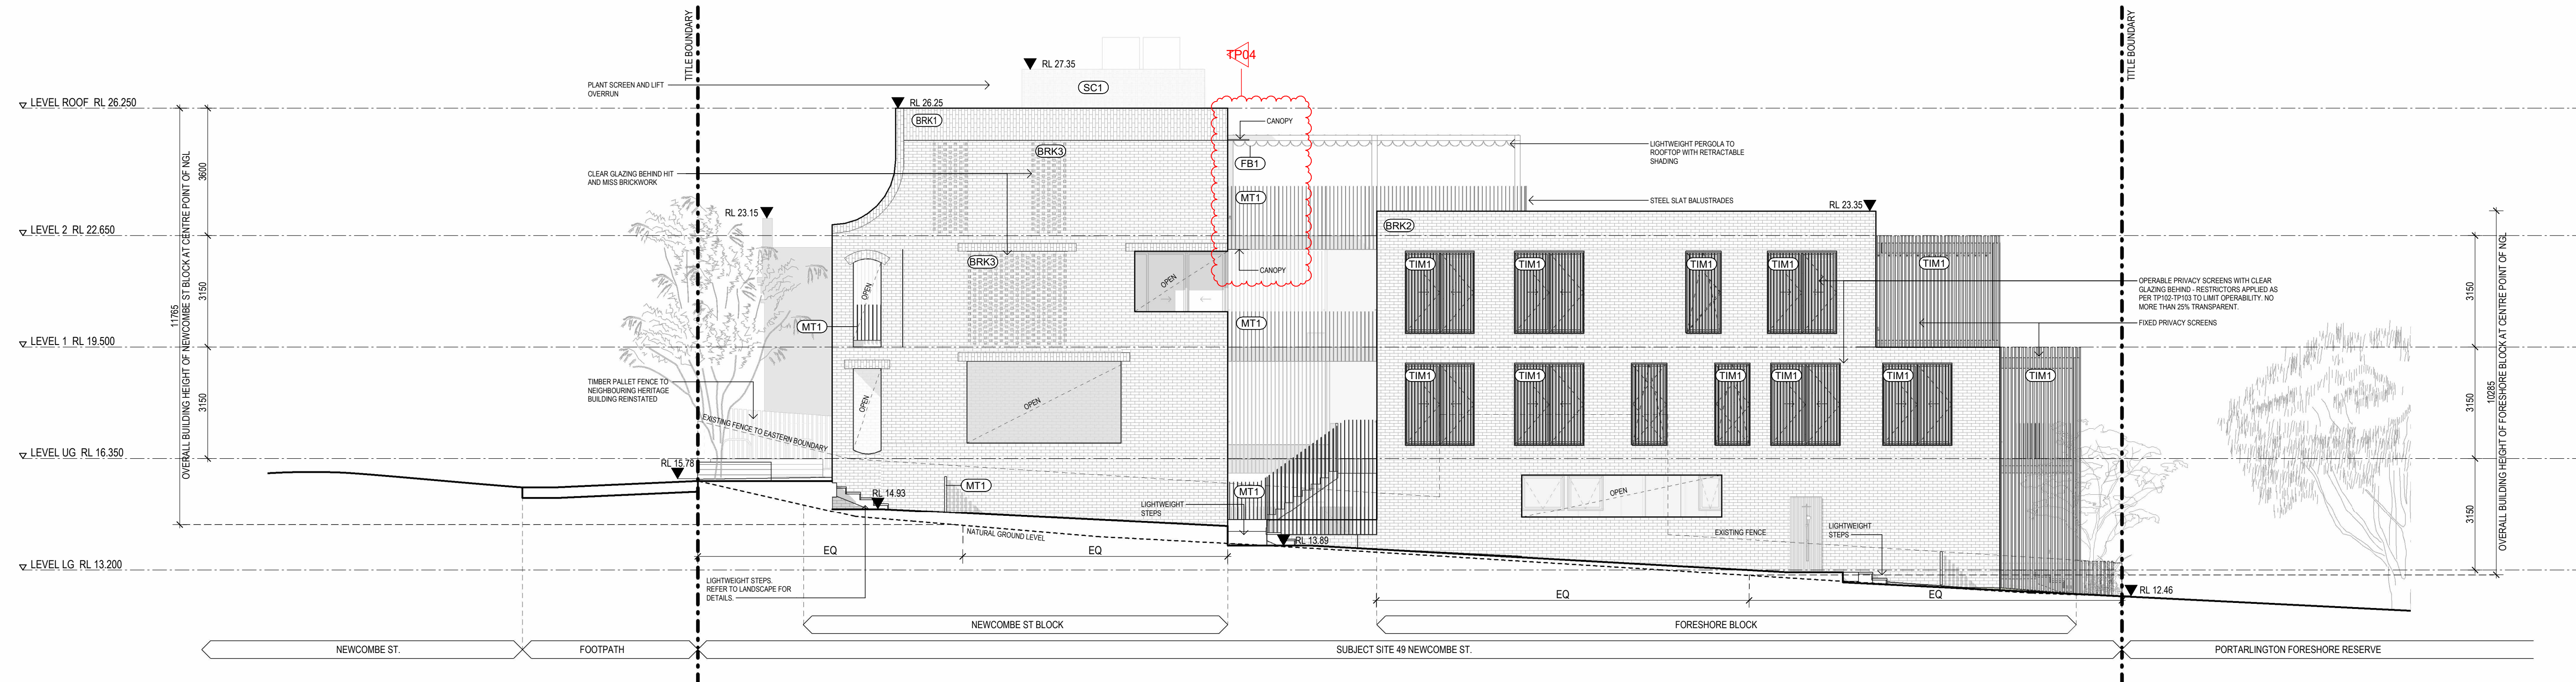


PROPOSED EAST ELEVATION
1:100

This copied document to be made available
for the sole purpose of enabling
its consideration and review as
part of a planning process under the
Planning and Environment Act 1987.
The document must not be used for any
purpose which may breach any
copyright

TP04	07.08.2026	TOWN PLANNING
TP03	03.07.2026	GDFT SUBMISSION
TP02	14.11.2025	TOWN PLANNING
TP01	17.10.2025	TOWN PLANNING
No.	Date	Description

STAGE **TOWN PLANNING**
STATUS **PRELIMINARY**
NOT FOR CONSTRUCTION

 

KTa

Kerstin Thompson Architects Pty Ltd
6 Lothian St, North Melbourne, Australia
3051
T +61 3 8662 8800
kta@kerstinthompson.com
www.kerstinthompson.com


PROJECT **NEWCOMBE STREET**
AT **49 Newcombe Street, Portarlington, VIC**
FOR CLIENT
CODE **NEWC**
DRAWING TITLE
PROPOSED ELEVATIONS - SHEET 1

DRAWING NUMBER	REVISION
TP300	TP04
1:100 at A1	07.08.2026 copyright 2025

This copied document to be made available for the sole purpose of enabling its consideration and review as part of a planning process under the Planning and Environment Act 1987. The document must not be used for any purpose which may breach any copyright



PROPOSED SOUTH ELEVATION
1:100

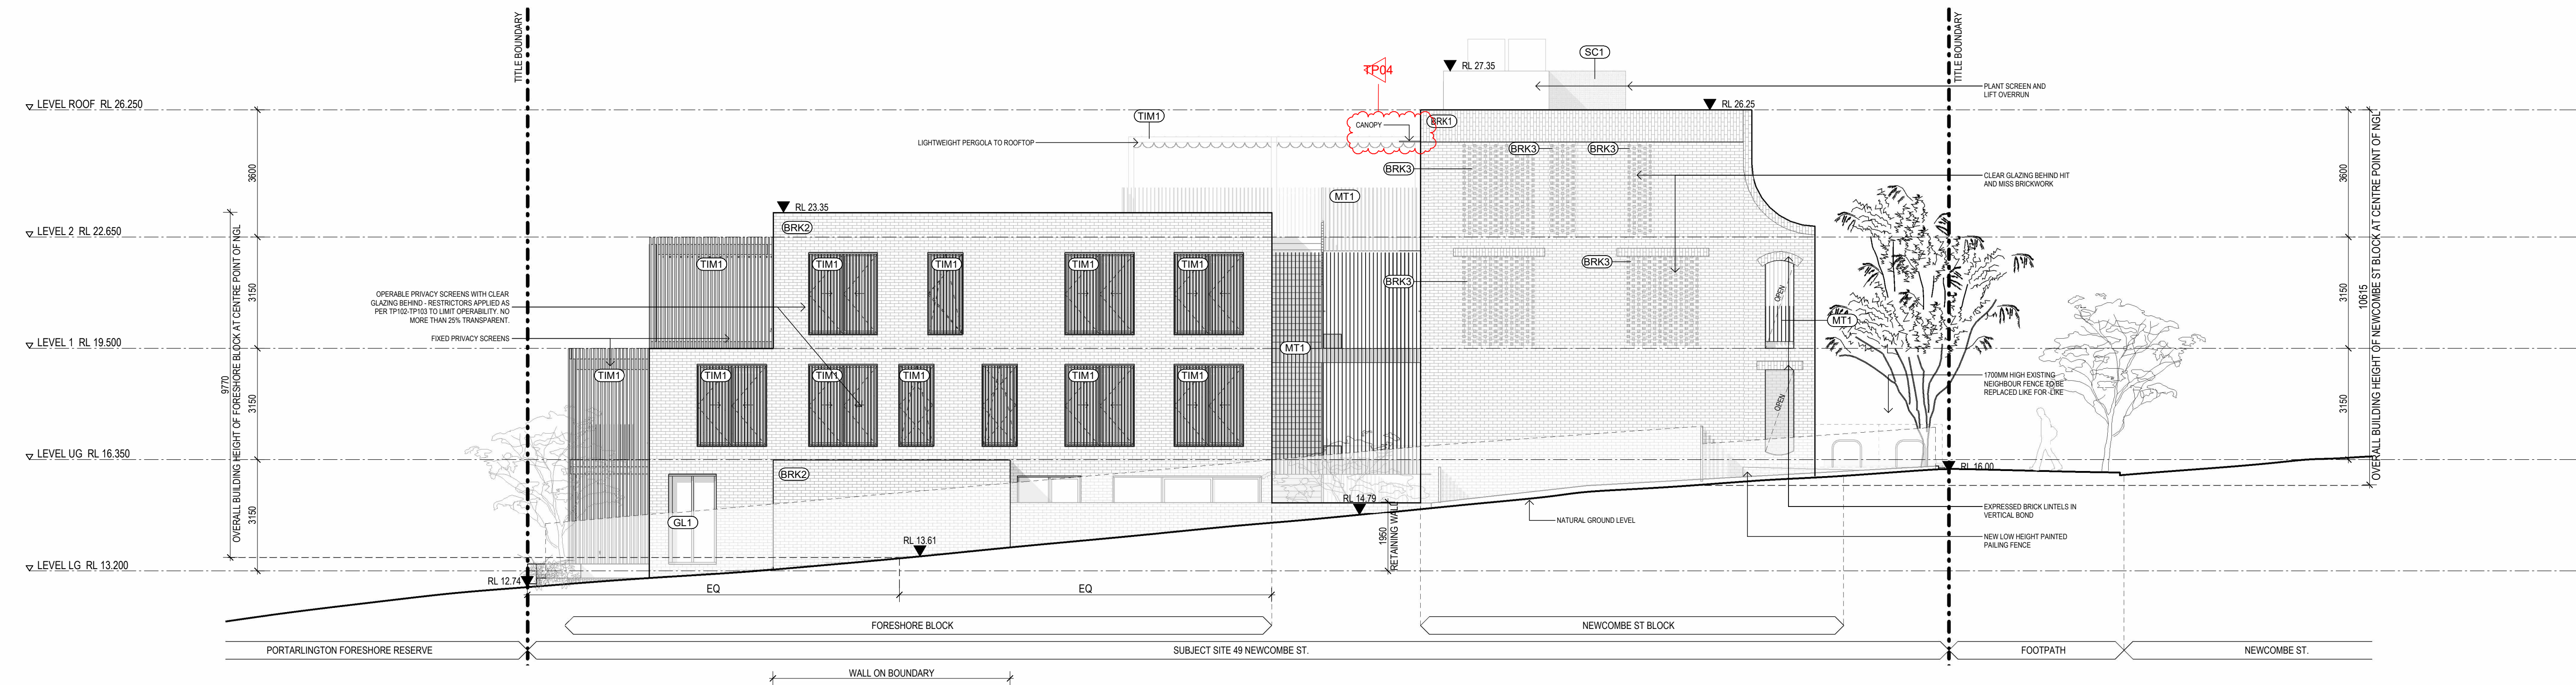


PROPOSED WEST ELEVATION
1:100

ADVERTISED
PLAN

TP04	07.08.2026	TOWN PLANNING
TP03	03.07.2026	GDFT SUBMISSION
TP02	14.11.2025	TOWN PLANNING
TP01	17.10.2025	TOWN PLANNING
No.	Date	Description

STAGE **TOWN PLANNING**
STATUS **PRELIMINARY**
NOT FOR CONSTRUCTION

 


KTA

Kerstin Thompson Architects Pty Ltd
6 Lothian St, North Melbourne, Australia
30051
T +61 3 8662 8800
kta@kerstinthompson.com
www.kerstinthompson.com


PROJECT **NEWCOMBE STREET**
AT **49 Newcombe Street, Portarlington, VIC**
FOR **CLIENT**
CODE **NEWC**
DRAWING TITLE
PROPOSED ELEVATIONS - SHEET 2

DRAWING NUMBER	REVISION
TP301	TP04
1:100 at A1	07.08.2026
	copyright 2025

ADVERTISED
PLAN

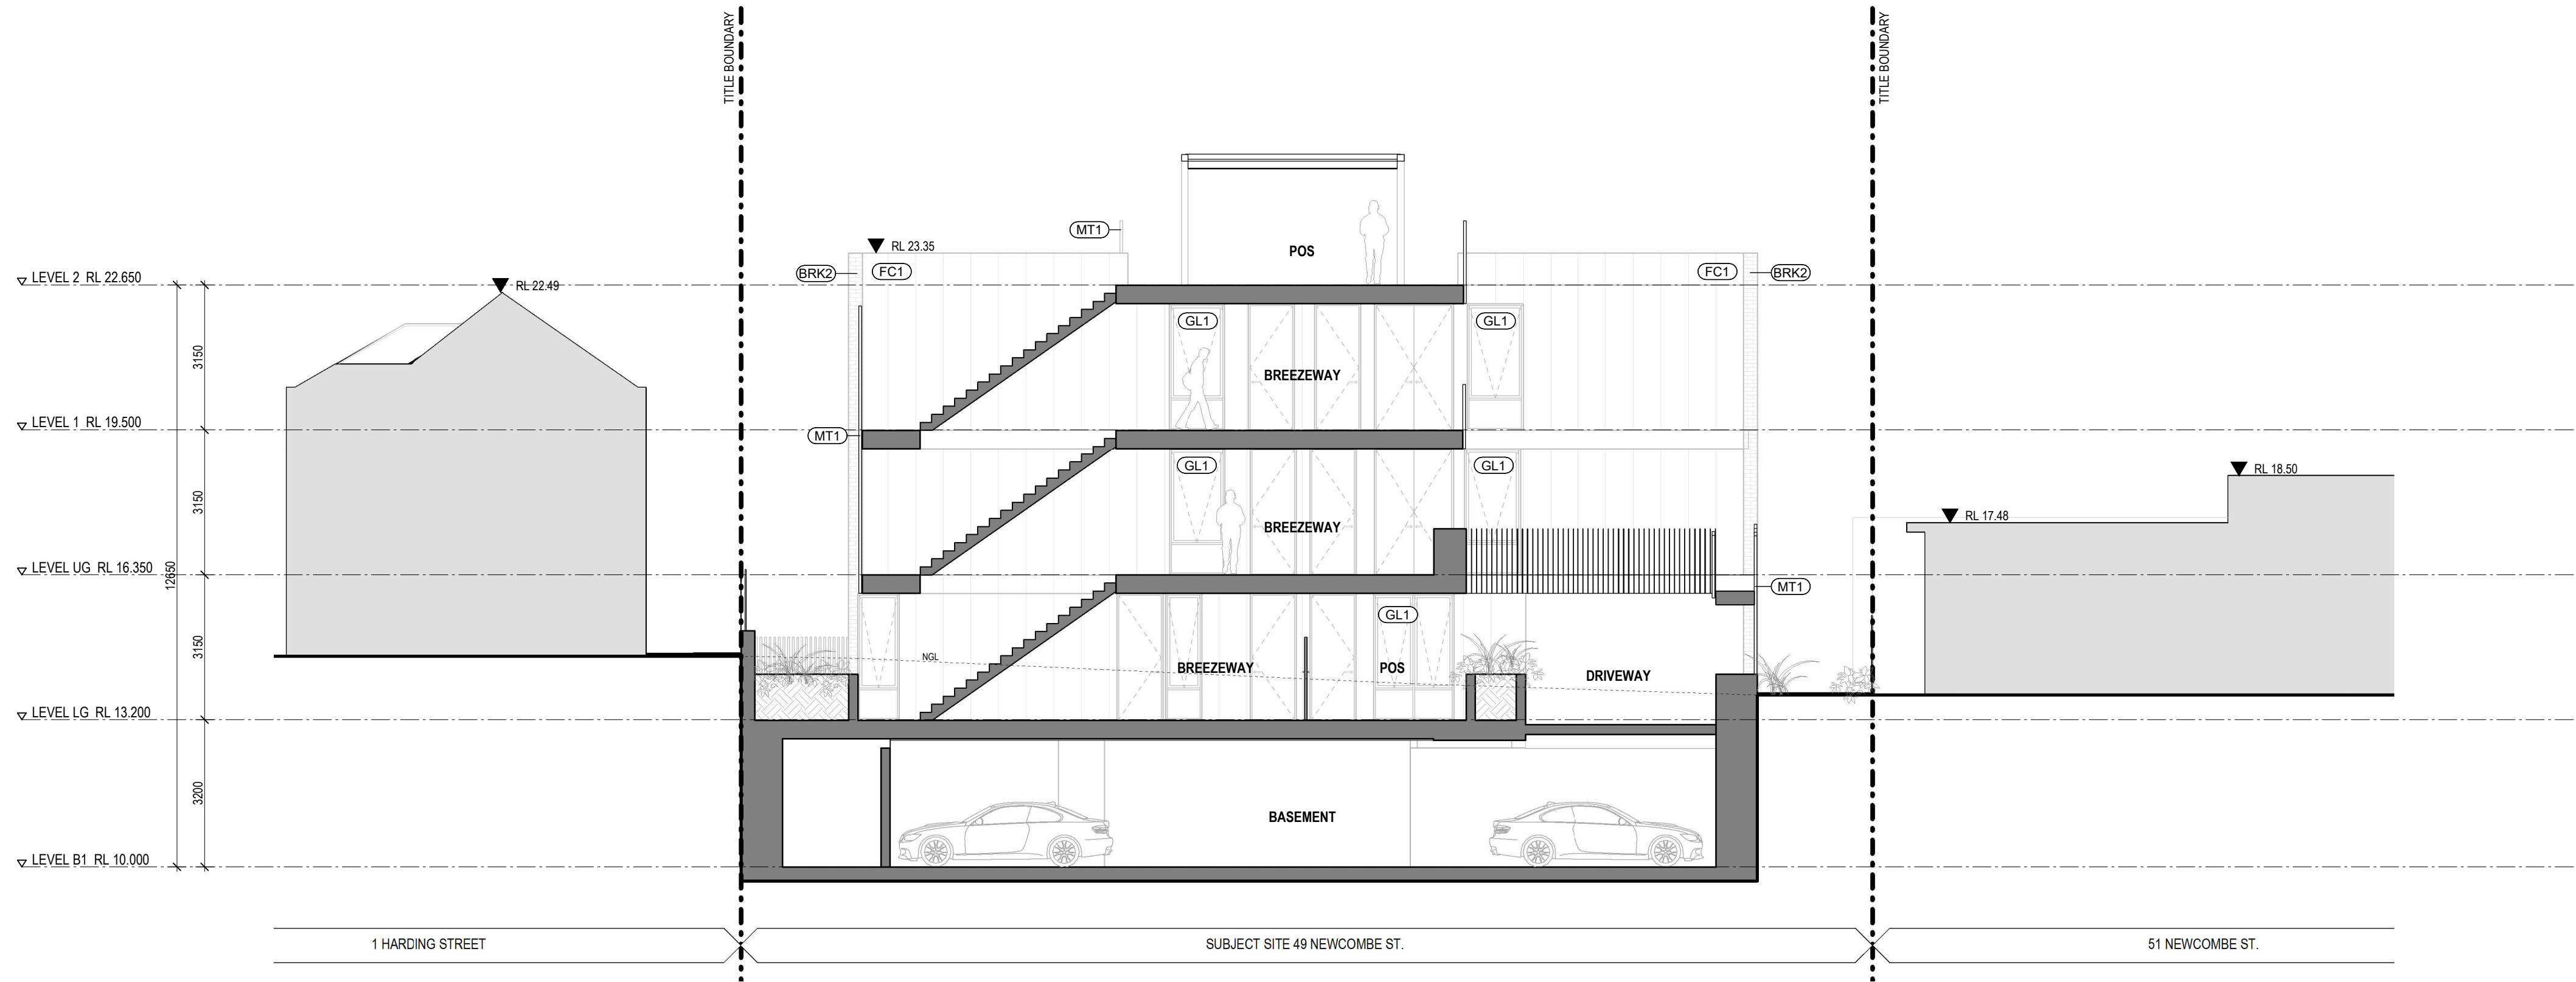

E/W SECTION BREEZEWAY NORTH
1:100

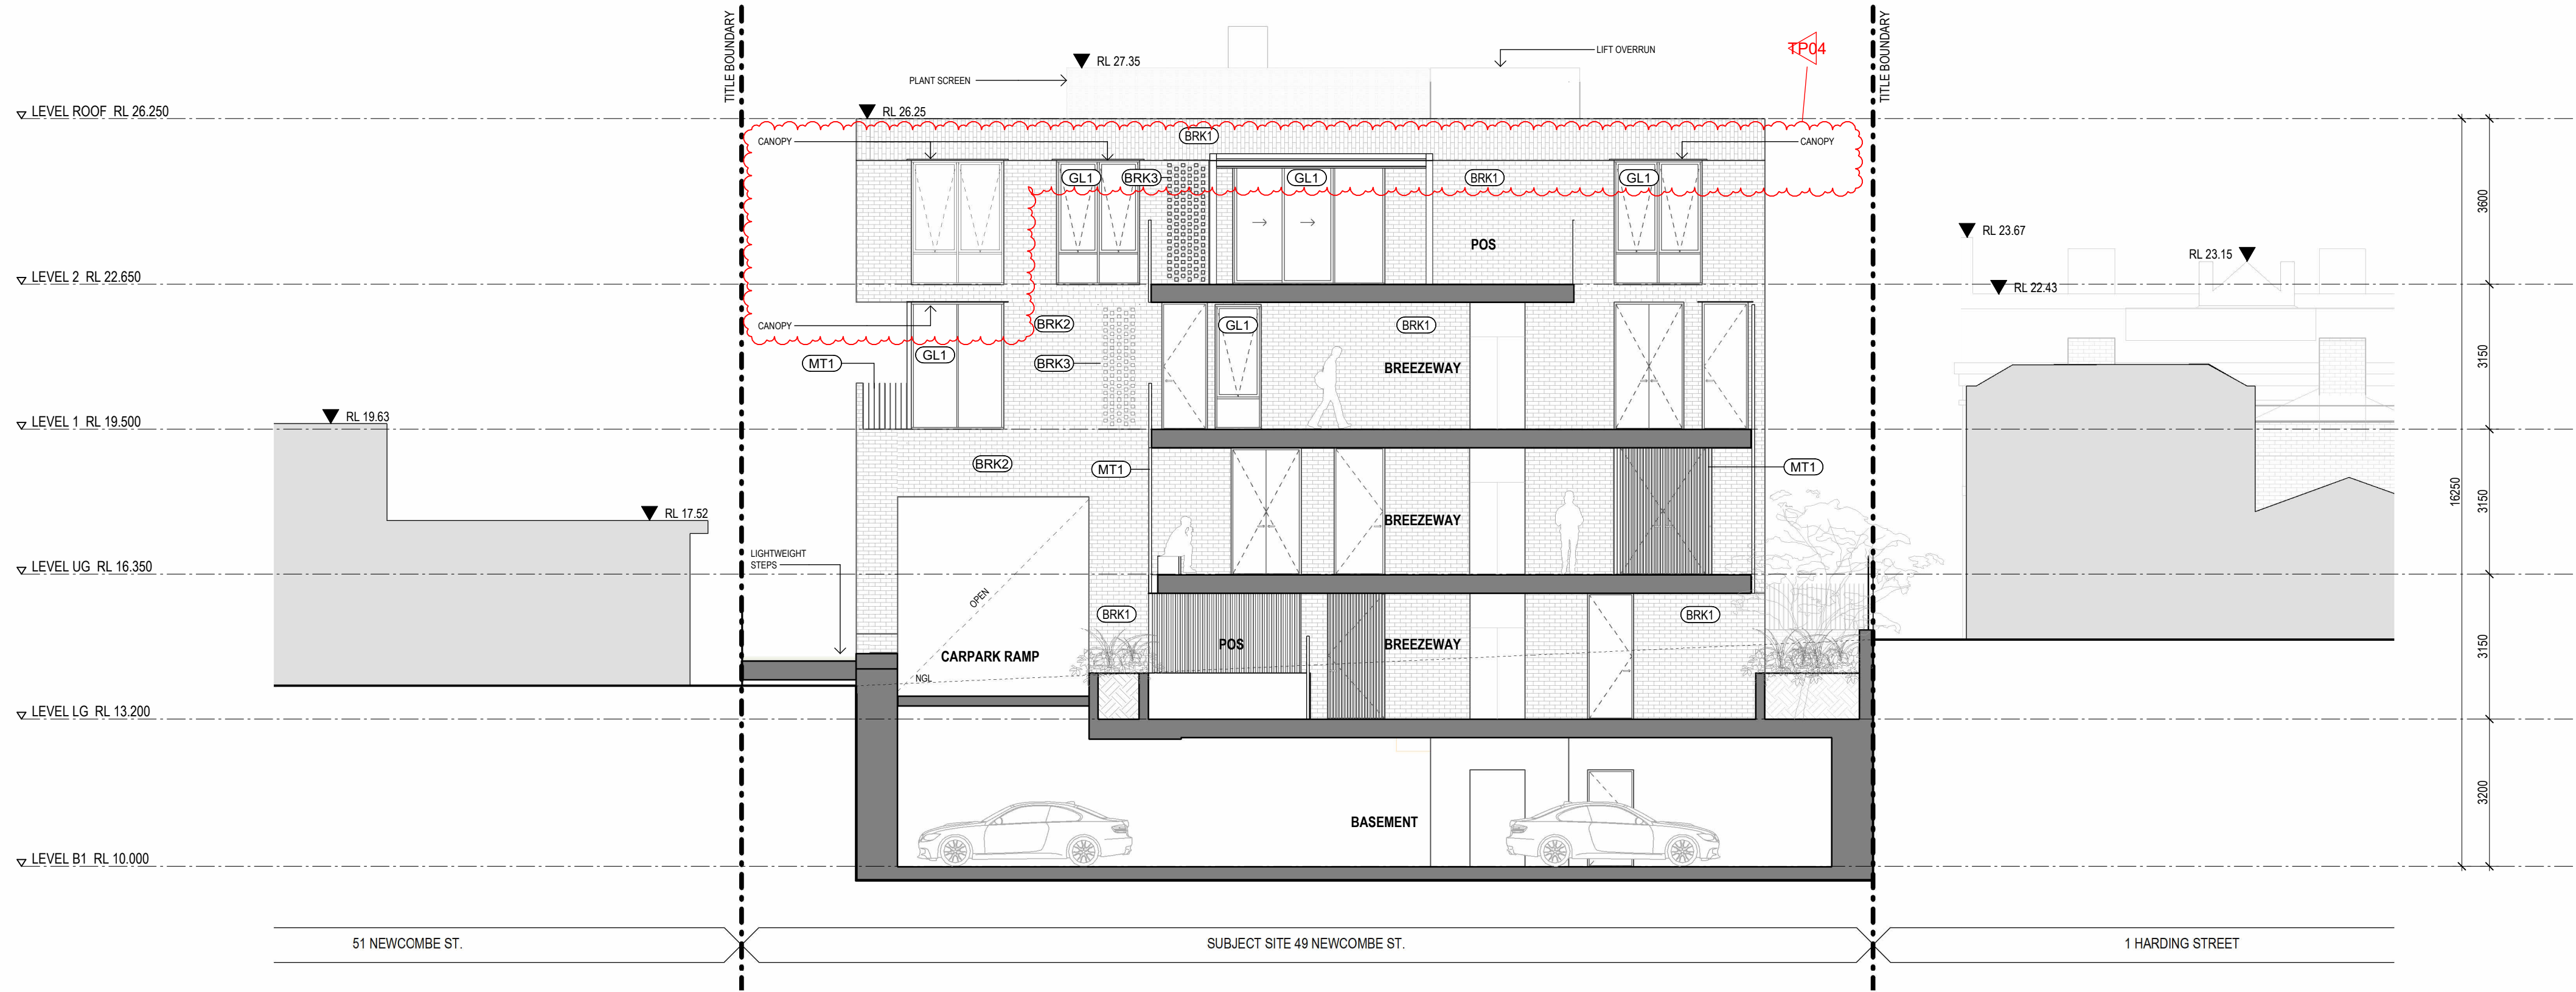


E/W SECTION BREEZEWAY SOUTH
1:100

This copied document to be made available
for the sole purpose of enabling
its consideration and review as
part of a planning process under the
Planning and Environment Act 1987.
The document must not be used for any
purpose which may breach any
copyright

TP04	07.08.2026	TOWN PLANNING
TP03	03.07.2026	GDFT SUBMISSION
TP02	14.11.2025	TOWN PLANNING
TP01	17.10.2025	TOWN PLANNING
No.	Date	Description

STAGE **TOWN PLANNING**
STATUS **PRELIMINARY**
NOT FOR CONSTRUCTION

 


KTA

Kerstin Thompson Architects Pty Ltd
6 Lothian St, North Melbourne, Australia
3051
T +61 3 8662 8800
kta@kerstinthompson.com
www.kerstinthompson.com


PROJECT **NEWCOMBE STREET**
AT **49 Newcombe Street, Portarlington, VIC**
FOR **CLIENT**
CODE **NEWC**
DRAWING TITLE
PROPOSED SECTIONS - SHEET 1

DRAWING NUMBER	REVISION
TP401	TP04
1:100 at A1	07.08.2026 copyright 2025

ADVERTISED
PLAN

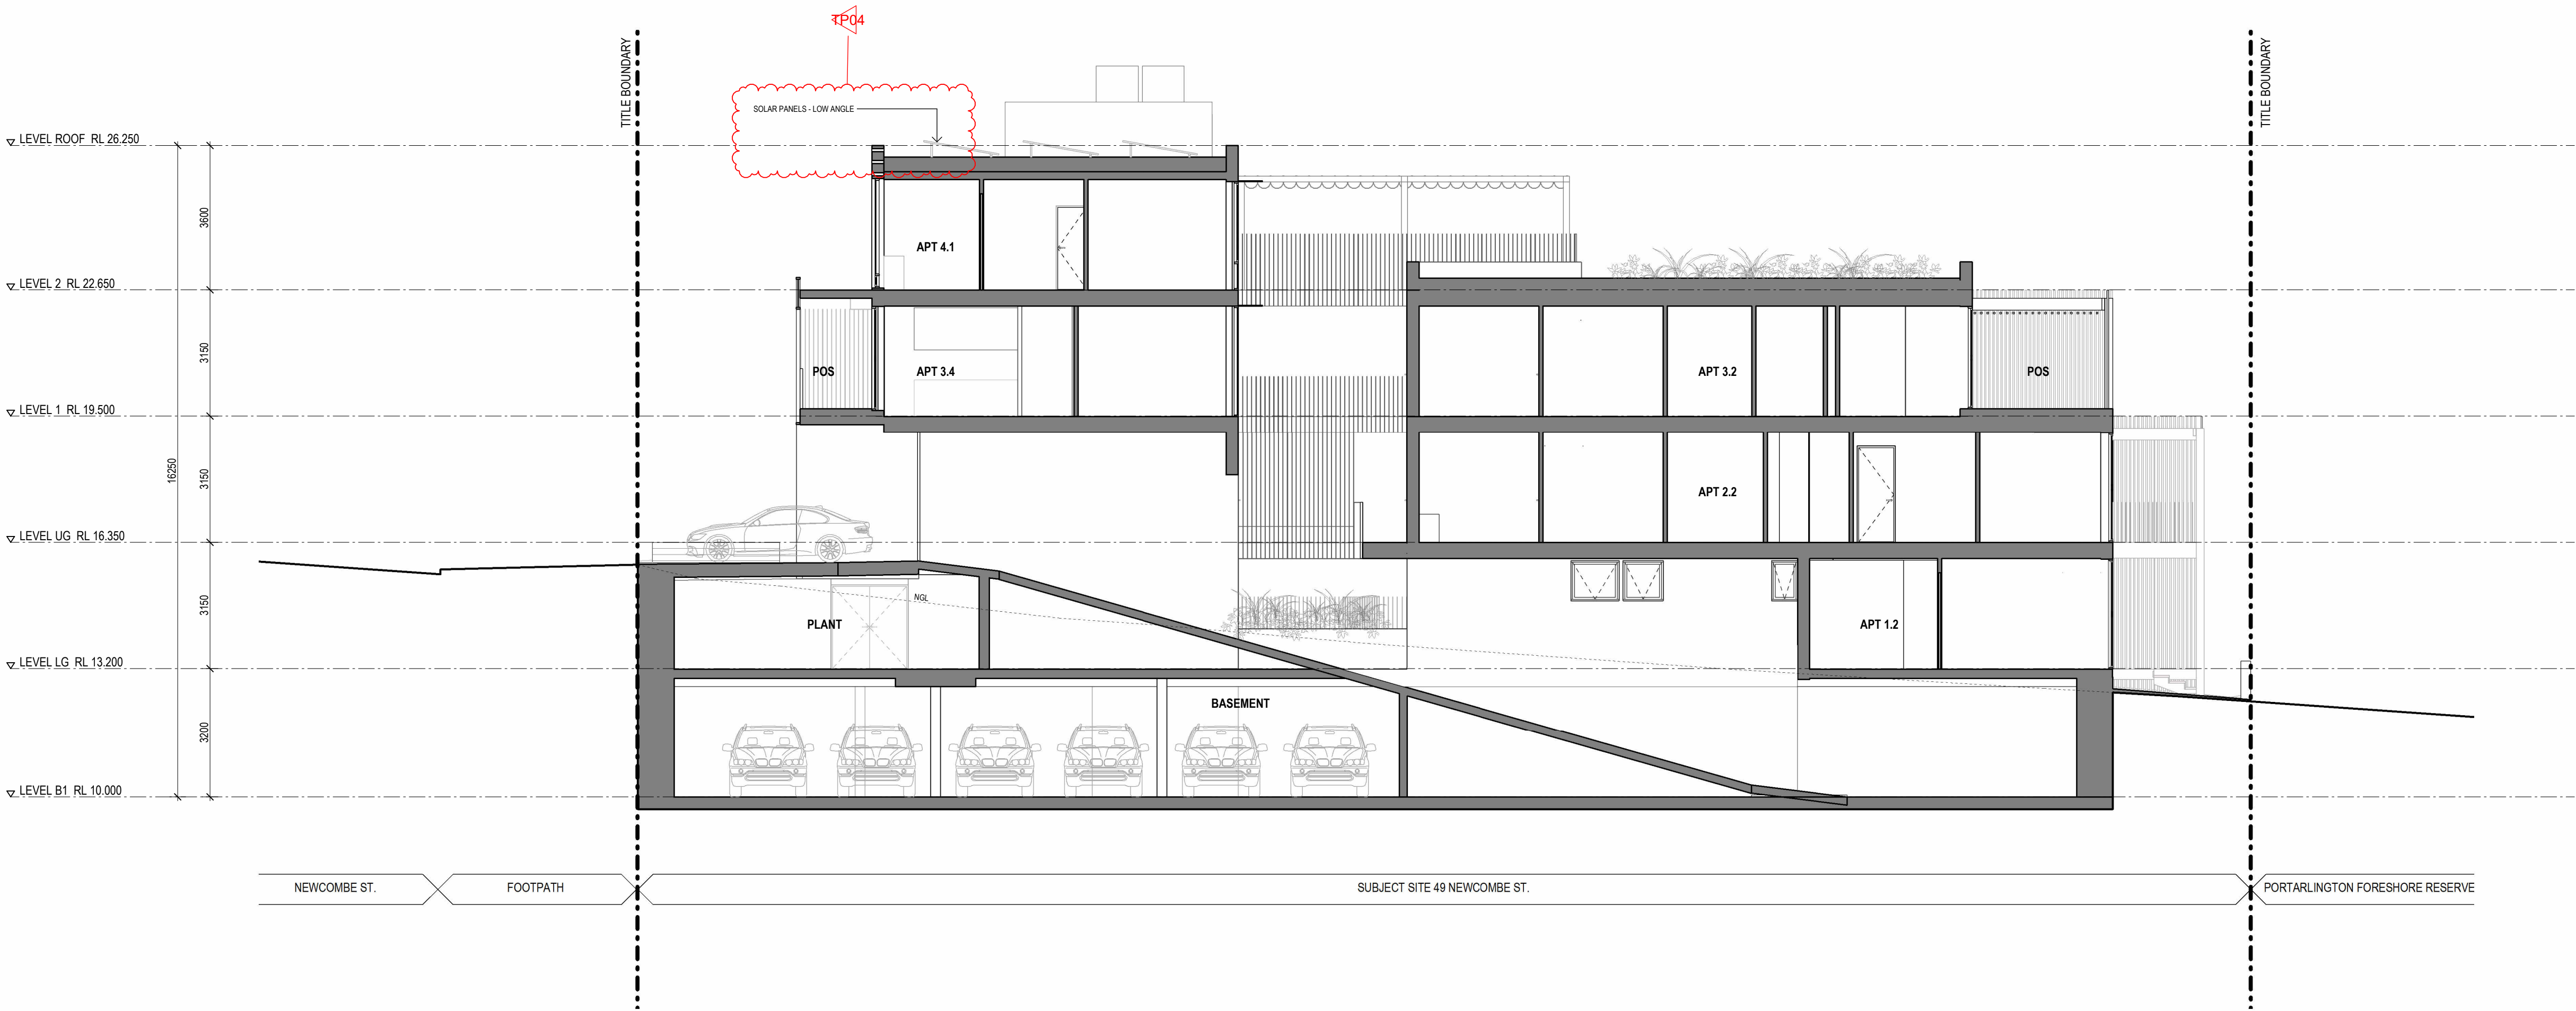

N/S SECTION BREEZEWAY EAST 1
1:100

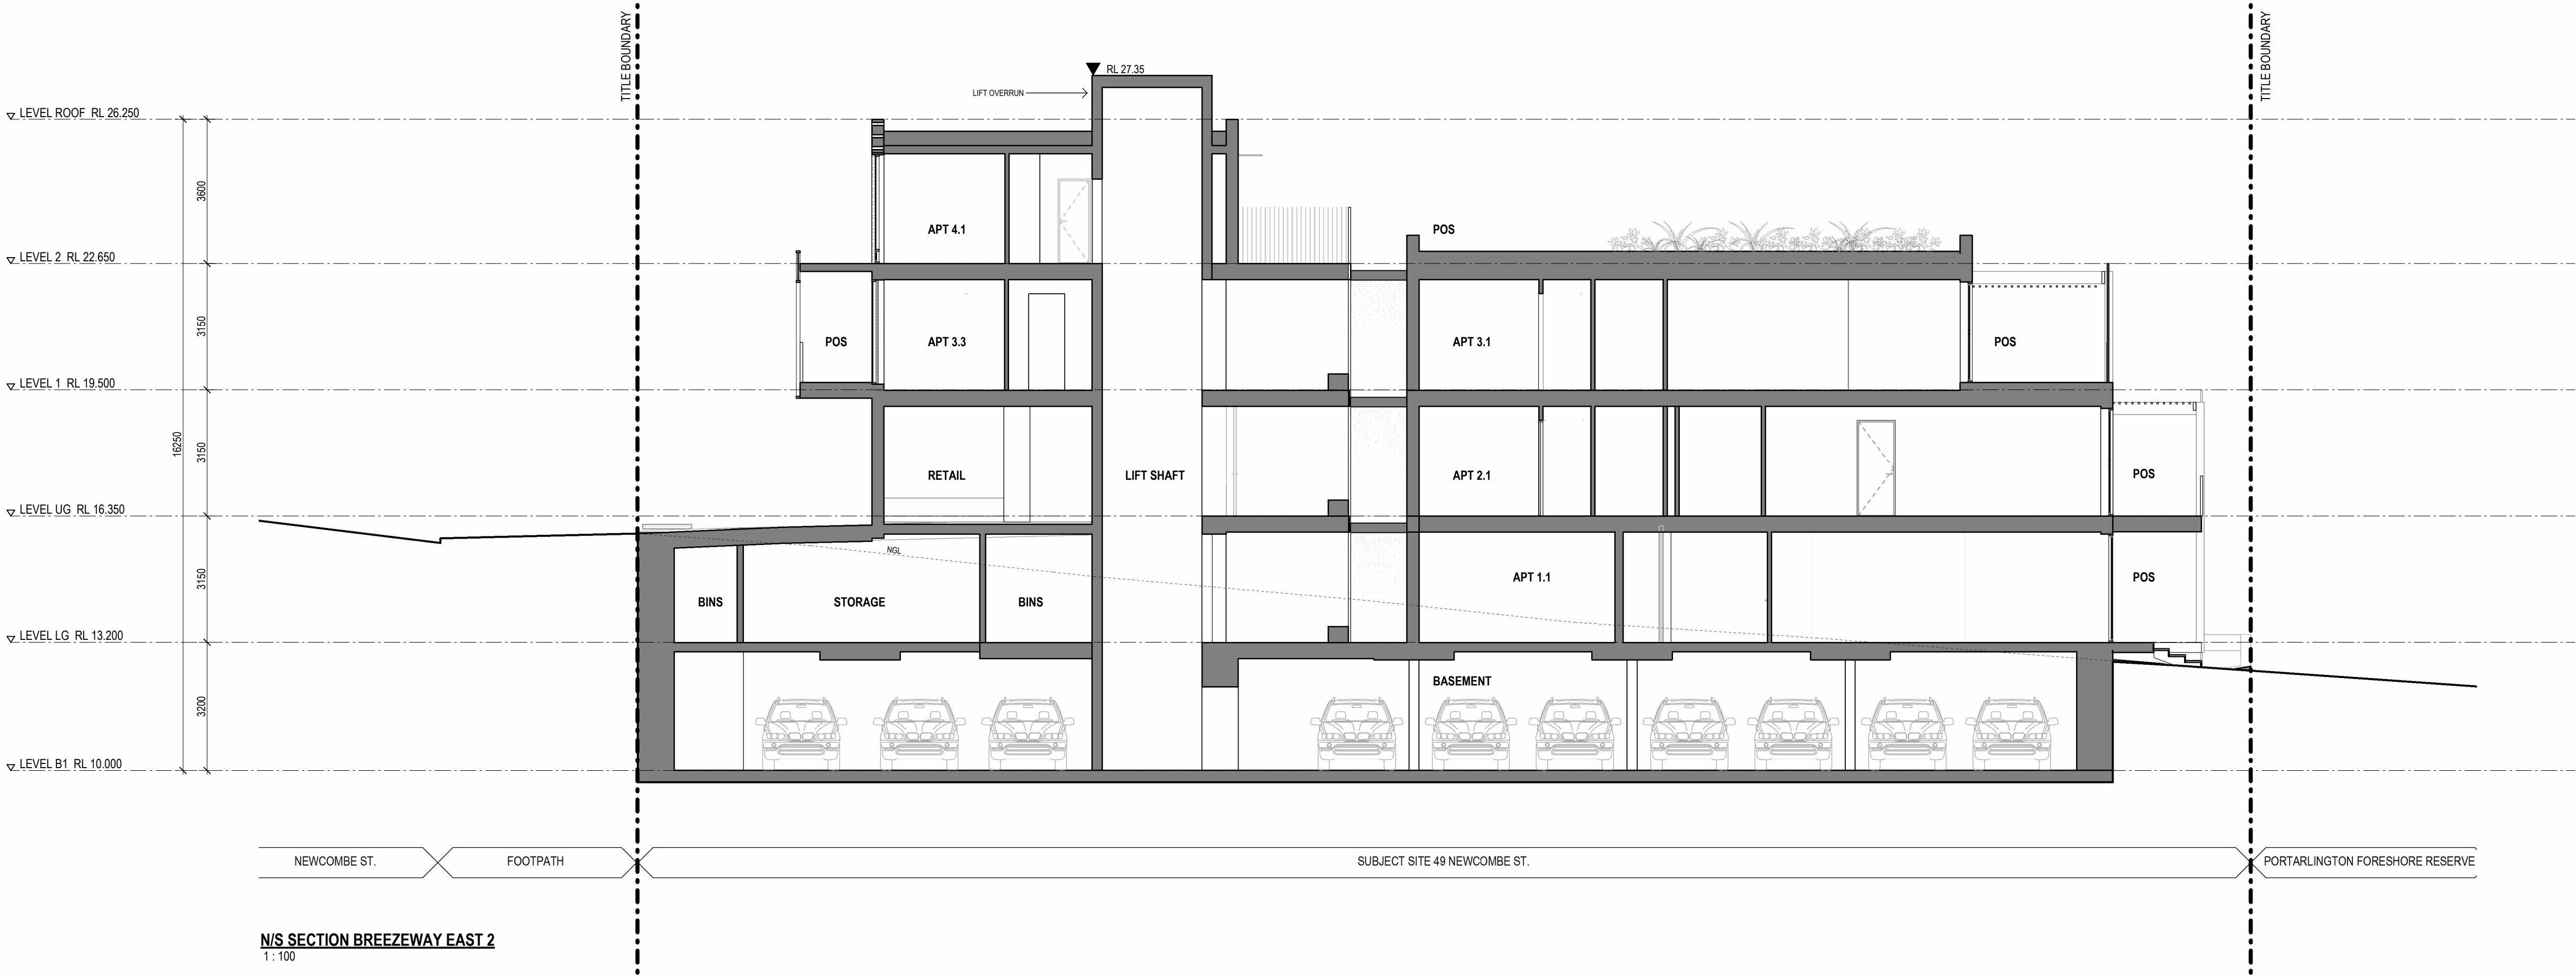


N/S SECTION BREEZEWAY EAST 2
1:100

This copied document to be made available
for the sole purpose of enabling
its consideration and review as
part of a planning process under the
Planning and Environment Act 1987.
The document must not be used for any
purpose which may breach any
copyright

TP04	07.08.2026	TOWN PLANNING
TP03	03.07.2026	GDFT SUBMISSION
TP02	14.11.2025	TOWN PLANNING
TP01	17.10.2025	TOWN PLANNING
No.	Date	Description

STAGE **TOWN PLANNING**
STATUS **PRELIMINARY**
NOT FOR CONSTRUCTION

 

KTa

Kerstin Thompson Architects Pty Ltd
6 Lothian St, North Melbourne, Australia
3051
T +61 3 8662 8800
kta@kerstinthompson.com
www.kerstinthompson.com


PROJECT **NEWCOMBE STREET**
AT **49 Newcombe Street, Portarlington, VIC**

FOR **CLIENT**
CODE **NEWC**

DRAWING TITLE
PROPOSED SECTIONS - SHEET 2


DRAWING NUMBER
TP402
1:100 at A1

REVISION
TP04
07.08.2026
copyright 2025

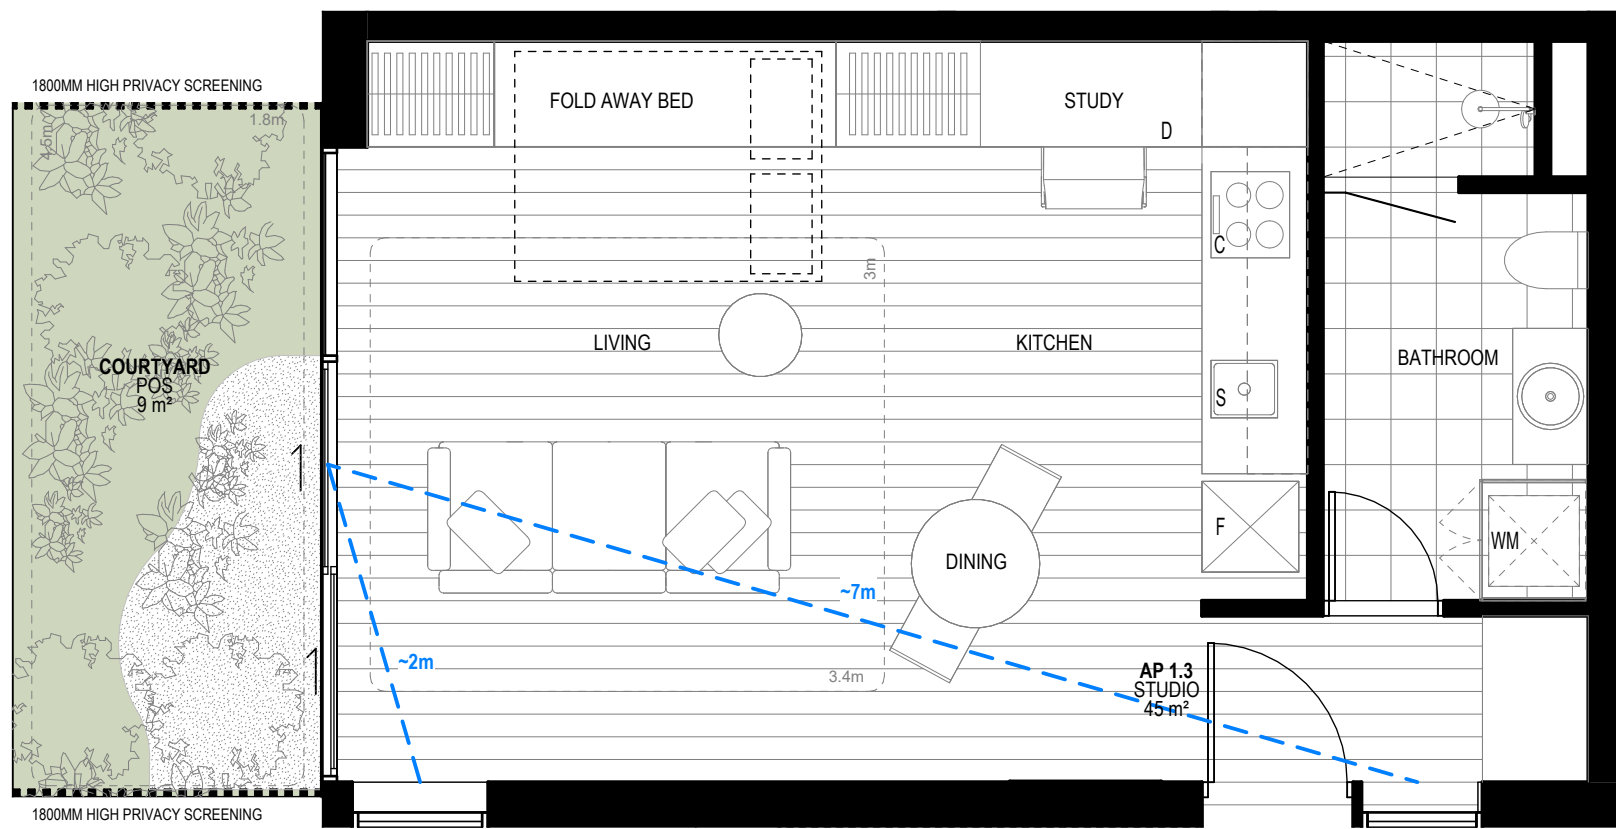

PROPOSED LOWER GROUND PLANNING - STUDIO
1:50

AP 1.3 ST STORAGE ANALYSIS		
Apartment No.	ModuleType	Volume
Storage Analysis Module - External		
AP 1.3	STORAGE CAGE	5.45 m³
		5.45 m³
Storage Analysis Module - Internal		
AP 1.3	BED	3.13 m³
AP 1.3	KITCHEN	2.36 m³
AP 1.3	STORAGE	1.46 m³
		6.95 m³
Total		12.40 m³

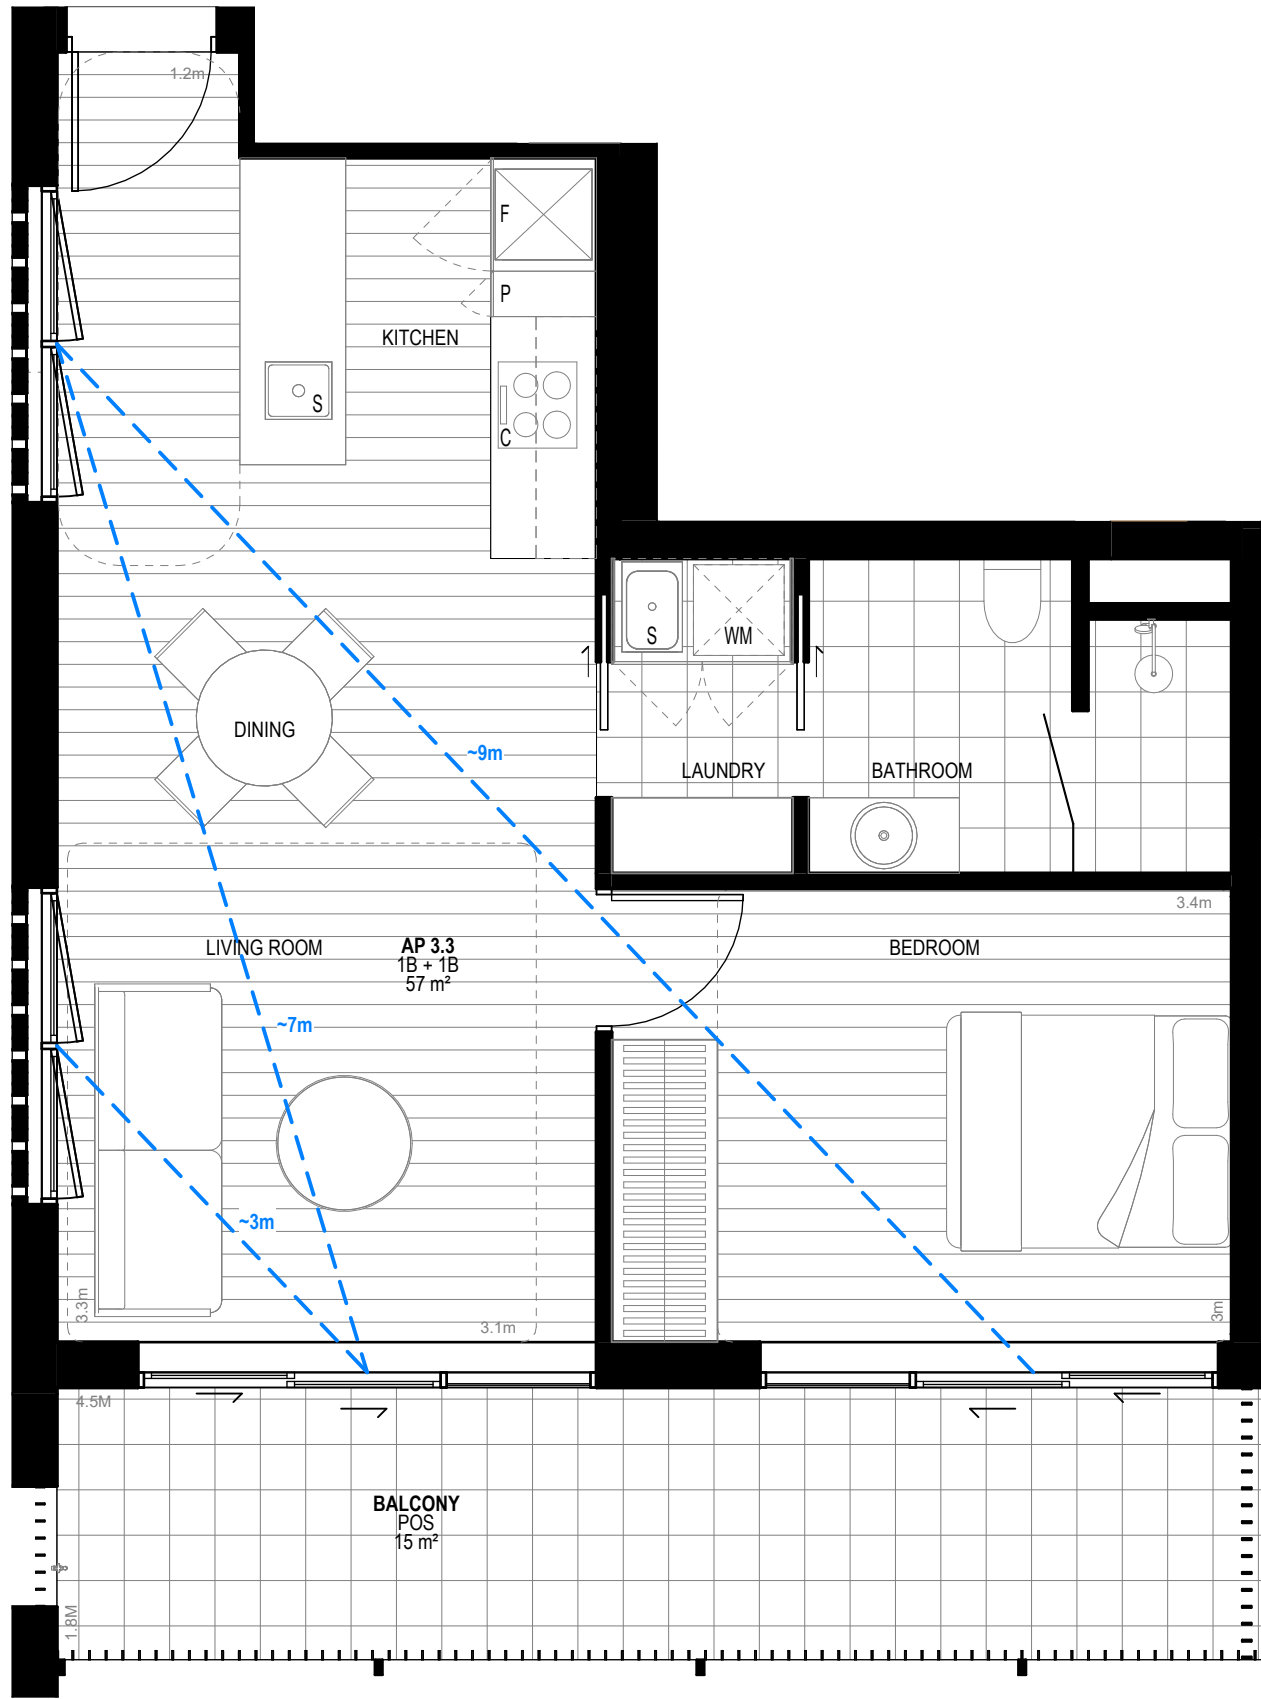

PROPOSED LEVEL 1 PLANNING - 1B-1
1:50

AP 3.3 ST STORAGE ANALYSIS NEW		
Apartment No.	ModuleType	Volume
Storage Analysis Module - External		
AP 3.3	STORAGE CAGE	5.45 m³
		5.45 m³
Storage Analysis Module - Internal		
AP 3.3	BED	3.36 m³
AP 3.3	KITCHEN	2.00 m³
AP 3.3	LDRY	1.44 m³
AP 3.3	PANTRY	0.50 m³
		7.30 m³
Total		12.75 m³

ADVERTISED
PLAN

APARTMENT LEGEND

- S SINK
- C COOKTOP
- F FRIDGE
- P PANTRY
- D DESK
- WM WASHER MACHINE
- DM DRYER MACHINE
- BREEZE PATH

TP02	03.07.2026	GDFT SUBMISSION
TP01	14.11.2025	TOWN PLANNING
No.	Date	Description

STAGE **TOWN PLANNING**
STATUS **FOR INFORMATION**
NOT FOR CONSTRUCTION
COMMERCIAL IN
CONFIDENCE



KTA


Kerstin Thompson Architects Pty Ltd
6 Lothian St, North Melbourne, Australia
3051
T +61 3 8662 8800
kta@kerstinthompson.com
www.kerstinthompson.com

PROJECT **NEWCOMBE STREET**
AT **49 Newcombe Street, Portarlington, VIC**
FOR **CLIENT**
CODE **NEWC**
DRAWING TITLE
APARTMENT PLANS - S & 1B-1

DRAWING NUMBER	REVISION
TP610	TP02
As Indicated at A1	03.07.2026 copyright 2025

This copied document to be made available for the sole purpose of enabling its consideration and review as part of a planning process under the Planning and Environment Act 1987. The document must not be used for any purpose which may breach any copyright

ADVERTISED
PLAN

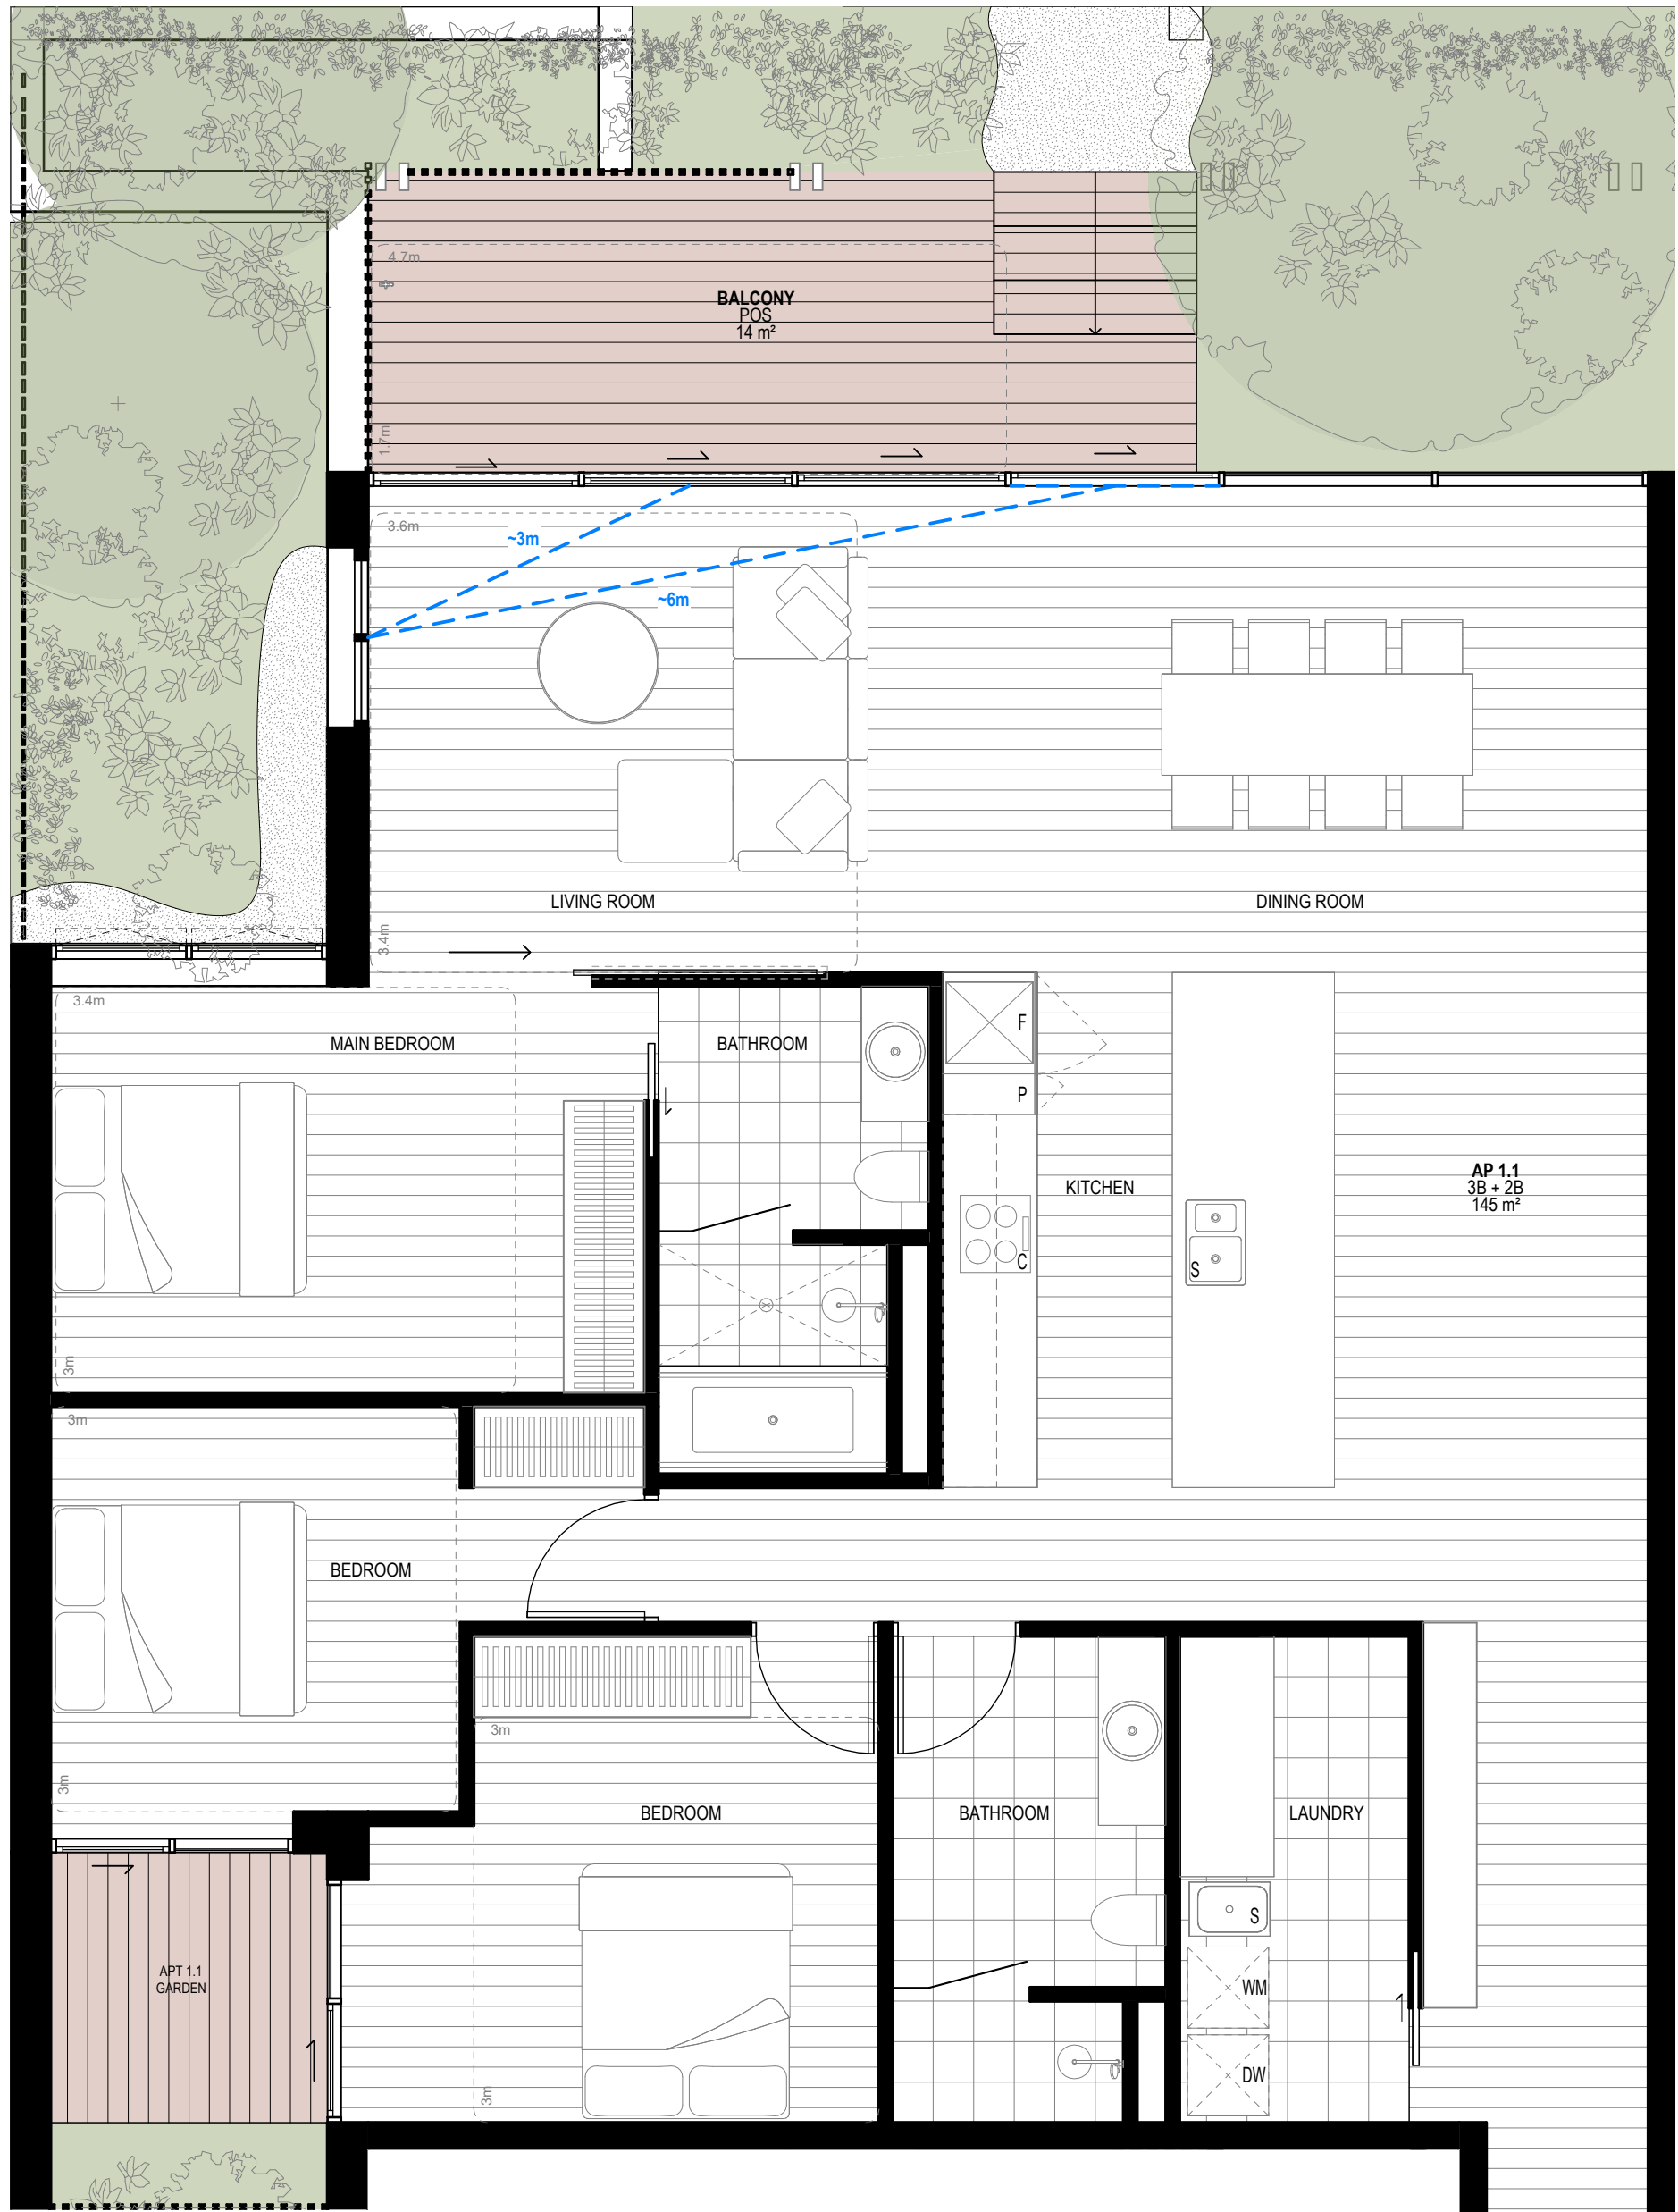

AP 1.1 ST STORAGE ANALYSIS NEW		
Apartment No.	ModuleType	Volume
Storage Analysis Module - External		
AP 1.1	STORAGE CAGE	5.45 m³
		5.45 m³
Storage Analysis Module - Internal		
AP 1.1	BED	7.88 m³
AP 1.1	KITCHEN	4.33 m³
AP 1.1	LDRY	2.99 m³
AP 1.1	PANTRY	0.50 m³
AP 1.1	STORAGE	2.74 m³
Total		23.89 m³

PROPOSED LOWER GROUND PLANNING - 3B-1
1 : 50



AP 1.2 ST STORAGE ANALYSIS NEW		
Apartment No.	ModuleType	Volume
Storage Analysis Module - External		
AP 1.2	STORAGE CAGE	5.45 m³
		5.45 m³
Storage Analysis Module - Internal		
AP 1.2	BED	13.64 m³
AP 1.2	KITCHEN	5.91 m³
AP 1.2	STORAGE	1.68 m³
Total		26.67 m³

PROPOSED LOWER GROUND PLANNING - 2B-1
1 : 50


This copied document to be made available for the sole purpose of enabling its consideration and review as part of a planning process under the Planning and Environment Act 1987. The document must not be used for any purpose which may breach any copyright

APARTMENT LEGEND

- S SINK
- C COOKTOP
- F FRIDGE
- P PANTRY
- D DESK
- WM WASHER MACHINE
- DM DRYER MACHINE
- BREEZE PATH

TP02 03.07.2026 GDFT SUBMISSION
TP01 14.11.2025 TOWN PLANNING
No. Date Description

STAGE TOWN PLANNING
STATUS FOR INFORMATION
NOT FOR CONSTRUCTION
COMMERCIAL IN
CONFIDENCE

 

KTA

Kerstin Thompson Architects Pty Ltd
6 Lothian St, North Melbourne, Australia
3051
T +61 3 8662 8800
kta@kerstinthompson.com
www.kerstinthompson.com

PROJECT NEWCOMBE STREET
AT 49 Newcombe Street, Portarlington,
VIC

FOR CLIENT
CODE NEWC

DRAWING TITLE
APARTMENT PLANS - 2B-1 & 3B-1

DRAWING NUMBER

TP611


As indicated at A1

REVISION

TP02

03.07.2026

copyright 2025

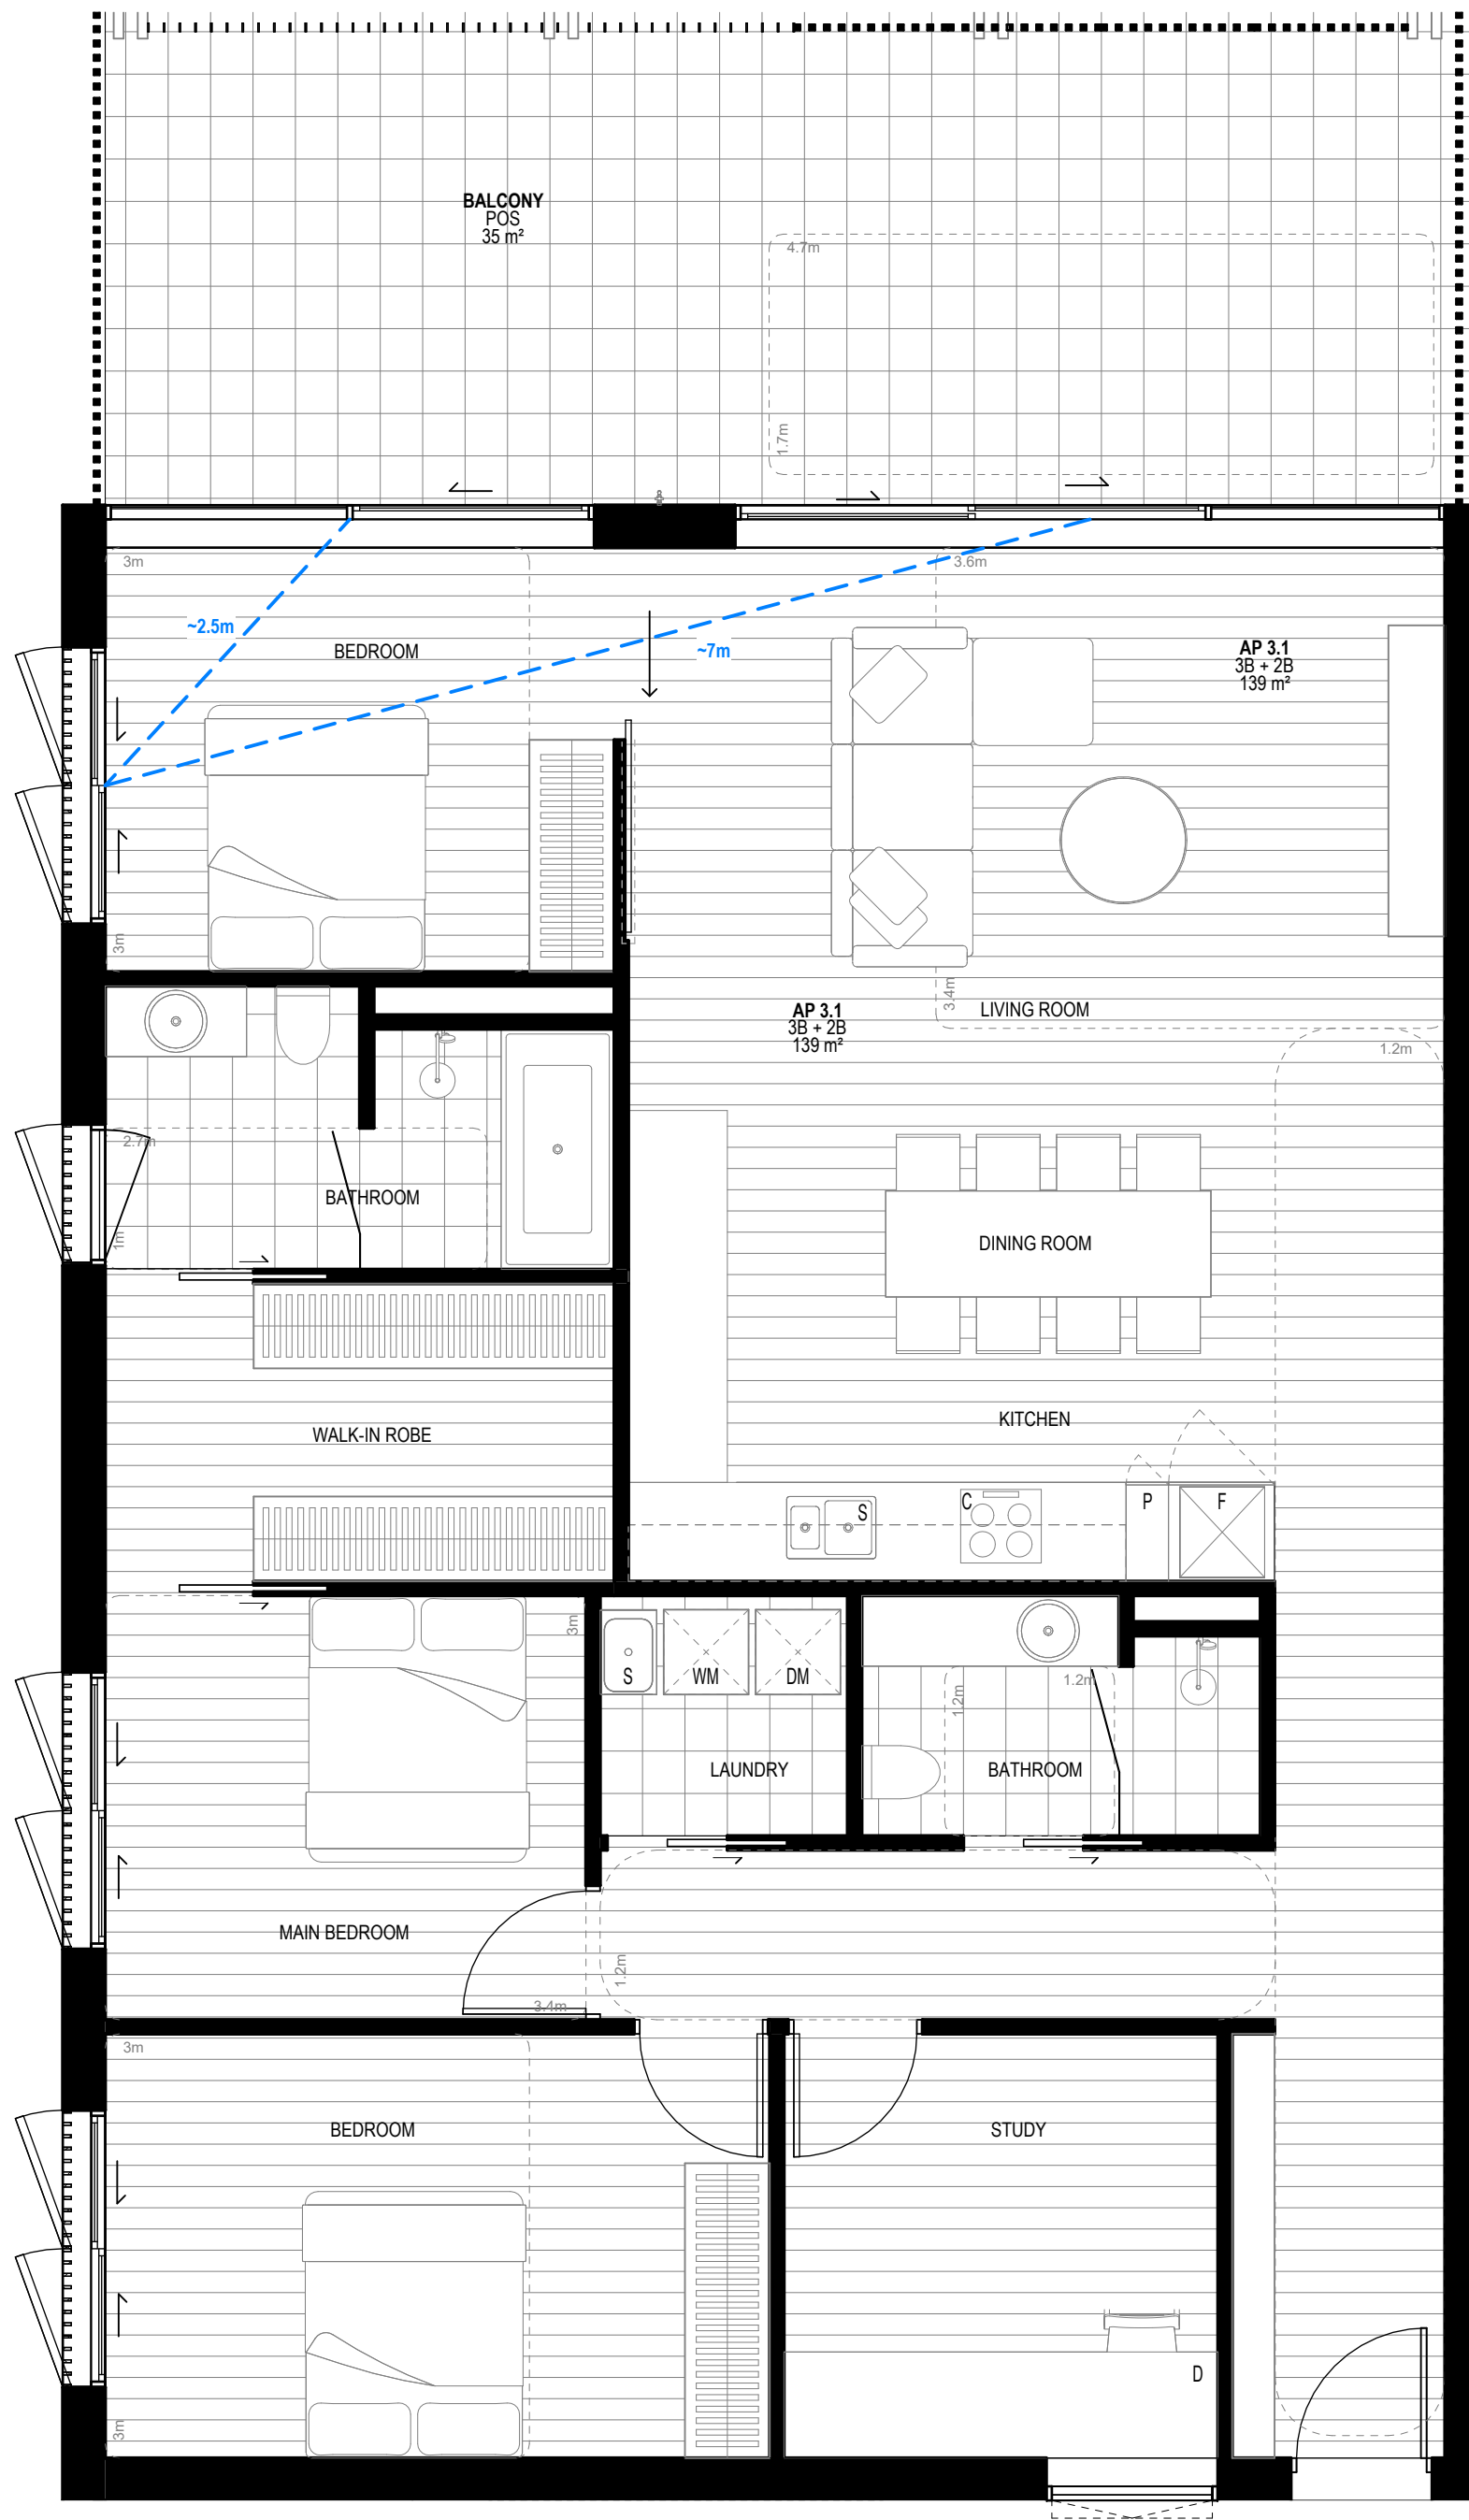

PROPOSED LEVEL 1 PLANNING - 3B-2
1:50


AP 3.1 & 3.2 ST STORAGE ANALYSIS NEW		
Apartment No.	ModuleType	Volume

Storage Analysis Module - External		
AP 3.1	STORAGE CAGE	5.45 m³
		5.45 m³

Storage Analysis Module - Internal		
AP 3.1	BED	12.71 m³
AP 3.1	KITCHEN	2.35 m³
AP 3.1	PANTRY	0.50 m³
AP 3.1	STORAGE	1.66 m³

Total 17.22 m³
22.66 m³

ADVERTISED PLAN

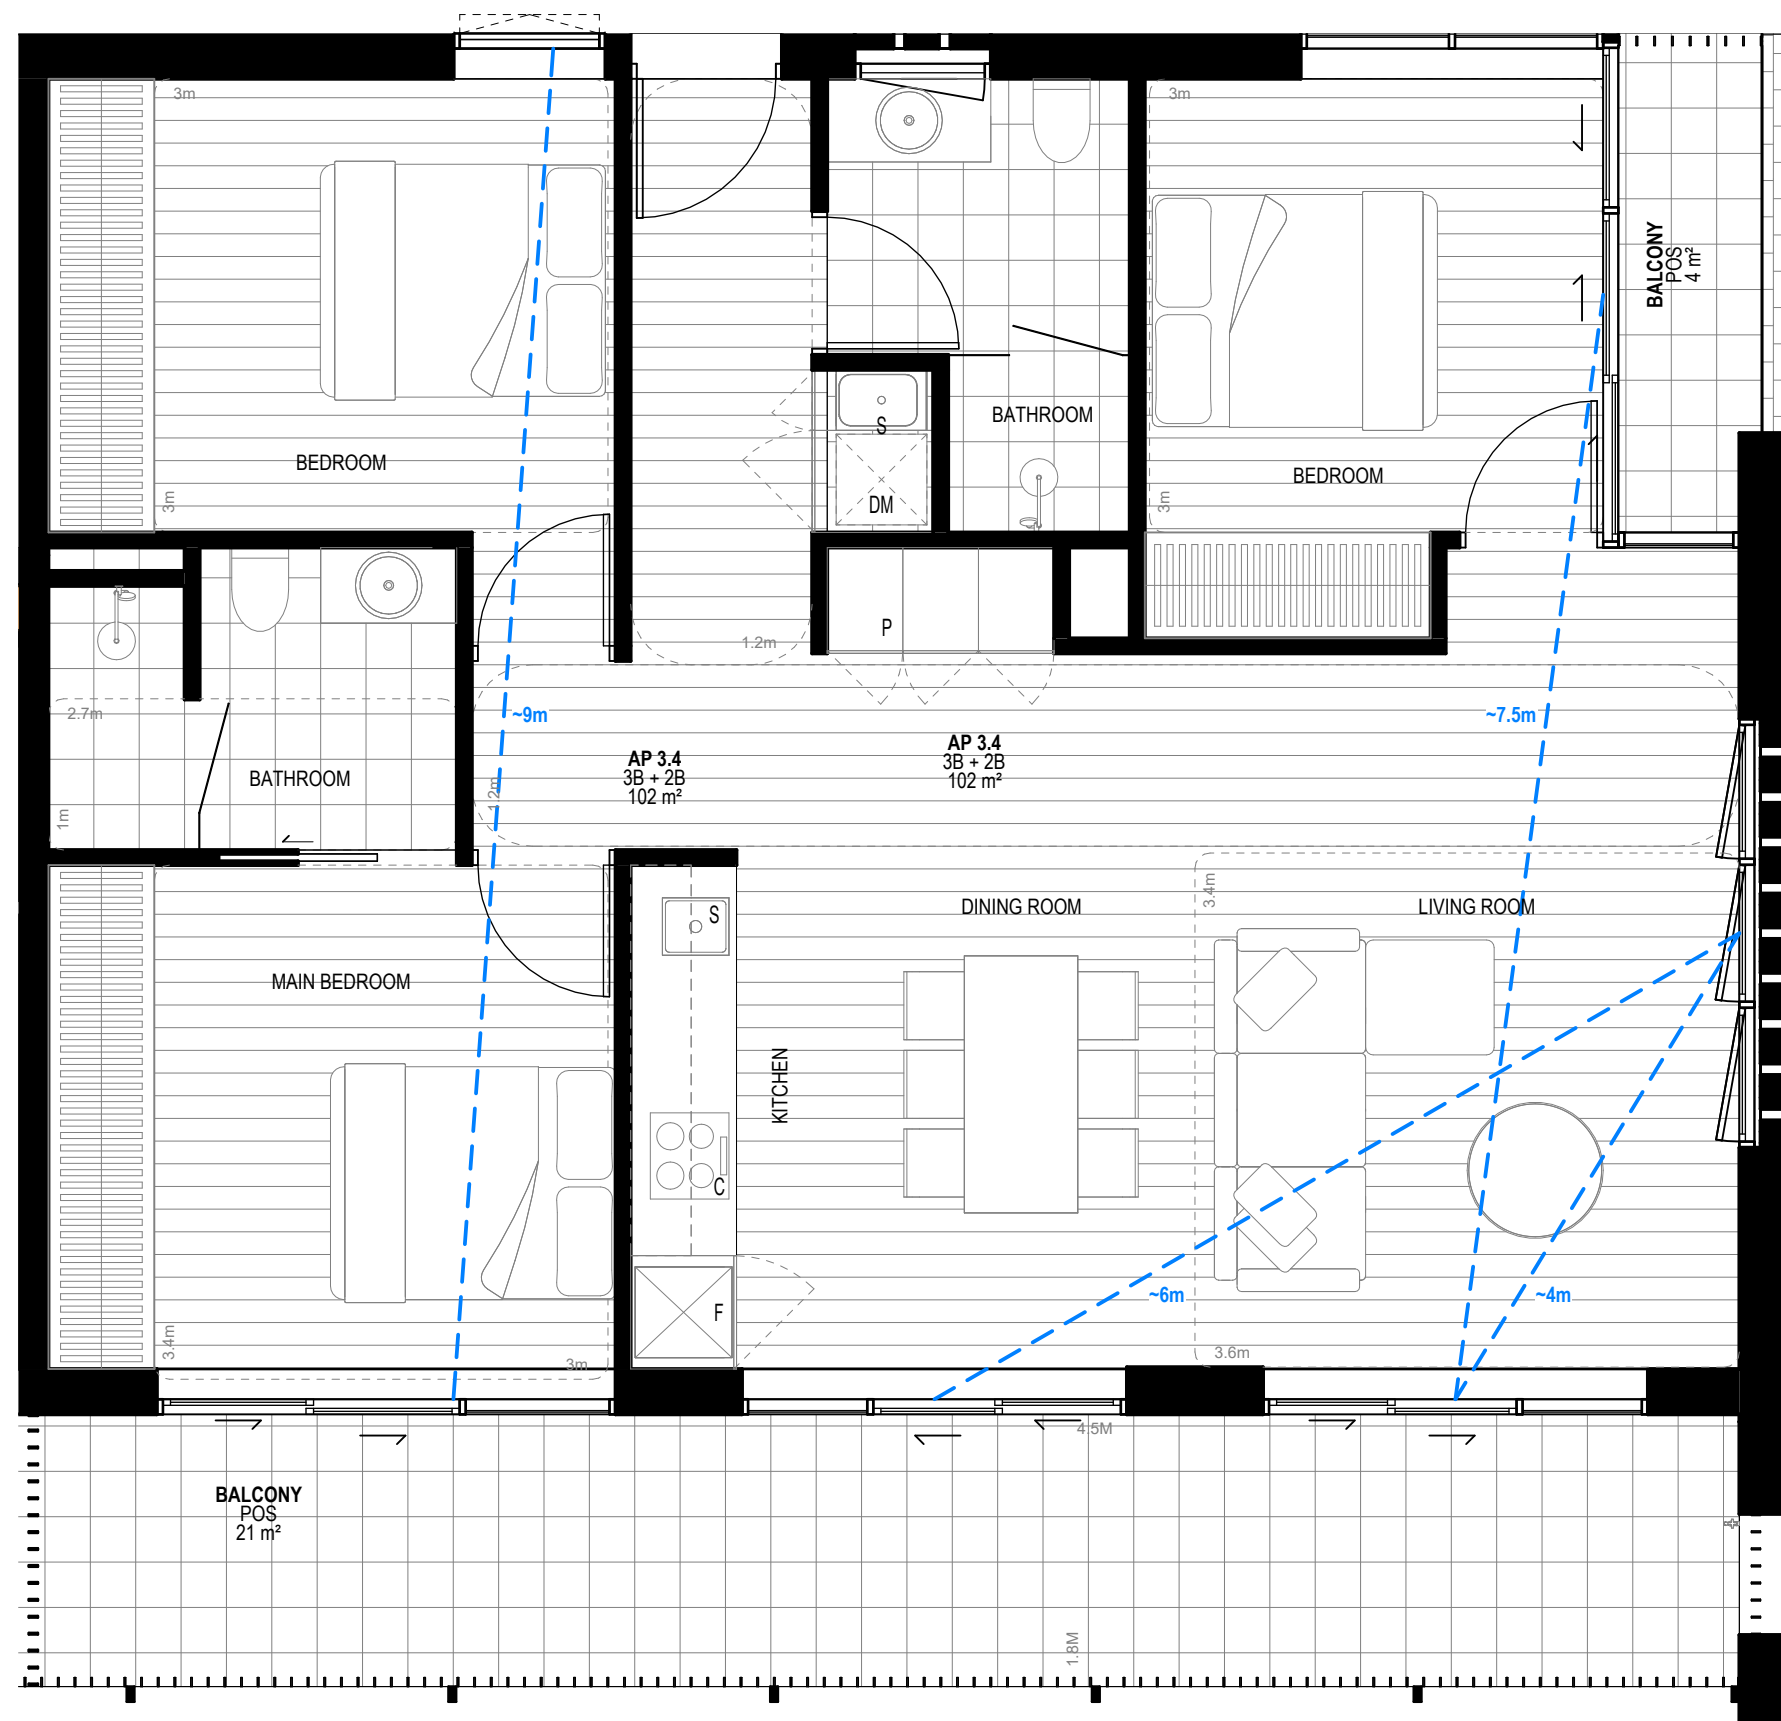

PROPOSED LEVEL 1 PLANNING - 3B-3
1:50

AP 3.4 ST STORAGE ANALYSIS NEW		
Apartment No.	ModuleType	Volume

Storage Analysis Module - External		
AP 3.4	STORAGE CAGE	5.45 m³
		5.45 m³

Storage Analysis Module - Internal		
AP 3.4	BED	13.79 m³
AP 3.4	KITCHEN	1.61 m³
AP 3.4	PANTRY	2.52 m³

Total 17.92 m³
23.37 m³

This copied document to be made available for the sole purpose of enabling its consideration and review as part of a planning process under the Planning and Environment Act 1987. The document must not be used for any purpose which may breach any copyright

APARTMENT LEGEND

- S SINK
- C COOKTOP
- F FRIDGE
- P PANTRY
- D DESK
- WM WASHER MACHINE
- DM DRYER MACHINE
- ~7m BREEZE PATH

TP02 03.07.2026 GDFT SUBMISSION
TP01 14.11.2025 TOWN PLANNING
No. Date Description

STAGE **TOWN PLANNING**
STATUS **FOR INFORMATION**
NOT FOR CONSTRUCTION
COMMERCIAL IN
CONFIDENCE




KTA

Kerstin Thompson Architects Pty Ltd
6 Lothian St, North Melbourne, Australia
3051
T +61 3 8662 8800
kta@kerstinthompson.com
www.kerstinthompson.com

PROJECT **NEWCOMBE STREET**
AT **49 Newcombe Street, Portarlington, VIC**
FOR CLIENT
CODE **NEWC**
DRAWING TITLE
APARTMENT PLANS - 3B-2 & 3B-3


DRAWING NUMBER **TP612** REVISION **TP02**
As indicated at A1 03.07.2026
copyright 2025

ADVERTISED
PLAN

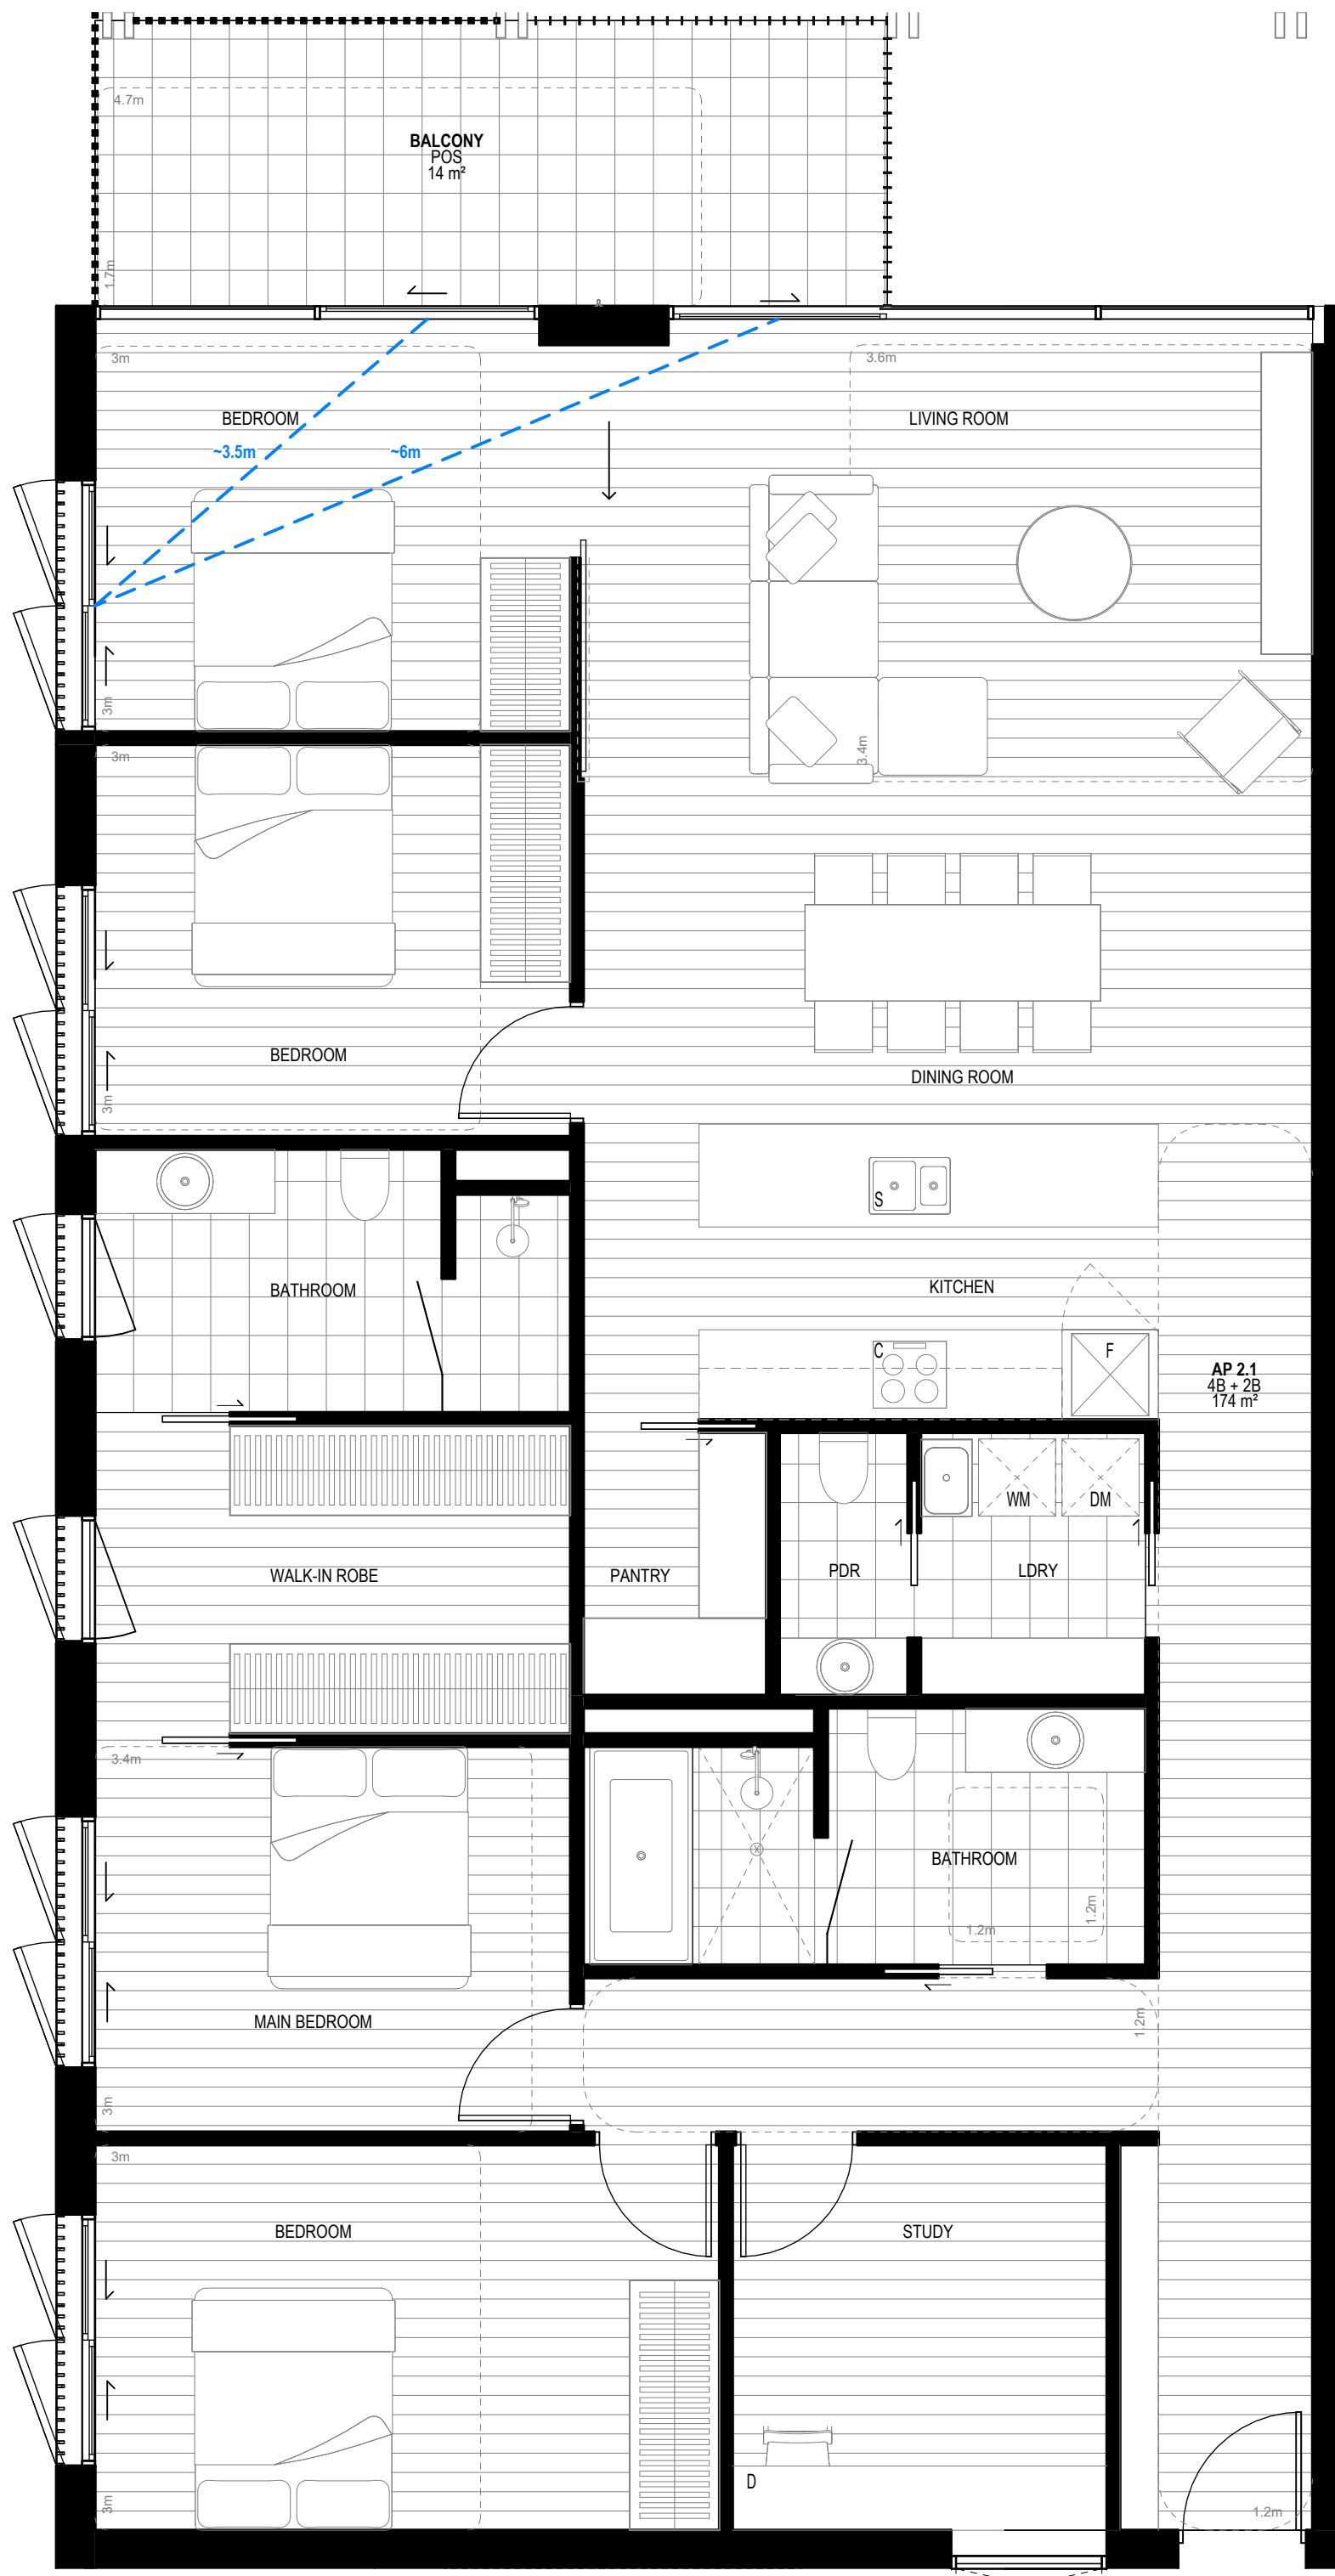

PROPOSED UPPER GROUND LEVEL PLANNING - 4B-2
1:50

AP 2.1 ST STORAGE ANALYSIS NEW		
Apartment No.	ModuleType	Volume
Storage Analysis Module - External		
AP 2.1	STORAGE CAGE	5.45 m³
		5.45 m³
Storage Analysis Module - Internal		
AP 2.1	BED	17.55 m³
AP 2.1	KITCHEN	4.22 m³
AP 2.1	LDY	1.87 m³
AP 2.1	PANTRY	3.87 m³
		27.51 m³
Total		32.95 m³

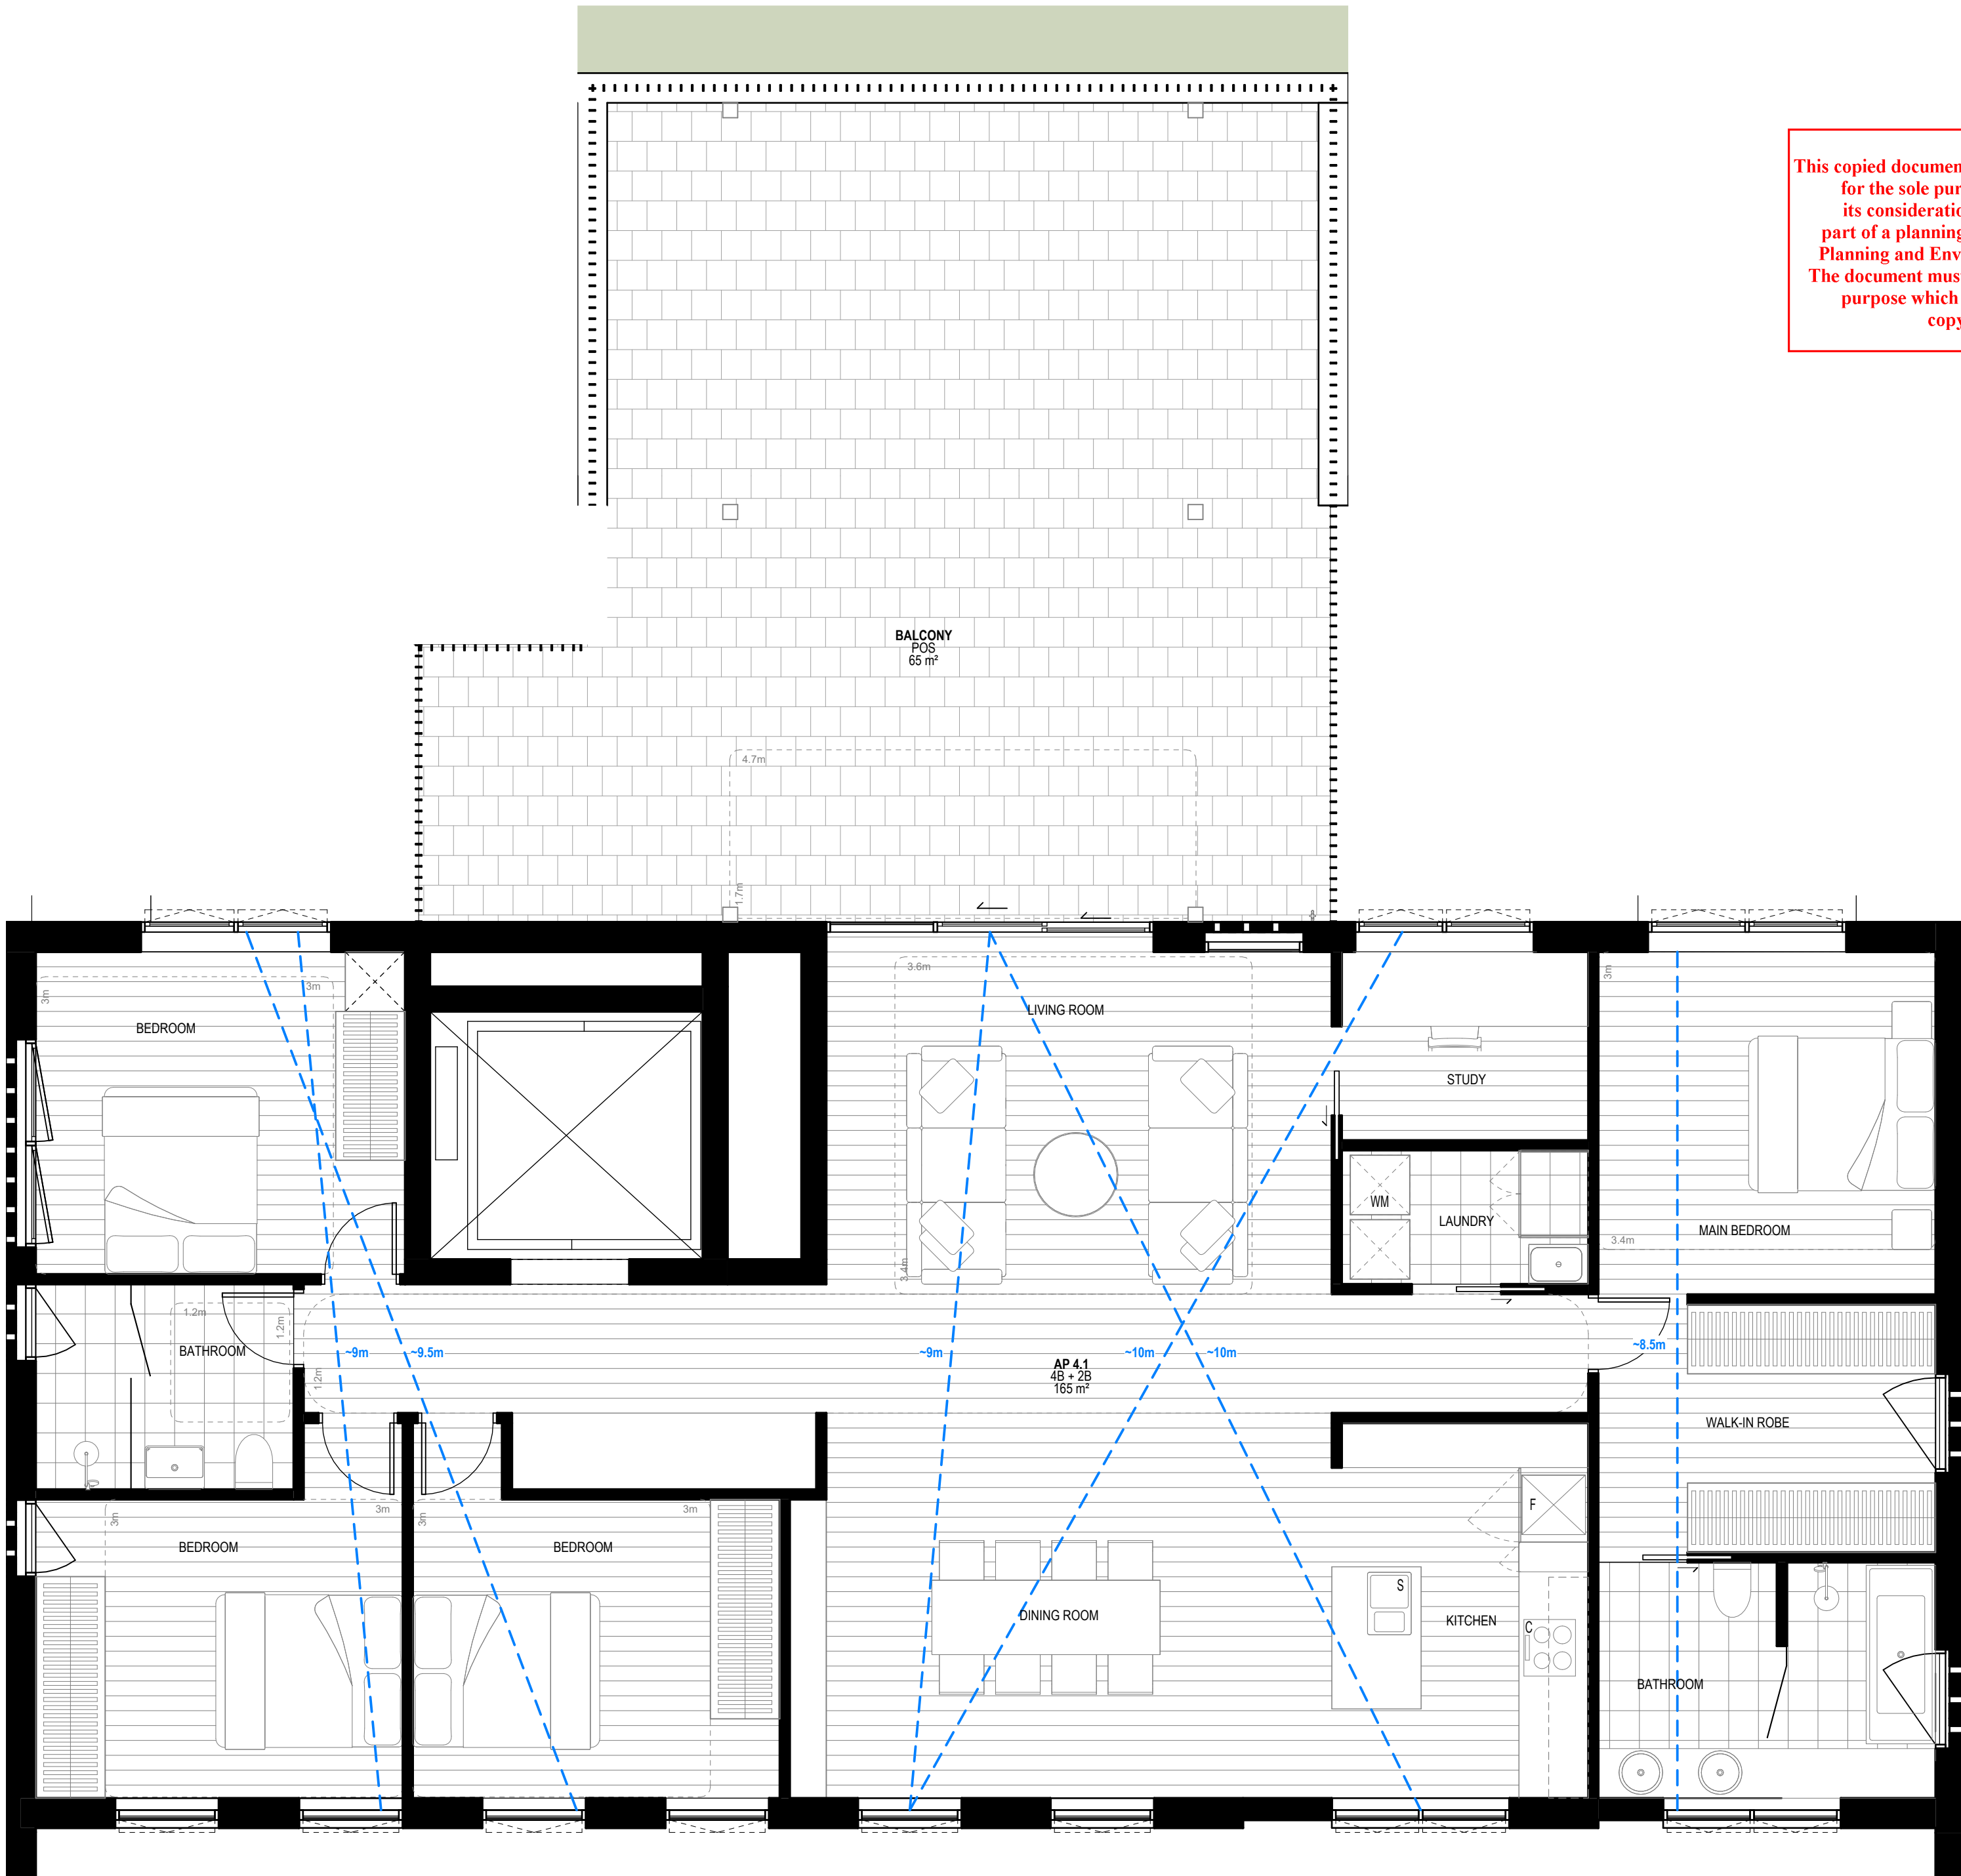

PROPOSED LEVEL 2 PLANNING - 4B-1
1:50

AP 4.1 ST STORAGE ANALYSIS NEW		
Apartment No.	ModuleType	Volume
Storage Analysis Module - External		
AP 4.1	STORAGE CAGE	5.45 m³
		5.45 m³
Storage Analysis Module - Internal		
AP 4.1	BED	18.39 m³
AP 4.1	KITCHEN	4.18 m³
AP 4.1	LDY	1.48 m³
AP 4.1	STORAGE	8.33 m³
		32.39 m³
Total		37.83 m³

This copied document to be made available
for the sole purpose of enabling
its consideration and review as
part of a planning process under the
Planning and Environment Act 1987.
The document must not be used for any
purpose which may breach any
copyright

APARTMENT LEGEND

- S SINK
- C COOKTOP
- F FRIDGE
- P PANTRY
- D DESK
- WM WASHER MACHINE
- DM DRYER MACHINE
- 7m BREEZE PATH

TP02 03.07.2026 GDFT SUBMISSION
TP01 14.11.2025 TOWN PLANNING
No. Date Description

STAGE TOWN PLANNING
STATUS FOR INFORMATION
NOT FOR CONSTRUCTION
COMMERCIAL IN
CONFIDENCE




KTA

Kerstin Thompson Architects Pty Ltd
6 Lothian St, North Melbourne, Australia
3051
T +61 3 8662 8800
kta@kerstinthompson.com
www.kerstinthompson.com

PROJECT NEWCOMBE STREET
AT 49 Newcombe Street, Portarlington,
VIC
FOR CLIENT
CODE NEWC
DRAWING TITLE
APARTMENT PLANS - 4B-1 &
4B-2

DRAWING NUMBER TP613 REVISION TP02
As indicated at A1 03.07.2026
copyright 2025

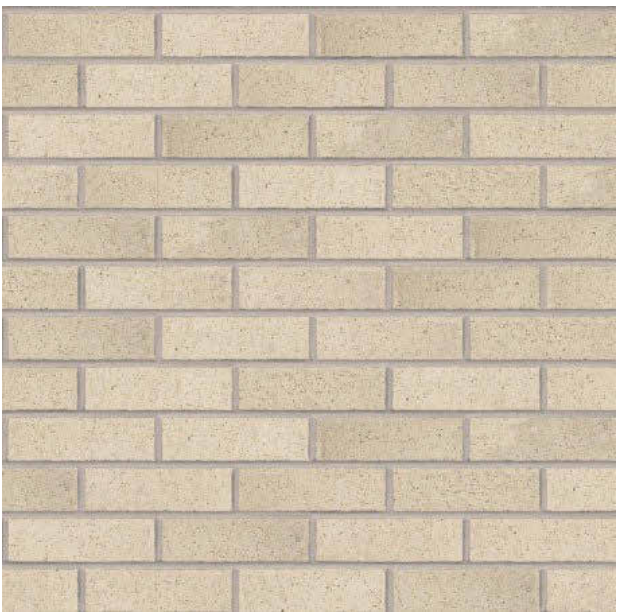


CODE: BRK1

MATERIAL: BRICKWORK

APPLICATION: SOUTH FACING NEWCOMBE BLOCK

FINISH / COLOUR: LIGHT COLOURED SANDY BRICK WITH RECYCLED CONTENT. RAW FINISH. FLUSH MORTAR JOINT.

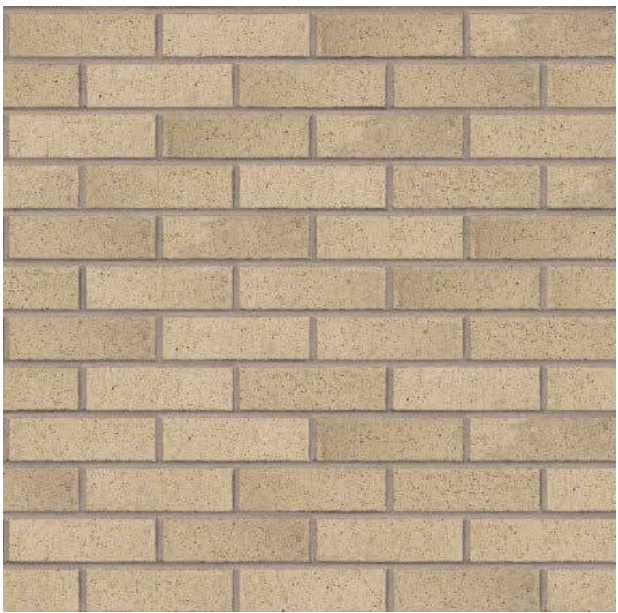


CODE: BRK2

MATERIAL: BRICKWORK

APPLICATION: NORTH FACING BAYSIDE BLOCK

FINISH / COLOUR: LIGHT COLOURED SANDY BRICK (TONE DARKER THAN BRK1) WITH RECYCLED CONTENT. RAW FINISH. FLUSH MORTAR JOINT.

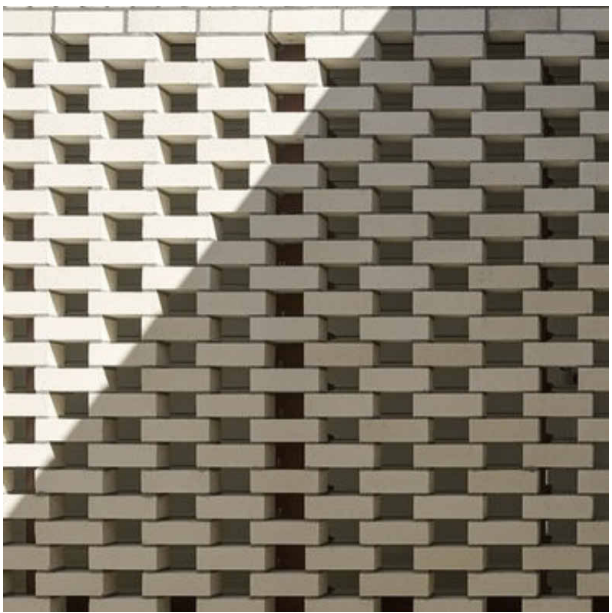

CODE: BRK3

MATERIAL: BRK 1 & BRK2

APPLICATION: HIT & MISS DETAILING



CODE: GL1

MATERIAL: DOUBLE GLAZING

APPLICATION: EXTERIOR

FINISH: CLEAR



CODE: GR1

MATERIAL: GREEN ROOF

APPLICATION: ROOF OF NORTHERN BLOCK.

REFER TO LANDSCAPE PACKAGE FOR MORE DETAILS.




CODE: MT1

MATERIAL: ALUMINIUM

APPLICATION: BALUSTRADES. REFER TO ELEVATION DWGS.

FINISH / COLOUR: POWDERCOATED. LIGHT GREY / SILVER.

This copied document to be made available for the sole purpose of enabling its consideration and review as part of a planning process under the Planning and Environment Act 1987. The document must not be used for any purpose which may breach any copyright

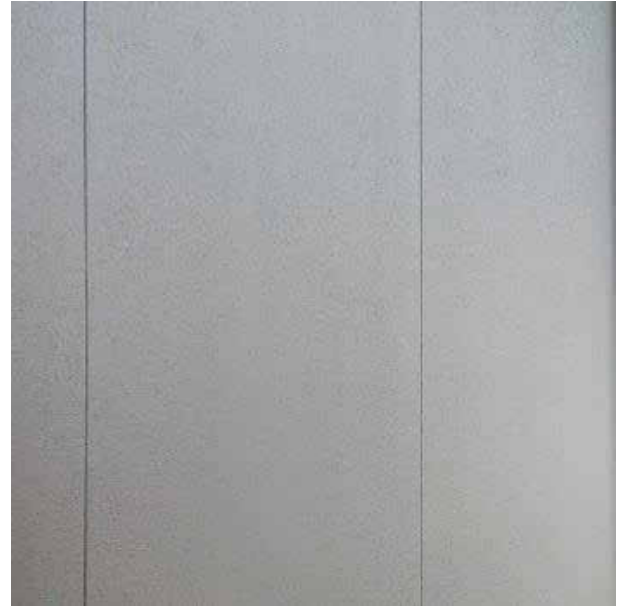


CODE: FC1

MATERIAL: FIBRE CEMENT CLADDING

APPLICATION: EXTERIOR BREEZEWAY

FINISH: PAINTED LIGHT GREY TONE. EXPRESSED JOINTS BETWEEN PANELS.

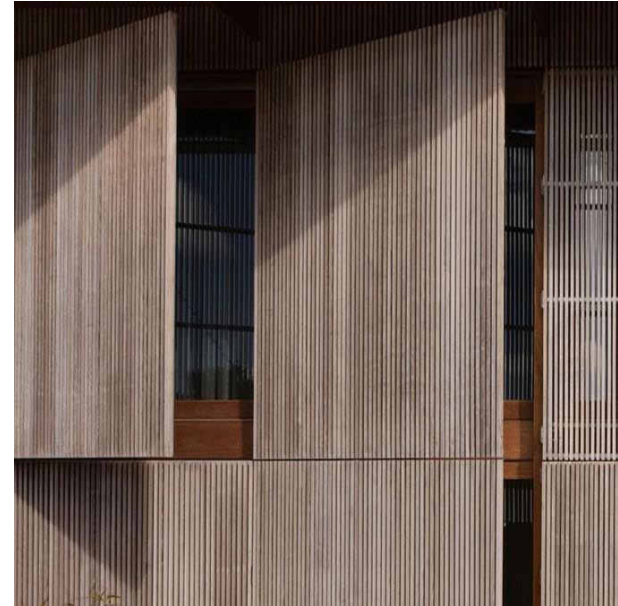


CODE: TIM1

MATERIAL: TIMBER BATTEN SCREENING

APPLICATION: SCREENING. REFER TO ELEVATION DWGS.

FINISH / COLOUR: LIGHT COLOURED TIMBER. TO ACHIEVE GROUP 1 FIRE RATING REQUIREMENTS.

 

CODE: MT2

MATERIAL: ALUMINIUM

APPLICATION: WINDOW AND DOOR FRAMES. REFER TO ELEVATION DWGS.

FINISH / COLOUR: POWDERCOATED. LIGHT GREY / SILVER.

ADVERTISED PLAN



CODE: ST1

MATERIAL: SANDSTONE TILE

APPLICATION: EXTERIOR FORECOURT

FINISH: RAW. NOM. 540MM X 270MM




CODE: ST2

MATERIAL: PORCELAIN TILE

APPLICATION: BALCONIES. REFER TO PLAN DWGS.

FINISH: RAW. NOM. 600MM X 300MM

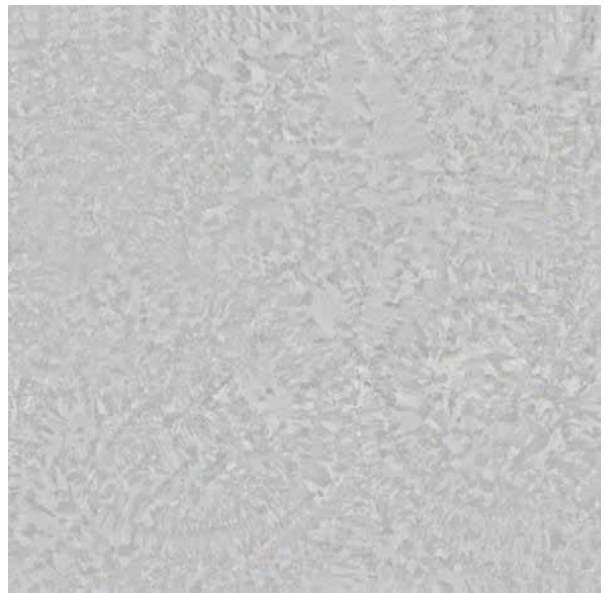

CODE: MT3

MATERIAL: GALVANISED SHEET

APPLICATION: EXTERNAL SOFFITS

FINISH: RAW




CODE: TM2

MATERIAL: ENGINEERED TIMBER

APPLICATION: BALCONIES. REFER TO PLAN DWGS.

FINISH: NATURAL

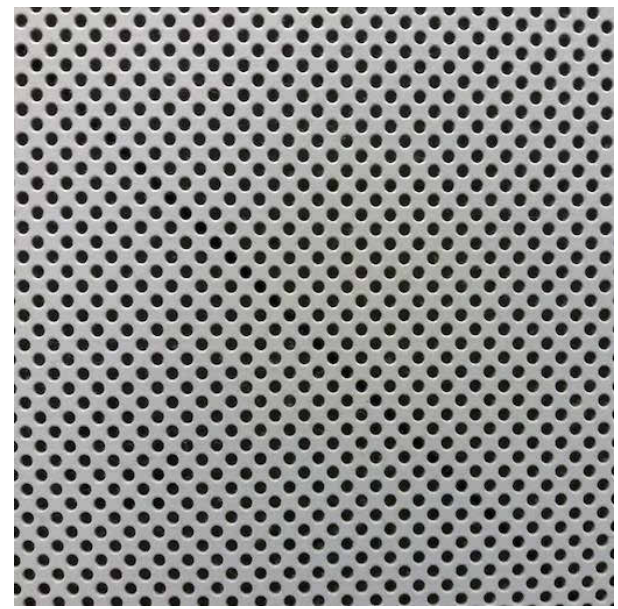

CODE: SC1

MATERIAL: ENGINEERED TIMBER

APPLICATION: BALCONIES. REFER TO PLAN DWGS.

FINISH: NATURAL



CODE: FB1


MATERIAL: FABRIC

APPLICATION: RETRACTABLE AWNING

FINISH: CREAM / WHITE

TP03	03.07.2026	GDFT SUBMISSION
TP02	14.11.2025	TOWN PLANNING
TP01	17.10.2025	TOWN PLANNING
No.	Date	Description

STAGE TOWN PLANNING
STATUS PRELIMINARY
NOT FOR CONSTRUCTION

 

KTA

Kerstin Thompson Architects Pty Ltd
6 Lothian St, North Melbourne, Australia
3051
T +61 3 8662 8800
kta@kerstinthompson.com
www.kerstinthompson.com

PROJECT NEWCOMBE STREET
AT 49 Newcombe Street, Portarlington, VIC
FOR CLIENT
CODE NEWC
DRAWING TITLE MATERIALS PALETTE

DRAWING NUMBER	REVISION
TP800	TP03
at A1	03.07.2026

copyright 2025

DEVELOPMENT SUMMARY*

SITE	Total (m2)
Site Area	990
AREA	GBA*
Basement Level	739
Lower Ground Level	671
Upper Ground Level	493
Level 01	457
Level 02	181
Total	2541
Total Site Coverage	63%
Permeable Area	25%
Carparking (Residential Use)	15
Carparking (Retail Use)	1

*GBA includes enclosed areas only

APARTMENT TYPES AND NUMBERS					
Apartment	Type	Apt No.	Unit Size (m2)	POS	No.
Studio	S	AP 1.3	45	9	1
Total Studio					1
One-Bedroom	1B-1	AP 3.3	57	15	1
Total 2B					1
Two-Bedroom	2B-1	AP 1.2	125	14	1
Total 2B					1
Three-Bedroom	3B-2	AP 1.1	145	14	1
	3B-2	AP 3.1	139	35	1
	3B-2	AP 3.2	138	35	1
	3B-2	AP 3.4	102	21	1
Total 3B					4
Four-Bedroom	4B-2	AP 2.1	174	14	1
	4B-2	AP 2.2	172	14	1
	4B-2	AP 4.1	165	70	1
Total 4B					3
Total Apartments					10
TOTAL AREA (NSA)			1262	251	
COMMERCIAL					
Type	Size (m2)				
Retail	84				
Total	84				


ADVERTISED
PLAN

This copied document to be made available for the sole purpose of enabling its consideration and review as part of a planning process under the Planning and Environment Act 1987. The document must not be used for any purpose which may breach any copyright


COMPLIANCE SUMMARY BY DWELLING			
DWELLING			
APARTMENT TYPE (BED No.)	SUB TYPE	APARTMENT No. ON PLAN	TOTAL No. OF APARTMENTS OF THIS TYPE
STUDIO	ST	AP 1.3	1
TOTAL STUDIO			1
1 BED	1B-1B	AP 3.3	1
TOTAL 1B			1
2 BED	2B-1	AP 1.2	1
TOTAL 2B			1
3 BED	3B-2B	AP 1.1	1
	3B-2B	AP 3.1 & AP 3.2	2
	3B - 2B	AP 3.4	1
TOTAL 3B			4
4 BED	4B - 2B	AP 2.1 & AP 2.2	2
	4B - 2B	AP 4.1	1
TOTAL 3B			3
TOTAL APARTMENTS			10

CLAUSE 55.07 - APARTMENT DEVELOPMENTS COMPLIANCE MATRIX	
FUNCTIONAL LAYOUT					DWELLING AMENITY															NATURAL VENTILATION		PRIVATE OPEN SPACE					ACCESSIBILITY COMPLIANCE	
1B	2B+	1B	2B+		Studio				1B			2B			3B						ANY	ANY	1B	2B	3B	
MAIN BEDROOM 3x3.4m SECOND / THIRD BEDROOM 3x3m LIVING AREA MIN. 3.3m WIDE / MIN. 10m2 LIVING AREA MIN. 3.6m WIDE / MIN. 12m2 CEILING HEIGHT OF OPEN PLAN KITCHEN-LIVING-DINING EXCL. BULKHEADS CEILING HEIGHT OF BEDROOMS STORAGE WITHIN DWELLING 5m3 MIN. EXTERNAL STORAGE VOLUME TOTAL STORAGE VOLUME 8m3 MIN. STORAGE WITHIN DWELLING 6m3 MIN. EXTERNAL STORAGE VOLUME TOTAL STORAGE VOLUME 10m3 MIN. STORAGE WITHIN DWELLING 9m3 MIN. EXTERNAL STORAGE VOLUME TOTAL STORAGE VOLUME 14m3 MIN. STORAGE WITHIN DWELLING 12m3 MIN. EXTERNAL STORAGE VOLUME TOTAL STORAGE VOLUME 18m3 MIN.	</

This copied document to be made available for the sole purpose of enabling its consideration and review as part of a planning process under the Planning and Environment Act 1987. The document must not be used for any purpose which may breach any copyright

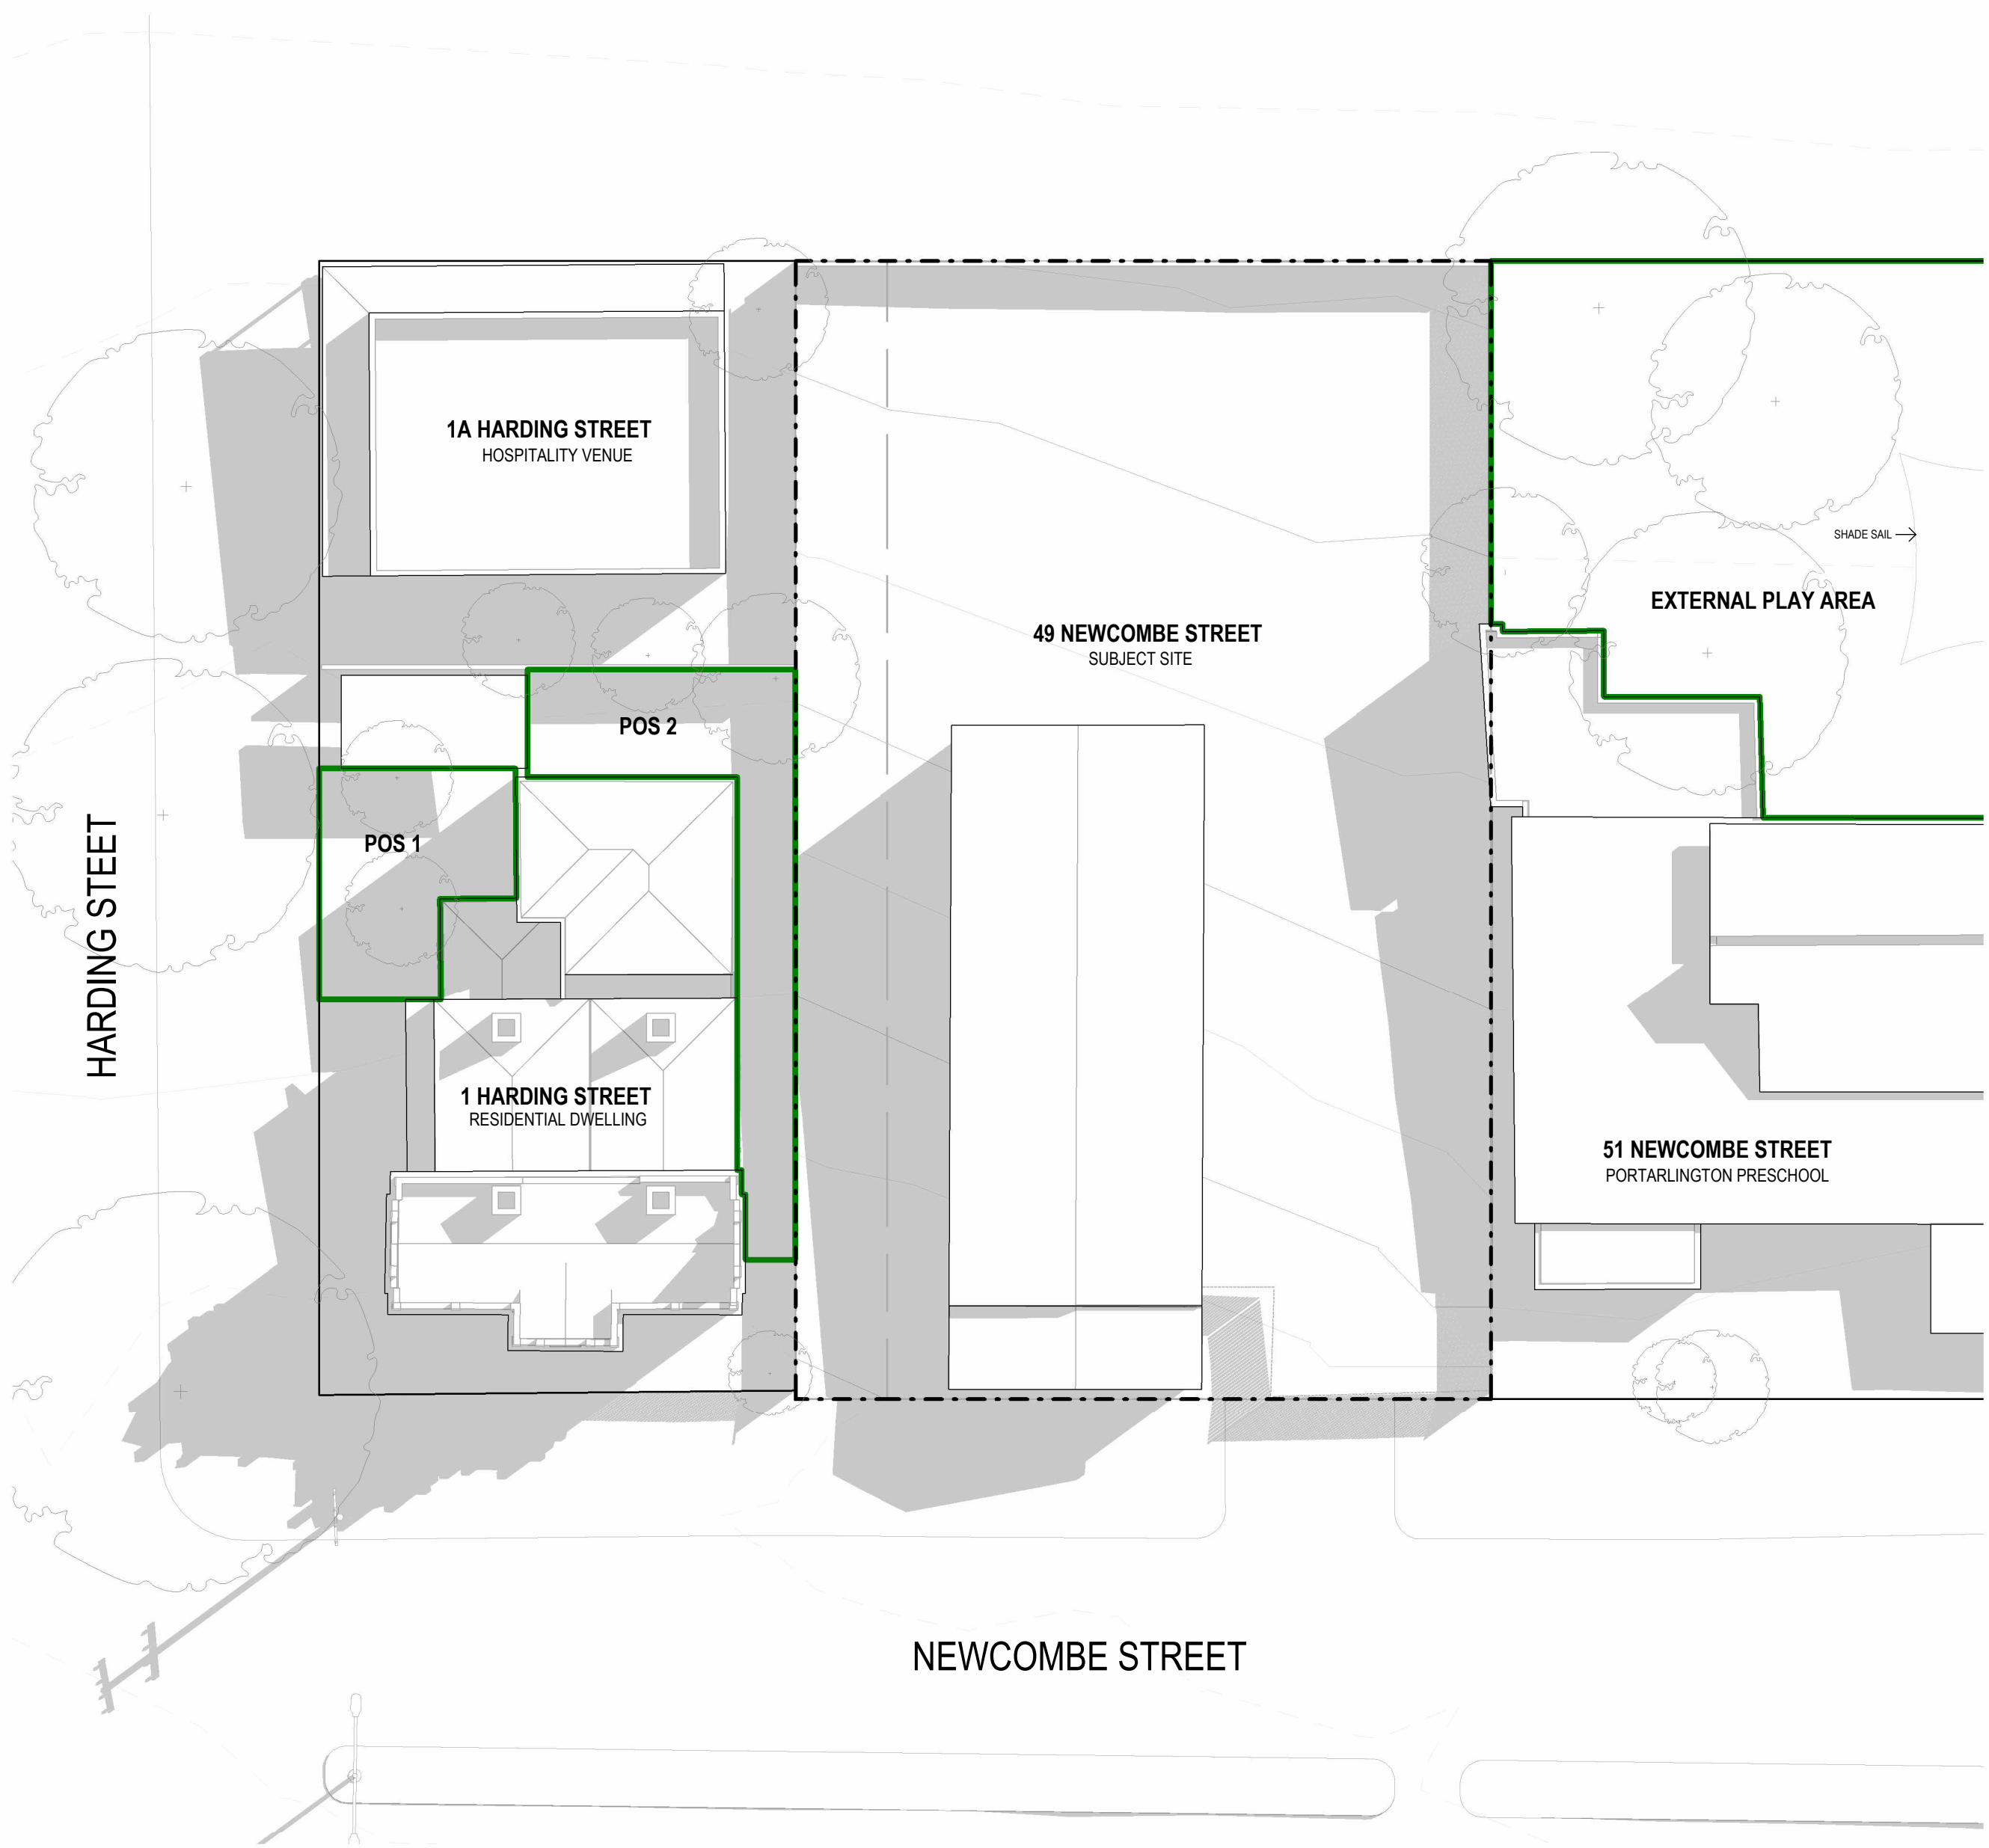

22 SEPTEMBER - 9AM SHADOWS - EXISTING
1:200

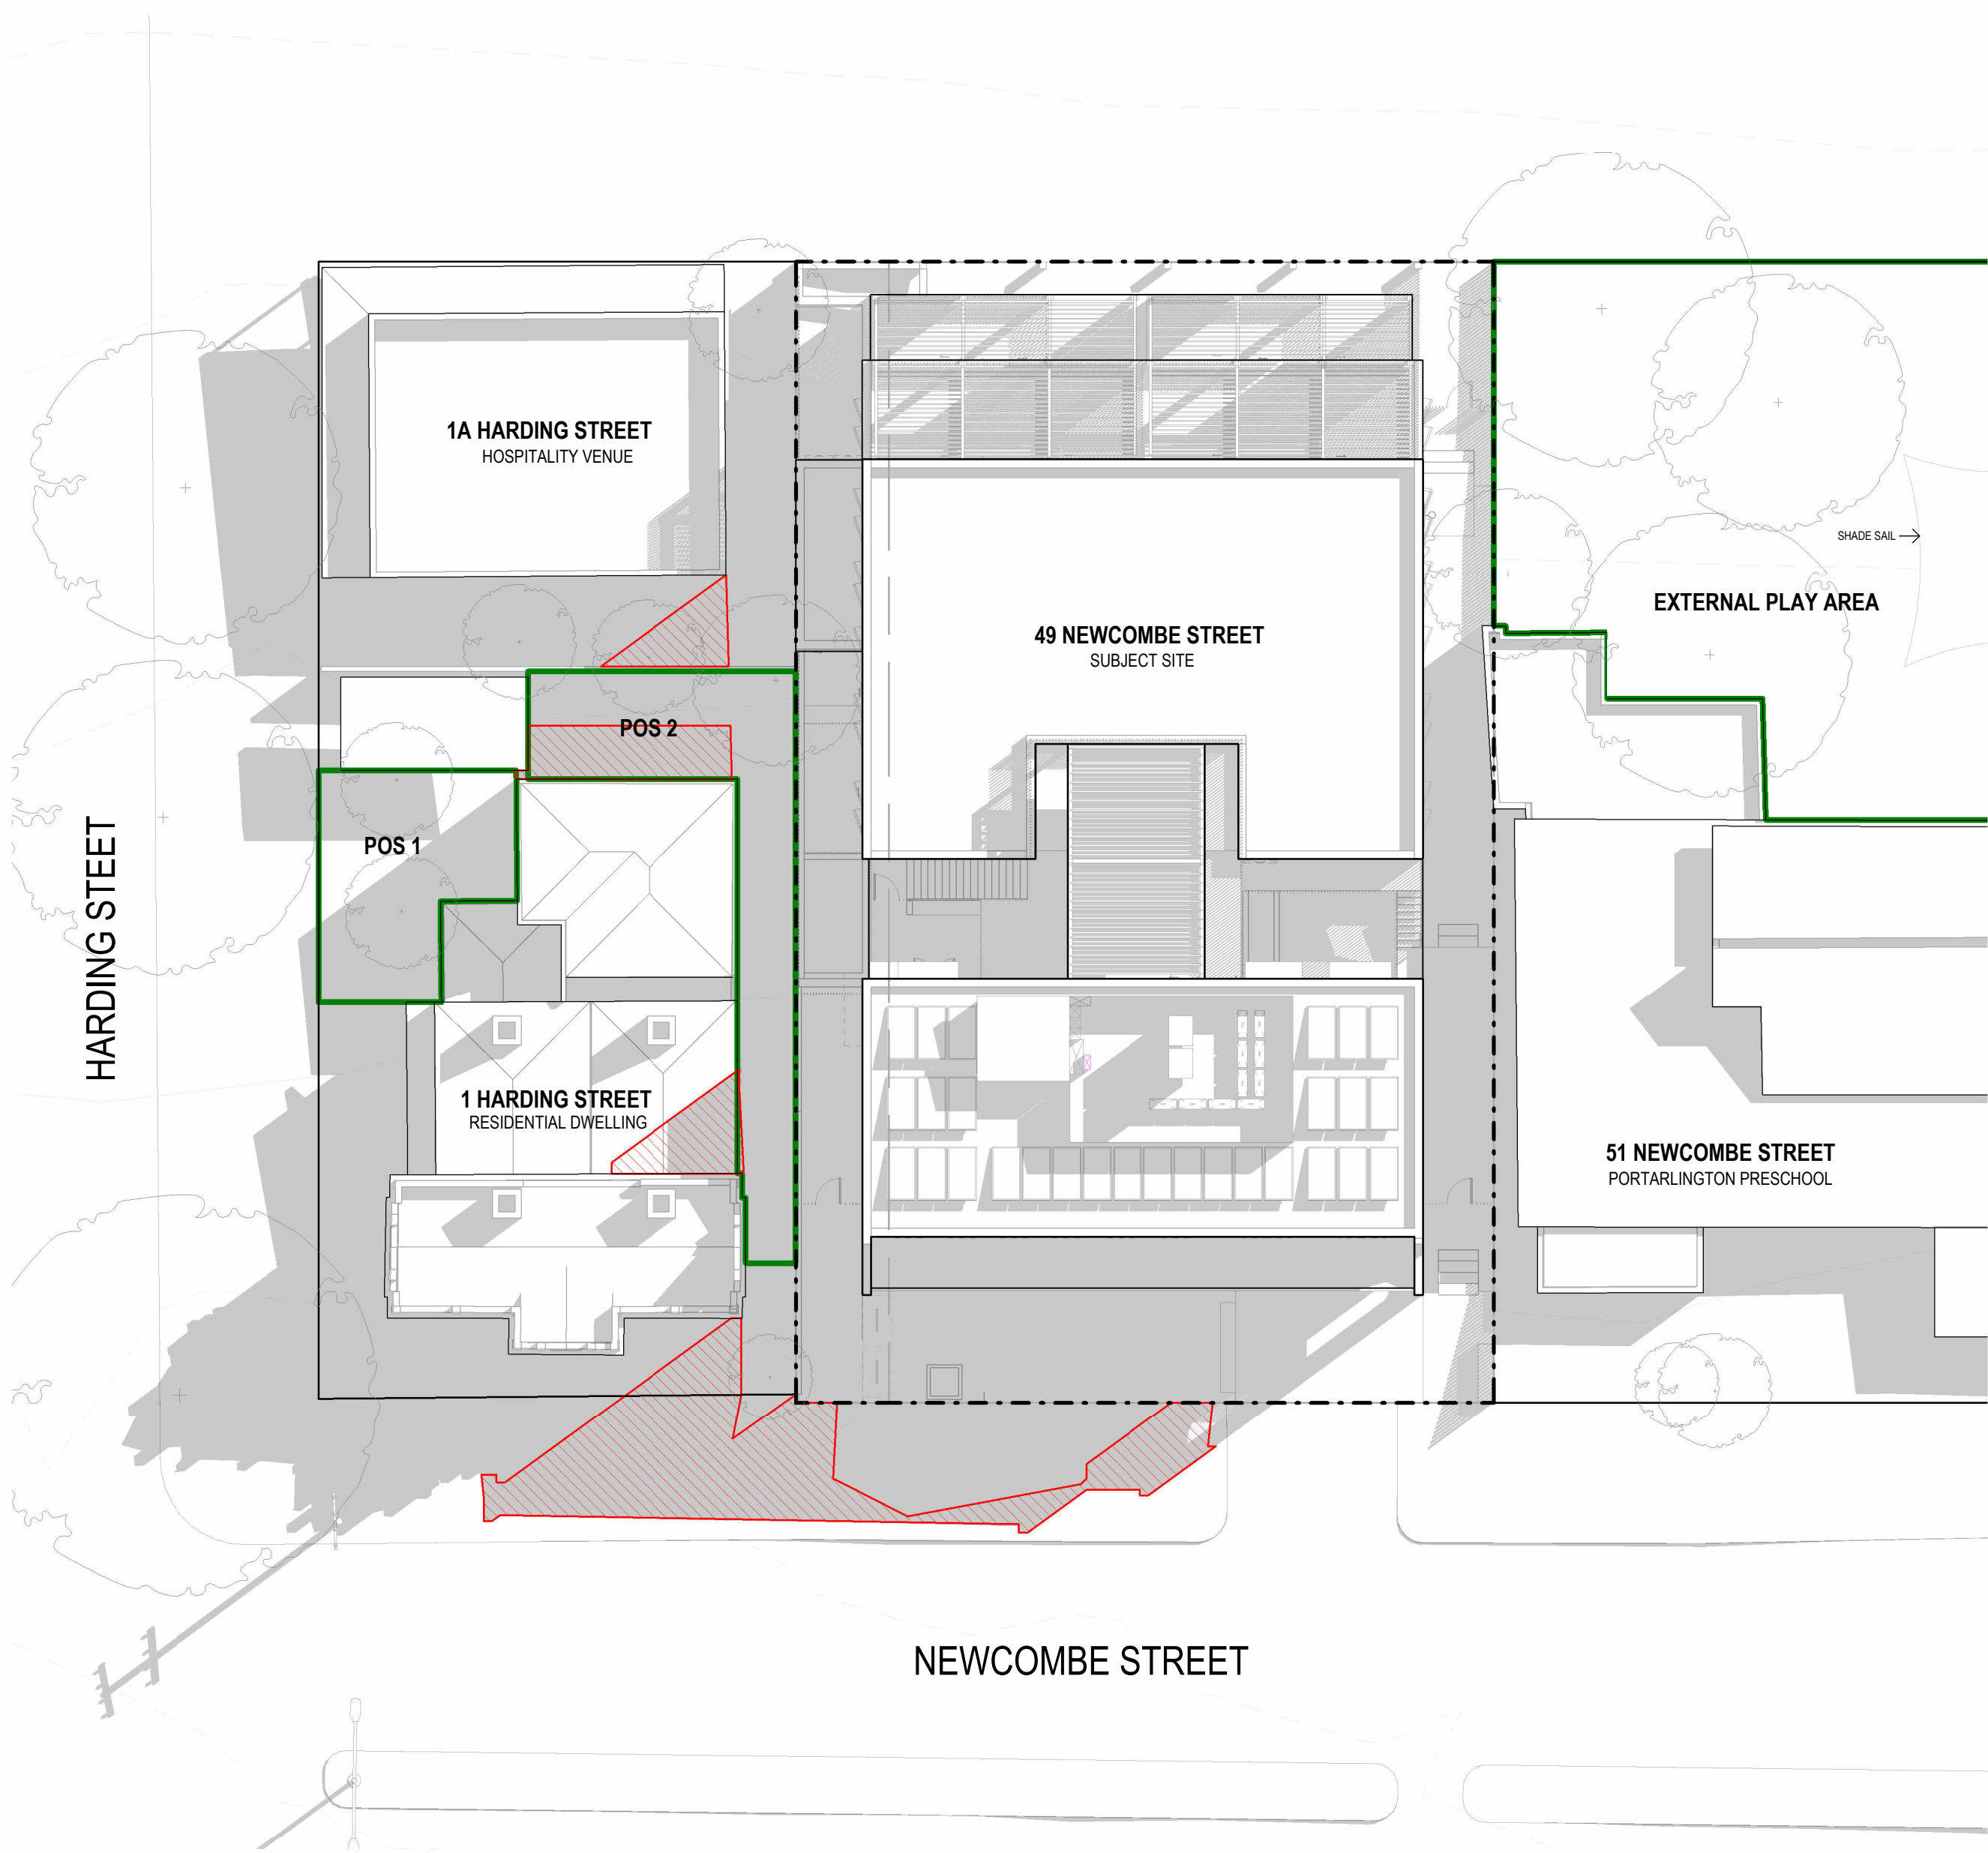

22 SEPTEMBER - 9AM SHADOWS - PROPOSED
1:200


ADVERTISED
PLAN

LEGEND

- NEIGHBOURING PRIVATE OPEN SPACE AND EXTERNAL PLAY AREAS
- EXTENT OF ADDITIONAL SHADING ON NEIGHBOURING PROPERTIES AND PUBLIC SPACE BY THE PROPOSED DEVELOPMENT

TP03	07.08.2026	TOWN PLANNING
TP02	03.07.2026	GDFT SUBMISSION
TP01	14.11.2025	TOWN PLANNING
No.	Date	Description

STAGE **TOWN PLANNING**
STATUS **PRELIMINARY**
NOT FOR CONSTRUCTION

 

KTA


Kerstin Thompson Architects Pty Ltd
6 Lothian St, North Melbourne, Australia
3051
T +61 3 8662 8800
kta@kerstinthompson.com
www.kerstinthompson.com

PROJECT **NEWCOMBE STREET**
AT **49 Newcombe Street, Portarlington, VIC**
FOR CLIENT
CODE **NEWC**
DRAWING TITLE
SHADOW DIAGRAM - 22ND SEPT 9AM


DRAWING NUMBER	REVISION
TP910	TP03
As indicated at A1	07.08.2026

copyright 2025

This copied document to be made available for the sole purpose of enabling its consideration and review as part of a planning process under the Planning and Environment Act 1987. The document must not be used for any purpose which may breach any copyright

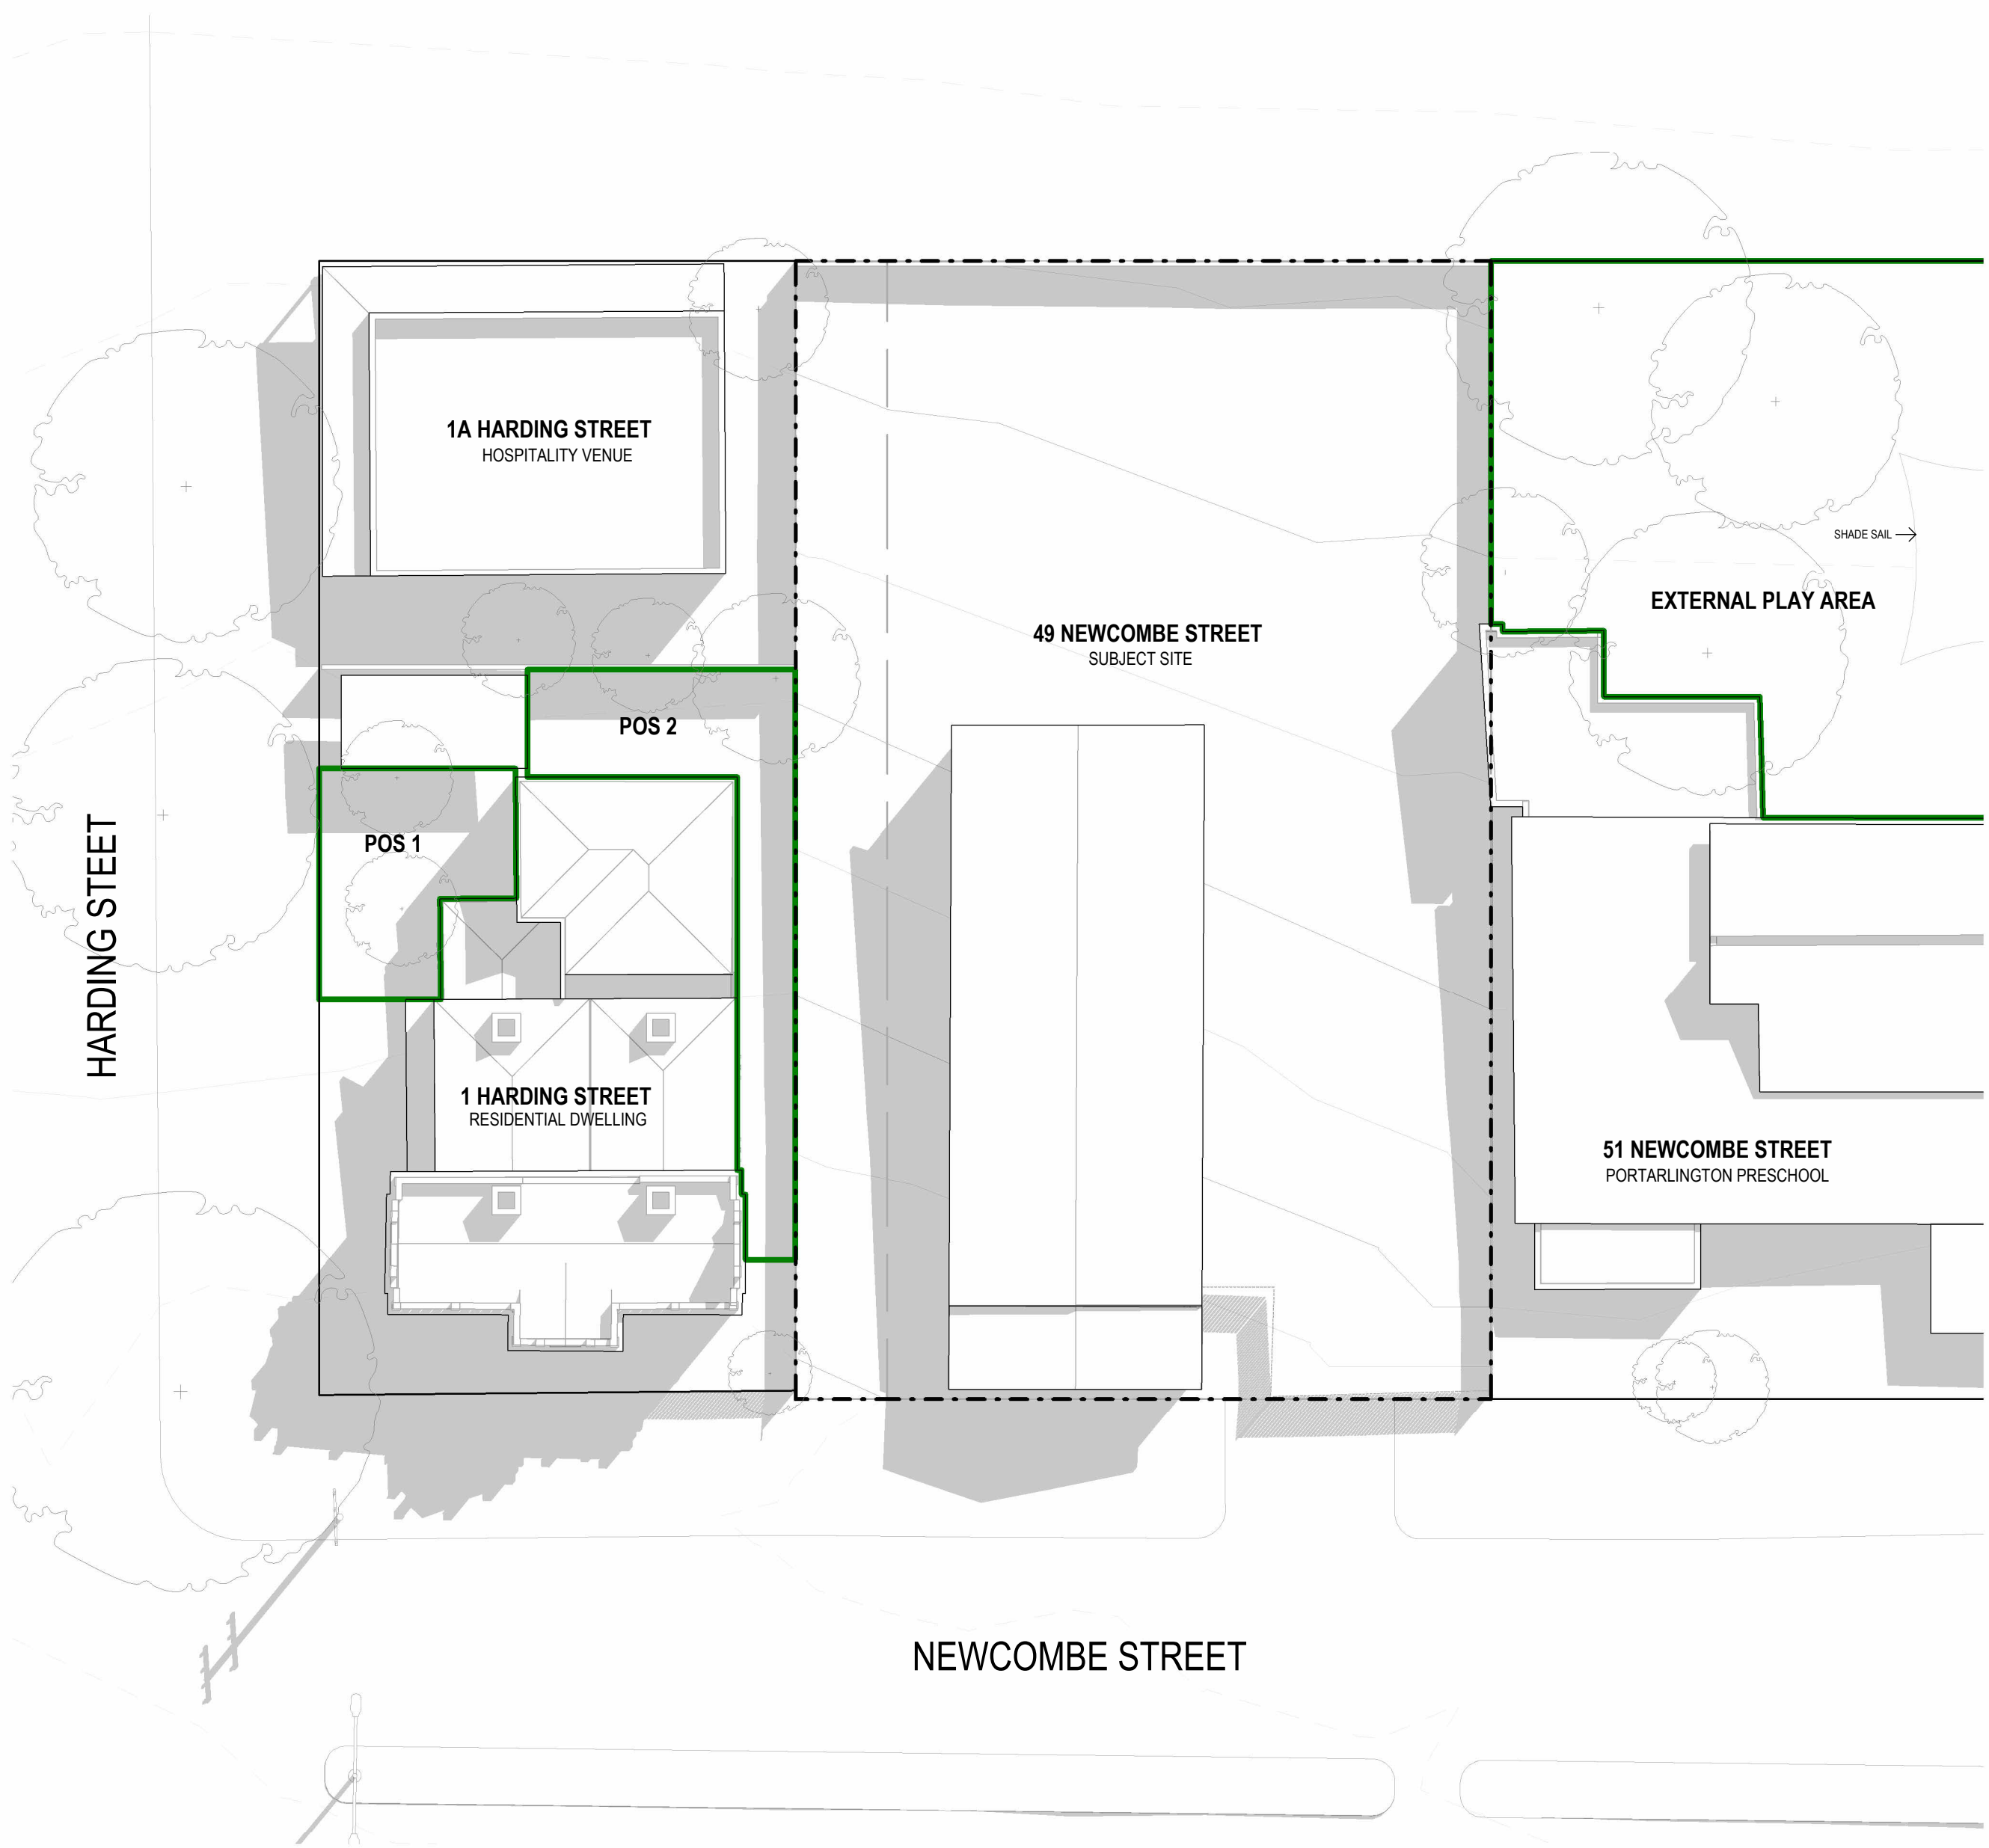

22 SEPTEMBER - 10AM SHADOWS - EXISTING
1:200

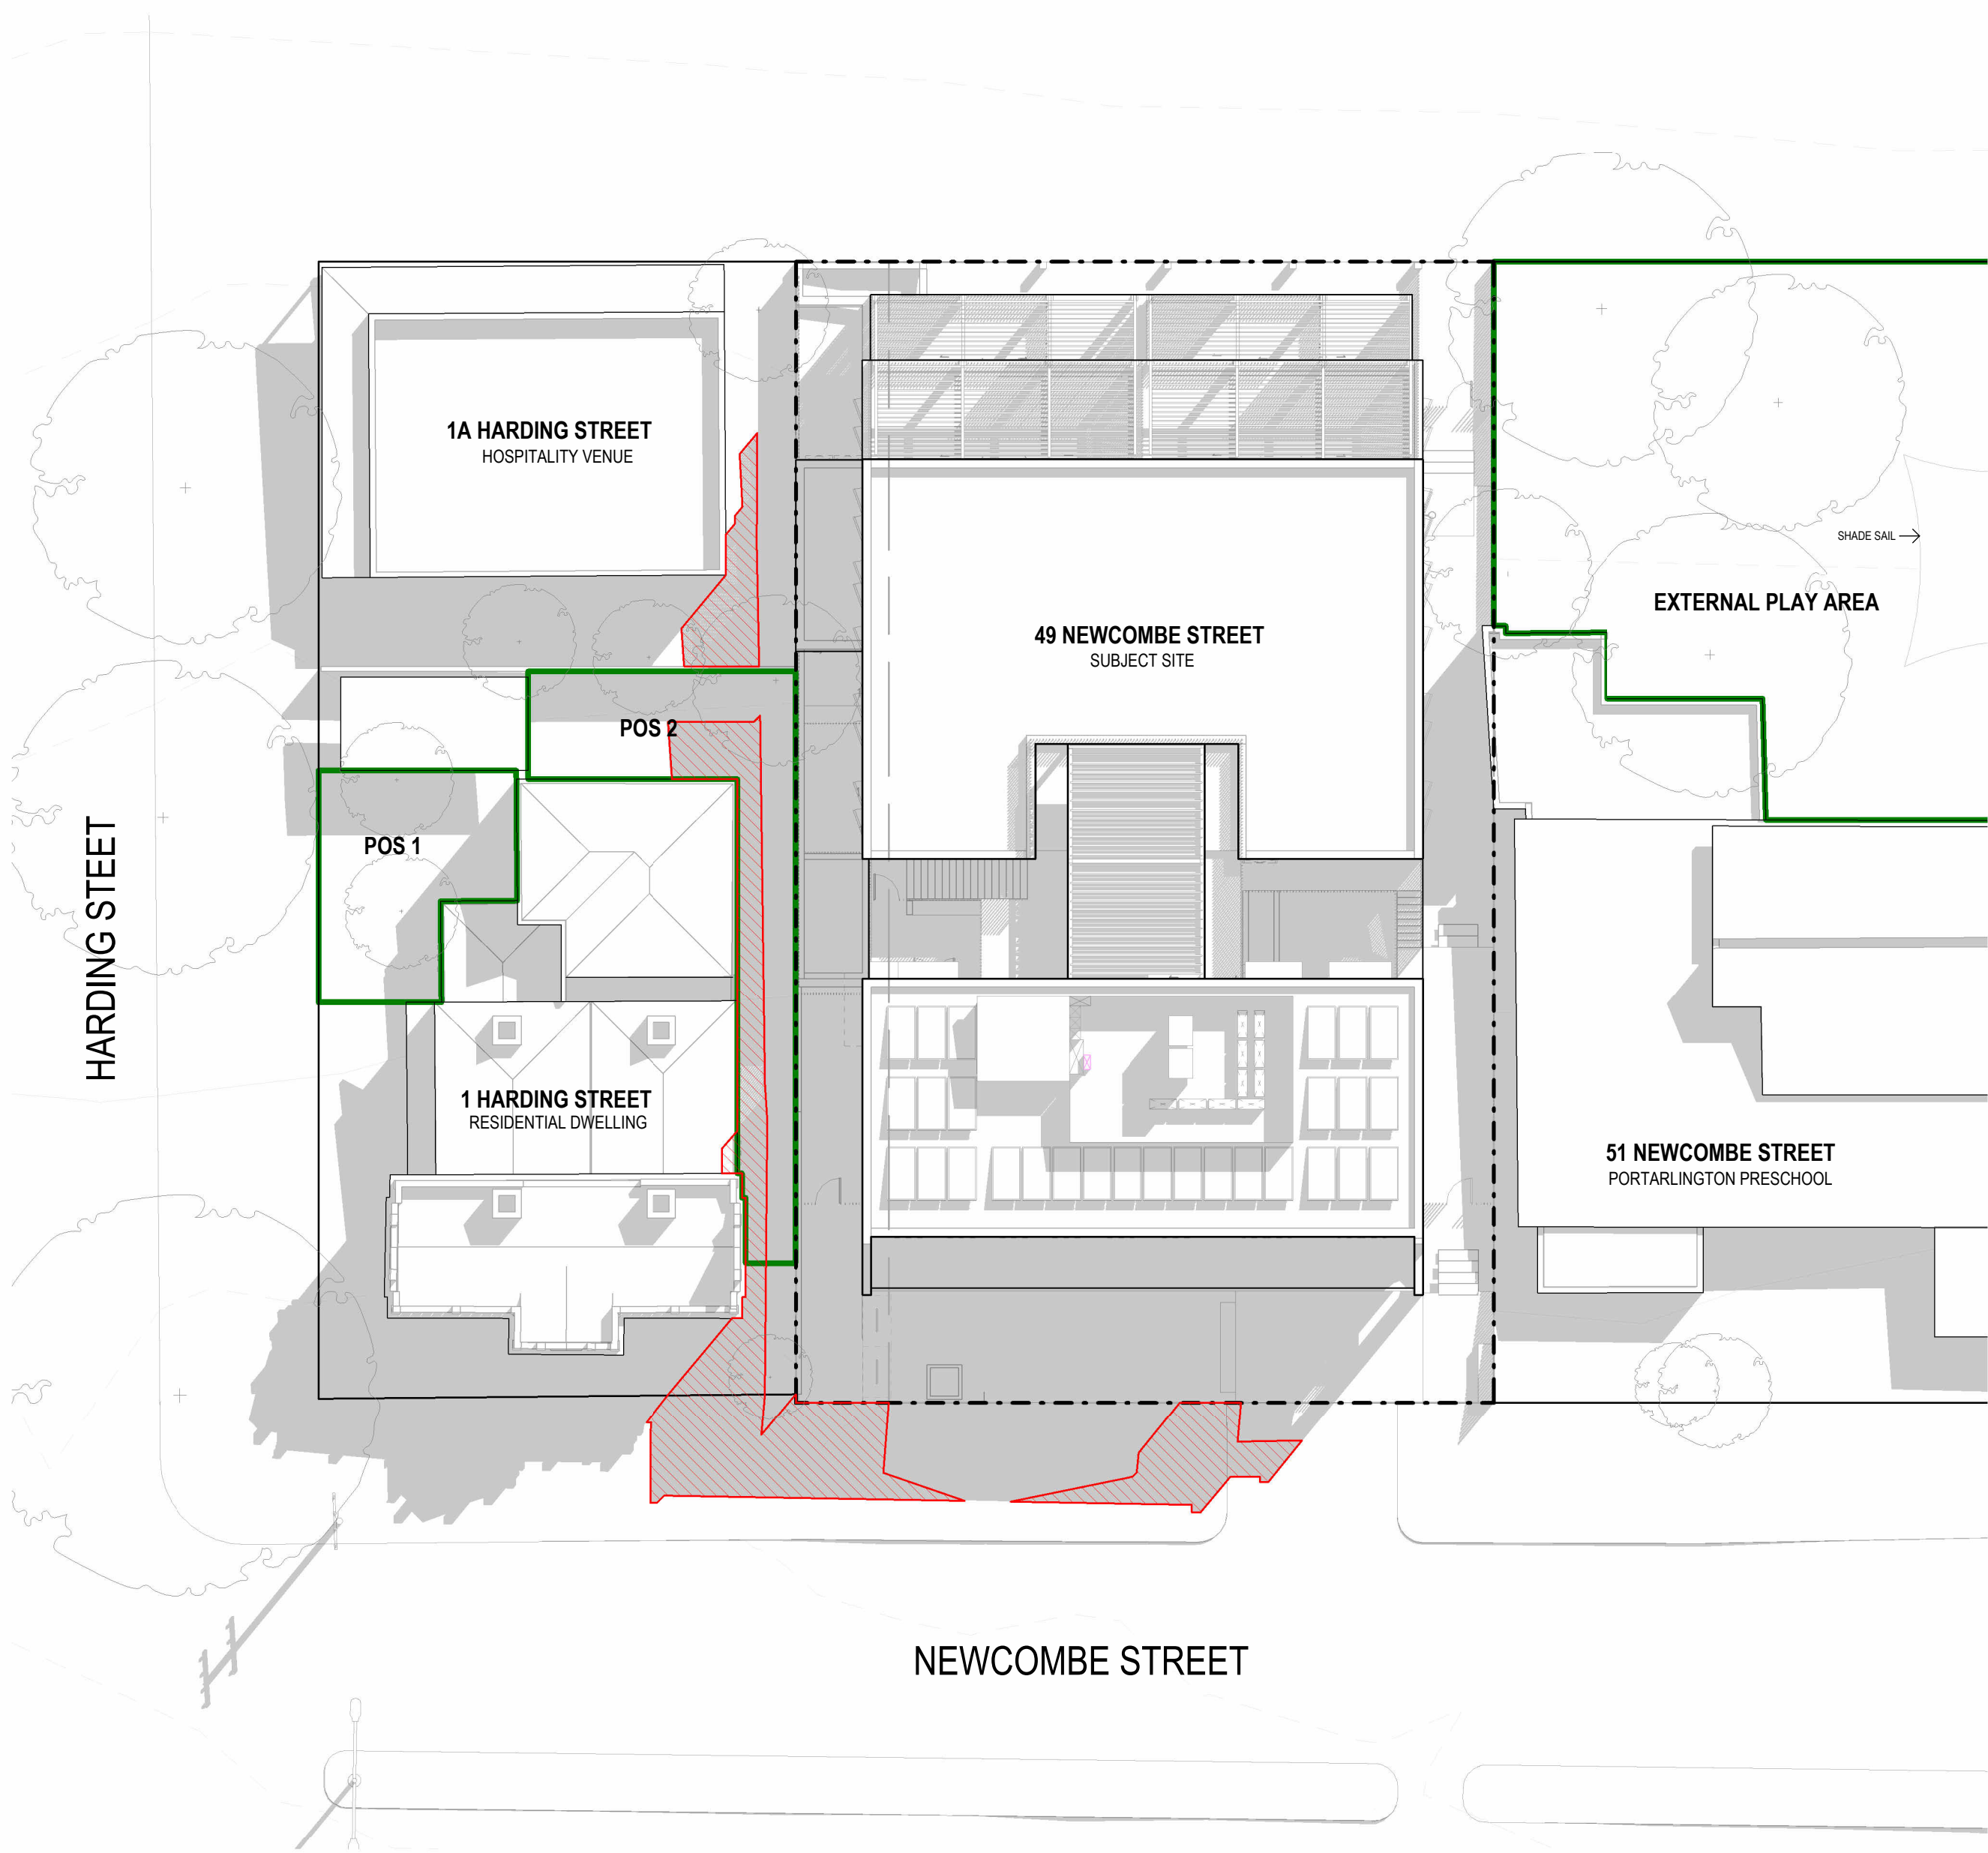

22 SEPTEMBER - 10AM SHADOWS - PROPOSED
1:200


ADVERTISED
PLAN

LEGEND

- NEIGHBOURING PRIVATE OPEN SPACE AND EXTERNAL PLAY AREAS
- EXTENT OF ADDITIONAL SHADING ON NEIGHBOURING PROPERTIES AND PUBLIC SPACE BY THE PROPOSED DEVELOPMENT

TP03	07.08.2026	TOWN PLANNING
TP02	03.07.2026	GDFT SUBMISSION
TP01	14.11.2025	TOWN PLANNING
No.	Date	Description

STAGE **TOWN PLANNING**
STATUS **PRELIMINARY**
NOT FOR CONSTRUCTION

 


KTA

Kerstin Thompson Architects Pty Ltd
6 Lothian St, North Melbourne, Australia
3051
T +61 3 8662 8800
kta@kerstinthompson.com
www.kerstinthompson.com


PROJECT **NEWCOMBE STREET**
AT **49 Newcombe Street, Portarlington, VIC**
FOR CLIENT
CODE **NEWC**
DRAWING TITLE
SHADOW DIAGRAM - 22ND SEPT 10AM

DRAWING NUMBER	REVISION
TP911	TP03
As indicated at A1	07.08.2026 copyright 2025

This copied document to be made available for the sole purpose of enabling its consideration and review as part of a planning process under the Planning and Environment Act 1987. The document must not be used for any purpose which may breach any copyright

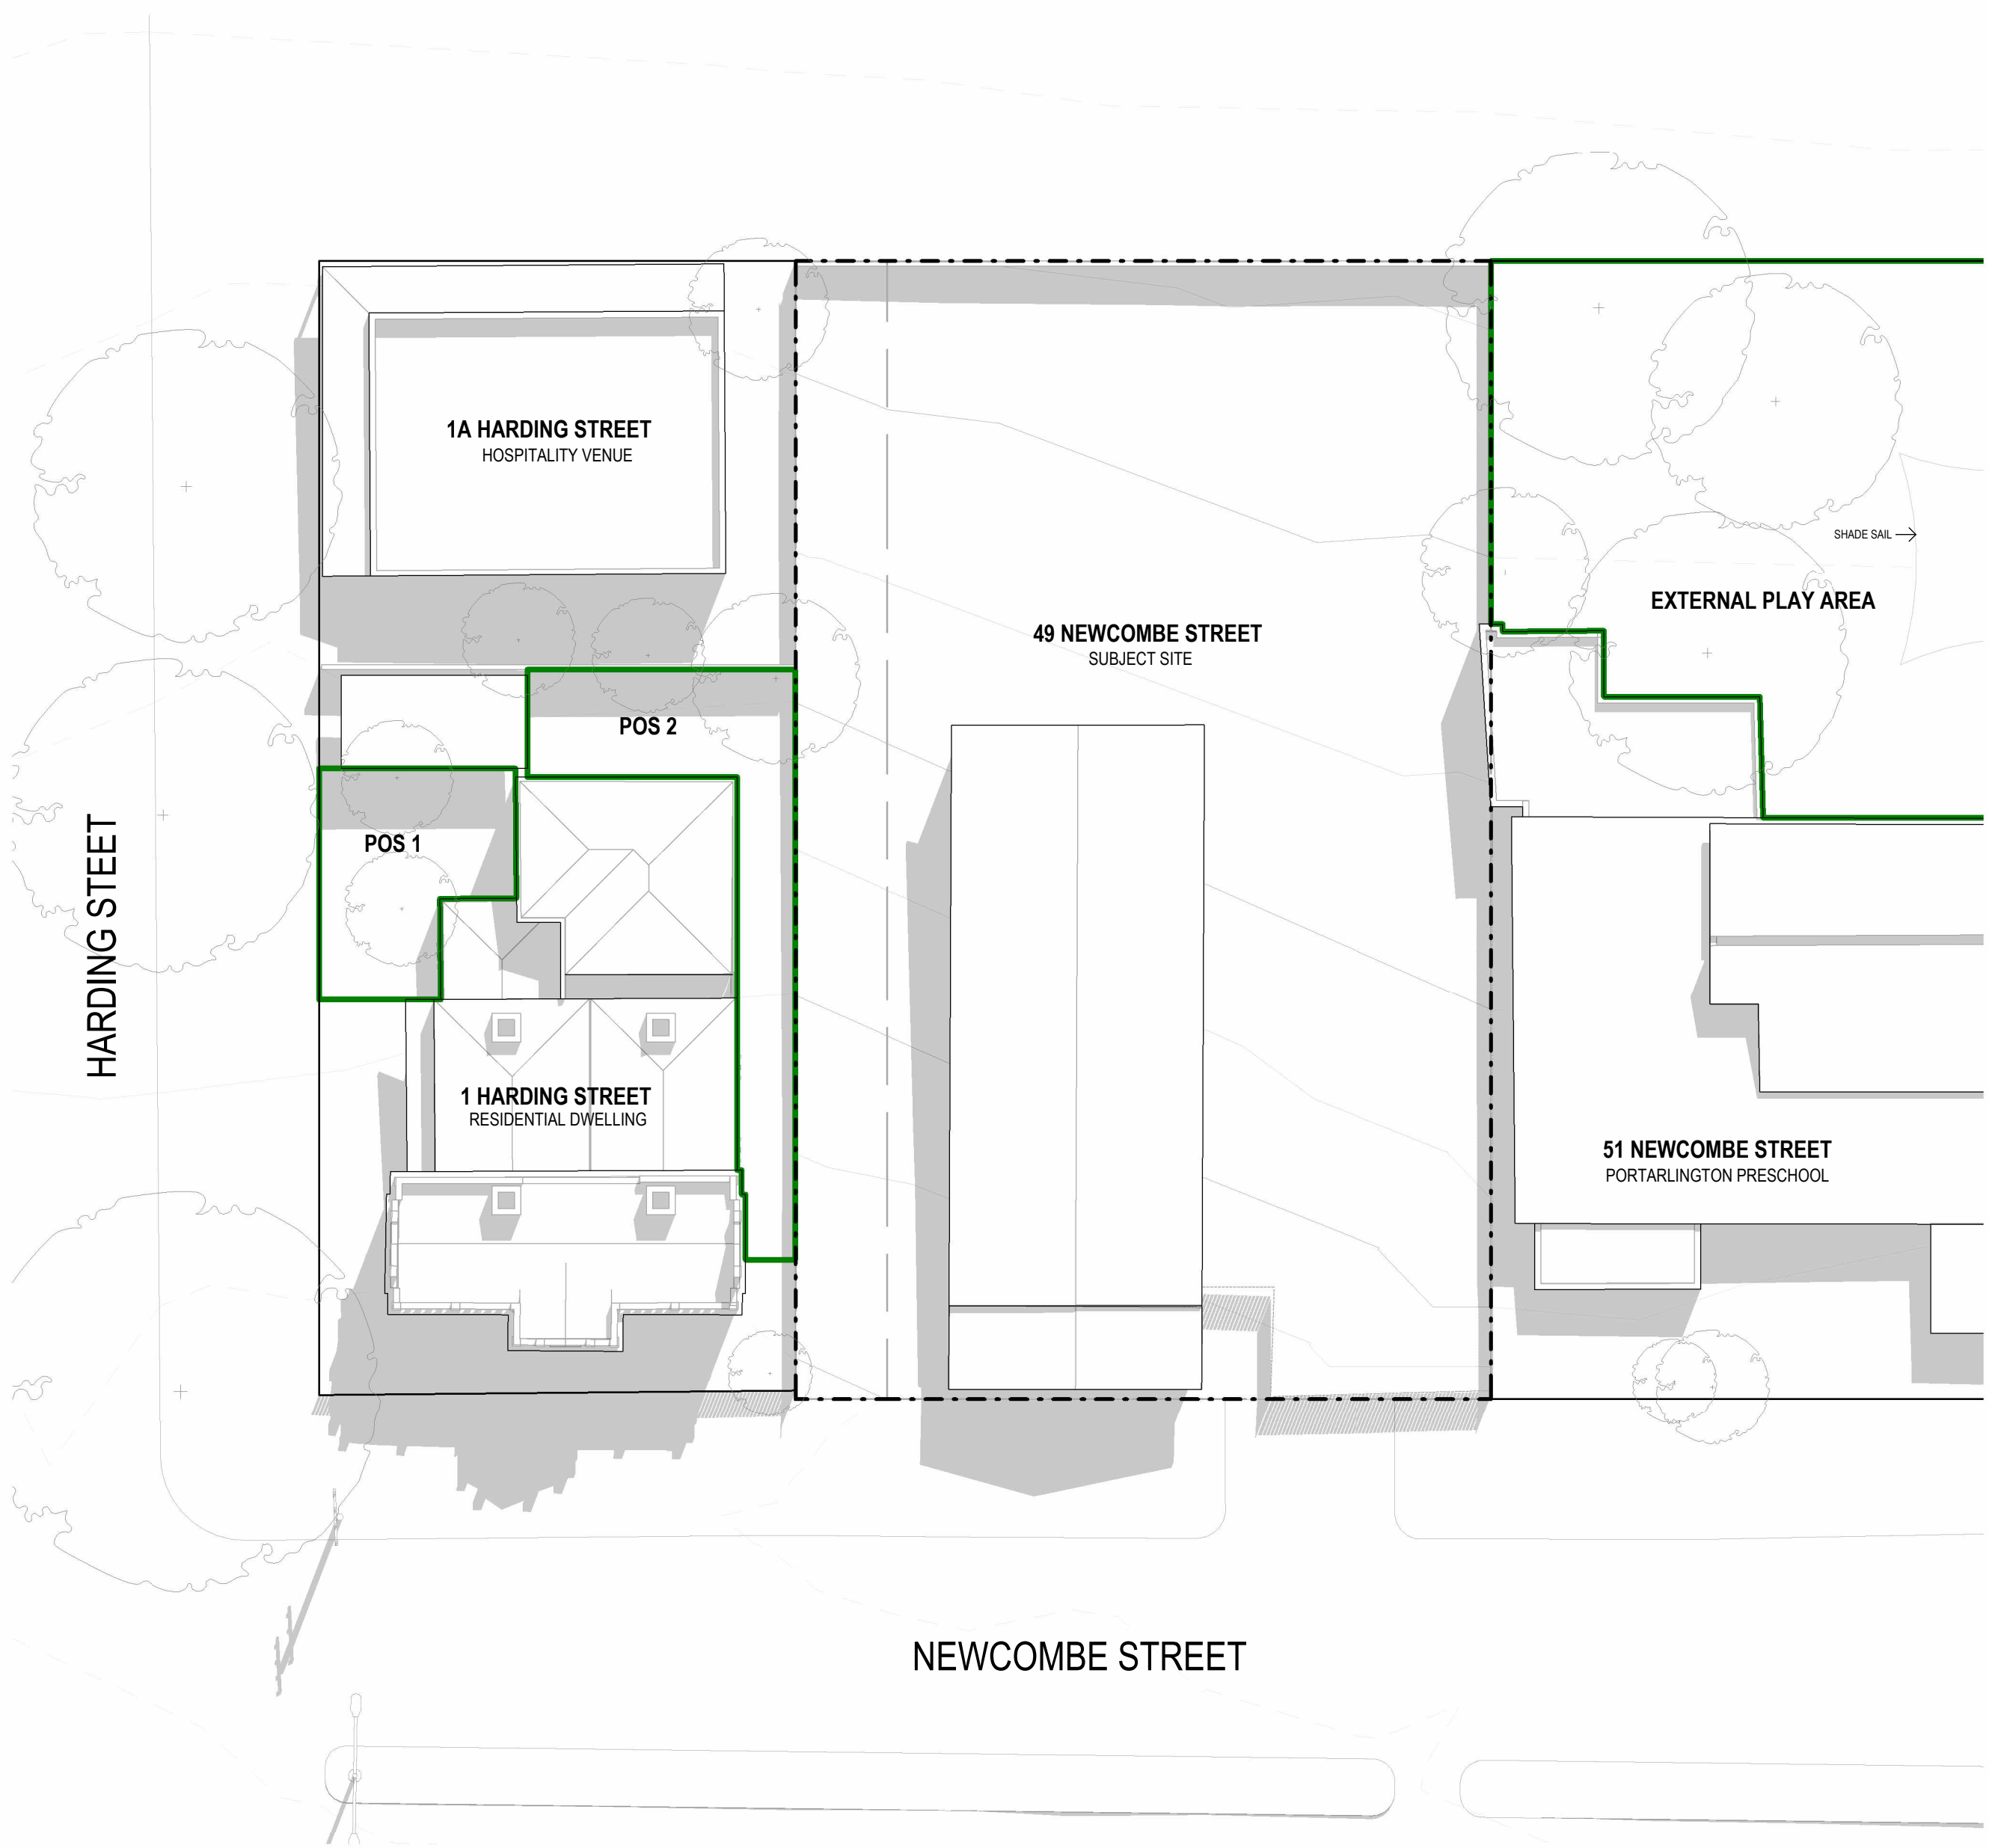

22 SEPTEMBER - 11AM SHADOWS - EXISTING
1:200

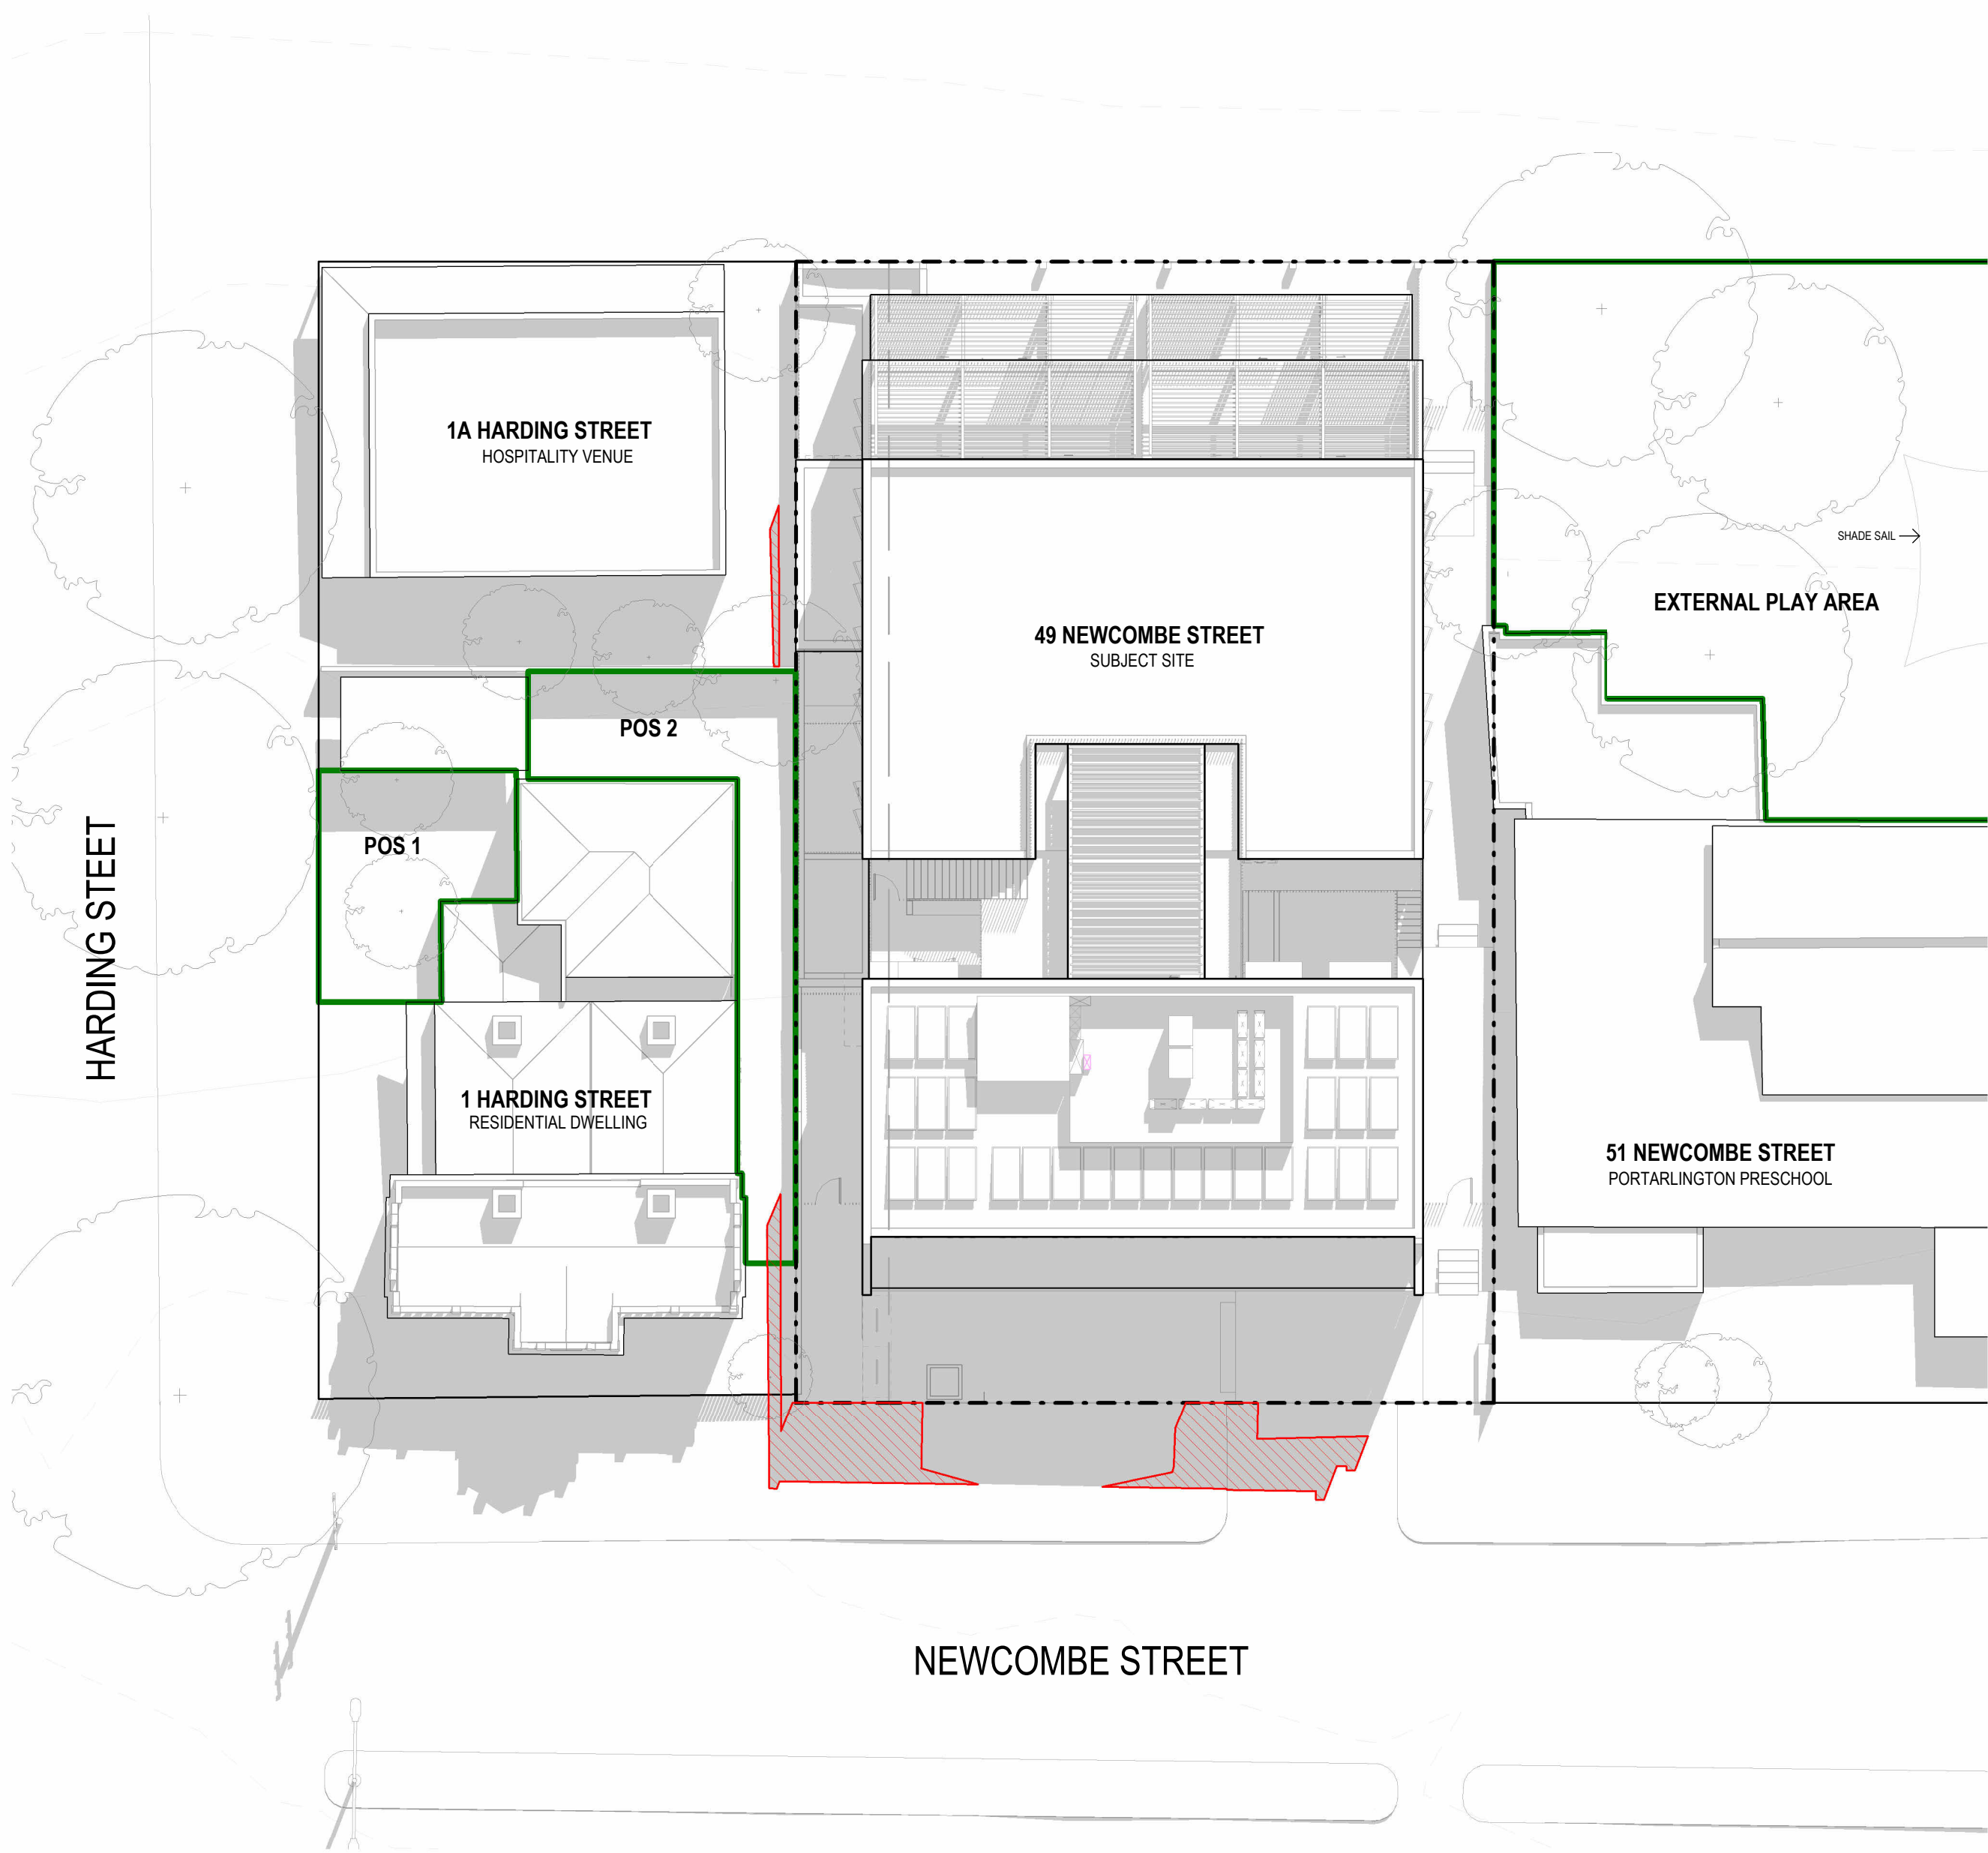

22 SEPTEMBER - 11AM SHADOWS - PROPOSED
1:200


ADVERTISED
PLAN

LEGEND

- NEIGHBOURING PRIVATE OPEN SPACE AND EXTERNAL PLAY AREAS
- EXTENT OF ADDITIONAL SHADING ON NEIGHBOURING PROPERTIES AND PUBLIC SPACE BY THE PROPOSED DEVELOPMENT

TP03	07.08.2026	TOWN PLANNING
TP02	03.07.2026	GDFT SUBMISSION
TP01	14.11.2025	TOWN PLANNING
No.	Date	Description

STAGE **TOWN PLANNING**
STATUS **PRELIMINARY**
NOT FOR CONSTRUCTION

 

KTA


Kerstin Thompson Architects Pty Ltd
6 Lothian St, North Melbourne, Australia
3051
T +61 3 8662 8800
kta@kerstinthompson.com
www.kerstinthompson.com

PROJECT **NEWCOMBE STREET**
AT **49 Newcombe Street, Portarlington, VIC**
FOR **CLIENT**
CODE **NEWC**
DRAWING TITLE
SHADOW DIAGRAM - 22ND SEPT 11AM

DRAWING NUMBER	REVISION
TP912	TP03
As indicated at A1	07.08.2026

copyright 2025

This copied document to be made available for the sole purpose of enabling its consideration and review as part of a planning process under the Planning and Environment Act 1987. The document must not be used for any purpose which may breach any copyright

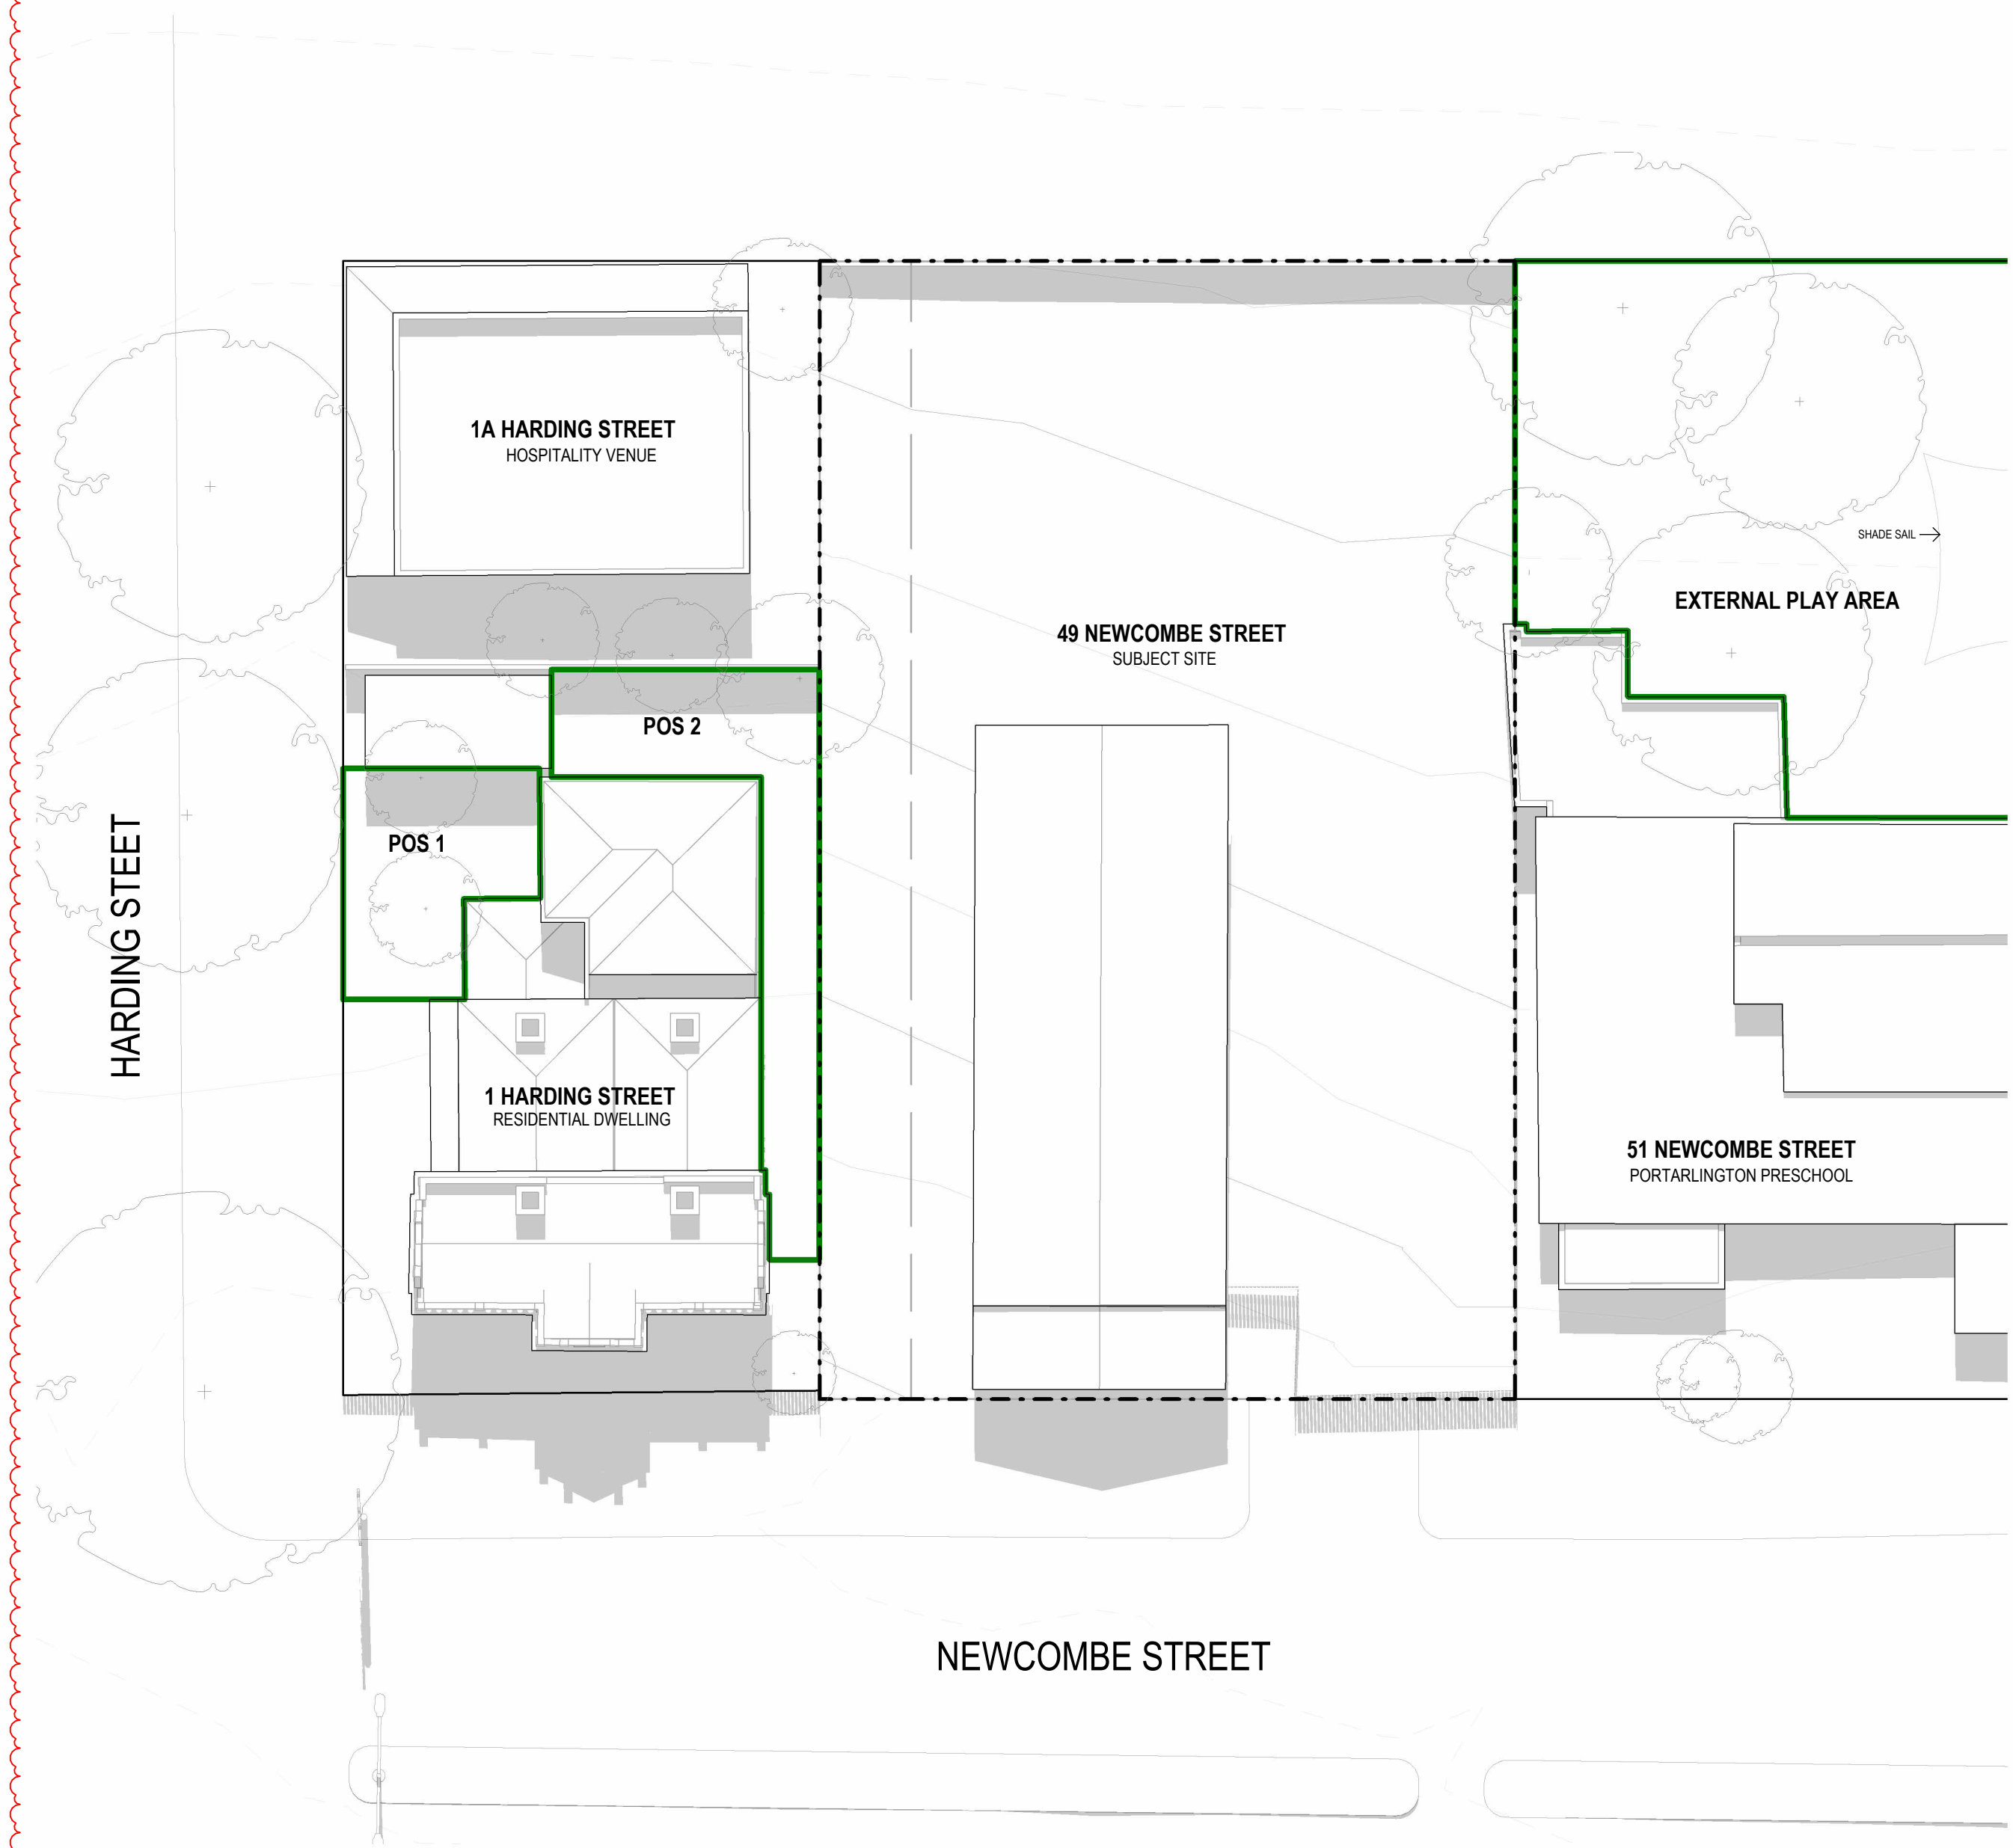

22 SEPTEMBER - 12 NOON SHADOWS - EXISTING
1:200



22 SEPTEMBER - 12 NOON SHADOWS - PROPOSED
1:200


ADVERTISED
PLAN

LEGEND

- NEIGHBOURING PRIVATE OPEN SPACE AND EXTERNAL PLAY AREAS
- EXTENT OF ADDITIONAL SHADING ON NEIGHBOURING PROPERTIES AND PUBLIC SPACE BY THE PROPOSED DEVELOPMENT

TP03	07.08.2026	TOWN PLANNING
TP02	03.07.2026	GDFT SUBMISSION
TP01	14.11.2025	TOWN PLANNING
No.	Date	Description

STAGE **TOWN PLANNING**
STATUS **PRELIMINARY**
NOT FOR CONSTRUCTION

 

KTA


Kerstin Thompson Architects Pty Ltd
6 Lothian St, North Melbourne, Australia
3051
T +61 3 8662 8800
kta@kerstinthompson.com
www.kerstinthompson.com

PROJECT **NEWCOMBE STREET**
AT **49 Newcombe Street, Portarlington, VIC**
FOR **CLIENT**
CODE **NEWC**
DRAWING TITLE
SHADOW DIAGRAM - 22ND SEPT 12PM


DRAWING NUMBER	REVISION
TP913	TP03
As indicated at A1	07.08.2026

copyright 2025

This copied document to be made available for the sole purpose of enabling its consideration and review as part of a planning process under the Planning and Environment Act 1987. The document must not be used for any purpose which may breach any copyright

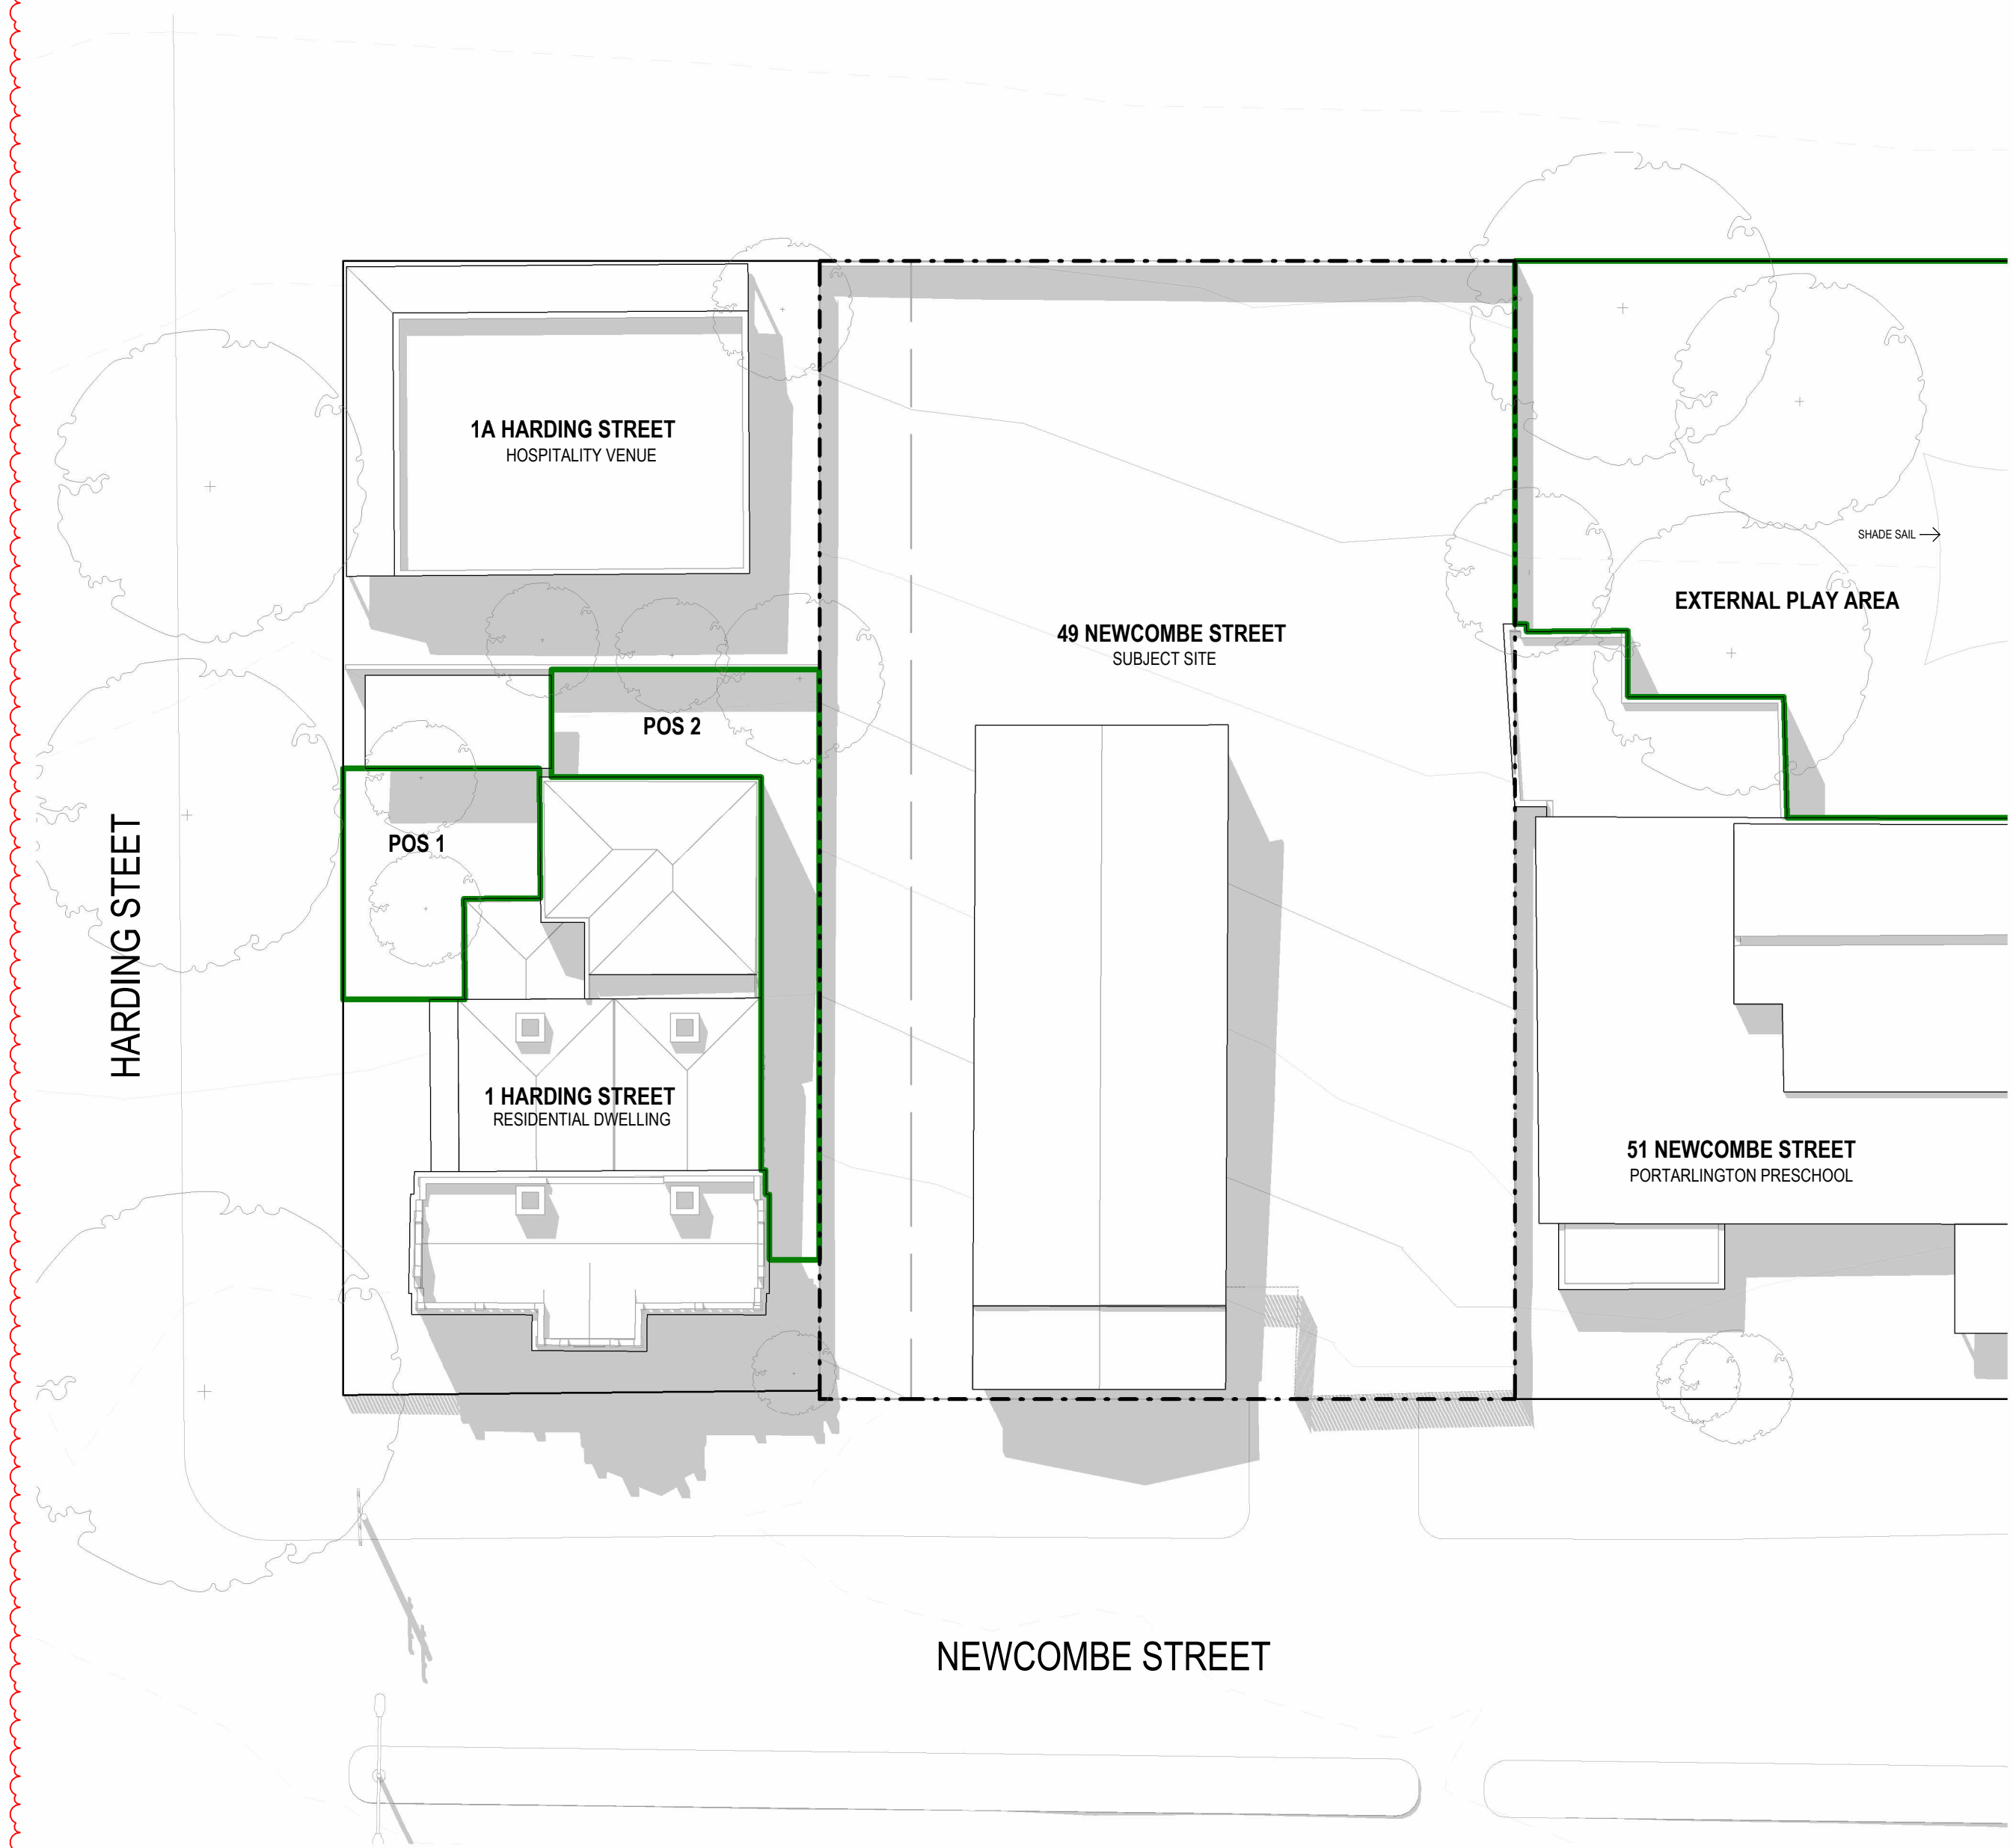

22 SEPTEMBER - 1PM SHADOWS - EXISTING
1:200

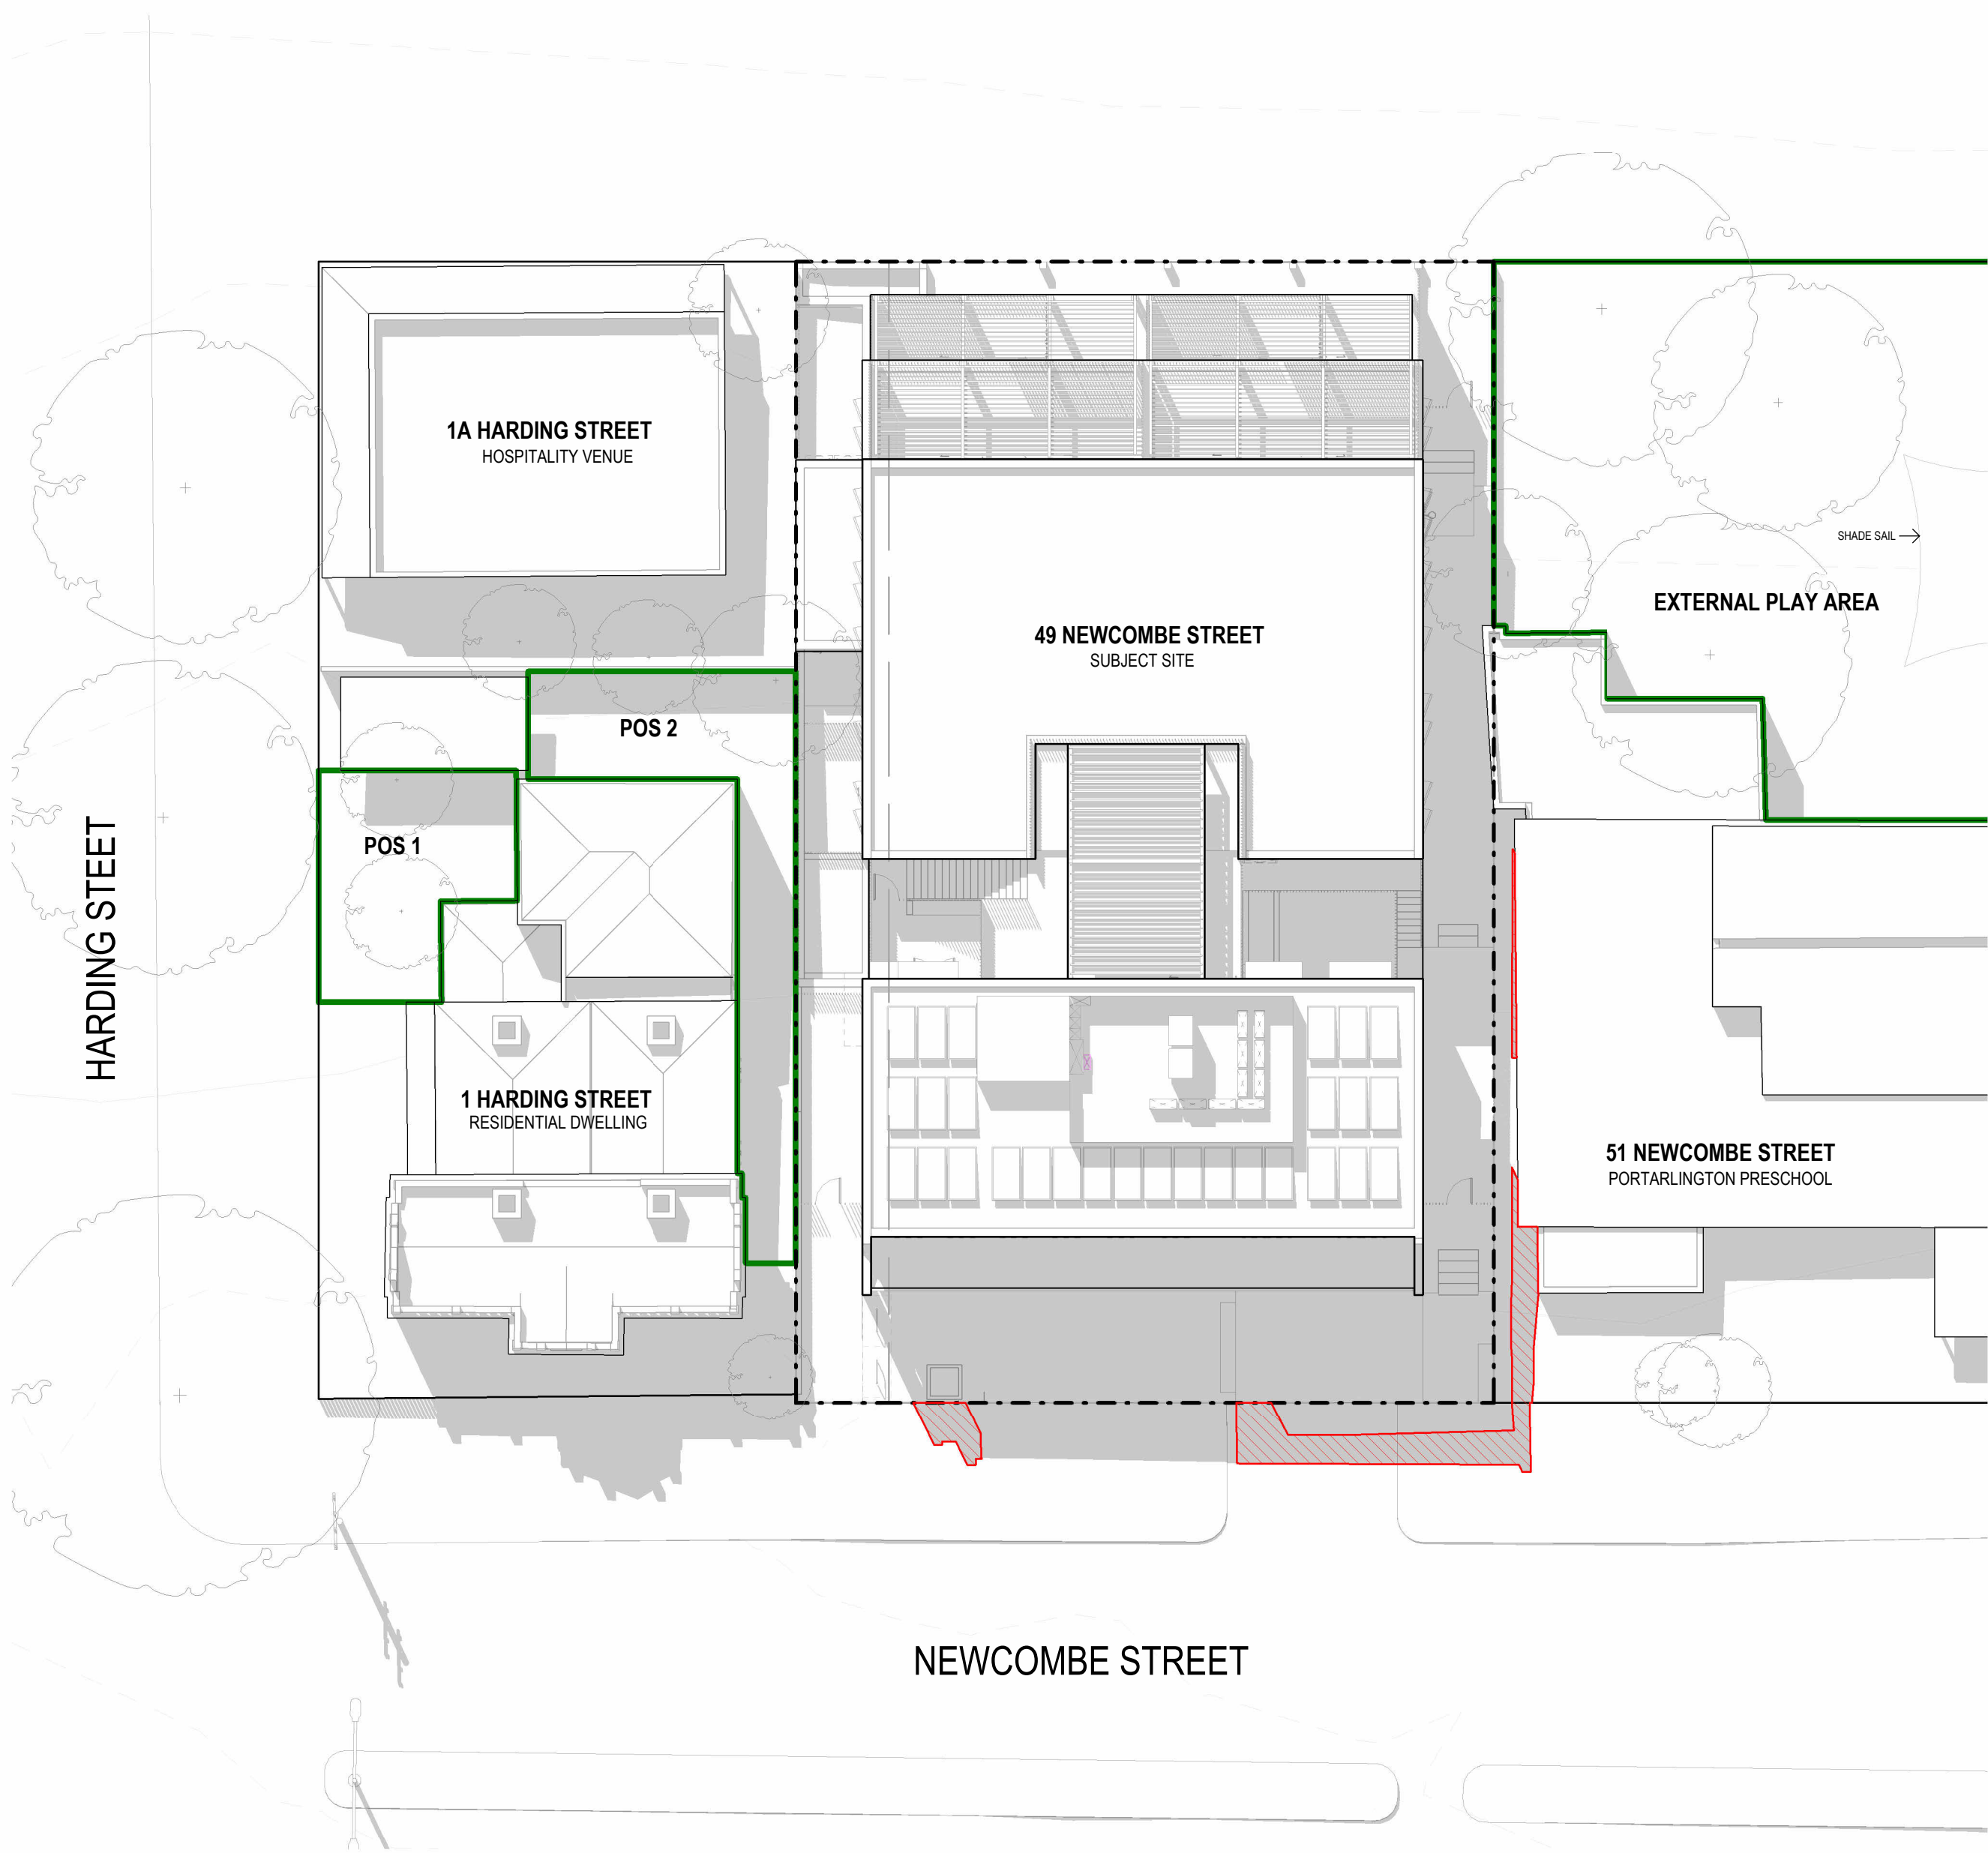

22 SEPTEMBER - 1PM SHADOWS - PROPOSED
1:200


ADVERTISED
PLAN

LEGEND

- NEIGHBOURING PRIVATE OPEN SPACE AND EXTERNAL PLAY AREAS
- EXTENT OF ADDITIONAL SHADING ON NEIGHBOURING PROPERTIES AND PUBLIC SPACE BY THE PROPOSED DEVELOPMENT

TP03	07.08.2026	TOWN PLANNING
TP02	03.07.2026	GDFT SUBMISSION
TP01	14.11.2025	TOWN PLANNING
No.	Date	Description

STAGE **TOWN PLANNING**
STATUS **PRELIMINARY**
NOT FOR CONSTRUCTION

 


KTA

Kerstin Thompson Architects Pty Ltd
6 Lothian St, North Melbourne, Australia
3051
T +61 3 8662 8800
kta@kerstinthompson.com
www.kerstinthompson.com


PROJECT **NEWCOMBE STREET**
AT **49 Newcombe Street, Portarlington, VIC**
FOR CLIENT
CODE **NEWC**
DRAWING TITLE
SHADOW DIAGRAM - 22ND SEPT 1PM

DRAWING NUMBER	REVISION
TP914	TP03
As indicated at A1	07.08.2026

This copied document to be made available for the sole purpose of enabling its consideration and review as part of a planning process under the Planning and Environment Act 1987. The document must not be used for any purpose which may breach any copyright

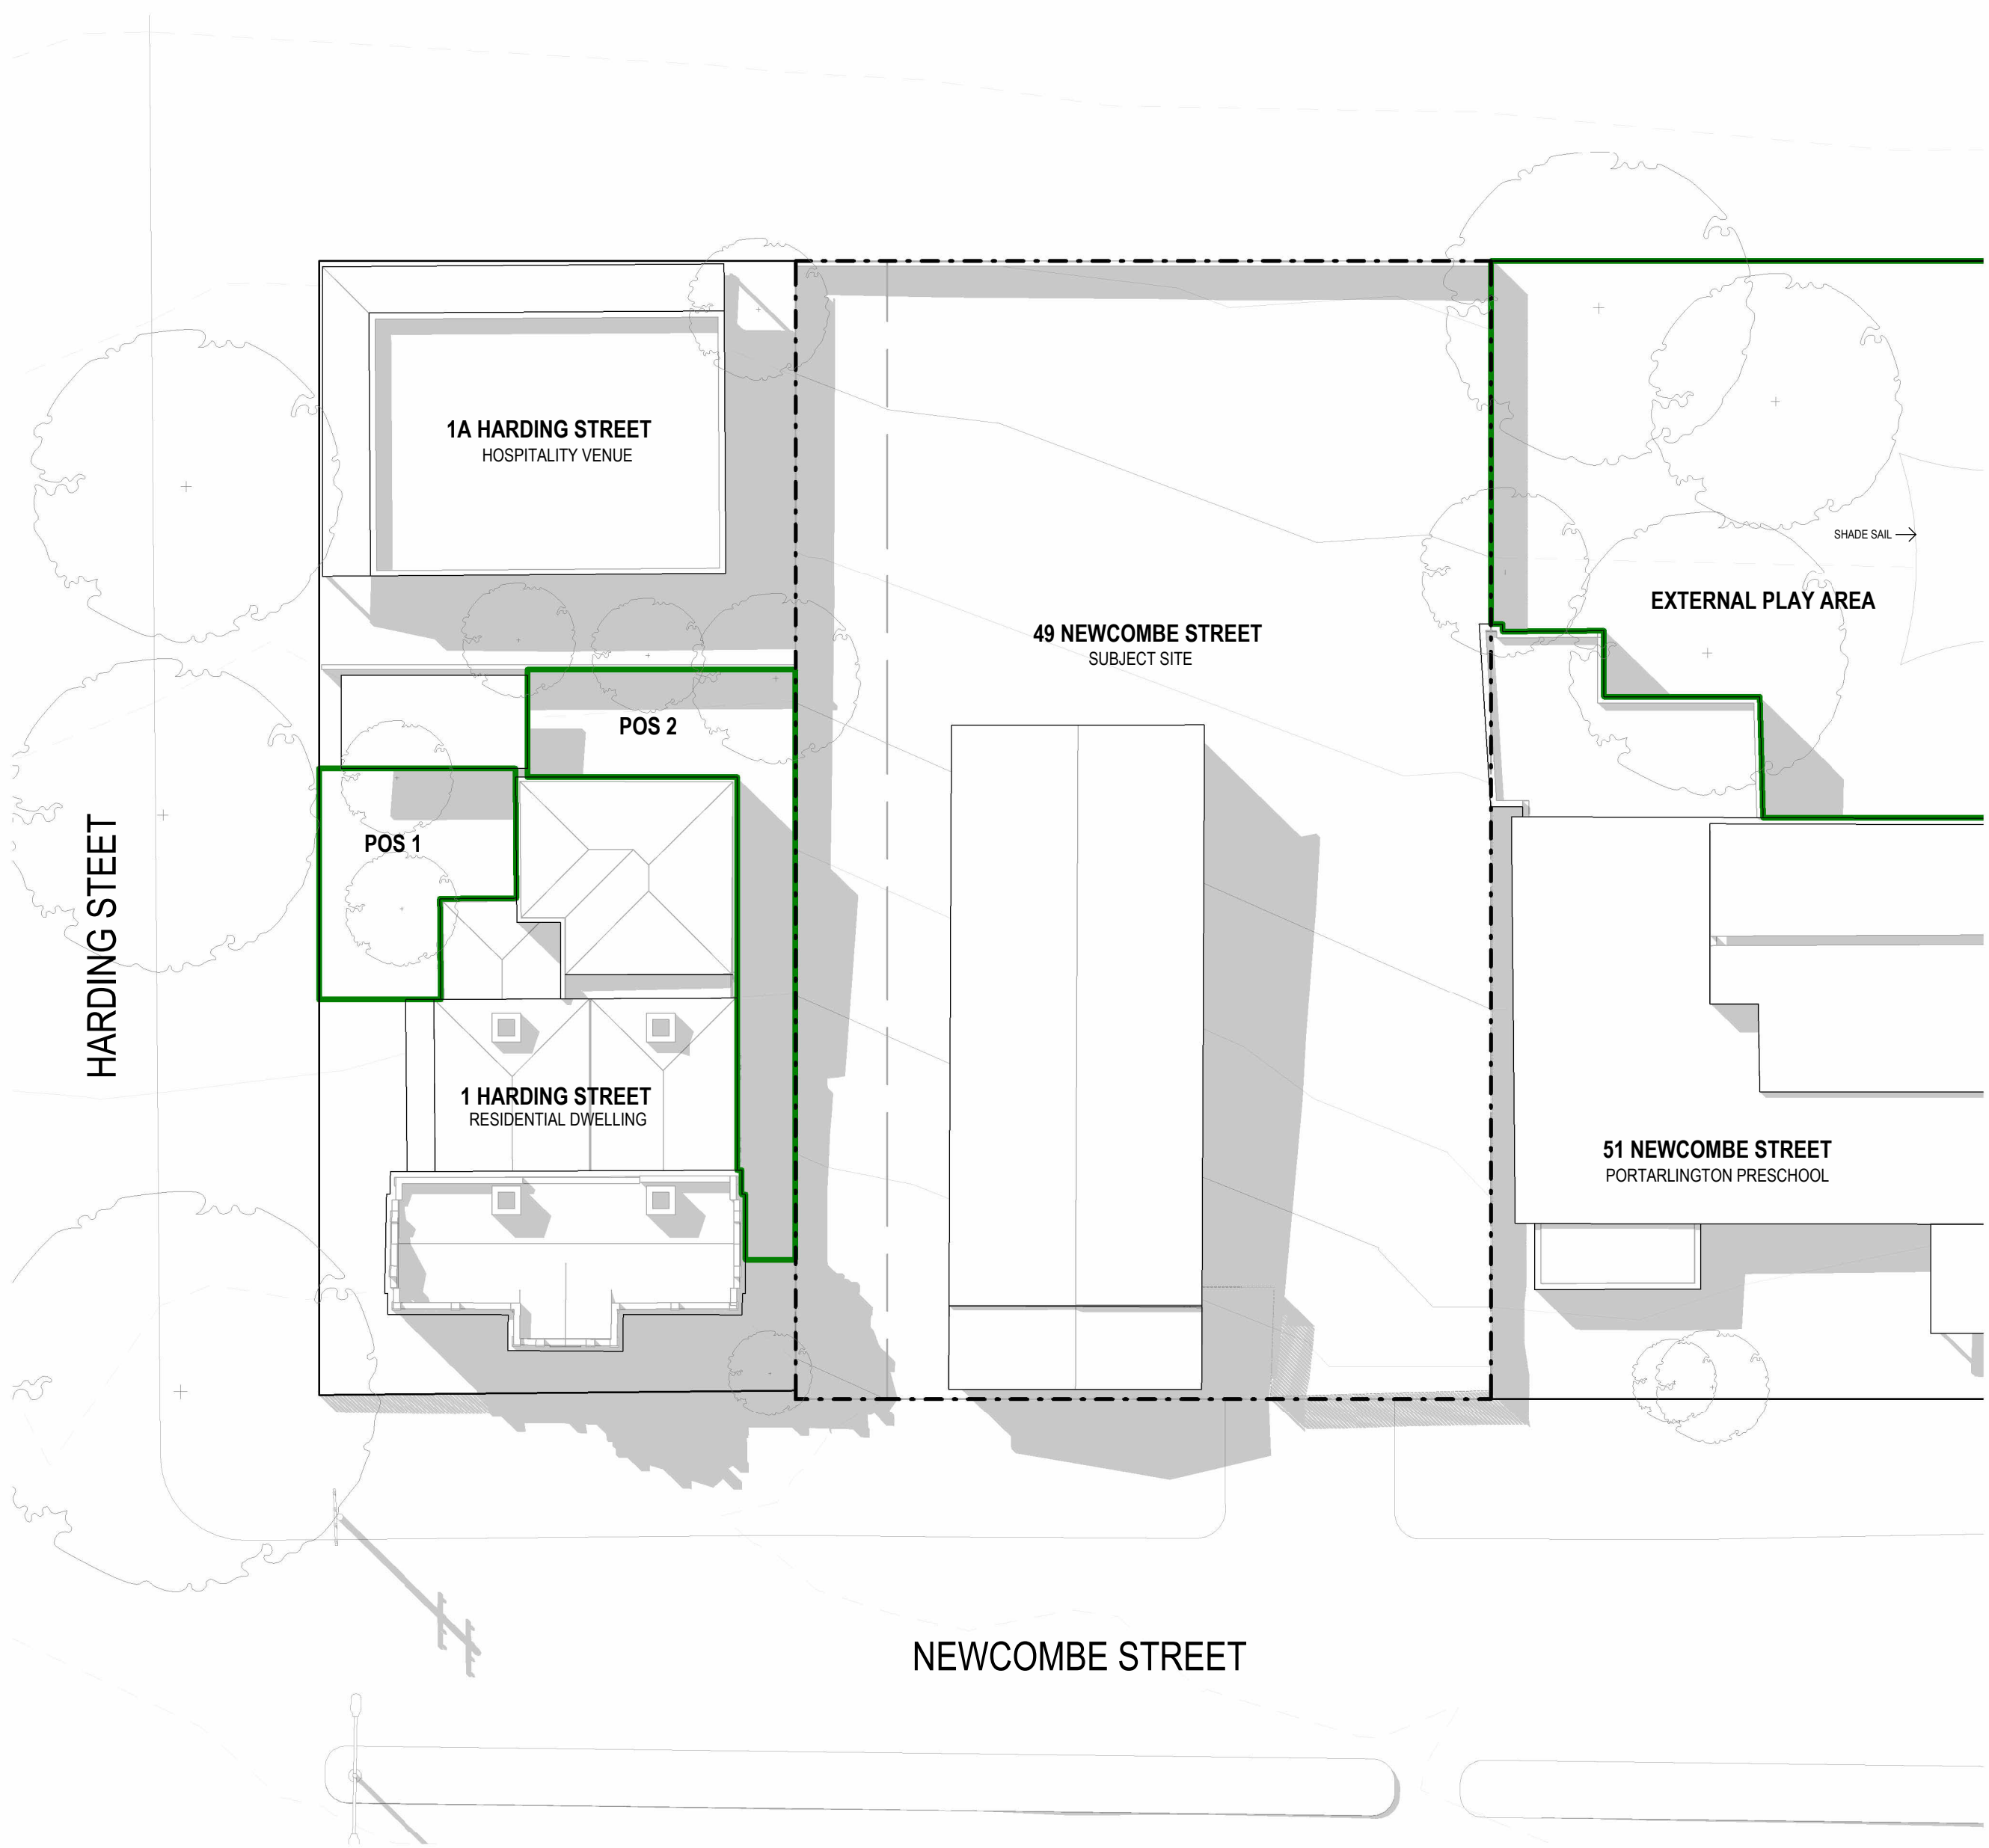

22 SEPTEMBER - 2PM SHADOWS - EXISTING
1:200

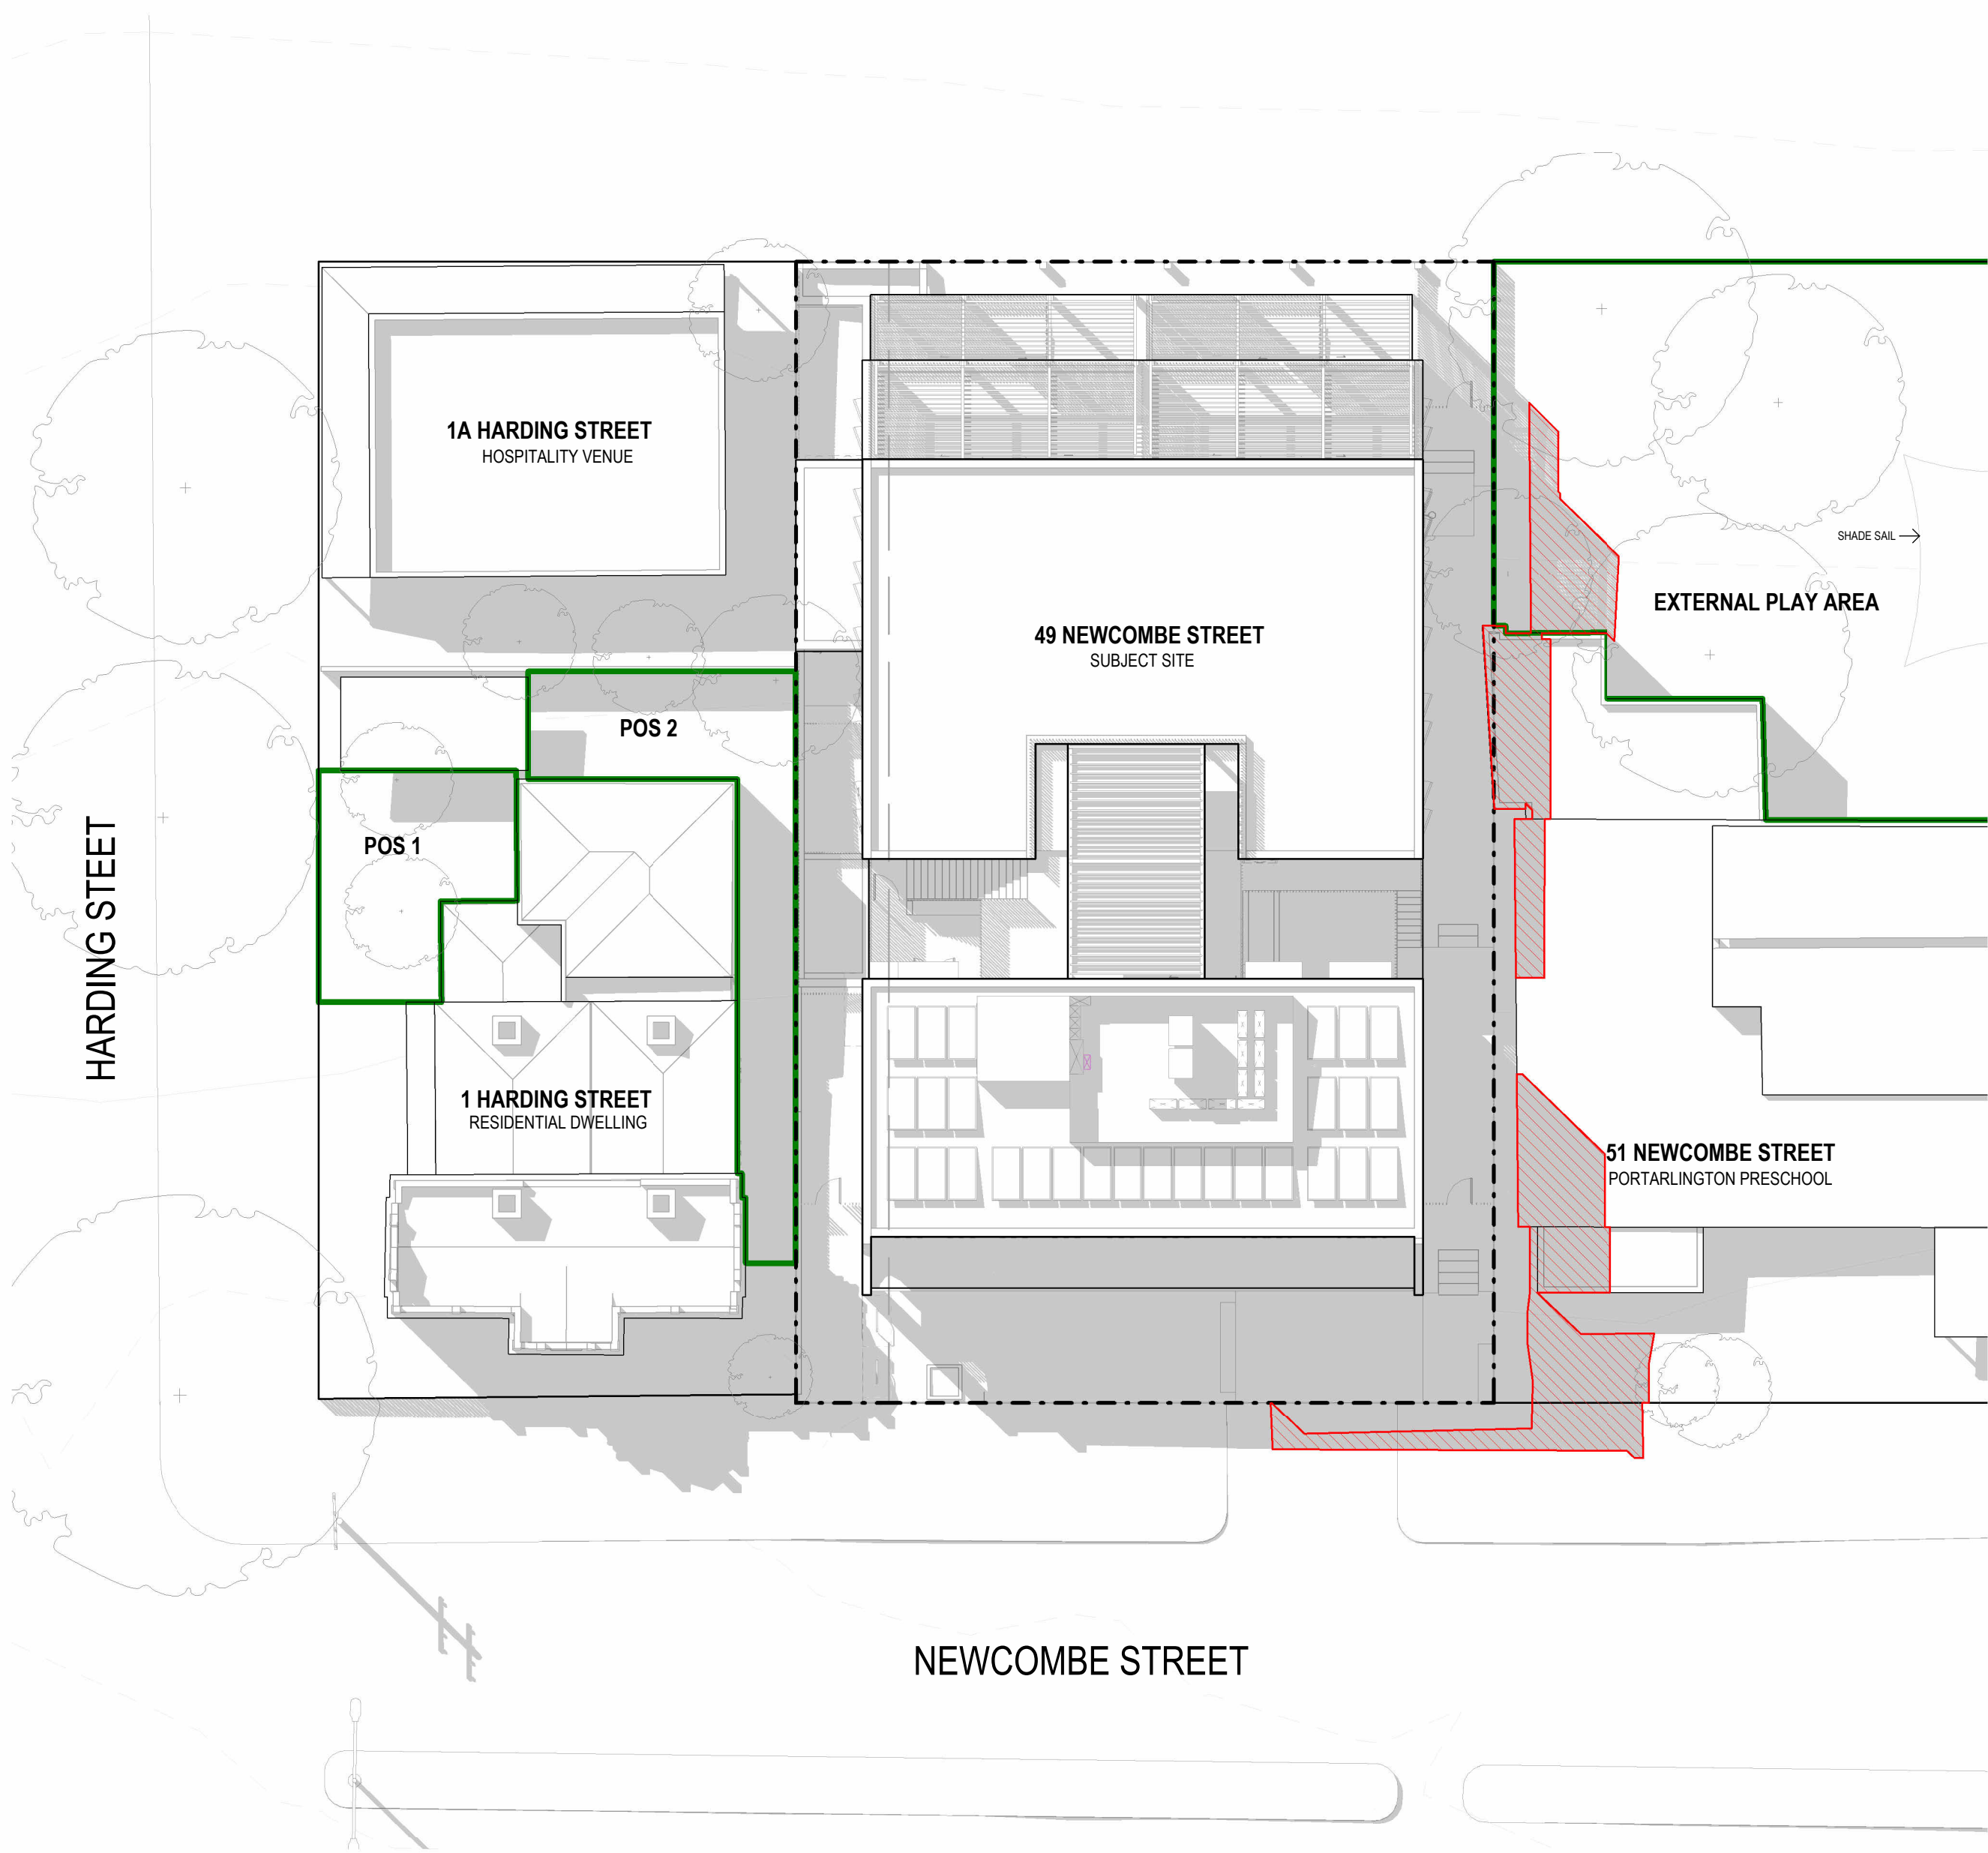

22 SEPTEMBER - 2PM SHADOWS - PROPOSED
1:200


ADVERTISED
PLAN

LEGEND

- NEIGHBOURING PRIVATE OPEN SPACE AND EXTERNAL PLAY AREAS
- EXTENT OF ADDITIONAL SHADING ON NEIGHBOURING PROPERTIES AND PUBLIC SPACE BY THE PROPOSED DEVELOPMENT

TP03	07.08.2026	TOWN PLANNING
TP02	03.07.2026	GDFT SUBMISSION
TP01	14.11.2025	TOWN PLANNING
No.	Date	Description

STAGE **TOWN PLANNING**
STATUS **PRELIMINARY**
NOT FOR CONSTRUCTION

 


KTA

Kerstin Thompson Architects Pty Ltd
6 Lothian St, North Melbourne, Australia
3051
T +61 3 8662 8800
kta@kerstinthompson.com
www.kerstinthompson.com

PROJECT **NEWCOMBE STREET**
AT **49 Newcombe Street, Portarlington, VIC**
FOR CLIENT
CODE **NEWC**
DRAWING TITLE
SHADOW DIAGRAM - 22ND SEPT 2PM

DRAWING NUMBER	REVISION
TP915	TP03
As indicated at A1	07.08.2026

This copied document to be made available for the sole purpose of enabling its consideration and review as part of a planning process under the Planning and Environment Act 1987. The document must not be used for any purpose which may breach any copyright

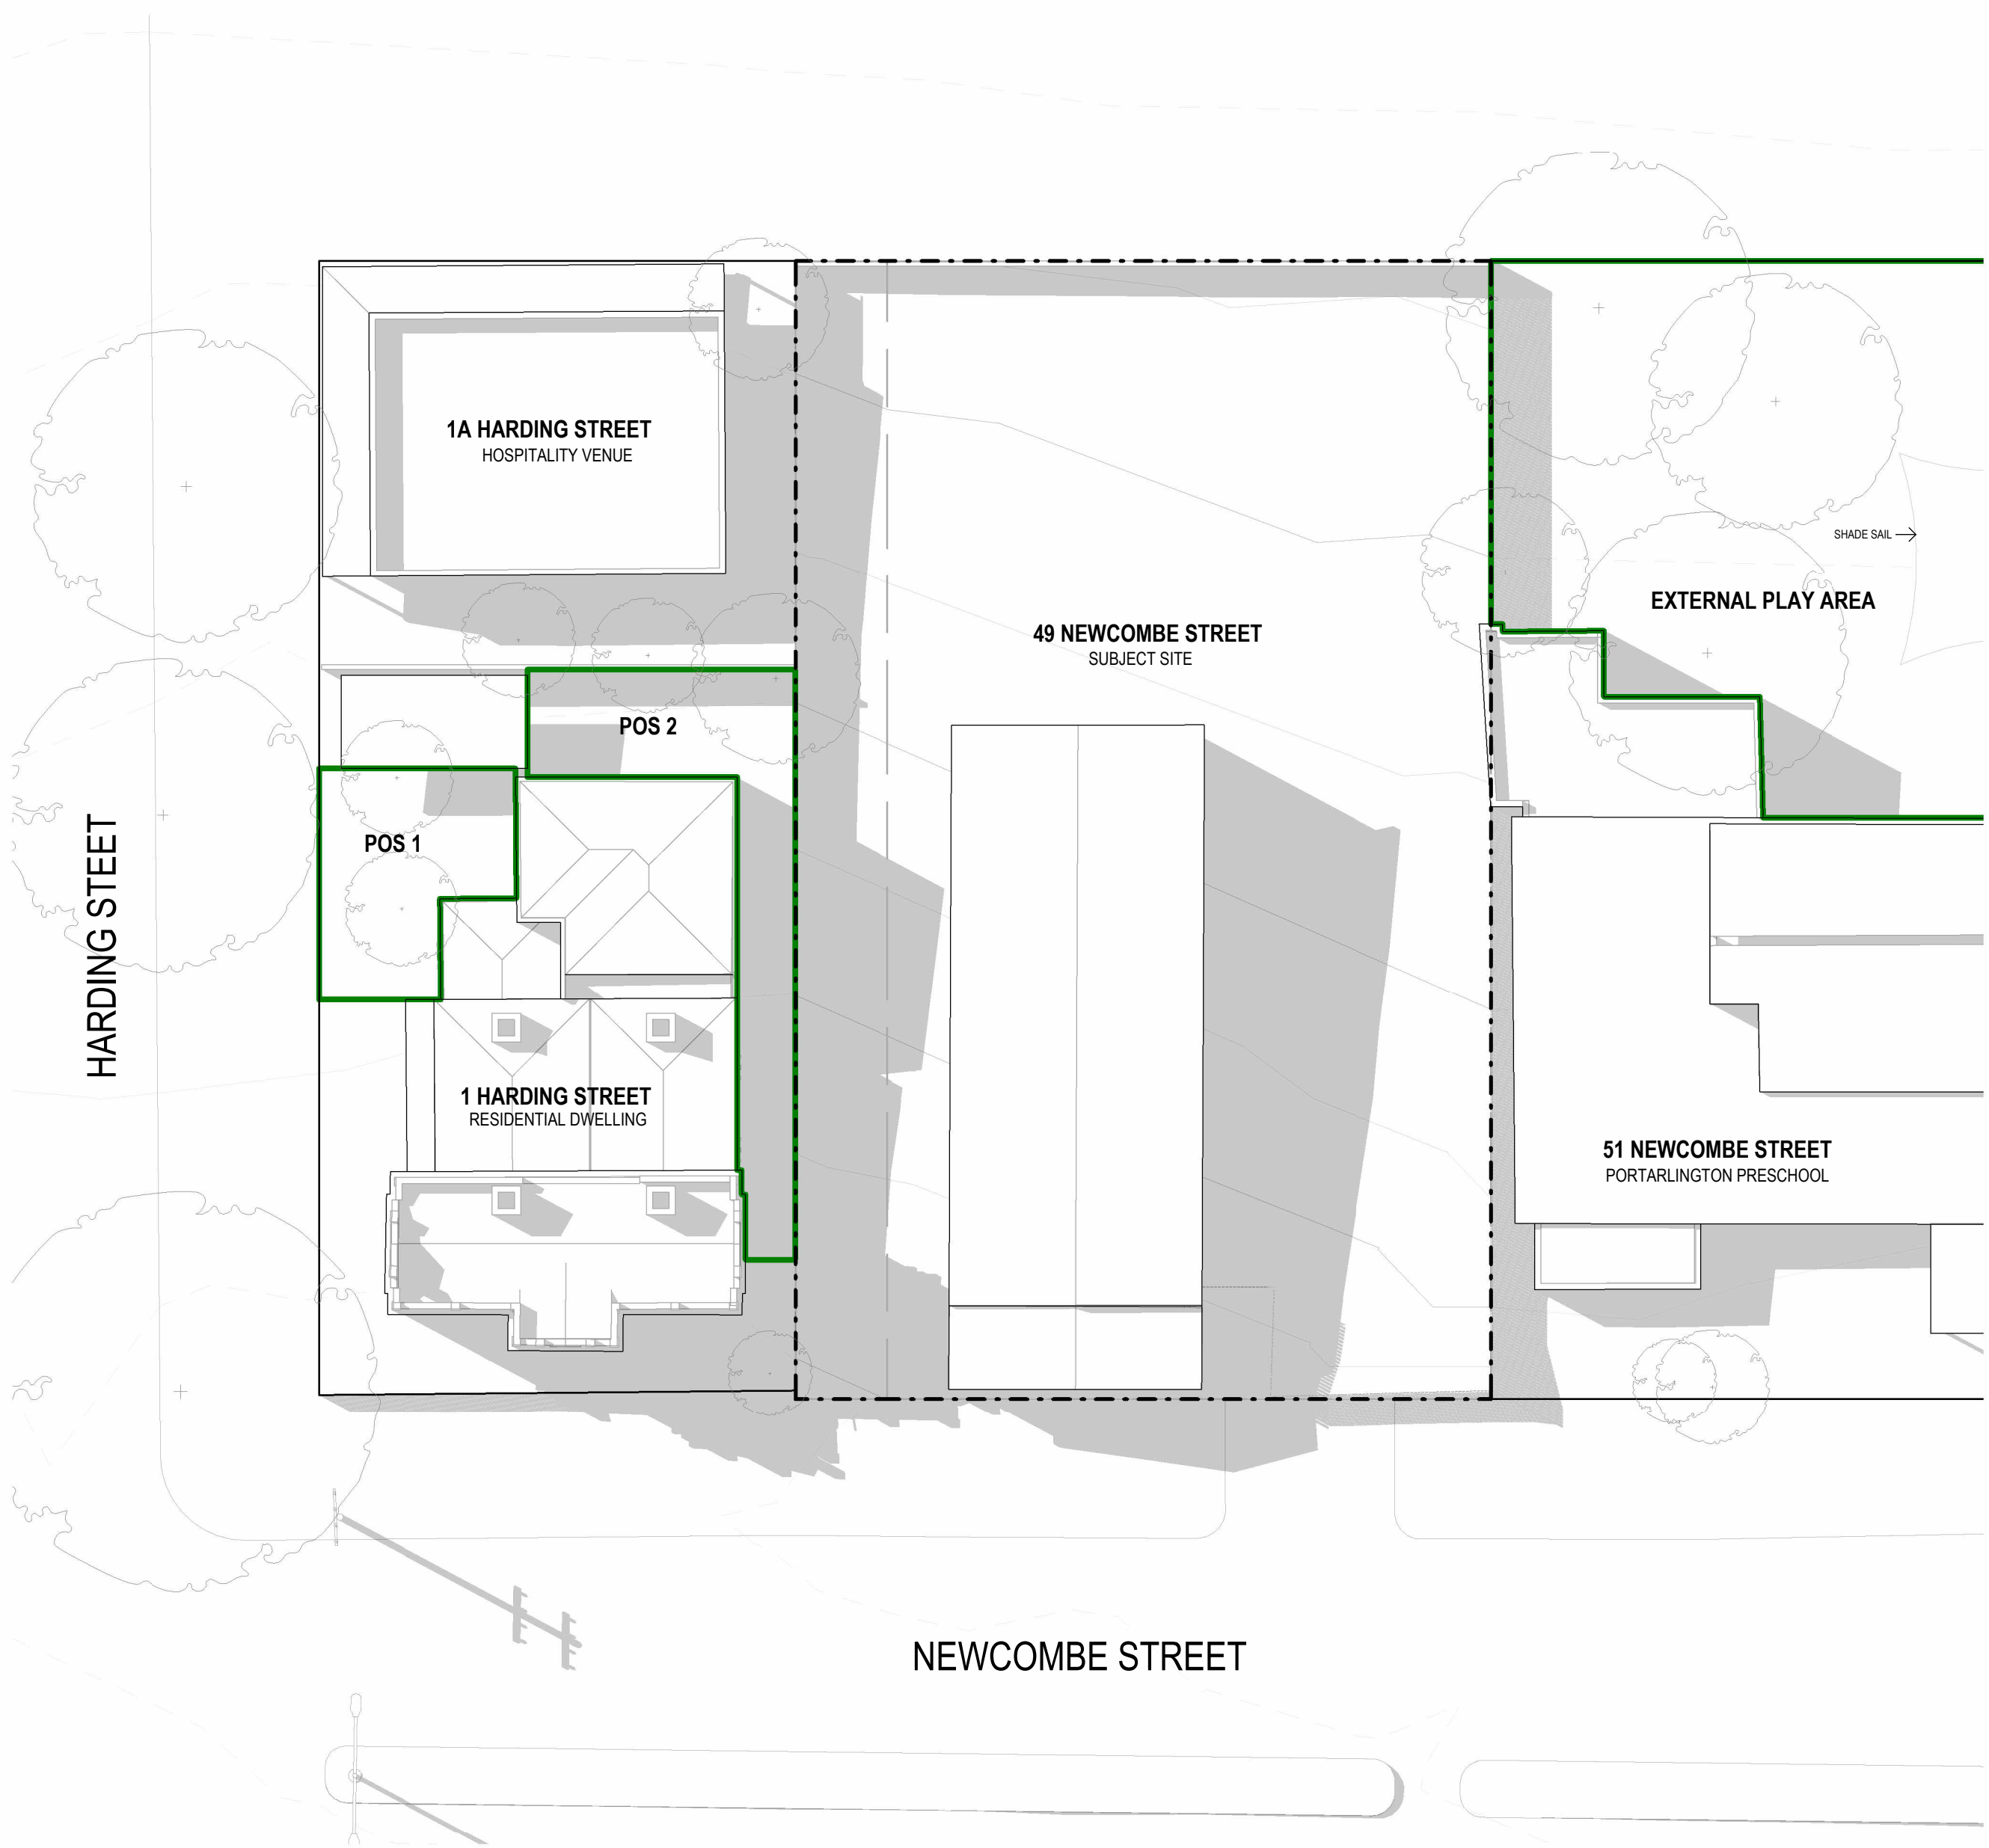


ADVERTISED
PLAN

LEGEND

- NEIGHBOURING PRIVATE OPEN SPACE AND EXTERNAL PLAY AREAS
- EXTENT OF ADDITIONAL SHADING ON NEIGHBOURING PROPERTIES AND PUBLIC SPACE BY THE PROPOSED DEVELOPMENT

TP03	07.08.2026	TOWN PLANNING
TP02	03.07.2026	GDFT SUBMISSION
TP01	14.11.2025	TOWN PLANNING
No.	Date	Description

STAGE **TOWN PLANNING**
STATUS **PRELIMINARY**
NOT FOR CONSTRUCTION

 

KTA

Kerstin Thompson Architects Pty Ltd
6 Lothian St, North Melbourne, Australia
3051
T +61 3 8662 8800
kta@kerstinthompson.com
www.kerstinthompson.com

PROJECT **NEWCOMBE STREET**
AT **49 Newcombe Street, Portarlington, VIC**
FOR CLIENT
CODE **NEWC**
DRAWING TITLE
SHADOW DIAGRAM - 22ND SEPT 3PM

DRAWING NUMBER	REVISION
TP916	TP03
As indicated at A1	07.08.2026

copyright 2025

This copied document to be made available for the sole purpose of enabling its consideration and review as part of a planning process under the Planning and Environment Act 1987. The document must not be used for any purpose which may breach any copyright




OVERLOOKING DIAGRAM UPPER GROUND LEVEL
1 : 100

ADVERTISED
PLAN

LEGEND


- DIRECT LINE OF SIGHT
- RESTRICTED LINE OF SIGHT
- NEIGHBOURING PRIVATE OPEN SPACE AND EXTERNAL PLAY AREAS

EXTENTS OF OVERLOOKING DIAGRAMS:

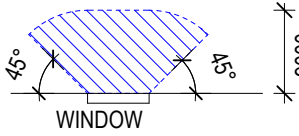

TP03	07.08.2026	TOWN PLANNING
TP02	03.07.2026	GDFT SUBMISSION
TP01	14.11.2025	TOWN PLANNING
No.	Date	Description

STAGE **TOWN PLANNING**
STATUS **PRELIMINARY**
NOT FOR CONSTRUCTION

 

KTA


Kerstin Thompson Architects Pty Ltd
6 Lothian St, North Melbourne, Australia
3051
T +61 3 8662 8800
kta@kerstinthompson.com
www.kerstinthompson.com

PROJECT **NEWCOMBE STREET**
AT **49 Newcombe Street, Portarlington, VIC**
FOR **CLIENT**
CODE **NEWC**
DRAWING TITLE **OVERLOOKING DIAGRAMS**

DRAWING NUMBER
TP940
1:100 at A1

REVISION
TP03
07.08.2026
copyright 2025

This copied document to be made available for the sole purpose of enabling its consideration and review as part of a planning process under the Planning and Environment Act 1987. The document must not be used for any purpose which may breach any copyright

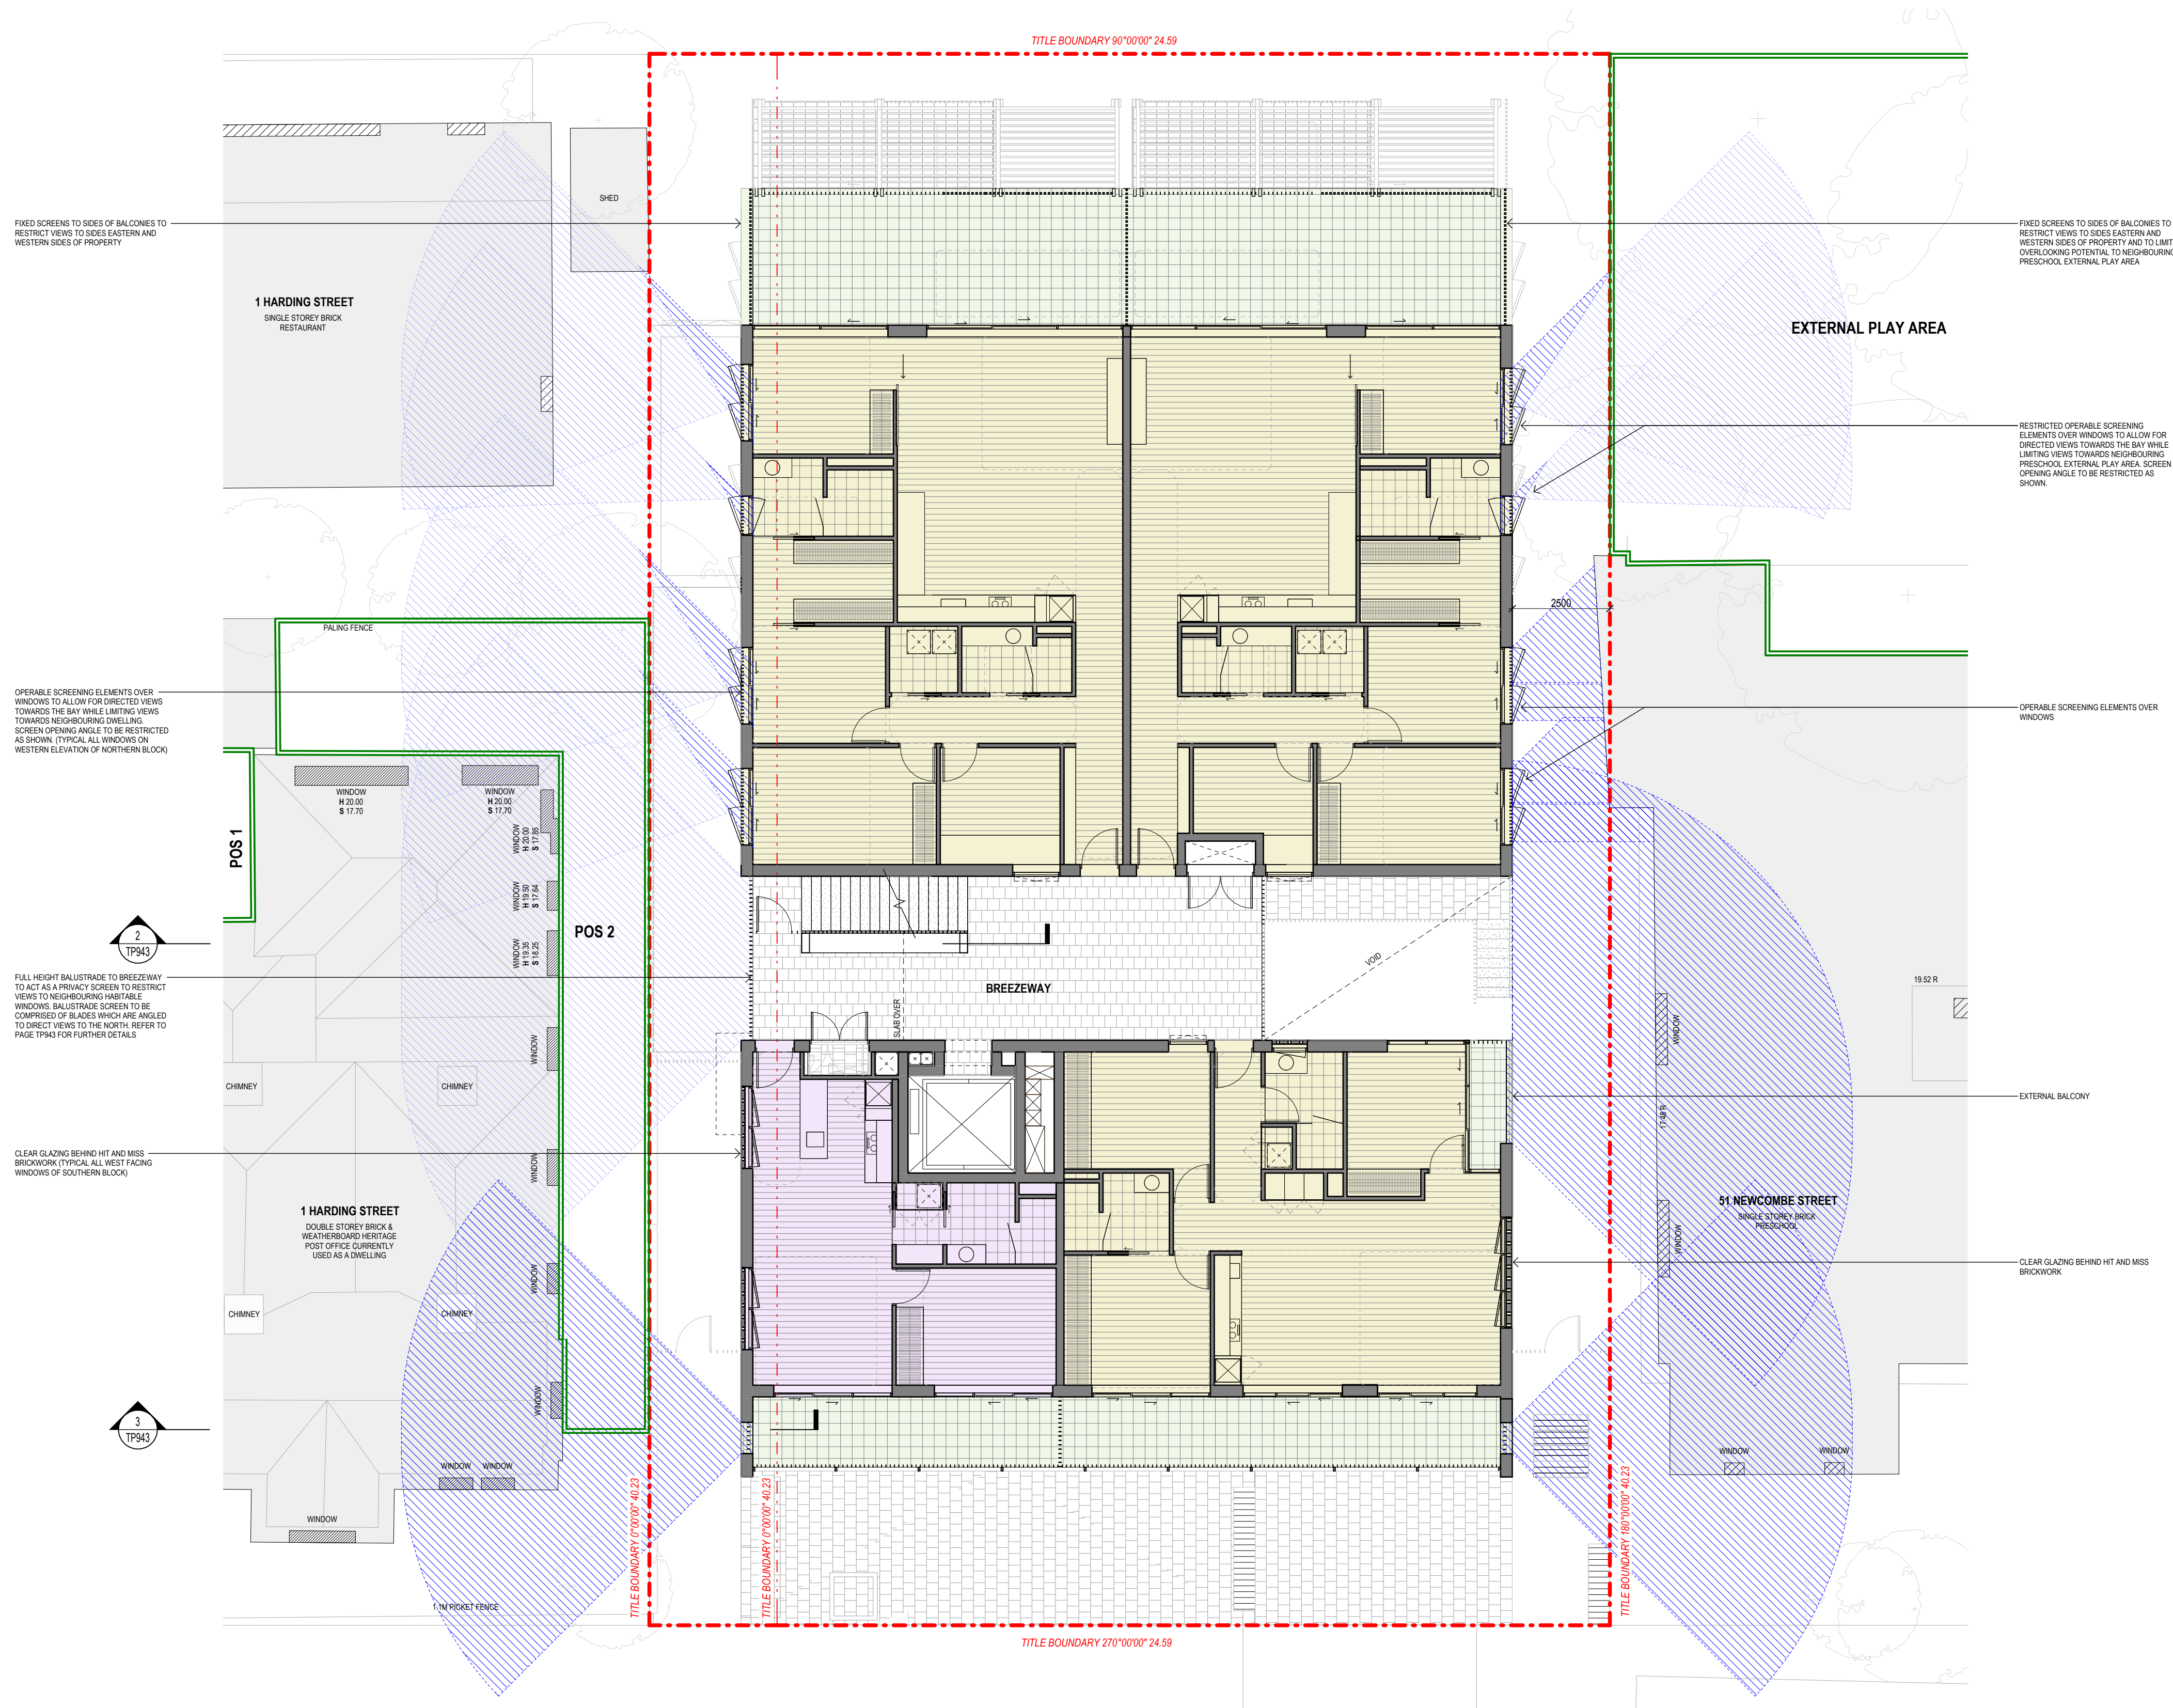

OVERLOOKING DIAGRAM LEVEL 1
1 : 100

ADVERTISED
PLAN


LEGEND

DIRECT LINE OF SIGHT

RESTRICTED LINE OF SIGHT


NEIGHBOURING PRIVATE OPEN SPACE AND
EXTERNAL PLAY AREAS

EXTENTS OF OVERLOOKING DIAGRAMS:

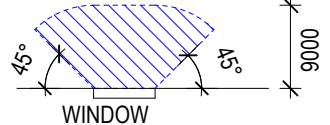

TP03	07.08.2026	TOWN PLANNING
TP02	03.07.2026	GDFT SUBMISSION
TP01	14.11.2025	TOWN PLANNING
No.	Date	Description

STAGE **TOWN PLANNING**
STATUS **PRELIMINARY**
NOT FOR CONSTRUCTION

 

KTA


Kerstin Thompson Architects Pty Ltd
6 Lothian St, North Melbourne, Australia
3051
T +61 3 8662 8800
kta@kerstinthompson.com
www.kerstinthompson.com

PROJECT **NEWCOMBE STREET**
AT **49 Newcombe Street, Portarlington, VIC**
FOR **CLIENT**
CODE **NEWC**
DRAWING TITLE **OVERLOOKING DIAGRAMS**

DRAWING NUMBER
TP941
1:100 at A1

REVISION
TP03
07.08.2026
copyright 2025

This copied document to be made available for the sole purpose of enabling its consideration and review as part of a planning process under the Planning and Environment Act 1987. The document must not be used for any purpose which may breach any copyright

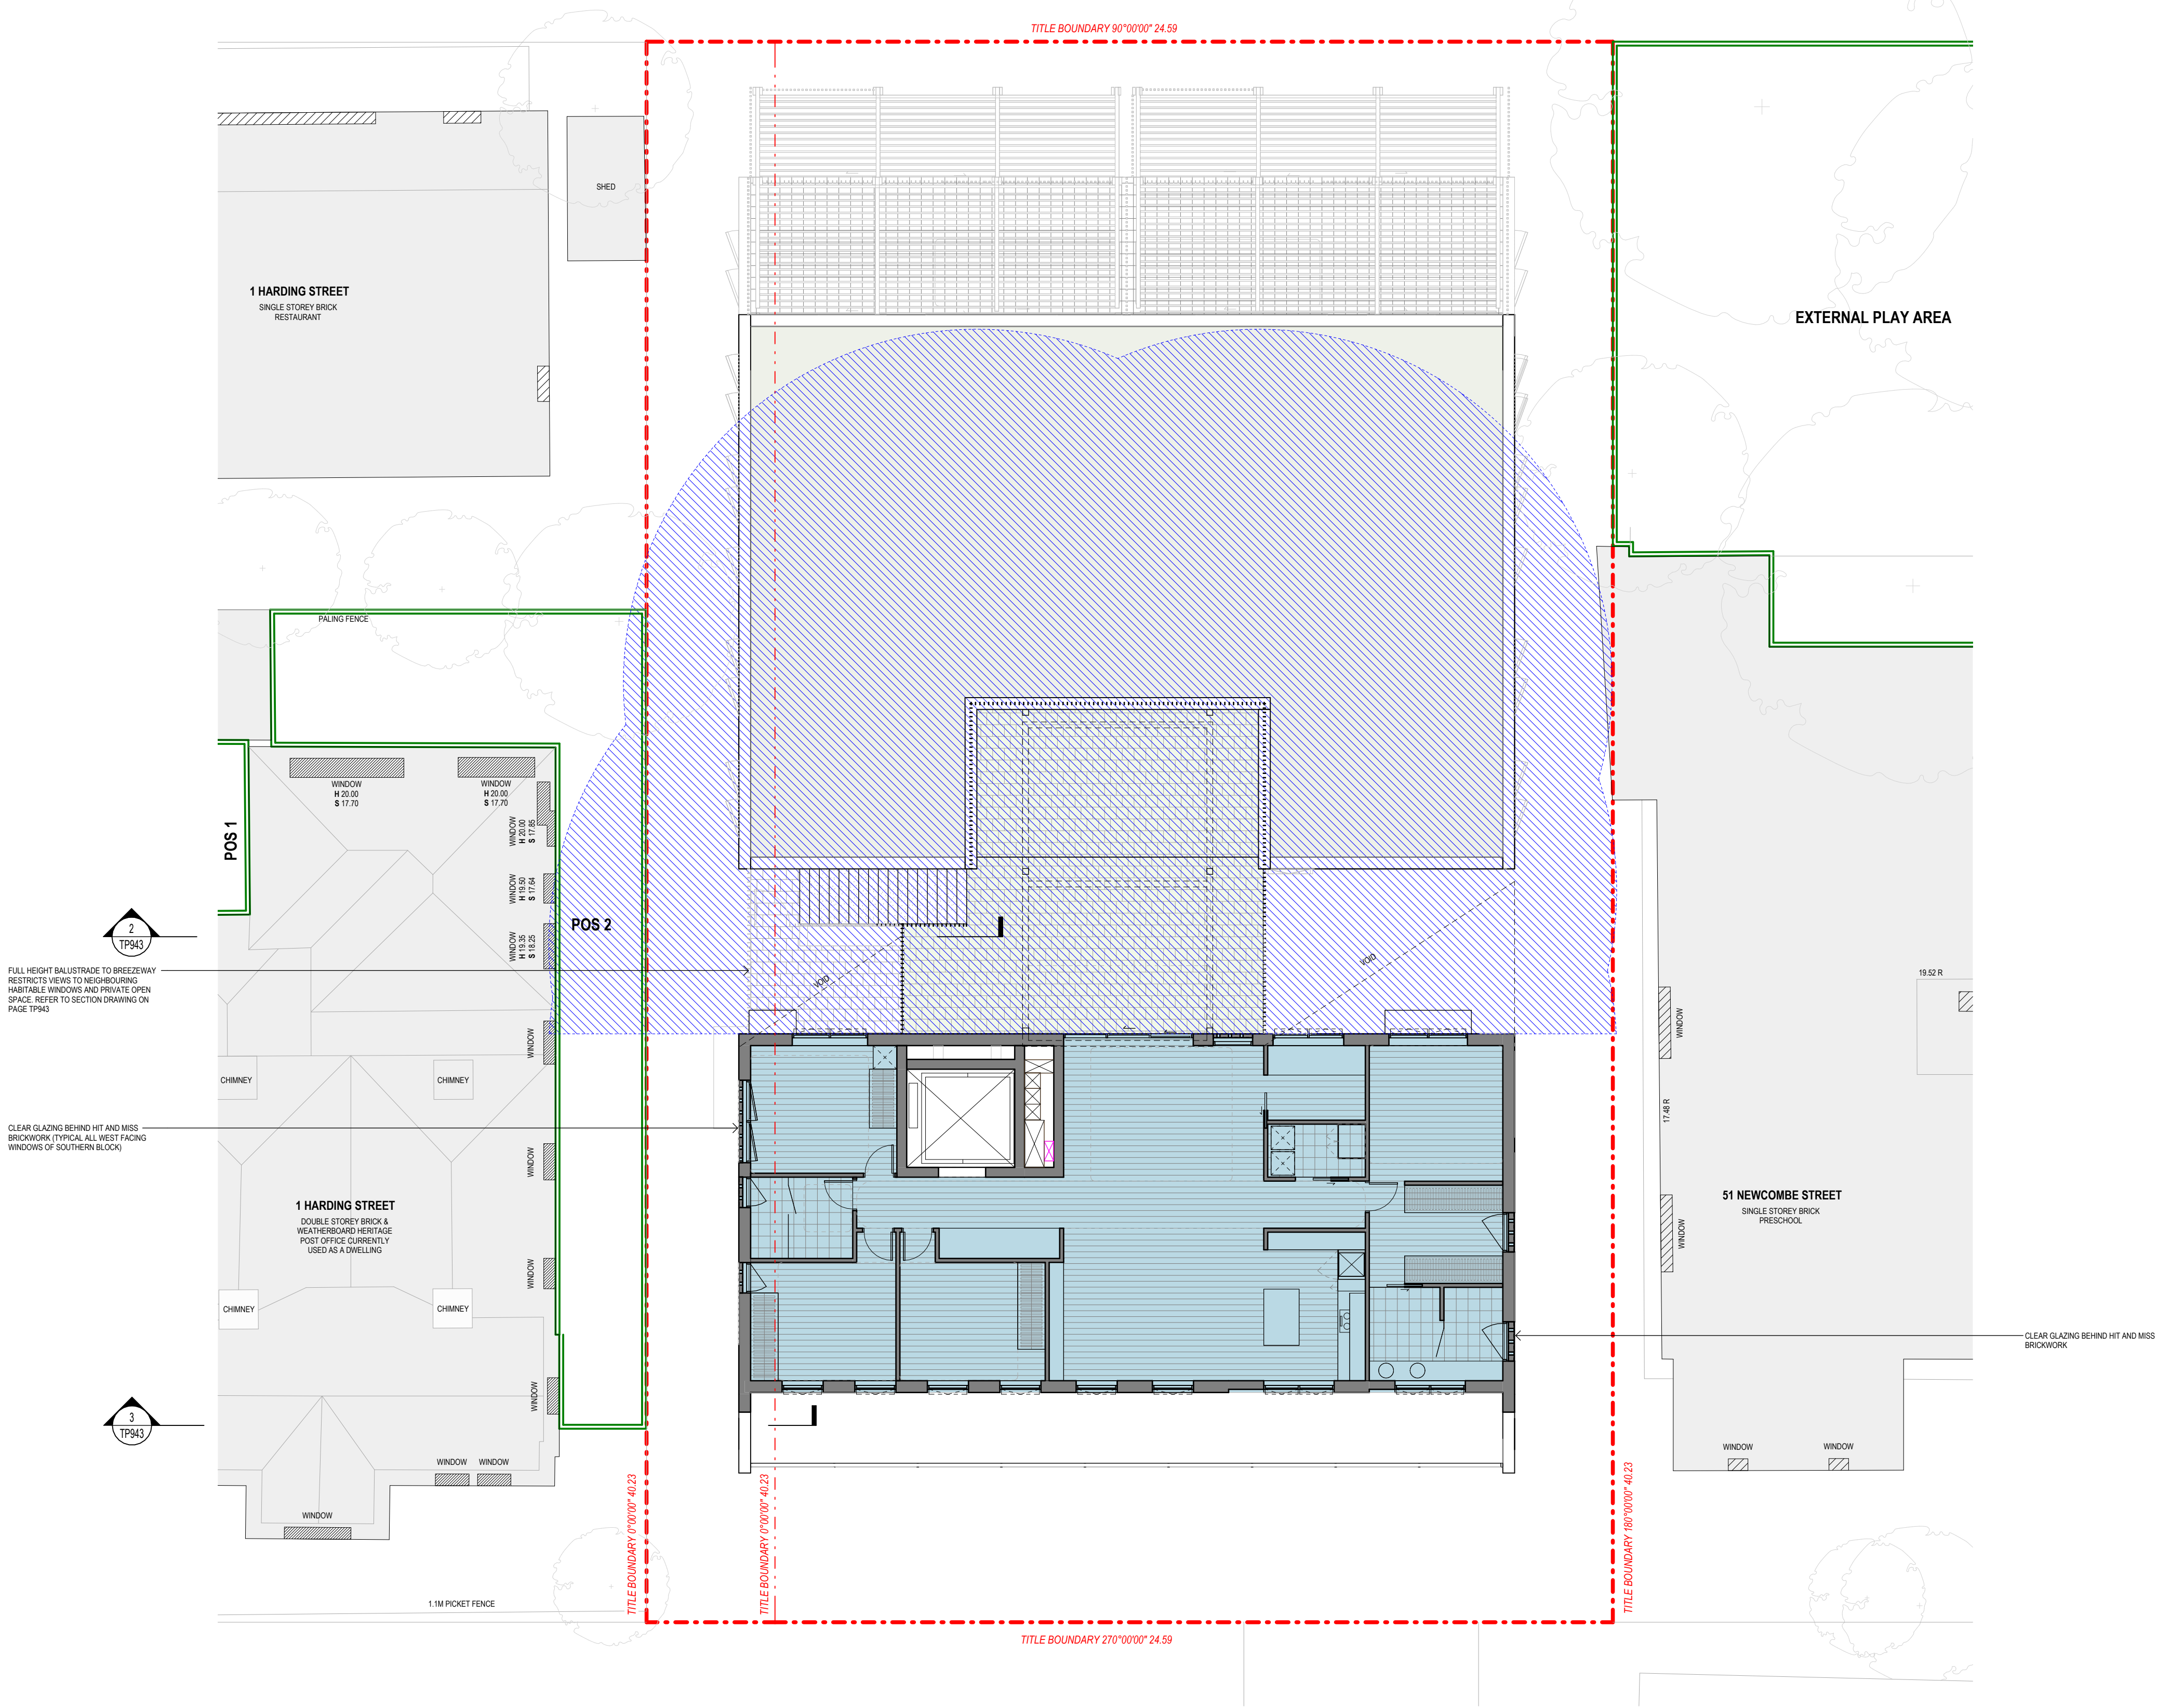


OVERLOOKING DIAGRAM LEVEL 2
1:100

ADVERTISED PLAN

LEGEND


- DIRECT LINE OF SIGHT
- RESTRICTED LINE OF SIGHT
- NEIGHBOURING PRIVATE OPEN SPACE AND EXTERNAL PLAY AREAS

EXTENTS OF OVERLOOKING DIAGRAMS:

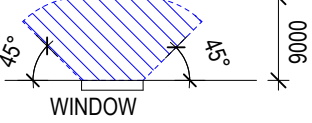

TP03	07.08.2026	TOWN PLANNING
TP02	03.07.2026	GDFT SUBMISSION
TP01	14.11.2025	TOWN PLANNING
No.	Date	Description

STAGE **TOWN PLANNING**
STATUS **FOR INFORMATION**
NOT FOR CONSTRUCTION
COMMERCIAL IN
CONFIDENCE

 


KTA

Kerstin Thompson Architects Pty Ltd
6 Lothian St, North Melbourne, Australia
3051
T +61 3 8662 8800
kta@kerstinthompson.com
www.kerstinthompson.com


PROJECT **NEWCOMBE STREET**
AT **49 Newcombe Street, Portarlington, VIC**
FOR **CLIENT**
CODE **NEWC**
DRAWING TITLE **OVERLOOKING DIAGRAMS**

DRAWING NUMBER
TP942
1:100 at A1

REVISION
TP03
07.08.2026
copyright 2025

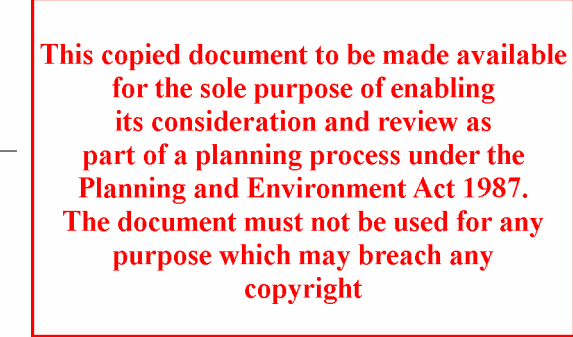


ADVERTISED PLAN

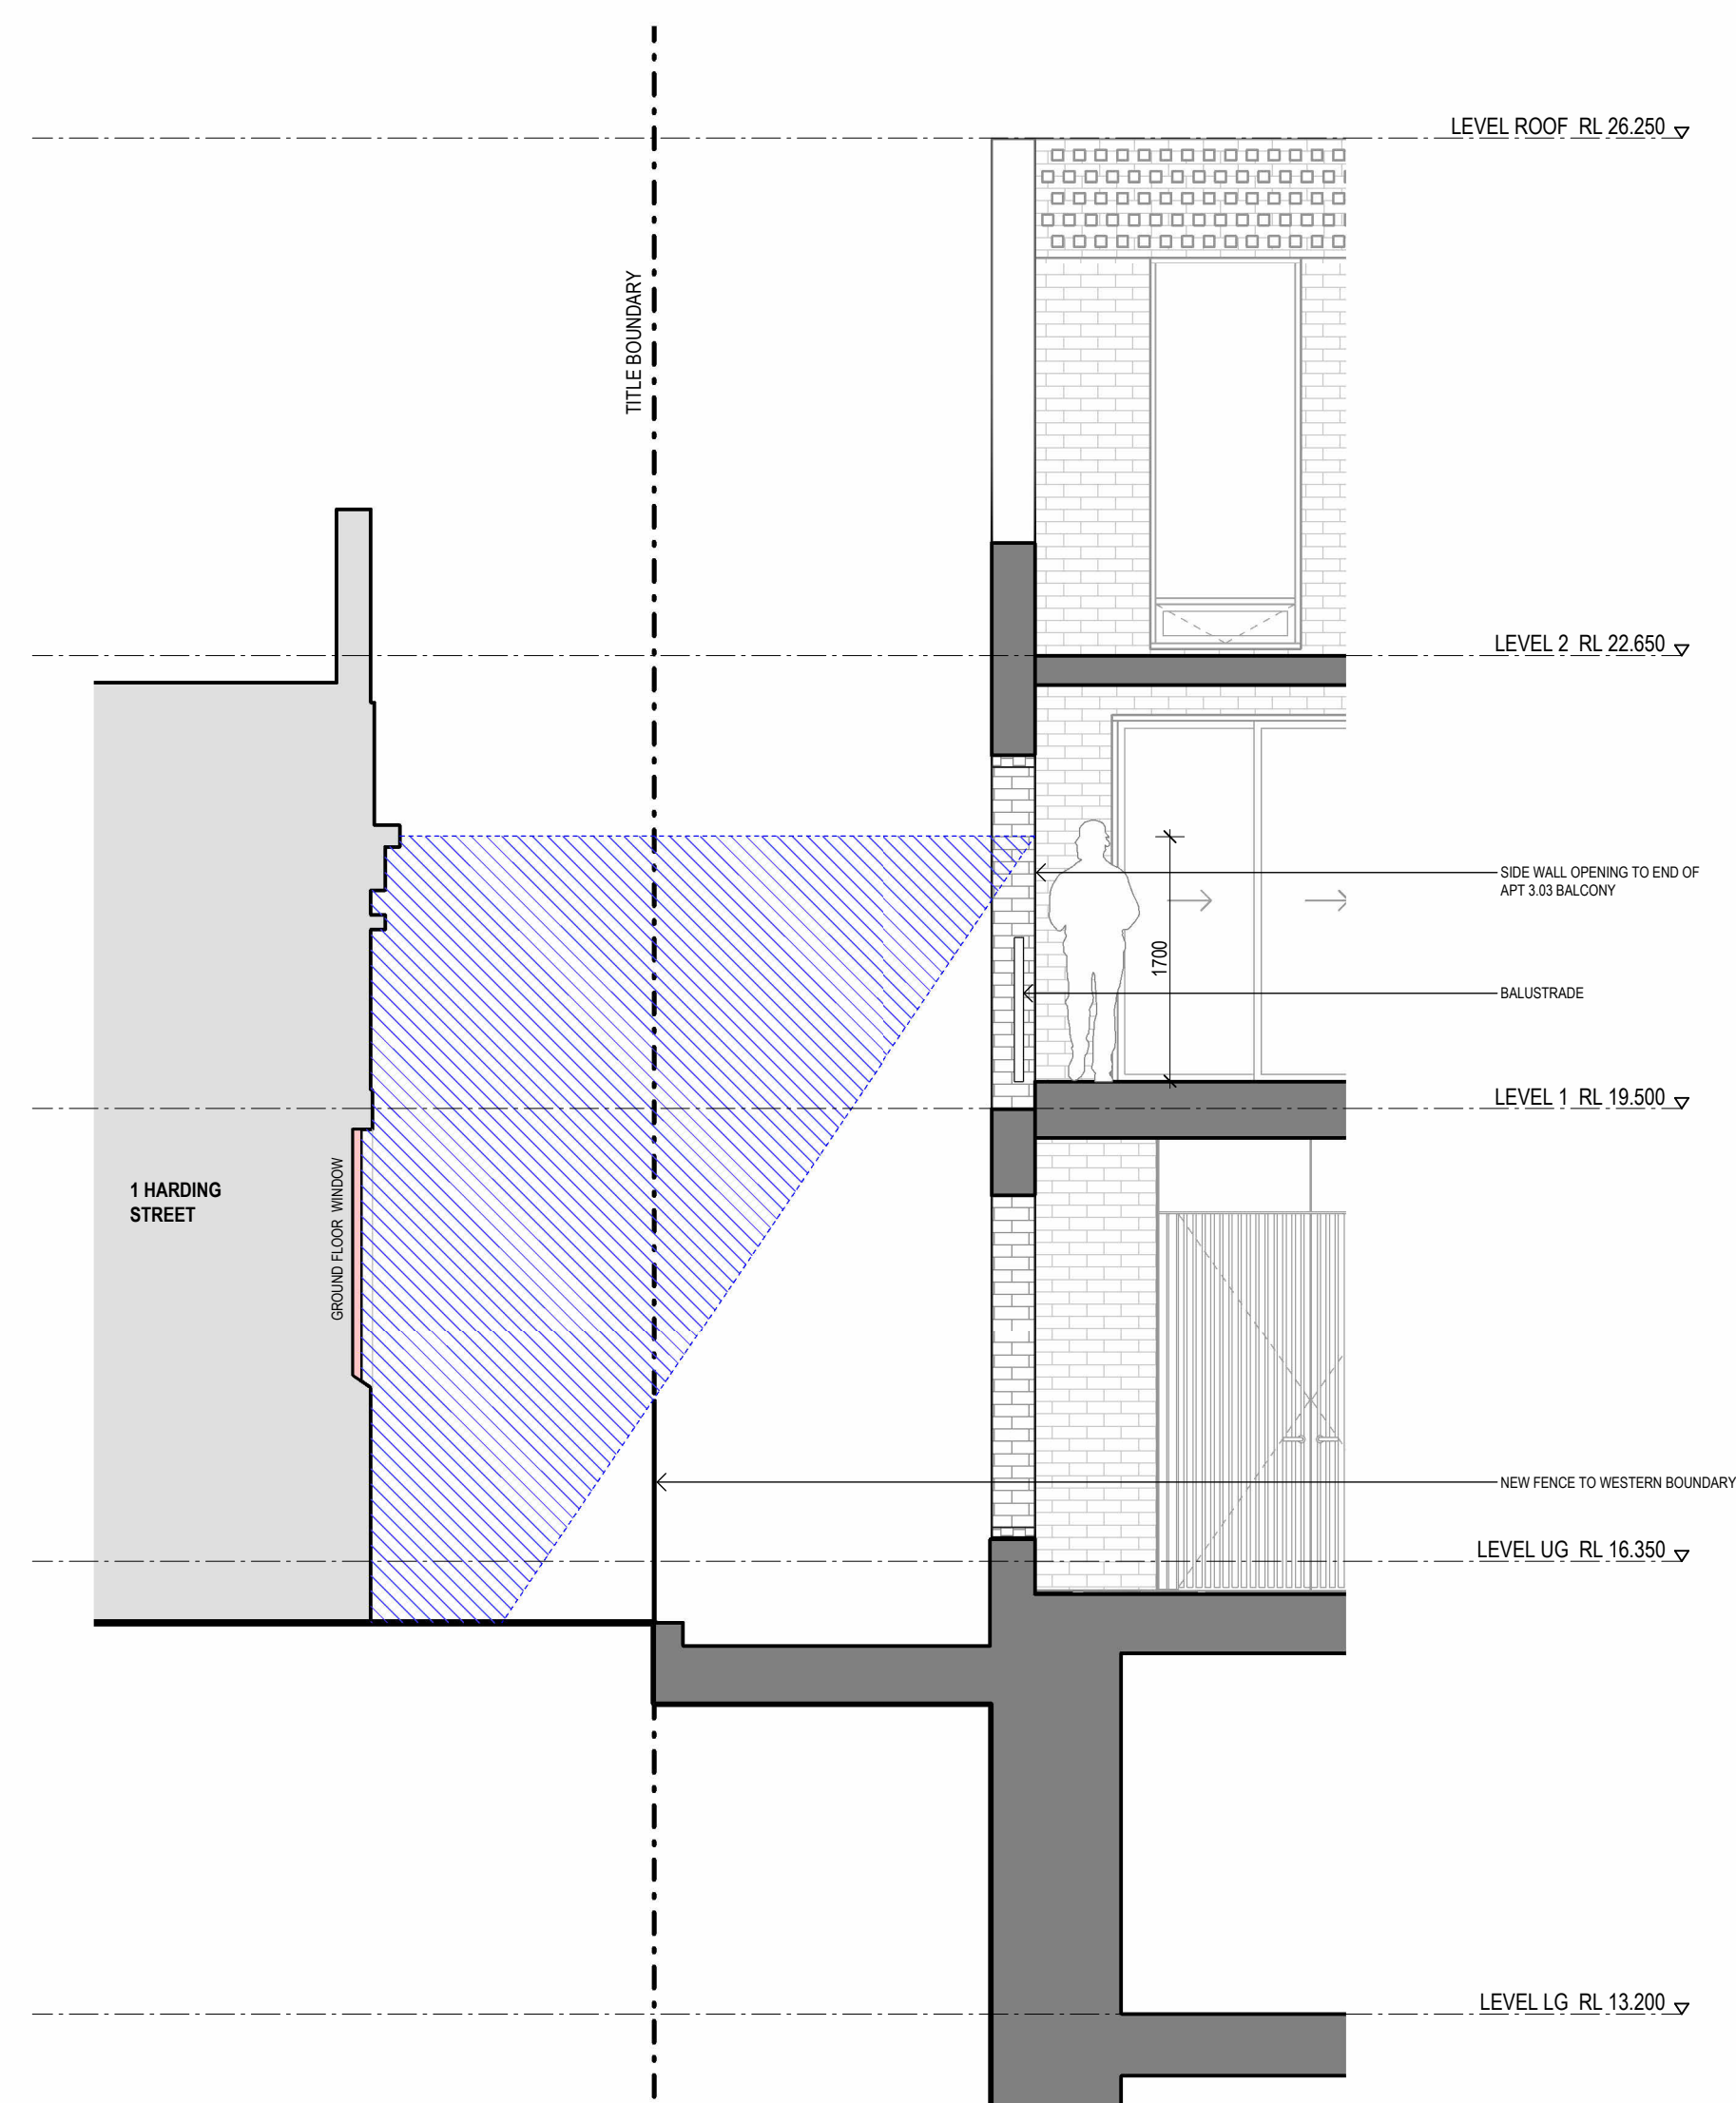

APT 3.03 OVERLOOKING TO WESTERN BOUNDARY
1:50


- LEGEND**
-  DIRECT LINE OF SIGHT
-  RESTRICTED LINE OF SIGHT
-  NEIGHBOURING PRIVATE OPEN SPACE AND EXTERNAL PLAY AREAS

EXTENTS OF OVERLOOKING DIAGRAMS:

 

TP03	07.08.2026	TOWN PLANNING
TP02	03.07.2026	GDFT SUBMISSION
TP01	14.11.2025	TOWN PLANNING
No.	Date	Description

STAGE **TOWN PLANNING**
STATUS **FOR INFORMATION**
NOT FOR CONSTRUCTION
COMMERCIAL IN
CONFIDENCE

 

KTA

Kerstin Thompson Architects Pty Ltd
6 Lothian St, North Melbourne, Australia
3051
T +61 3 8662 8800
kta@kerstinthompson.com
www.kerstinthompson.com

PROJECT **NEWCOMBE STREET**
AT **49 Newcombe Street, Portarlington,**
VIC
FOR **CLIENT**
CODE **NEWC**

DRAWING TITLE
OVERLOOKING DIAGRAMS

DRAWING NUMBER	REVISION
TP943	TP03
As indicated at A1	07.08.2026