



- Roads
- Major Watercourse
- ▭ Project Site
- Site Entry Point
- Turbine
- Watertank
- Underground Electrical Reticulation
- Passing Bay
- Temporary Concrete Batch Plant
- Laydown Area
- Wind Turbine Hardstand
- Access Tracks
- Temporary Met Mast
- Underground Electrical Reticulation Footprint

Kilometres

Scale 1:49,000 at A4
GDA2020 MGA Zone 54




This document and the information are subject to Terms and Conditions and Umwelt (Australia) Pty Ltd ("Umwelt") Copyright in the drawings, information and data recorded ("the information") is the property of Umwelt. This document and the information are solely for the use of the authorized recipient and this document may not be used, copied or reproduced in whole or part for any purpose other than that which it was supplied by Umwelt. Umwelt makes no representation, undertakes no duty and accepts no responsibility to any third party who may use or rely upon this document or the information.

APPROVED FOR AND ON BEHALF OF Umwelt

Legend

- Roads
- Major Watercourse
- Project Site
- Site Entry Point
- Turbine
- Watertank
- Underground Transmission Line
- Overhead Electrical Reticulation
- Electrical Pole
- Underground Electrical Reticulation
- Passing Bay
- Temporary Concrete Batch Plant
- Laydown Area
- Wind Turbine Hardstand
- 10m Site Office Compound Landscape Buffer
- Access Tracks
- Temporary Met Mast
- Underground Transmission Line Cable Pits
- Underground Electrical Reticulation Footprint
- Underground Transmission Line Footprint
- Onsite Substation
- O&M Facility
- BESS facility

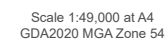

This document and the information are subject to Terms and Conditions and Umwelt (Australia) Pty Ltd ("Umwelt") Copyright in the drawings, information and data recorded ("the information") is the property of Umwelt. This document and the information are solely for the use of the authorized recipient and this document may not be used, copied or reproduced in whole or part for any purpose other than that which it was supplied by Umwelt. Umwelt makes no representation, undertakes no duty and accepts no responsibility to any third party who may use or rely upon this document or the information.

APPROVED FOR AND ON BEHALF OF Umwelt

APPENDIX B.1c Moreton Hill Wind Farm: Project Infrastructure

Legend

- Roads
- Major Watercourse
- Project Site
- Existing 220kV Transmission Line
- Site Entry Point
- Turbine
- Watertank
- Underground Transmission Line
- Overhead Electrical Reticulation
- Electrical Pole
- Underground Electrical Reticulation
- Passing Bay
- Temporary Concrete Batch Plant
- Laydown Area
- Wind Turbine Hardstand
- Access Tracks
- Temporary Met Mast
- Underground Transmission Line Cable Pits
- Underground Electrical Reticulation Footprint
- Underground Transmission Line Footprint




Kilometres

Scale 1:49,000 at A4
GDA2020 MGA Zone 54



This document and the information are subject to Terms and Conditions and Umwelt (Australia) Pty Ltd ("Umwelt") Copyright in the drawings, information and data recorded ("the information") is the property of Umwelt. This document and the information are solely for the use of the authorized recipient and this document may not be used, copied or reproduced in whole or part for any purpose other than that which it was supplied by Umwelt. Umwelt makes no representation, undertakes no duty and accepts no responsibility to any third party who may use or rely upon this document or the information.
APPROVED FOR AND ON BEHALF OF Umwelt

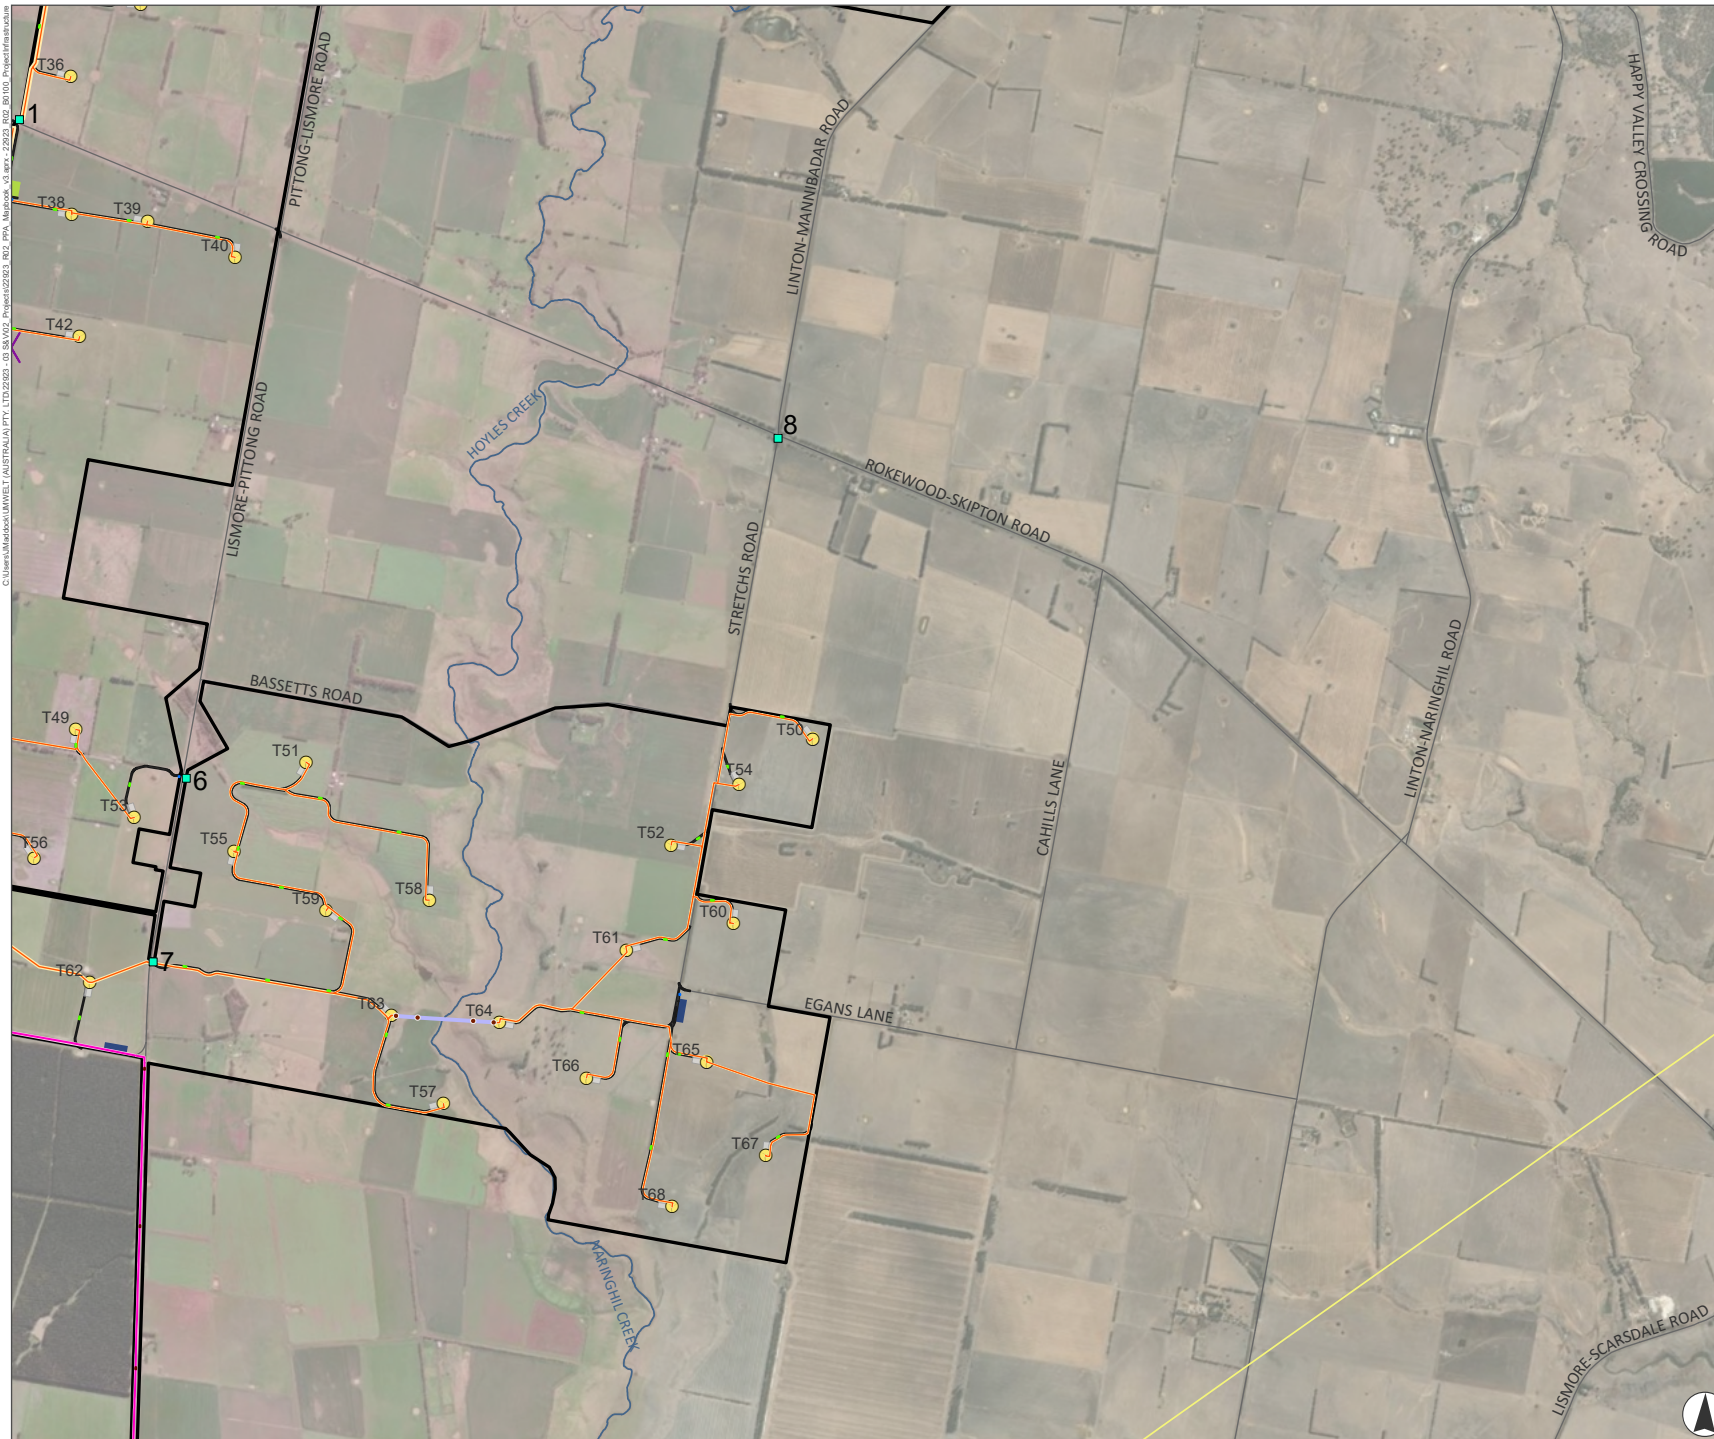

C:\Users\Markos\Documents\Umwelt\AUSTRALIA\PTV\17021903_03 SAV02_Project\020203_R02_PPA_Maps\06_v3_R02_PPA_020203_R02_B0100_ProjectInfrastructure



APPENDIX B.1d

Moreton Hill Wind Farm: Project Infrastructure

Legend

- Roads
- Major Watercourse
- ▭ Project Site
- Existing 220kV Transmission Line
- Underground Transmission Line
- Berrybank Terminal Station
- Underground Transmission Line Cable Pits
- Underground Transmission Line Footprint



Kilometres


Scale 1:49,000 at A4
GDA2020 MGA Zone 54



This document and the information are subject to Terms and Conditions and Umwelt (Australia) Pty Ltd ("Umwelt") Copyright in the drawings, information and data recorded ("the information") is the property of Umwelt. This document and the information are solely for the use of the authorized recipient and this document may not be used, copied or reproduced in whole or part for any purpose other than that which it was supplied by Umwelt. Umwelt makes no representation, undertakes no duty and accepts no responsibility to any third party who may use or rely upon this document or the information.

APPROVED FOR AND ON BEHALF OF Umwelt

C:\Users\Umwelt\Documents\Umwelt (Australia) Pty Ltd\2023 - 03 SAV02_PPT\2023_PPA_Mapbook_v3.aprx - 22023_R02_B0200_Title

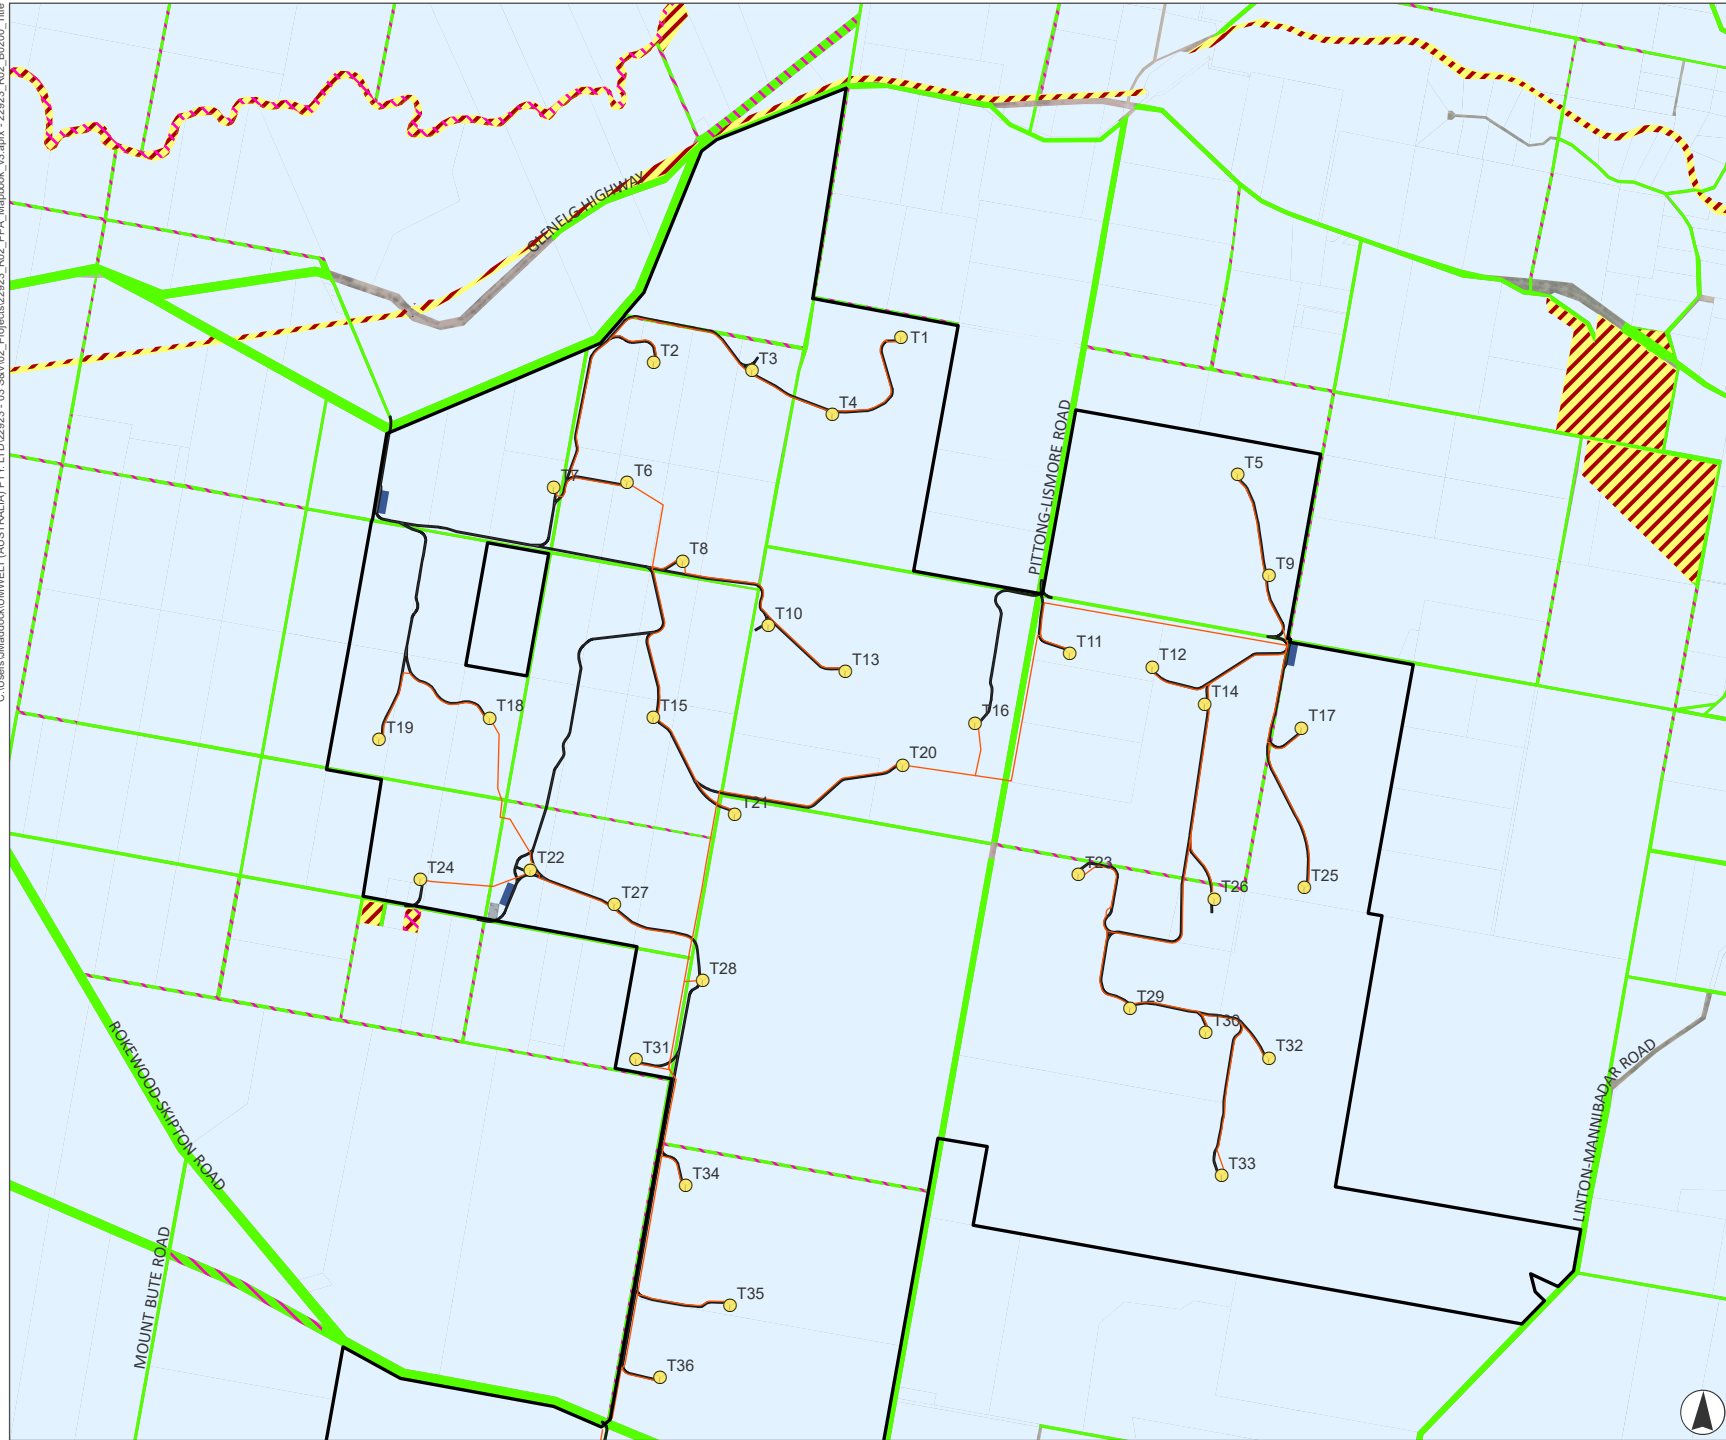


APPENDIX B.2a

Moreton Hill Wind Farm: Land Titles and Tenure

Legend

- Project Site
 - Crown Land
 - Public Land
 - Government Road
 - Unused Road Licence
 - Freehold Land
- #### Project Infrastructure
- Turbine
 - Underground Electrical Reticulation
 - Temporary Concrete Batch Plant
 - Laydown Area
 - Access Tracks

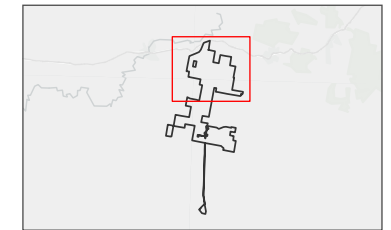


Kilometres
Scale 1:49,000 at A4
GDA2020 MGA Zone 54



This document and the information are subject to Terms and Conditions and Umwelt (Australia) Pty Ltd ("Umwelt") Copyright in the drawings, information and data recorded ("the information") is the property of Umwelt. This document and the information are solely for the use of the authorized recipient and this document may not be used, copied or reproduced in whole or part for any purpose other than that which it was supplied by Umwelt. Umwelt makes no representation, undertakes no duty and accepts no responsibility to any third party who may use or rely upon this document or the information.


APPROVED FOR AND ON BEHALF OF Umwelt

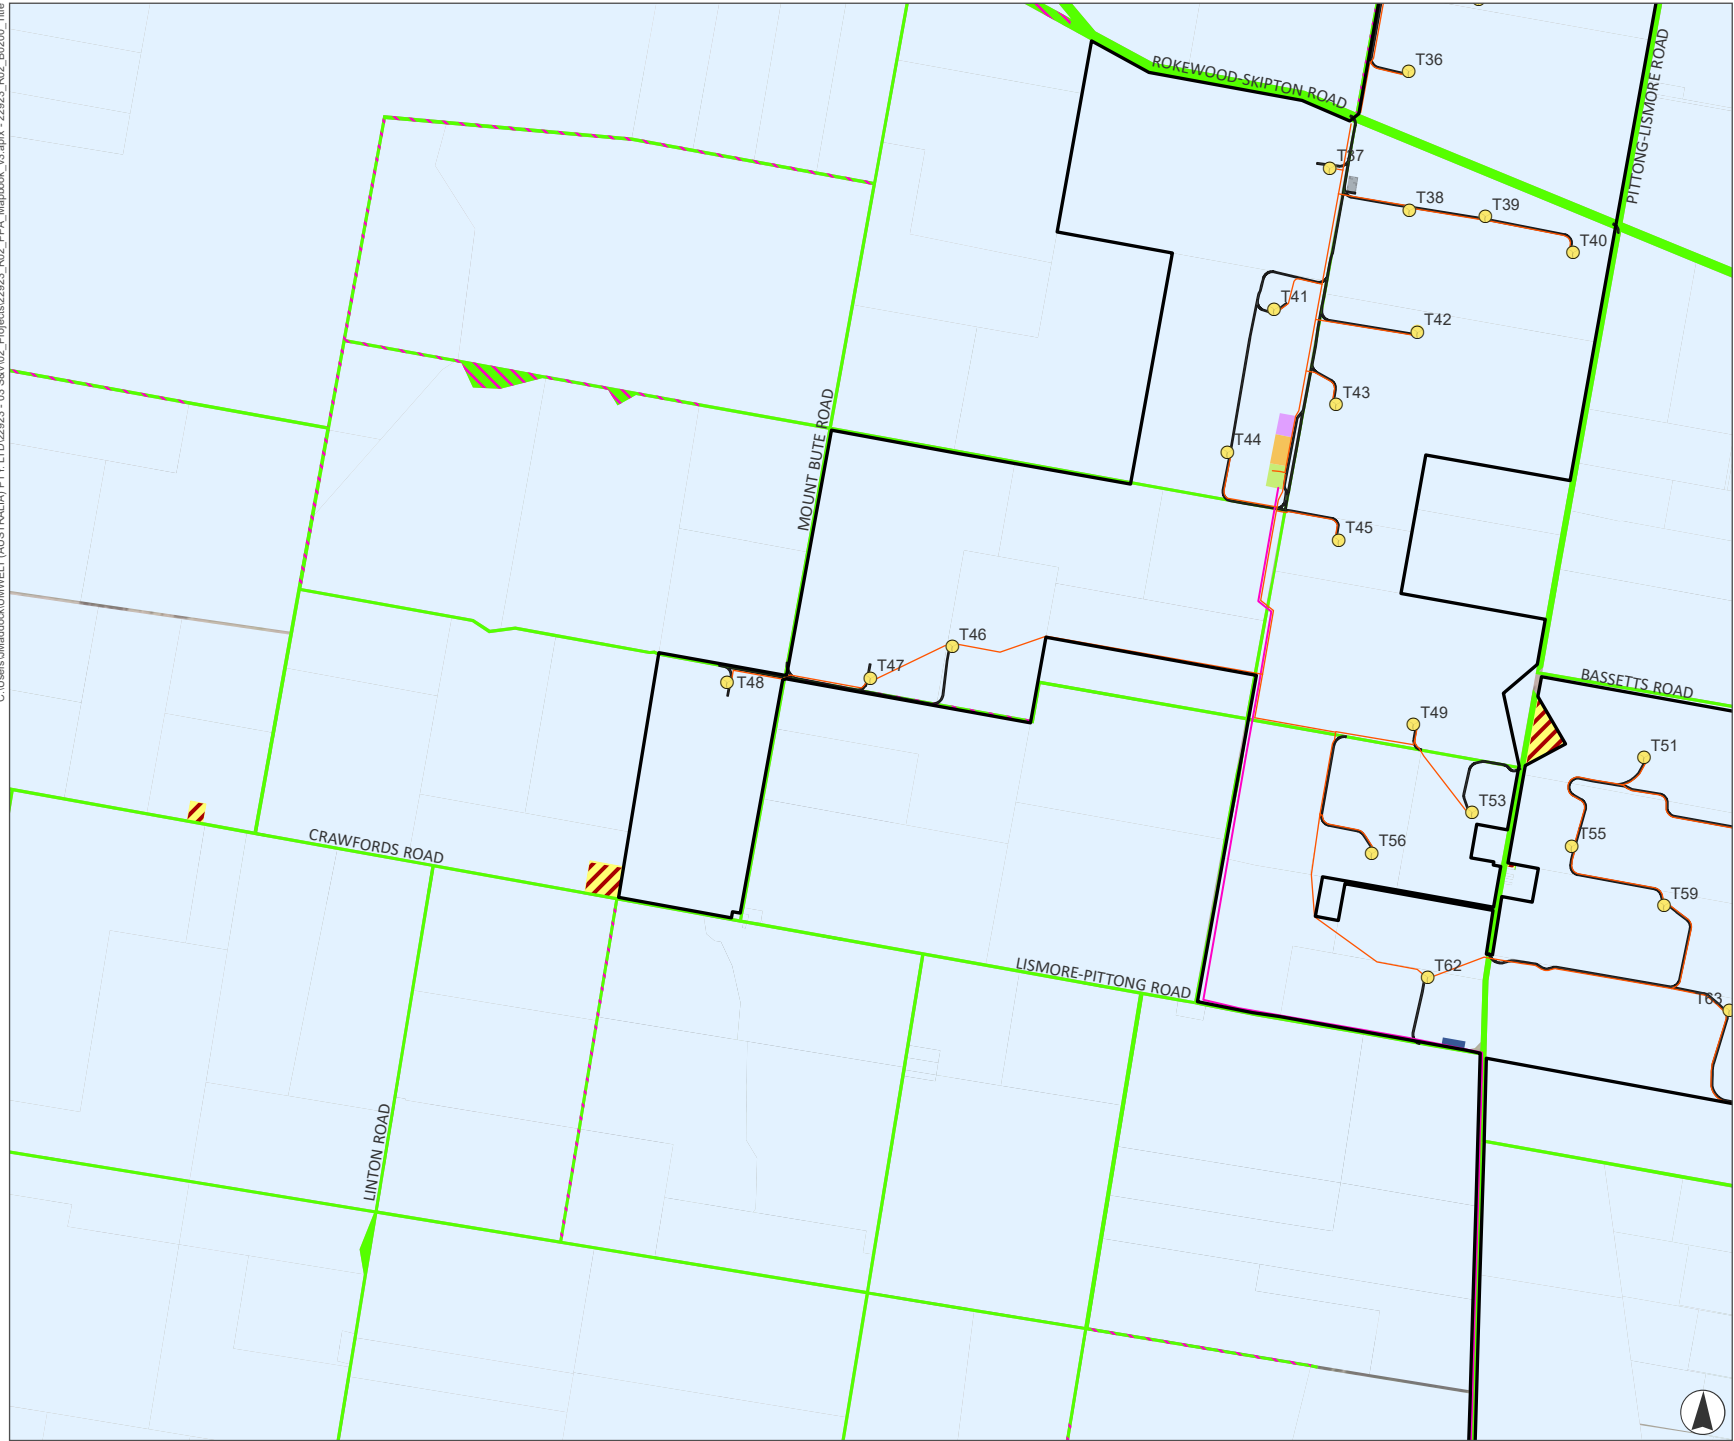

APPENDIX B.2b

Moreton Hill Wind Farm: Land Titles and Tenure

- Legend**
- Project Site
 - Crown Land
 - Public Land
 - Government Road
 - Unused Road Licence
 - Freehold Land
- Project Infrastructure**
- Turbine
 - Transmission Line
 - Underground Electrical Reticulation
 - Electrical Pole
 - Temporary Concrete Batch Plant
 - Onsite Substation
 - O&M Facility
 - BESS Facility
 - Laydown Area
 - Access Tracks

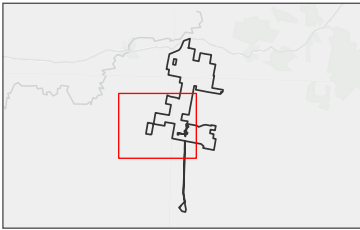

Kilometres


Scale 1:49,000 at A4
GDA2020 MGA Zone 54



This document and the information are subject to Terms and Conditions and Umwelt (Australia) Pty Ltd ("Umwelt") Copyright in the drawings, information and data recorded ("the information") is the property of Umwelt. This document and the information are solely for the use of the authorized recipient and this document may not be used, copied or reproduced in whole or part for any purpose other than that which it was supplied by Umwelt. Umwelt makes no representation, undertakes no duty and accepts no responsibility to any third party who may use or rely upon this document or the information.

APPROVED FOR AND ON BEHALF OF Umwelt

C:\Users\Umwelt\Documents\Umwelt (Australia) Pty Ltd\2023 - 03 SAV02_Projects\2023_R02_PPA_Mapbook_v3.aprx - 22023_R02_B0200_Title

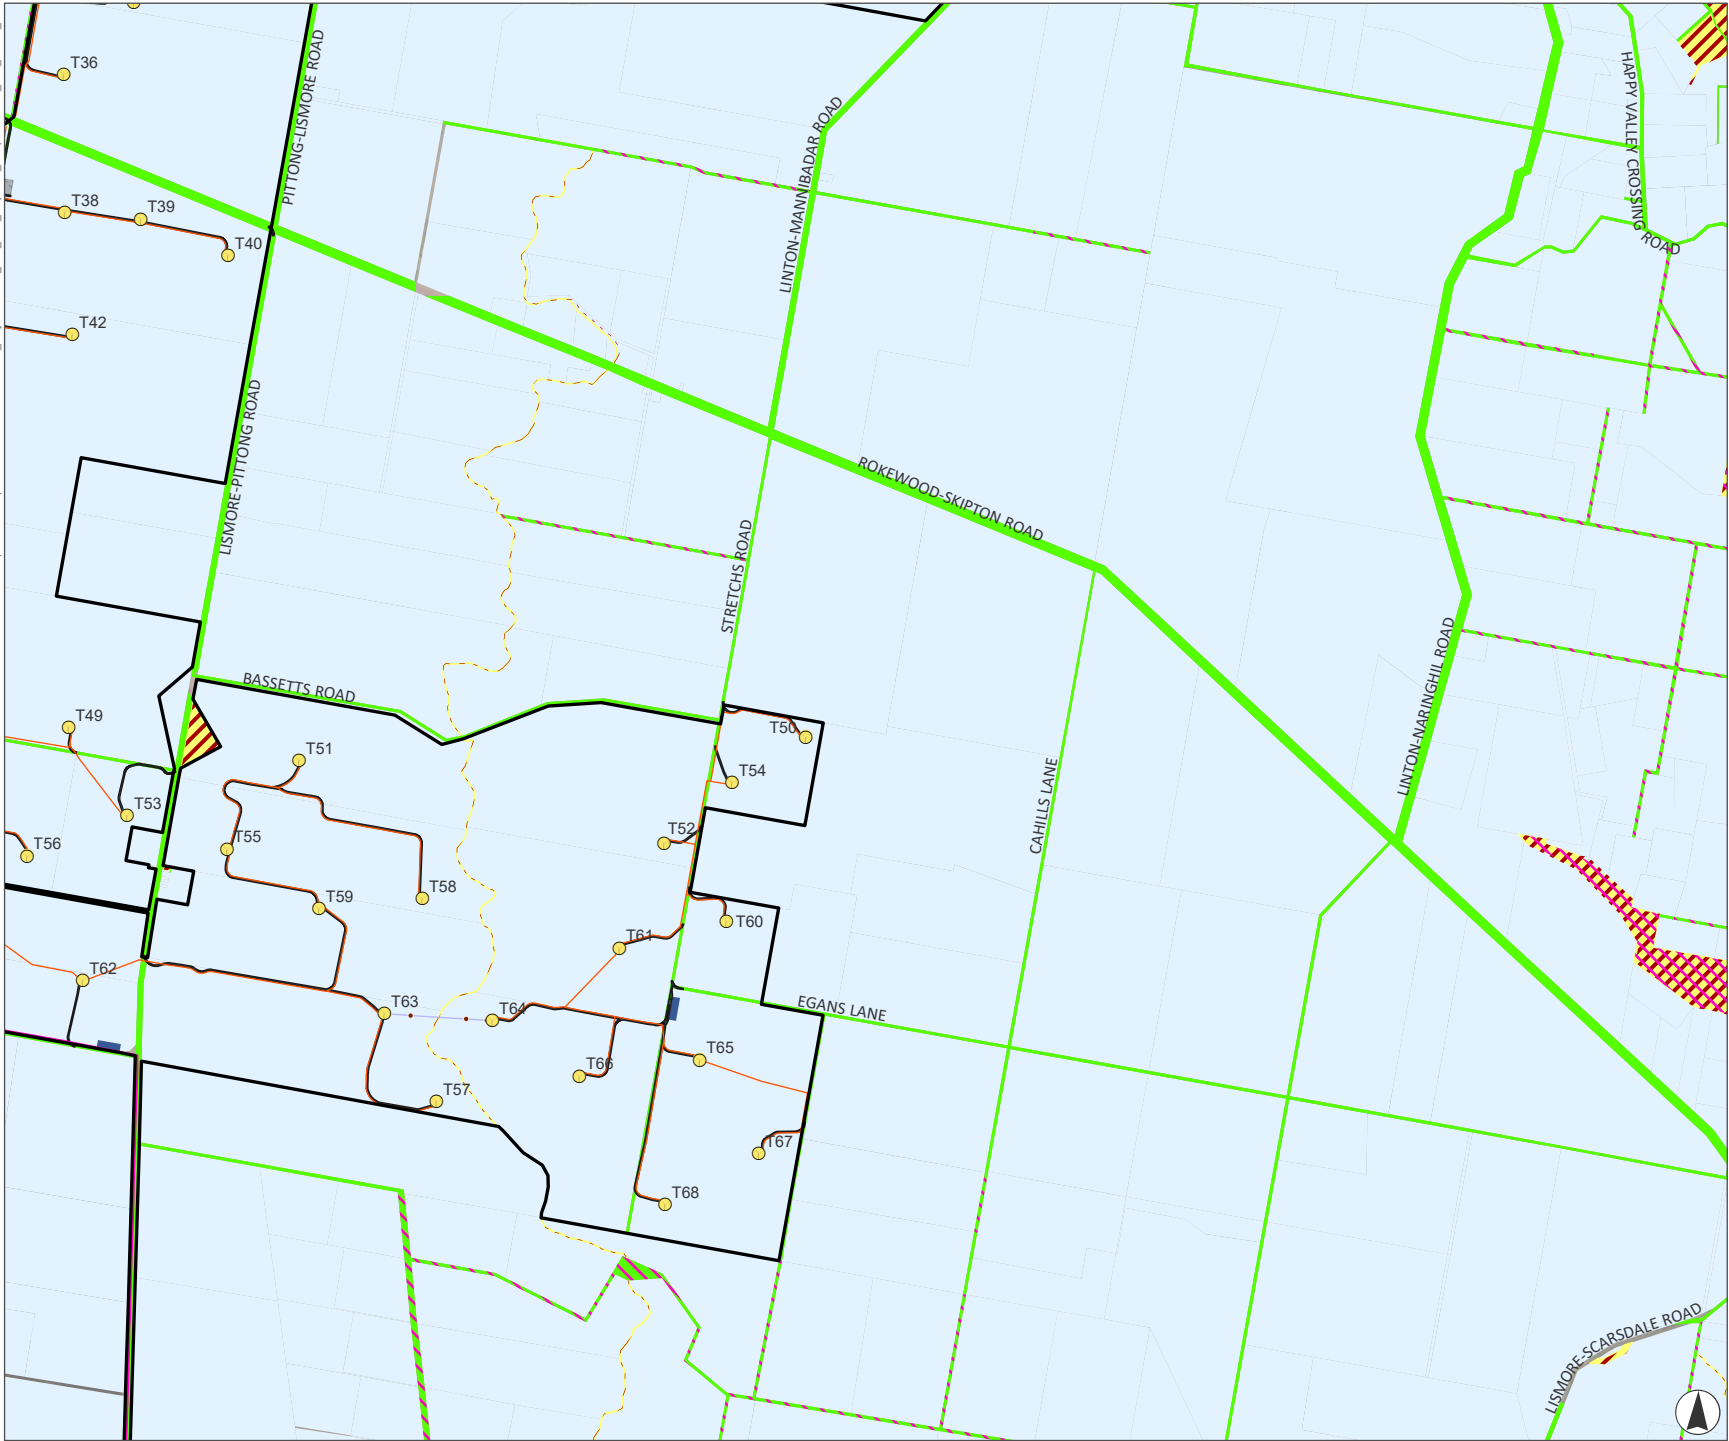


APPENDIX B.2c

Moreton Hill Wind Farm: Land Titles and Tenure

Legend

- Project Site
 - Crown Land
 - Public Land
 - Government Road
 - Unused Road Licence
 - Freehold Land
- #### Project Infrastructure
- Turbine
 - Transmission Line
 - Underground Electrical Reticulation
 - Electrical Pole
 - Overhead Electrical Reticulation
 - Temporary Concrete Batch Plant
 - Laydown Area
 - Access Tracks

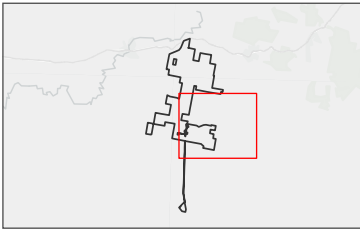


Kilometres

Scale 1:49,000 at A4
GDA2020 MGA Zone 54



This document and the information are subject to Terms and Conditions and Umwelt (Australia) Pty Ltd ("Umwelt") Copyright in the drawings, information and data recorded ("the information") is the property of Umwelt. This document and the information are solely for the use of the authorized recipient and this document may not be used, copied or reproduced in whole or part for any purpose other than that which it was supplied by Umwelt. Umwelt makes no representation, undertakes no duty and accepts no responsibility to any third party who may use or rely upon this document or the information.

APPROVED FOR AND ON BEHALF OF Umwelt

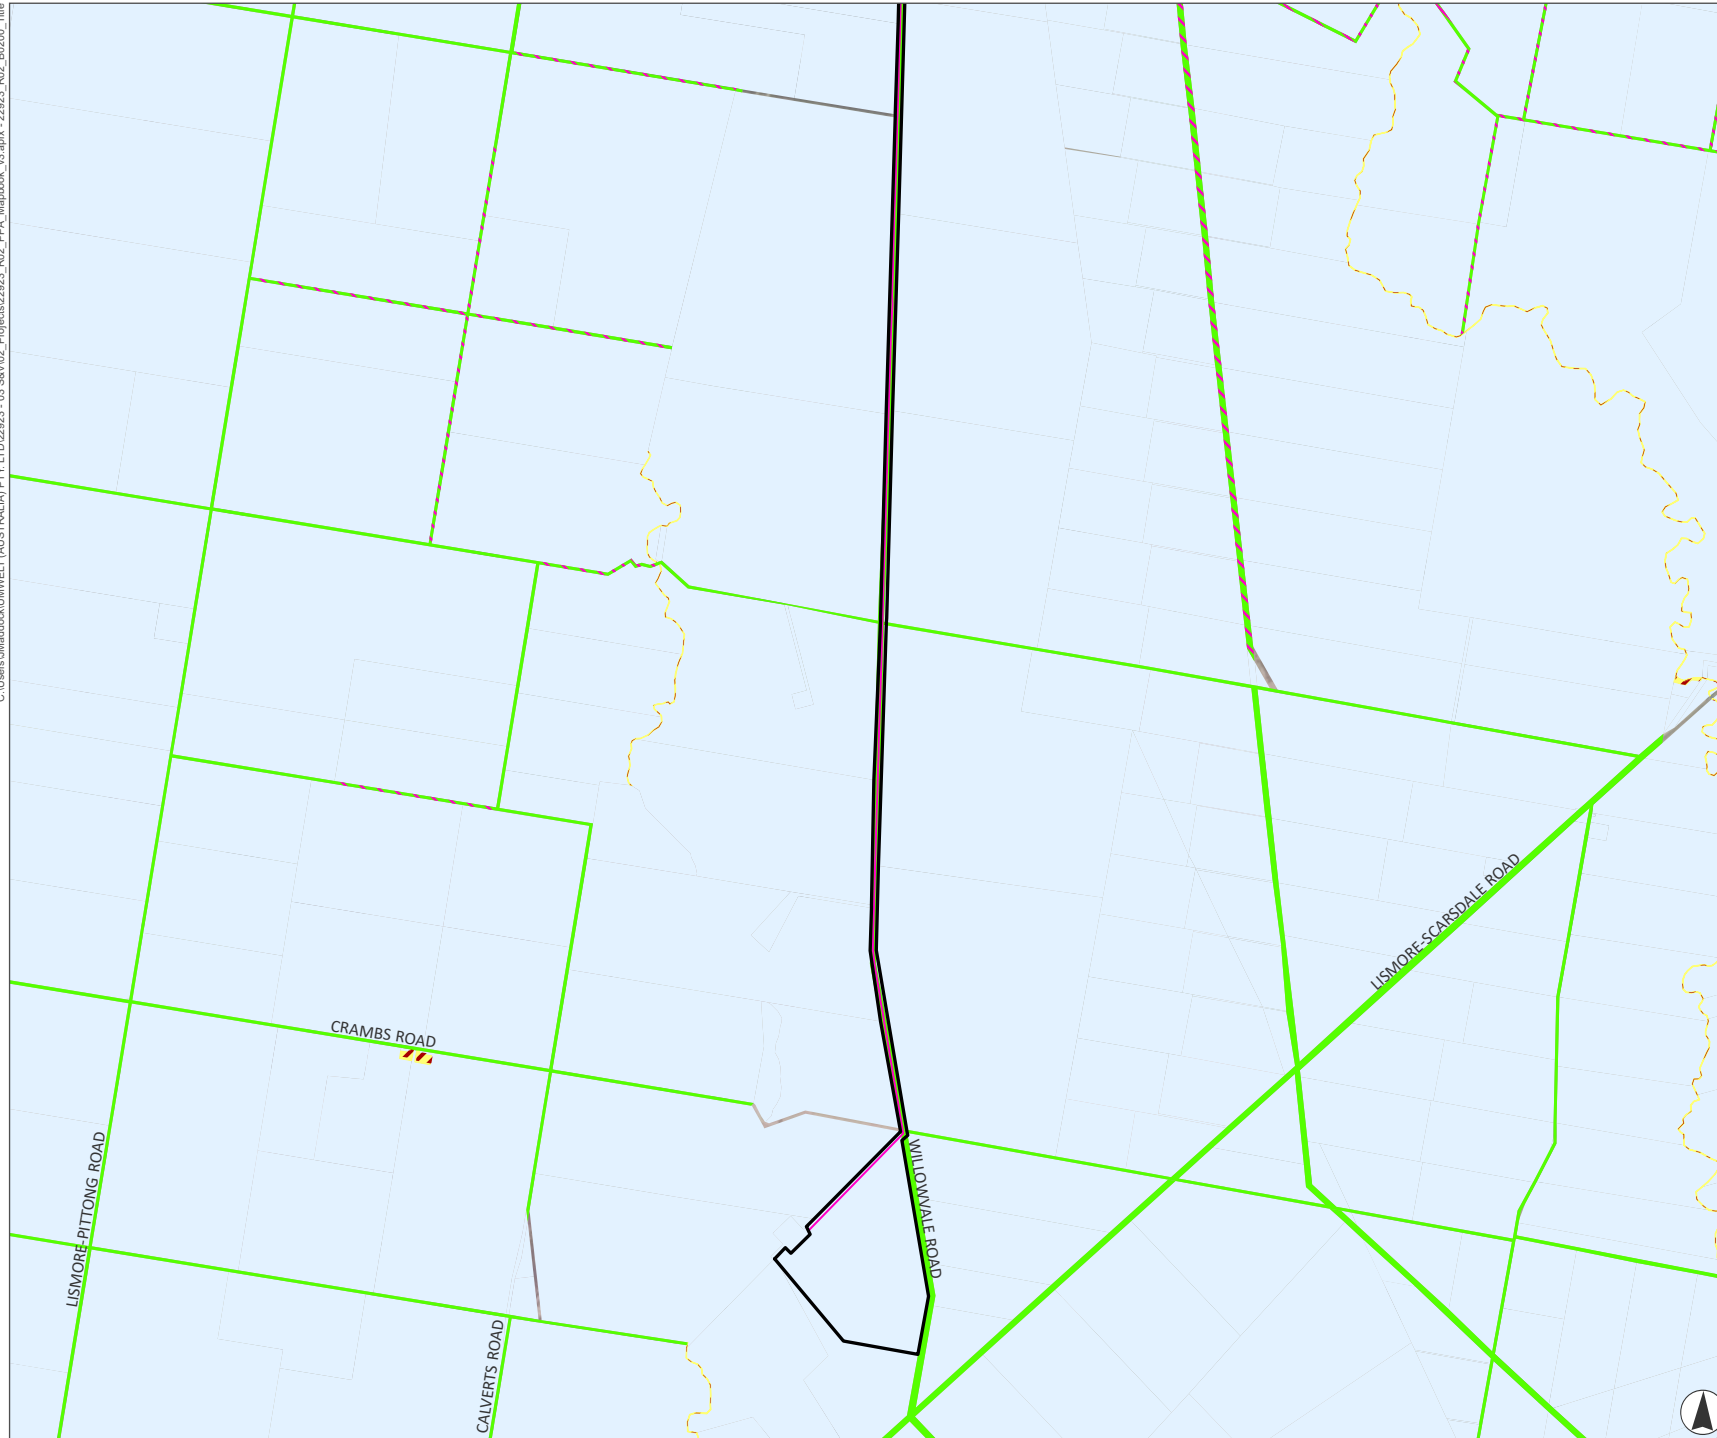


APPENDIX B.2d

Moreton Hill Wind Farm: Land Titles and Tenure

Legend

- Project Site
- Crown Land
- Public Land
- Government Road
- Unused Road Licence
- Freehold Land
- Transmission Line

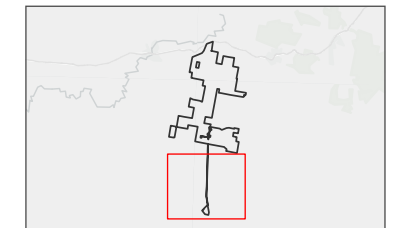

Kilometres
Scale 1:49,000 at A4
GDA2020 MGA Zone 54



This document and the information are subject to Terms and Conditions and Umwelt (Australia) Pty Ltd ("Umwelt") Copyright in the drawings, information and data recorded ("the information") is the property of Umwelt. This document and the information are solely for the use of the authorized recipient and this document may not be used, copied or reproduced in whole or part for any purpose other than that which it was supplied by Umwelt. Umwelt makes no representation, undertakes no duty and accepts no responsibility to any third party who may use or rely upon this document or the information.
APPROVED FOR AND ON BEHALF OF Umwelt

This document and the information are subject to Terms and Conditions and Umweltl (Australia) Pty Ltd ("Umweltl") Copyright in the drawings, information and data recorded ("the information") is the property of Umweltl. This document and the information are solely for the use of the authorized recipient and this document may not be used, copied or reproduced in whole or part for any purpose other than that which it was supplied by Umweltl. Umweltl makes no representation, undertakes no duty and accepts no responsibility to any third party who may use or rely upon this document or the information.

APPROVED FOR AND ON BEHALF OF Umweltl

Legend

 Project Site

 Cadastre

Land Use 2017

 Domestic Livestock Grazing

 General Cropping (generally more than 20 ha plantings)

 Hardwood Plantation

 Mixed Farming and Grazing

 Mixed farming and grazing (generally more than 20 ha)

 Outdoor Sports Grounds - town or suburban facilities

 Reserved Land


 Residential Rural / Rural Lifestyle (0.4 to 20 Hectares)

 Road Void

 Softwood Plantation

 State Forest


 Vacant Residential Rural / Rural Lifestyle (0.4 to 20 Hectares)

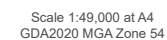

This document and the information are subject to Terms and Conditions and Umwelt (Australia) Pty Ltd ("Umwelt") Copyright in the drawings, information and data recorded ("the Information") is the property of Umwelt. This document and the information are solely for the use of the authorized recipient and this document may not be used, copied or reduced in whole or part for any purpose other than that which it was supplied by Umwelt. Umwelt makes no representation, undertakes no duty and accepts no responsibility to any third party who may use or rely upon this document or the information.

APPROVED FOR AND ON BEHALF OF Umwelt

C:\Users\Umadock\UNWELT (AUSTRALIA) PTY. LTD\22923 - 03 S&V02_Projects\22923_R02_PPA_Mapbook_v3.aprx - 22923_R02_B0300_LandUse

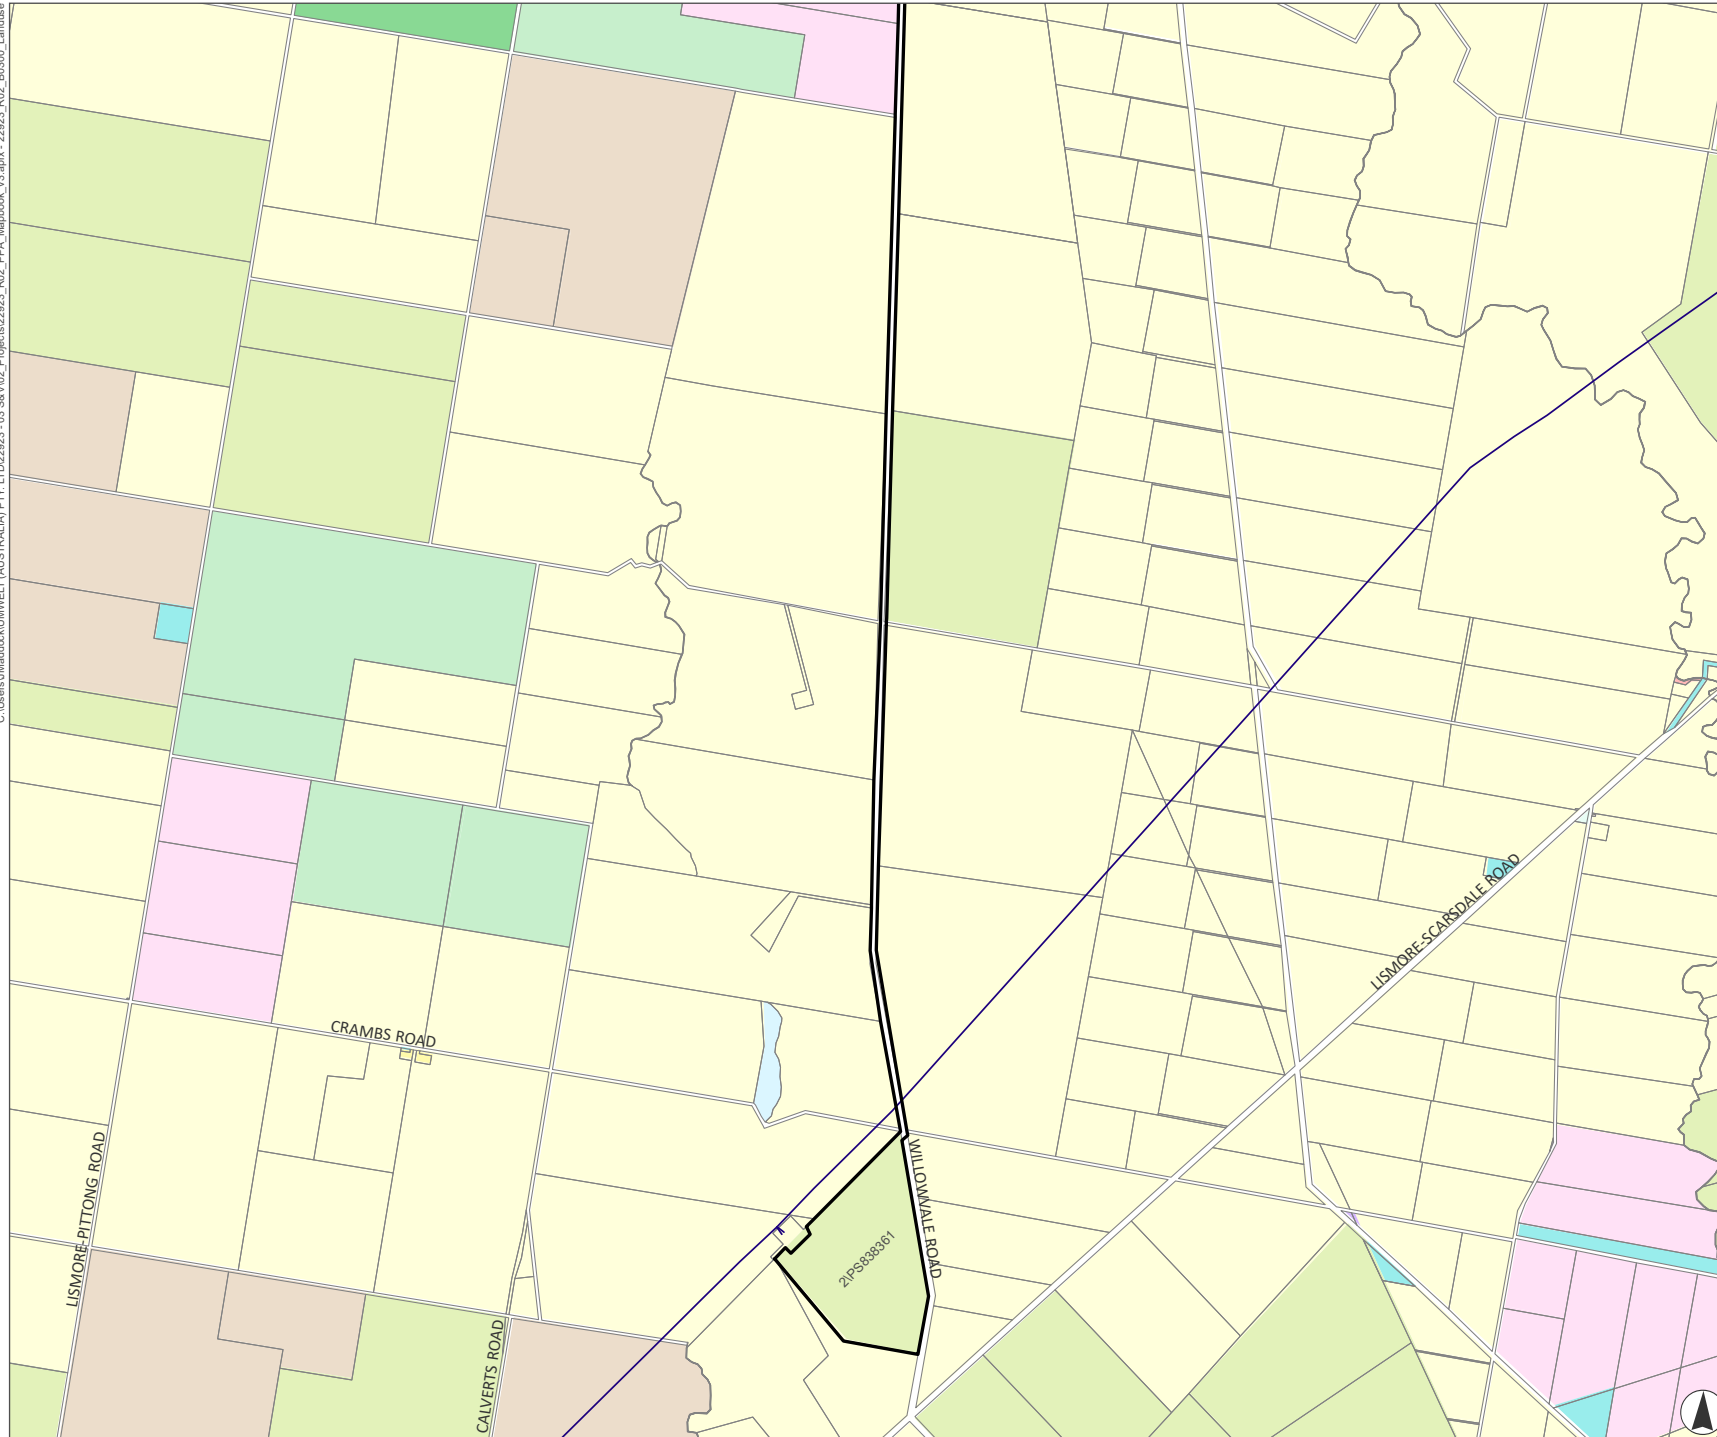

APPENDIX B.3d

Moreton Hill Wind Farm: Detailed Land Use

Legend

Existing 220kV Transmission Line

Project Site

Cadastral

Land Use 2017

Domestic Livestock Grazing

Fire Station Facility

General Cropping (generally more than 20 ha plantings)

Hardwood Plantation

Mixed Farming and Grazing

Mixed farming and grazing (generally more than 20 ha)

Nature Reserve

Other Community service facilities

Place of Worship

Residential Rural / Rural Lifestyle (0.4 to 20 Hectares)

Road Void

Single Residential Accommodation

Softwood Plantation

Vacant Residential Rural / Rural Lifestyle (0.4 to 20 Hectares)




Kilometres

Scale 1:49,000 at A4
GDA2020 MGA Zone 54



This document and the information are subject to Terms and Conditions and Umwelt (Australia) Pty Ltd ("Umwelt") Copyright in the drawings, information and data recorded ("the information") is the property of Umwelt. This document and the information are solely for the use of the authorized recipient and this document may not be used, copied or reproduced in whole or part for any purpose other than that which it was supplied by Umwelt. Umwelt makes no representation, undertakes no duty and accepts no responsibility to any third party who may use or rely upon this document or the information.

APPROVED FOR AND ON BEHALF OF Umwelt

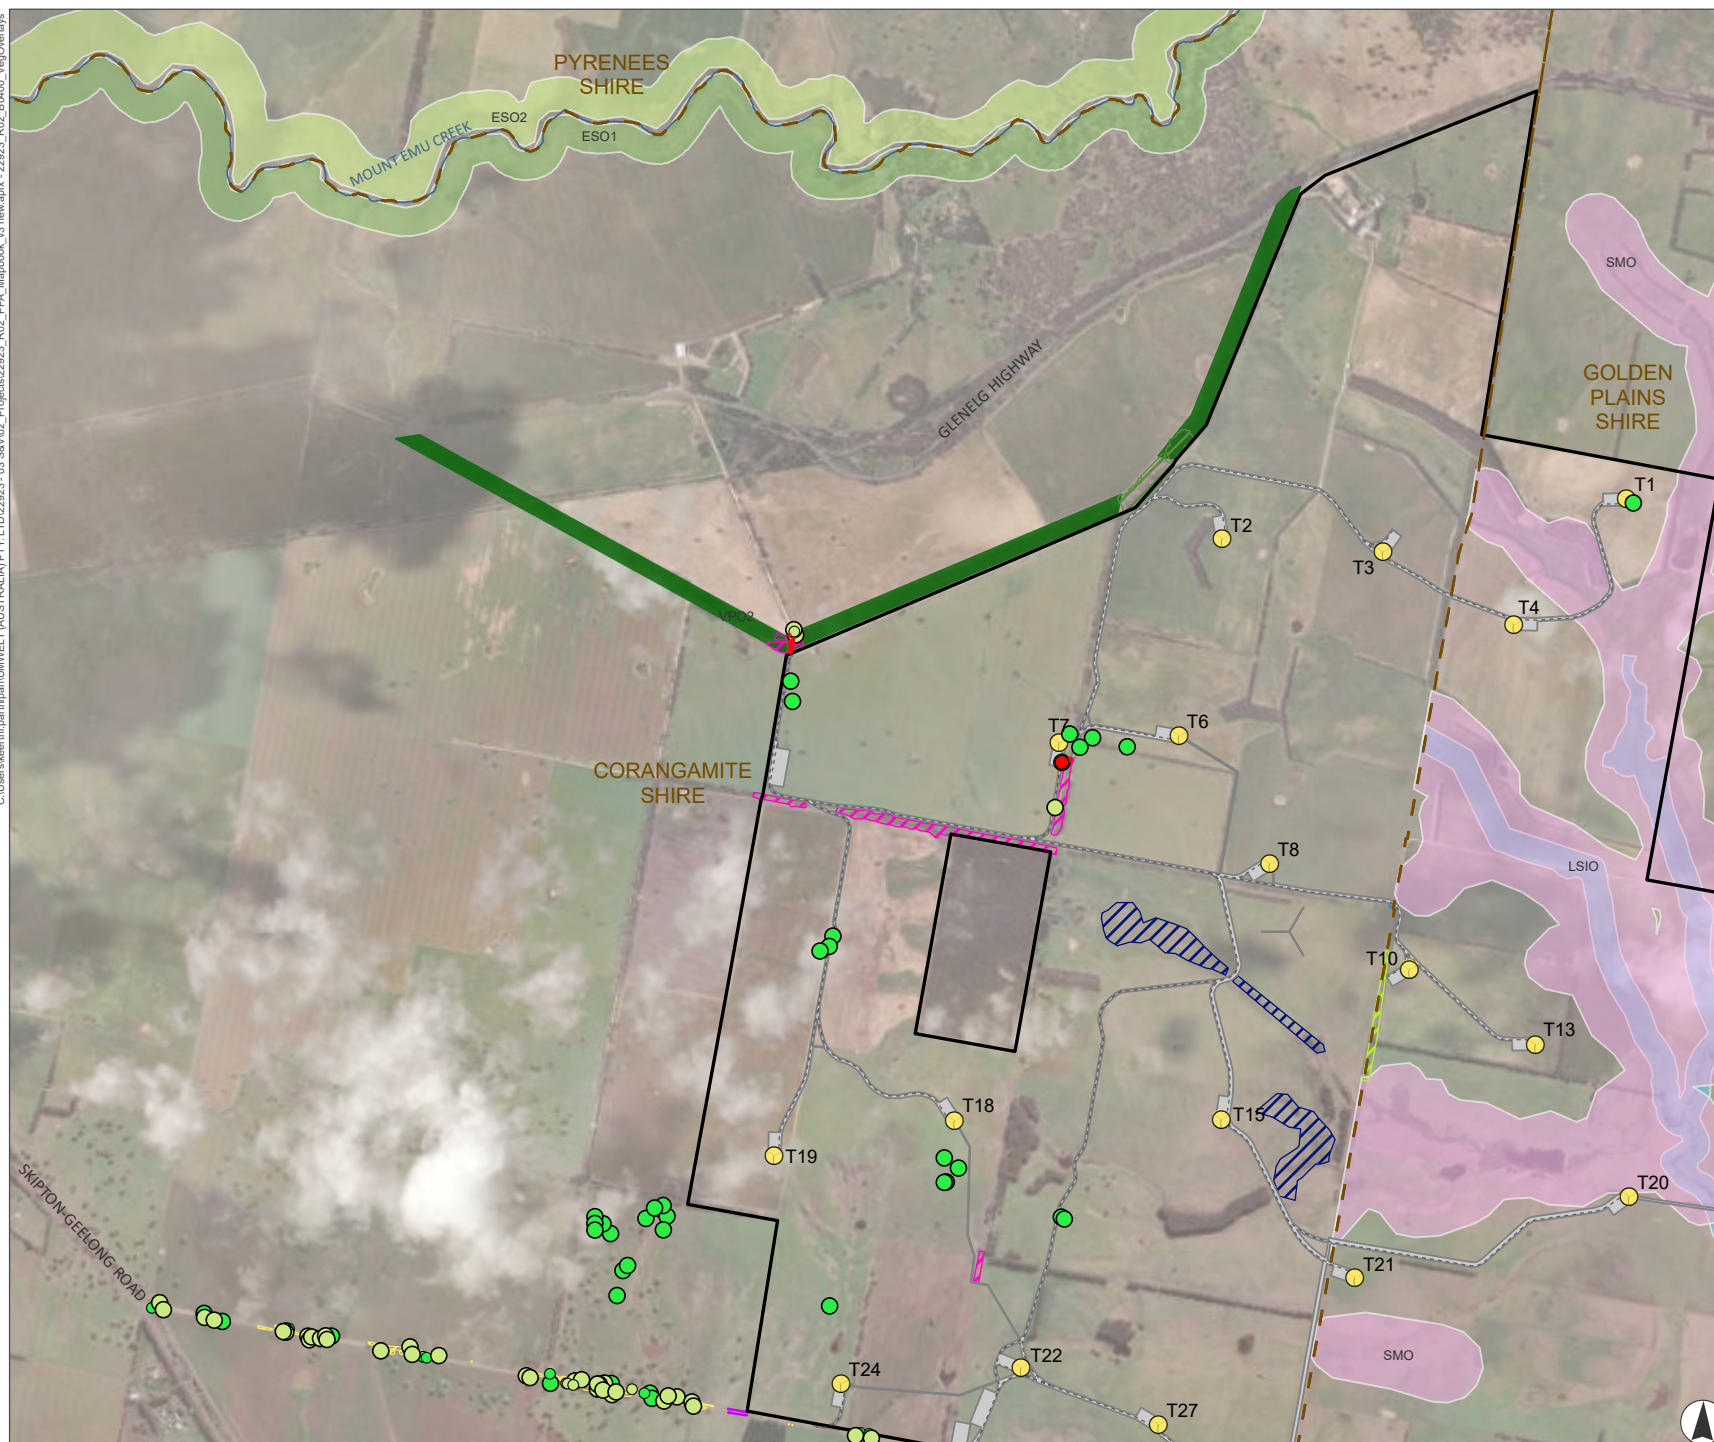

APPENDIX B.4a

Moreton Hill Wind Farm: Native Vegetation Removal within Planning Overlays

Legend

- Project Site
- Turbine
- Access Tracks
- Construction Footprint
- Roads
- Major Watercourse
- Local Government Area

Mapped Vegetation


- Impacted Native Vegetation
- Impacted Tree
- Scattered Large Tree
- Scattered Small Tree
- Large Tree in patch
- Small Tree in patch

Planning Overlays

- ESO1 – Environmental Significance Overlay – Schedule 1
- ESO2 – Environmental Significance Overlay – Schedule 2
- LSIO – Land Subject to Inundation Overlay
- SMO – Salinity Management Overlay
- VPO2 – Vegetation Protection Overlay – Schedule 2

Mapped Native Vegetation

- Grassy Woodland (EVC 175)
- Grassy Woodland (EVC 175_61)
- Heathy Dry Forest (EVC 20)
- Plains Grassland (Heavier Soils) (EVC 132_61)
- Plains Grassy Wetland (EVC 125)
- Plains Grassy Woodland (EVC 55)
- Plains Sedgy Wetland (EVC 647)

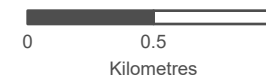


Scale 1:30,000 at A4
GDA2020 MGA Zone 54



This document and the information are subject to Terms and Conditions and Umwelt (Australia) Pty Ltd ("Umwelt") Copyright in the drawings, information and data recorded ("the information") is the property of Umwelt. This document and the information are solely for the use of the authorized recipient and this document may not be used, copied or reproduced in whole or part for any purpose other than that which it was supplied by Umwelt. Umwelt makes no representation, undertakes no duty and accepts no responsibility to any third party who may use or rely upon this document or the information.

APPROVED FOR AND ON BEHALF OF Umwelt

C:\Users\skierth\pantipam\UMWELT (AUSTRALIA) PTY LTD\22923 - 03 SAV02_Projects\22923_R02_PPA_Mapbook_v3_new.aprx - 22923_R02_B0400_VegOverlays

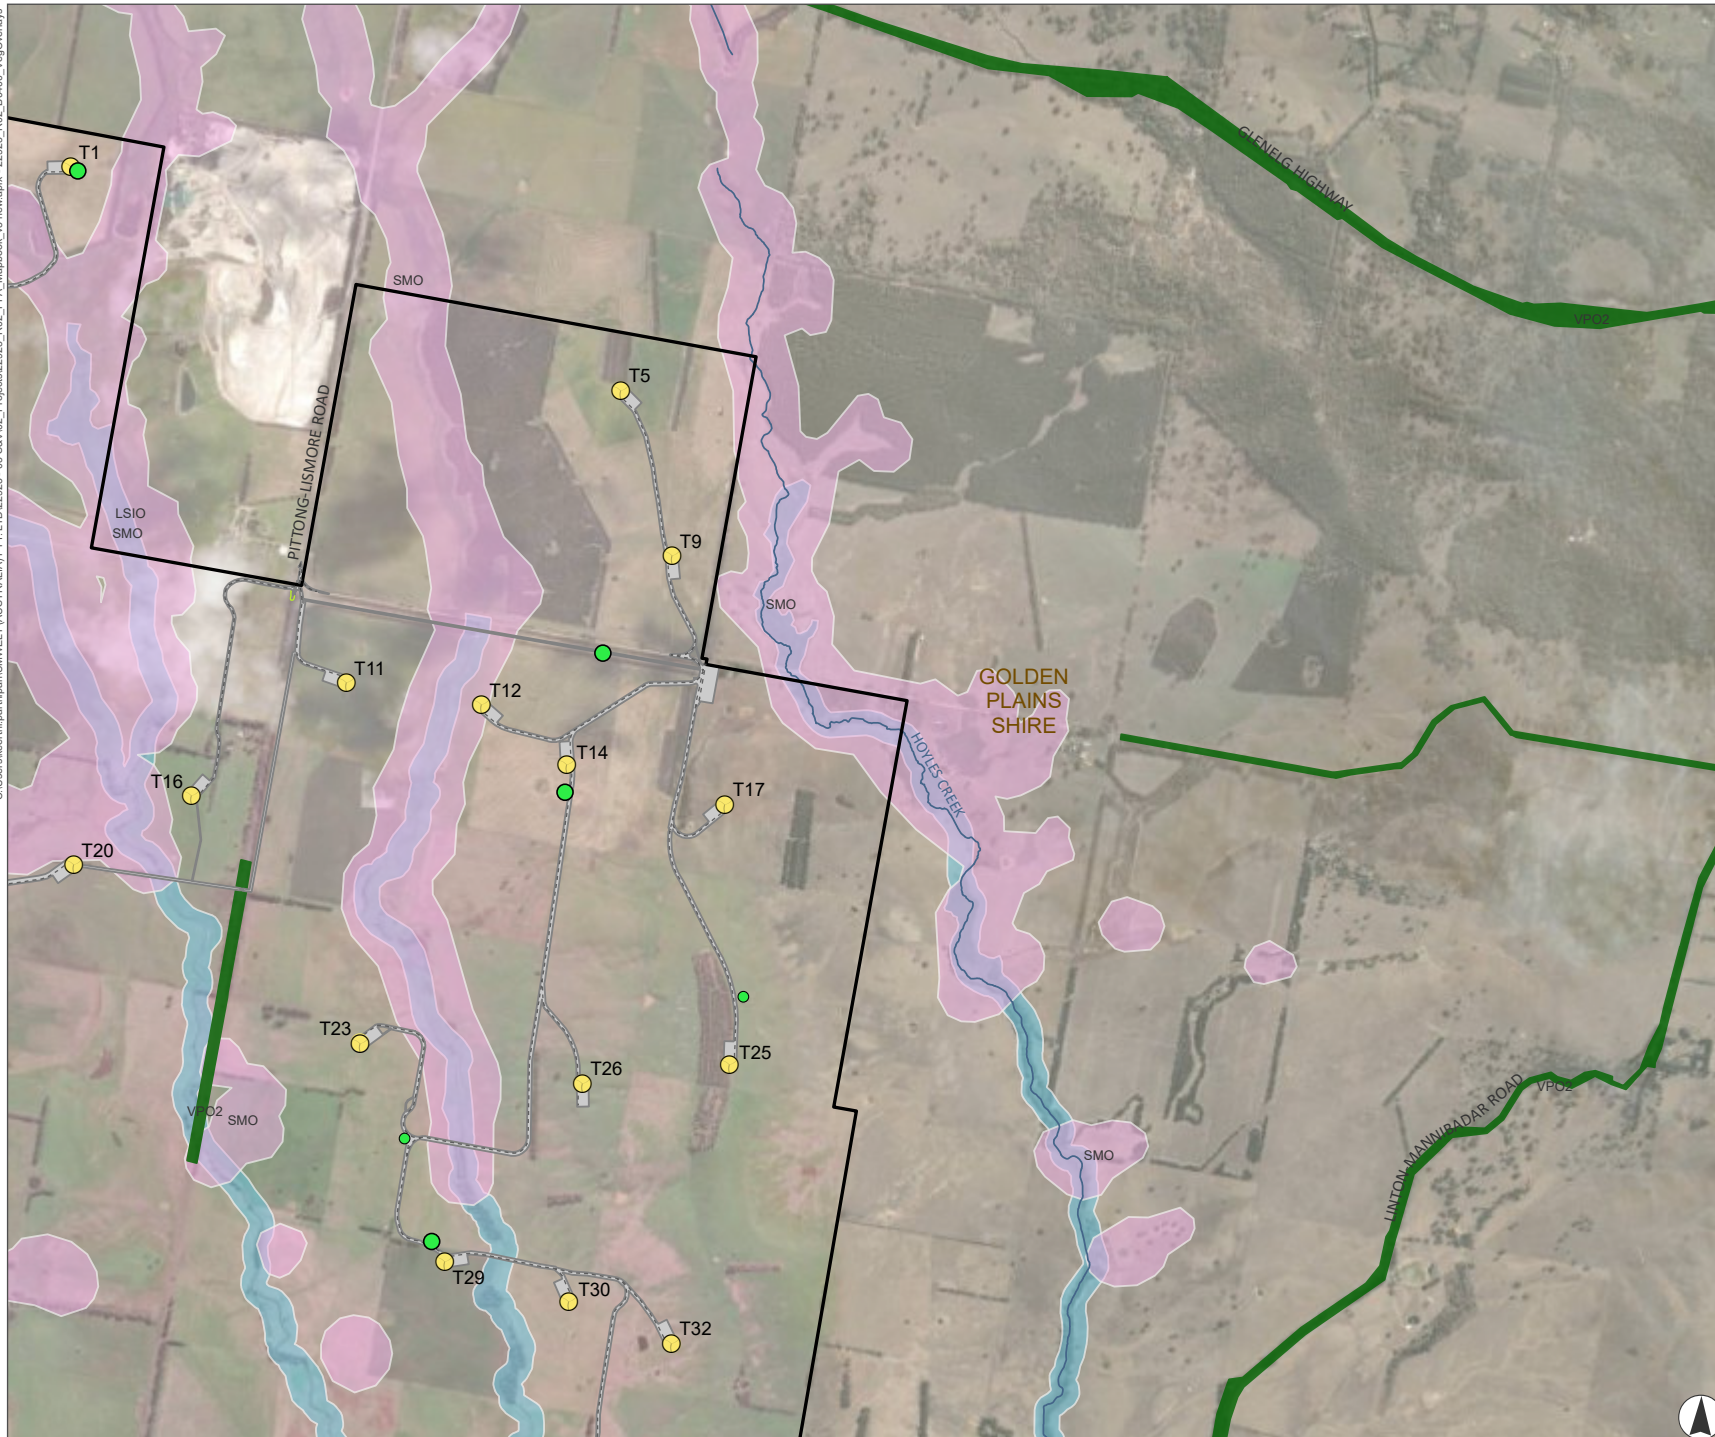

APPENDIX B.4b

Moreton Hill Wind Farm: Native Vegetation Removal within Planning Overlays

Legend

- Project Site
 - Turbine
 - Access Tracks
 - Construction Footprint
 - Roads
 - Major Watercourse
 - Local Government Area
 - Scattered Large Tree
 - Scattered Small Tree
- #### Planning Overlays
- LSIO - Land Subject to Inundation Overlay
 - SMO - Salinity Management Overlay
 - VPO2 - Vegetation Protection Overlay - Schedule 2
- #### Mapped Native Vegetation
- Grassy Woodland (EVC 175_61)



Kilometres


Scale 1:30,000 at A4
GDA2020 MGA Zone 54



This document and the information are subject to Terms and Conditions and Umwelt (Australia) Pty Ltd ("Umwelt") Copyright in the drawings, information and data recorded ("the information") is the property of Umwelt. This document and the information are solely for the use of the authorized recipient and this document may not be used, copied or reproduced in whole or part for any purpose other than that which it was supplied by Umwelt. Umwelt makes no representation, undertakes no duty and accepts no responsibility to any third party who may use or rely upon this document or the information.

APPROVED FOR AND ON BEHALF OF Umwelt

C:\Users\skierthi.parr\p\pam\UMWELT (AUSTRALIA) PTY LTD\22923 - 03 SAV02_Projects\22923_R02_PPA_Mapbook_v3_new.aprx - 22923_R02_BO400_VegOverlays

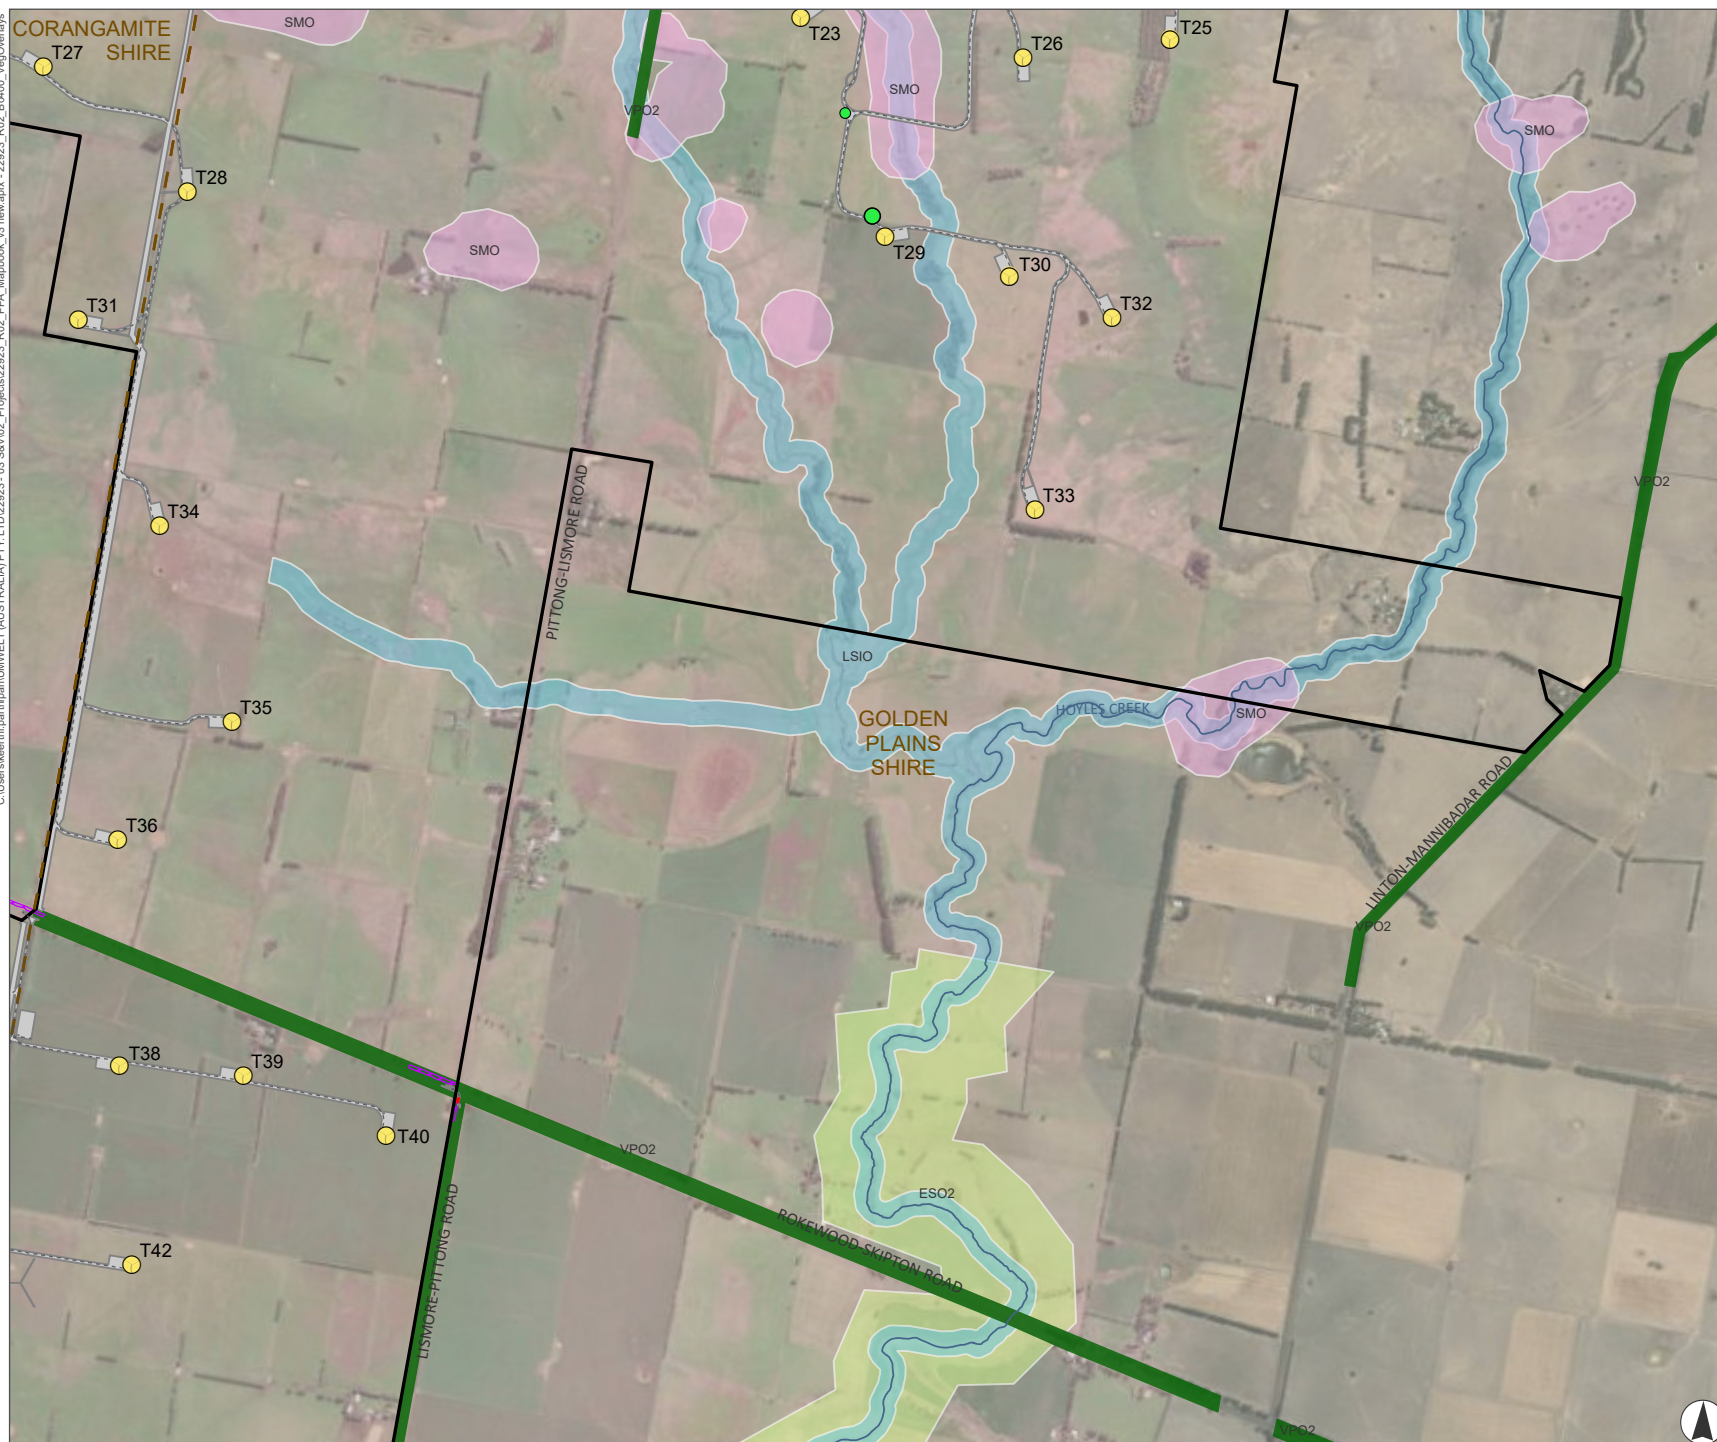

APPENDIX B.4c

Moreton Hill Wind Farm: Native Vegetation Removal within Planning Overlays

Legend

- Project Site
- Turbine
- Access Tracks
- Construction Footprint
- Roads
- Major Watercourse
- Local Government Area

Mapped Vegetation

- Impacted Native Vegetation
- Scattered Large Tree
- Scattered Small Tree

Planning Overlays

- ESO2 – Environmental Significance Overlay – Schedule 2
- LSIO – Land Subject to Inundation Overlay
- SMO – Salinity Management Overlay
- VPO2 – Vegetation Protection Overlay - Schedule 2

Mapped Native Vegetation

- Plains Grassland (Heavier Soils) (EVC 132_61)



Kilometres

Scale 1:30,000 at A4
GDA2020 MGA Zone 54



This document and the information are subject to Terms and Conditions and Umwelt (Australia) Pty Ltd ("Umwelt") Copyright in the drawings, information and data recorded ("the information") is the property of Umwelt. This document and the information are solely for the use of the authorized recipient and this document may not be used, copied or reproduced in whole or part for any purpose other than that which it was supplied by Umwelt. Umwelt makes no representation, undertakes no duty and accepts no responsibility to any third party who may use or rely upon this document or the information.

APPROVED FOR AND ON BEHALF OF Umwelt



APPENDIX B.4d

Moreton Hill Wind Farm: Native Vegetation Removal within Planning Overlays

Legend

- Project Site
- Turbine
- Access Tracks
- Construction Footprint
- Roads
- Local Government Area

Mapped Vegetation

- Impacted Native Vegetation
- Scattered Large Tree
- Scattered Small Tree

Planning Overlays

- ESO1 – Environmental Significance Overlay – Schedule 1
- ESO2 – Environmental Significance Overlay – Schedule 2
- LSIO - Land Subject to Inundation Overlay
- VPO2 – Vegetation Protection Overlay - Schedule 2

Mapped Native Vegetation

- Plains Grassland (Heavier Soils) (EVC 132_61)



Kilometres


Scale 1:30,000 at A4
GDA2020 MGA Zone 54



This document and the information are subject to Terms and Conditions and Umwelt (Australia) Pty Ltd ("Umwelt") Copyright in the drawings, information and data recorded ("the information") is the property of Umwelt. This document and the information are solely for the use of the authorized recipient and this document may not be used, copied or reproduced in whole or part for any purpose other than that which it was supplied by Umwelt. Umwelt makes no representation, undertakes no duty and accepts no responsibility to any third party who may use or rely upon this document or the information.

APPROVED FOR AND ON BEHALF OF Umwelt

C:\Users\skierthi.parrish\pam\UMWELT (AUSTRALIA) PTY LTD\22923 - 03 SAV02_Projects\22923_R02_PPA_Mapbook_v3_new.aprx - 22923_R02_B0400_VegOverlays

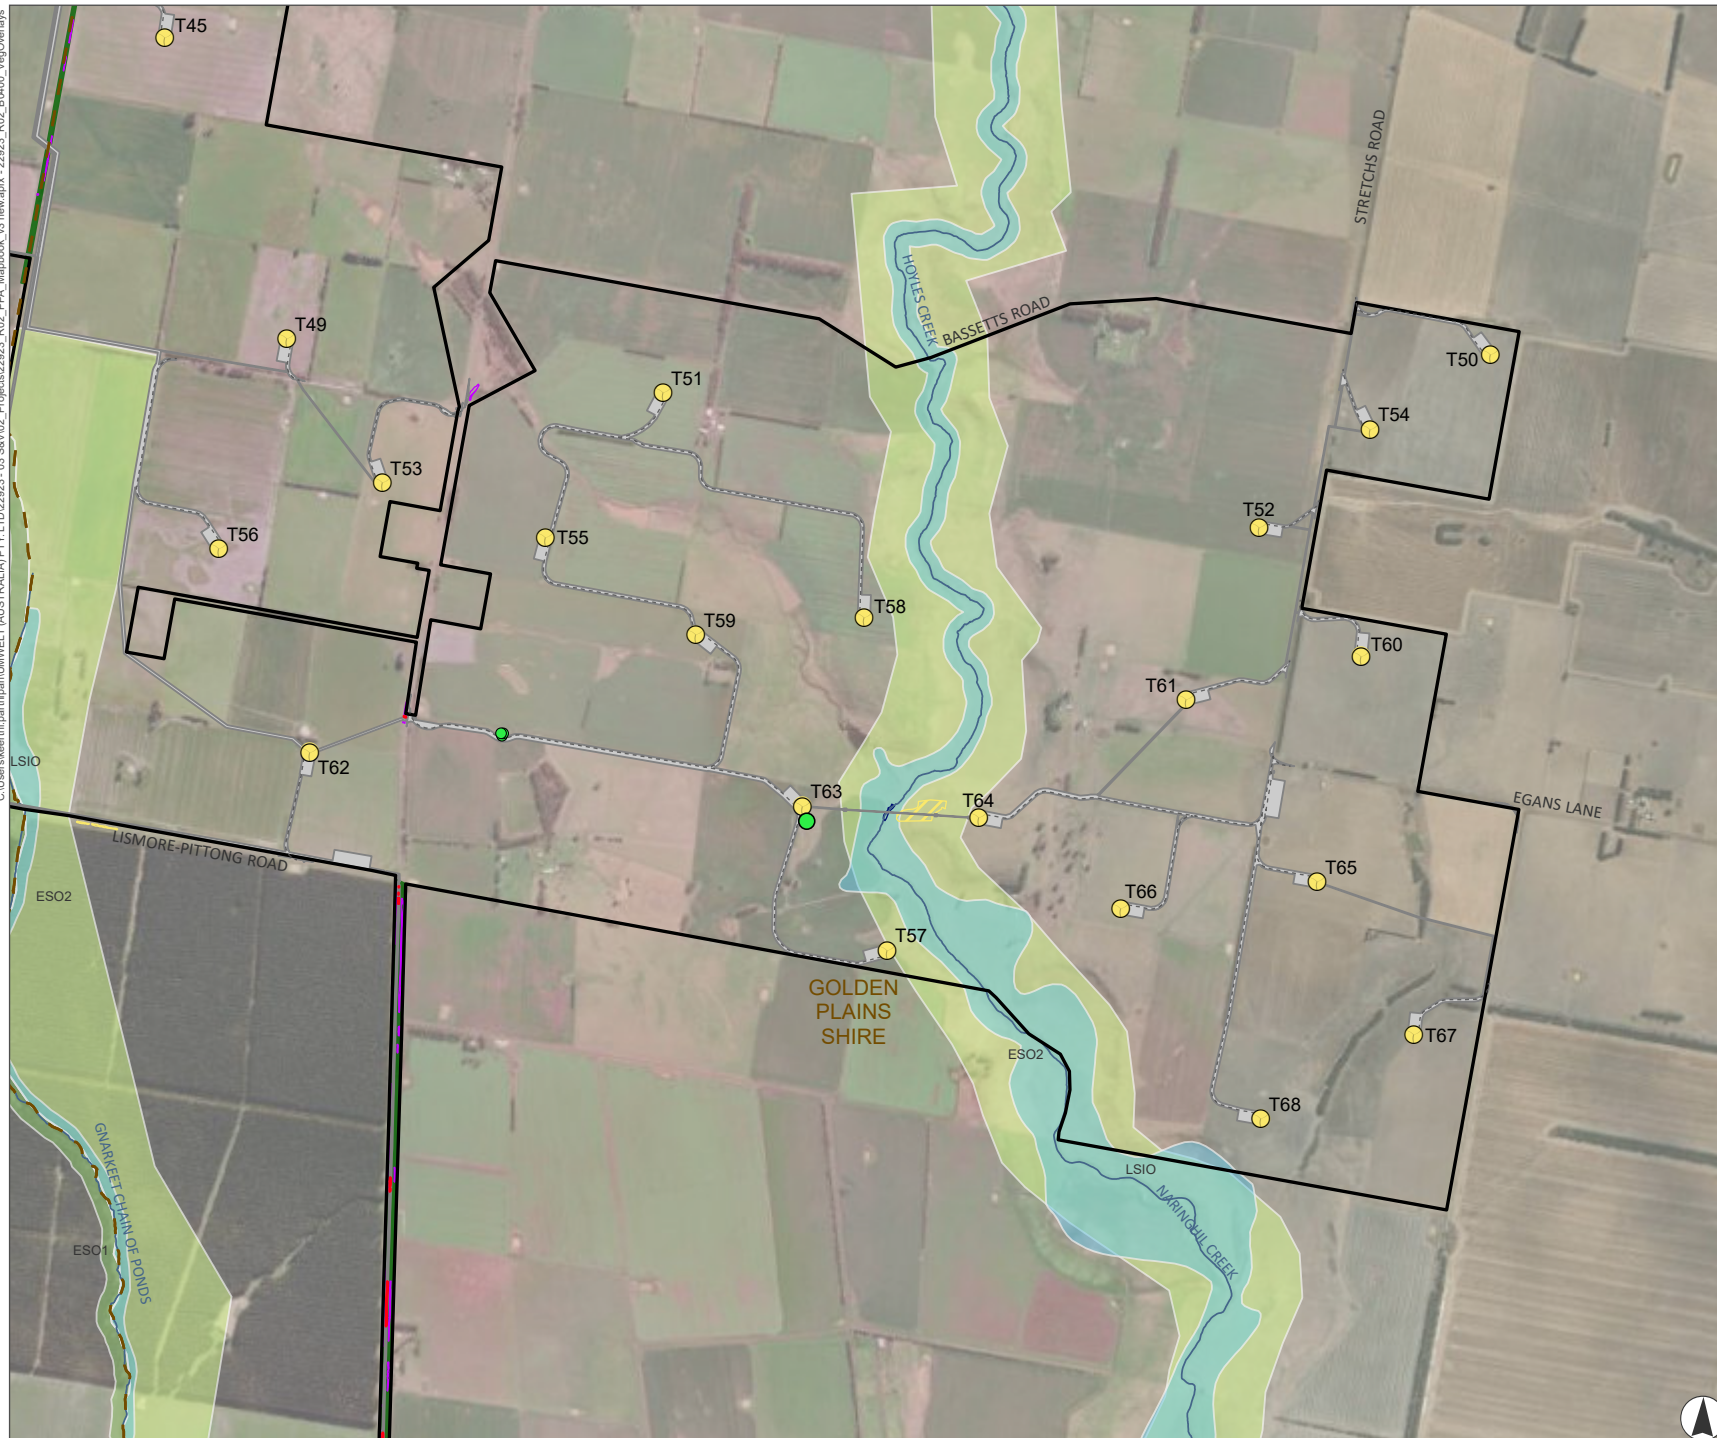

APPENDIX B.4e

Moreton Hill Wind Farm: Native Vegetation Removal within Planning Overlays

Legend

- Project Site
- Turbine
- Access Tracks
- Construction Footprint
- Roads
- Major Watercourse
- Local Government Area

Mapped Vegetation

- Impacted Native Vegetation
- Scattered Large Tree
- Scattered Small Tree

Planning Overlays

- ESO1 – Environmental Significance Overlay – Schedule 1
- ESO2 – Environmental Significance Overlay – Schedule 2
- LSIO - Land Subject to Inundation Overlay
- VPO2 – Vegetation Protection Overlay - Schedule 2

Mapped Native Vegetation

- Plains Grassland (Heavier Soils) (EVC 132_61)
- Plains Grassy Woodland (EVC 55)
- Plains Sedgy Wetland (EVC 647)



Kilometres

Scale 1:30,000 at A4
GDA2020 MGA Zone 54



This document and the information are subject to Terms and Conditions and Umwelt (Australia) Pty Ltd ("Umwelt") Copyright in the drawings, information and data recorded ("the information") is the property of Umwelt. This document and the information are solely for the use of the authorized recipient and this document may not be used, copied or reproduced in whole or part for any purpose other than that which it was supplied by Umwelt. Umwelt makes no representation, undertakes no duty and accepts no responsibility to any third party who may use or rely upon this document or the information.

APPROVED FOR AND ON BEHALF OF Umwelt



APPENDIX B.4f

Moreton Hill Wind Farm: Native Vegetation Removal within Planning Overlays

Legend

- Project Site
- Construction Footprint
- Roads
- Major Watercourse
- Local Government Area

Mapped Vegetation

- Impacted Native Vegetation

Planning Overlays

- ESO1 – Environmental Significance Overlay – Schedule 1
- ESO2 – Environmental Significance Overlay – Schedule 2
- LSIO - Land Subject to Inundation Overlay
- VPO2 – Vegetation Protection Overlay - Schedule 2

Mapped Native Vegetation

- Plains Grassland (Heavier Soils) (EVC 132_61)




Kilometres

Scale 1:30,000 at A4
GDA2020 MGA Zone 54



This document and the information are subject to Terms and Conditions and Umwelt (Australia) Pty Ltd ("Umwelt") Copyright in the drawings, information and data recorded ("the information") is the property of Umwelt. This document and the information are solely for the use of the authorized recipient and this document may not be used, copied or reproduced in whole or part for any purpose other than that which it was supplied by Umwelt. Umwelt makes no representation, undertakes no duty and accepts no responsibility to any third party who may use or rely upon this document or the information.
APPROVED FOR AND ON BEHALF OF Umwelt

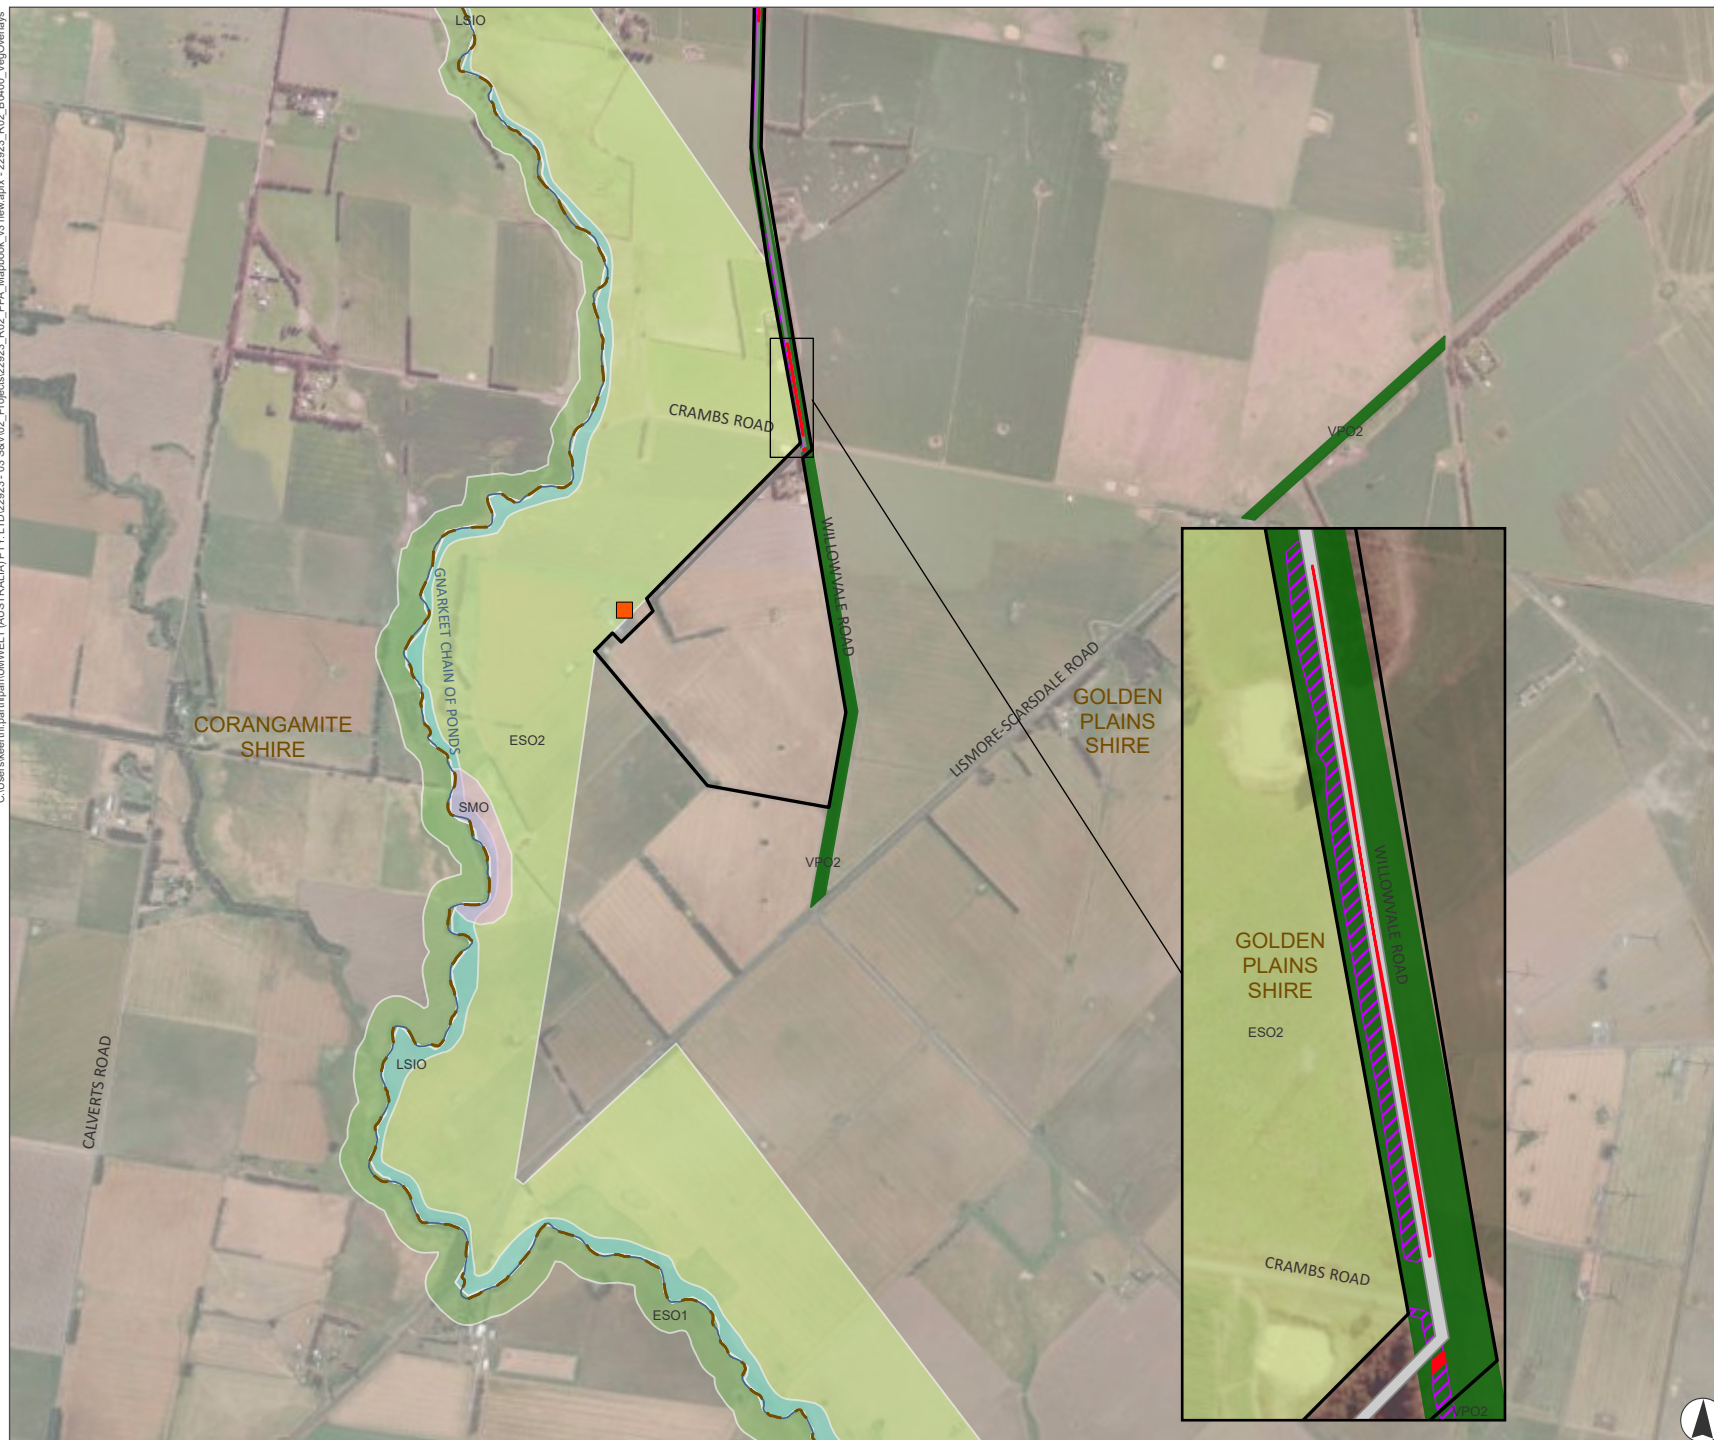

APPENDIX B.4g

Moreton Hill Wind Farm: Native Vegetation Removal within Planning Overlays

Legend

- Project Site
- Berrybank Terminal Station
- Construction Footprint
- Roads
- Major Watercourse
- Local Government Area

Mapped Vegetation

- Impacted Native Vegetation

Planning Overlays

- ESO1 – Environmental Significance Overlay – Schedule 1
- ESO2 – Environmental Significance Overlay – Schedule 2
- LSIO – Land Subject to Inundation Overlay
- SMO – Salinity Management Overlay
- VPO2 – Vegetation Protection Overlay - Schedule 2

Mapped Native Vegetation

- Plains Grassland (Heavier Soils) (EVC 132_61)




Kilometres

Scale 1:30,000 at A4
GDA2020 MGA Zone 54



This document and the information are subject to Terms and Conditions and Umwelt (Australia) Pty Ltd ("Umwelt") Copyright in the drawings, information and data recorded ("the information") is the property of Umwelt. This document and the information are solely for the use of the authorized recipient and this document may not be used, copied or reproduced in whole or part for any purpose other than that which it was supplied by Umwelt. Umwelt makes no representation, undertakes no duty and accepts no responsibility to any third party who may use or rely upon this document or the information.

APPROVED FOR AND ON BEHALF OF Umwelt

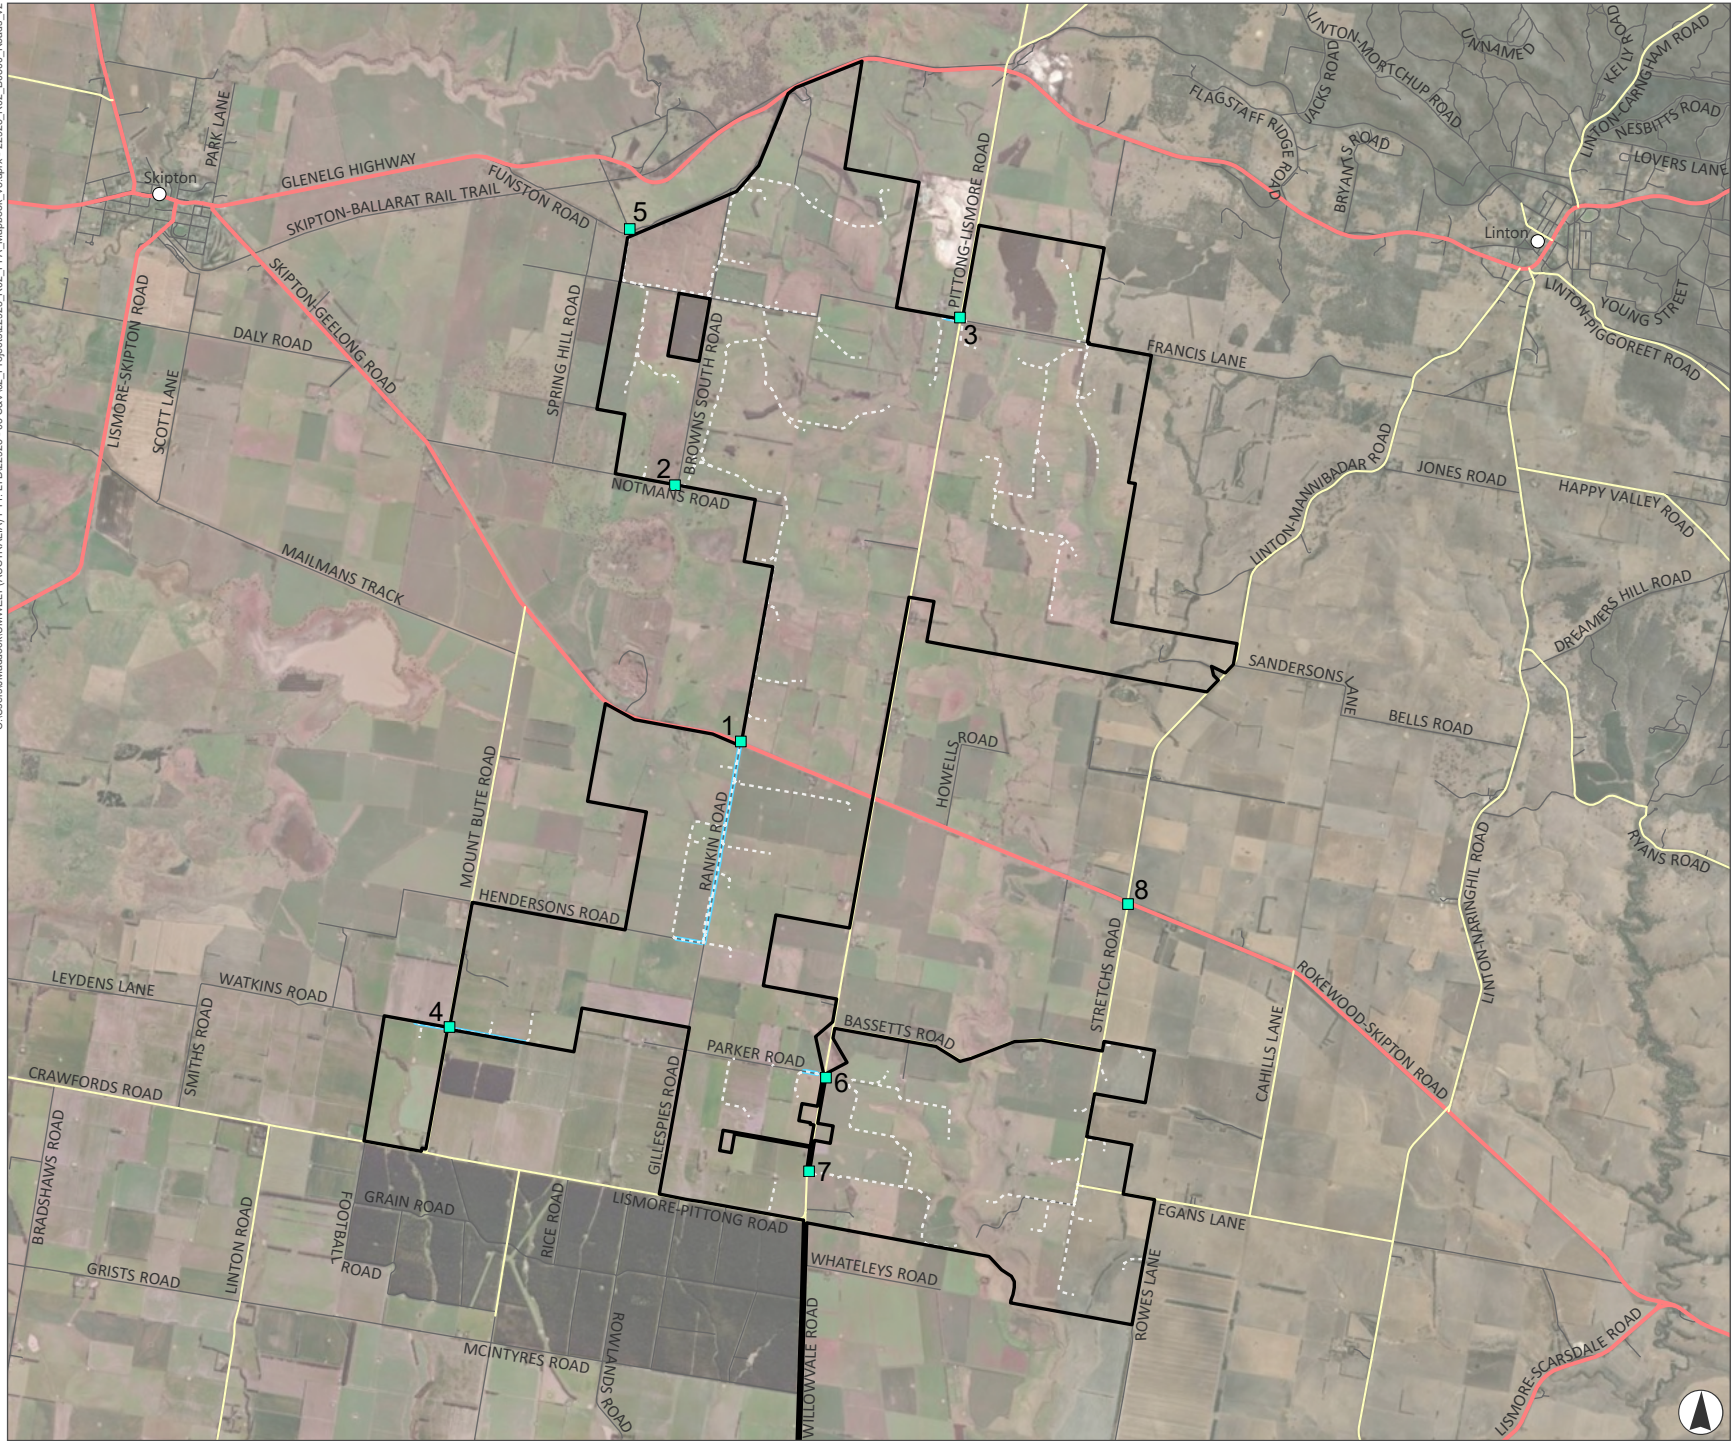

APPENDIX B.5

Moreton Hill Wind Farm: Site Entry Points, Internal Access Tracks and Local Road Upgrades

Legend

- Project Site
- Site Entry Point
- Highway/Arterial Road
- Link Road
- Local Road
- Access Road/track
- Local Roads to be Upgraded




Kilometres

Scale 1:96,000 at A4
GDA2020 MGA Zone 54



This document and the information are subject to Terms and Conditions and Umwelt (Australia) Pty Ltd ("Umwelt") Copyright in the drawings, information and data recorded ("the information") is the property of Umwelt. This document and the information are solely for the use of the authorized recipient and this document may not be used, copied or reproduced in whole or part for any purpose other than that which it was supplied by Umwelt. Umwelt makes no representation, undertakes no duty and accepts no responsibility to any third party who may use or rely upon this document or the information.

APPROVED FOR AND ON BEHALF OF Umwelt

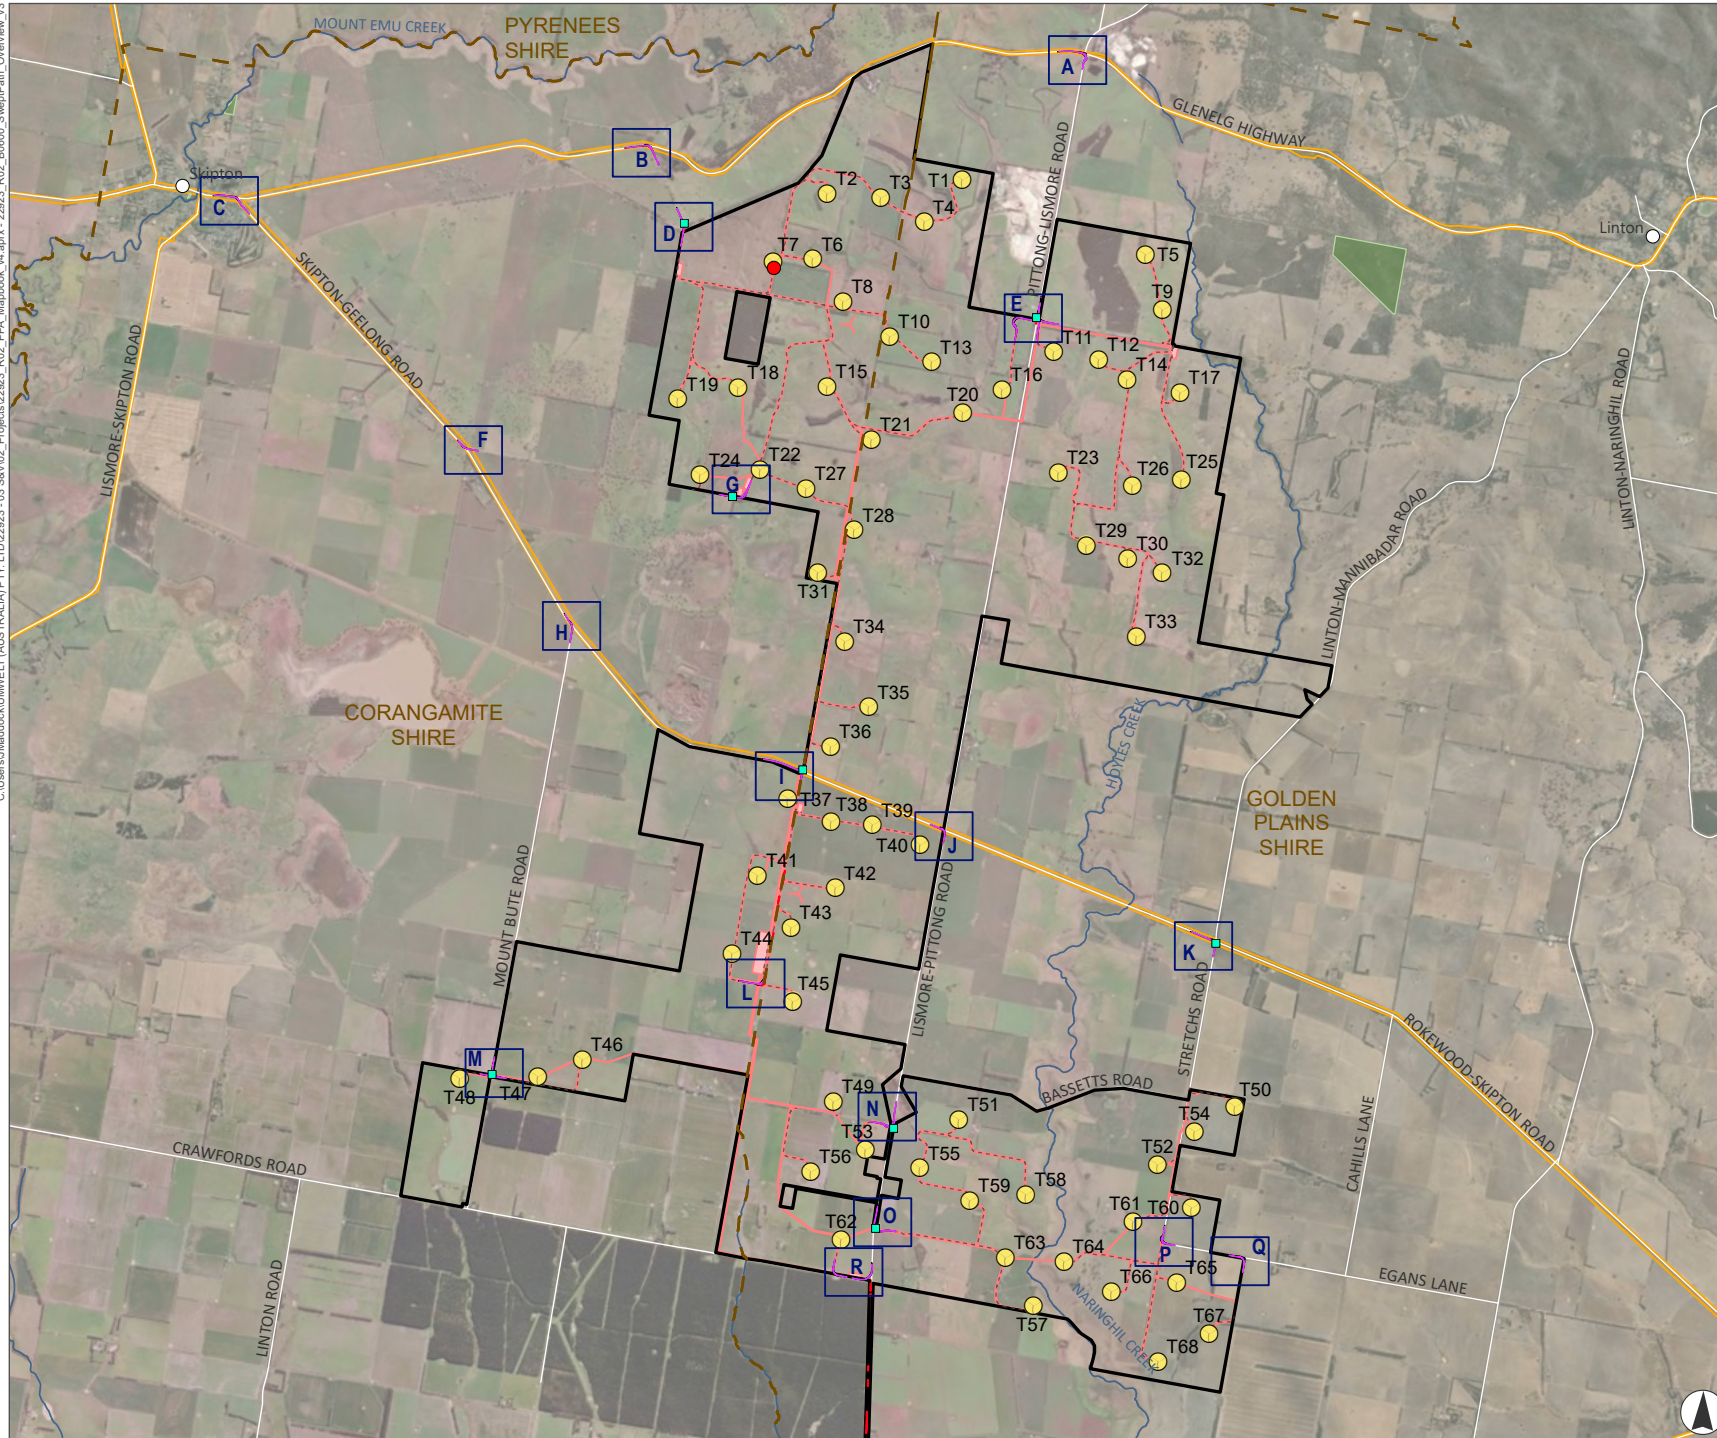

APPENDIX B.6

Moreton Hill Wind Farm: Swept Paths

Legend

- Project Site
- Site Entry Point
- Township
- Turbine
- Access Tracks
- Construction Footprint
- Blade Sweep Envelope
- Tyre Impact Envelope - Swept Path
- Local Government Area
- TRZ2 - Transport Zone 2- Principal Road Network
- Roads
- Major Watercourse
- Parks and Reserves
- Mapped Vegetation**
 - Impacted Tree
 - Impacted Vegetation



Scale 1:90,000 at A4
GDA2020 MGA Zone 54



This document and the information are subject to Terms and Conditions and Umwelt (Australia) Pty Ltd ("Umwelt") Copyright in the drawings, information and data recorded ("the information") is the property of Umwelt. This document and the information are solely for the use of the authorized recipient and this document may not be used, copied or reproduced in whole or part for any purpose other than that which it was supplied by Umwelt. Umwelt makes no representation, undertakes no duty and accepts no responsibility to any third party who may use or rely upon this document or the information.

APPROVED FOR AND ON BEHALF OF Umwelt




APPENDIX B.6A

Moreton Hill Wind Farm: Swept Paths

Legend

- Blade Sweep Envelope
- Tyre Impact Envelope - Swept Path
- Local Government Area
- TRZ2 - Transport Zone 2- Principal Road Network
- Property
- Roads

For Swept Path Details see Planning
Report Appendix O: Traffic Impact
Assessment **Turn 12 - 'PL'** in
Appendix B

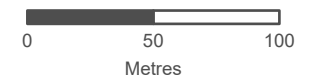

Scale 1:3,000 at A4
GDA2020 MGA Zone 54



This document and the information are subject to Terms and Conditions and Umwelt (Australia) Pty Ltd ("Umwelt") Copyright in the drawings, information and data recorded ("the information") is the property of Umwelt. This document and the information are solely for the use of the authorized recipient and this document may not be used, copied or reproduced in whole or part for any purpose other than that which it was supplied by Umwelt. Umwelt makes no representation, undertakes no duty and accepts no responsibility to any third party who may use or rely upon this document or the information.

APPROVED FOR AND ON BEHALF OF Umwelt




APPENDIX B.6B

Moreton Hill Wind Farm: Swept Paths

- Legend**
- Blade Sweep Envelope
 - Tyre Impact Envelope - Swept Path
 - Local Government Area
 - TRZ2 - Transport Zone 2- Principal Road Network
 - Property
 - Roads

For Swept Path Details see Planning Report Appendix O: Traffic Impact Assessment **Turn 11 - 'PK'** in Appendix B

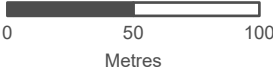

Scale 1:3,000 at A4
GDA2020 MGA Zone 54



This document and the information are subject to Terms and Conditions and Umwelt (Australia) Pty Ltd ("Umwelt") Copyright in the drawings, information and data recorded ("the information") is the property of Umwelt. This document and the information are solely for the use of the authorized recipient and this document may not be used, copied or reproduced in whole or part for any purpose other than that which it was supplied by Umwelt. Umwelt makes no representation, undertakes no duty and accepts no responsibility to any third party who may use or rely upon this document or the information.

APPROVED FOR AND ON BEHALF OF Umwelt




APPENDIX B.6C

Moreton Hill Wind Farm: Swept Paths

Legend

- Blade Sweep Envelope
- Tyre Impact Envelope - Swept Path
- Local Government Area
- TRZ2 - Transport Zone 2- Principal Road Network
- Property
- Roads

For Swept Path Details see Planning Report Appendix O: Traffic Impact Assessment **Turn 16 - 'PP'** in Appendix B

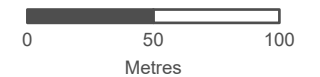

Scale 1:3,000 at A4
GDA2020 MGA Zone 54



This document and the information are subject to Terms and Conditions and Umwelt (Australia) Pty Ltd ("Umwelt") Copyright in the drawings, information and data recorded ("the information") is the property of Umwelt. This document and the information are solely for the use of the authorized recipient and this document may not be used, copied or reproduced in whole or part for any purpose other than that which it was supplied by Umwelt. Umwelt makes no representation, undertakes no duty and accepts no responsibility to any third party who may use or rely upon this document or the information.

APPROVED FOR AND ON BEHALF OF Umwelt




APPENDIX B.6D

Moreton Hill Wind Farm: Swept Paths

Legend

- Project Site
- Site Entry Point
- Access Tracks
- Construction Footprint
- Blade Sweep Envelope
- Tyre Impact Envelope - Swept Path
- Local Government Area
- Property
- Mapped Vegetation**
- Impacted Vegetation

For Swept Path Details see Planning
Report Appendix O: Traffic Impact
Assessment **Turn 24 - 'PX'** in
Appendix B

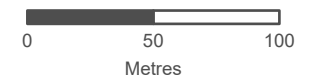

Scale 1:3,000 at A4
GDA2020 MGA Zone 54



This document and the information are subject to Terms and Conditions and
Umwelt (Australia) Pty Ltd ("Umwelt") Copyright in the drawings,
information and data recorded ("the information") is the property of Umwelt.
This document and the information are solely for the use of the authorized
recipient and this document may not be used, copied or reproduced in
whole or part for any purpose other than that which it was supplied by
Umwelt. Umwelt makes no representation, undertakes no duty and
accepts no responsibility to any third party who may use or rely upon this
document or the information.
APPROVED FOR AND ON BEHALF OF Umwelt




APPENDIX B.6E

Moreton Hill Wind Farm: Swept Paths

Legend

- Project Site
- Site Entry Point
- Access Tracks
- Construction Footprint
- Blade Sweep Envelope
- Tyre Impact Envelope - Swept Path
- Local Government Area
- Property
- Roads
- Mapped Vegetation**
- Impacted Vegetation

For Swept Path Details see Planning
Report Appendix O: Traffic Impact
Assessment **Turns 15 - 'PO' / 14 -
'PN' / 13 - 'PM'** in Appendix B

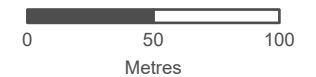

Scale 1:3,000 at A4
GDA2020 MGA Zone 54



This document and the information are subject to Terms and Conditions and
Umwelt (Australia) Pty Ltd ("Umwelt") Copyright in the drawings,
information and data recorded ("the information") is the property of Umwelt.
This document and the information are solely for the use of the authorized
recipient and this document may not be used, copied or reproduced in
whole or part for any purpose other than that which it was supplied by
Umwelt. Umwelt makes no representation, undertakes no duty and
accepts no responsibility to any third party who may use or rely upon this
document or the information.
APPROVED FOR AND ON BEHALF OF Umwelt




APPENDIX B.6F

Moreton Hill Wind Farm: Swept Paths

Legend

- Blade Sweep Envelope
- Tyre Impact Envelope - Swept Path
- Local Government Area
- TRZ2 - Transport Zone 2- Principal Road Network
- Property
- Roads

For Swept Path Details see Planning Report Appendix O: Traffic Impact Assessment Turn 17- 'PQ' in Appendix B

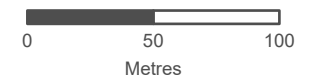

Scale 1:3,000 at A4
GDA2020 MGA Zone 54



This document and the information are subject to Terms and Conditions and Umwelt (Australia) Pty Ltd ("Umwelt") Copyright in the drawings, information and data recorded ("the information") is the property of Umwelt. This document and the information are solely for the use of the authorized recipient and this document may not be used, copied or reproduced in whole or part for any purpose other than that which it was supplied by Umwelt. Umwelt makes no representation, undertakes no duty and accepts no responsibility to any third party who may use or rely upon this document or the information.

APPROVED FOR AND ON BEHALF OF Umwelt




APPENDIX B.6G

Moreton Hill Wind Farm: Swept Paths

- Legend**
- Project Site
 - Site Entry Point
 - Turbine
 - Access Tracks
 - Construction Footprint
 - Blade Sweep Envelope
 - Tyre Impact Envelope - Swept Path
 - Local Government Area
 - Property

For Swept Path Details see Planning
Report Appendix O: Traffic Impact
Assessment **Turn 22 - 'PV'** in
Appendix B

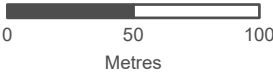

Scale 1:3,000 at A4
GDA2020 MGA Zone 54



This document and the information are subject to Terms and Conditions and Umwelt (Australia) Pty Ltd ("Umwelt") Copyright in the drawings, information and data recorded ("the information") is the property of Umwelt. This document and the information are solely for the use of the authorized recipient and this document may not be used, copied or reproduced in whole or part for any purpose other than that which it was supplied by Umwelt. Umwelt makes no representation, undertakes no duty and accepts no responsibility to any third party who may use or rely upon this document or the information.

APPROVED FOR AND ON BEHALF OF Umwelt




APPENDIX B.6H

Moreton Hill Wind Farm: Swept Paths

Legend

- Blade Sweep Envelope
- Tyre Impact Envelope - Swept Path
- Local Government Area
- TRZ2 - Transport Zone 2- Principal Road Network
- Property
- Roads

For Swept Path Details see Planning Report Appendix O: Traffic Impact Assessment **Turn 18 - 'PR'** in Appendix B

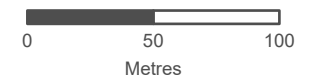

Scale 1:3,000 at A4
GDA2020 MGA Zone 54



This document and the information are subject to Terms and Conditions and Umwelt (Australia) Pty Ltd ("Umwelt") Copyright in the drawings, information and data recorded ("the information") is the property of Umwelt. This document and the information are solely for the use of the authorized recipient and this document may not be used, copied or reproduced in whole or part for any purpose other than that which it was supplied by Umwelt. Umwelt makes no representation, undertakes no duty and accepts no responsibility to any third party who may use or rely upon this document or the information.
APPROVED FOR AND ON BEHALF OF Umwelt




APPENDIX B.6I

Moreton Hill Wind Farm: Swept Paths

Legend

- Project Site
- Site Entry Point
- Turbine
- Access Tracks
- Construction Footprint
- Blade Sweep Envelope
- Tyre Impact Envelope - Swept Path
- Local Government Area
- TRZ2 - Transport Zone 2- Principal Road Network
- Property
- Roads

For Swept Path Details see Planning
Report Appendix O: Traffic Impact
Assessment **Turn 20 - 'PT'** in
Appendix B

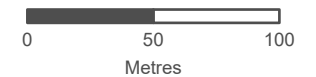

Scale 1:3,000 at A4
GDA2020 MGA Zone 54



This document and the information are subject to Terms and Conditions and Umwelt (Australia) Pty Ltd ("Umwelt") Copyright in the drawings, information and data recorded ("the information") is the property of Umwelt. This document and the information are solely for the use of the authorized recipient and this document may not be used, copied or reproduced in whole or part for any purpose other than that which it was supplied by Umwelt. Umwelt makes no representation, undertakes no duty and accepts no responsibility to any third party who may use or rely upon this document or the information.
APPROVED FOR AND ON BEHALF OF Umwelt




APPENDIX B.6J

Moreton Hill Wind Farm: Swept Paths

Legend

- Project Site
- Turbine
- Access Tracks
- Construction Footprint
- Blade Sweep Envelope
- Tyre Impact Envelope - Swept Path
- Local Government Area
- TRZ2 - Transport Zone 2- Principal Road Network
- Property
- Roads
- Mapped Vegetation
- Impacted Vegetation

For Swept Path Details see Planning Report Appendix O: Traffic Impact Assessment **Turn 19 - 'PS'** in Appendix B

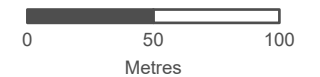

Scale 1:3,000 at A4
GDA2020 MGA Zone 54



This document and the information are subject to Terms and Conditions and Umwelt (Australia) Pty Ltd ("Umwelt") Copyright in the drawings, information and data recorded ("the information") is the property of Umwelt. This document and the information are solely for the use of the authorized recipient and this document may not be used, copied or reproduced in whole or part for any purpose other than that which it was supplied by Umwelt. Umwelt makes no representation, undertakes no duty and accepts no responsibility to any third party who may use or rely upon this document or the information.

APPROVED FOR AND ON BEHALF OF Umwelt

Legend

- Site Entry Point
- Blade Sweep Envelope
- Tyre Impact Envelope - Swept Path
- Local Government Area
- TR22 - Transport Zone 2- Principal Road Network
- Property
- Roads



This document and the information are subject to Terms and Conditions and Umwelt (Australia) Pty Ltd ("Umwelt") Copyright in the drawings, information and data recorded ("the Information") is the property of Umwelt. This document and the information are solely for the use of the authorized recipient and this document may not be used, copied or reduced in whole or part for any purpose other than that which it was supplied by Umwelt. Umwelt makes no representation, undertakes no duty and accepts no responsibility to any third party who may use or rely upon this document or the information.

APPROVED FOR AND ON BEHALF OF Umwelt




APPENDIX B.6L

Moreton Hill Wind Farm: Swept Paths

- Legend**
- Project Site
 - Access Tracks
 - Construction Footprint
 - Blade Sweep Envelope
 - Tyre Impact Envelope - Swept Path
 - Local Government Area
 - Property
- Mapped Vegetation**
- Impacted Vegetation

For Swept Path Details see Planning
Report Appendix O: Traffic Impact
Assessment **Turn 21 - 'PU'** in
Appendix B

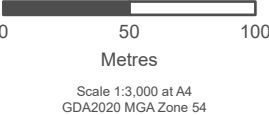


This document and the information are subject to Terms and Conditions and
Umwelt (Australia) Pty Ltd ("Umwelt") Copyright in the drawings,
information and data recorded ("the information") is the property of Umwelt.
This document and the information are solely for the use of the authorized
recipient and this document may not be used, copied or reproduced in
whole or part for any purpose other than that which it was supplied by
Umwelt. Umwelt makes no representation, undertakes no duty and
accepts no responsibility to any third party who may use or rely upon this
document or the information.
APPROVED FOR AND ON BEHALF OF Umwelt

Moreton Hill Wind Farm: Swept Paths

- Project Site
- Site Entry Point
- Access Tracks
- Construction Footprint
- Blade Sweep Envelope
- Tyre Impact Envelope - Swept Path
- Local Government Area
- Property
- Roads

For Swept Path Details see Planning Report Appendix O: Traffic Impact Assessment **Turn 23 - 'PW'** in Appendix B

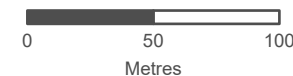

Scale 1:3,000 at A4
GDA2020 MGA Zone 54



This document and the information are subject to Terms and Conditions and Umwelt (Australia) Pty Ltd ("Umwelt") Copyright in the drawings, information and data recorded ("the information") is the property of Umwelt. This document and the information are solely for the use of the authorized recipient and this document may not be used, copied or reproduced in whole or part for any purpose other than that which it was supplied by Umwelt. Umwelt makes no representation, undertakes no duty and accepts no responsibility to any third party who may use or rely upon this document or the information.

APPROVED FOR AND ON BEHALF OF Umwelt

Moreton Hill Wind Farm: Swept Paths

- Project Site
- Site Entry Point
- Access Tracks
- Construction Footprint
- Blade Sweep Envelope
- Tyre Impact Envelope - Swept Path
- Local Government Area
- Property
- Roads

A horizontal bar chart representing the distance of the 100m race. The bar is divided into two equal halves, each representing 50 metres. The total length of the bar is 100 metres.



This document and the information are subject to Terms and Conditions and Umwelt (Australia) Pty Ltd ("Umwelt") Copyright in the drawings, information and data recorded ("the information") is the property of Umwelt. This document and the information are solely for the use of the authorized recipient and this document may not be used, copied or reproduced in whole or part for any purpose other than that which it was supplied by Umwelt. Umwelt makes no representation, undertakes no duty and accepts no responsibility to any third party who may use or rely upon this document or the information.

APPROVED FOR AND ON BEHALF OF Umwelt




APPENDIX B.60

Moreton Hill Wind Farm: Swept Paths

- Legend**
- Project Site
 - Site Entry Point
 - Access Tracks
 - Construction Footprint
 - Blade Sweep Envelope
 - Tyre Impact Envelope - Swept Path
 - Local Government Area
 - Property
 - Roads
- Mapped Vegetation**
- Impacted Vegetation

For Swept Path Details see Planning
Report Appendix O: Traffic Impact
Assessment **Turn 26 - 'PZ'** in
Appendix B

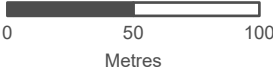

Scale 1:3,000 at A4
GDA2020 MGA Zone 54



This document and the information are subject to Terms and Conditions and Umwelt (Australia) Pty Ltd ("Umwelt") Copyright in the drawings, information and data recorded ("the information") is the property of Umwelt. This document and the information are solely for the use of the authorized recipient and this document may not be used, copied or reproduced in whole or part for any purpose other than that which it was supplied by Umwelt. Umwelt makes no representation, undertakes no duty and accepts no responsibility to any third party who may use or rely upon this document or the information.

APPROVED FOR AND ON BEHALF OF Umwelt




APPENDIX B.6P

Moreton Hill Wind Farm: Swept Paths

- Legend**
- Project Site
 - Access Tracks
 - Construction Footprint
 - Blade Sweep Envelope
 - Tyre Impact Envelope - Swept Path
 - Local Government Area
 - Property
 - Roads

For Swept Path Details see Planning
Report Appendix O: Traffic Impact
Assessment **Turn 30 - 'PZD'** in
Appendix B

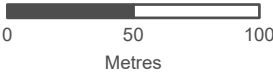

Scale 1:3,000 at A4
GDA2020 MGA Zone 54



This document and the information are subject to Terms and Conditions and
Umwelt (Australia) Pty Ltd ("Umwelt") Copyright in the drawings,
information and data recorded ("the information") is the property of Umwelt.
This document and the information are solely for the use of the authorized
recipient and this document may not be used, copied or reproduced in
whole or part for any purpose other than that which it was supplied by
Umwelt. Umwelt makes no representation, undertakes no duty and
accepts no responsibility to any third party who may use or rely upon this
document or the information.
APPROVED FOR AND ON BEHALF OF Umwelt

Legend

- Project Site
- Construction Footprint
- Blade Sweep Envelope
- Tyre Impact Envelope - Swept Path
- Local Government Area
- Property
- Roads



This document and the information are subject to Terms and Conditions and Umwelt (Australia) Pty Ltd ("Umwelt") Copyright in the drawings, information and data recorded ("the information") is the property of Umwelt. This document and the information are solely for the use of the authorized recipient and this document may not be used, copied or reproduced in whole or part for any purpose other than that which it was supplied by Umwelt. Umwelt makes no representation, undertakes no duty and accepts no responsibility to any third party who may use or rely upon this document or the information.

APPROVED FOR AND ON BEHALF OF Umwelt




APPENDIX B.6R

Moreton Hill Wind Farm: Swept Paths

Legend

- Project Site
- Access Tracks
- Construction Footprint
- Blade Sweep Envelope
- Tyre Impact Envelope - Swept Path
- Local Government Area
- Property
- Roads
- Mapped Vegetation
- Impacted Vegetation

For Swept Path Details see Planning
Report Appendix O: Traffic Impact
Assessment **Turns 27 - 'PZA' / 28 -
'PZB'** in Appendix B

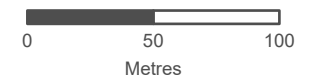

Scale 1:3,000 at A4
GDA2020 MGA Zone 54



This document and the information are subject to Terms and Conditions and
Umwelt (Australia) Pty Ltd ("Umwelt") Copyright in the drawings,
information and data recorded ("the information") is the property of Umwelt.
This document and the information are solely for the use of the authorized
recipient and this document may not be used, copied or reproduced in
whole or part for any purpose other than that which it was supplied by
Umwelt. Umwelt makes no representation, undertakes no duty and
accepts no responsibility to any third party who may use or rely upon this
document or the information.
APPROVED FOR AND ON BEHALF OF Umwelt

Moreton Hill Wind Farm: Turbine Coordinates and Distances

 Project Site


- 
- Turbine

Dwelling

- Outside 2km
- Within 1km
- Within 1km-2km

Turbine Buffers

-  1km Radius from Proposed Wind Turbines
 2km Radius from Proposed Wind Turbines

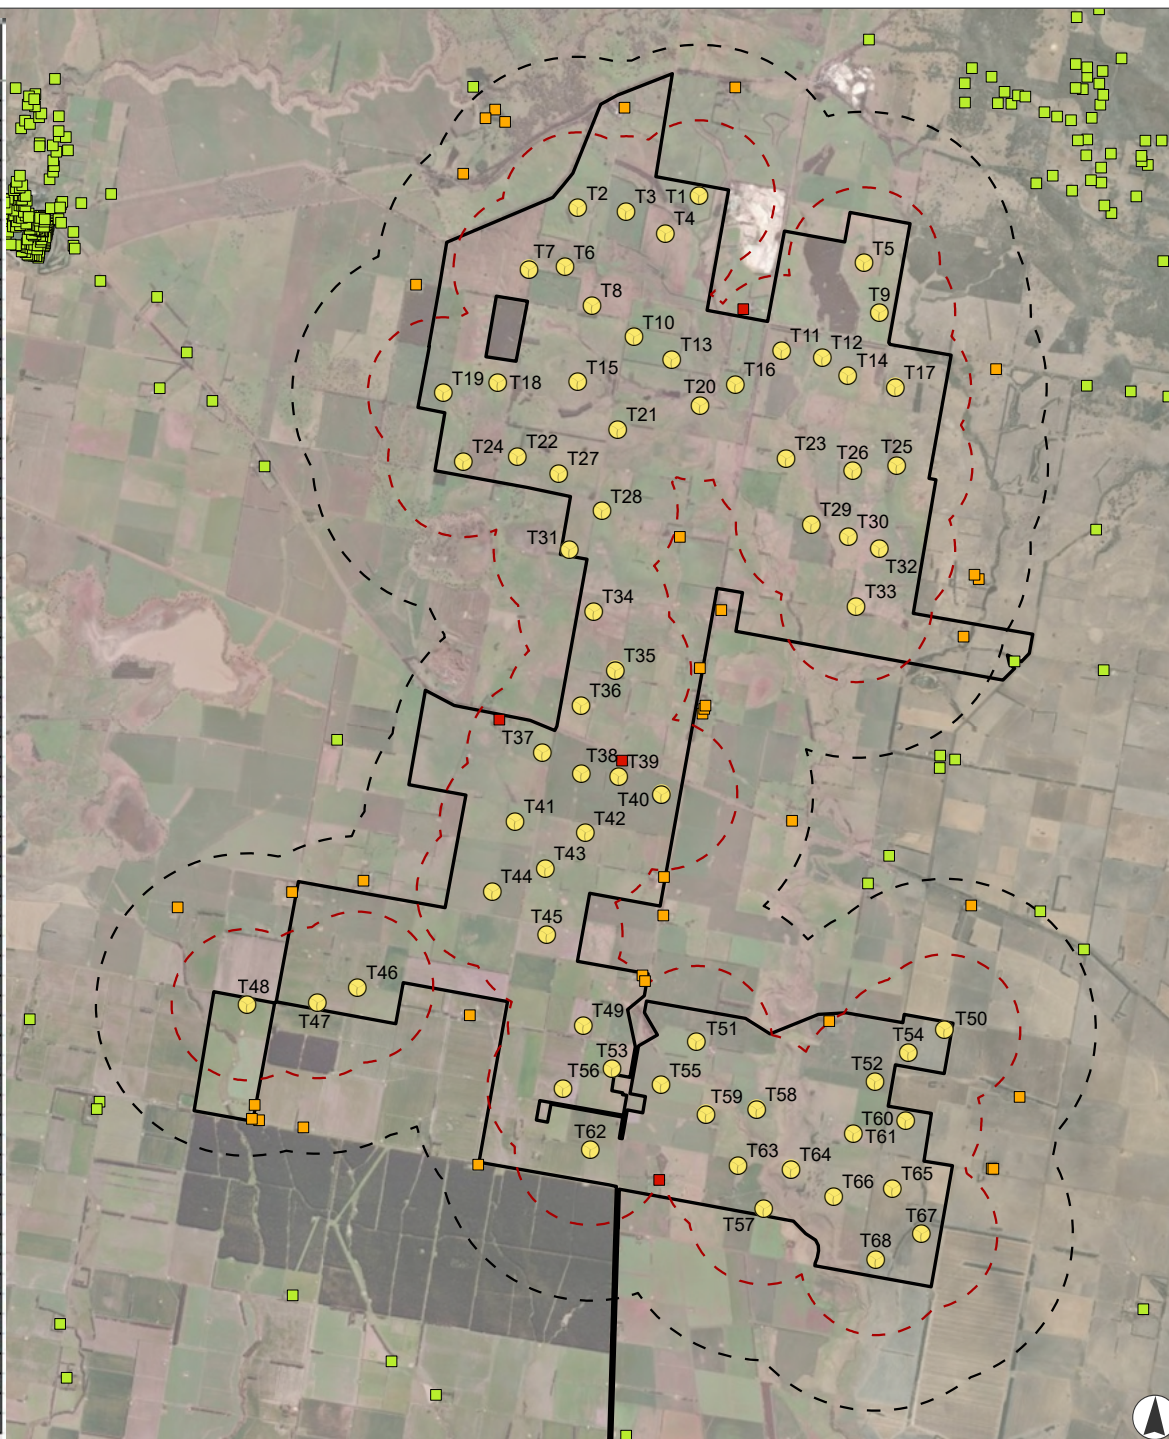

Kilometres

Scale 1:100,000 at A4
GDA2020 MGA Zone 54



This document and the information are subject to Terms and Conditions and
Umweltl (Australia) Pty Ltd ("Umweltl") Copyright in the drawings,
information and data recorded ("the information") is the property of Umweltl.
This document and the information are solely for the use of the authorized
recipient and this document may not be used, copied or reproduced in
whole or part for any purpose other than that which it was supplied by
Umweltl. Umweltl makes no representation, undertakes no duty and
accepts no responsibility to any third party who may use or rely upon this
document or its information.



APPROVED FOR AND ON BEHALF OF Umweltl



APPENDIX B.8a

Turbines within 1km of dwellings – Dwelling ID #111

- Legend**
- Project Site
 - Turbine
 - Dwelling #111
 - 1km Dwelling Buffer
 - Lot Boundary
 - Roads

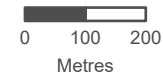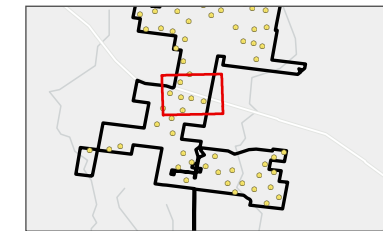

Scale 1:12,500 at A4
GDA2020 MGA Zone 54



This document and the information are subject to Terms and Conditions and Umwelt (Australia) Pty Ltd ("Umwelt") Copyright in the drawings, information and data recorded ("the information") is the property of Umwelt. This document and the information are solely for the use of the authorized recipient and this document may not be used, copied or reproduced in whole or part for any purpose other than that which it was supplied by Umwelt. Umwelt makes no representation, undertakes no duty and accepts no responsibility to any third party who may use or rely upon this document or the information.

APPROVED FOR AND ON BEHALF OF Umwelt




APPENDIX B.8c

Turbines within 1km of dwellings – Dwelling ID #84

Legend

- Project Site
- Turbine
- Dwelling #84
- 1km Dwelling Buffer
- Lot Boundary
- Roads

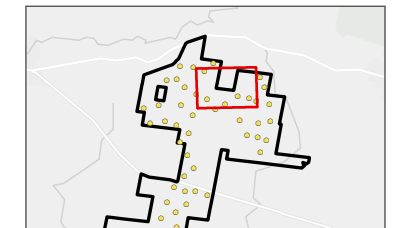

0 100 200
Metres

Scale 1:12,500 at A4
GDA2020 MGA Zone 54



This document and the information are subject to Terms and Conditions and Umwelt (Australia) Pty Ltd ("Umwelt") Copyright in the drawings, information and data recorded ("the information") is the property of Umwelt. This document and the information are solely for the use of the authorized recipient and this document may not be used, copied or reproduced in whole or part for any purpose other than that which it was supplied by Umwelt. Umwelt makes no representation, undertakes no duty and accepts no responsibility to any third party who may use or rely upon this document or the information.

APPROVED FOR AND ON BEHALF OF Umwelt

APPENDIX B.9

Moreton Hill Wind Farm: Wetlands and Waterways

Legend

- Major Watercourse
- Roads
- Project Site
- Mapped Wetlands
- Important Wetland
- Existing 220kV Transmission Line
- Site Entry Point
- Turbine
- Watertank
- Underground Transmission Line
- Underground Electrical Reticulation
- Electrical Pole
- Overhead Electrical Reticulation
- Passing Bay
- Underground Transmission Line Cable Pits
- Temporary Met Mast
- Current Onsite Substation Location
- Current O&M Facility Location
- Current BESS Location
- Laydown Area
- Temporary Concrete Batch Plant
- Wind Turbine Hardstand
- Access Tracks
- Underground Electrical Reticulation Footprint
- Underground Transmission Line Footprint




Kilometres


Scale 1:97,827 at A4
GDA2020 MGA Zone 54



This document and the information are subject to Terms and Conditions and Umwelt (Australia) Pty Ltd ("Umwelt") Copyright in the drawings, information and data recorded ("the information") is the property of Umwelt. This document and the information are solely for the use of the authorized recipient and this document may not be used, copied or reproduced in whole or part for any purpose other than that which it was supplied by Umwelt. Umwelt makes no representation, undertakes no duty and accepts no responsibility to any third party who may use or rely upon this document or the information.

APPROVED FOR AND ON BEHALF OF Umwelt

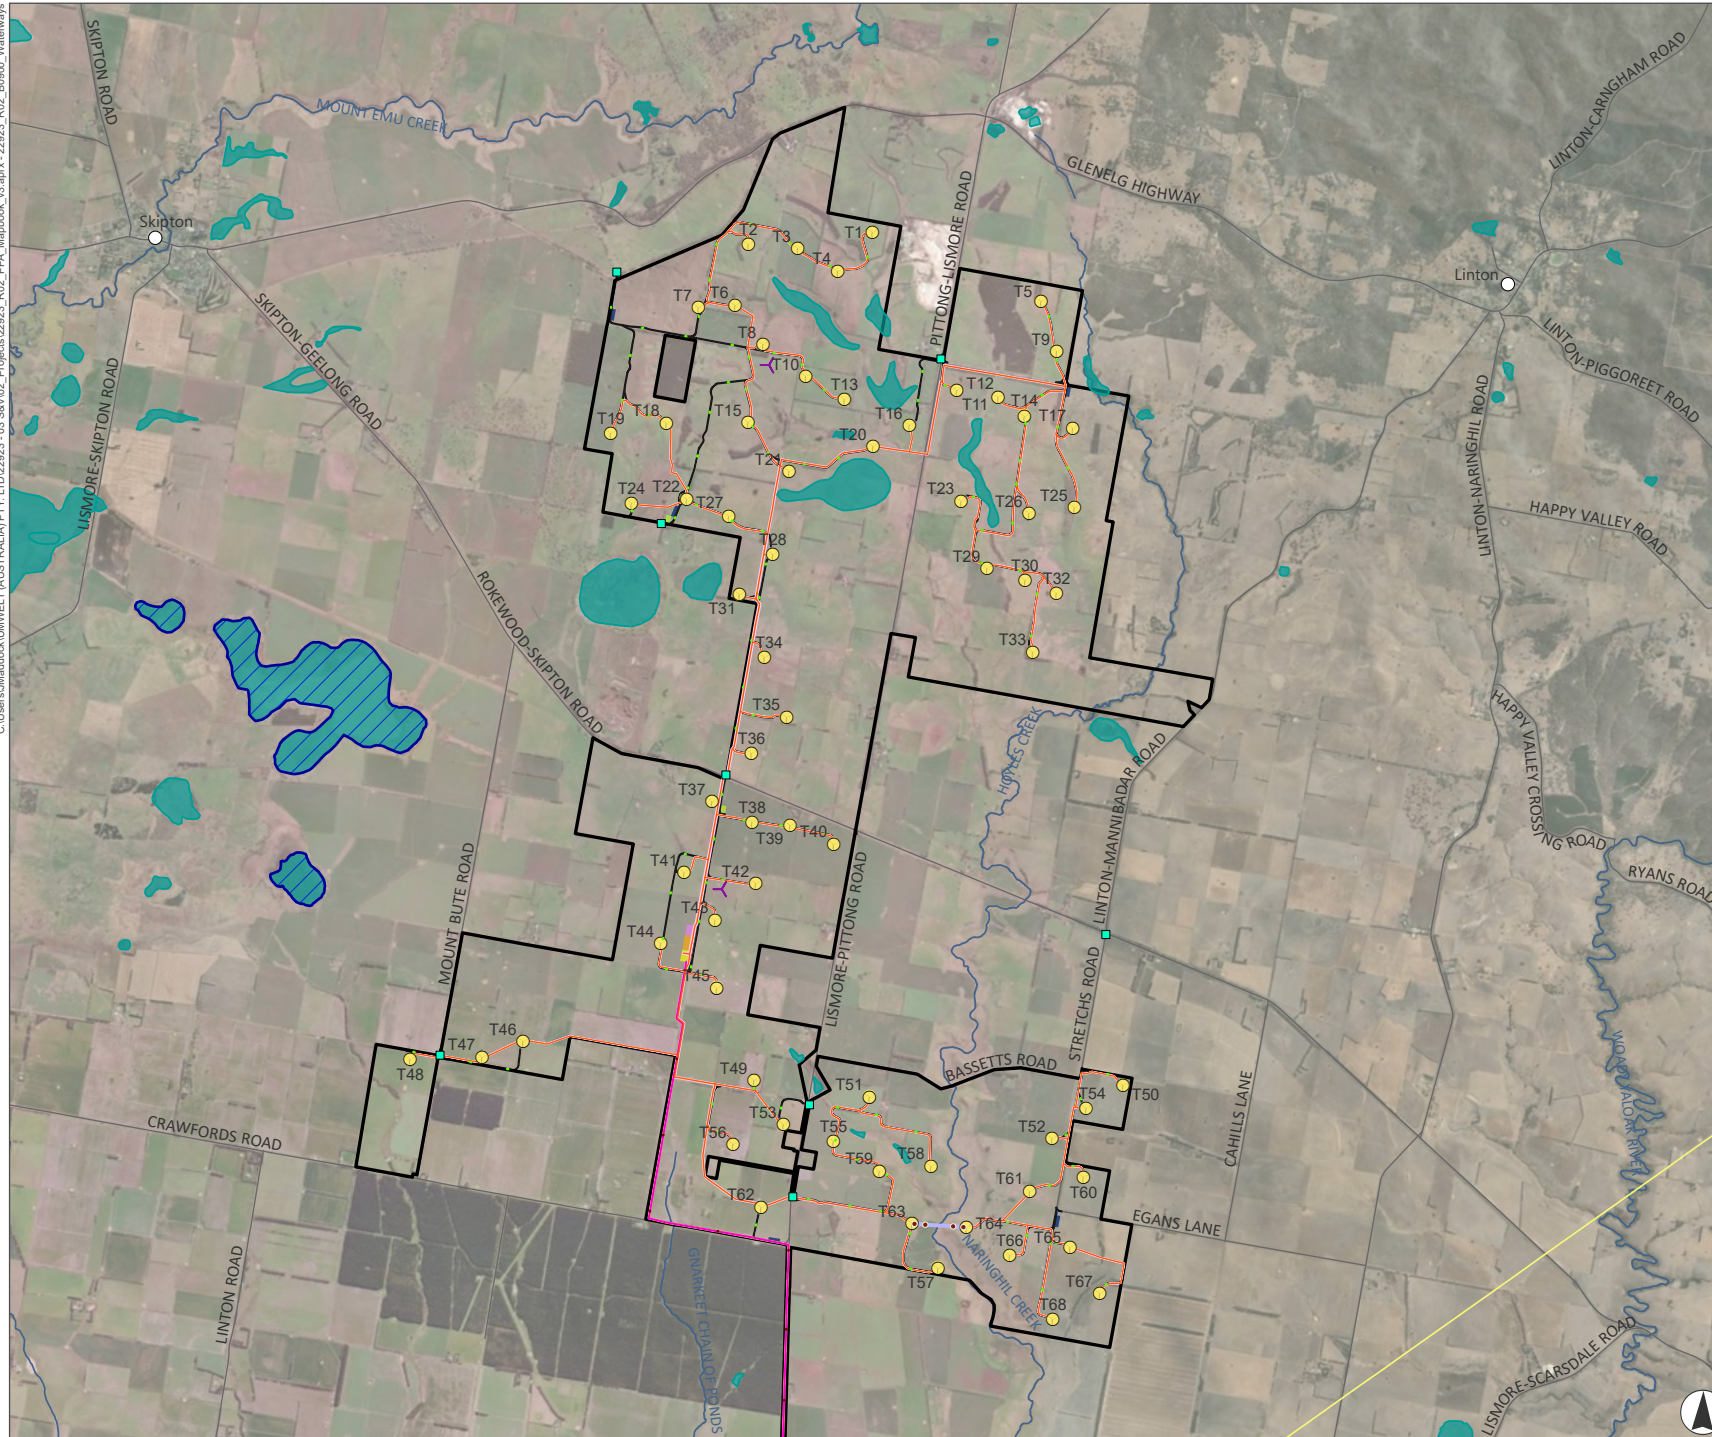

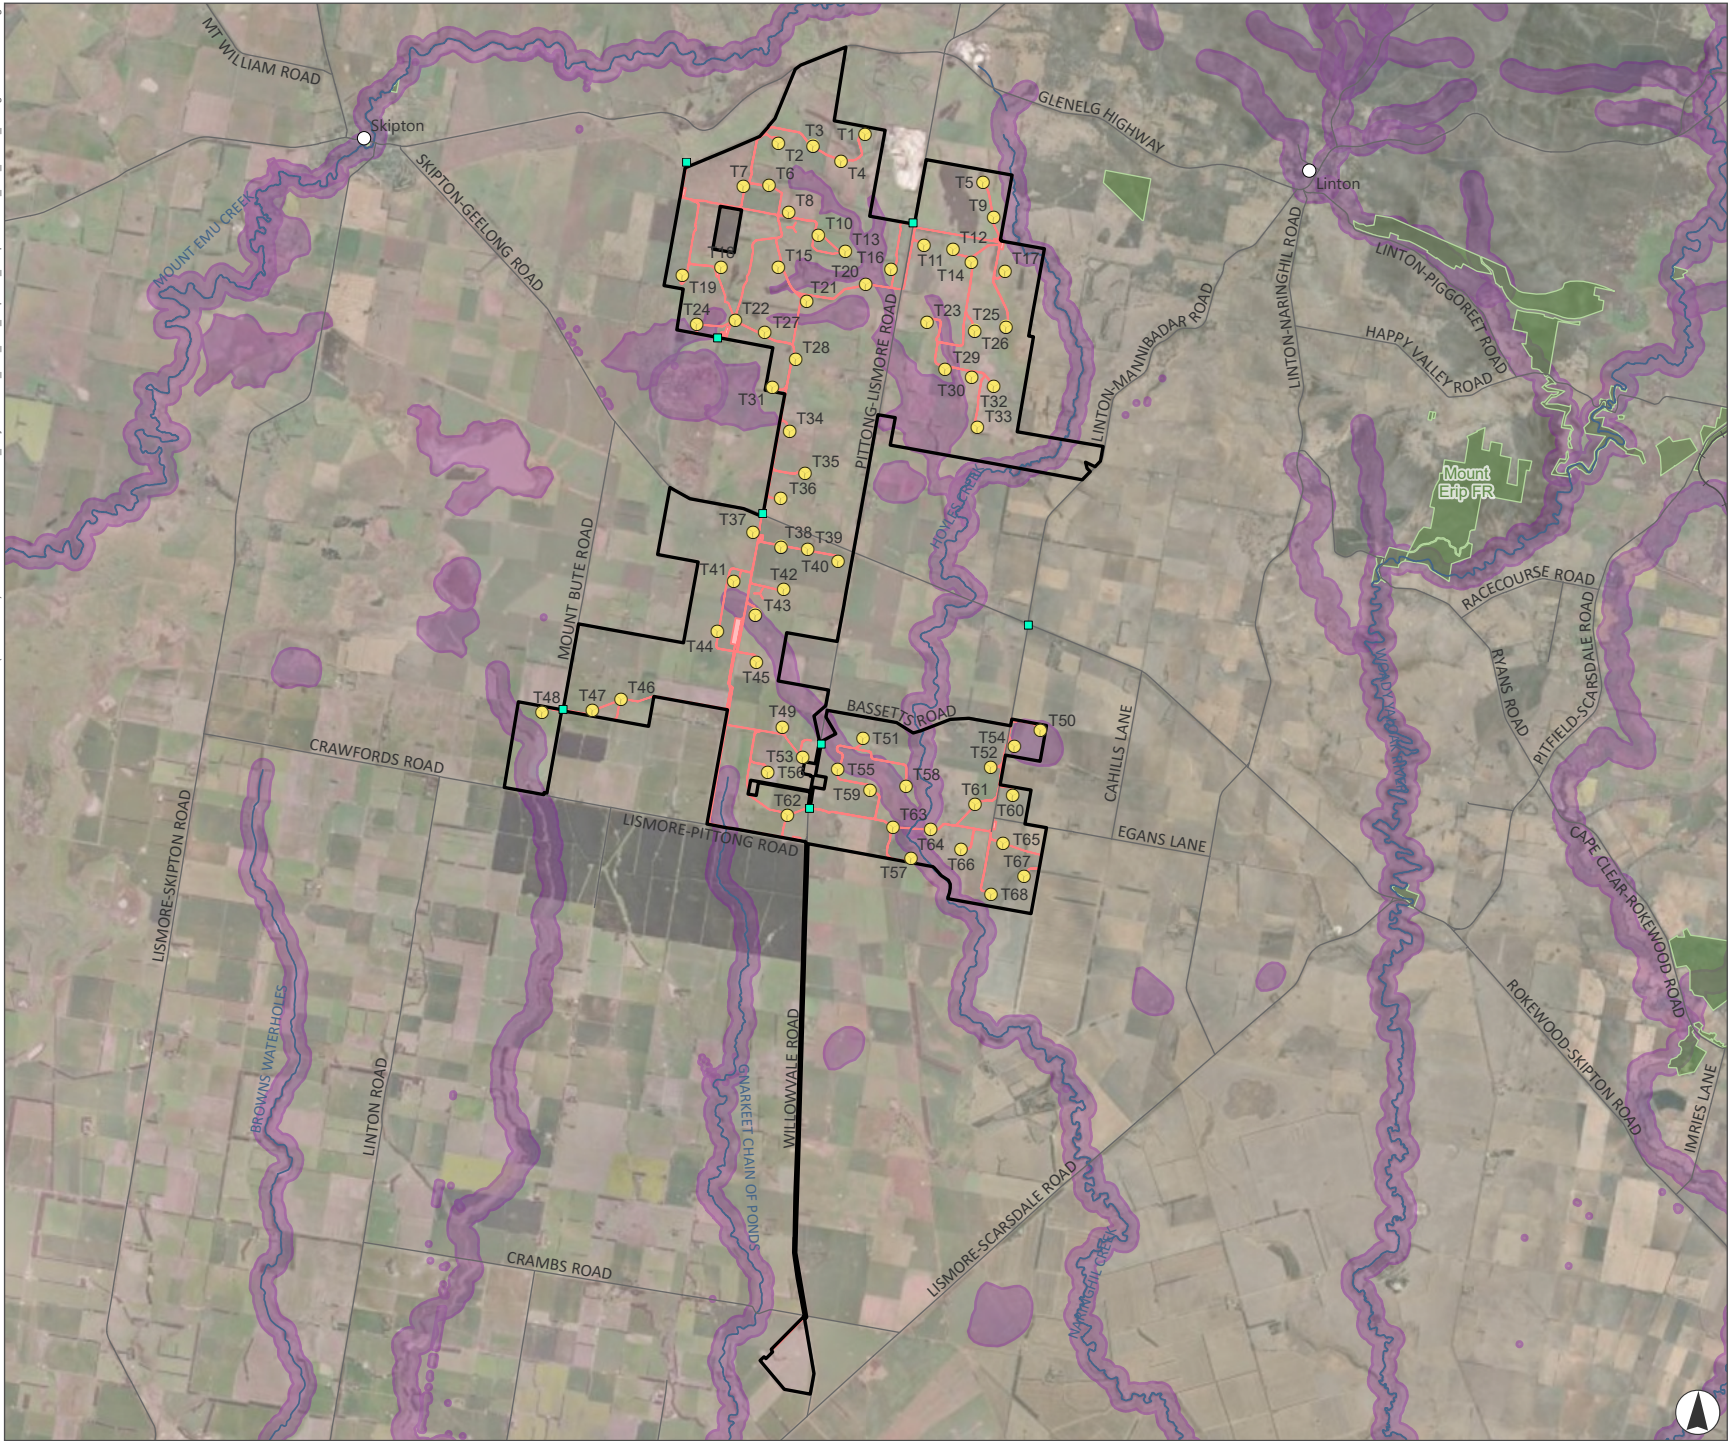


APPENDIX B.10

Moreton Hill Wind Farm: Areas of Cultural Heritage Sensitivity

Legend

- Roads
- Major Watercourse
- Railway
- ▭ Project Boundary
- ▭ Parks and Reserves
- ▭ Aboriginal Cultural Heritage Sensitivity
- Site Entry Point
- Turbine
- ▭ Construction Footprint

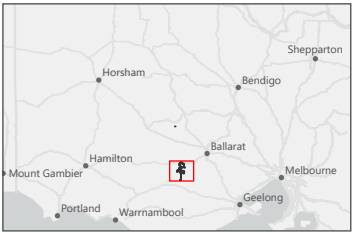


0 1.5 3
Kilometres

Scale 1:140,000 at A4
GDA2020 MGA Zone 54



This document and the information are subject to Terms and Conditions and Umwelt (Australia) Pty Ltd ("Umwelt") Copyright in the drawings, information and data recorded ("the information") is the property of Umwelt. This document and the information are solely for the use of the authorized recipient and this document may not be used, copied or reproduced in whole or part for any purpose other than that which it was supplied by Umwelt. Umwelt makes no representation, undertakes no duty and accepts no responsibility to any third party who may use or rely upon this document or the information.

APPROVED FOR AND ON BEHALF OF Umwelt

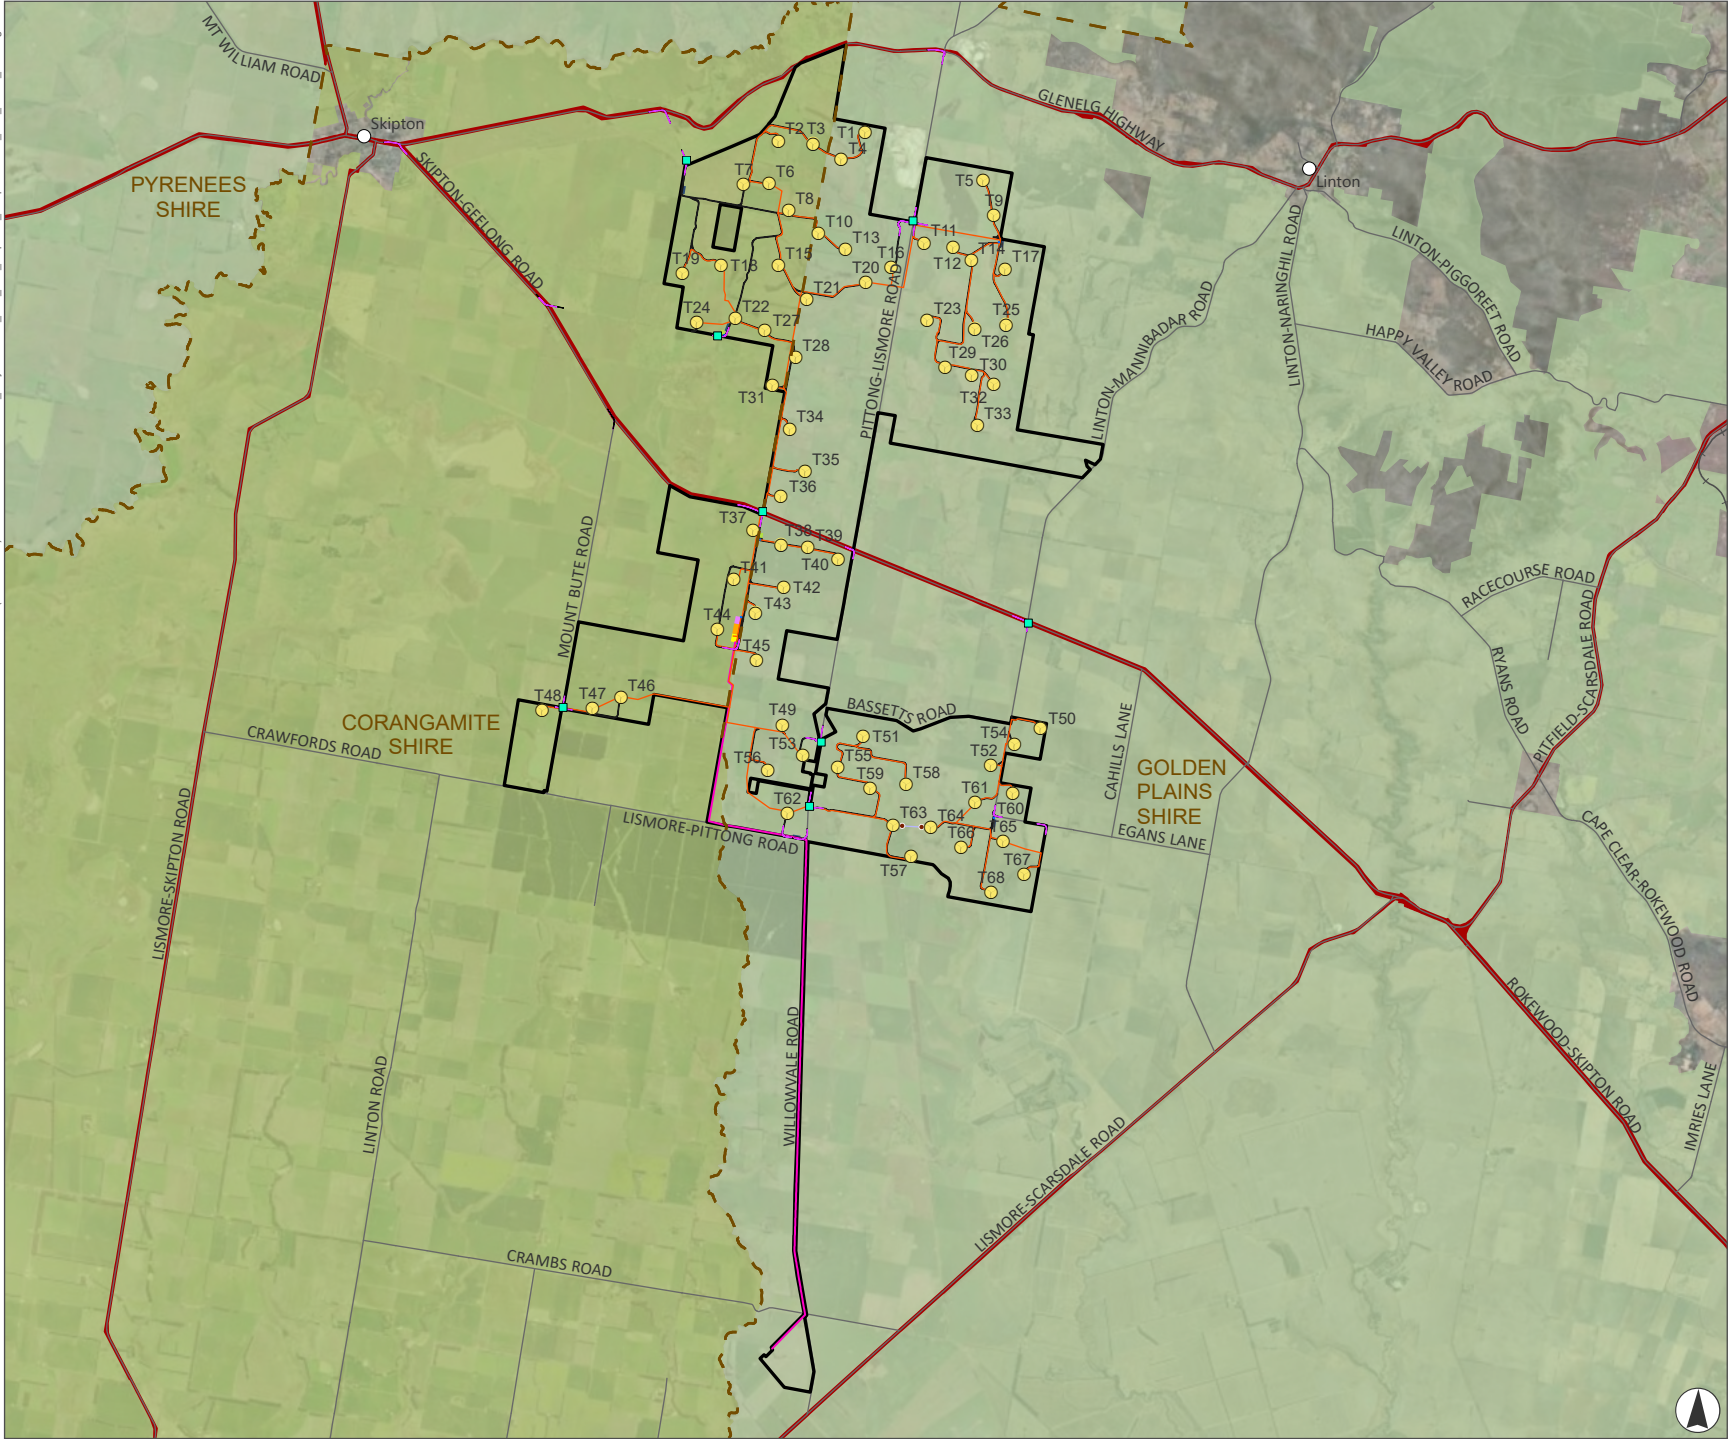

APPENDIX B.11

Moreton Hill Wind Farm: Planning Zones

- Legend**
- Project Site
 - Roads
 - Railway
 - Local Government Area
 - Blade Sweep Envelope
 - Tyre Impact Envelope - Swept Path
- Project Infrastructure**
- Site Entry Point
 - Turbine
 - Watertank
 - Transmission Line
 - Underground Electrical Reticulation
 - Electrical Pole
 - Overhead Electrical Reticulation
 - Temporary Concrete Batch Plant
 - Laydown Area
 - Onsite Substation
 - O&M Facility
 - BESS Facility
 - Access Tracks
- Planning Zones**
- FZ - Farming Zone
 - FZ - Farming Zone - Schedule 1
 - TR22 - Transport Zone 2- Principal Road Network

0 1.5 3
Kilometres

Scale 1:140,000 at A4
GDA2020 MGA Zone 54



This document and the information are subject to Terms and Conditions and Umwelt (Australia) Pty Ltd ("Umwelt") Copyright in the drawings, information and data recorded ("the information") is the property of Umwelt. This document and the information are solely for the use of the authorized recipient and this document may not be used, copied or reproduced in whole or part for any purpose other than that which it was supplied by Umwelt. Umwelt makes no representation, undertakes no duty and accepts no responsibility to any third party who may use or rely upon this document or the information.
APPROVED FOR AND ON BEHALF OF Umwelt

APPENDIX B.12

Moreton Hill Wind Farm: Planning Overlays

Legend



- Project Site
- Roads
- Major Watercourse
- Local Government Area
- Blade Sweep Envelope
- Tyre Impact Envelope - Swept Path

Project Infrastructure

- Site Entry Point
- Turbine
- Watertank
- Transmission Line
- Underground Electrical Reticulation
- Electrical Pole
- Overhead Electrical Reticulation
- Temporary Concrete Batch Plant
- Laydown Area
- Onsite Substation
- O&M Facility
- BESS Facility
- Access Tracks

Planning Overlays

- BMO - Bushfire Management Overlay
- ESO1 - Environmental Significance Overlay - Schedule 1
- ESO2 - Environmental Significance Overlay - Schedule 2
- LSIO - Land Subject to Inundation Overlay
- SMO - Salinity Management Overlay
- VPO2 - Vegetation Protection Overlay - Schedule 2

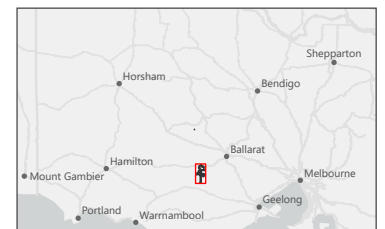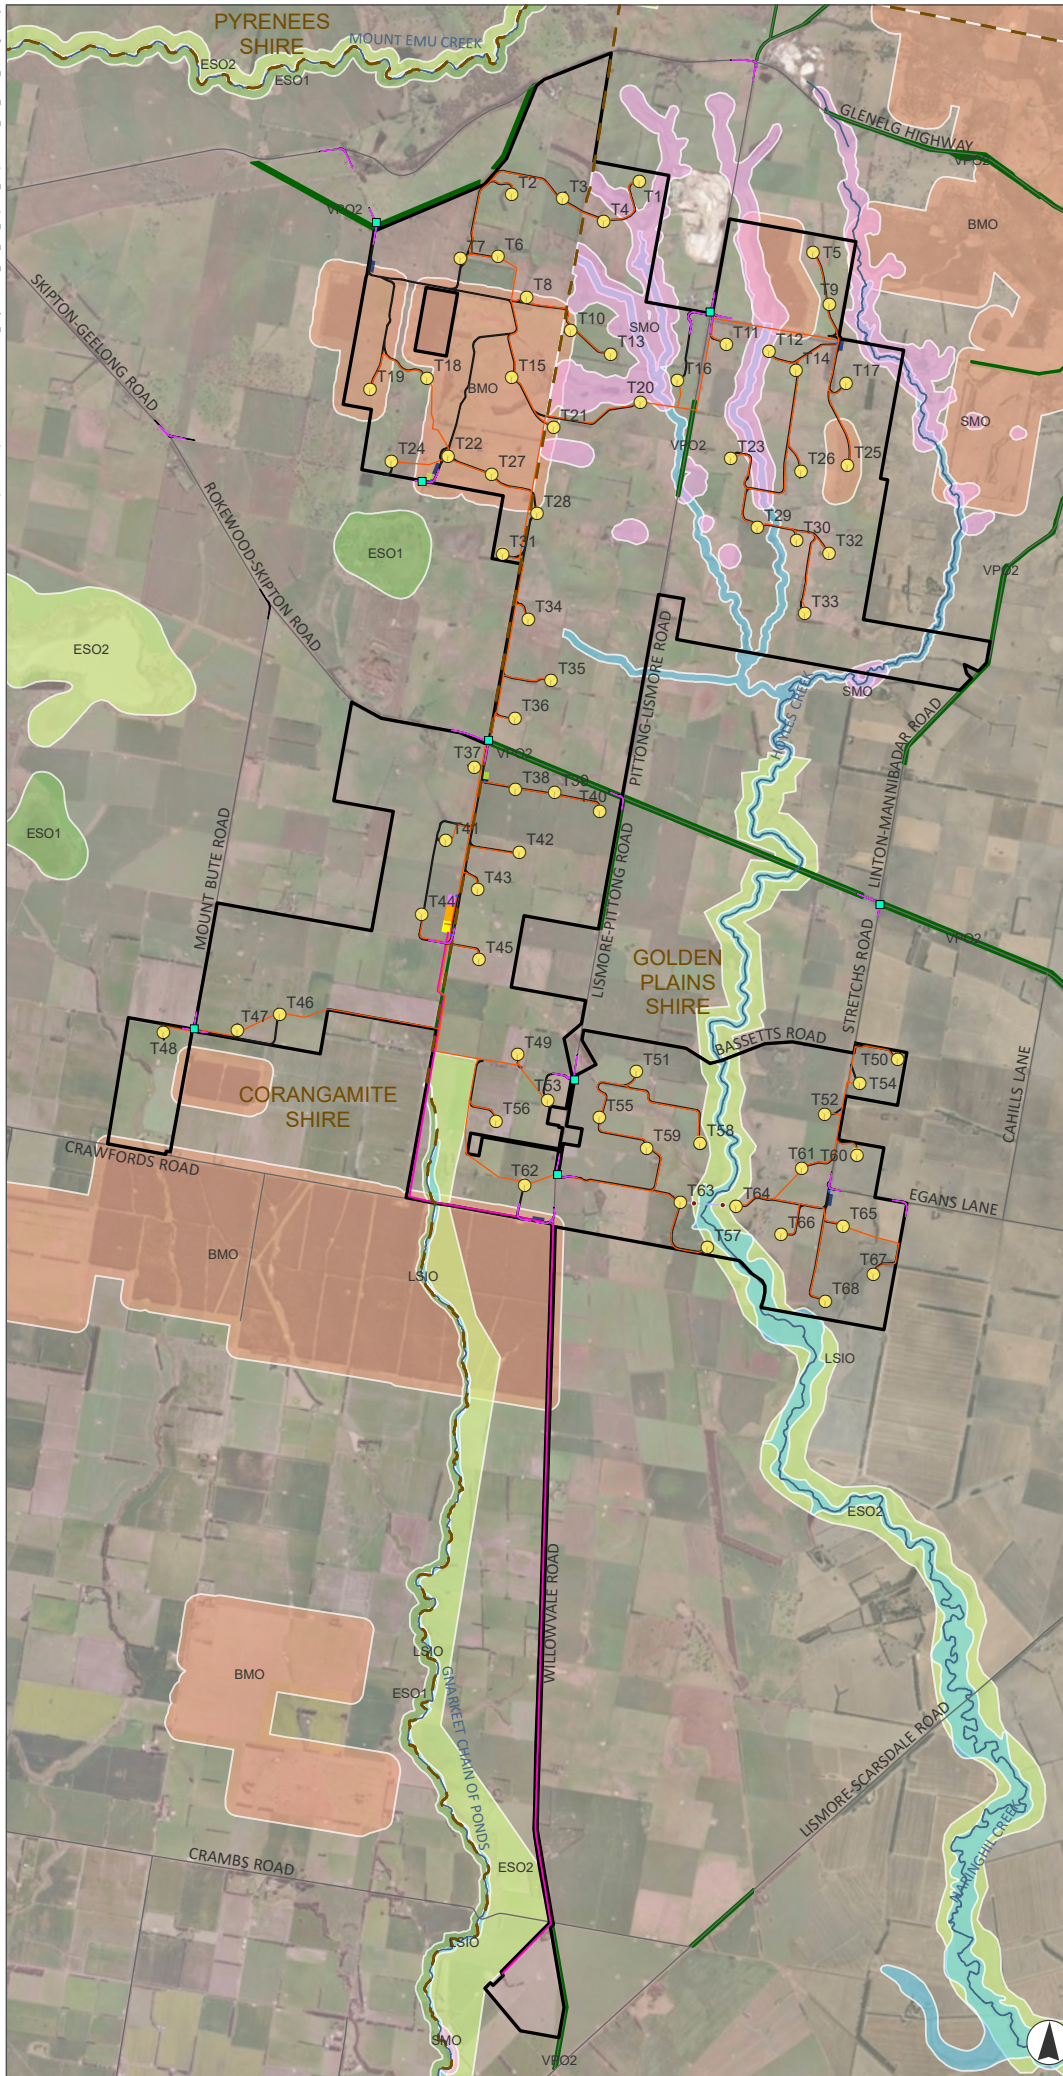

0 1 2
Kilometres

Scale 1:95,000 at A4
GDA2020 MGA Zone 54




This document and the information are subject to Terms and Conditions and Umwelt (Australia) Pty Ltd ("Umwelt") Copyright in the drawings, information and data recorded ("the information") is the property of Umwelt. This document and the information are solely for the use of the authorized recipient and this document may not be used, copied or reproduced in whole or part for any purpose other than that which it was supplied by Umwelt. Umwelt makes no representation, undertakes no duty and accepts no responsibility to any third party who may use or rely upon this document or the information.
APPROVED FOR AND ON BEHALF OF Umwelt


DO NOT SCALE

NOTES:


1. ALL PROFILES, PAVEMENT AND DRAINAGE DETAILS ARE CONCEPTUAL. REFER TO PROJECT SPECIFIC GEOTECHNICAL & CIVIL ENGINEERING DESIGNS FOR EXACT PROJECT REQUIREMENTS.

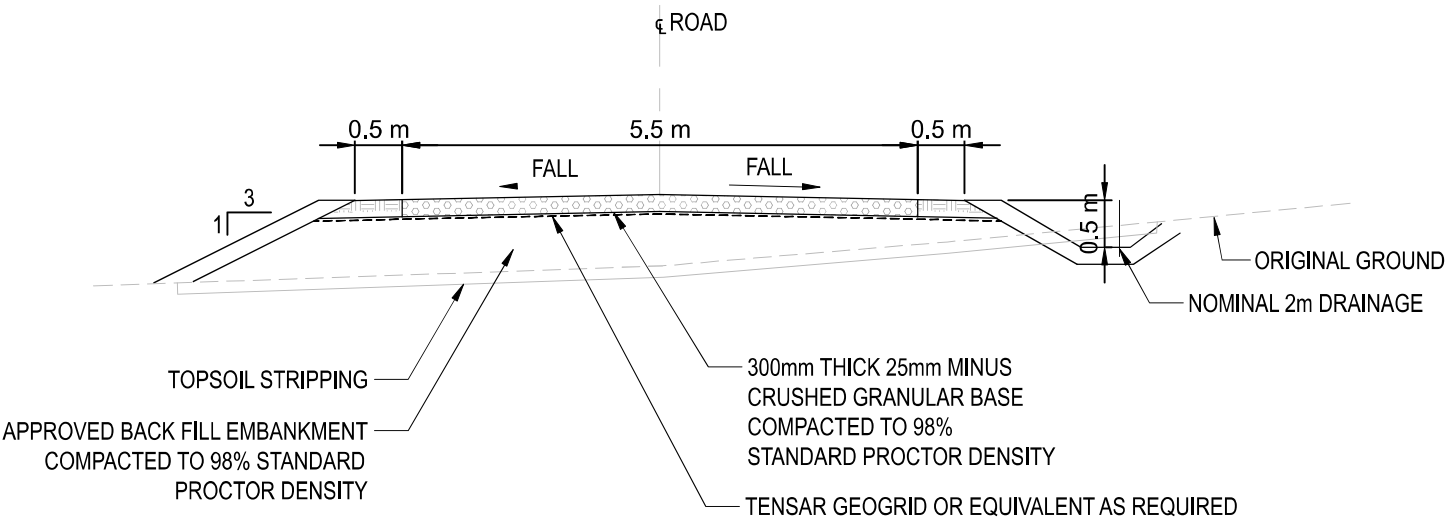

TYPICAL 5.5m ROAD PLUS DRAINAGE - FLAT TERRAIN

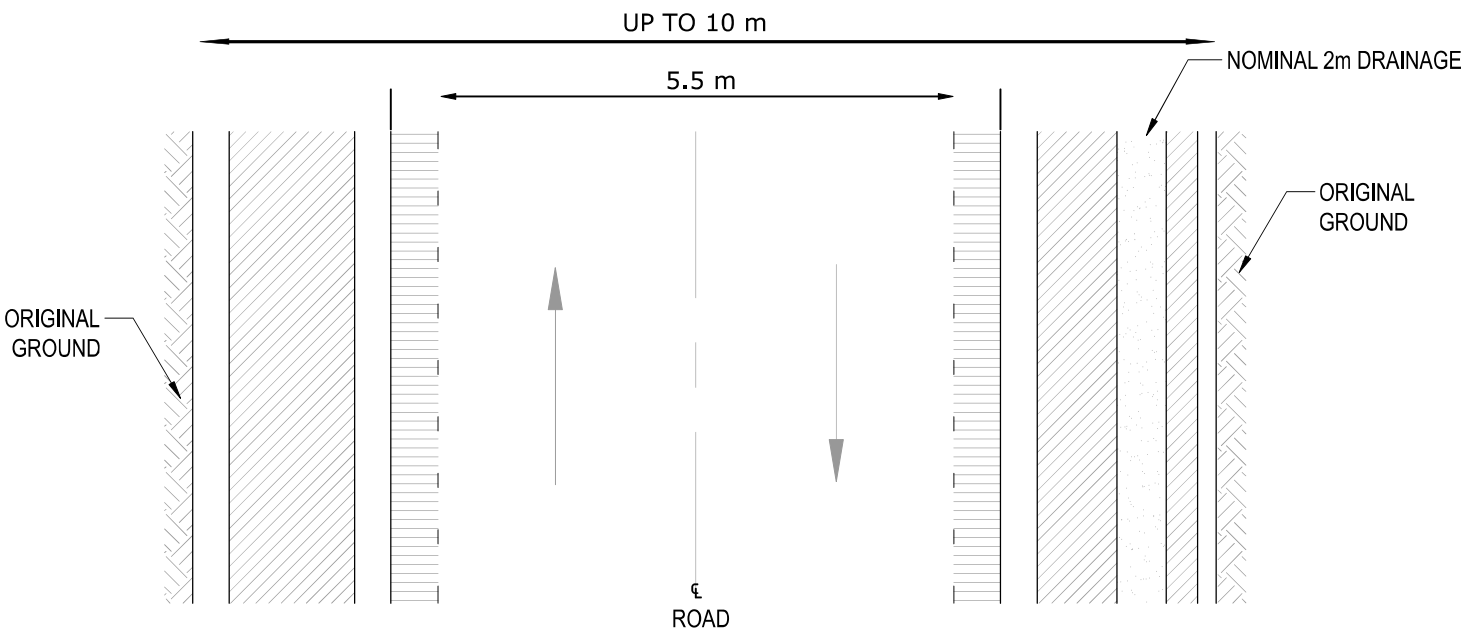

TYPICAL 5.5m ACCESS ROAD PLAN VIEW

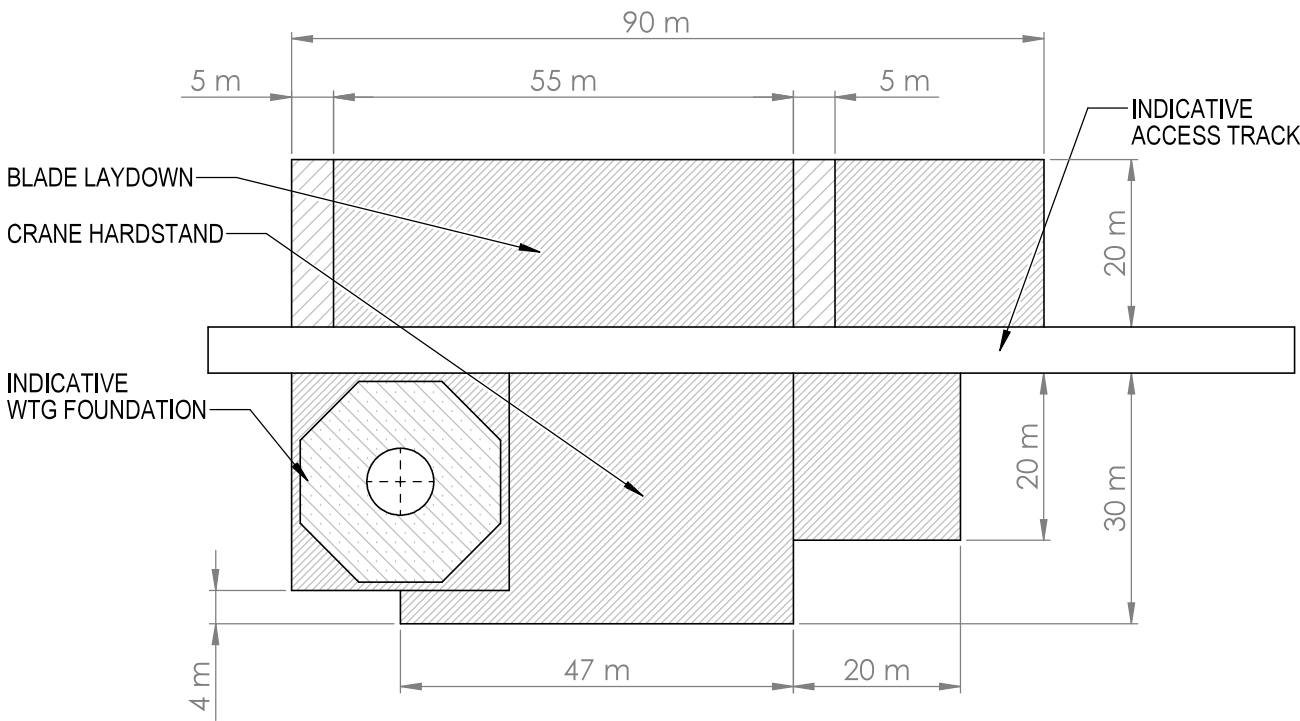

50 m x 90 m INDICATIVE WTG HARDSTAND


NOTE: ACCESS TRACK CONFIGURATION CAN BE EITHER SIDE OF HARD STAND

--	--	


DO NOT SCALE

NOTES:


1. ACCESS TRACKS SUBJECT TO DETAILED DESIGN.

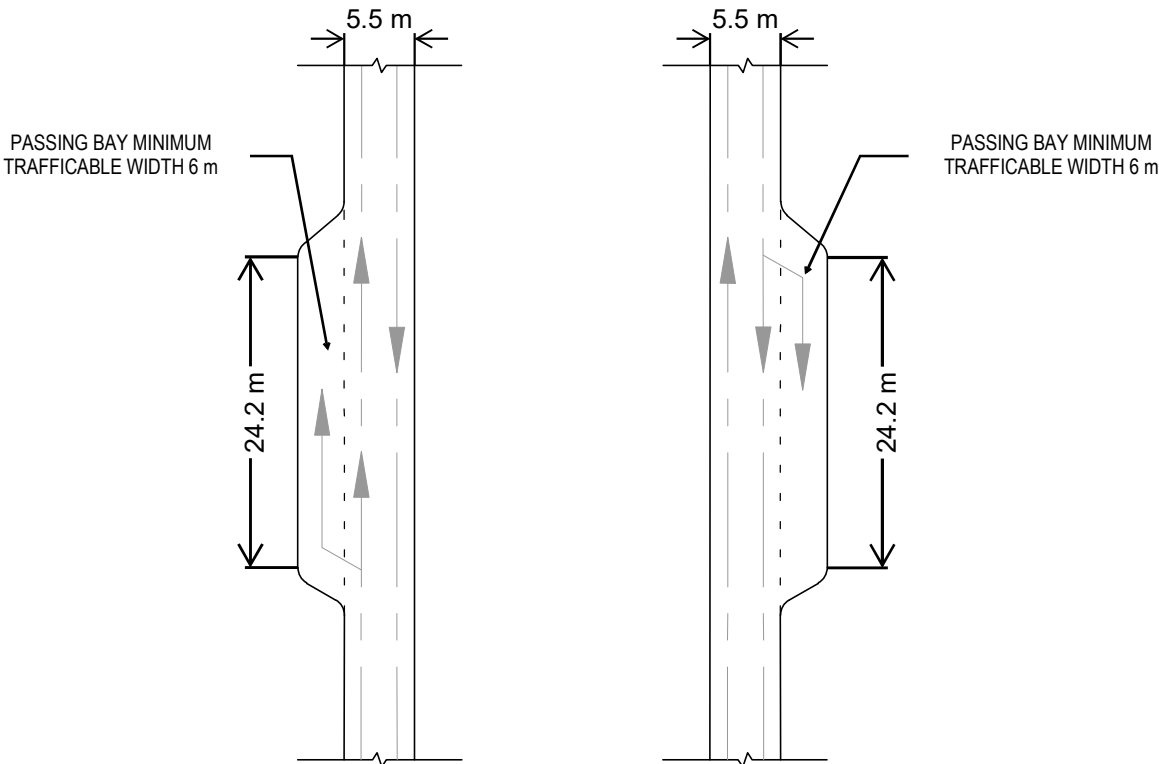


TYPICAL INTERNAL ACCESS ROAD -
LIGHT OR HEAVY VEHICLE PASSING LANE/BAY

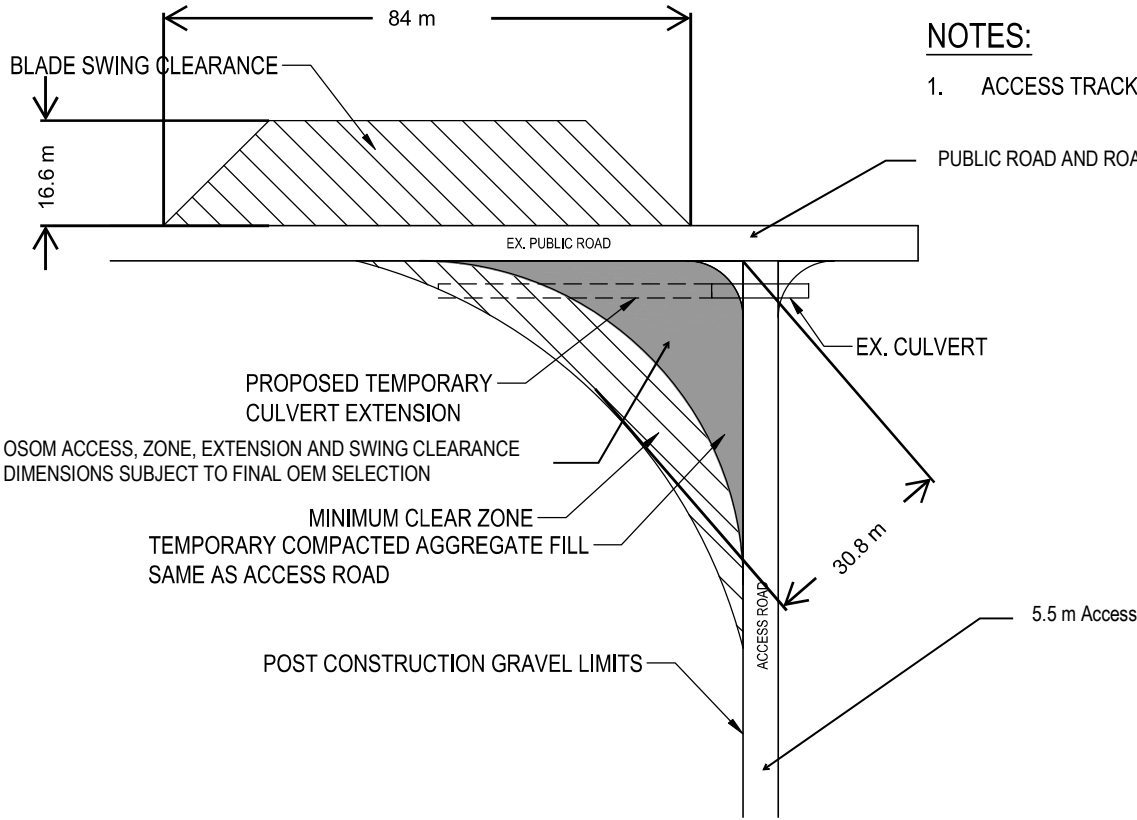

TYPICAL SITE OSOM ACCESS

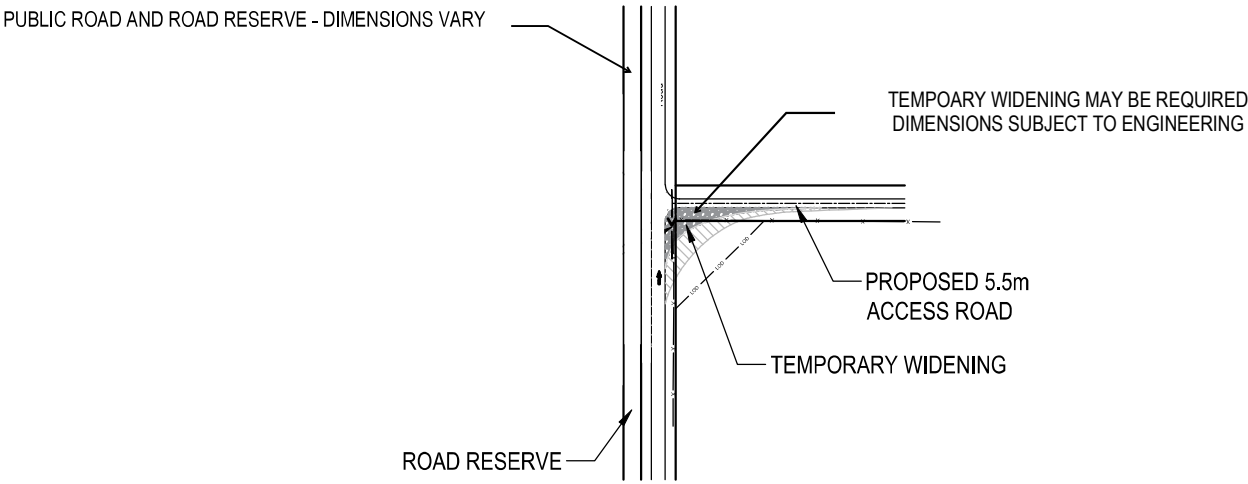

TYPICAL NON-OSOM SITE ACCESS

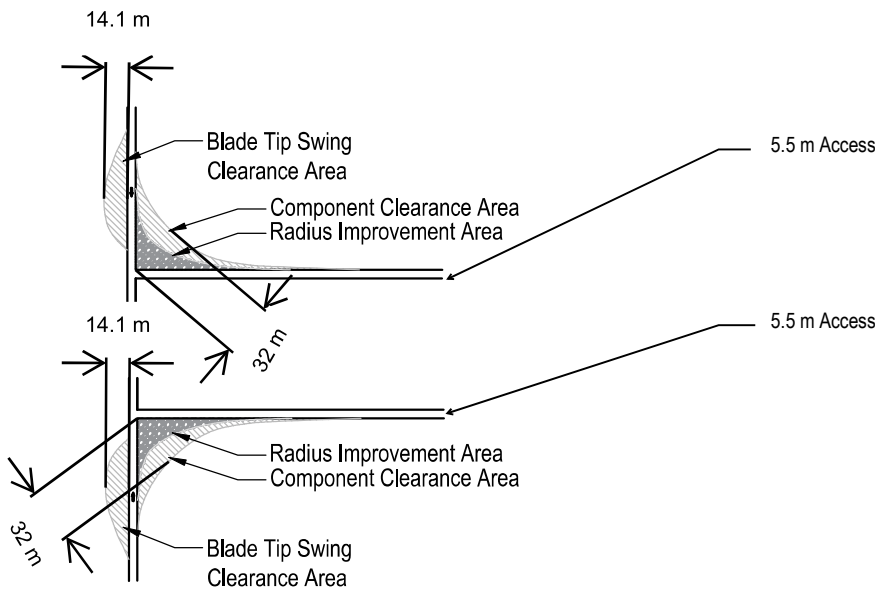


TYPICAL SITE OSOM MOVEMENT REQUIREMENTS

--	--	

DO NOT SCALE

- NOTES:
- 1. NOT FOR CONSTRUCTION
 - 2. ALL DIMENSIONS ARE IN METERS
 - 3. 150m CLEARANCE FROM CREEK

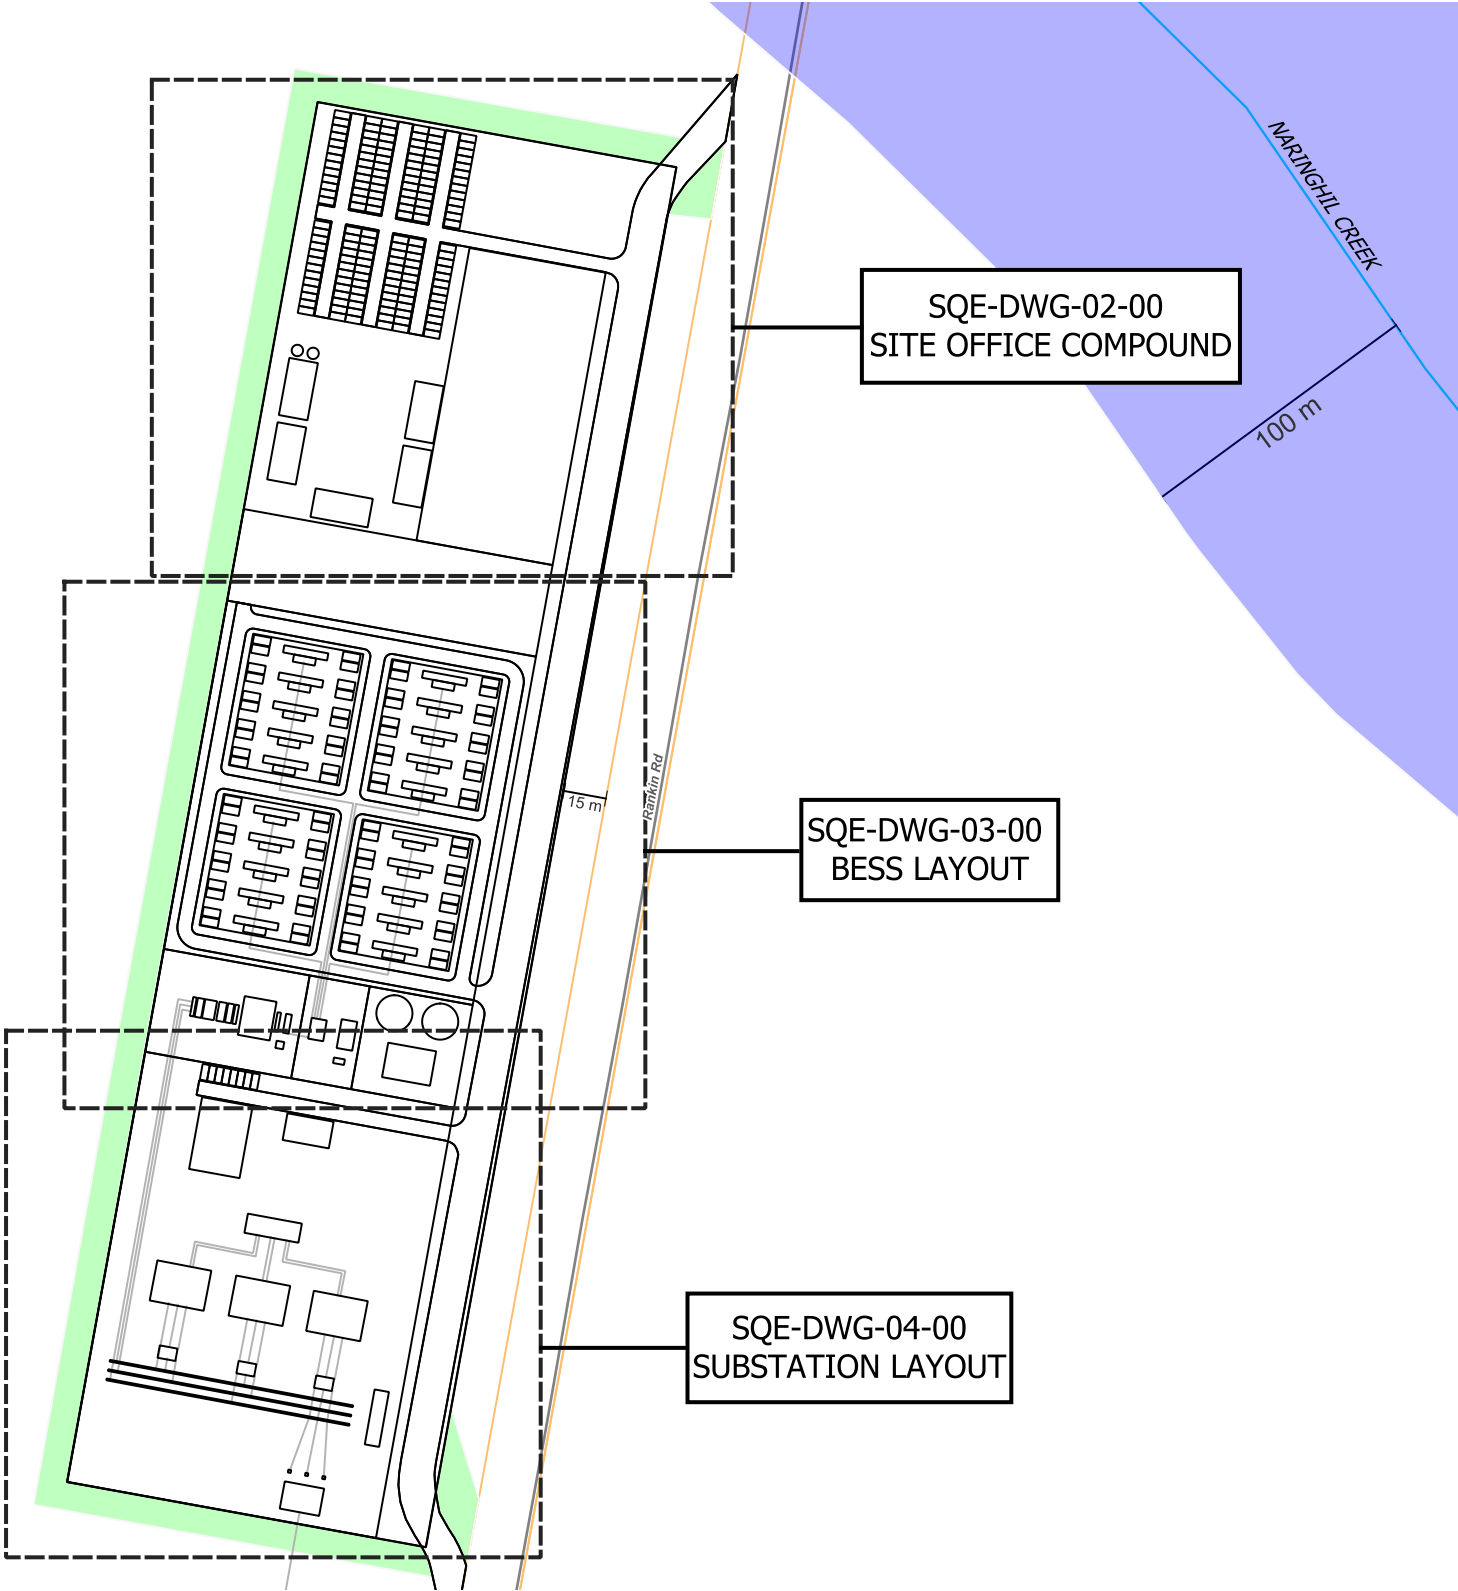

A	22.07.2025	CS	ISSUED FOR REVIEW	PH	PL
REV	DATE	BY	DESCRIPTION	CHK	APD

DRAWING STATUS: **PRELIMINARY ISSUE**



PROJECT	MORETON HILL WIND FARM
TITLE:	SITE COMPOUND OVERVIEW

SCALE @ A3:	1:2500	CHECKED:	PH	APPROVED:	PL
PROJECT No:	MHWF	DRAWN:	CS	DATE:	FEBRUARY 2026
DRAWING No:	SQE-DWG-01-00				REV: A



DO NOT SCALE




- NOTES:
- 1. NOT FOR CONSTRUCTION
 - 2. ALL DIMENSIONS ARE IN METERS

Site office refer to SQE-DWG-02-00

BESS refer to SQE-DWG-03-00

Substation refer to SQE-DWG-04-00

5 m

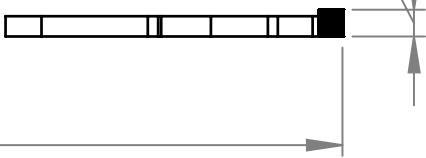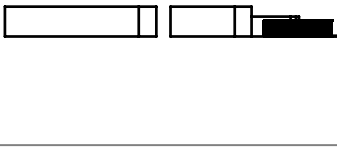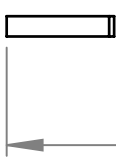

Site Office / BESS / Substation elevation N.T.S

A	17.10.2025	PH	ISSUED FOR REVIEW	PH	PL
REV	DATE	BY	DESCRIPTION	CHK	APD

PRELIMINARY ISSUE



PROJECT:	MORETON HILL WIND FARM
TITLE:	SITE OFFICE / BESS / SUBSTATION COMPOUND ELEVATION AND ISOMETRIC

SCALE @ A3:	N.T.S	CHECKED:	PH	APPROVED:	PL
PROJECT No:	MHWF	DRAWN:	PH	DATE:	FEBRUARY 2026
DRAWING No:	SQE-DWG-01-01				REV:
				A	

ID	COMPONENT
1	STAFF AMENITIES
2	WTG OEM OFFICES
3	PRINCIPALS OFFICE
4	BOP CONTRACTOR OFFICES
5	SHARED OFFICE/MEETING ROOM
6	STORAGE AREA
7	CARPARK
8	45,000L WATER TANKS
9	10 M LANDSCAPE BUFFER

DO NOT SCALE

NOTES:

- 1. NOT FOR CONSTRUCTION
- 2. ALL DIMENSIONS ARE IN METERS

SIGNAGE LOCATION REFER TO SQE-DWG-06-00



A	22.07.2025	CS	ISSUED FOR REVIEW	PH	PL
REV	DATE	BY	DESCRIPTION	CHK	APD
DRAWING STATUS: PRELIMINARY ISSUE					




PROJECT	MORETON HILL WIND FARM
TITLE:	SITE OFFICE COMPOUND

SCALE @ A3: 1:1000	CHECKED: PH	APPROVED: PL
PROJECT No: MHWF	DRAWN: CS	DATE: FEBRUARY 2026
DRAWING No: SQE-DWG-02-00		REV: A

Item #	Description
1	288,000L Water Tanks
2	O&M Building
3	Control Building
4	Diesel Generator
5	Switchgear Transformer
6	Voltage Transformer
7	Auxillary Transformer
8	33kV Surge Arrestor
9	HV Transformer
10	220kV Surge Arrestor
11	Voltage Transformer
12	220kV Earth Switch
13	220kV Motorised Disconnectors
14	220kV Circuit Breaker
15	Fire Break

DO NOT SCALE

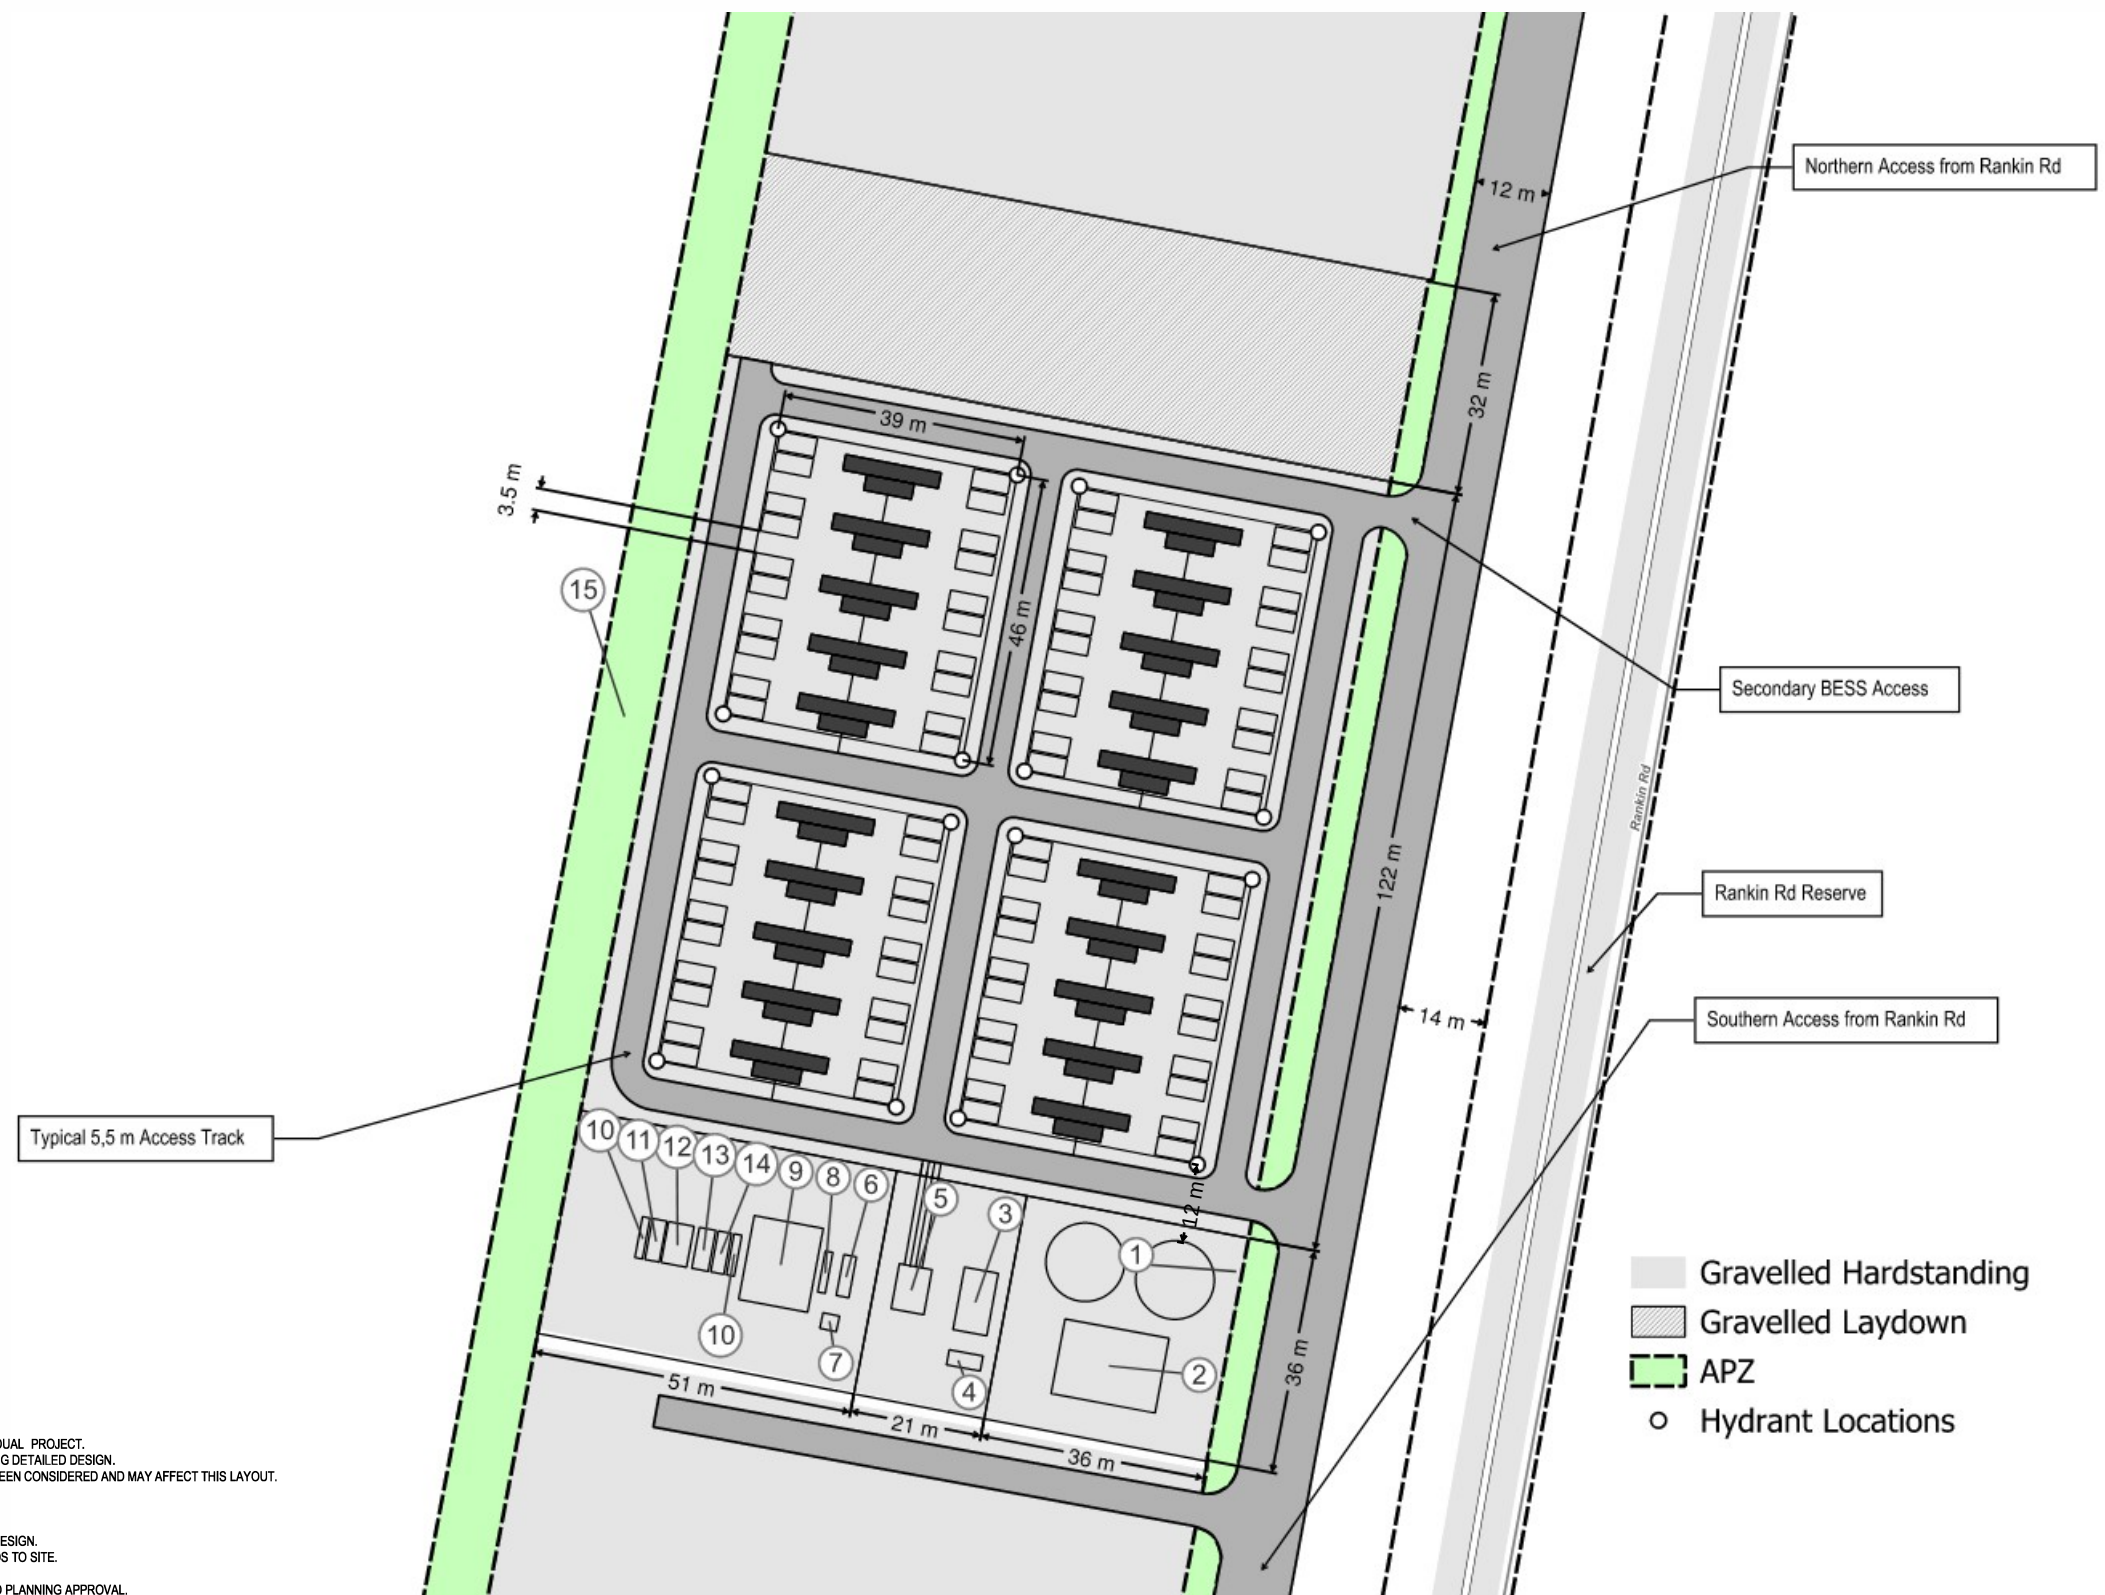

NOTES:

1. NOT FOR CONSTRUCTION.
2. FIRE SYSTEM REQUIREMENTS WILL REQUIRE A FIRE RISK ANALYSIS CONSIDERING ANY INDIVIDUAL PROJECT.
3. BESS CLEARANCE INFORMED BY OEM DESIGN GUIDES/DATASHEETS AND MAY CHANGE DURING DETAILED DESIGN.
4. NO DRAINAGE, GEOTECH, COMBINED SERVICES, CIVIL, LIGHTNING, LIGHTING ANALYSIS HAVE BEEN CONSIDERED AND MAY AFFECT THIS LAYOUT.
5. NO FIRE STUDY OR RISK ANALYSIS HAS BEEN COMPLETED.
6. CONSTRUCTION / LAYDOWN AREA ASSUMED TO UTILISE SITES ADJACENT TO THE BESS SITE.
7. ALL DIMENSIONS ARE IN METERS.
8. FIRE WATER TANK CAPACITY AND HYDRANT LOCATIONS TO BE DETERMINED DURING DETAIL DESIGN.
9. ACCESS POINTS WILL BE DETERMINED DURING DETAIL DESIGN, DEPENDING ON ACCESS ROADS TO SITE.
10. WHICH OF THE SITES MAY REDUCE DURING A TRANSPORT STUDY.
11. A 10m ASSET PROTECTION ZONE, INCLUDING SITE FENCING, WAS ASSUMED PENDING PHA AND PLANNING APPROVAL.
12. LAYDOWN AREA IS SUBJECT TO CHANGE ACCORDING TO SITE CONDITIONS.
13. ASSUMING RTE PROVIDED IN THE DATASHEET INCLUDES THE AUX LOSSES AT D/C LEVEL.

A	22.07.2025	CS	ISSUED FOR REVIEW	PH	PL
REV	DATE	BY	DESCRIPTION	CHK	APD

DRAWING STATUS:

PRELIMINARY ISSUE



**SQUADRON
ENERGY**

PROJECT	MORETON HILL WIND FARM
TITLE:	BESS LAYOUT CATL 4 - HOUR 100 MW/ 400MWh


SCALE @ A3: 1:1100	CHECKED: PH	APPROVED: PL
PROJECT No: MHWF	DRAWN: CS	DATE: FEBRUARY 2026
DRAWING No: SQE-DWG-03-00		REV: A

DO NOT SCALE

- NOTES:
- 1. NOT FOR CONSTRUCTION
 - 2. ALL DIMENSIONS ARE IN METERS

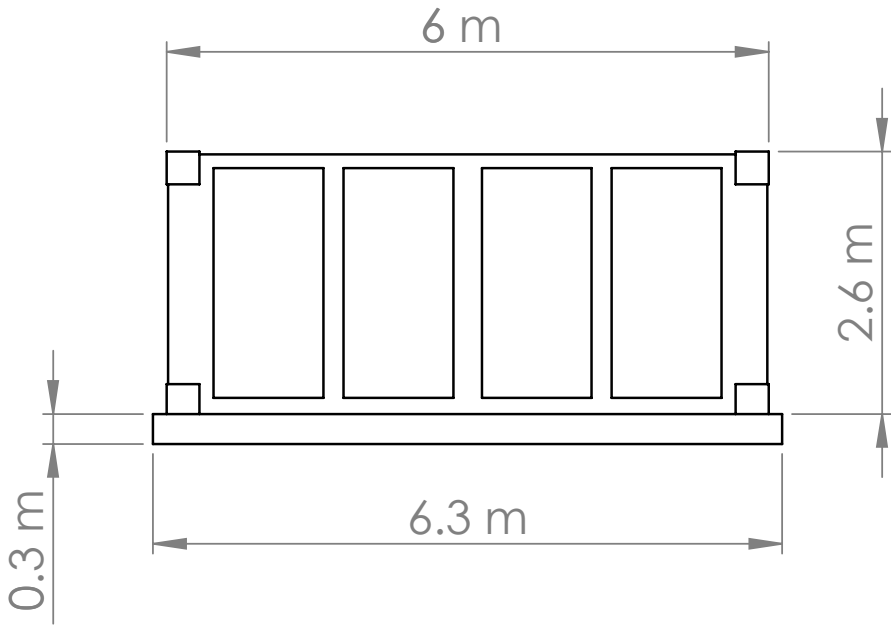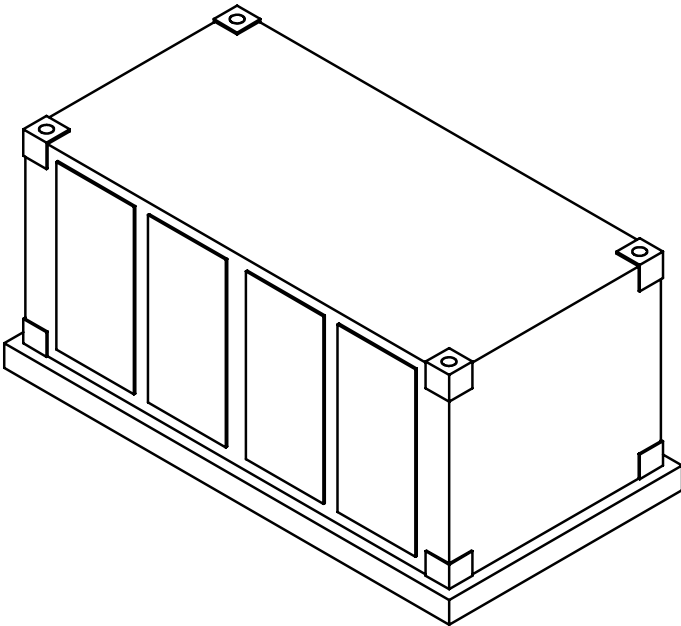

FRONT VIEW




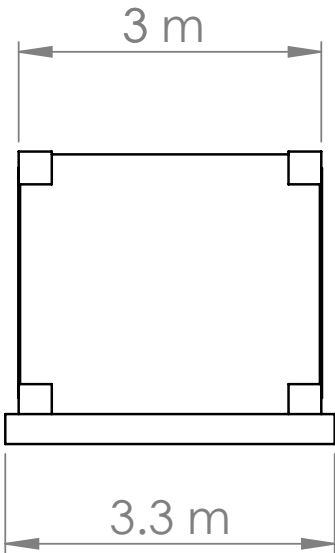


SIDE VIEW

	</
--	--	----

DO NOT SCALE

- NOTES:
- 1. NOT FOR CONSTRUCTION
 - 2. ALL DIMENSIONS ARE IN METERS

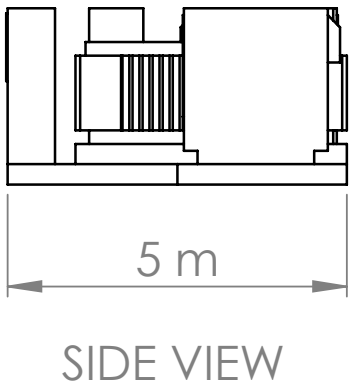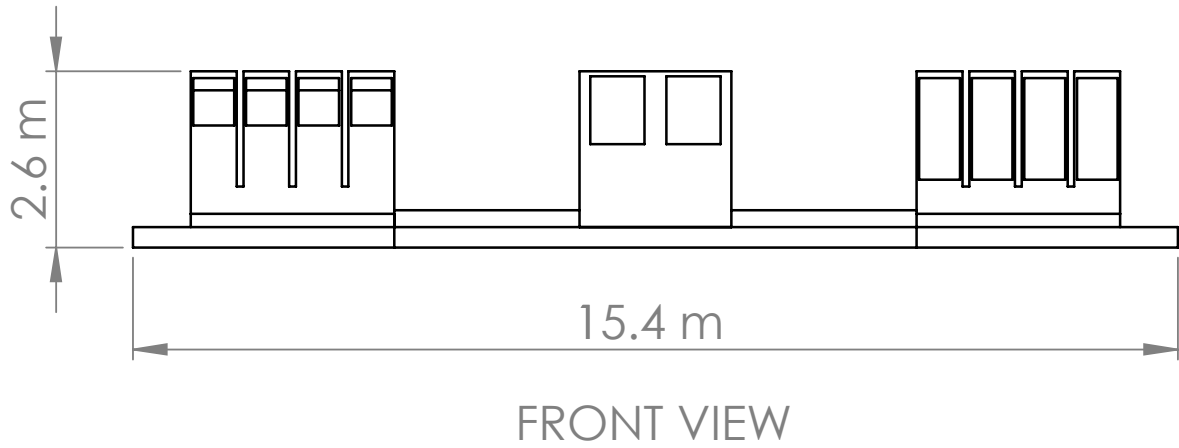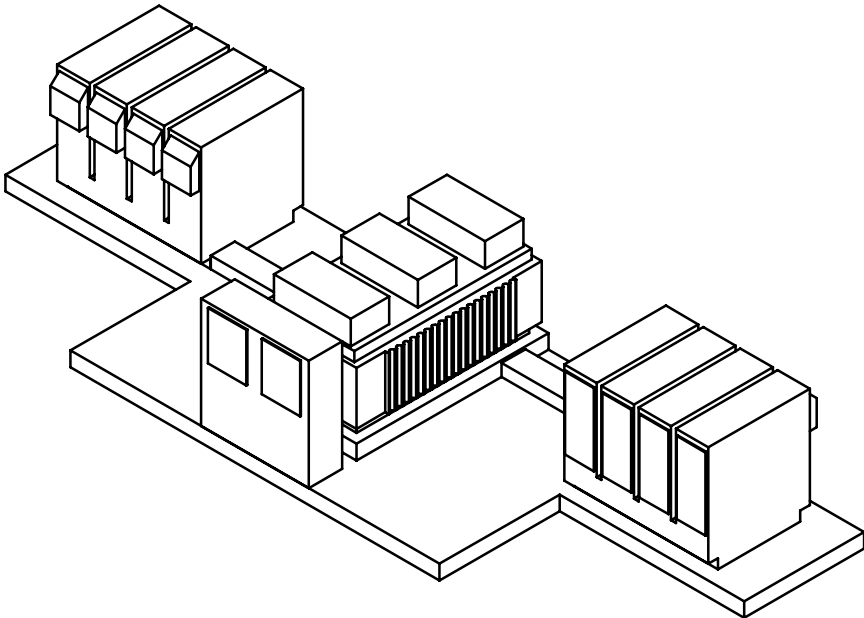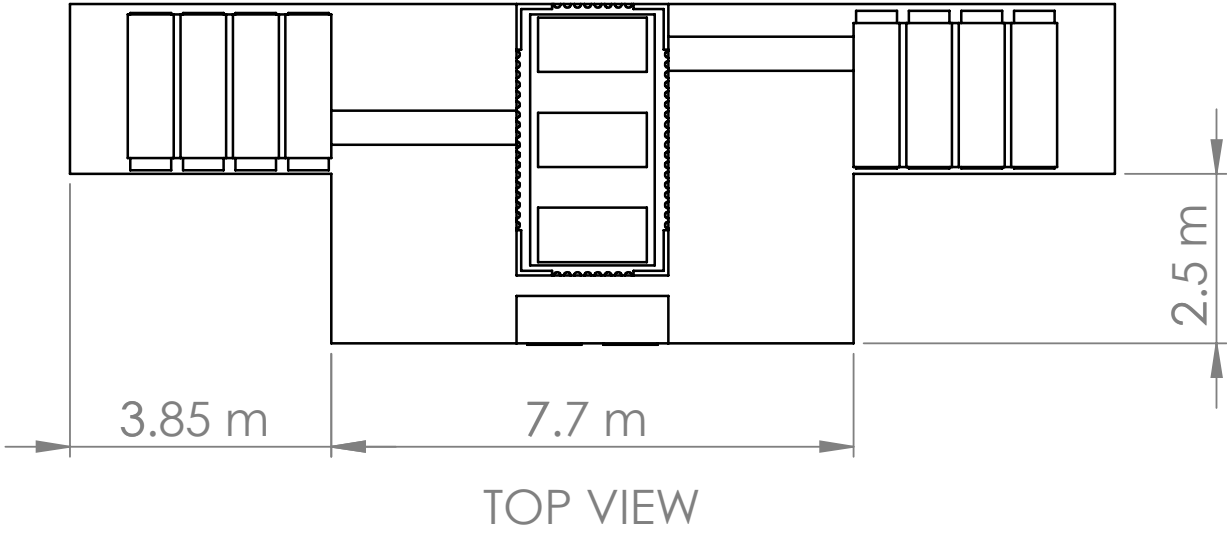


	</
--	--	----

ID	COMPONENT
1	CONTROL BUILDING
2	CABLE EMERGENCE
3	POLE
4	BUSBAR
5	SWITCH
6	TRANSFORMER
7	COLLECTOR
8	SITE STORAGE BUILDING
9	CARPARKING
10	O&M BUILDING
11	10 M LANDSCAPE BUFFER

DO NOT SCALE

- NOTES:
- 1. NOT FOR CONSTRUCTION
 - 2. ALL DIMENSIONS ARE IN METERS

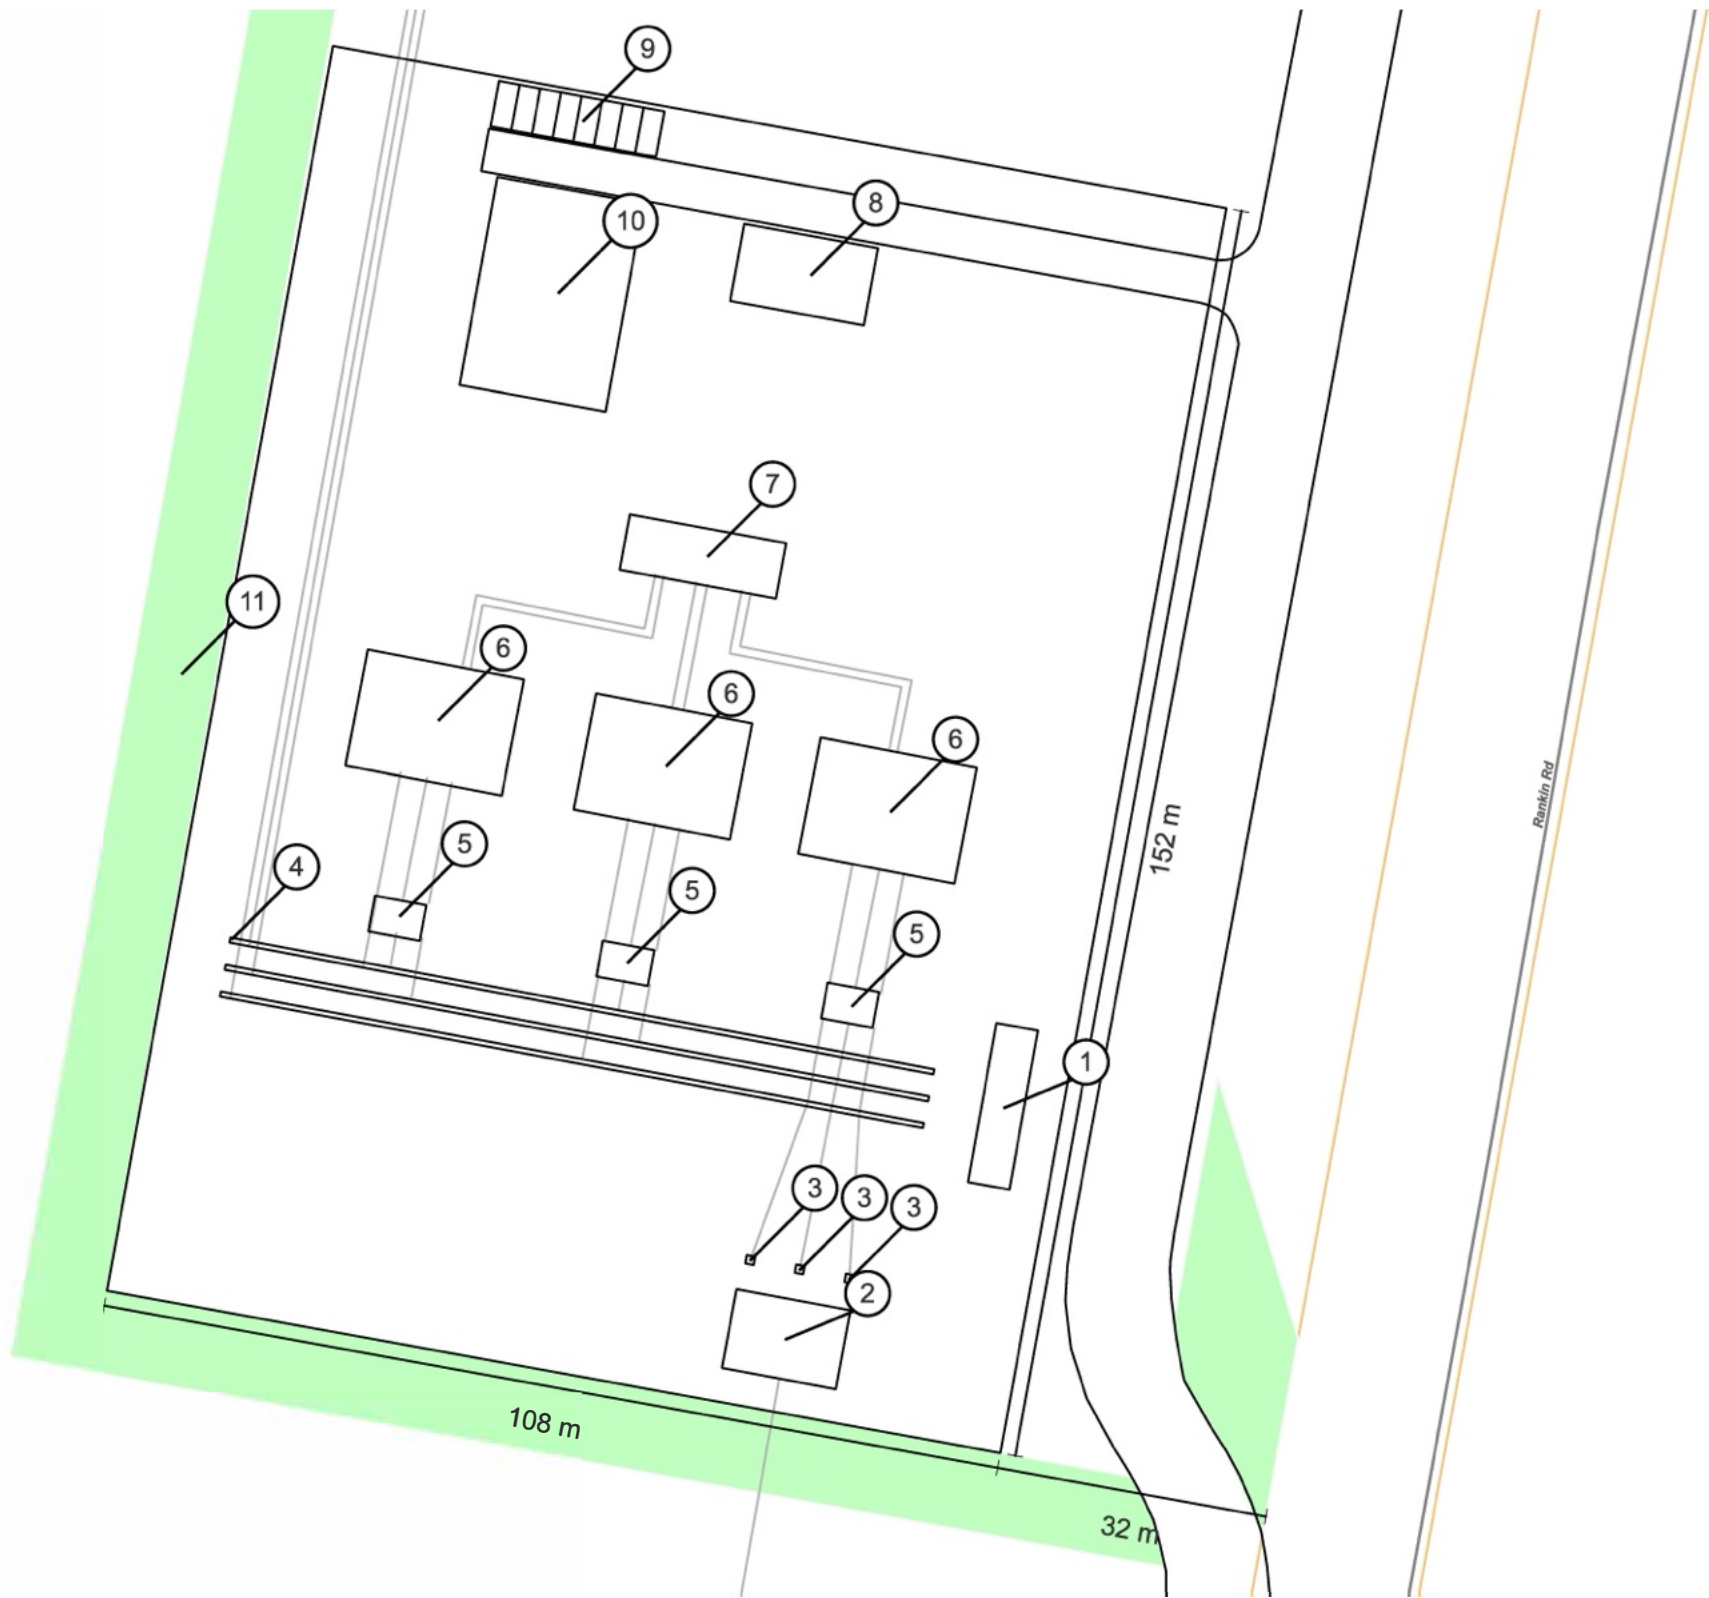

A	22.07.2025	CS	ISSUED FOR REVIEW	PH	PL
REV	DATE	BY	DESCRIPTION	CHK	APD

DRAWING STATUS: **PRELIMINARY ISSUE**




PROJECT	MORETON HILL WIND FARM
TITLE:	SUBSTATION LAYOUT

SCALE @ A3:	1:1100	CHECKED:	PH	APPROVED:	PL
PROJECT No:	MHWF	DRAWN:	CS	DATE:	FEBRUARY 2026
DRAWING No:	SQE-DWG-04-00				REV: A


DO NOT SCALE

BUILDING MATERIAL/FINISH: STEEL FRAMED,
WOODLAND GREY COLOURBOND CLADDING
(NON-REFLECTIVE)
FENCE MATERIAL/FINISH: GALVANISED STEEL
CHAIN MESH, GALVANISED STEEL POSTS, NO
SURFACE FINISH (NON-REFLECTIVE)
SUBJECT TO FINAL CONSTRUCTION ENGINEERING DESIGN CHANGES


FRONT ELEVATION

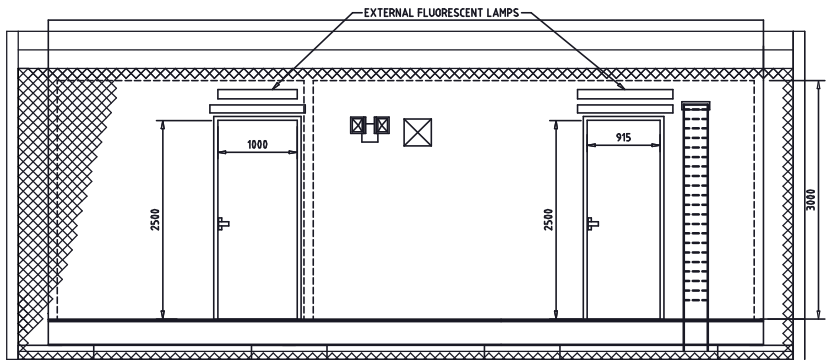

SIDE ELEVATION

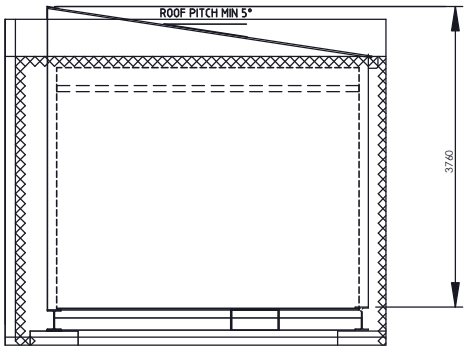

PLAN VIEW

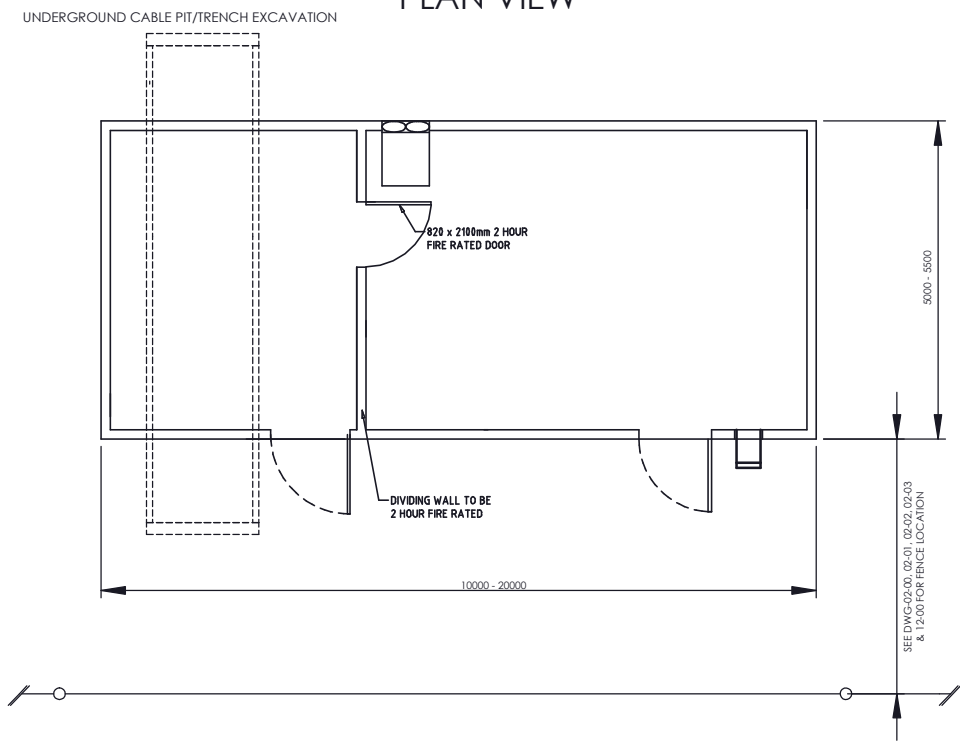

A	22.07.2025	CS	ISSUED FOR REVIEW					PH	PL								
REV	DATE	BY	DESCRIPTION					CHK	APD								
DRAWING STATUS:																	
PRELIMINARY ISSUE																	

PRELIMINARY ISSUE



DRAWING STATUS:		PRELIMINARY ISSUE			
REV	DATE	BY	DESCRIPTION	CHK	APD
A	22.07.2025	CS	ISSUED FOR REVIEW	PH	PL


PROJECT

MORETON HILL WIND FARM


TITLE

CABLE INSTALLATION DETAILS




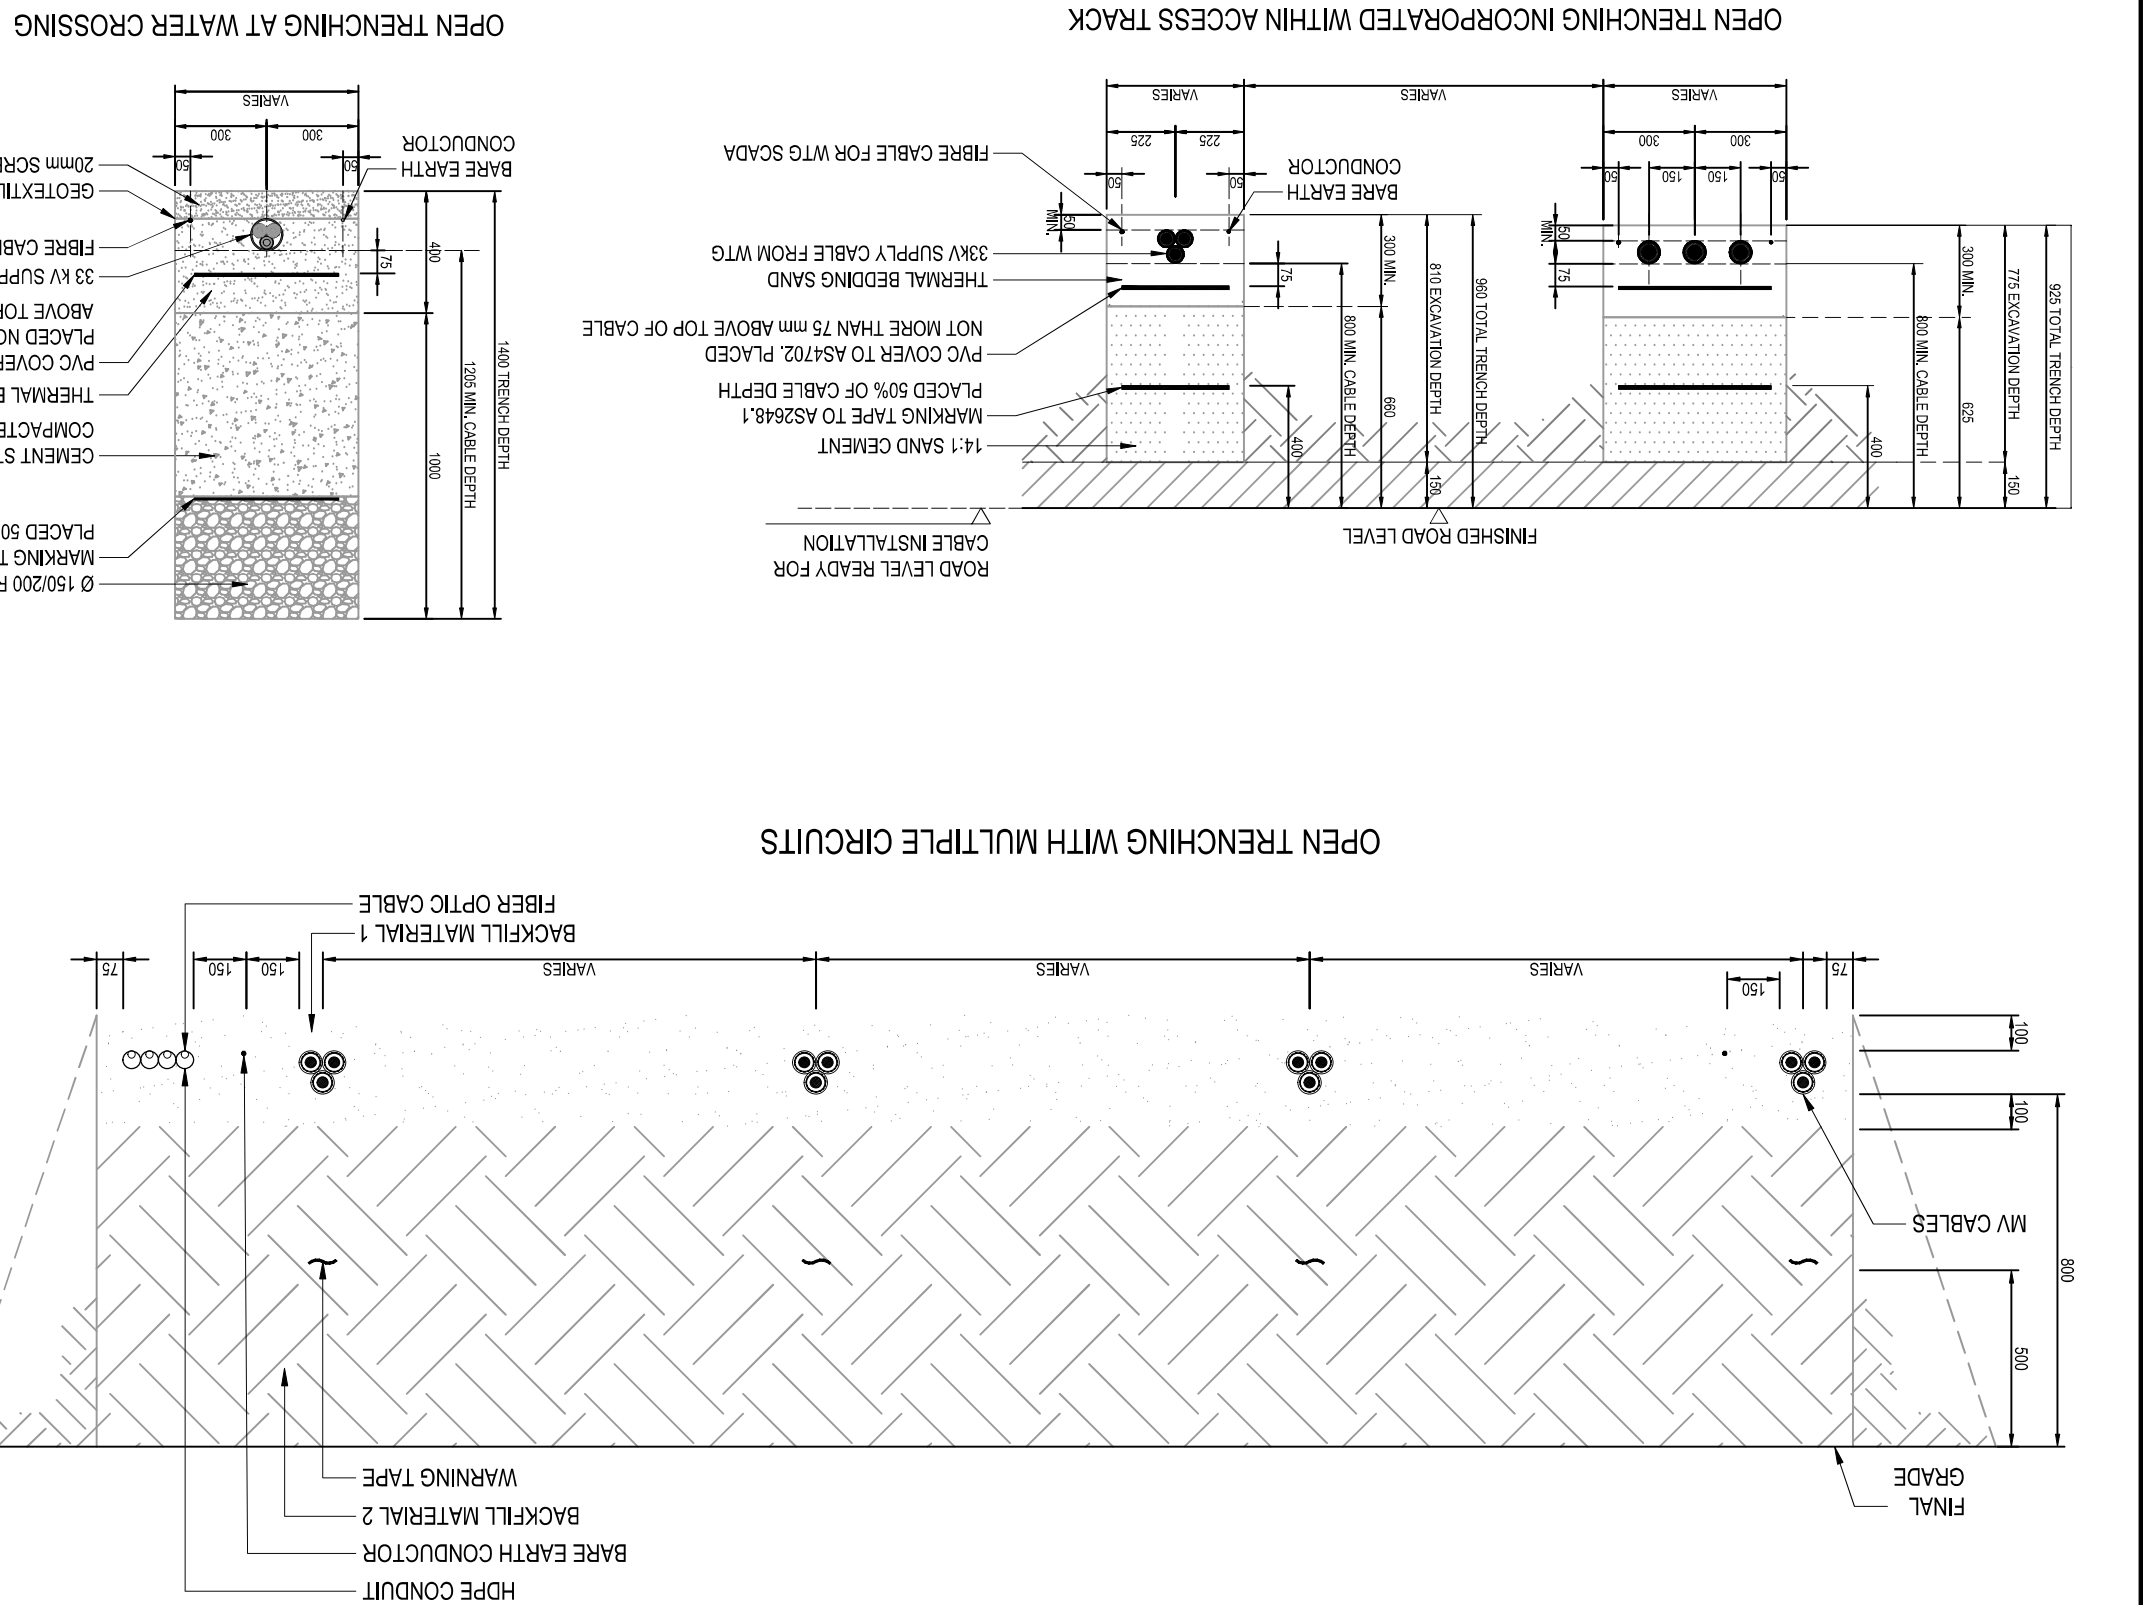


DO NOT SCALE

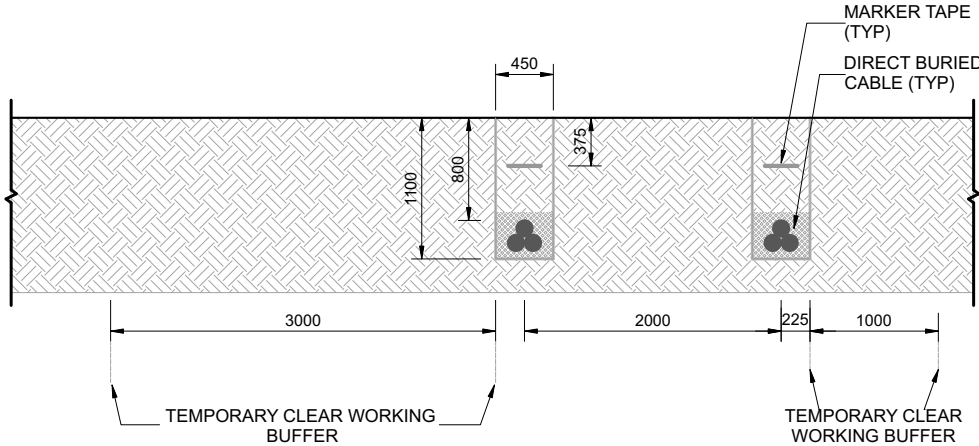


TRENCH IN PARALLEL

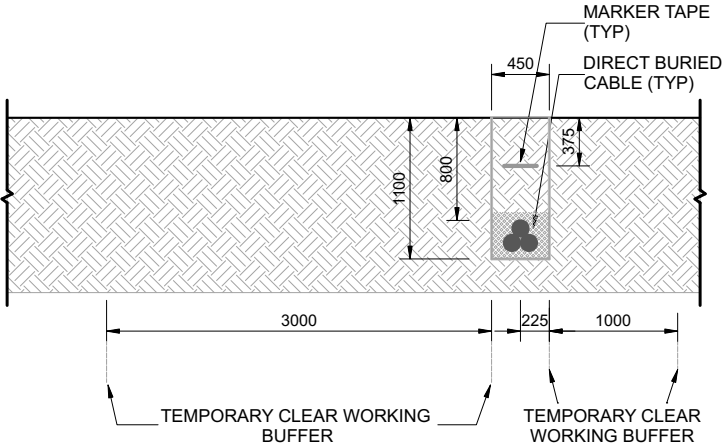

SINGLE TRENCH

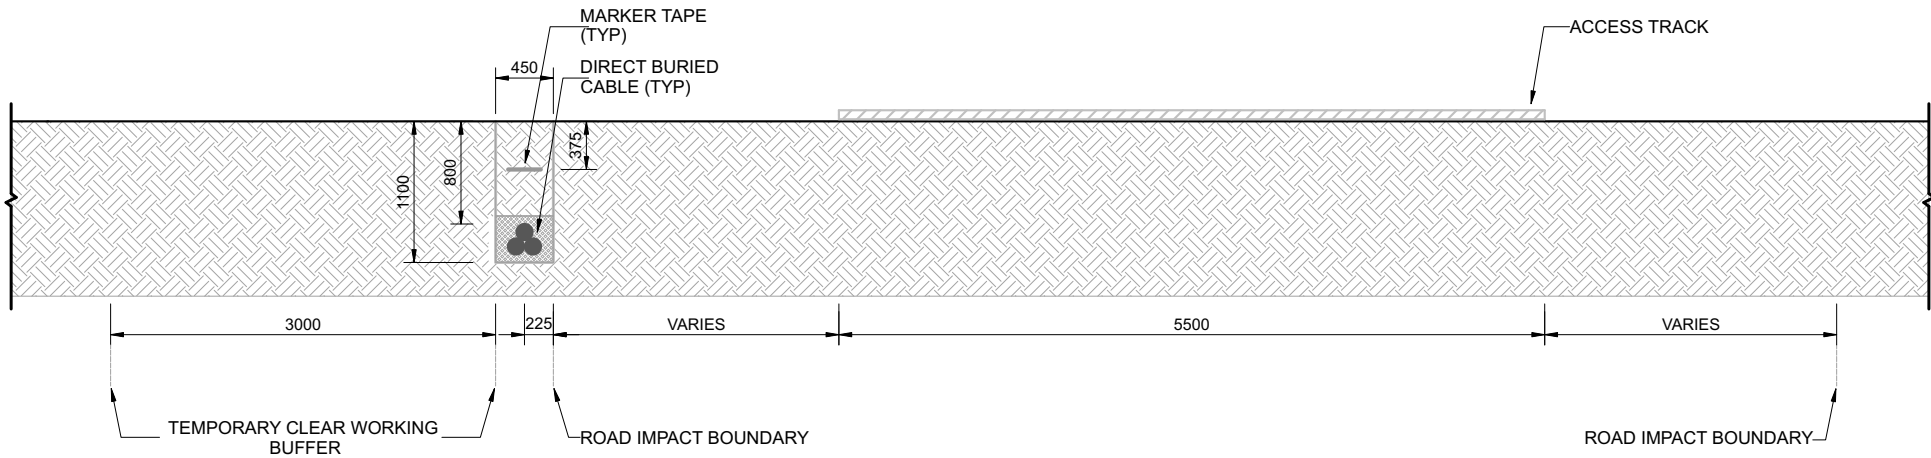

SINGLE TRENCH WITH ACCESS

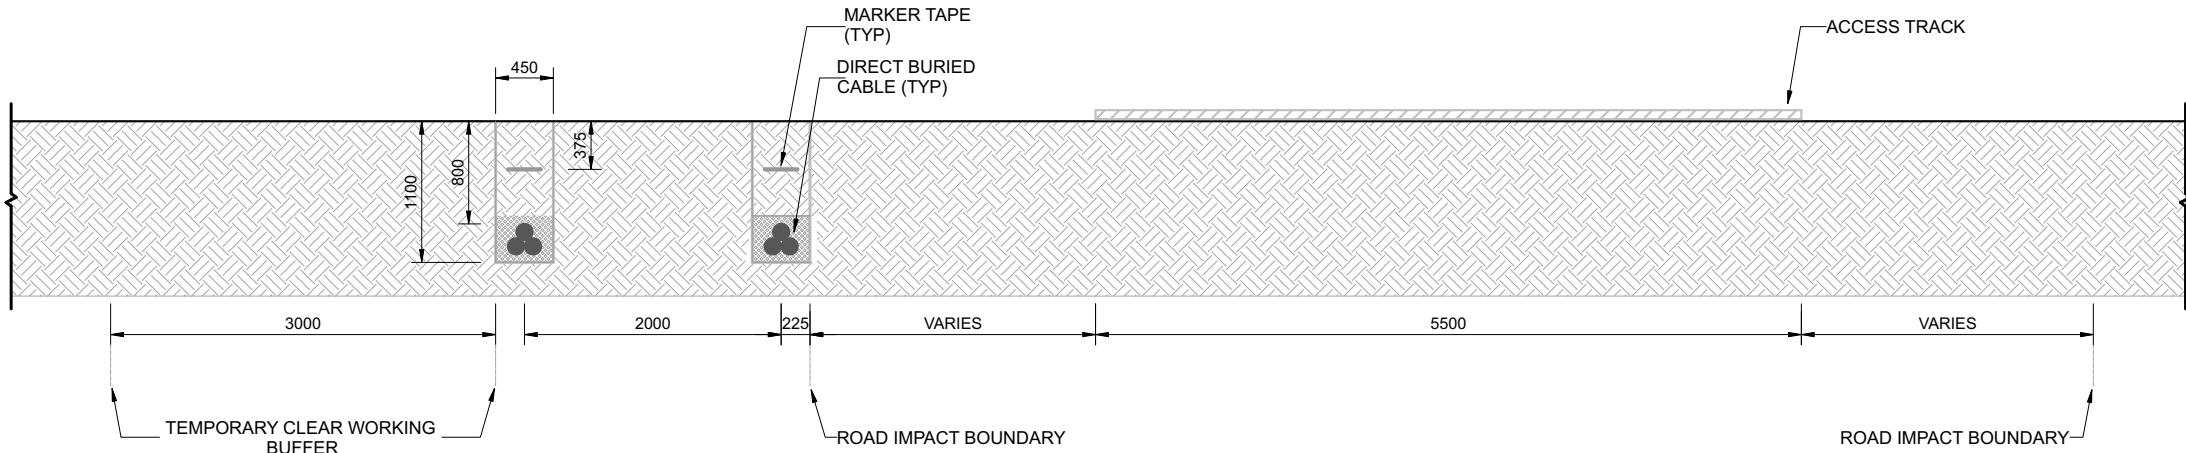

PARALLEL TRENCH WITH ACCESS

ALL MEASUREMENTS ARE IN MILLIMETERS (mm)

B	24.02.2026	CS	ISSUED FOR FINAL REVIEW	PH	PL
A	19.01.2026	CS	ISSUED FOR REVIEW	PH	PL
REV	DATE	BY	DESCRIPTION	CHK	APD

PRELIMINARY ISSUE



PROJECT	MORETON HILL WIND FARM
TITLE	CABLE INSTALLATION SCENARIOS

SCALE @ A3:	N.T.S.	CHECKED:	PH	APPROVED:	PL
PROJECT No:	MHWF	DRAWN:	CS	DATE:	FEBRUARY 2026
DRAWING No:	SQE-DWG-05-01	REV:	B		

NOTES:

-
- Diagram illustrating the cross-section of a road installation, showing the relationship between the road, road reserve, and the HDPE conduit.
- Key components and dimensions:
- UNDERGROUND NETWORK MARKER ON BOTH SIDES OF THE ROAD**: Indicated by vertical lines on the left and right sides of the road.
 - BORING PIT**: Indicated by a vertical line on the left side of the road.
 - ROAD RESERVE BOUNDARY**: Indicated by vertical lines on both sides of the road.
 - VARIES**: Dimension lines indicating the distance from the road reserve boundary to the edge of the road.
 - EDGE OF ROAD**: Indicated by a vertical line on the left side of the road.
 - ROAD C**: Indicated by a vertical line in the center of the road.
 - DITCH**: Indicated by a vertical line on the left side of the road.
 - VAR**: Dimension line indicating the distance from the ditch to the edge of the road.
 - 1000 mm MIN**: Dimension line indicating the minimum depth of the ditch.
 - HDPE CONDUIT**: Indicated by a vertical line on the right side of the road.
 - BEVELLED END**: Indicated by a vertical line on the left side of the road.
 - 100 mm MIN**: Dimension line indicating the minimum depth of the bevelled end.
 - 800 mm**: Dimension line indicating the depth of the road reserve boundary.
 - 450 mm**: Dimension line indicating the depth of the ditch.
 - 1200 mm**: Dimension line indicating the depth of the road reserve boundary.

The diagram illustrates a cross-section of a water crossing. Key components and labels include:

- UNDERGROUND NETWORK MARKER ON BOTH SIDES OF THE WATER CROSSING**: Points to vertical markers on either side of the crossing.
- BORING PIT**: Indicated by a vertical line on the left side.
- HIGH WATER MARK**: Two points marked on the water level line.
- VARIES**: Three labels indicating variable dimensions between the high water marks and the markers.
- WATER LEVEL**: The horizontal line representing the water surface.
- WATER STREAM BED**: The curved line representing the bottom of the water stream.
- HDPE CONDUIT**: The curved line at the bottom representing the underground pipe.
- BEVELLED END**: Points to the left end of the HDPE conduit.
- Dimensions**:
 - 1200 mm: Vertical dimension from the water level to the top of the left marker.
 - 450 mm: Vertical dimension from the water level to the bottom of the left marker.
 - 800 mm: Vertical dimension from the water level to the top of the left boring pit.
 - 100 mm MIN.: Vertical dimension from the water level to the top of the left HDPE conduit.
 - 1000 mm MIN.: Vertical dimension from the water stream bed to the bottom of the HDPE conduit.


Diagram illustrating the proposed excavation method. The diagram shows a cross-section of a waterway with a boundary fence, excavator, entry pit, cable installed under waterway, and exit pit. Labels include HIGH WATER MARK, VAR., BOUNDARY FENCE, EXCAVATOR, ENTRY PIT, CABLE INSTALLED UNDER WATERWAY, and BOUNDARY FENCE EXIT PIT. A dimension of 3000 mm is indicated for the cable depth.

B	24.02.2026	CS	ISSUED FOR FINAL REVIEW	PH	PL
A	22.07.2025	CS	ISSUED FOR REVIEW	PH	PL
REV	DATE	BY	DESCRIPTION	CHK	APD
DRAWING STATUS: PRELIMINARY ISSUE					



PROJECT	MORETON HILL WIND FARM
TITLE:	CABLE INSTALLATION DETAILS DIRECTIONAL BORING

SCALE @ A3: N.T.S	CHECKED: PH	APPROVED: PL
PROJECT No: MHWF	DRAWN: CS	DATE: FEBRUARY 2026
DRAWING No: SQE-DWG-05-02		REV: B

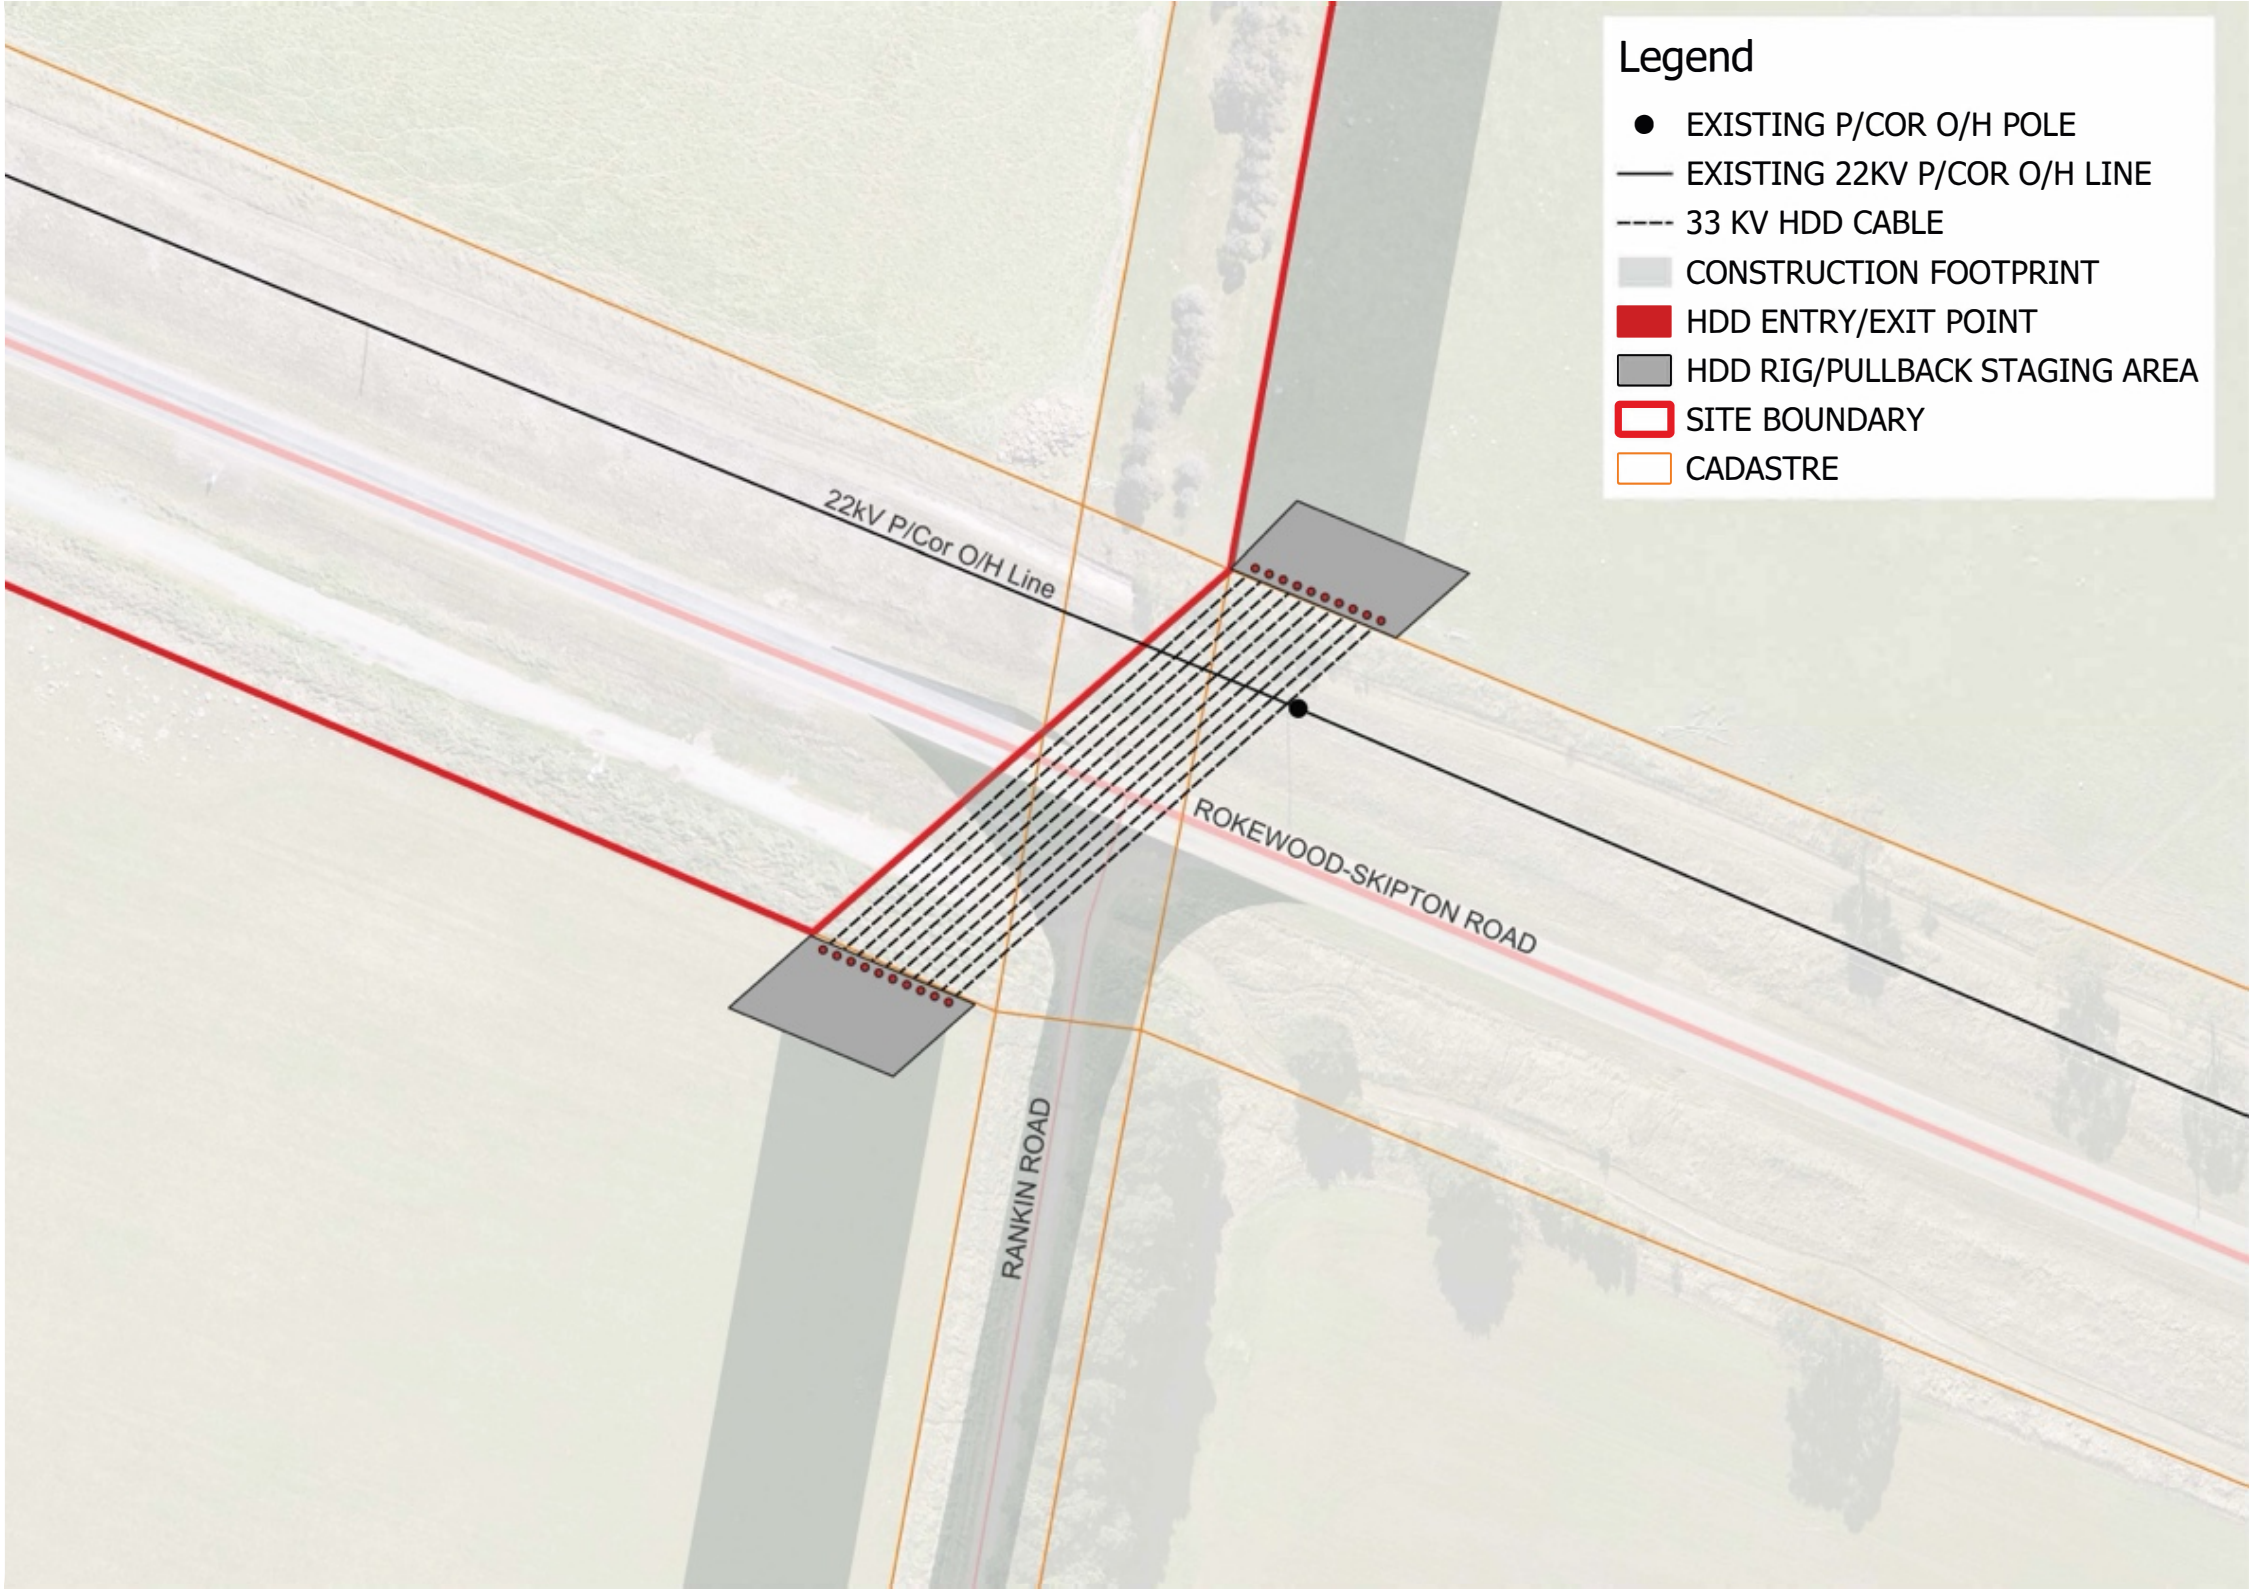


--	--	

DO NOT SCALE

NOTES:
TRENCH DIMENSIONS TYPICALLY SPAN 1 KM SECTIONS, MEASURING APPROXIMATELY 3 M IN WIDTH, INCLUSIVE OF BENCHING, AND AROUND 1.5 M IN DEPTH. THESE TRENCHES ARE DESIGNED TO BE COVERED, WITH THE LAND ABOVE POTENTIALLY AVAILABLE FOR AGRICULTURAL USE AFTER REINSTATEMENT.
ALL CONSTRUCTION WORKS WILL BE FACILITATED FROM WILLOWVALE ROAD SIDE OF EXCAVATION
TEMPORARY VEGETATION PROTECTION FENCE WILL BE 1.5M HIGH AND CONSTRUCTED FROM STAR PICKETS AND ORANGE CONSTRUCTION BARRIER MESH.
STAR PICKETS WILL BE A MAXIMUM OF 3M SPACING FENCING WILL BE INSTALLED PRIOR TO WORKS BEGINNING AND WILL BE INSTALLED TO THE ENTIRE LENGTH OF THE WORKS IN STAGES.
A SEDIMENTATION FILTER BARRIER WILL BE INSTALLED TO 0.3M HEIGHT AT THE BASE OF THE PROTECTION FENCE.
WEST OF THE PROTECTION FENCE WILL BE A "NO GO ZONE".

- THE TRENCHING PROCESS ADHERES TO THE FOLLOWING STEP-BY-STEP METHODOLOGY:
1. INSTALL TEMPORARY VEGETATION PROTECTION FENCING AND IMPLEMENT TRAFFIC CONTROLS.
 2. EXCAVATE THE TRENCH USING A TRENCHING MACHINE OR EXCAVATOR, WORKING IN THE DIRECTION OF THE TRENCH AND GRADING, SMOOTHING, AND TRIMMING THE TRENCH FLOOR TO ACHIEVE THE REQUIRED DEPTH AND WIDTH. UTILISE EXISTING ROAD SURFACES AND BOG MATS AS NEEDED. UTILISE THE EXISTING ROAD SURFACE FOR TRUCK AND MACHINERY ACCESS DURING TRENCHING AND EXCESS SPILL REMOVAL. STORE EXCAVATED MATERIAL NEAR THE OPEN TRENCH OR ON A PREVIOUSLY CLOSED TRENCH SECTION.
 3. PLACE A BEDDING LAYER OF THERMAL BALLAST MATERIAL IN THE BOTTOM OF THE TRENCH AND COMPACT IT TO THE REQUIRED THICKNESS AS PER THE DRAWINGS.
 4. LAY CONDUITS IN THE SPECIFIED FORMATION, USING CONDUIT SPACERS FOR HORIZONTAL SPACING. FIT A SECURE CAP TO THE END OF EACH CONDUIT RUN TO PREVENT DIRT OR WATER INGRESS.
 5. CAREFULLY SURROUND AND COVER CONDUITS WITH THERMAL BALLAST, FOLLOWING DESIGN DRAWINGS AND SPECIFICATIONS. THOROUGHLY COMPACT WITHOUT DAMAGING CONDUITS.
 6. PLACE A COVER SLAB IN THE TRENCH OVER CONDUITS AND BALLAST AT THE DEPTH SHOWN ON THE DRAWING.
 7. SURROUND AND COVER CONDUITS, COVER SLAB, AND BALLAST WITH EXCAVATED SOIL BACFILL ACCORDING TO DRAWINGS. COMPACT THOROUGHLY WITHOUT DAMAGING CONDUITS.
 8. PLACE WARNING MARKER TAPE IN THE TRENCH AT THE SPECIFIED DEPTH ON TOP OF COMPACTED SOIL BACKFILL OVER CONDUITS, COVER SLAB, AND BALLAST AS SHOWN ON THE DRAWINGS.
 9. PLACE AND COMPACT SOIL BACKFILL AS SPECIFIED AND INSTALL WARNING TAPE AT THE DEPTH SHOWN ON THE DRAWINGS.
 10. FOR ASPHALT OR GRAVEL ROAD SECTIONS, GRAVEL SHOULDERS, AND DRAINS, CONDUCT IMMEDIATE PERMANENT REINSTATEMENT FOLLOWING THE SPECIFICATION AND APPROVAL OF LOCAL AUTHORITIES AND/OR PRIVATE LANDOWNERS, UNLESS OTHERWISE AGREED UPON.
 11. FOR UNSURFACED/GRASS SECTIONS, BACKFILL WITH SUITABLE EXCAVATED MATERIAL TO GROUND LEVEL, LEAVING AT LEAST 100 MM TOPSOIL OR MATCHING THE EXISTING LEVEL AT THE TOP TO ALLOW FOR RESEEDING PER THE SPECIFICATION OF THE RESPONSIBLE AUTHORITY OR LANDOWNER.
 12. TEST THE CONDUCTOR CONDUITS IN ACCORDANCE WITH SPECIFICATIONS, INSTALL A DRAW ROPE IN EACH CONDUIT, AND SEAL ALL CONDUITS IN PREPARATION FOR CABLE INSTALLATION AT A LATER DATE.

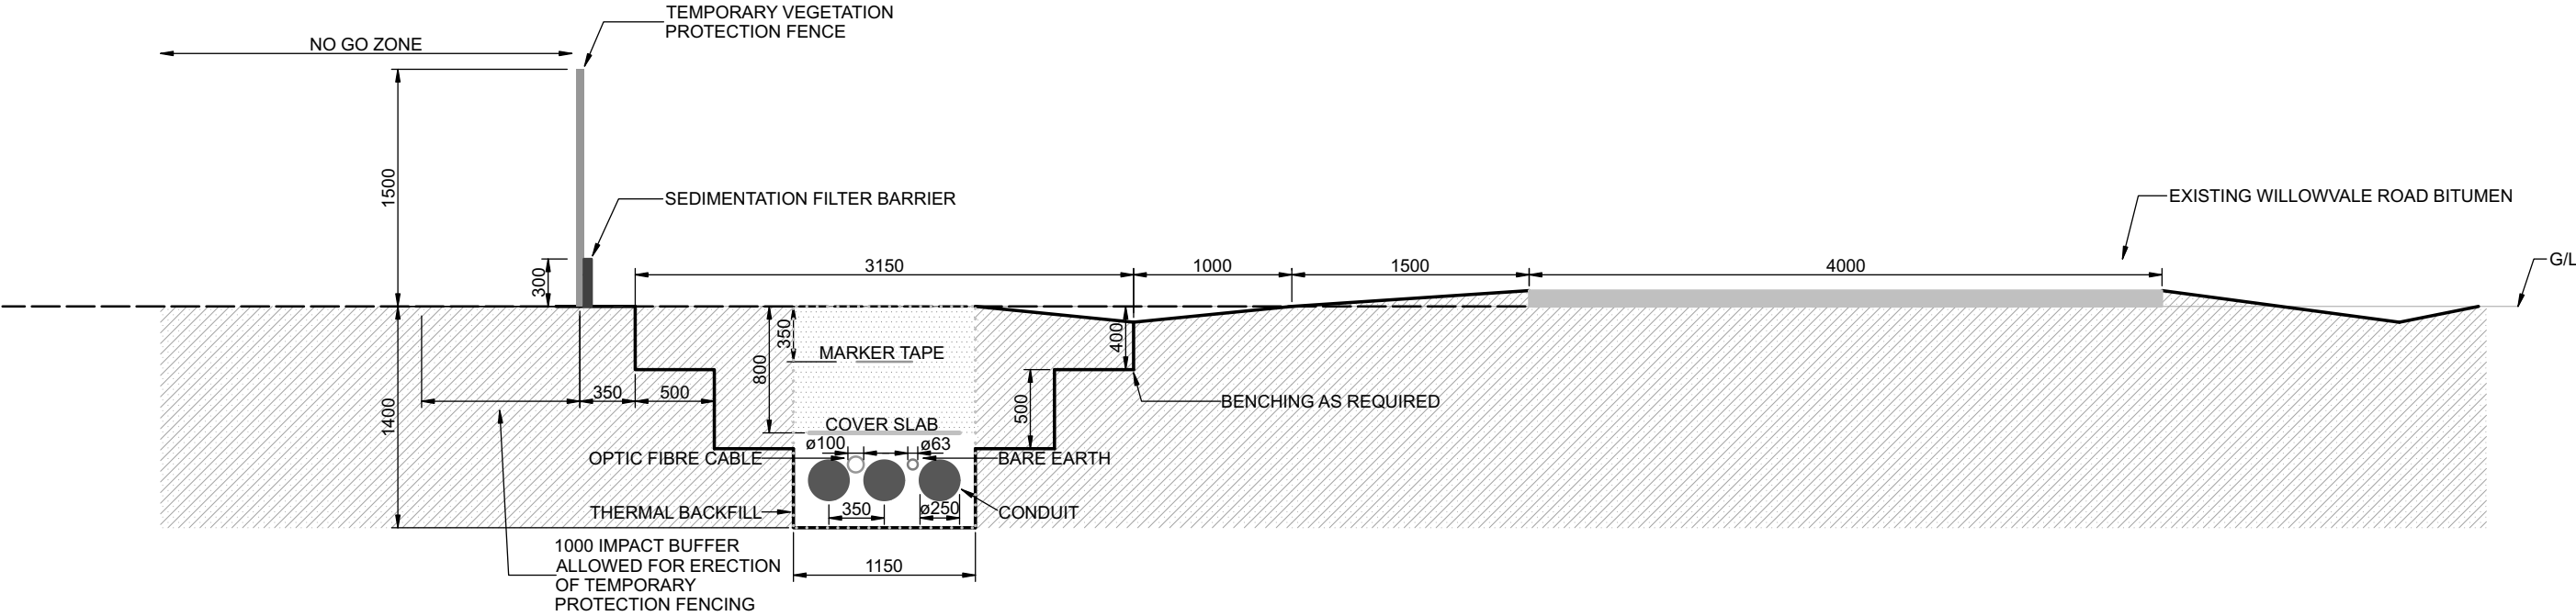

ALL MEASUREMENTS ARE IN MILLIMETERS (mm)

--	--	




NOTES:

JOINT BAY DIMENSIONS ARE TYPICALLY IN THE ORDER OF 10 M LONG, APPROXIMATELY 2.5 M WIDE, AND APPROXIMATELY 2.5 M DEEP AND ARE DESIGNED TO BE COVERED OVER, WITH THE LAND ABOVE POTENTIALLY AVAILABLE FOR AGRICULTURAL USE FOLLOWING REINSTATEMENT.

THE FOLLOWING STEPS OUTLINE THE METHODOLOGY FOR JOINT BAY CONSTRUCTION AND REINSTATEMENT:

1. COMMENCE BY EXCAVATING A PIT FOR THE PREFORMED CONCRETE CABLE PIT, INCLUDING A SUMP IN ONE CORNER.
2. GRADE AND SMOOTH THE PIT FLOOR; THEN LAY A 50 MM THICK SAND BED FOR THE PRE-CAST CONCRETE CABLE PIT ON A 200 MM THICK GRAVEL MATERIAL BED.
3. PLACE PRE-CAST CONCRETE SECTIONS ON THE SAND BEDDING.
4. WHERE CABLE PITS ARE LOCATED ADJACENT TO THE ROAD SURFACE, THE PIT WILL BE BACKFILLED WITH COMPACTED LAYERS OF SIMILAR ROAD CONSTRUCTION MATERIAL, AND THE ROAD SURFACE TEMPORARILY REINSTATED AS SPECIFIED BY THE RESPONSIBLE AUTHORITY.
5. INSTALL CONCRETE PIT COVERS. COVERS ARE PLACED OVER THE CONSTRUCTED CABLE PIT AND ARE THEN REMOVED AT THE CABLE INSTALLATION STAGE OF THE PROJECT.
6. LATER TO FACILITATE CABLE INSTALLATION AND JOINING, REINSTATE TRAFFIC MANAGEMENT SIGNAGE, SECURE INDIVIDUAL SITES, AND SET UP THE CABLE PULLING MACHINE AT THE RESPECTIVE SECTION.
7. THE CABLE IS SUPPLIED ON LARGE CABLE DRUMS. INSTALLING A 1 KM SECTION OF CABLE NORMALLY INVOLVES PULLING THREE INDIVIDUAL CONDUCTORS INTO THREE SEPARATE CONDUITS. THE CABLE WILL BE CONNECTED TO THE WINCH USING A PULLING HEAD RECOMMENDED BY THE CABLE MANUFACTURER.
8. ONCE BOTH SECTIONS OF CABLE (A TOTAL OF 6 CONDUCTORS) ARE PULLED INTO THE CABLE PIT, THE RESPECTIVE CABLES WILL BE JOINED.
9. FOLLOWING THE COMPLETION OF JOINING AND CONDUIT SEALING WORKS IN THE CABLE PIT, REPLACE THE PIT COVERS.


DO NOT SCALE

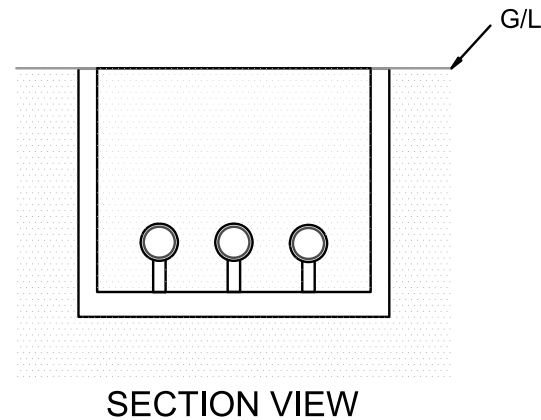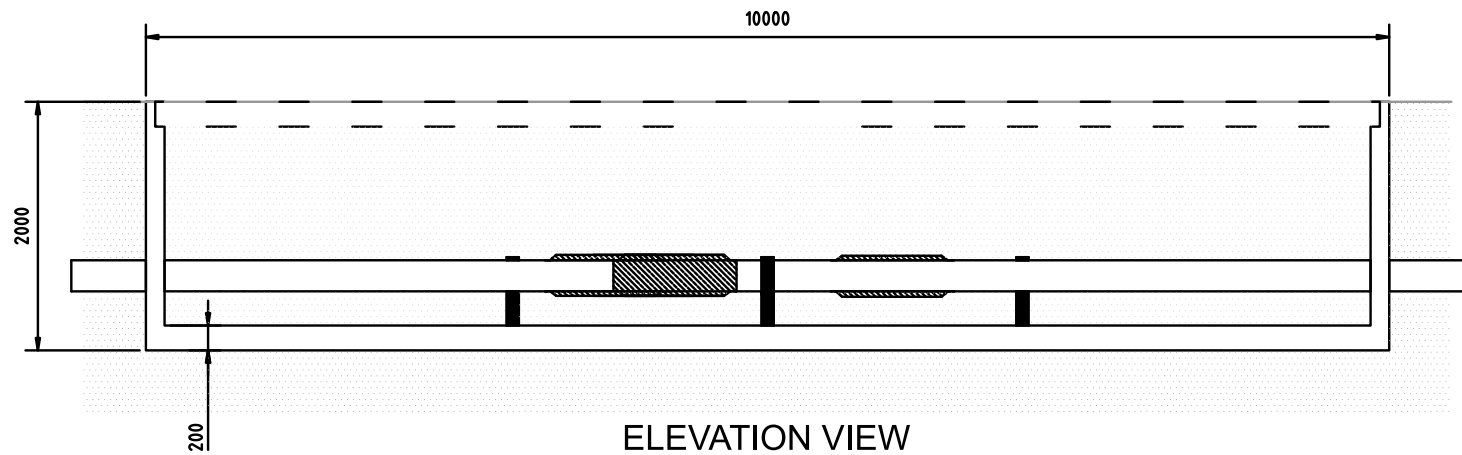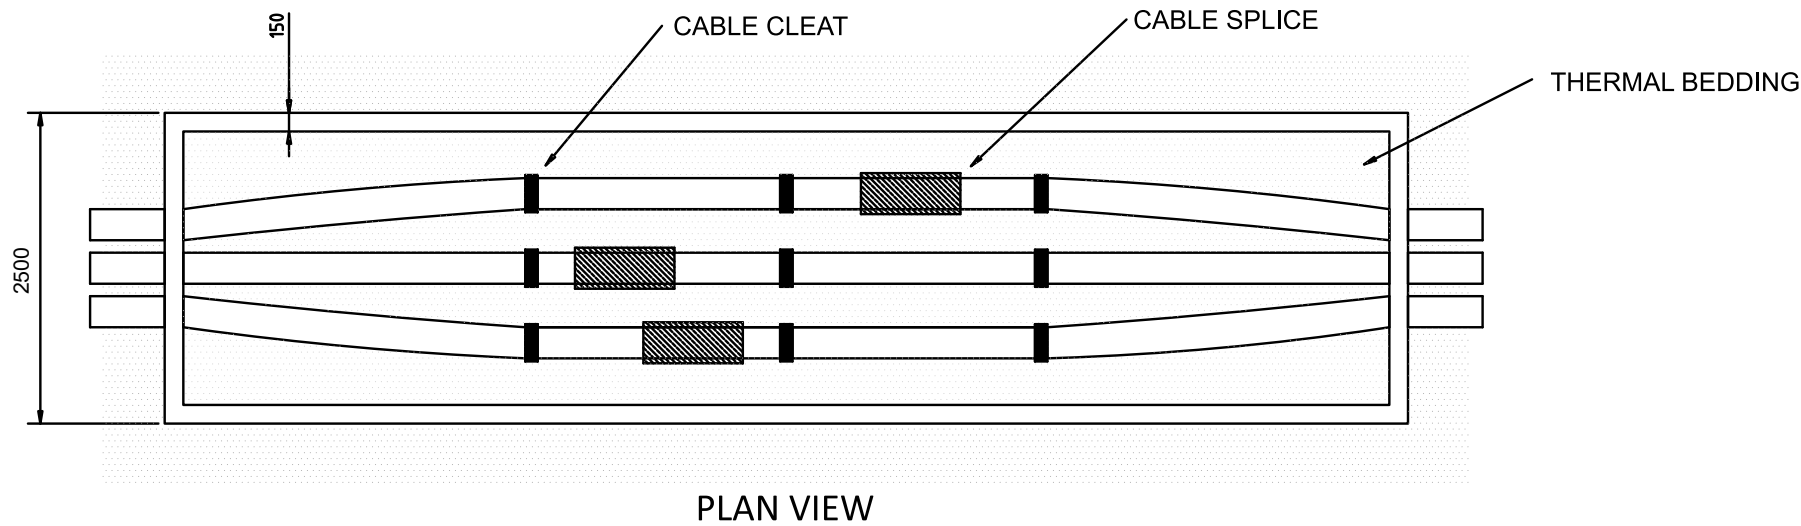

ALL MEASUREMENTS ARE IN MILLIMETERS (mm)

							PROJECT	MORETON HILL WIND FARM	SCALE @ A3: N.T.S.	CHECKED: PH	APPROVED: PL	
A	22.07.2025	CS	ISSUED FOR REVIEW				PH	PL	PROJECT No: MHWF	DRAWN: CS	DATE: FEBRUARY 2026	
REV	DATE	BY	DESCRIPTION				CHK	APD	TITLE: TYPICAL UNDERGROUD TRANSMISSION LINE JOINT PIT	DRAWING No: SQE-DWG-05-05		REV: A
DRAWING STATUS: PRELIMINARY ISSUE												

DO NOT SCALE

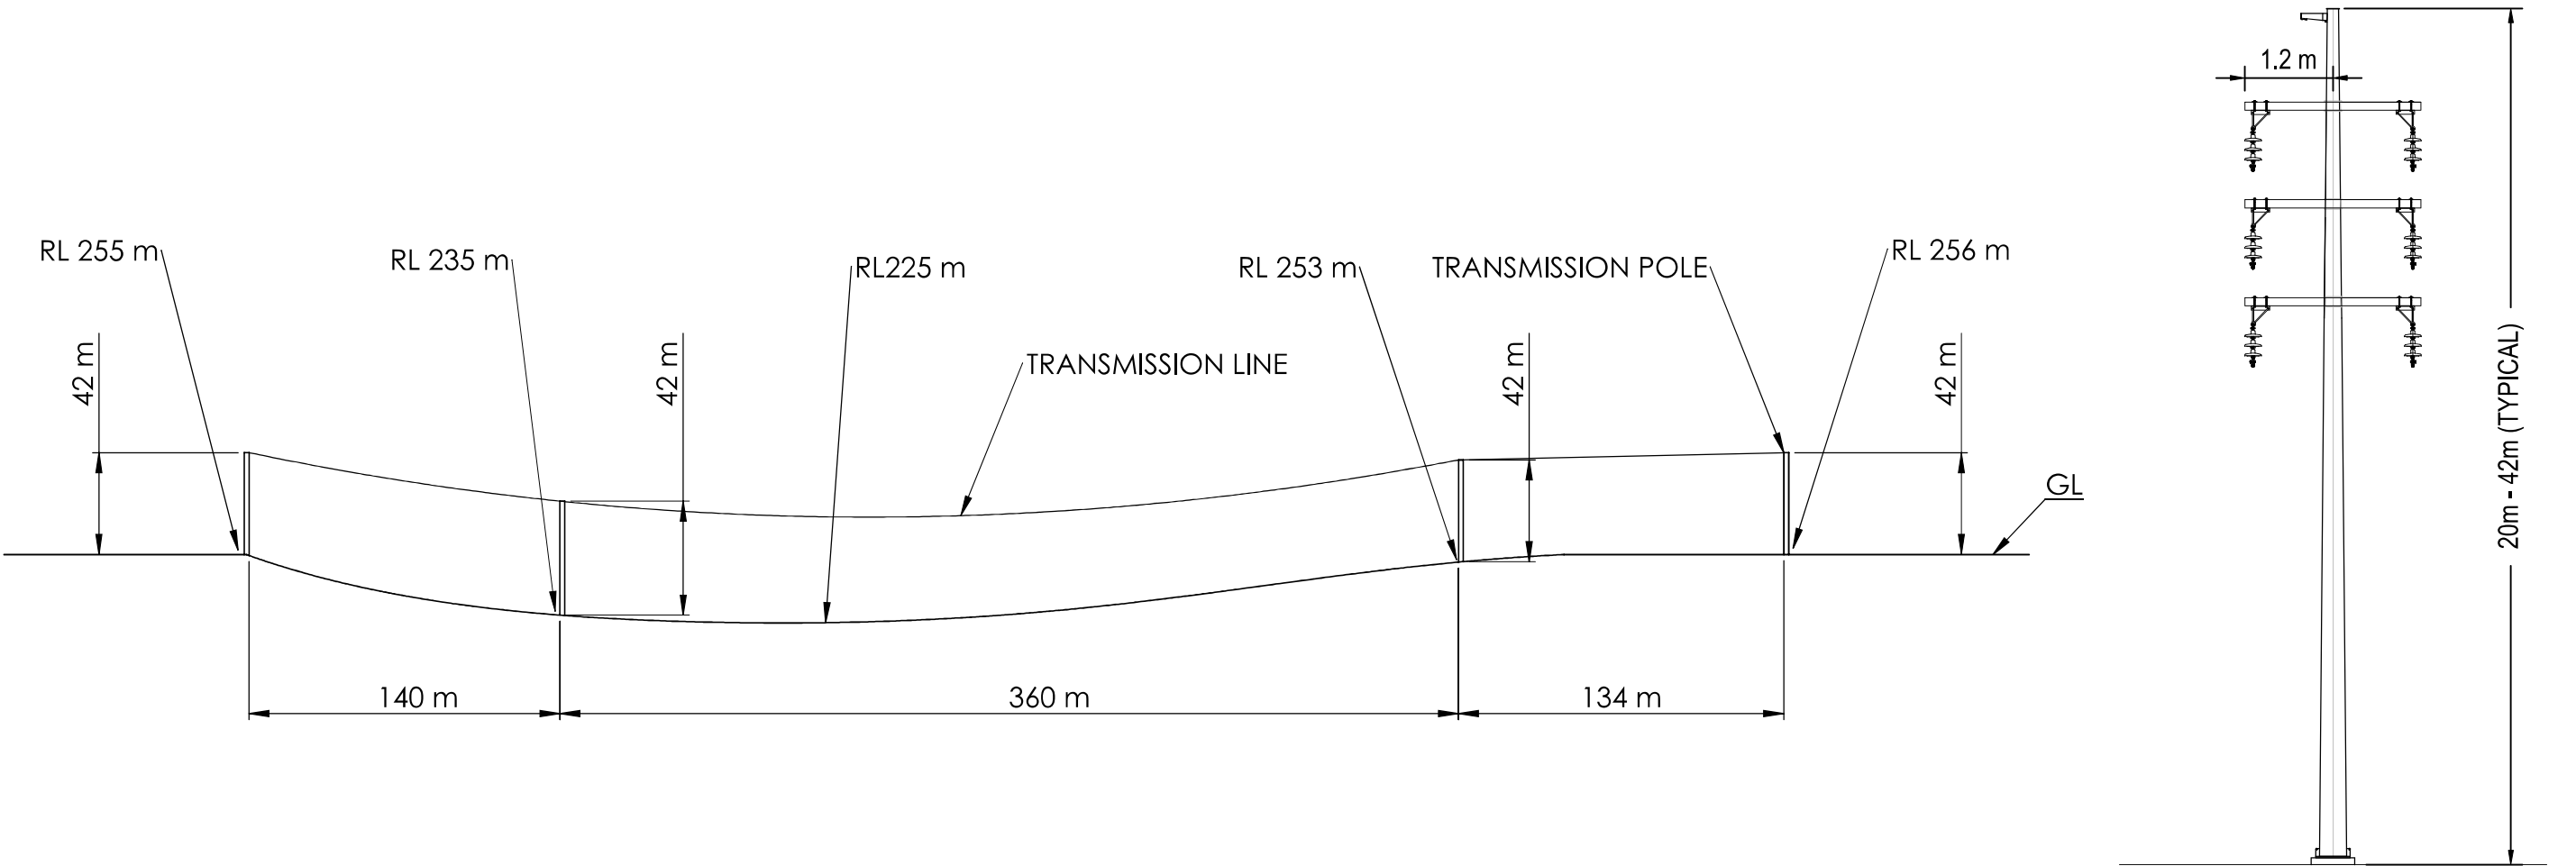


TRANSMISSION LINE AND TOWERS DIMENSIONED ELEVATION

A	19	1	6	CS	ISSUED FOR REVIEW	PH	PL	PROJECT MORETON HILL WIND FARM		SCALE @ A	CHECKED	APPROVED
										N T S	PH	PL
REV	DATE	BY		DESCRIPTION	CHK	APD		TITLE ABOVE GROUND TRANSMISSION LINES AND TOWERS		PROJECT No	DRAWN	DATE
										MHWF	CS	JANUARY 6
DRAWING STATUS PRELIMINARY ISSUE								DRAWING No SQE-DWG-05-06			REV A	

DO NOT SCALE



NOTE: SIGNAGE IS NON-ILLUMINATED.

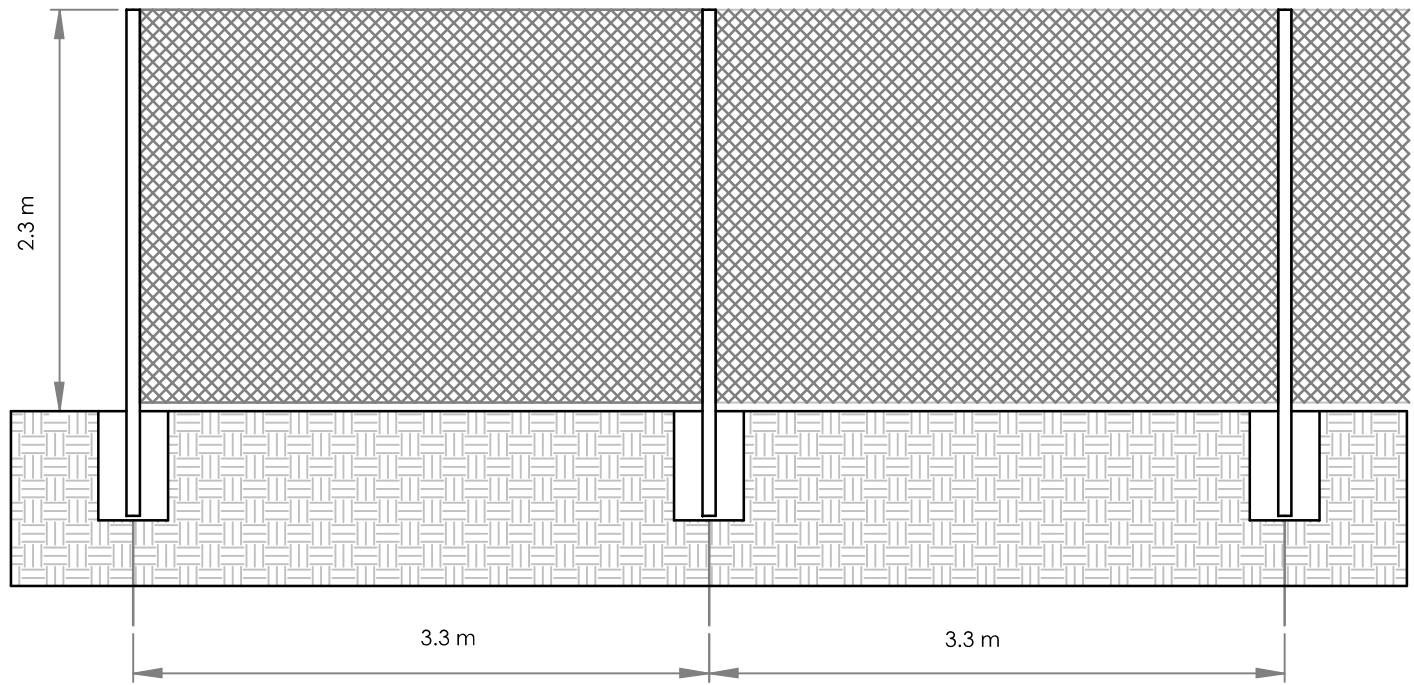


A		22.07.2025	CS	ISSUED FOR REVIEW	PH	PL
REV	DATE	BY	DESCRIPTION		CHK	APD
DRAWING STATUS: PRELIMINARY ISSUE						

PROJECT		MORETON HILL WIND FARM	
TITLE:		BUSINESS SIGNAGE & FENCING ELEVATION PLAN	

SCALE @ A3:	N.T.S.	CHECKED:	PH	APPROVED:	PL
PROJECT No:	MHWF	DRAWN:	CS	DATE:	FEBRUARY 2026
DRAWING No:					REV:
SQE-DWG-06-00					A



DO NOT SCALE

CAPACITY	6.8 MW
TIP HEIGHT	252 m
HUB HEIGHT	166 m
BLADE LENGTH	86 m
NACELLE, COOLER TOR/ROTOR HUB MATERIAL	STEEL FRAMED FIBREGLASS COMPOSITE COVER
BLADE MATERIAL	FIBREGLASS COMPOSITE
TOWER MATERIAL	CONCRETE WITH STEEL REINFORCEMENT
STAIR MATERIAL	ALUMINIUM
COLOUR AND FINISH OF STAIRS	NATURA ALUMINIUM
COLOUR AND FINISH OF TURBINES	LIGHT GREY (RAL 7035), {INDUSTRY STANDARD}
COLOUR AND FINISH OF FOUNDATIONS	CEMENT GREY, NATURAL CONCRETE

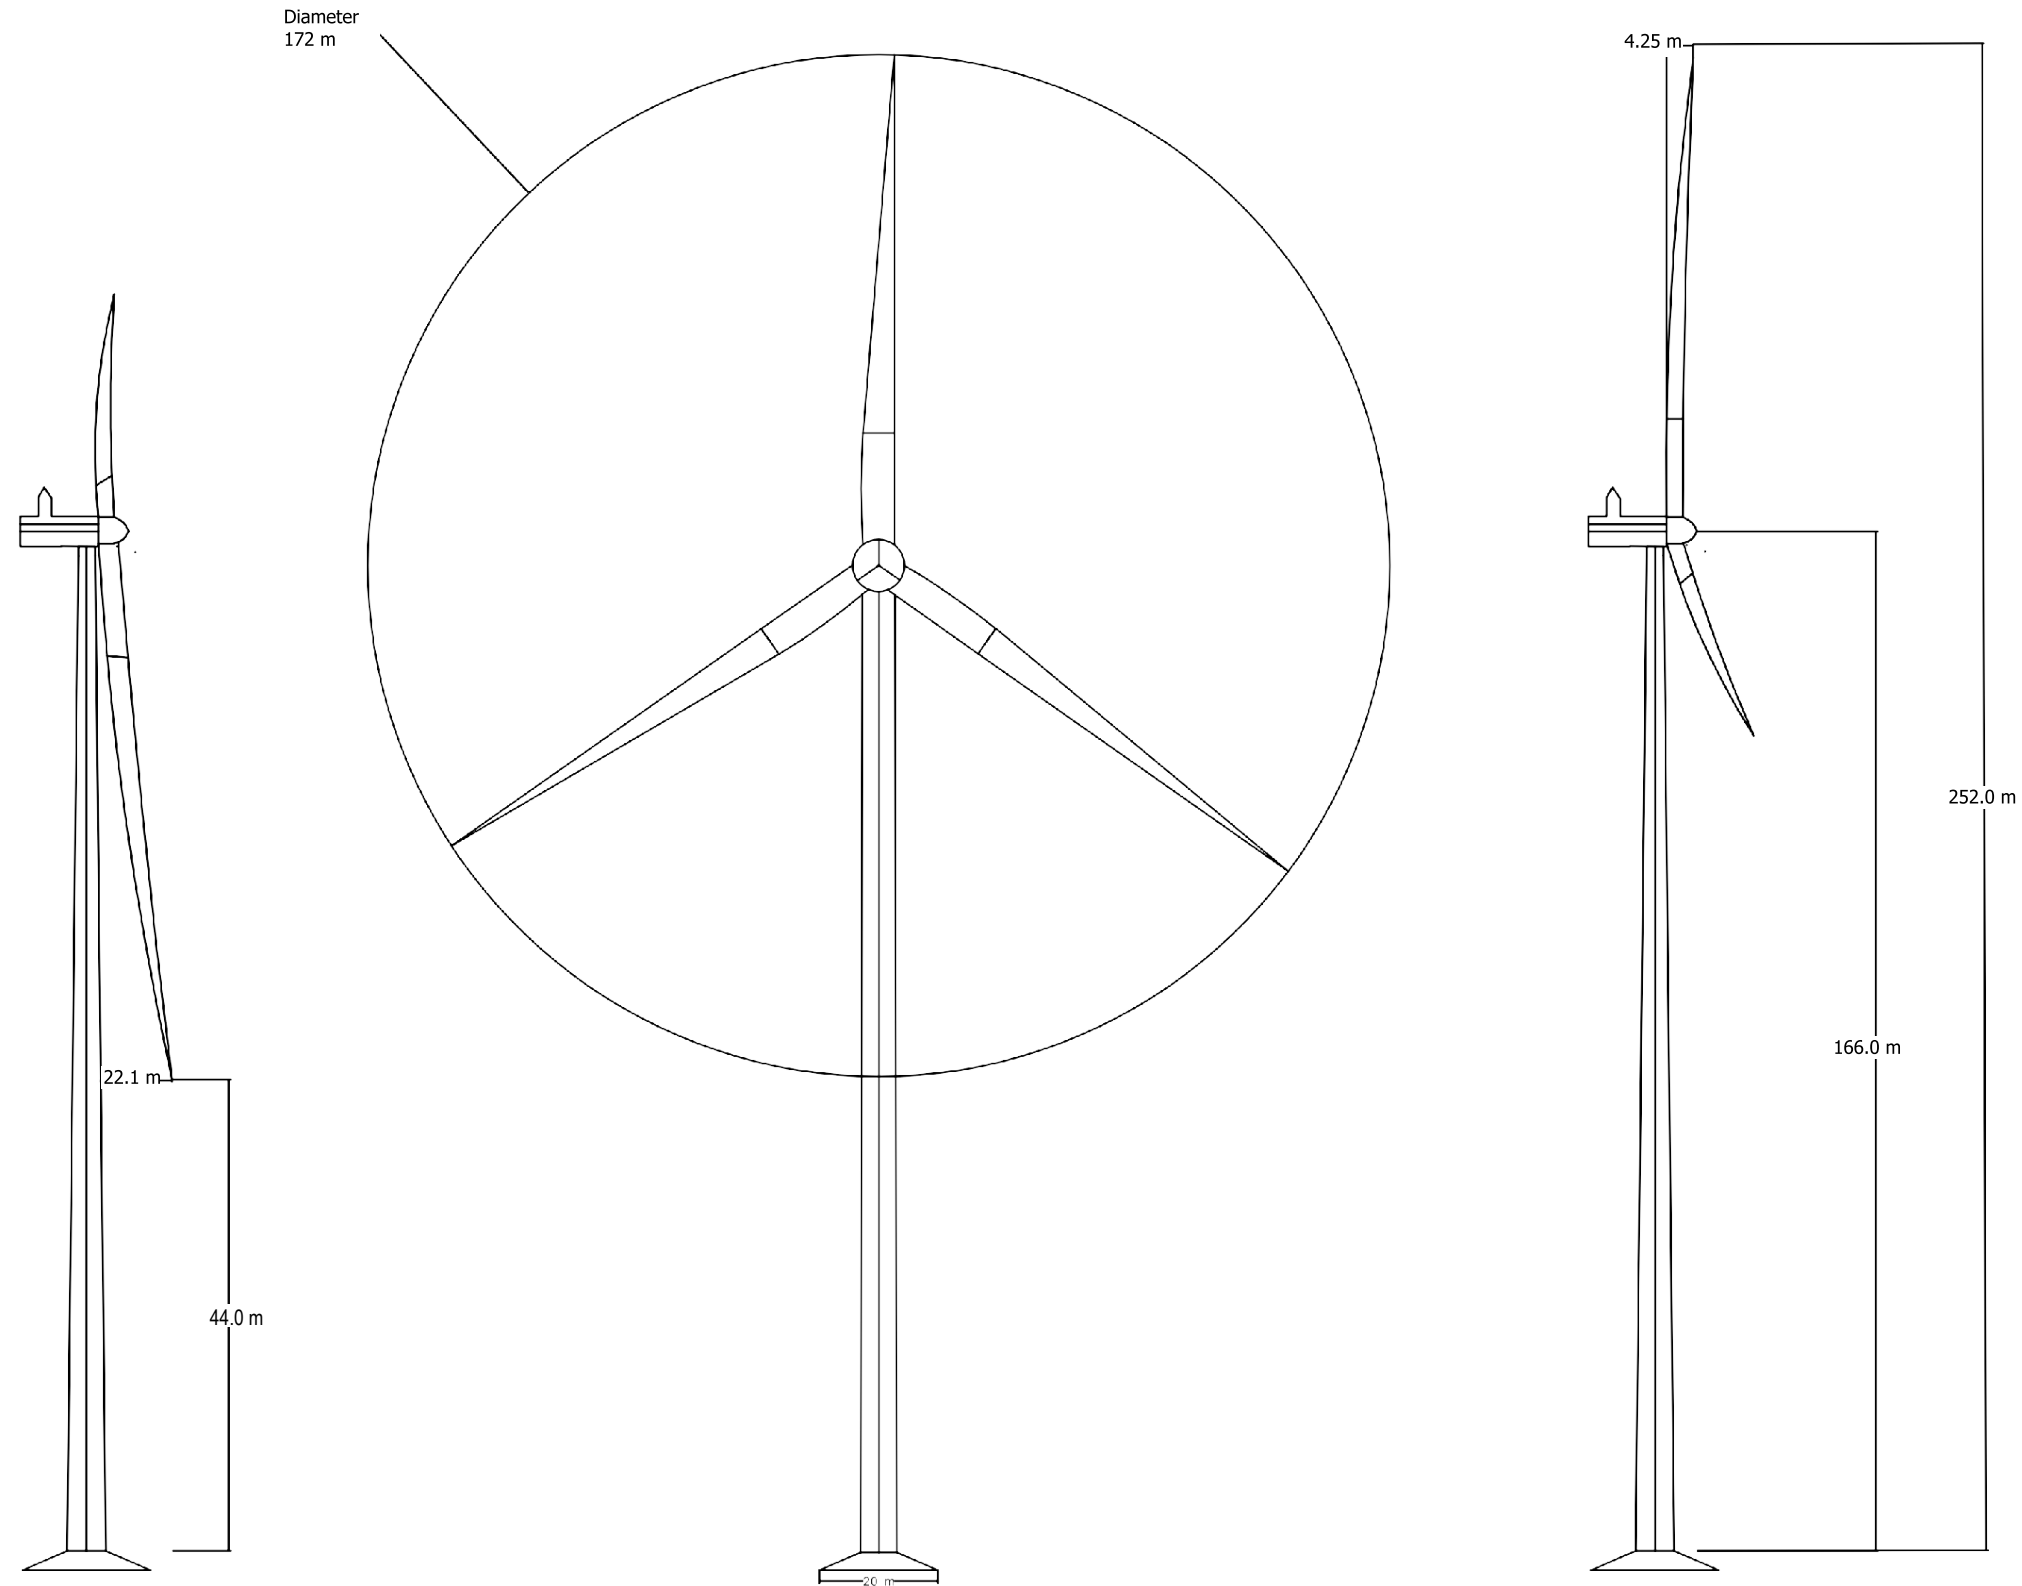

							PROJECT	MORETON HILL WIND FARM	SCALE @ A3: N.T.S.	CHECKED: PH	APPROVED: PL	
A	22.07.2025	CS	ISSUED FOR REVIEW				PH	PL	PROJECT No: MHWF	DRAWN: CS	DATE: FEBRUARY 2026	
REV	DATE	BY	DESCRIPTION				CHK	APD	DRAWING No: SQE-DWG-07-00			REV: A
DRAWING STATUS:							PRELIMINARY ISSUE					

DO NOT SCALE

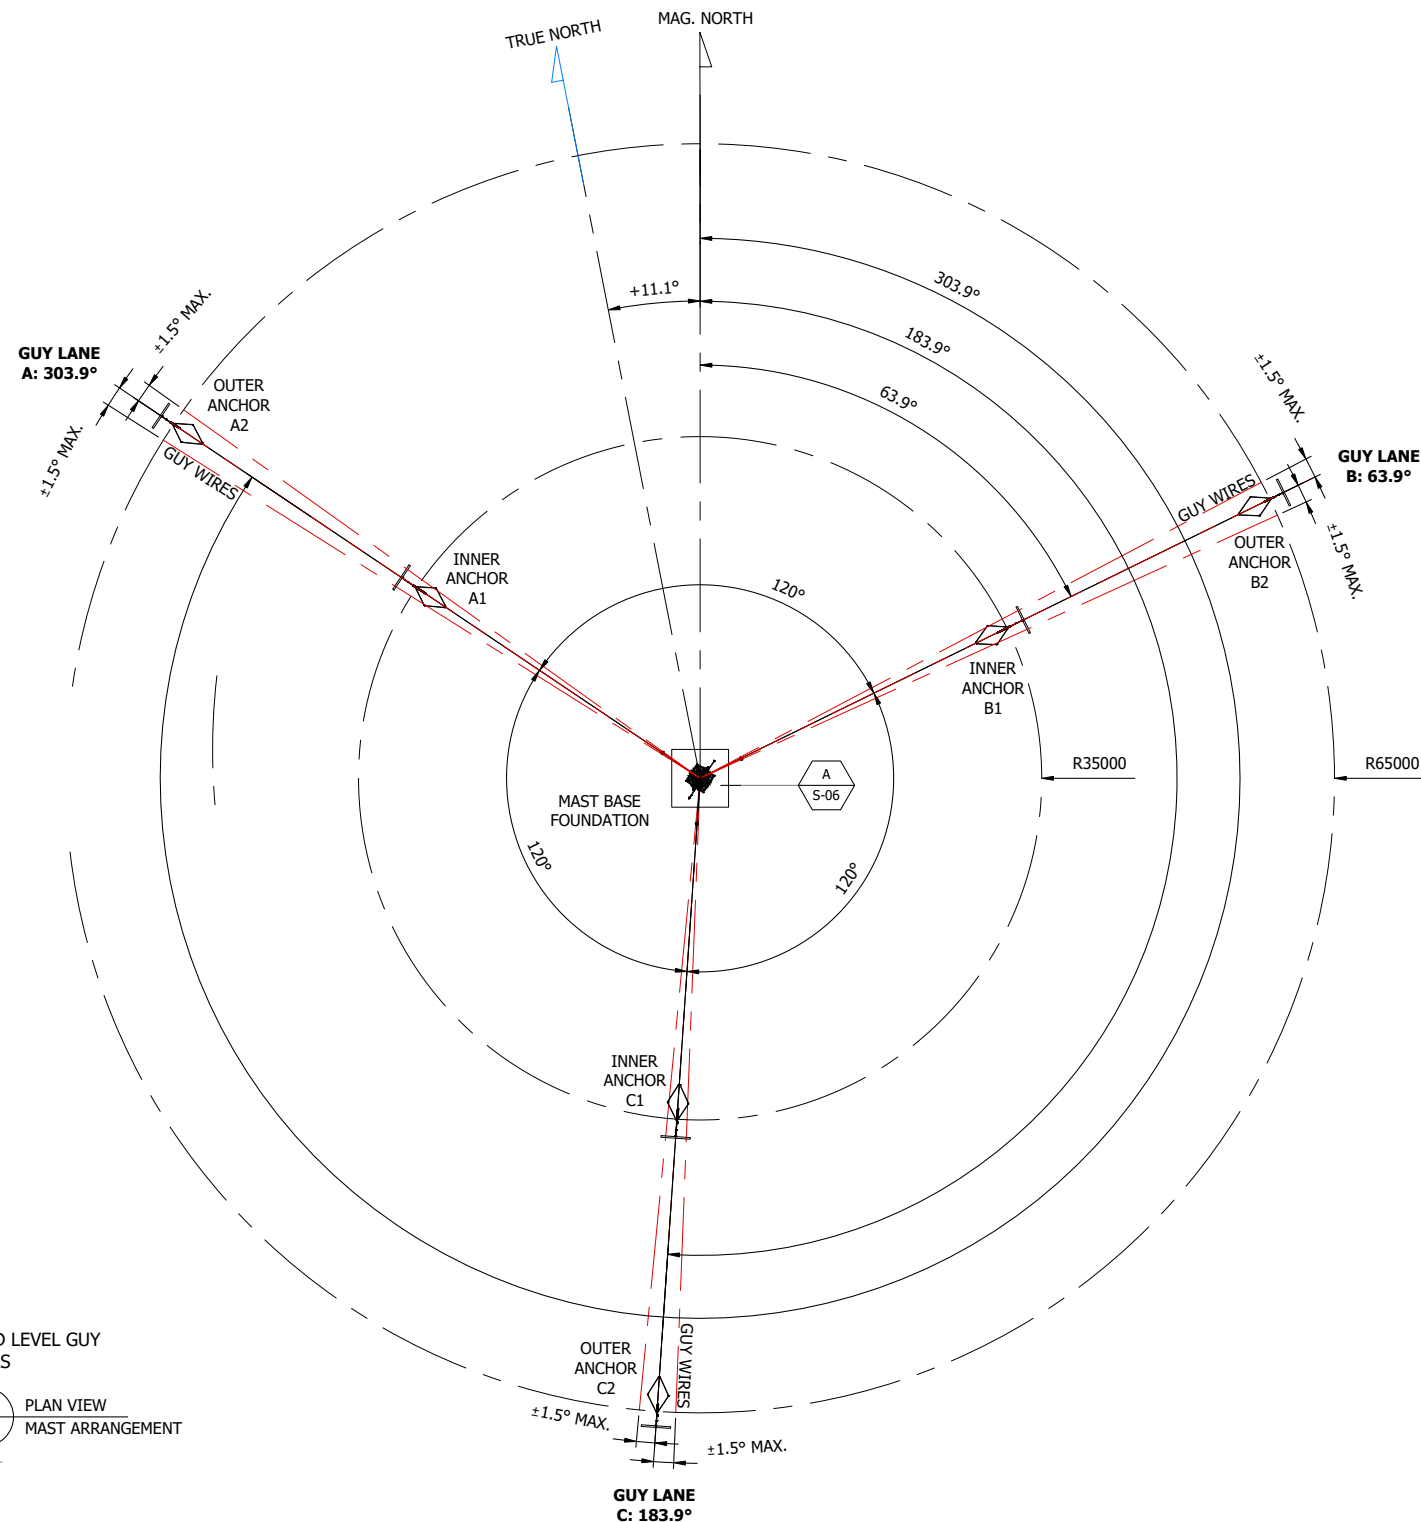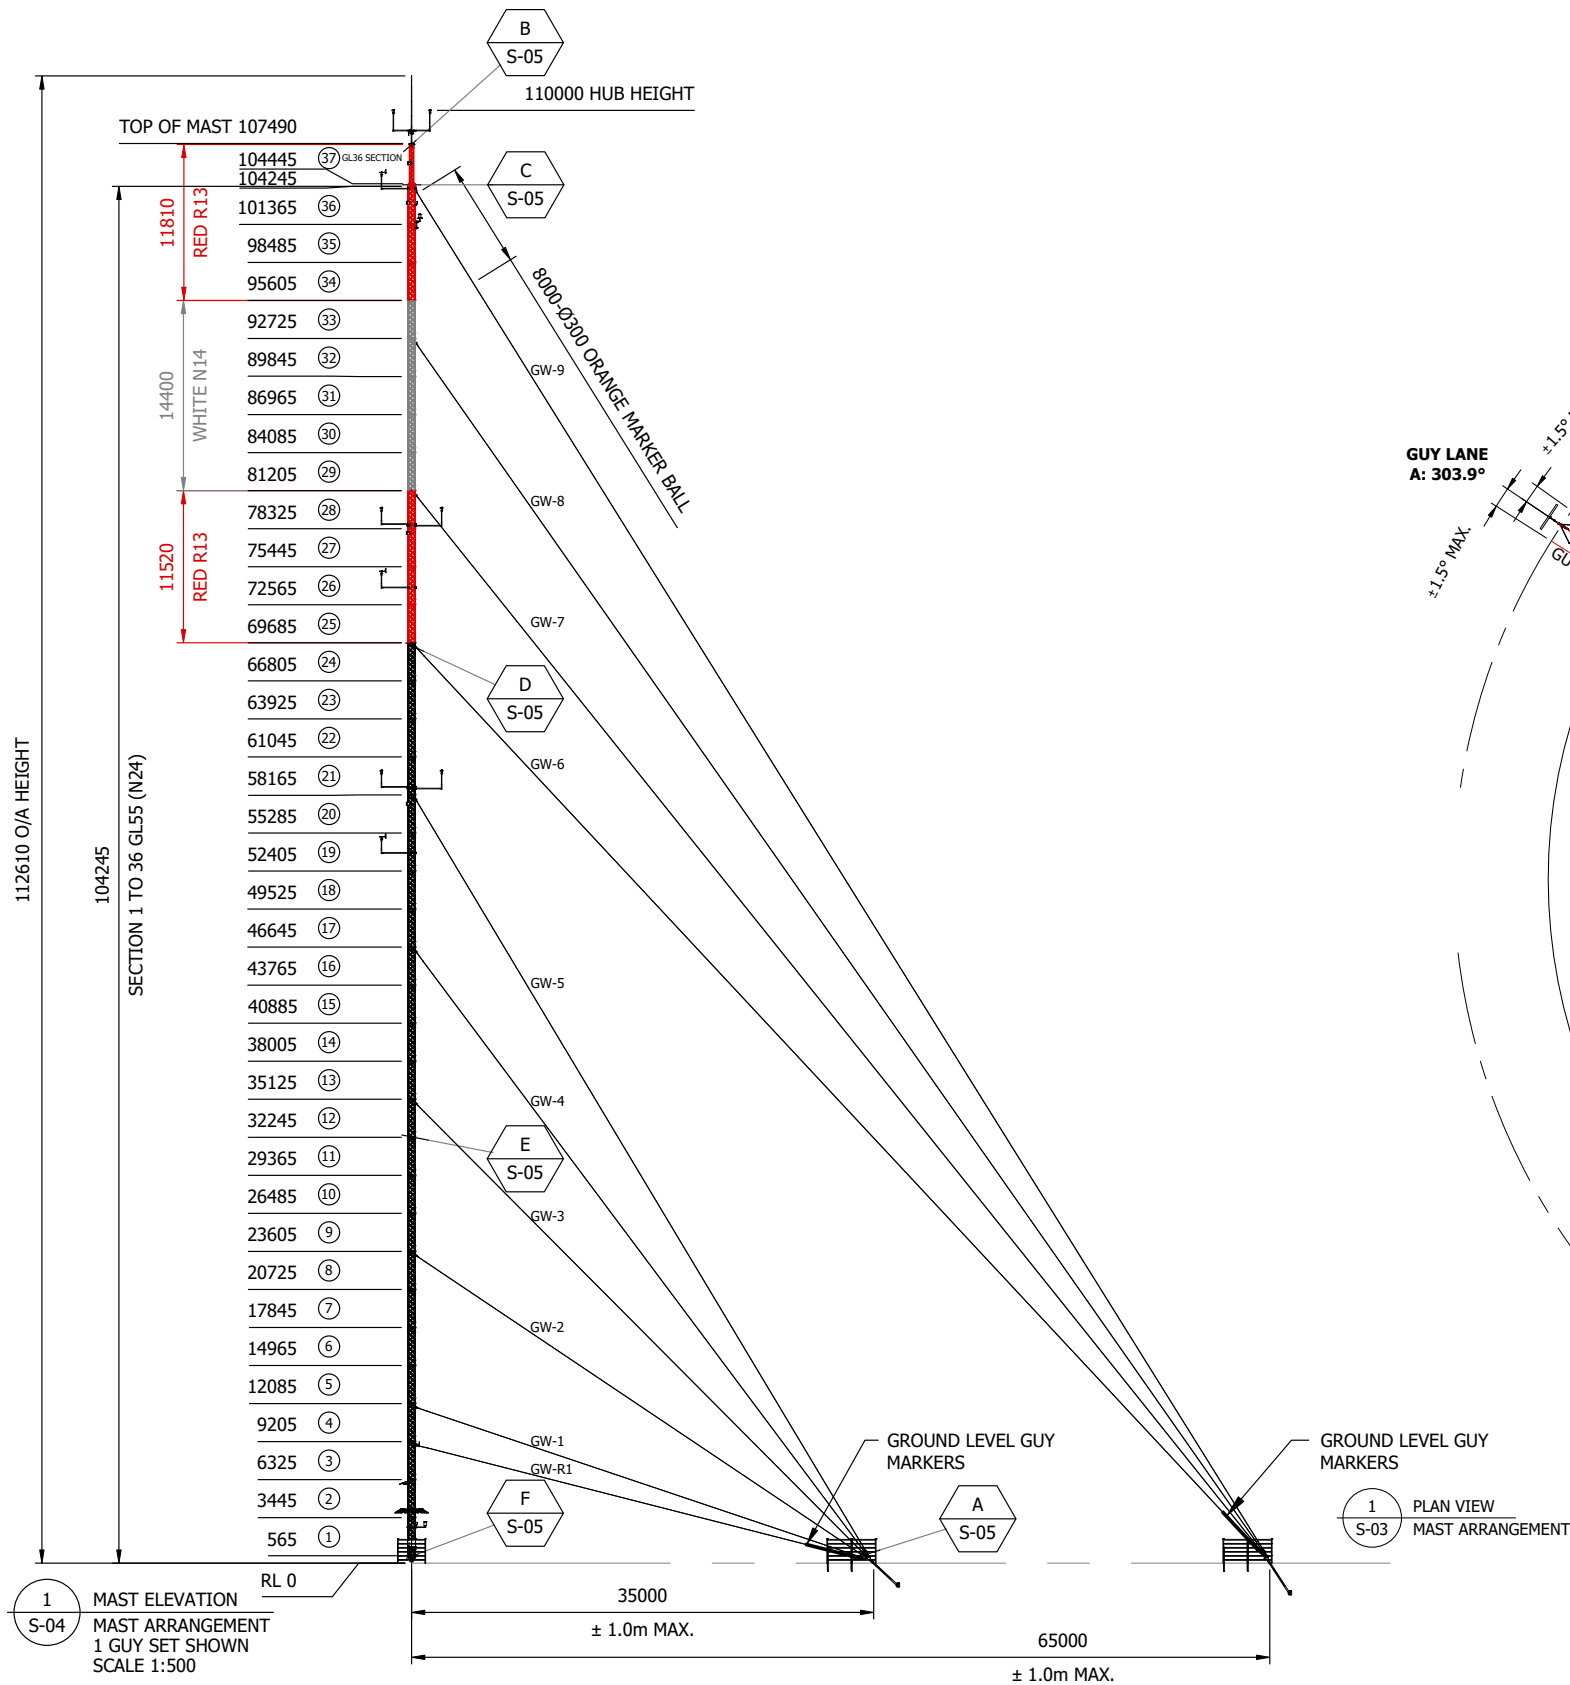


A	22.07.2025	CS	ISSUED FOR REVIEW	PH	PL
REV	DATE	BY	DESCRIPTION	CHK	APD
DRAWING STATUS:			PRELIMINARY ISSUE		


CLIENT:

SQUADRON ENERGY


PROJECT	MORETON HILL WIND FARM
TITLE:	MET MAST LAYOUT

SCALE @ A3:	CHECKED:	APPROVED:
N.T.S	PH	PL
PROJECT No:	DRAWN:	DATE:
MHWF	CS	FEBRUARY 2026
DRAWING No:		REV:
SQE-DWG-08-00		A

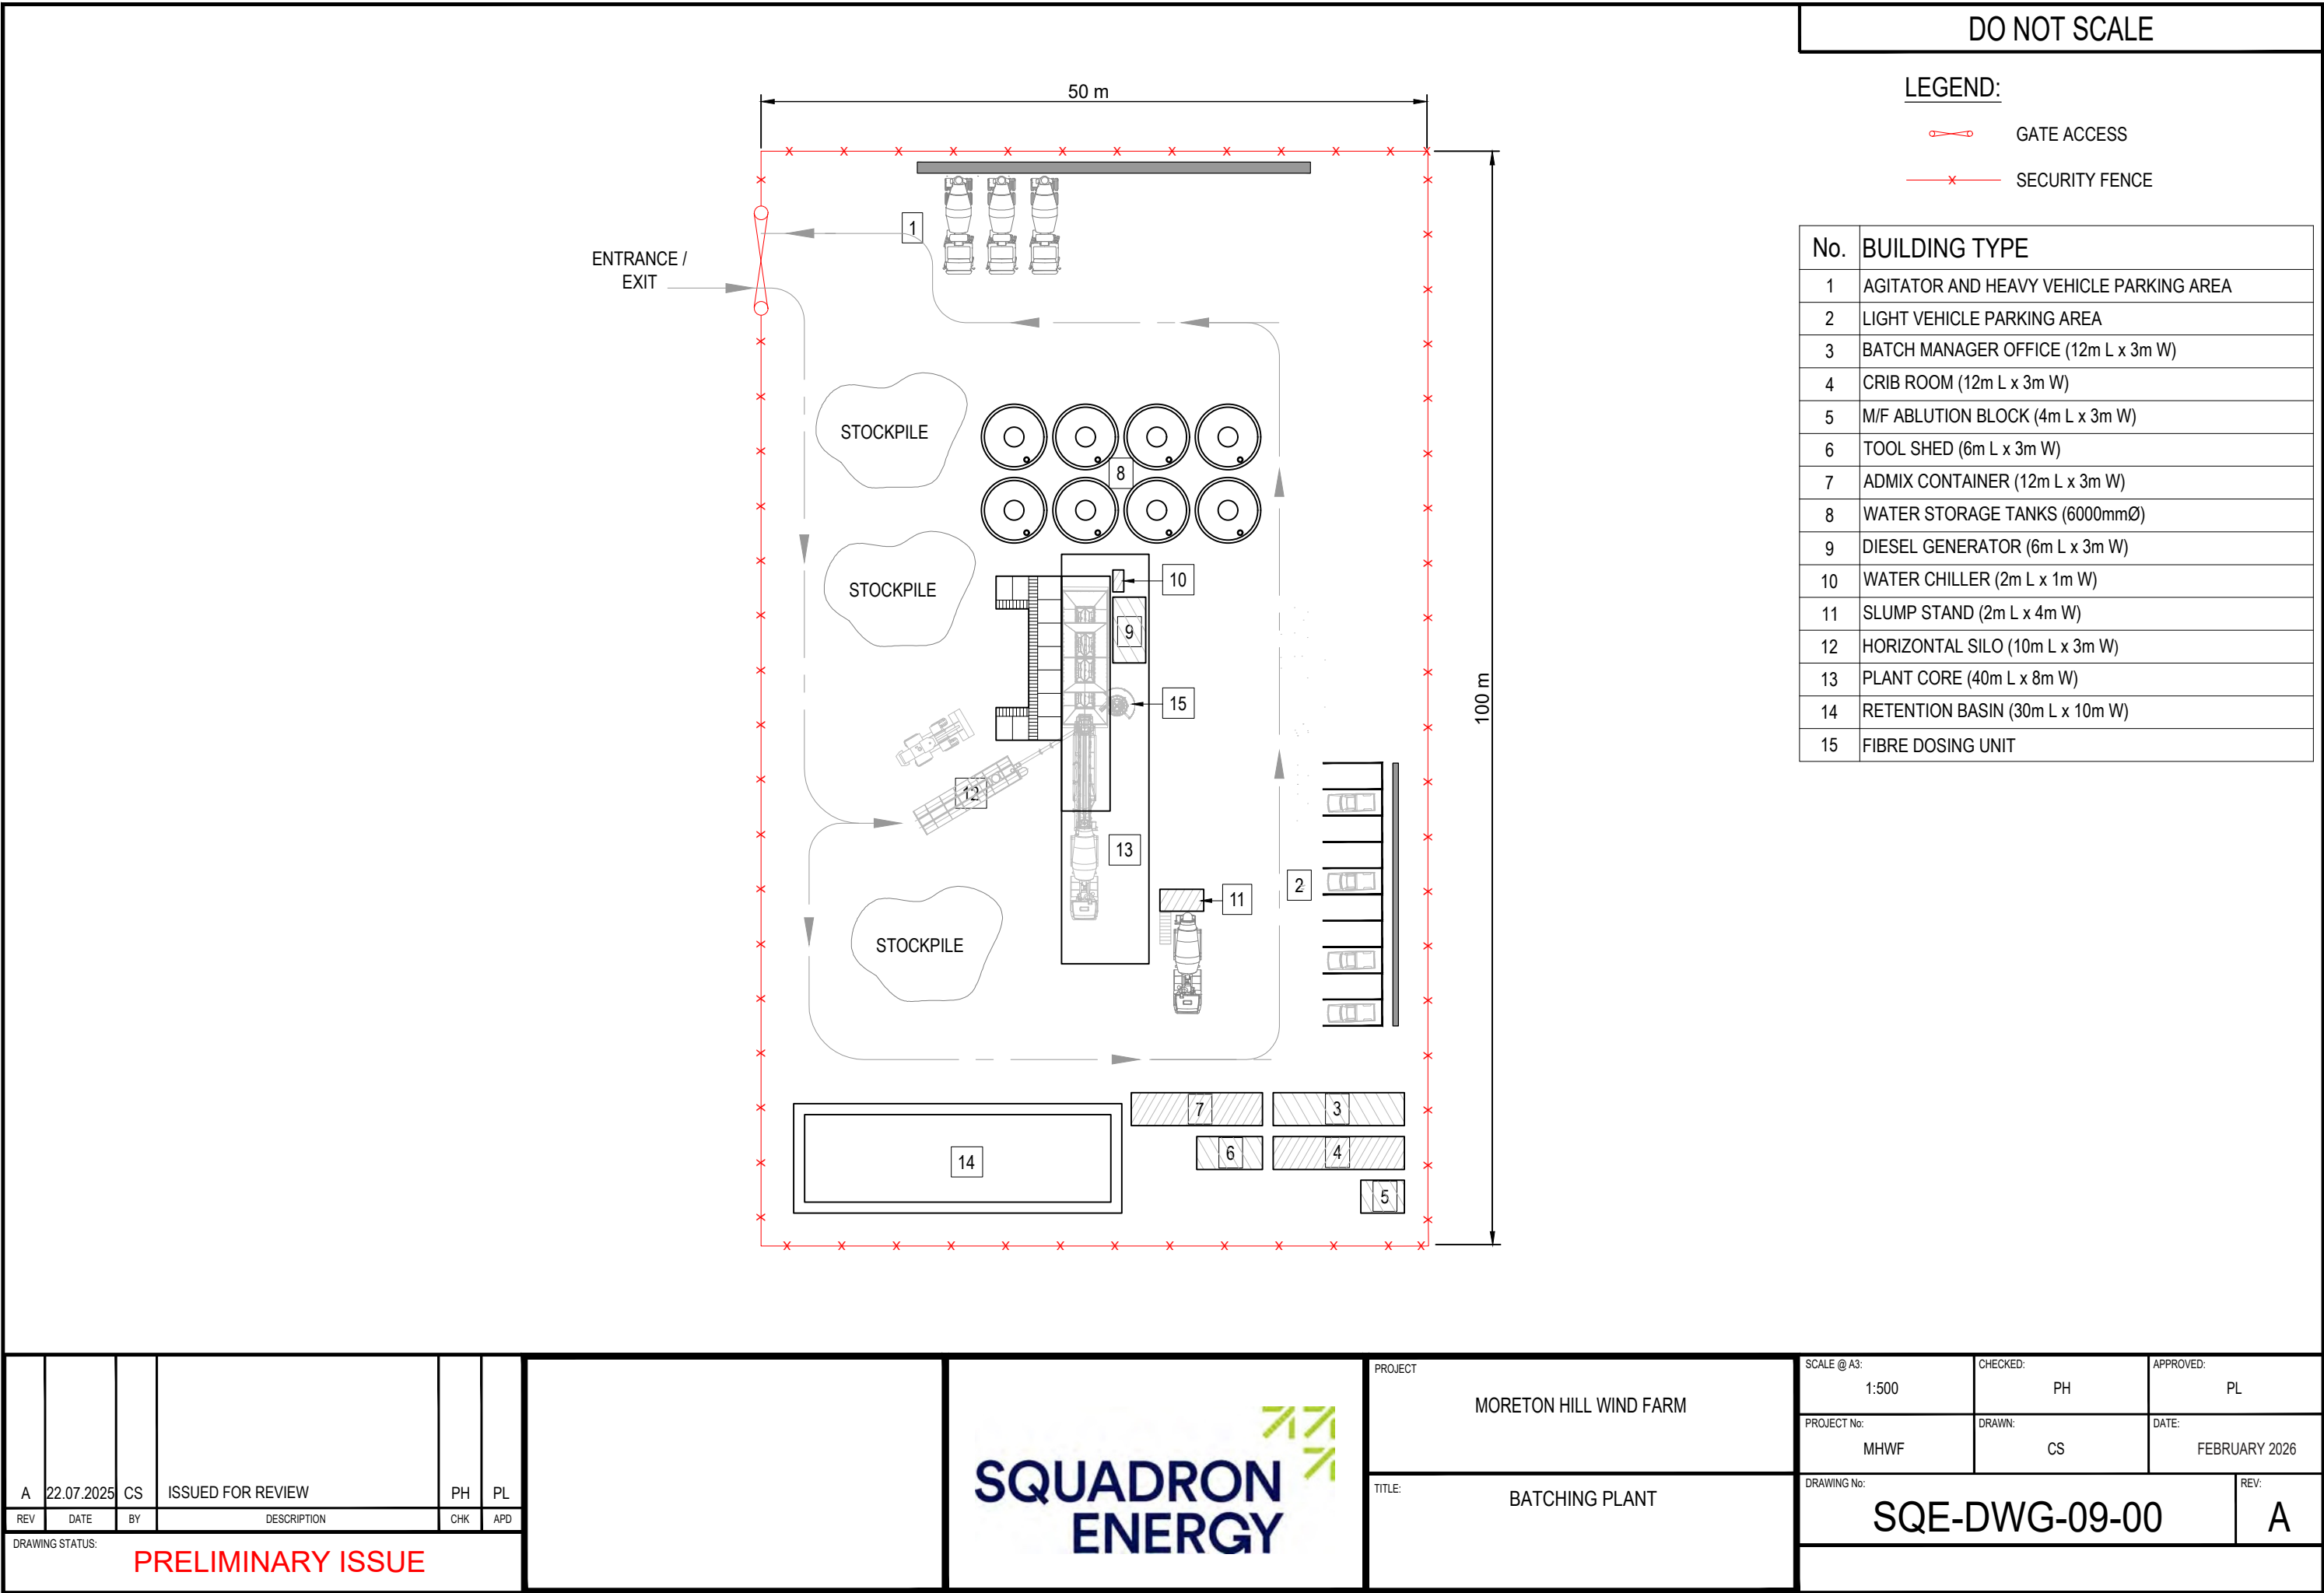


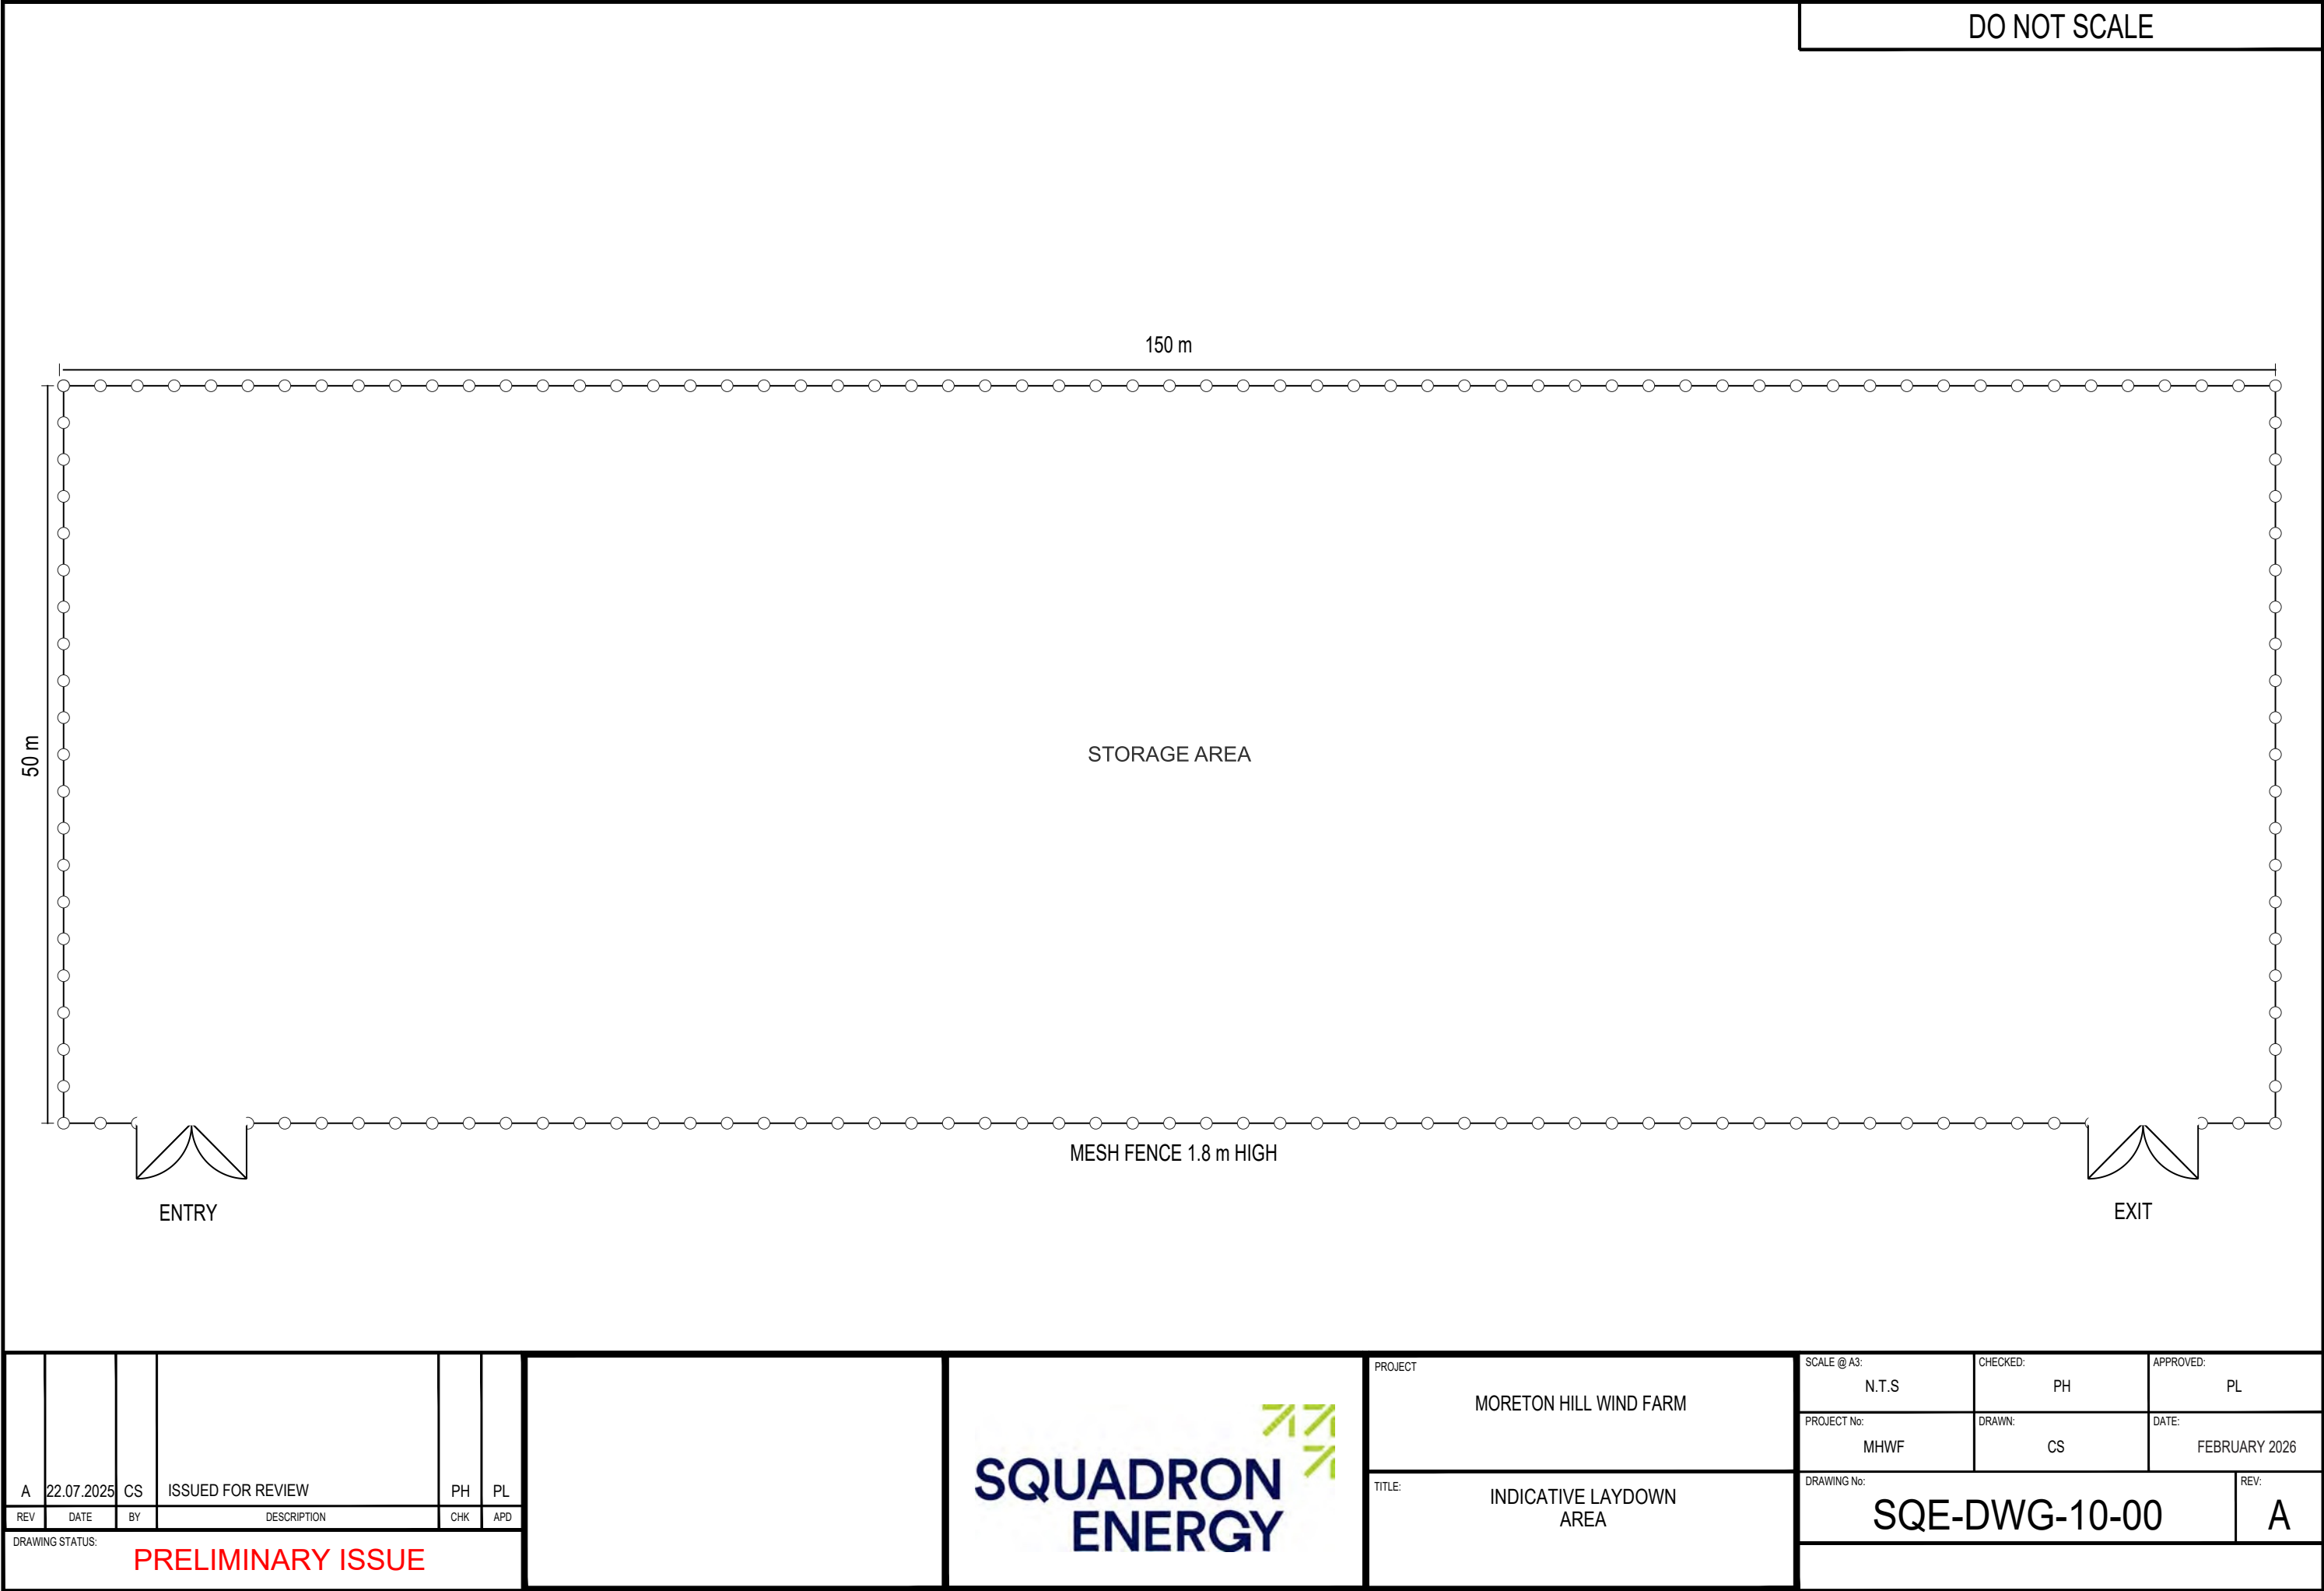

DO NOT SCALE

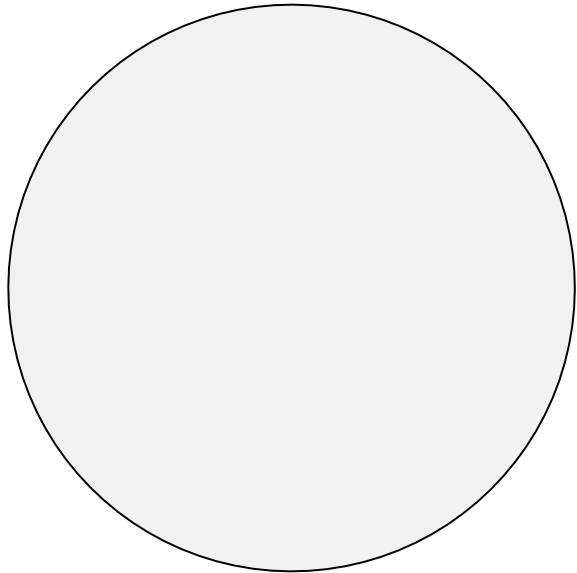

PLAN VIEW

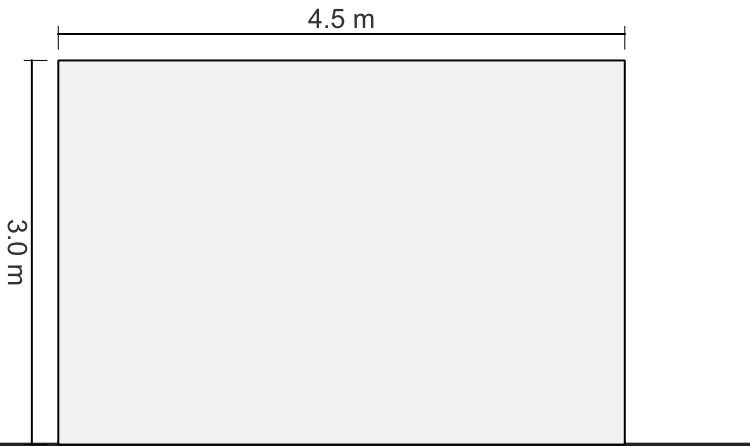


FRONT ELEVATION




SIDE ELEVATION

	</
--	--	----

DO NOT SCALE

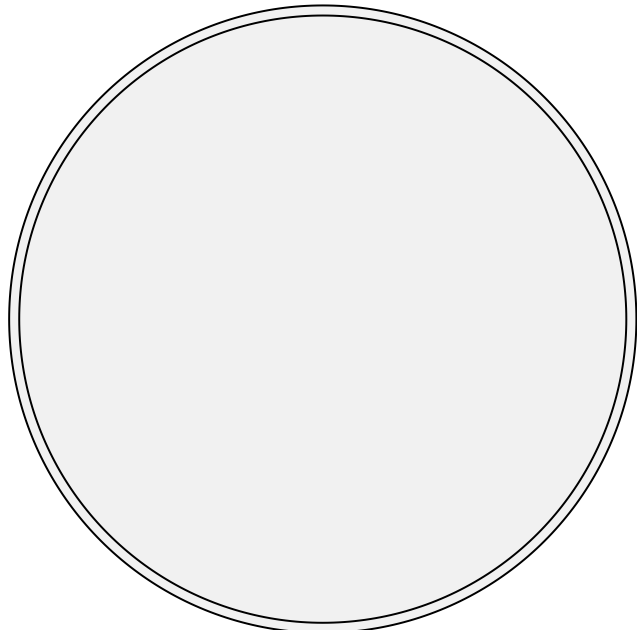

PLAN VIEW

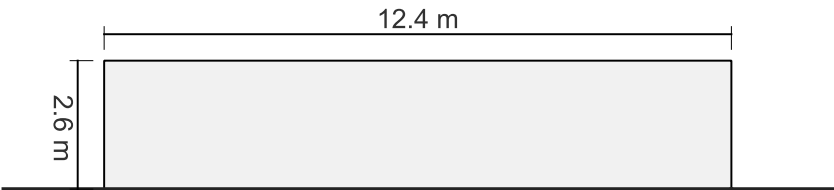

FRONT ELEVATION



SIDE ELEVATION

	</
--	--	----