ARCHITECTURAL

TP–0.01	COVER SHEET & LOCALITY PLAN
TP–0.02	SITE PLAN (EXISTING CONDITIONS/DEMOLITION)
TP–0.03	SITE CONTEXT PLAN
TP–0.04	SITE PLAN (PROPOSED)
TP–0.05	STREET ELEVATIONS

PROJECT 1: ADDITIONAL CLASSROOMS

TP–1.01	FLOOR PLAN (EXISTING CONDITIONS/DEMOLITION)
TP–1.02	FLOOR PLAN + FLOOR FINISHES (PROPOSED)
TP–1.03	ROOF PLAN (EXISTING)
TP–1.04	ROOF PLAN (PROPOSED)
TP–1.05	ELEVATIONS 1 (DEMOLITION & PROPOSED)
TP–1.06	ELEVATIONS 2 (DEMOLITION & PROPOSED)
TP–1.07	ELEVATIONS 3 (DEMOLITION & PROPOSED)
TP–1.08	SECTIONS (DEMOLITION & PROPOSED)

PROJECT 2: STEAM BUILDING

TP–2.01	STEAM SITE PLAN (EXISTING / DEMOLITION)
TP–2.02	STEAM FLOOR PLAN (PROPOSED)
TP–2.03	STEAM AND COVERED WAY ROOF PLAN (PROPOSED)
TP–2.04	STEAM ELEVATIONS & SECTIONS (PROPOSED)
TP–2.05	SIGNAGE ELEVATION
TP–2.06	COVERED WAY

3D IMAGES

TP–3.01	3D IMAGES 1
TP–3.02	3D IMAGES 2
TP–3.03	3D IMAGES 3

SITE PHOTOGRAPHS

TP–3.04	STREET PARKING IMAGES

ADVERTISED PLAN

This copied document to be made available for the sole purpose of enabling its consideration and review as part of a planning process under the Planning and Environment Act 1987. The document must not be used for any purpose which may breach any copyright

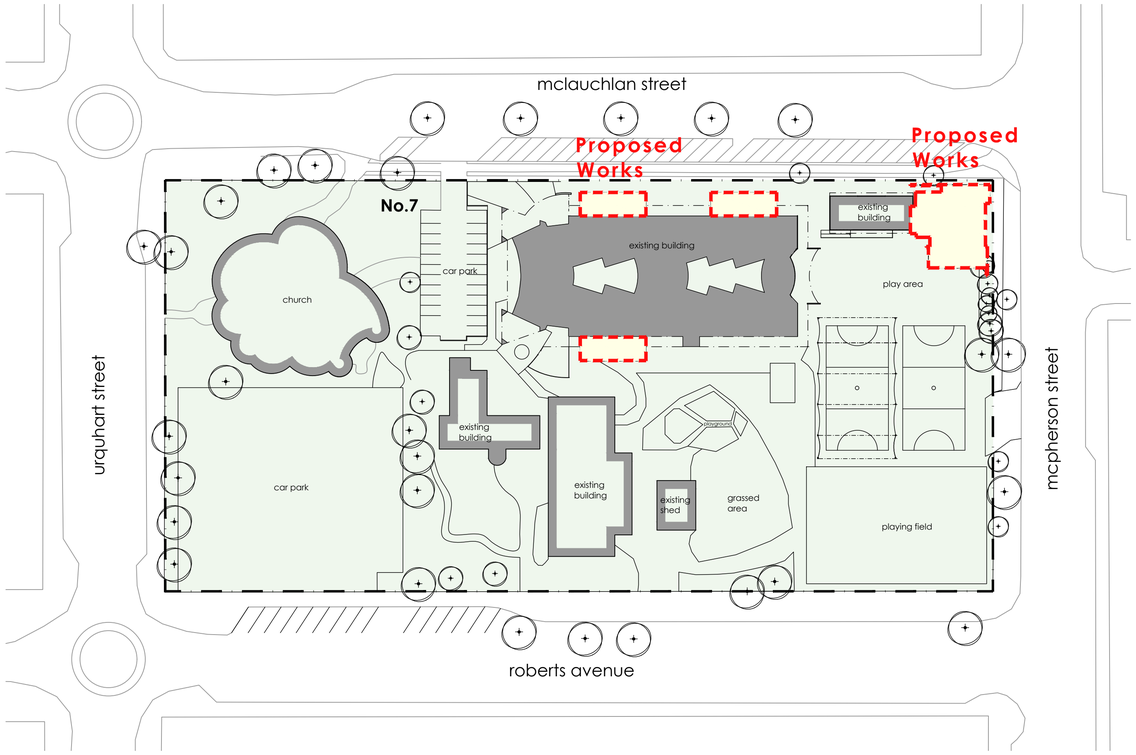

N

locality plan
scale 1:750 (A1)

Ss. Michael + John's Catholic School

Additonal Classrooms + STEAM Building

MORTON +CO

Ballarat
424 Sturt Street (PO Box 772) Ballarat VIC 3350
03 5331 5977

Geelong
2 Malop Street, Geelong VIC 3220
03 5221 7885

mortonco.com.au

Member Australian Institute of Architects

Rev:	Amendment:	Date:	Drawn:
A	TOWN PLANNING AMENDMENT	28/05/2025	NW

Ss. Michael + John's Catholic School
7 McLachlan Street, Horsham, VIC, 3400

project
Project 1: Additional Classrooms
Project 2: STEAM Building

sheet title
Cover Sheet & Locality Plan

project status: Town Planning

job no.	date
24025	28 May 2025

scale @ A1	drawn	checked	approved
1:750	NW,MB	MVG	-

type	drawing no.	revision
TP	0.01	A

FILE NAME: Z:\-Projects-\Ss Michael + John's PS - Classroom, Project Space, STEAM Drama & Student Amenities (24025)\1. Drawings\1. AutoCAD\1. Design\5. TP\SsMJ_25.04.11 TP Rev A.dwg
Morton+Co Architects Pty. Ltd. ACN 006 923 057 Copyright Reserved

N

site context plan
scale 1:1000 (A1)

ADVERTISED
PLAN

MORTON +CO

Ballarat
424 Sturt Street (PO Box 772) Ballarat VIC 3350
03 5331 5977

Geelong
2 Malop Street, Geelong VIC 3220
03 5221 7885

mortonco.com.au

Member Australian Institute of Architects

LEGEND

PROPOSED BUILDING

Rev:	Amendment:	Date:	Drawn:
A	TOWN PLANNING AMENDMENT	28/05/2025	NW

Ss. Michael + John's Catholic School
7 McLachlan Street, Horsham, VIC, 3400

project
Project 1: Additional Classrooms
Project 2: STEAM Building

sheet title
Site Context Plan

project status
Town Planning

job no.	date
24025	28 May 2025

scale @ A1	drawn	checked	approved
1:1000	NW,MB	MVG	-

type	drawing no.	revision
TP	0.02	A

FILE NAME: Z:\-Projects-\Ss Michael + John's PS - Classroom, Project Space, STEAM Drama & Student Amenities (24025)\1. Drawings\1. AutoCAD\1. Design\5. TP\SsMJ_25.04.11 TP Rev A.dwg

Morton+Co Architects Pty. Ltd. ACN 006 923 057 Copyright Reserved

ADVERTISED PLAN

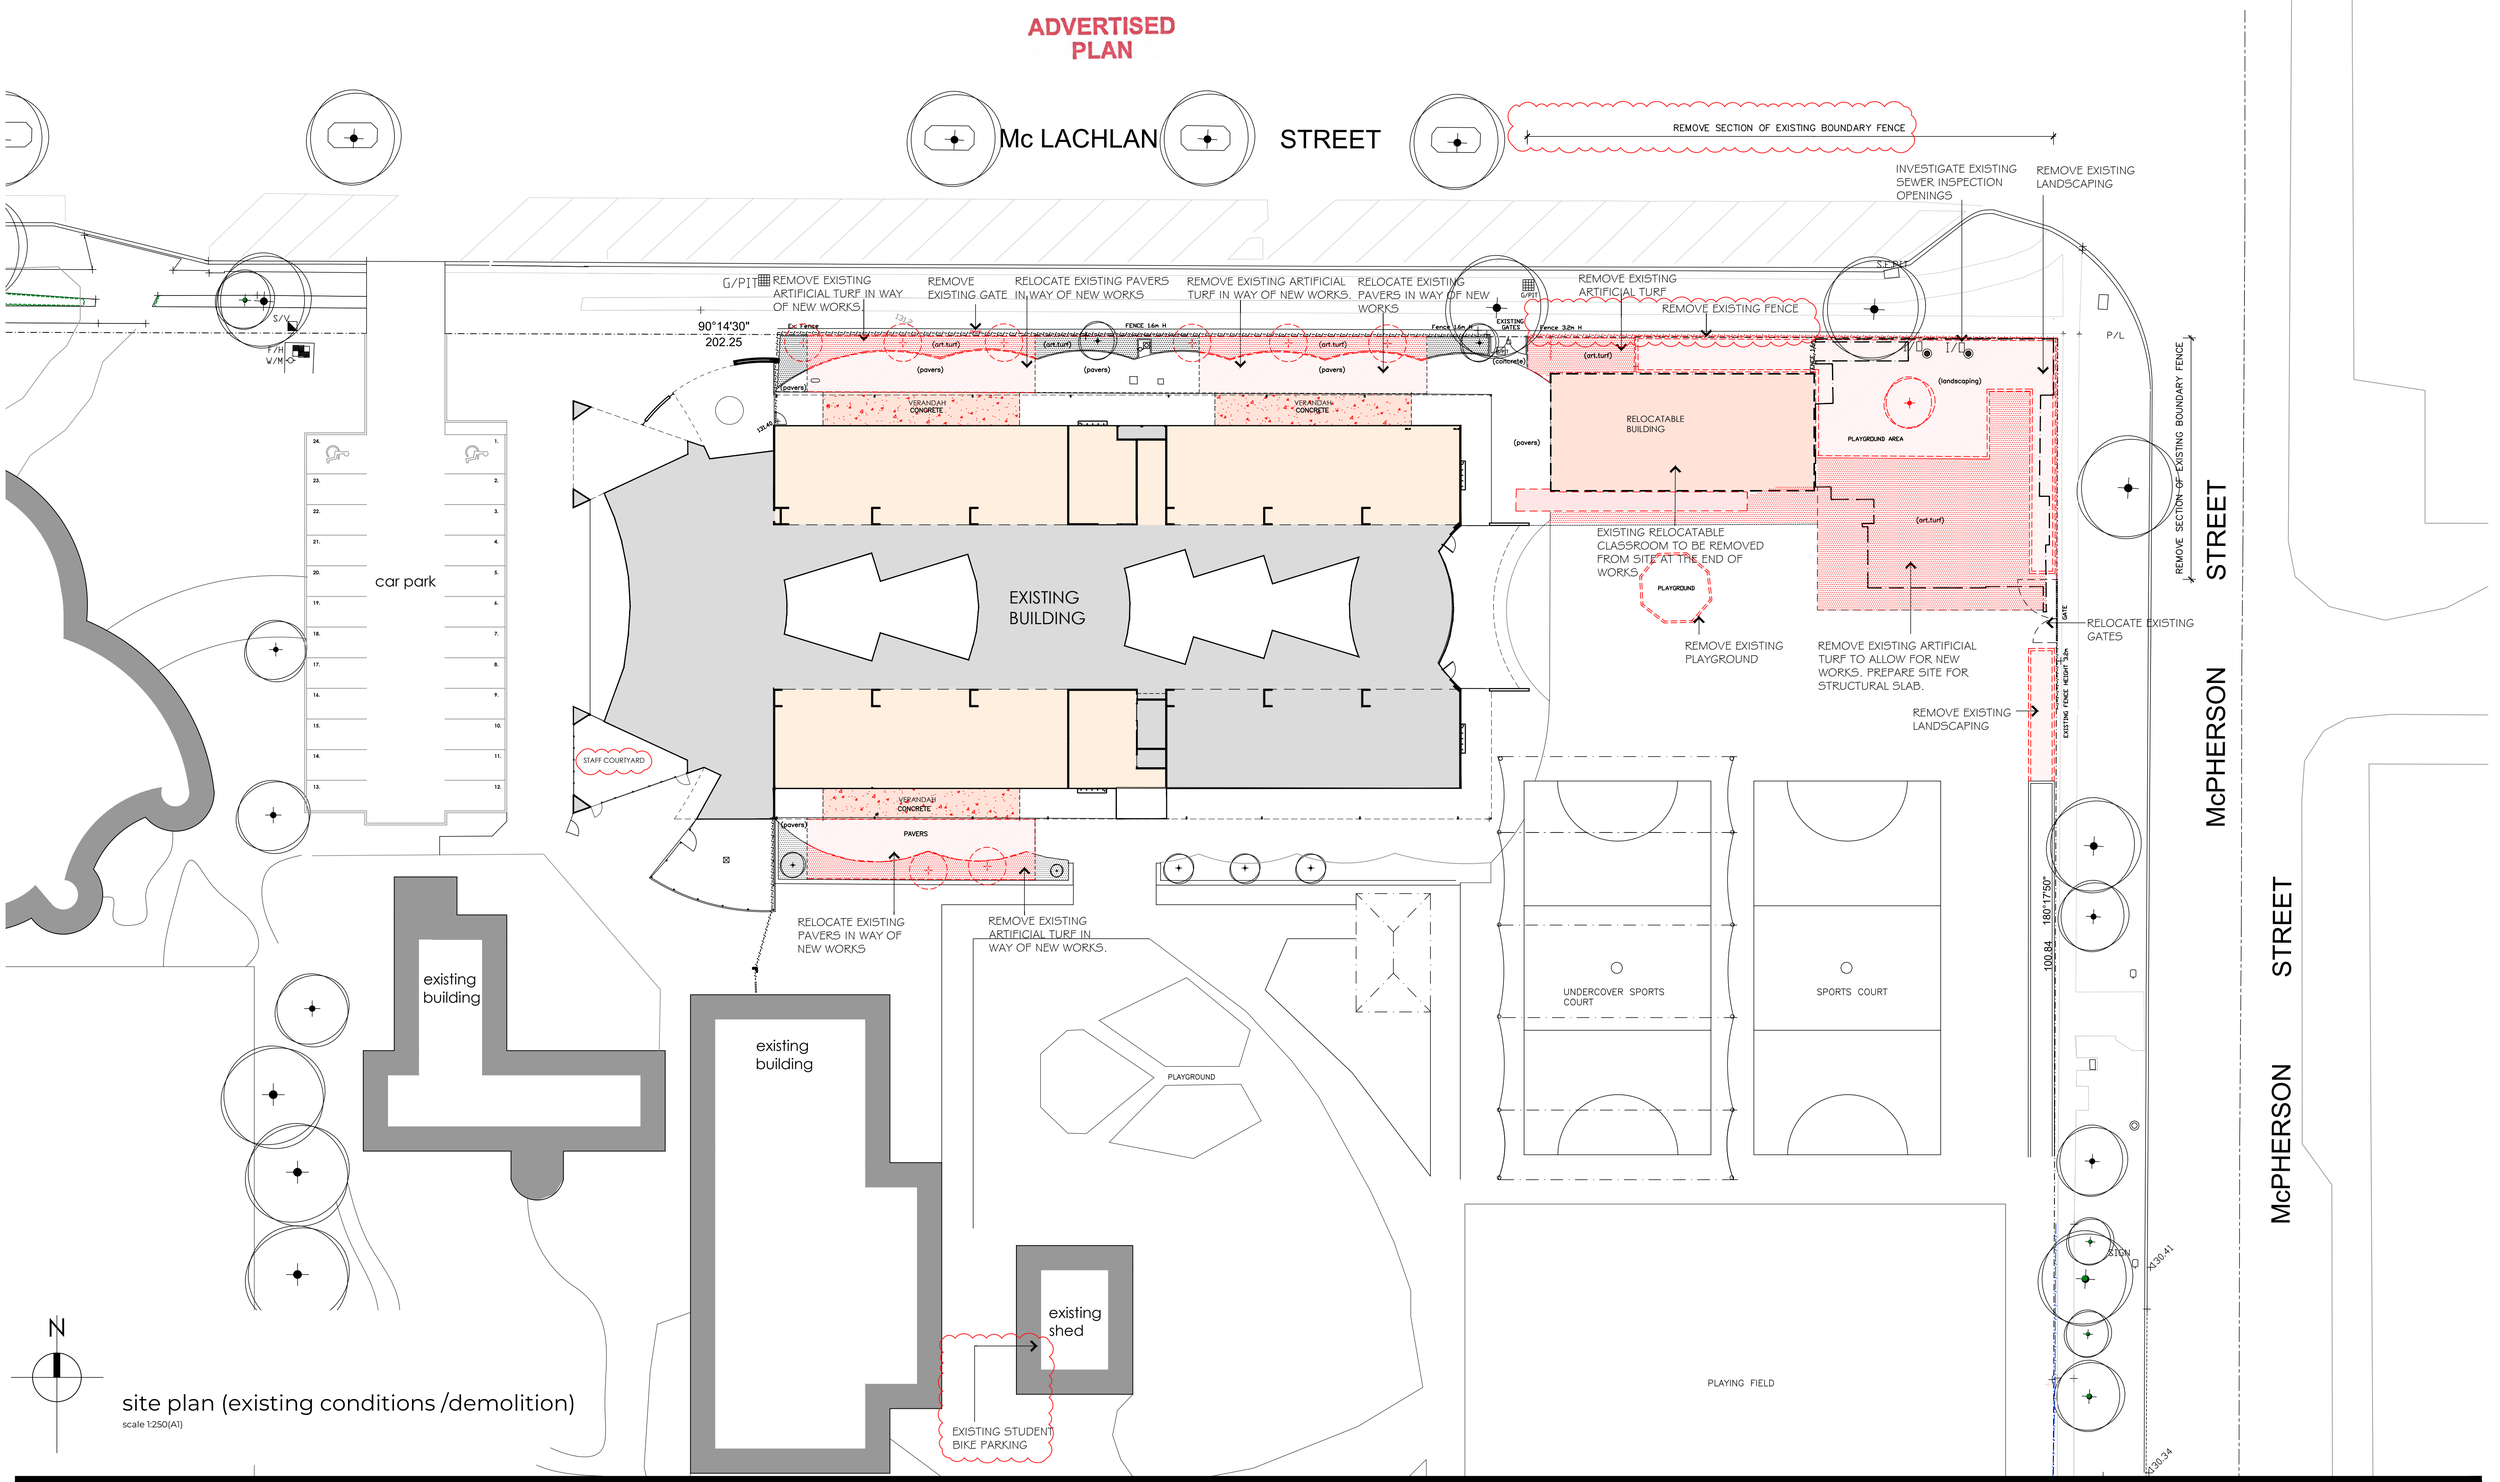

site plan (existing conditions /demolition)
scale 1:250(A1)

MORTON +CO

Ballarat
424 Sturt Street (PO Box 772) Ballarat VIC 3350
03 5331 5977

Geelong
2 Malop Street, Geelong VIC 3220
03 5221 7885

mortonco.com.au

Member Australian Institute of Architects

LEGEND

- EXISTING BUILDING (NO WORKS)
- DEMOLITION
- INTERNAL ALTERATIONS
- EXISTING TREE TO BE REMOVED

Rev:	Amendment:	Date:	Drawn:
A	TOWN PLANNING AMENDMENT	28/05/2025	NW

Ss. Michael + John's Catholic School
7 McLachlan Street, Horsham, VIC, 3400

project
Project 1: Additional Classrooms
Project 2: STEAM Building

sheet title
Site Plan (Existing / Demolition)

project status: Town Planning

job no.	date
24025	28 May 2025

scale @ A1	drawn	checked	approved
1:250	NW,MB	MVG	-

type	drawing no.	revision
TP	0.03	A

FILE NAME: Z:\-Projects-\Ss Michael + John's PS - Classroom, Project Space, STEAM Drama & Student Amenities (24025)\1. Drawings\1. AutoCAD\1. Design\5. TP\SsMJ_25.04.11 TP Rev A.dwg
Morton+Co Architects Pty. Ltd . ACN 006 923 057 Copyright Reserved

ADVERTISED PLAN

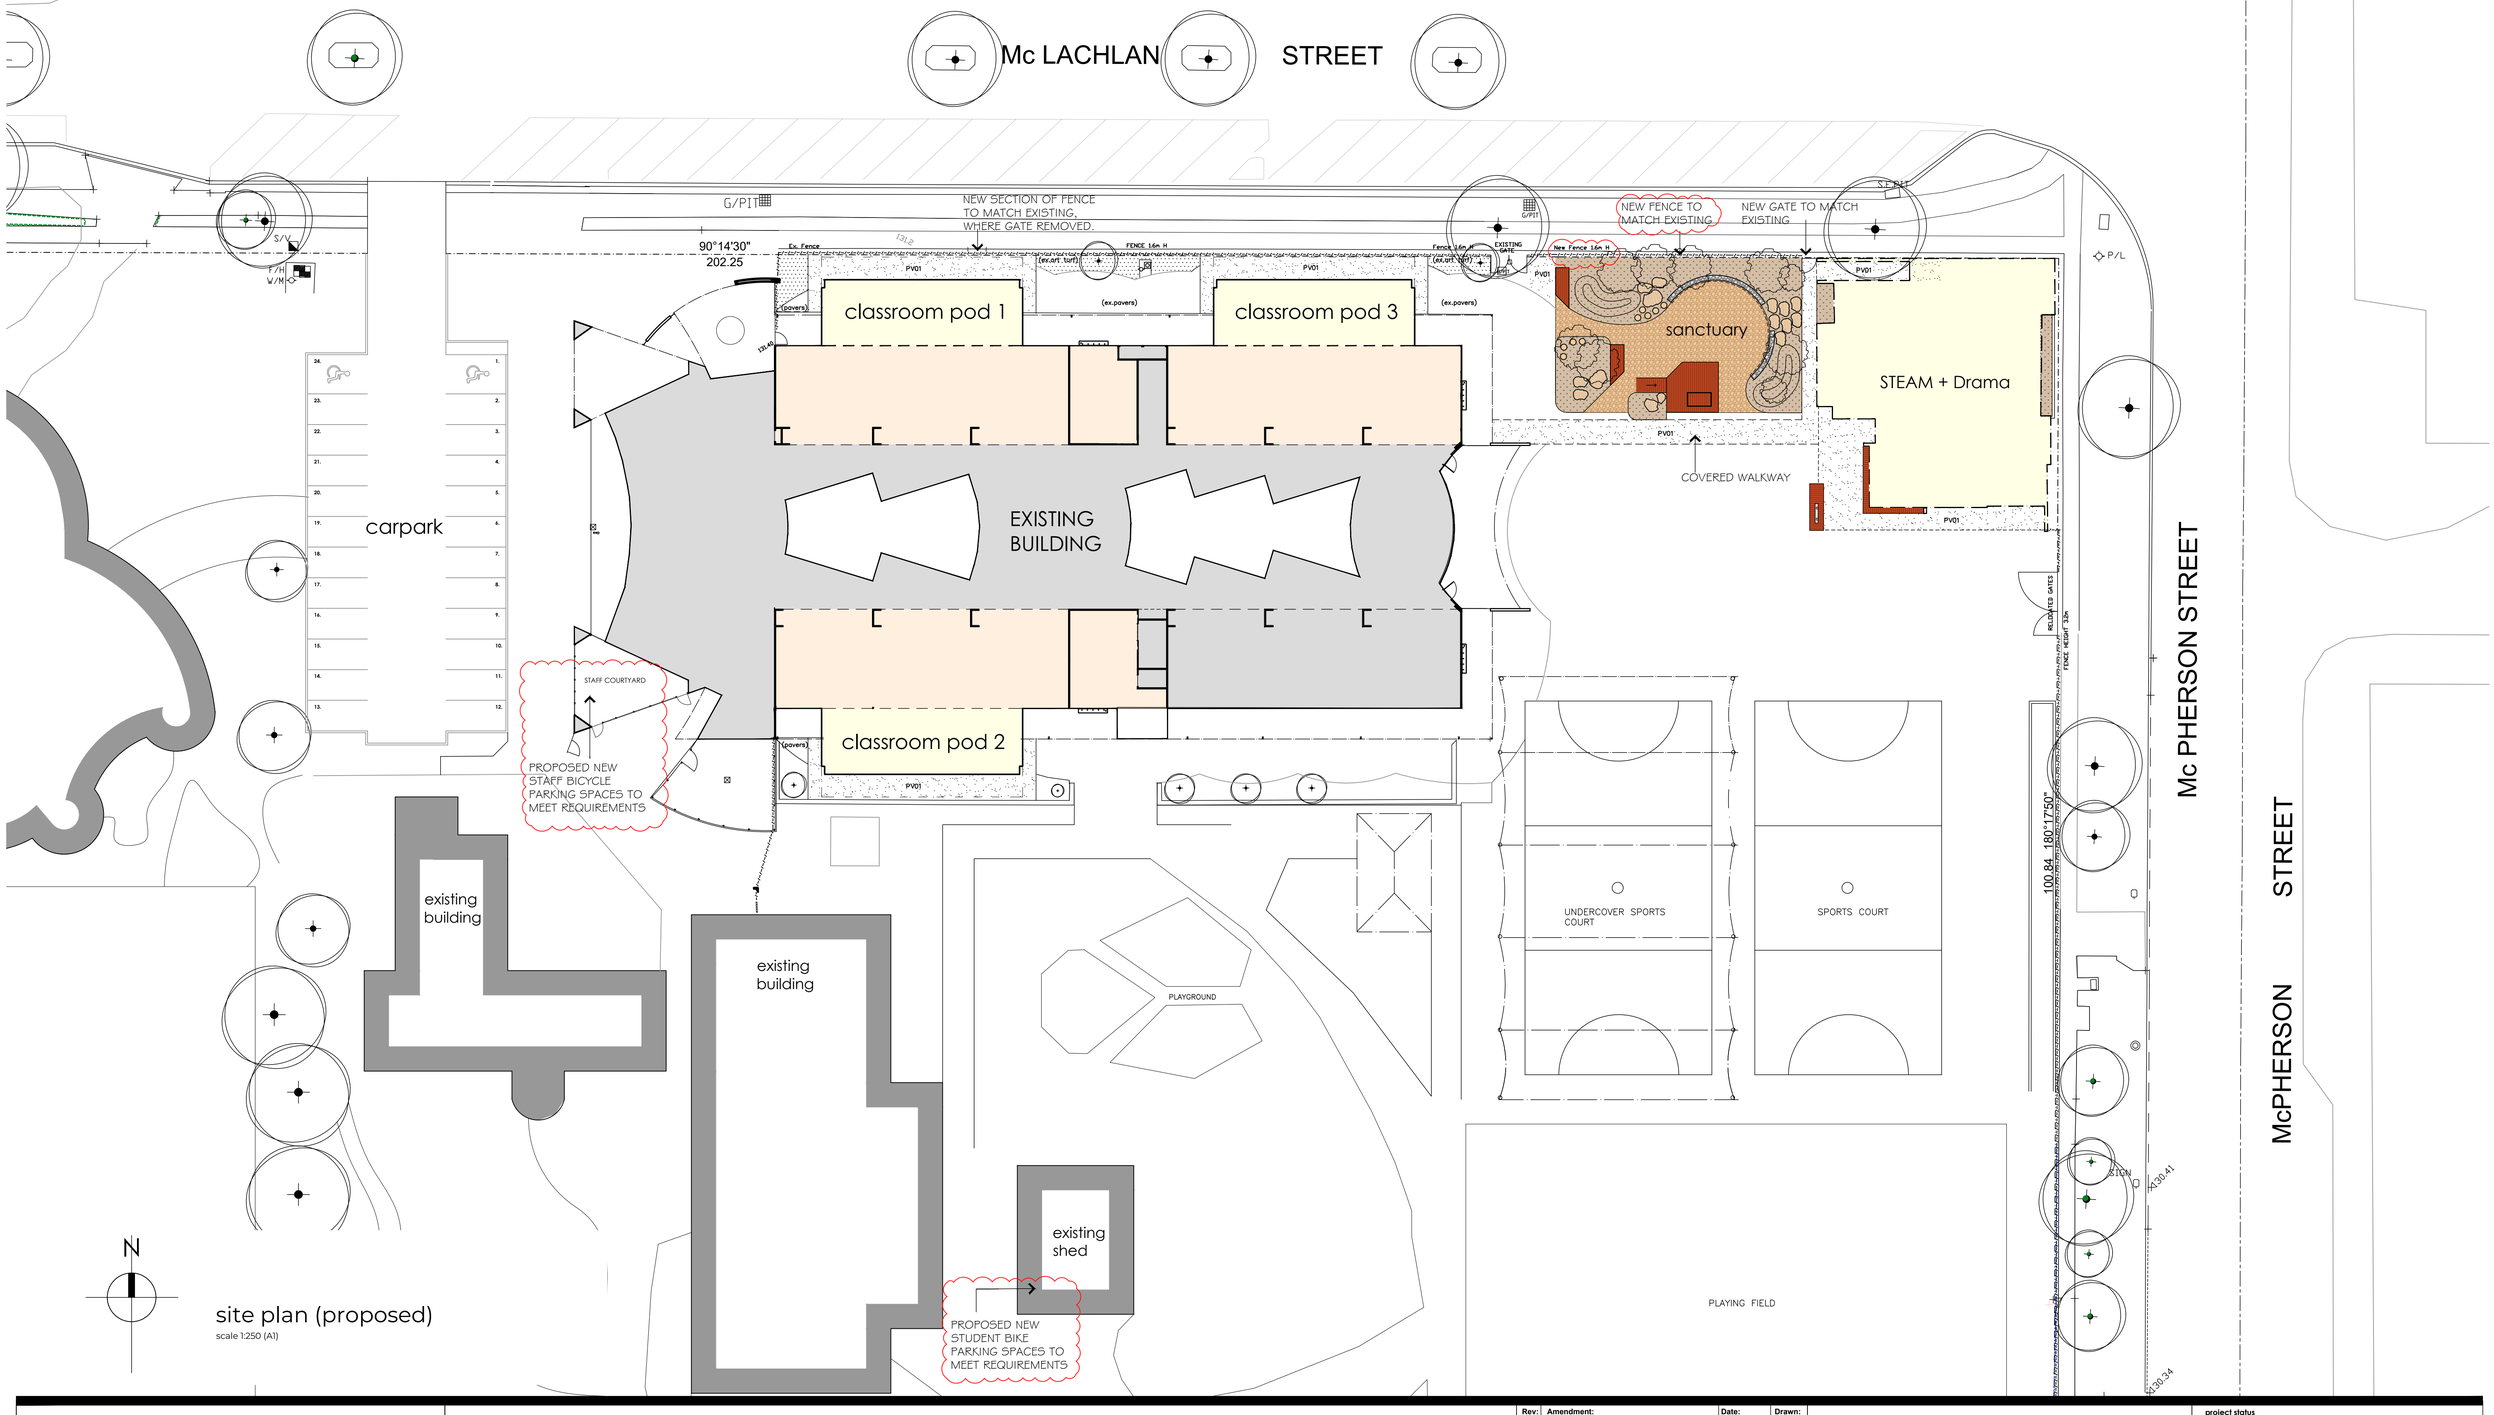

site plan (proposed)
scale 1:250 (A1)

MORTON +CO

Ballarat
424 Sturt Street (PO Box 772) Ballarat VIC 3350
03 5331 5977

Geelong
2 Malop Street, Geelong VIC 3220
03 5221 7885

mortonco.com.au

Member Australian Institute of Architects

LEGEND

- EXISTING BUILDING (NO WORKS)
- INTERNAL ALTERATIONS
- NEW BUILDING WORKS

LANDSCAPING LEGEND

- PV01 CONCRETE PAVING
- COMPACTED GRANITIC TOPPING
- GROUNDCOVER & MULCH PLANTING
- TIMBER SEATING
- SE CORTEN STEEL EDGING

Rev:	Amendment:	Date:	Drawn:
A	TOWN PLANNING AMENDMENT	28/05/2025	NW

Ss. Michael + John's Catholic School
7 McLachlan Street, Horsham, VIC, 3400

project
Project 1: Additional Classrooms
Project 2: STEAM Building

sheet title
Site Plan (Proposed)

project status: Town Planning

job no.	date
24025	28 May 2025

scale @ A1	drawn	checked	approved
1:250	NW,MB	MVG	-

type	drawing no.	revision
TP	0.04	A

FILE NAME: Z:\-Projects-\Ss Michael + John's PS - Classroom, Project Space, STEAM Drama & Student Amenities (24025)\1. Drawings\1. AutoCAD\1. Design\5. TP\SsMJ_25.04.11 TP Rev A.dwg

Morton+Co Architects Pty. Ltd. ACN 006 923 057 Copyright Reserved

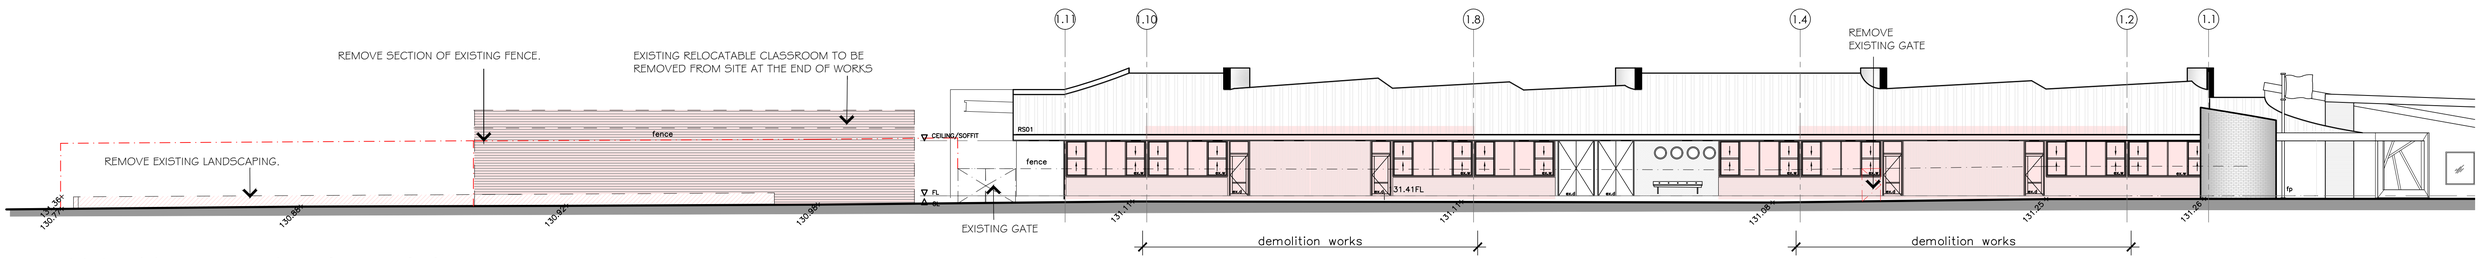

McLachlan street elevation - existing

scale 1:150 (A1)

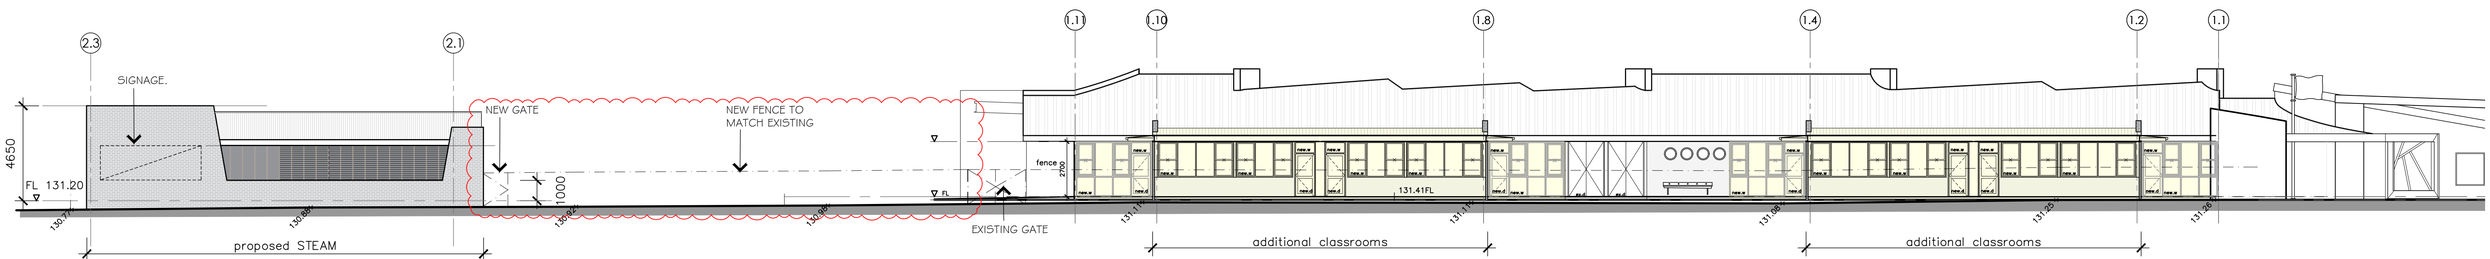

McLachlan street elevation - proposed

scale 1:150 (A1)

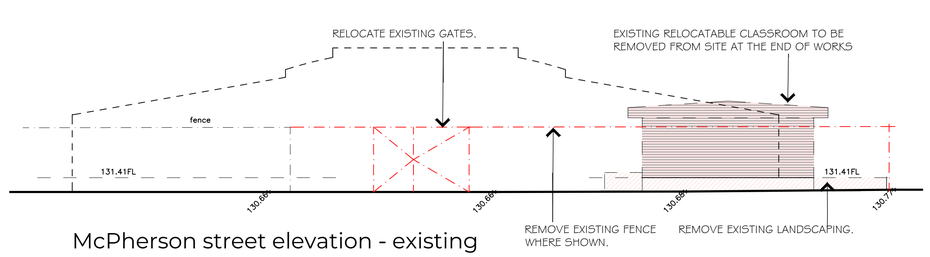

McPherson street elevation - existing

scale 1:150 (A1)

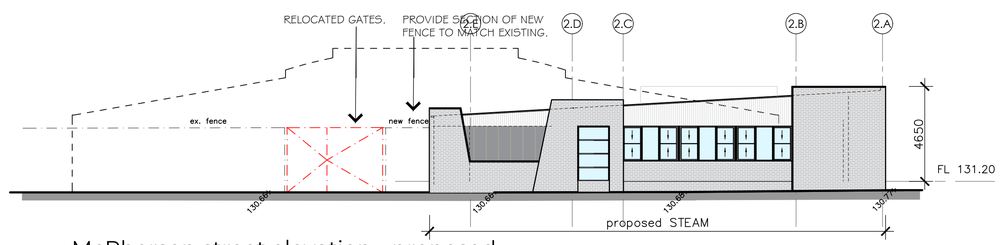

McPherson street elevation - proposed

scale 1:150 (A1)

ADVERTISED PLAN

LEGEND

- DEMOLITIION WORKS
- NEW BUILDING WORKS

MORTON +CO

Ballarat
424 Sturt Street (PO Box 772) Ballarat VIC 3350
03 5331 5977

Geelong
2 Malop Street, Geelong VIC 3220
03 5221 7885

mortonco.com.au

Member Australian Institute of Architects

Rev:	Amendment:	Date:	Drawn:
A	TOWN PLANNING AMENDMENT	28/05/2025	NW

Ss. Michael + John's Catholic School
7 McLachlan Street, Horsham, VIC, 3400

project
Project 1: Additional Classrooms

sheet title
Street Elevations

project status: Town Planning

job no.	date
24025	28 May 2025

scale @ A1	drawn	checked	approved
1:100	NW,MB	MVG	-

type	drawing no.	revision
TP	0.05	A

FILE NAME: Z:\-Projects-\Ss Michael + John's PS - Classroom, Project Space, STEAM Drama & Student Amenities (24025)\1. Drawings\1. AutoCAD\1. Design\5. TP\SsMJ_25.04.11 TP Rev A.dwg

Architecture Co Architects Pty. Ltd . ACN 006 923 057 Copyright Reserved

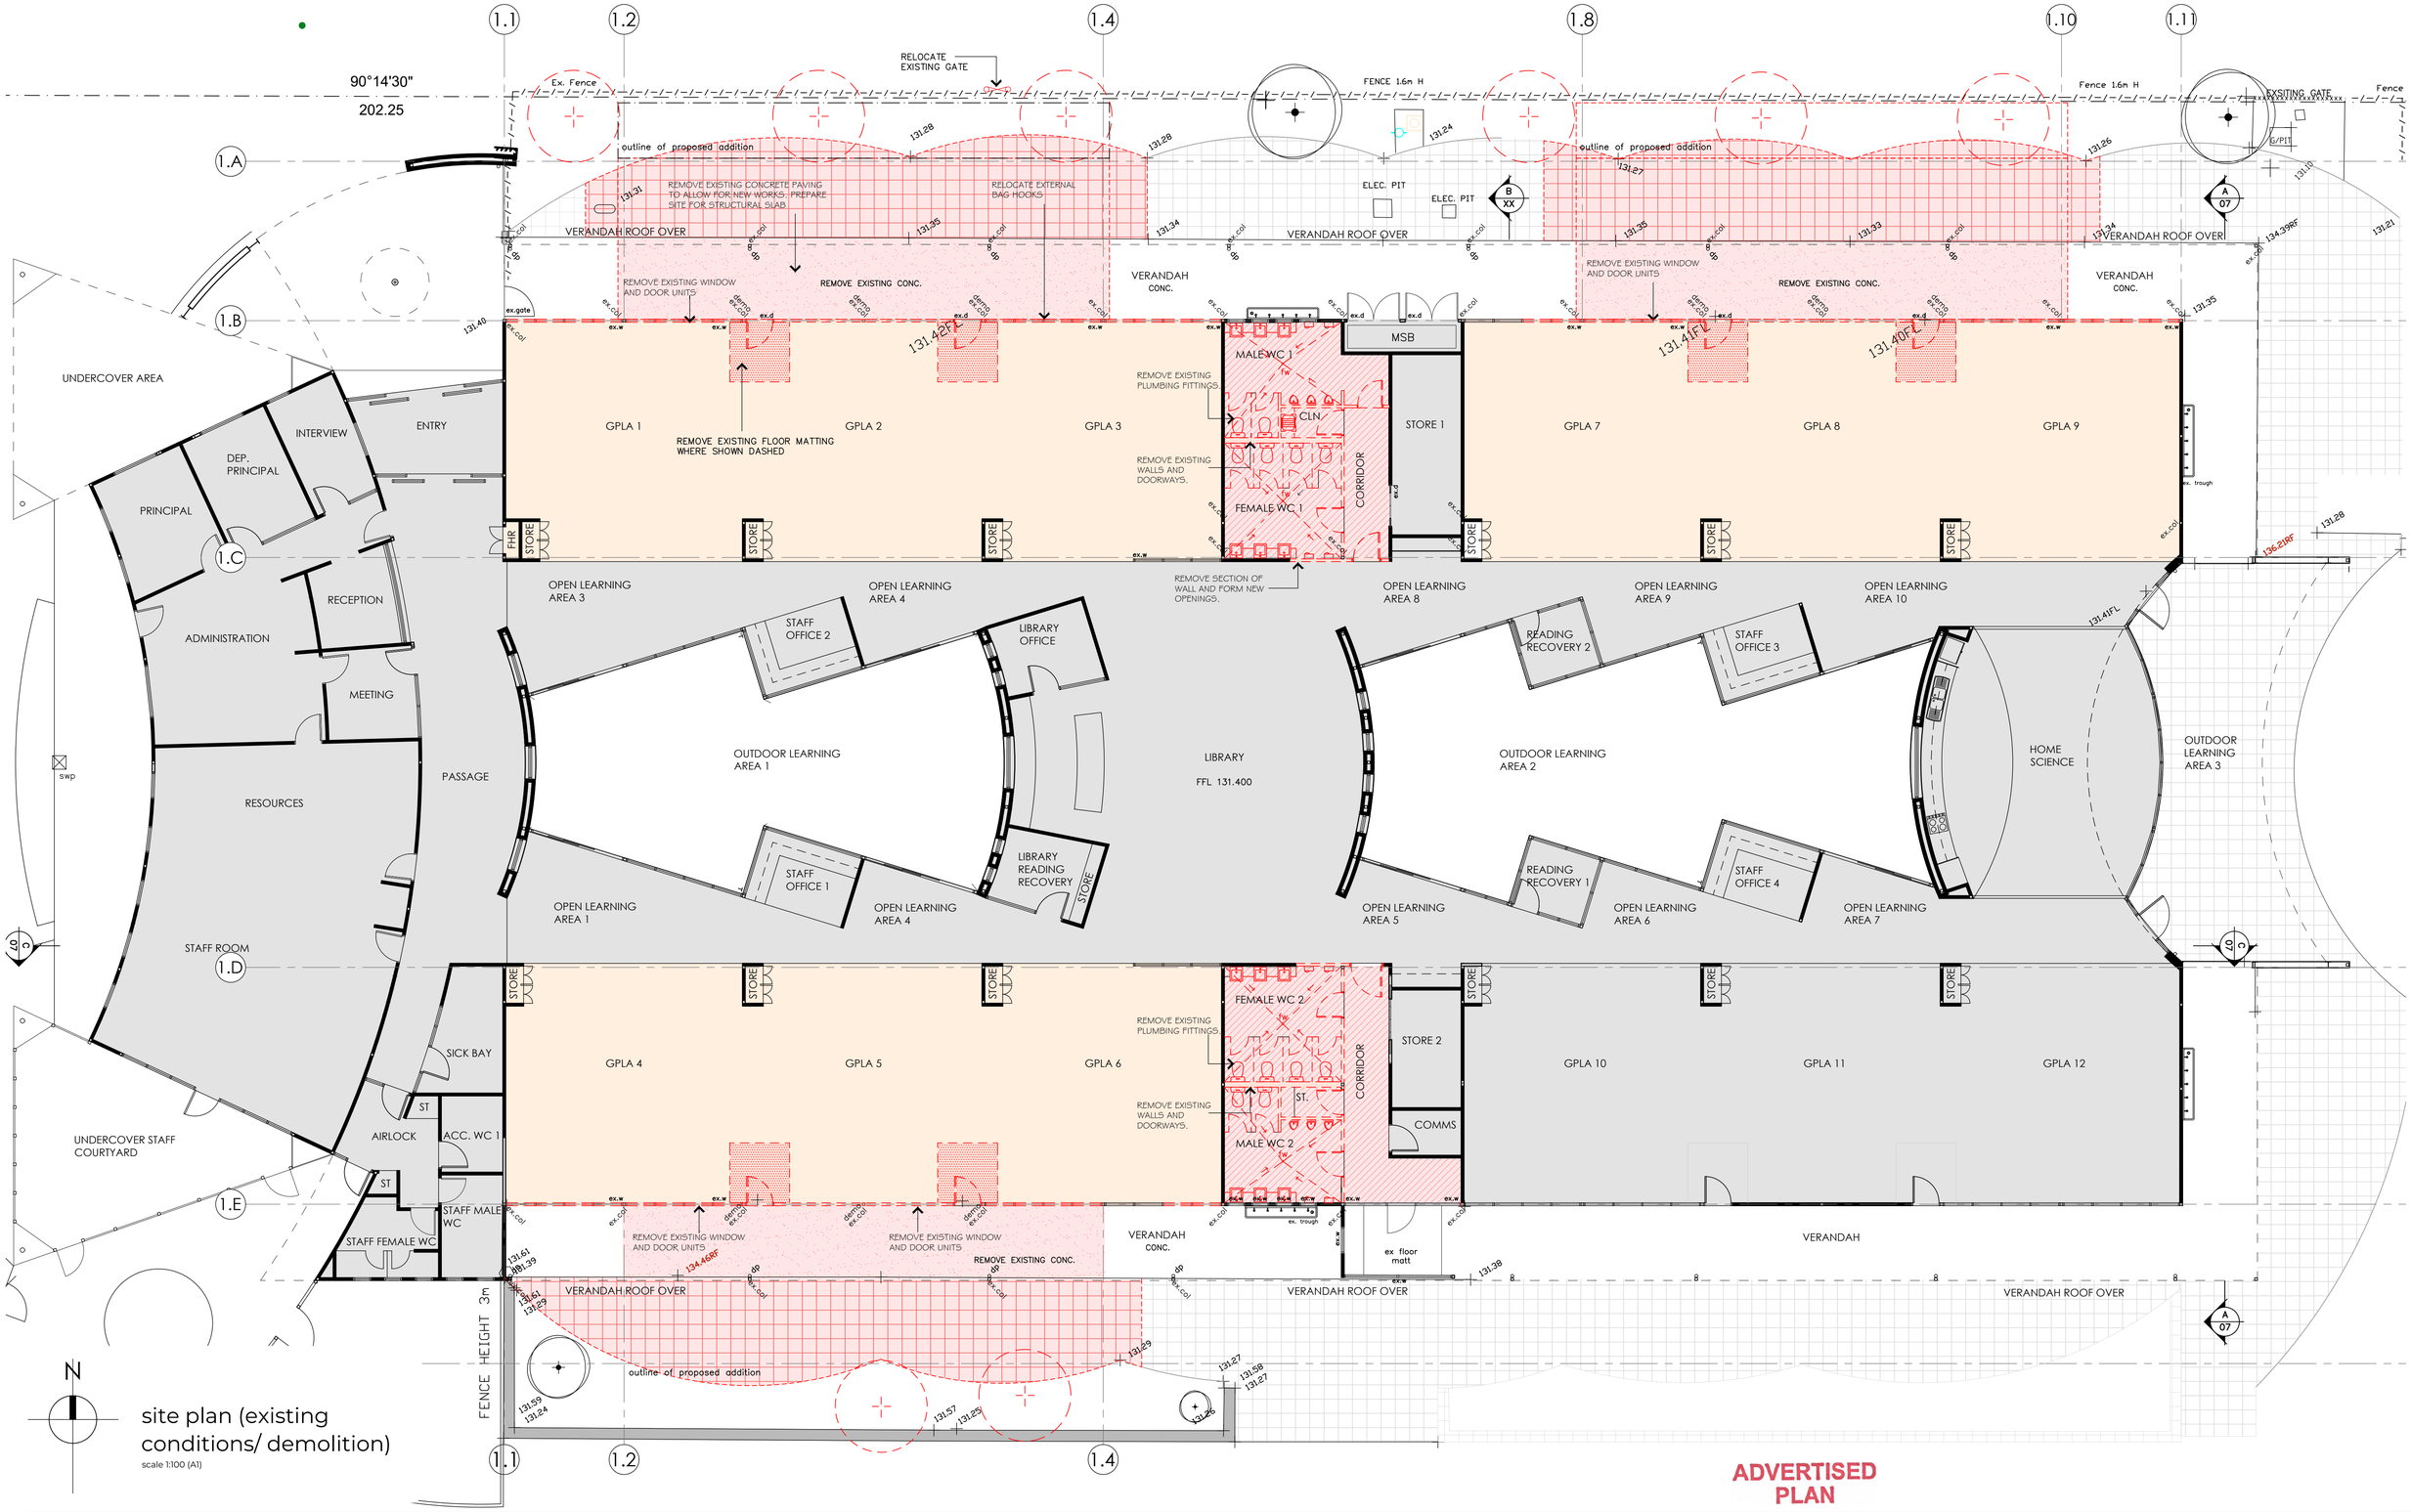

site plan (existing conditions/ demolition)

scale 1:100 (A1)

ADVERTISED PLAN

MORTON +CO

Ballarat
424 Sturt Street (PO Box 772) Ballarat VIC 3350
03 5331 5977

Geelong
2 Malop Street, Geelong VIC 3220
03 5221 7885

mortonco.com.au

Member Australian Institute of Architects

LEGEND

- EXISTING BUILDING (NO WORKS)
- DEMOLITION
- INTERNAL ALTERATIONS
- EXISTING TREE TO BE REMOVED

Rev:	Amendment:	Date:	Drawn:
A	TOWN PLANNING AMENDMENT	28/05/2025	NW

Ss. Michael + John's Catholic School
7 McLachlan Street, Horsham, VIC, 3400

project
Project 1: Additional Classrooms

sheet title
Floor Plan (Existing / Demolition)

project status: Town Planning

job no.	date
24025	28 May 2025

scale @ A1	drawn	checked	approved
1:100	NW,MB	MVG	-

type	drawing no.	revision
TP	1.01	A

FILE NAME: Z:\-Projects-\Ss Michael + John's PS - Classroom, Project Space, STEAM Drama & Student Amenities (24025)\1. Drawings\1. AutoCAD\1. Design\5. TP\SsMJ_25.04.11 TP Rev A.dwg

Morton+Co Architects Pty. Ltd . ACN 006 923 057 Copyright Reserved

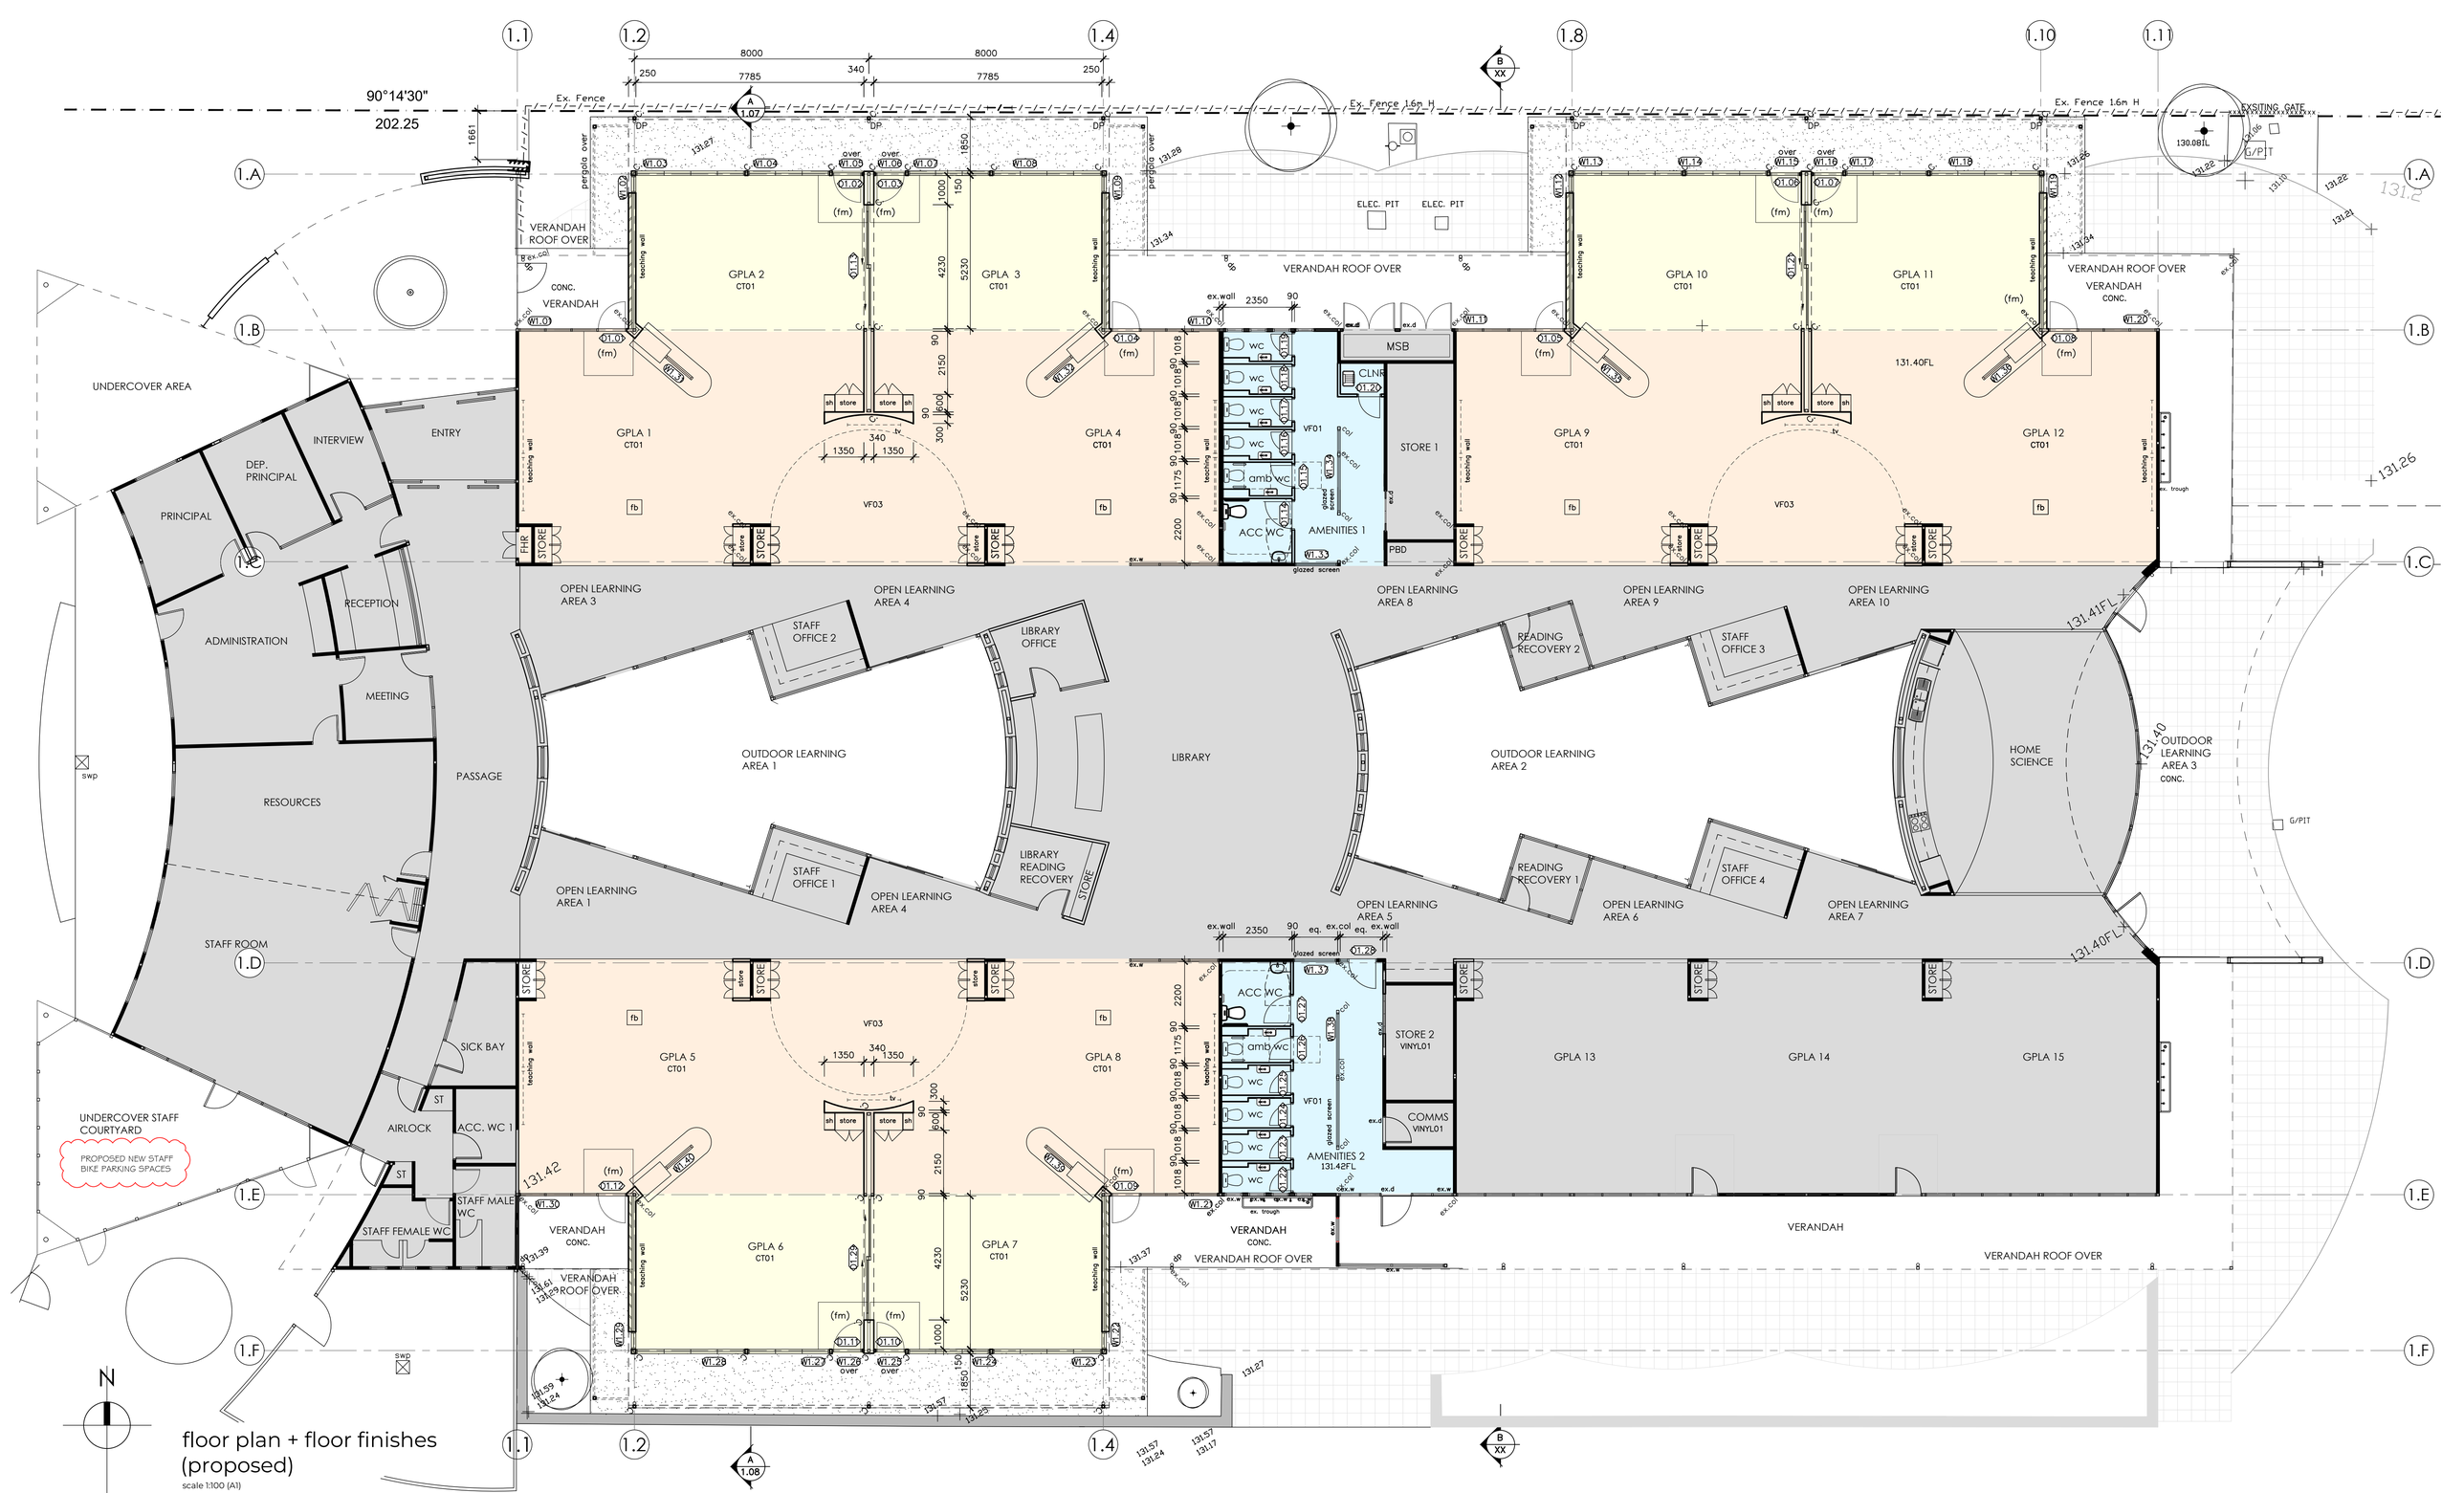

floor plan + floor finishes (proposed)

scale 1:100 (A1)

LEGEND

- NEW BUILDING WORKS
- REFURBISHMENT WORKS - CLASSROOMS
- REFURBISHMENT WORKS - AMENITIES

ADVERTISED PLAN

MORTON +CO

Ballarat
424 Sturt Street (PO Box 772) Ballarat VIC 3350
03 5331 5977

Geelong
2 Malop Street, Geelong VIC 3220
03 5221 7885

mortonco.com.au

Member Australian Institute of Architects

Rev:	Amendment:	Date:	Drawn:
A	TOWN PLANNING AMENDMENT	28/05/2025	NW

Ss. Michael + John's Catholic School
7 McLachlan Street, Horsham, VIC, 3400

project
Project 1: Additional Classrooms

sheet title
Floor Plan & Floor Finishes (Proposed)

project status			
Town Planning			
job no. 24025		date 28 May 2025	
scale @ A1 1:100	drawn NW,MB	checked MVG	approved -
type TP	drawing no. 1.02		revision A

FILE NAME: Z:\-Projects-\Ss Michael + John's PS - Classroom, Project Space, STEAM Drama & Student Amenities (24025)\1. Drawings\1. AutoCAD\1. Design\5. TP\SsMJ_25.04.11 TP Rev A.dwg

Architecture Co Architects Pty. Ltd . ACN 006 923 057 Copyright Reserved

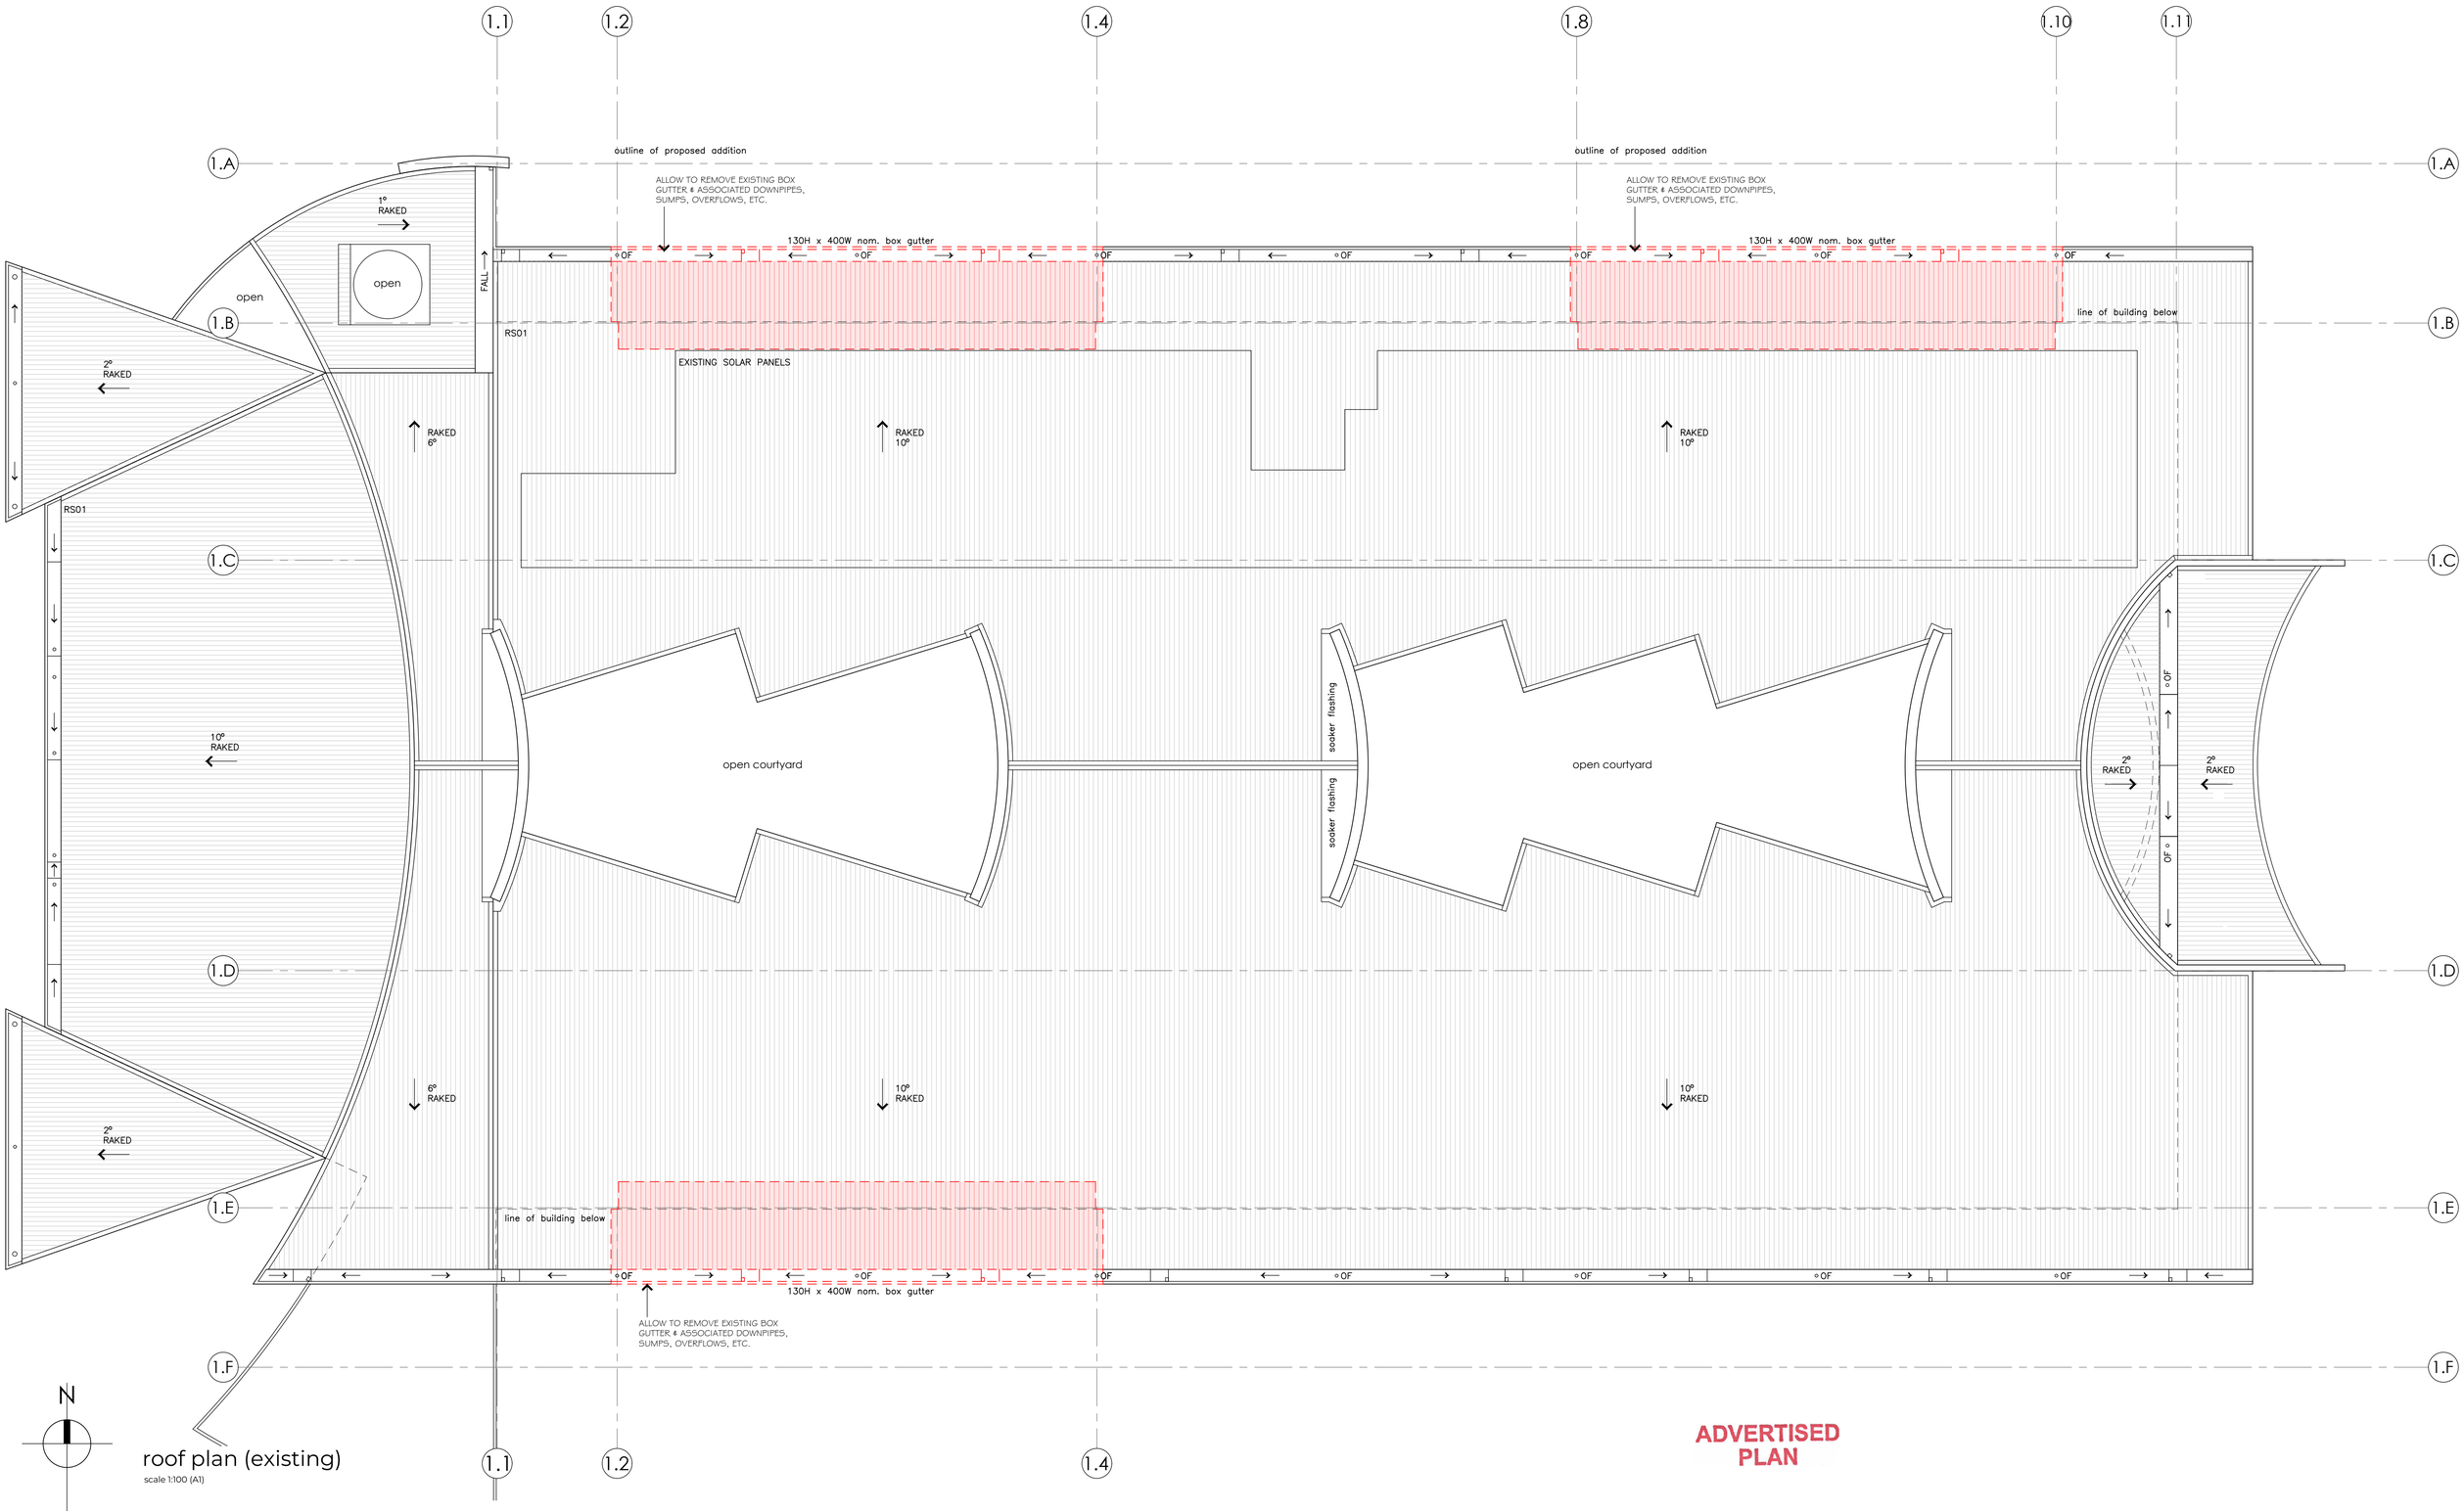

roof plan (existing)
scale 1:100 (A1)

ADVERTISED PLAN

LEGEND

- EXISTING BUILDING (NO WORKS)
- DEMOLITION

MORTON +CO

Ballarat
424 Sturt Street (PO Box 772) Ballarat VIC 3350
03 5331 5977

Geelong
2 Malop Street, Geelong VIC 3220
03 5221 7885

mortonco.com.au

Member Australian Institute of Architects

Rev:	Amendment:	Date:	Drawn:
A	TOWN PLANNING AMENDMENT	28/05/2025	NW

Ss. Michael + John's Catholic School
7 McLachlan Street, Horsham, VIC, 3400

project
Project 1: Additional Classrooms

sheet title
Roof Plan (Existing)

project status
Town Planning

job no.	date
24025	28 May 2025

scale @ A1	drawn	checked	approved
1:100	NW,MB	MVG	-

type	drawing no.	revision
TP	1.03	A

FILE NAME: Z:\-Projects-\Ss Michael + John's PS - Classroom, Project Space, STEAM Drama & Student Amenities (24025)\1. Drawings\1. AutoCAD\1. Design\5. TP\SsMJ_25.04.11 TP Rev A.dwg
Morton & Co Architects Pty. Ltd. ACN 006 923 057 Copyright Reserved

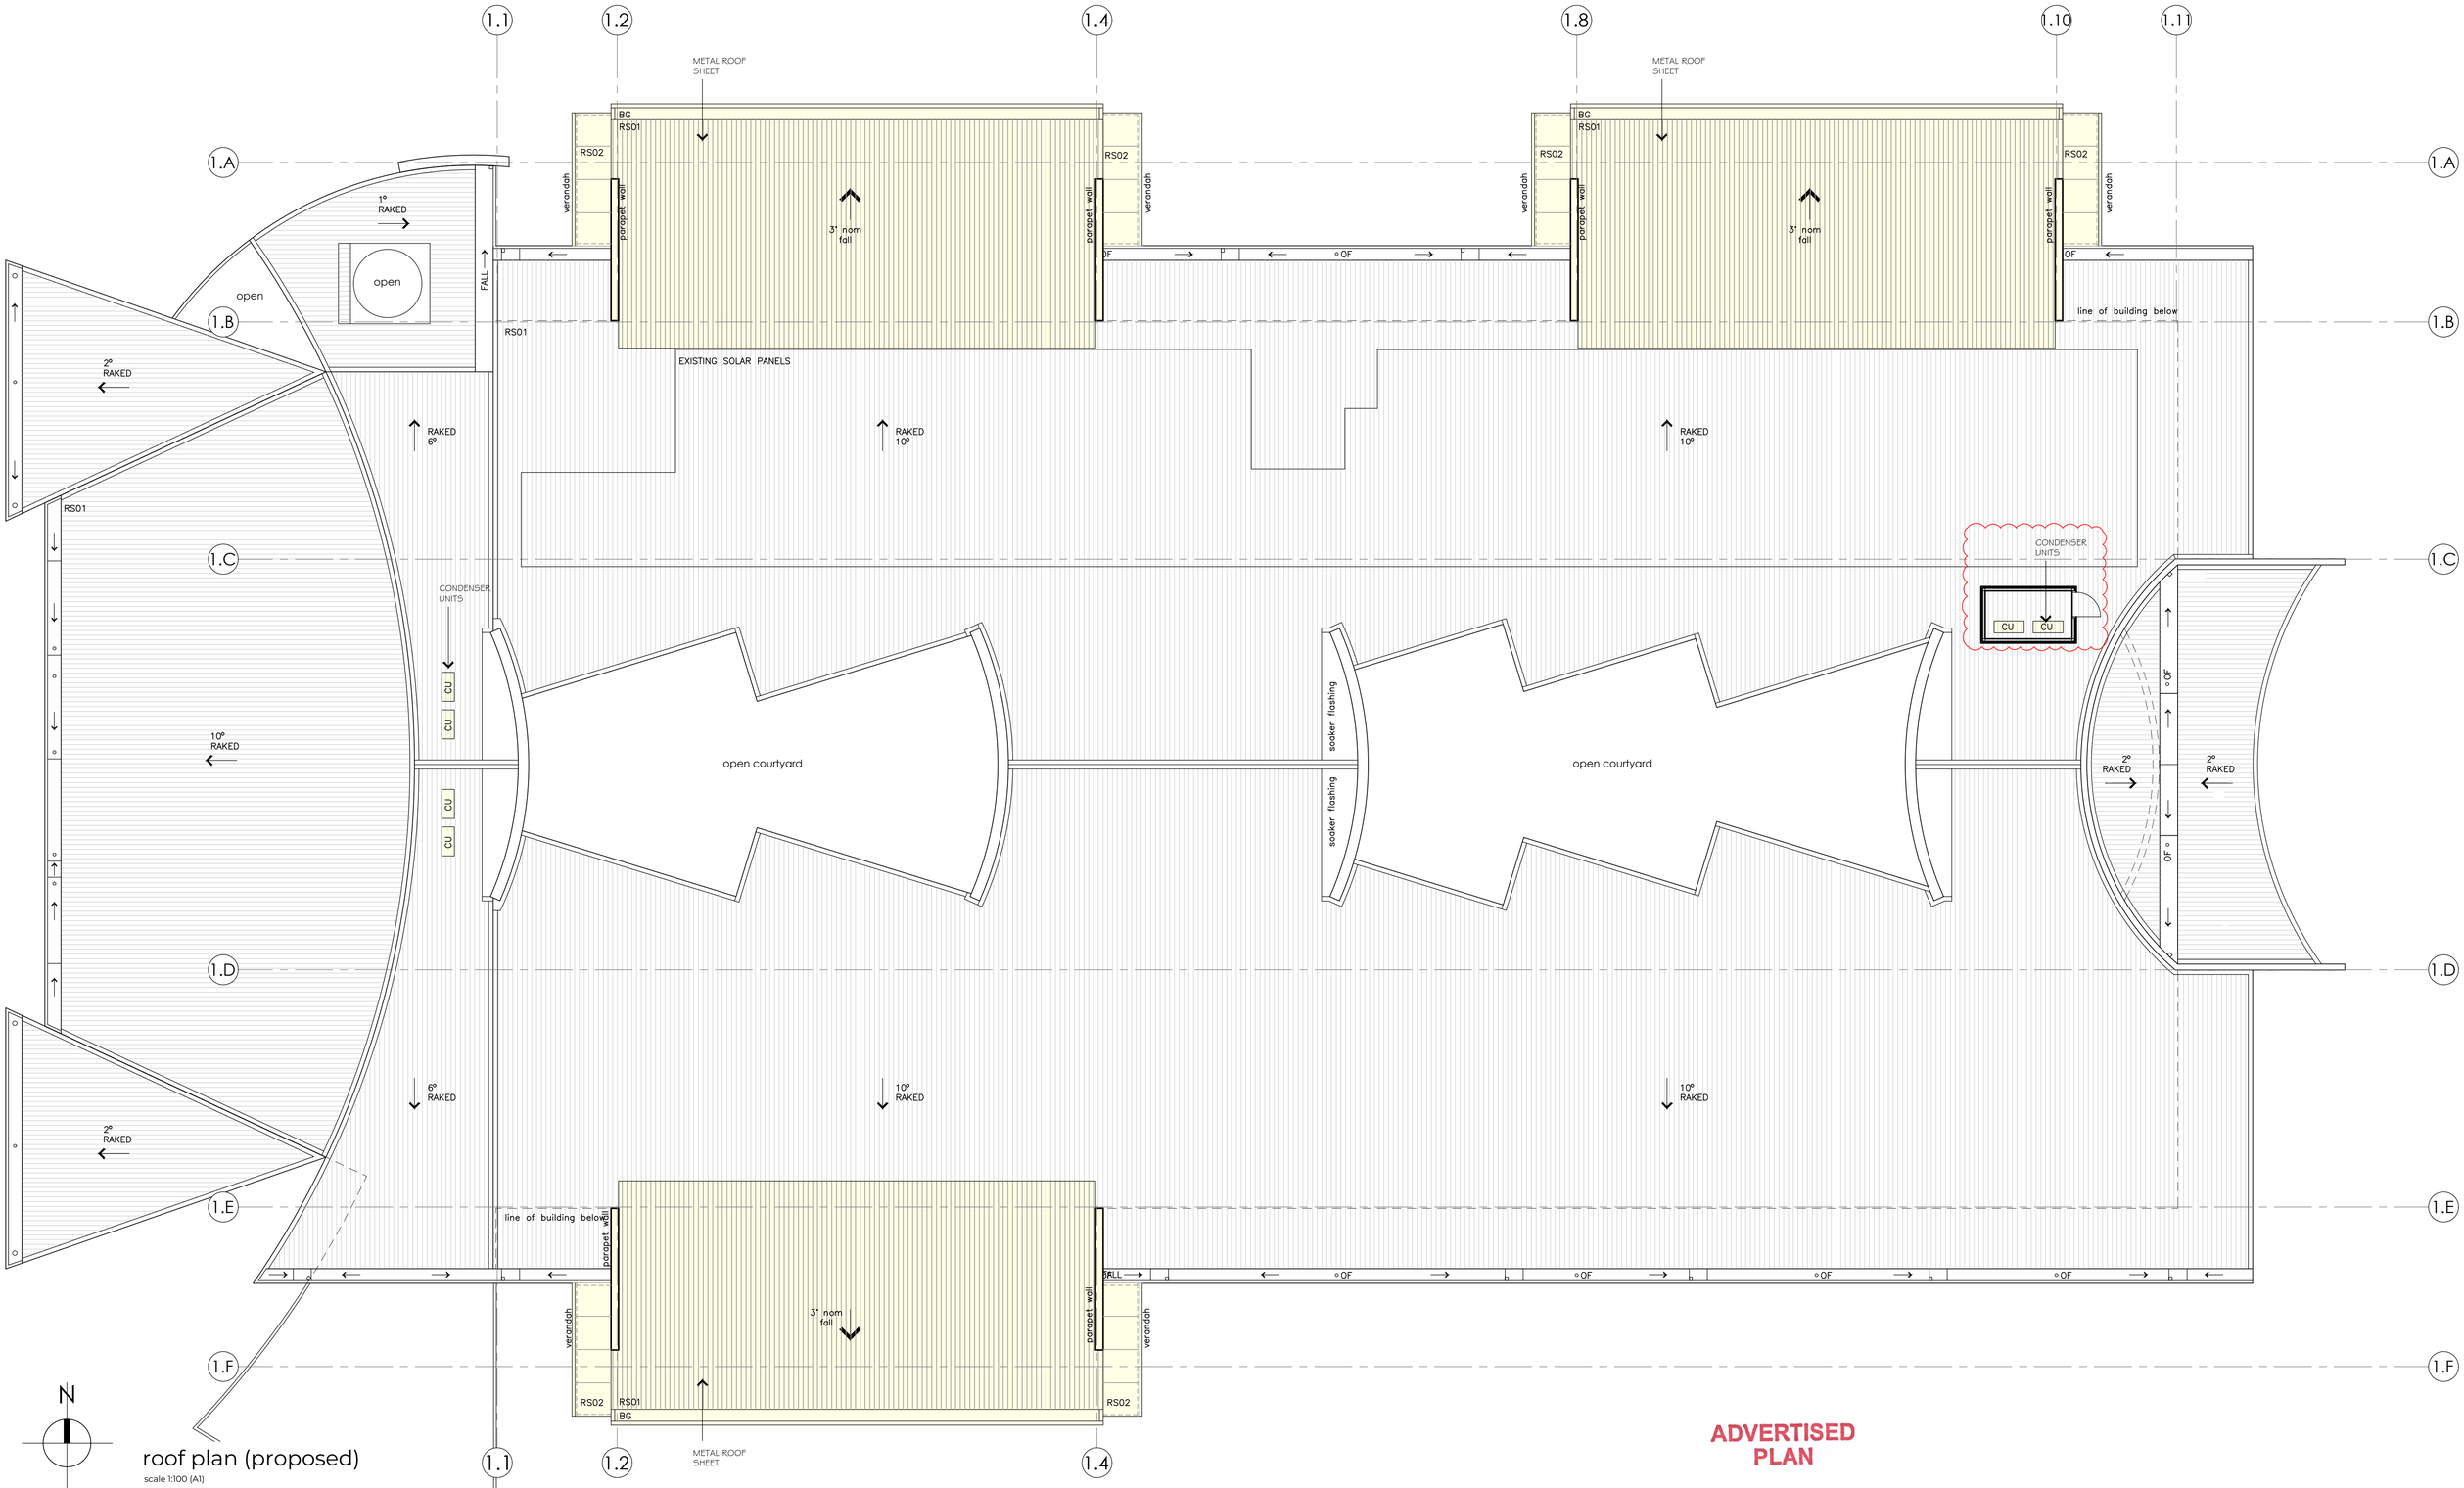

roof plan (proposed)

scale 1:100 (A1)

ADVERTISED PLAN

MORTON +CO

Ballarat
424 Sturt Street (PO Box 772) Ballarat VIC 3350
03 5331 5977

Geelong
2 Malop Street, Geelong VIC 3220
03 5221 7885

mortonco.com.au

Member Australian Institute of Architects

LEGEND

☐	NEW BUILDING WORKS
CU	CONDENSER UNIT

Rev:	Amendment:	Date:	Drawn:
A	TOWN PLANNING AMENDMENT	28/05/2025	NW

Ss. Michael + John's Catholic School
7 McLachlan Street, Horsham, VIC, 3400

project
Project 1: Additional Classrooms

sheet title
Roof Plan (Proposed)

project status
Town Planning

job no.	date
24025	28 May 2025

scale @ A1	drawn	checked	approved
1:100	NW,MB	MVG	-

type	drawing no.	revision
TP	1.04	A

FILE NAME: Z:\-Projects-\Ss Michael + John's PS - Classroom, Project Space, STEAM Drama & Student Amenities (24025)\1. Drawings\1. AutoCAD\1. Design\5. TP\SsMJ_25.04.11 TP Rev A.pln

Morton+Co Architects Pty. Ltd. ACN 006 923 057 Copyright Reserved

ADVERTISED
PLAN

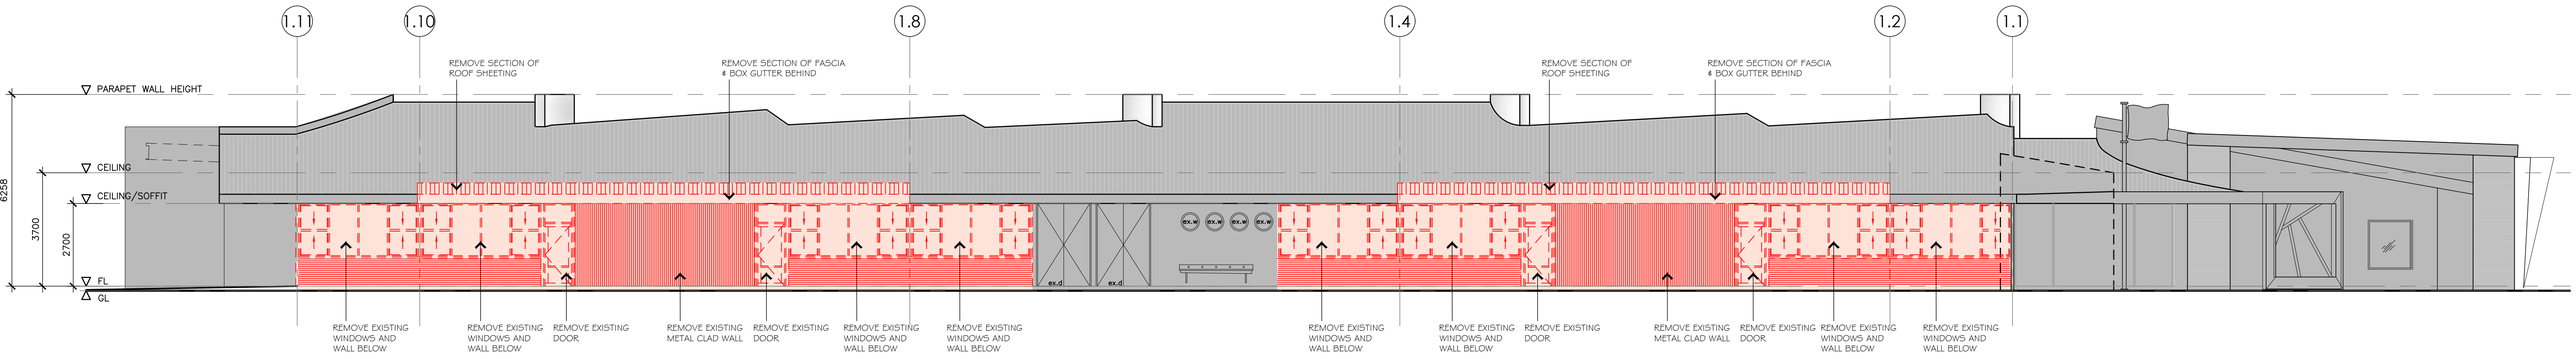

north elevation (existing/demolition)

scale 1:100 (A1)

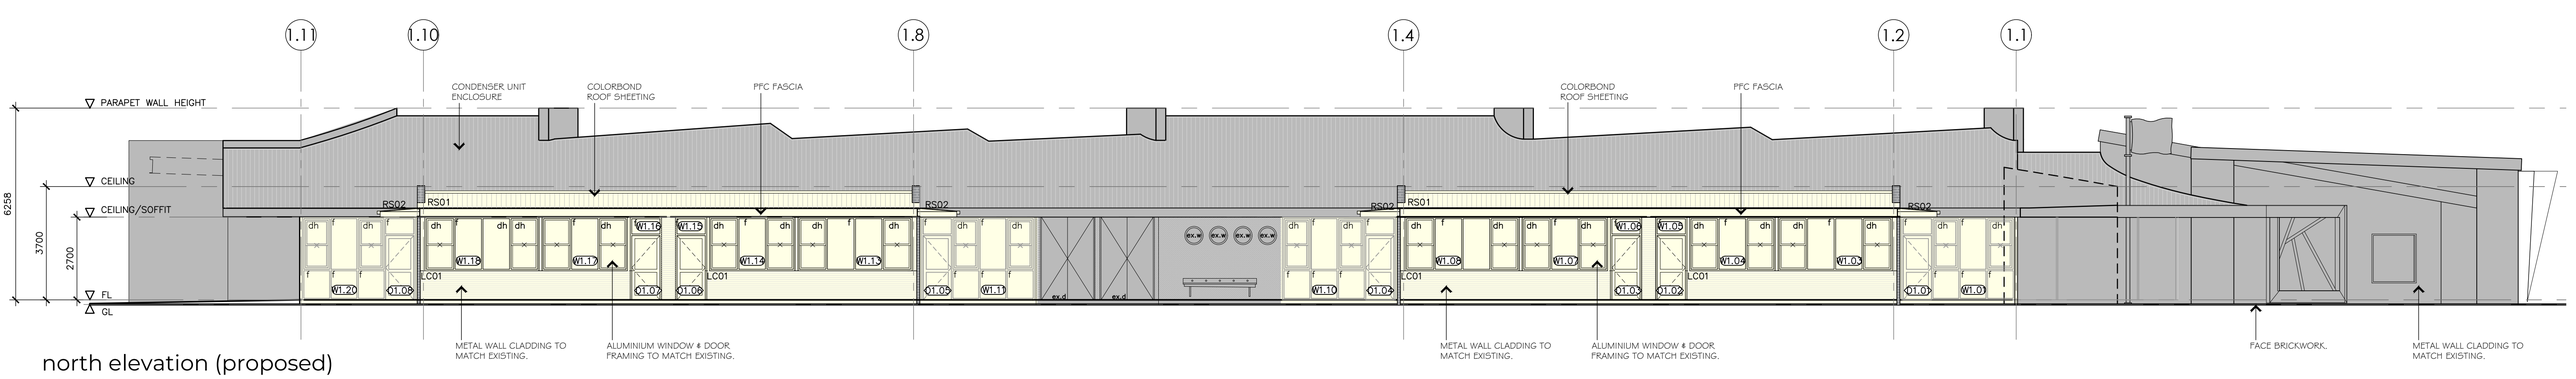

north elevation (proposed)

scale 1:100 (A1)

MORTON +CO

Ballarat
424 Sturt Street (PO Box 772) Ballarat VIC 3350
03 5331 5977

Geelong
2 Malop Street, Geelong VIC 3220
03 5221 7885

mortonco.com.au

Member Australian Institute of Architects

LEGEND

- DEMOLITION WORKS
- NEW BUILDING WORKS

Rev:	Amendment:	Date:	Drawn:
A	TOWN PLANNING AMENDMENT	28/05/2025	NW

Ss. Michael + John's Catholic School
7 McLachlan Street, Horsham, VIC, 3400

project
Project 1: Additional Classrooms

sheet title
Elevations 1 (Demolition & Proposed)

project status
Town Planning

job no.	date		
24025	28 May 2025		
scale @ A1	drawn	checked	approved
1:100	NW,MB	MVG	-

type	drawing no.	revision
TP	1.05	A

FILE NAME: Z:\-Projects-\Ss Michael + John's PS - Classroom, Project Space, STEAM Drama & Student Amenities (24025)\1. Drawings\1. AutoCAD\1. Design\5. TP\SsMJ_25.04.11 TP Rev A.dwg

Morton+Co Architects Pty. Ltd. ACN 006 923 057 Copyright Reserved

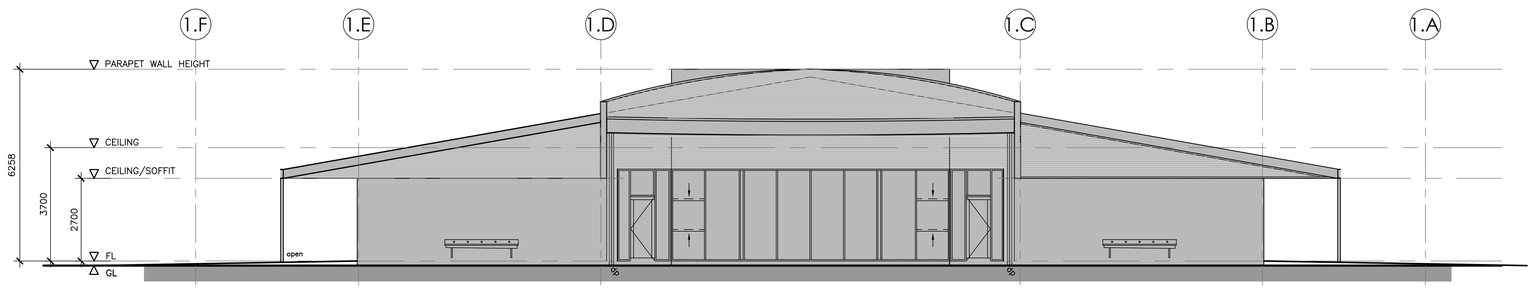

east elevation (existing/demolition)

scale 1:100 (A1)

ADVERTISED

PLAN

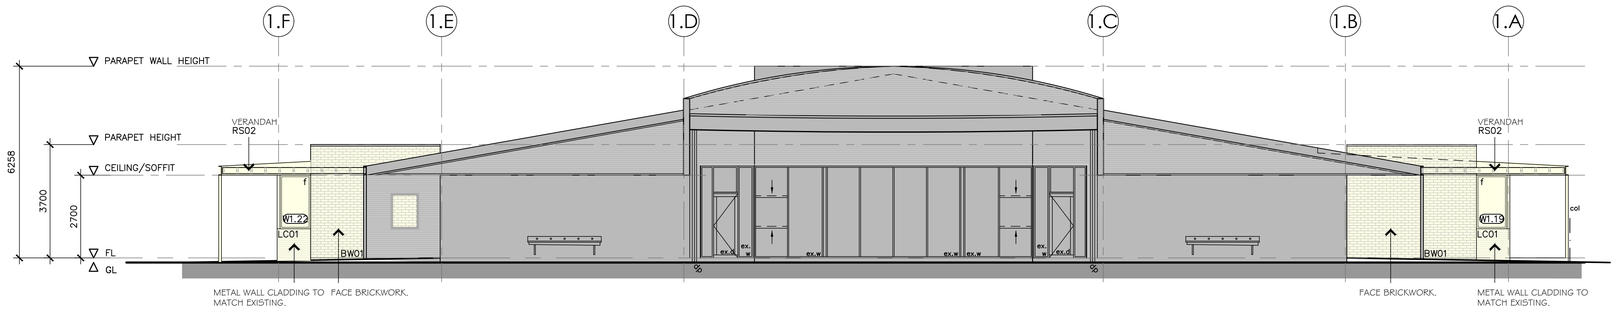

east elevation (proposed)

scale 1:100 (A1)

MORTON +CO

Ballarat
424 Sturt Street (PO Box 772) Ballarat VIC 3350
03 5331 5977

Geelong
2 Malop Street, Geelong VIC 3220
03 5221 7885

mortonco.com.au

Member Australian Institute of Architects

LEGEND

DEMOLITION WORKS

NEW BUILDING WORKS

Rev:	Amendment:	Date:	Drawn:
A	TOWN PLANNING AMENDMENT	28/05/2025	NW

Ss. Michael + John's Catholic School
7 McLachlan Street, Horsham, VIC, 3400

project
Project 1: Additional Classrooms

sheet title
Elevations 2 (Demolition & Proposed)

project status
Town Planning

job no.	date
24025	28 May 2025

scale @ A1	drawn	checked	approved
1:100	NW,MB	MVG	-

type	drawing no.	revision
TP	1.06	A

FILE NAME: Z:\-Projects-\Ss Michael + John's PS - Classroom, Project Space, STEAM Drama & Student Amenities (24025)\1. Drawings\1. AutoCAD\1. Design\5. TP\SsMJ_25.04.11 TP Rev A.dwg
Morton+Co Architects Pty. Ltd. ACN 006 923 057 Copyright Reserved

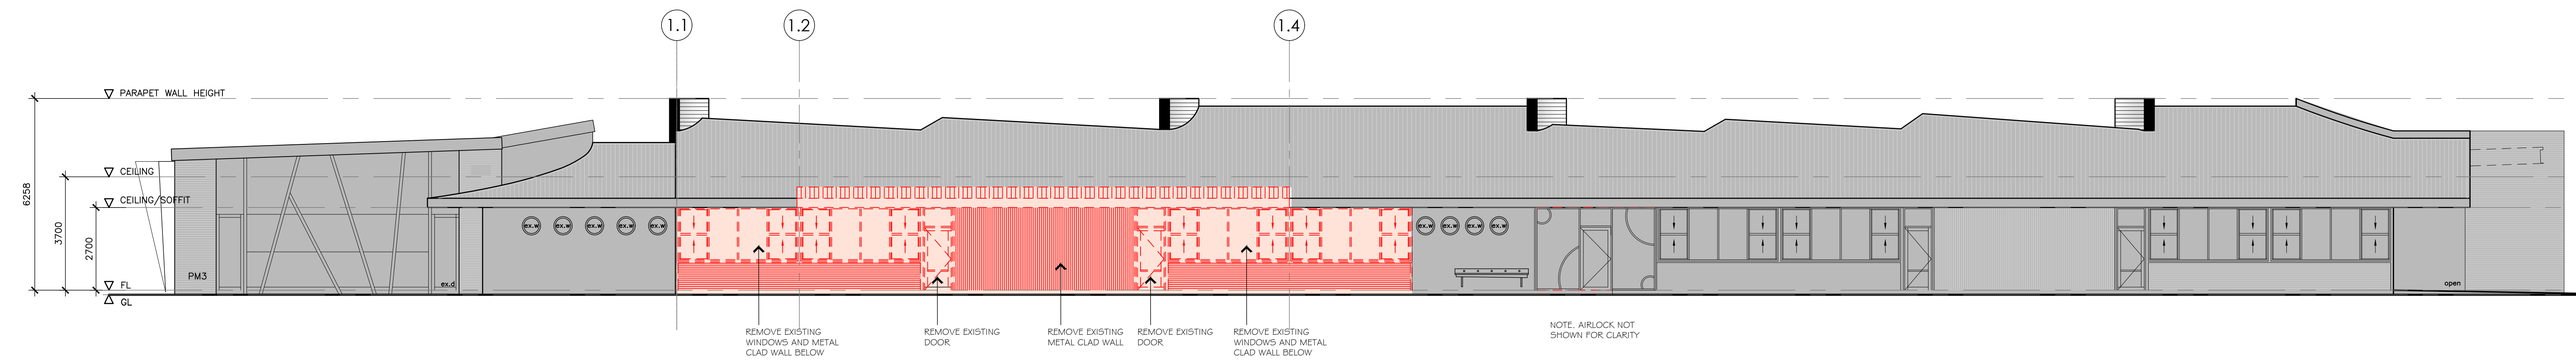

south elevation (existing/demolition)

scale 1:100 (A1)

ADVERTISED
PLAN

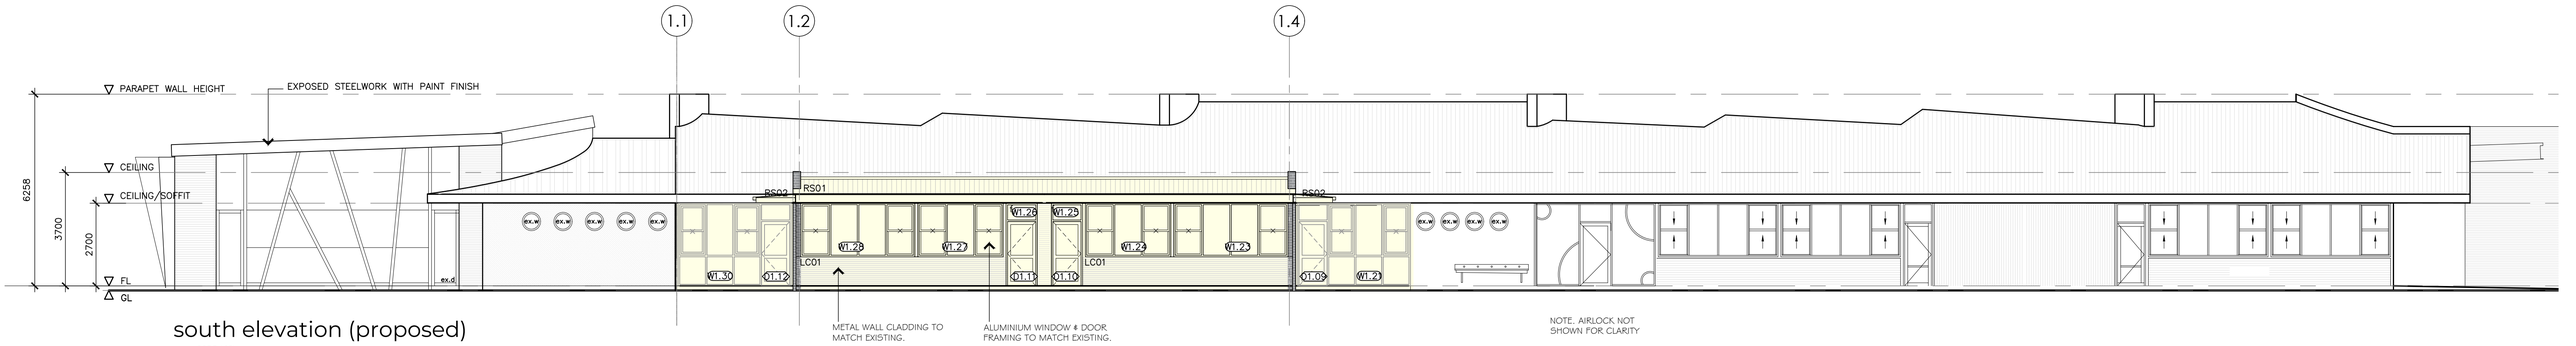

south elevation (proposed)

scale 1:100 (A1)

MORTON +CO

Ballarat
424 Sturt Street (PO Box 772) Ballarat VIC 3350
03 5331 5977

Geelong
2 Malop Street, Geelong VIC 3220
03 5221 7885

mortonco.com.au

Member Australian Institute of Architects

LEGEND

- DEMOLITION WORKS
- NEW BUILDING WORKS

Rev:	Amendment:	Date:	Drawn:
A	TOWN PLANNING AMENDMENT	28/05/2025	NW

Ss. Michael + John's Catholic School
7 McLachlan Street, Horsham, VIC, 3400

project
Project 1: Additional Classrooms

sheet title
Elevations 3 (Demolition & Proposed)

project status: Town Planning

job no.	date		
24025	28 May 2025		
scale @ A1	drawn	checked	approved
1:100	NW,MB	MVG	-
type	drawing no.		revision
TP	1.07		A

FILE NAME: Z:\-Projects-\Ss Michael + John's PS - Classroom, Project Space, STEAM Drama & Student Amenities (24025)\1. Drawings\1. AutoCAD\1. Design\5. TP\SsMJ_25.04.11 TP Rev A.dwg

Morton+Co Architects Pty. Ltd. ACN 006 923 057 Copyright Reserved

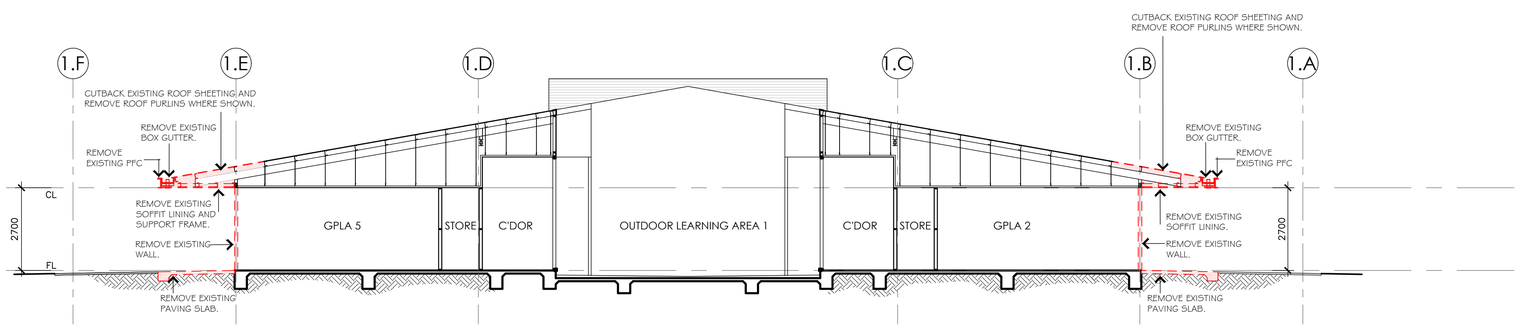

section A:A (existing/demolition)

scale 1:100 (A1)

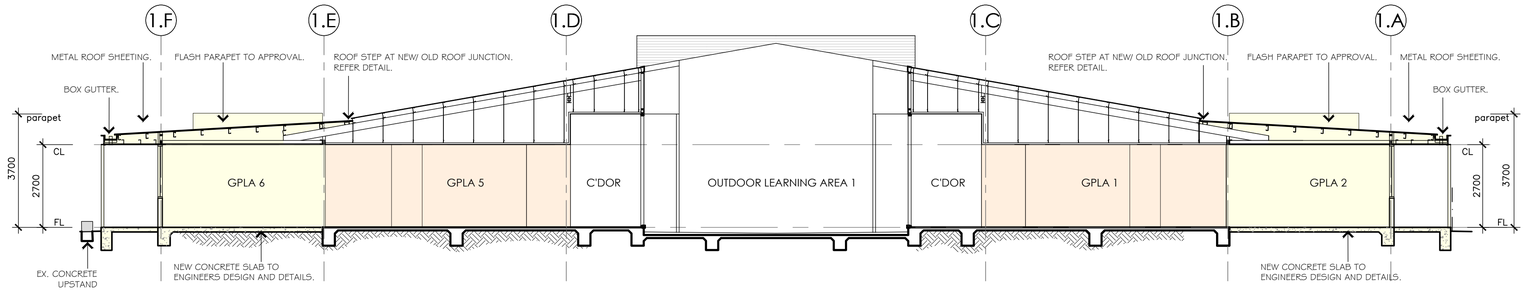

section A:A (proposed)

scale 1:100 (A1)

ADVERTISED PLAN

MORTON +CO

Ballarat
424 Sturt Street (PO Box 772) Ballarat VIC 3350
03 5331 5977

Geelong
2 Malop Street, Geelong VIC 3220
03 5221 7885

mortonco.com.au

Member Australian Institute of Architects

LEGEND

- DEMOLITION WORKS
- NEW BUILDING WORKS
- INTERNAL ALTERATIONS

Rev:	Amendment:	Date:	Drawn:
A	TOWN PLANNING AMENDMENT	28/05/2025	NW

Ss. Michael + John's Catholic School
7 McLachlan Street, Horsham, VIC, 3400

project
Project 1: Additional Classrooms

sheet title
Sections (Demolition & Proposed)

project status: Town Planning

job no.	date
24025	28 May 2025

scale @ A1	drawn	checked	approved
1:100	NW,MB	MVG	-

type	drawing no.	revision
TP	1.08	A

FILE NAME: Z:\-Projects-\Ss Michael + John's PS - Classroom, Project Space, STEAM Drama & Student Amenities (24025)\1. Drawings\1. AutoCAD\1. Design\5. TP\SsMJ_25.04.11 TP Rev A.dwg

Morton+Co Architects Pty. Ltd. ACN 006 923 057 Copyright Reserved

ADVERTISED PLAN

Mc LACHLAN STREET

REMOVE SECTION OF EXISTING BOUNDARY FENCE

REMOVE SECTION OF EXISTING BOUNDARY FENCE

S.E.PIT

G/PIT

REMOVE SECTION OF EXISTING FENCE.

REMOVE EXISTING ARTIFICIAL TURF.

INVESTIGATE EXISTING SEWER INSPECTION OPENINGS.

REMOVE EXISTING LANDSCAPING

P/L

Fence 1.6m H

EXISTING GATE

(concrete)

G/PIT

Fence 3.2m H

(art.turf)

FENCE 1.6m

(landscaping)

RELOCATABLE BUILDING

PLAYGROUND AREA

(pavers)

(art.turf)

EXISTING RELOCATABLE CLASSROOM TO BE REMOVED FROM SITE AT THE END OF WORKS

PLAYGROUND

REMOVE EXISTING PLAYGROUND

REMOVE EXISTING ARTIFICIAL TURF TO ALLOW FOR NEW WORKS, PREPARE SITE FOR STRUCTURAL SLAB

GATE

RELOCATE EXISTING GATES

EXISTING FENCE HEIGHT 3.2m

REMOVE EXISTING LANDSCAPING

REMOVE SECTION OF EXISTING BOUNDARY FENCE

McPHERSON STREET

N

steam floor plan
(existing/demolition)
scale 1:100 (A1)

LEGEND

- EXISTING BUILDING (NO WORKS)
- DEMOLITION
- INTERNAL ALTERATIONS
- EXISTING TREE TO BE REMOVED

MORTON +CO

Ballarat
424 Sturt Street (PO Box 772) Ballarat VIC 3350
03 5331 5977

Geelong
2 Malop Street, Geelong VIC 3220
03 5221 7885

mortonco.com.au

Member Australian Institute of Architects

Rev:	Amendment:	Date:	Drawn:
A	TOWN PLANNING AMENDMENT	28/05/2025	NW

Ss. Michael + John's Catholic School
7 McLachlan Street, Horsham, VIC, 3400

project
Project 2: STEAM Building

sheet title
STEAM Floor Plan (Existing)

project status
Town Planning

job no.	date
24025	28 May 2025

scale @ A1	drawn	checked	approved
1:100	NW,MB	MVG	-

type	drawing no.	revision
TP	2.01	A

FILE NAME: Z:\-Projects-\Ss Michael + John's PS - Classroom, Project Space, STEAM Drama & Student Amenities (24025)\1. Drawings\1. AutoCAD\1. Design\S. TP\SsMJ_25.04.11 TP Rev A.dwg

Morton+Co Architects Pty. Ltd. ACN 006 923 057 Copyright Reserved

ADVERTISED PLAN

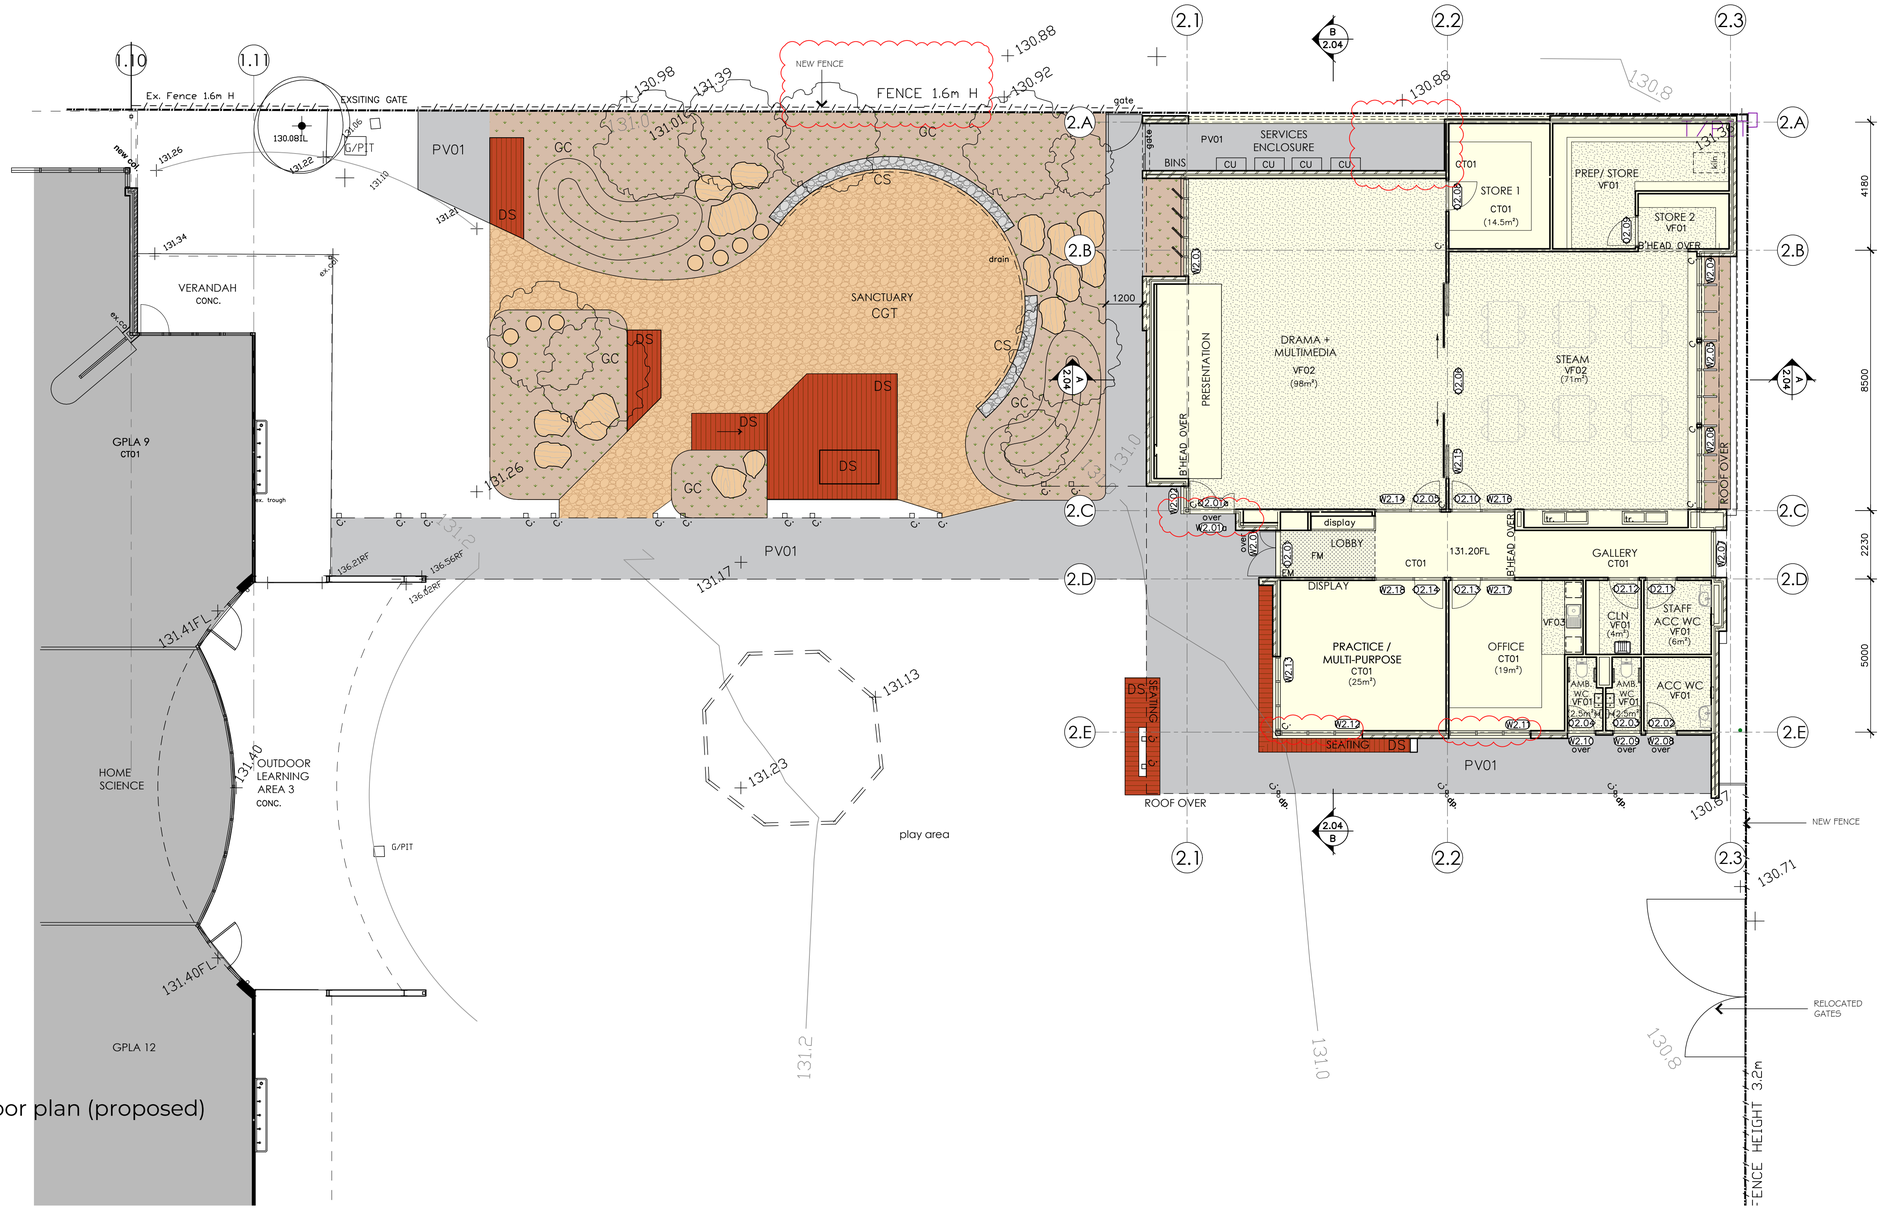

N

steam floor plan (proposed)

scale 1:100(A1)

MORTON +CO

Ballarat
424 Sturt Street (PO Box 772) Ballarat VIC 3350
03 5331 5977

Geelong
2 Malop Street, Geelong VIC 3220
03 5221 7885

mortonco.com.au

Member Australian Institute of Architects

LEGEND

	FACE BRICKWORK TYPE 1
DP	DOWNPIPE
CU	CONDENSER UNIT
C.	COLUMN

LANDSCAPING LEGEND

- PV01 CONCRETE PAVING
- COMPACTED GRANITIC TOPPING
- GROUNDCOVER & MULCH PLANTING
- TIMBER SEATING
- SE CORTEN STEEL EDGING

Rev:	Amendment:	Date:	Drawn:
A	TOWN PLANNING AMENDMENT	28/05/2025	NW

Ss. Michael + John's Catholic School
7 McLachlan Street, Horsham, VIC, 3400

project
Project 2: STEAM Building

sheet title
STEAM Floor Plan (Proposed)

project status
Town Planning

job no. 24025 | date 28 May 2025

scale @ A1 1:100 | drawn NW,MB | checked MVG | approved -

type TP | drawing no. 2.02 | revision A

FILE NAME: Z:\-Projects-\Ss Michael + John's PS - Classroom, Project Space, STEAM Drama & Student Amenities (24025)\1. Drawings\1. AutoCAD\1. Design\5. TP\SsMJ_25.04.11 TP Rev A.dwg

Morton+Co Architects Pty. Ltd. ACN 006 923 057 Copyright Reserved

ADVERTISED
PLAN

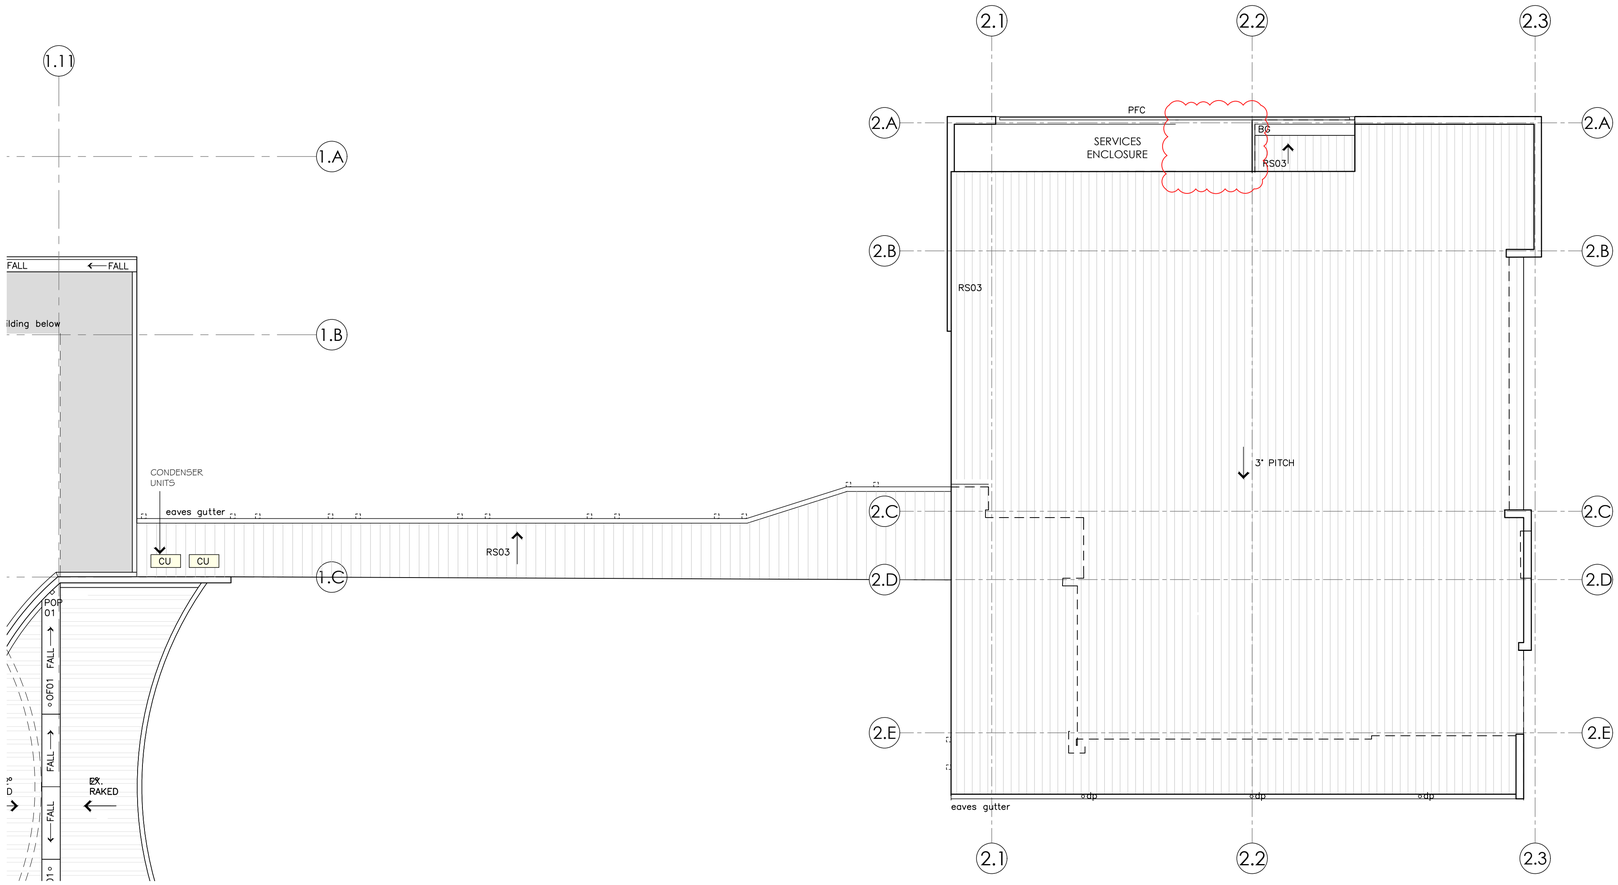

N

steam & covered way roof plan
scale 1:100(A1)

MORTON +CO

Ballarat
424 Sturt Street (PO Box 772) Ballarat VIC 3350
03 5331 5977

Geelong
2 Malop Street, Geelong VIC 3220
03 5221 7885

mortonco.com.au

Member Australian Institute of Architects

LEGEND

CU CONDENSER UNIT

Rev:	Amendment:	Date:	Drawn:
A	TOWN PLANNING AMENDMENT	28/05/2025	NW

Ss. Michael + John's Catholic School
7 McLachlan Street, Horsham, VIC, 3400

project
Project 2: STEAM Building

sheet title
STEAM & Covered Way Roof Plan

project status
Town Planning

job no.	date		
24025	28 May 2025		
scale @ A1	drawn	checked	approved
1:100	NW,MB	MVG	-

type	drawing no.	revision
TP	2.03	A

FILE NAME: Z:\-Projects-\Ss Michael + John's PS - Classroom, Project Space, STEAM Drama & Student Amenities (24025)\1. Drawings\1. AutoCAD\1. Design\5. TP\SsMJ_25.04.11 TP Rev A.dwg

Morton + Co Architects Pty. Ltd . ACN 006 923 057 Copyright Reserved

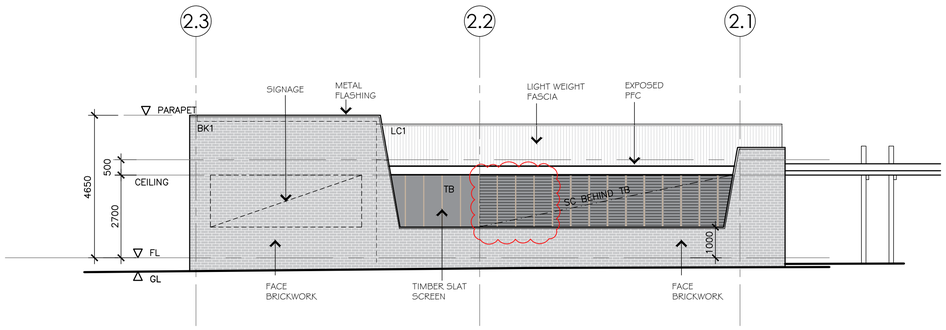

north elevation

scale 1:100 (A1)

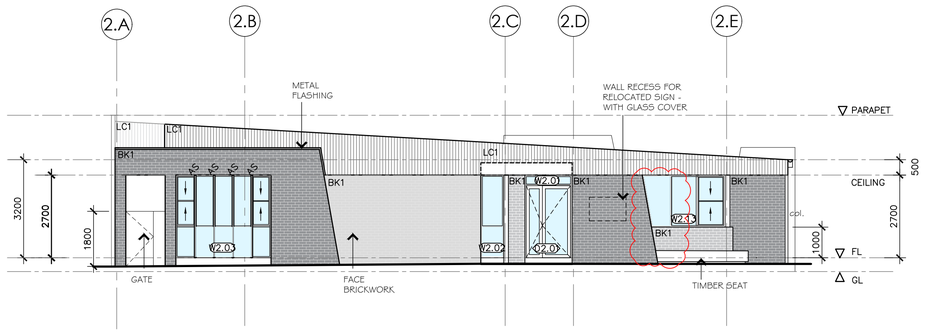

west elevation

scale 1:100 (A1)

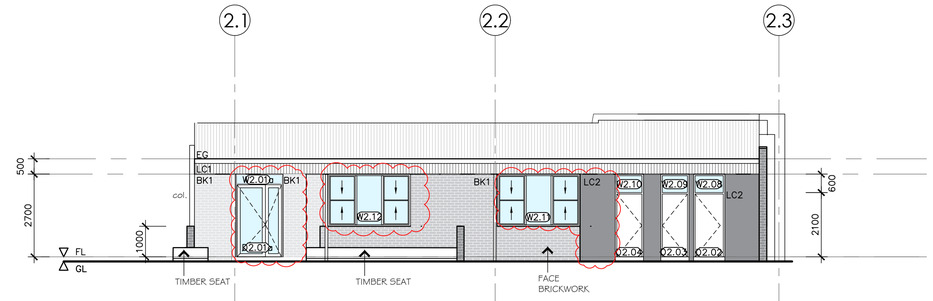

south elevation

scale 1:100 (A1)

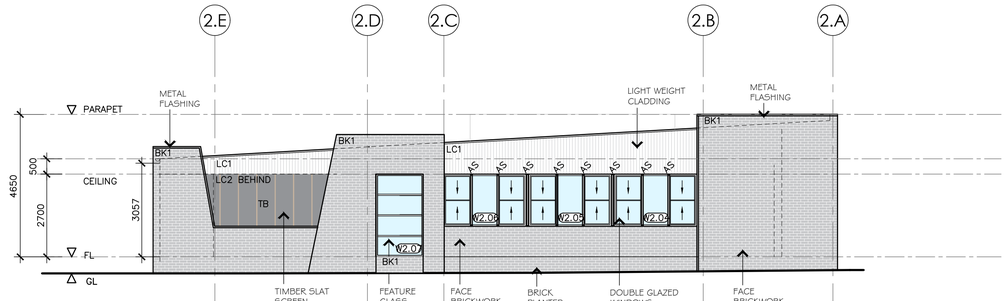

east elevation

scale 1:100 (A1)

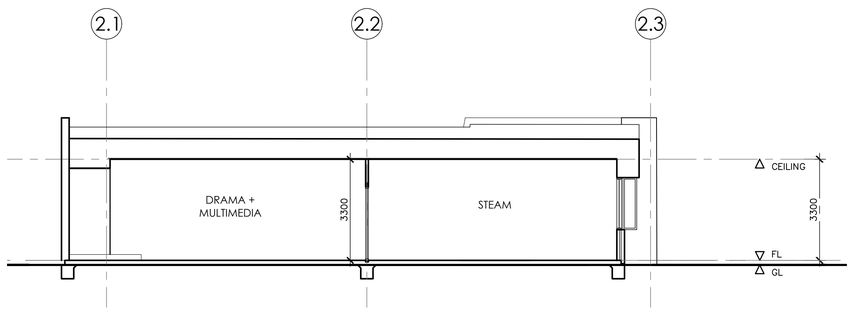

section a:a

scale 1:100 (A1)

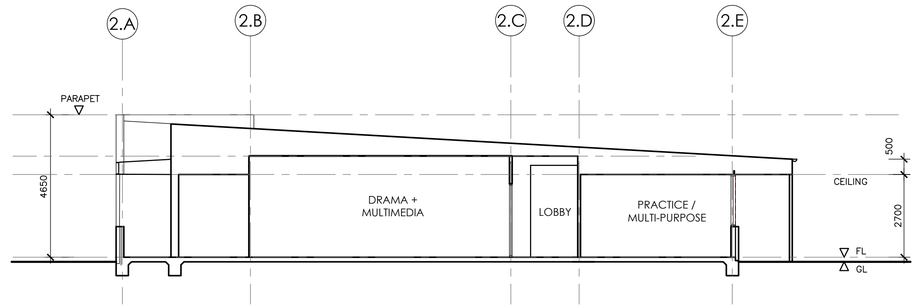

section b:b

scale 1:100 (A1)

STEAM: Elevations & Sections

scale 1:100 (A1)

ADVERTISED PLAN

MORTON +CO

Member Australian Institute of Architects

Ballarat
424 Sturt Street (PO Box 772) Ballarat VIC 3350
03 5331 5977

Geelong
2 Malop Street, Geelong VIC 3220
03 5221 7885

mortonco.com.au

Rev:	Amendment:	Date:	Drawn:
A	TOWN PLANNING AMENDMENT	28/05/2025	NW

Ss. Michael + John's Catholic School
7 McLachlan Street, Horsham, VIC, 3400

project
Project 2: STEAM Building

sheet title
STEAM Elevations & Sections

project status
Town Planning

job no.	date
24025	28 May 2025

scale @ A1	drawn	checked	approved
1:100	NW,MB	MVG	-

type	drawing no.	revision
TP	2.04	A

FILE NAME: Z:\-Projects-\Ss Michael + John's PS - Classroom, Project Space, STEAM Drama & Student Amenities (24025)\1. Drawings\1. AutoCAD\1. Design\5. TP\SsMJ_25.04.11 TP Rev A.dwg

Morton+Co Architects Pty. Ltd . ACN 006 923 057 Copyright Reserved

ADVERTISED
PLAN

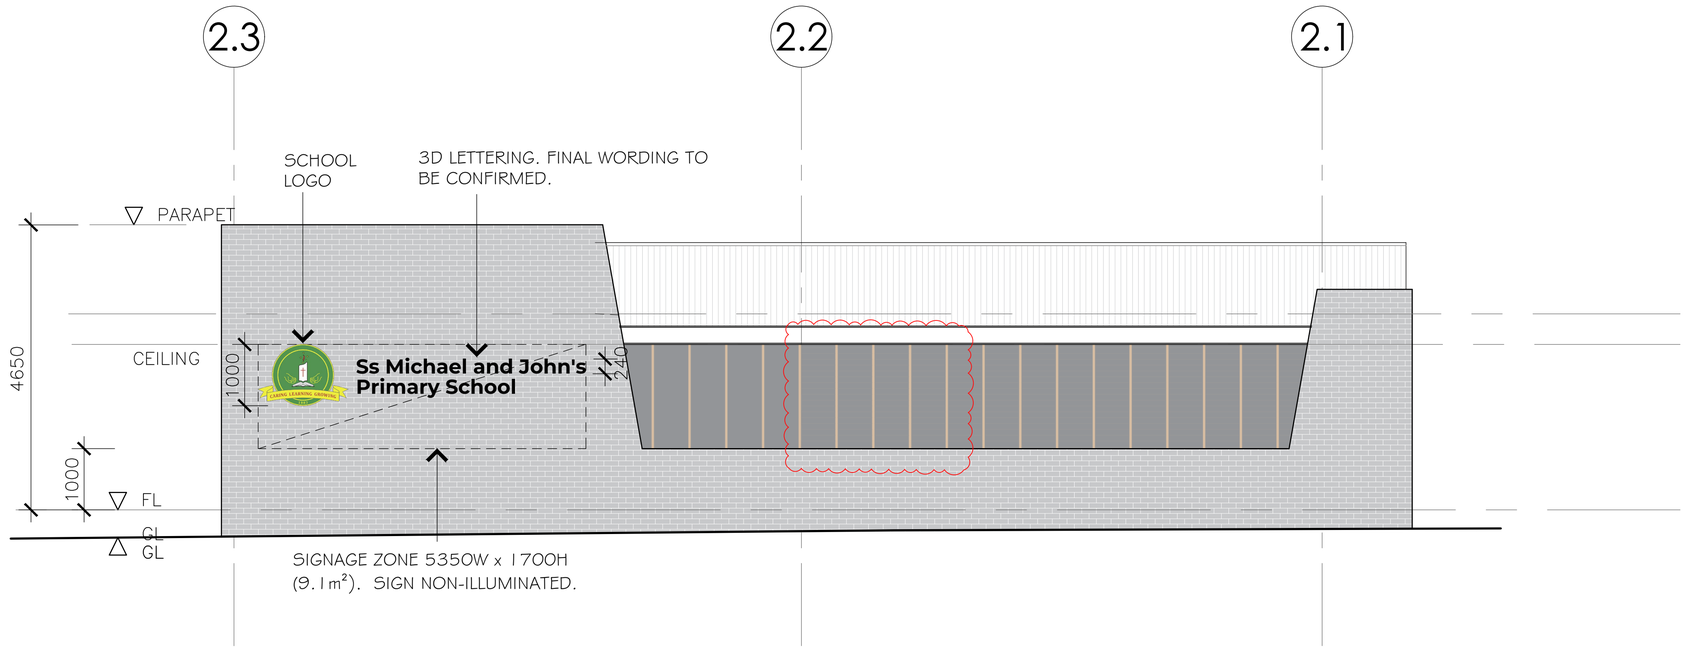

north elevation - signage

scale 1:50 (A1)

MORTON +CO

Ballarat
424 Sturt Street (PO Box 772) Ballarat VIC 3350
03 5331 5977

Geelong
2 Malop Street, Geelong VIC 3220
03 5221 7985

mortonco.com.au

Member Australian Institute of Architects

Rev:	Amendment:	Date:	Drawn:
A	TOWN PLANNING AMENDMENT	28/05/2025	NW

Ss. Michael + John's Catholic School
7 McLachlan Street, Horsham, VIC, 3400

project
Project 2: STEAM Building

sheet title
Signage Elevation

project status
Town Planning

job no.	date
24025	28 May 2025

scale @ A1	drawn	checked	approved
1:50	NW,MB	MVG	-

type	drawing no.	revision
TP	2.05	A

FILE NAME: Z:\-Projects-\Ss Michael + John's PS - Classroom, Project Space, STEAM Drama & Student Amenities (24025)\1. Drawings\1. AutoCAD\1. Design\5. TP\SsMJ_25.04.11 TP Revision.dwg

Morton+Co Architects Pty. Ltd. ACN 006 923 057 Copyright Reserved

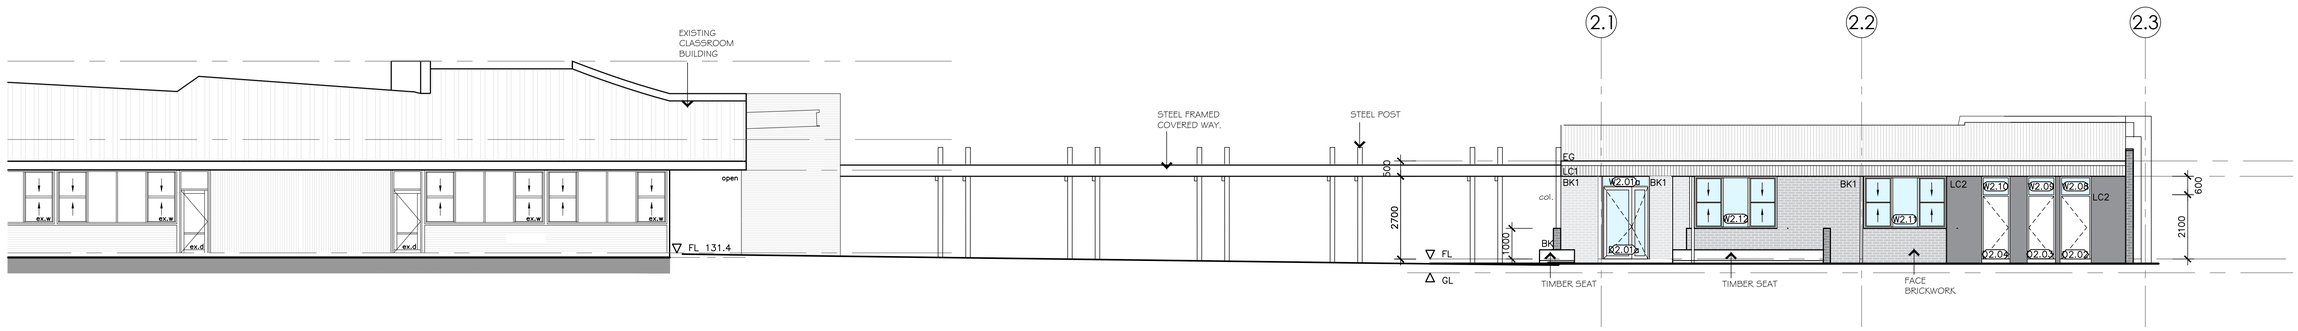

elevation (proposed)

scale 1:100(A1)

ADVERTISED PLAN

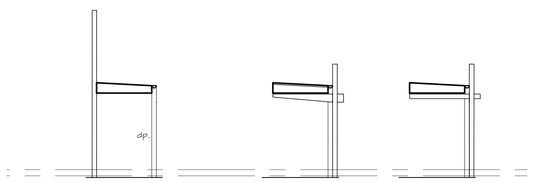

section a/a

scale 1:100(A1)

section b/b scale 1:100(A1)

MORTON +CO

Ballarat
424 Sturt Street (PO Box 772) Ballarat VIC 3350
03 5331 5977

Geelong
2 Malop Street, Geelong VIC 3220
03 5221 7885

mortonco.com.au

Member Australian Institute of Architects

LEGEND

Rev:	Amendment:	Date:	Drawn:
A	TOWN PLANNING AMENDMENT	28/05/2025	NW

Ss. Michael + John's Catholic School
7 McLachlan Street, Horsham, VIC, 3400

project
Project 2: STEAM Building

sheet title
Covered Way

project status
Town Planning

job no.	date
24025	28 May 2025

scale @ A1	drawn	checked	approved
1:100	NW,MB	MVG	-

type	drawing no.	revision
TP	2.06	A

FILE NAME: Z:\-Projects-\Ss Michael + John's PS - Classroom, Project Space, STEAM Drama & Student Amenities (24025)\1. Drawings\1. AutoCAD\1. Design\5. TP\SsMJ_25.04.11 TP Rev A.dwg

Morton+Co Architects Pty. Ltd. ACN 006 923 057 Copyright Reserved

ADVERTISED
PLAN

3D images 1

NTS (A1)

MORTON +CO

Ballarat
424 Sturt Street (PO Box 772) Ballarat VIC 3350
03 5331 5977

Geelong
2 Malop Street, Geelong VIC 3220
03 5221 7885

mortonco.com.au

Member Australian Institute of Architects

LEGEND

Rev:	Amendment:	Date:	Drawn:
A	TOWN PLANNING AMENDMENT	28/05/2025	NW

Ss. Michael + John's Catholic School
7 McLachlan Street, Horsham, VIC, 3400

project
Project 2: STEAM Building

sheet title
3D Images 1

project status
Town Planning

job no.	date		
24025	28 May 2025		
scale @ A1	drawn	checked	approved
1:100	NW,MB	MVG	-
type	drawing no.		revision
TP	3.01		A

FILE NAME: Z:\-Projects-\Ss Michael + John's PS - Classroom, Project Space, STEAM Drama & Student Amenities (24025)\1. Drawings\1. AutoCAD\1. Design\5. TP\SsMJ_25.04.11 TP Rev A.dwg

Morton+Co Architects Pty. Ltd. ACN 006 923 057 Copyright Reserved

ADVERTISED
PLAN

3D images 2

NTS (A1)

MORTON +CO

Ballarat
424 Sturt Street (PO Box 772) Ballarat VIC 3350
03 5331 5977

Geelong
2 Malop Street, Geelong VIC 3220
03 5221 7885

mortonco.com.au

Member Australian Institute of Architects

LEGEND

Rev:	Amendment:	Date:	Drawn:
A	TOWN PLANNING AMENDMENT	28/05/2025	NW

Ss. Michael + John's Catholic School
7 McLachlan Street, Horsham, VIC, 3400

project
Project 2: STEAM Building

sheet title
3D Images 2

project status
Town Planning

job no.	date
24025	28 May 2025

scale @ A1	drawn	checked	approved
1:100	NW,MB	MVG	-

type	drawing no.	revision
TP	3.01	A

FILE NAME: Z:\-Projects-\Ss Michael + John's PS - Classroom, Project Space, STEAM Drama & Student Amenities (24025)\1. Drawings\1. AutoCAD\1. Design\5. TP\SsMJ_25.04.11 TP Rev A.dwg

Morton+Co Architects Pty. Ltd . ACN 006 923 057 Copyright Reserved

3D images 3

NTS (A1)

ADVERTISED
PLAN

MORTON +CO

Member Australian Institute of Architects

Ballarat
424 Sturt Street (PO Box 772) Ballarat VIC 3350
03 5331 5977

Geelong
2 Malop Street, Geelong VIC 3220
03 5221 7885

mortonco.com.au

Rev:	Amendment:	Date:	Drawn:
A	TOWN PLANNING AMENDMENT	28/05/2025	NW

Ss. Michael + John's Catholic School
7 McLachlan Street, Horsham, VIC, 3400

project
Project 2: STEAM Building

sheet title
3D Images 3

project status
Town Planning

job no.	date
24025	28 May 2025

scale @ A1	drawn	checked	approved
1:100	NW,MB	MVG	-

type	drawing no.	revision
TP	3.03	A

FILE NAME: Z:\-Projects-\Ss Michael + John's PS - Classroom, Project Space, STEAM Drama & Student Amenities (24025)\1. Drawings\1. AutoCAD\1. Design\5. TP\SsMJ_25.04.11 TP Rev A.dwg

Morton+Co Architects Pty. Ltd. ACN 006 923 057 Copyright Reserved

ADVERTISED PLAN

Street Parking Images

NTS (A1)

MORTON +CO

Ballarat
424 Sturt Street (PO Box 772) Ballarat VIC 3350
03 5331 5977

Geelong
2 Malop Street, Geelong VIC 3220
03 5221 7885

mortonco.com.au

Member Australian Institute of Architects

Rev:	Amendment:	Date:	Drawn:
A	TOWN PLANNING AMENDMENT	28/05/2025	NW

Ss. Michael + John's Catholic School
7 McLachlan Street, Horsham, VIC, 3400

project
Project 2: STEAM Building

sheet title
Street Parking Images

project status
Town Planning

job no.	date
24025	28 May 2025

scale @ A1	drawn	checked	approved
1:100	NW,MB	MVG	-

type	drawing no.	revision
TP	3.04	A

FILE NAME: Z:\-Projects-\Ss Michael + John's PS - Classroom, Project Space, STEAM Drama & Student Amenities (24025)\1. Drawings\1. AutoCAD\1. Design\5. TP\SsMJ_25.04.11 TP Rev A.dwg

Morton+Co Architects Pty. Ltd. ACN 006 923 057 Copyright Reserved