437 ST KILDA ROAD, MELBOURNE, VICTORIA

JANUARY 2024

LANDSCAPE ARCHITECTURAL DRAWINGS

TOWN PLANNING | RFI

DWG NO	DRAWING TITLE	SCALE	REV	NOTE
B1 SET				
LA_000	DRAWING REGISTER	-	02	-
LA_001	SITE PLAN	1:200	02	-
LA_701	ELEVATIONS	1:200	02	-
LA_100.1	GENERAL ARRANGEMENT PLAN | GROUND PLANE | EAST | COLOUR	1:100	02	-
LA_100.1.1	GENERAL ARRANGEMENT PLAN | GROUND PLANE | EAST | BLACK & WHITE	1:100	02	-
LA_100.2	GENERAL ARRANGEMENT PLAN | GROUND PLANE | WEST | COLOUR	1:100	02	-
LA_100.2.1	GENERAL ARRANGEMENT PLAN | GROUND PLANE | WEST | BLACK & WHITE	1:100	02	-
LA_400.1	PLANTING PLAN | GROUND PLANE | WEST	1:100	02	-
LA_400.2	PLANTING PLAN | GROUND PLANE | EAST	1:100	02	-
LA_702	ELEVATIONS	1:50	02	-
LA_801	SECTIONS | GROUND FLOOR	AS SHOWN	02	-
LA_802	SECTIONS | GROUND FLOOR	AS SHOWN	02	-
LA_901	DETAILS	AS SHOWN	02	-
LA_902	DETAILS	AS SHOWN	02	-
LA_903	DETAILS	AS SHOWN	02	-
LA_101.1	GENERAL ARRANGEMENT PLAN & PLANTING PLAN | LEVEL 01 | COLOUR	1:100	02	-
LA_101.1.1	GENERAL ARRANGEMENT PLAN & PLANTING PLAN | LEVEL 01 | BLACK & WHITE	1:100	02	-
LA_102	GENERAL ARRANGEMENT PLAN & PLANTING PLAN | LEVELS 02 - 04	1:100	02	-
LA_103	GENERAL ARRANGEMENT PLAN & PLANTING PLAN | LEVELS 03 & 04	1:100		-
LA_105	GENERAL ARRANGEMENT PLAN & PLANTING PLAN | LEVEL 05	1:100	02	-
LA_106	GENERAL ARRANGEMENT PLAN & PLANTING PLAN | LEVELS 06 & 07	1:100	02	-
LA_109	GENERAL ARRANGEMENT PLAN & PLANTING PLAN | LEVELS 09 - 11	1:100	02	-
LA_112	GENERAL ARRANGEMENT PLAN & PLANTING PLAN | LEVELS 12 & 13	1:100	02	-
LA_115	GENERAL ARRANGEMENT PLAN & PLANTING PLAN | LEVEL 15	1:100	02	-
LA_117	GENERAL ARRANGEMENT PLAN & PLANTING PLAN | LEVEL 17	1:100	02	-
LA_108.1	GENERAL ARRANGEMENT PLAN & PLANTING PLAN | LEVEL 08 | COLOUR	1:100	02	-
LA_108.1.1	GENERAL ARRANGEMENT PLAN & PLANTING PLAN | LEVEL 08 | BLACK & WHITE	1:100	02	-
LA_408	PLANTING PLAN | LEVEL 08	1:100	02	-
LA_408.1	PLANTING PLAN | LEVEL 08 | LOW PLANTERS	1:20	02	-
LA_803	SECTIONS | LEVEL 08 TERRACE	AS SHOWN	02	-
LA_904	DETAILS	AS SHOWN	02	-
LA_905	DETAILS	AS SHOWN	02	-

This copied document to be made available for the sole purpose of enabling its consideration and review as part of a planning process under the Planning and Environment Act 1987. The document must not be used for any purpose which may breach any copyright

ADVERTISED PLAN

GENERAL NOTES:

THIS DRAWING IS TO BE READ IN CONJUNCTION WITH ALL OTHER LANDSCAPE PLANS, RELEVANT NOTES & DOCUMENTATION, BUILDING CONSTRUCTION DRAWINGS & ENGINEERING DRAWINGS.

ALL DIMENSIONS AND LEVELS ARE TO BE CHECKED & CONFIRMED PRIOR TO COMMENCEMENT OF ANY WORKS.

ANY DISCREPANCIES ARE TO BE BROUGHT TO THE ATTENTION OF BARBER DESIGN.

REV	DATE	DESCRIPTION	REV	DATE	DESCRIPTION
02	23.01.2024	RFI | UPDATES TO SLATER ST INTERFACE TERRACE RATIONALISATION	-	-	-

PROJECT
437 ST KILDA ROAD, MELBOURNE
LANDSCAPE ARCHITECTURAL DRAWINGS

DRAWING NAME
DRAWING REGISTER

DRAWING NO.
LA_000

STATUS
TOWN PLANNING

SCALE
-

REV
02

JOB NO.
23.533

DATE
JANUARY 2024

CLIENT
cbus & GLG

STRUCTURAL

ARCHITECT
BATESSMART.

CIVIL

Copyright ©

BARBER

web: www.barberdesign.com.au
email: sam@barberdesign.com.au
phone: +61 (3) 9510 8912
phone: +61 (0)417 358 357
mail: 1a Chatsworth Road, Prahran VIC 3181

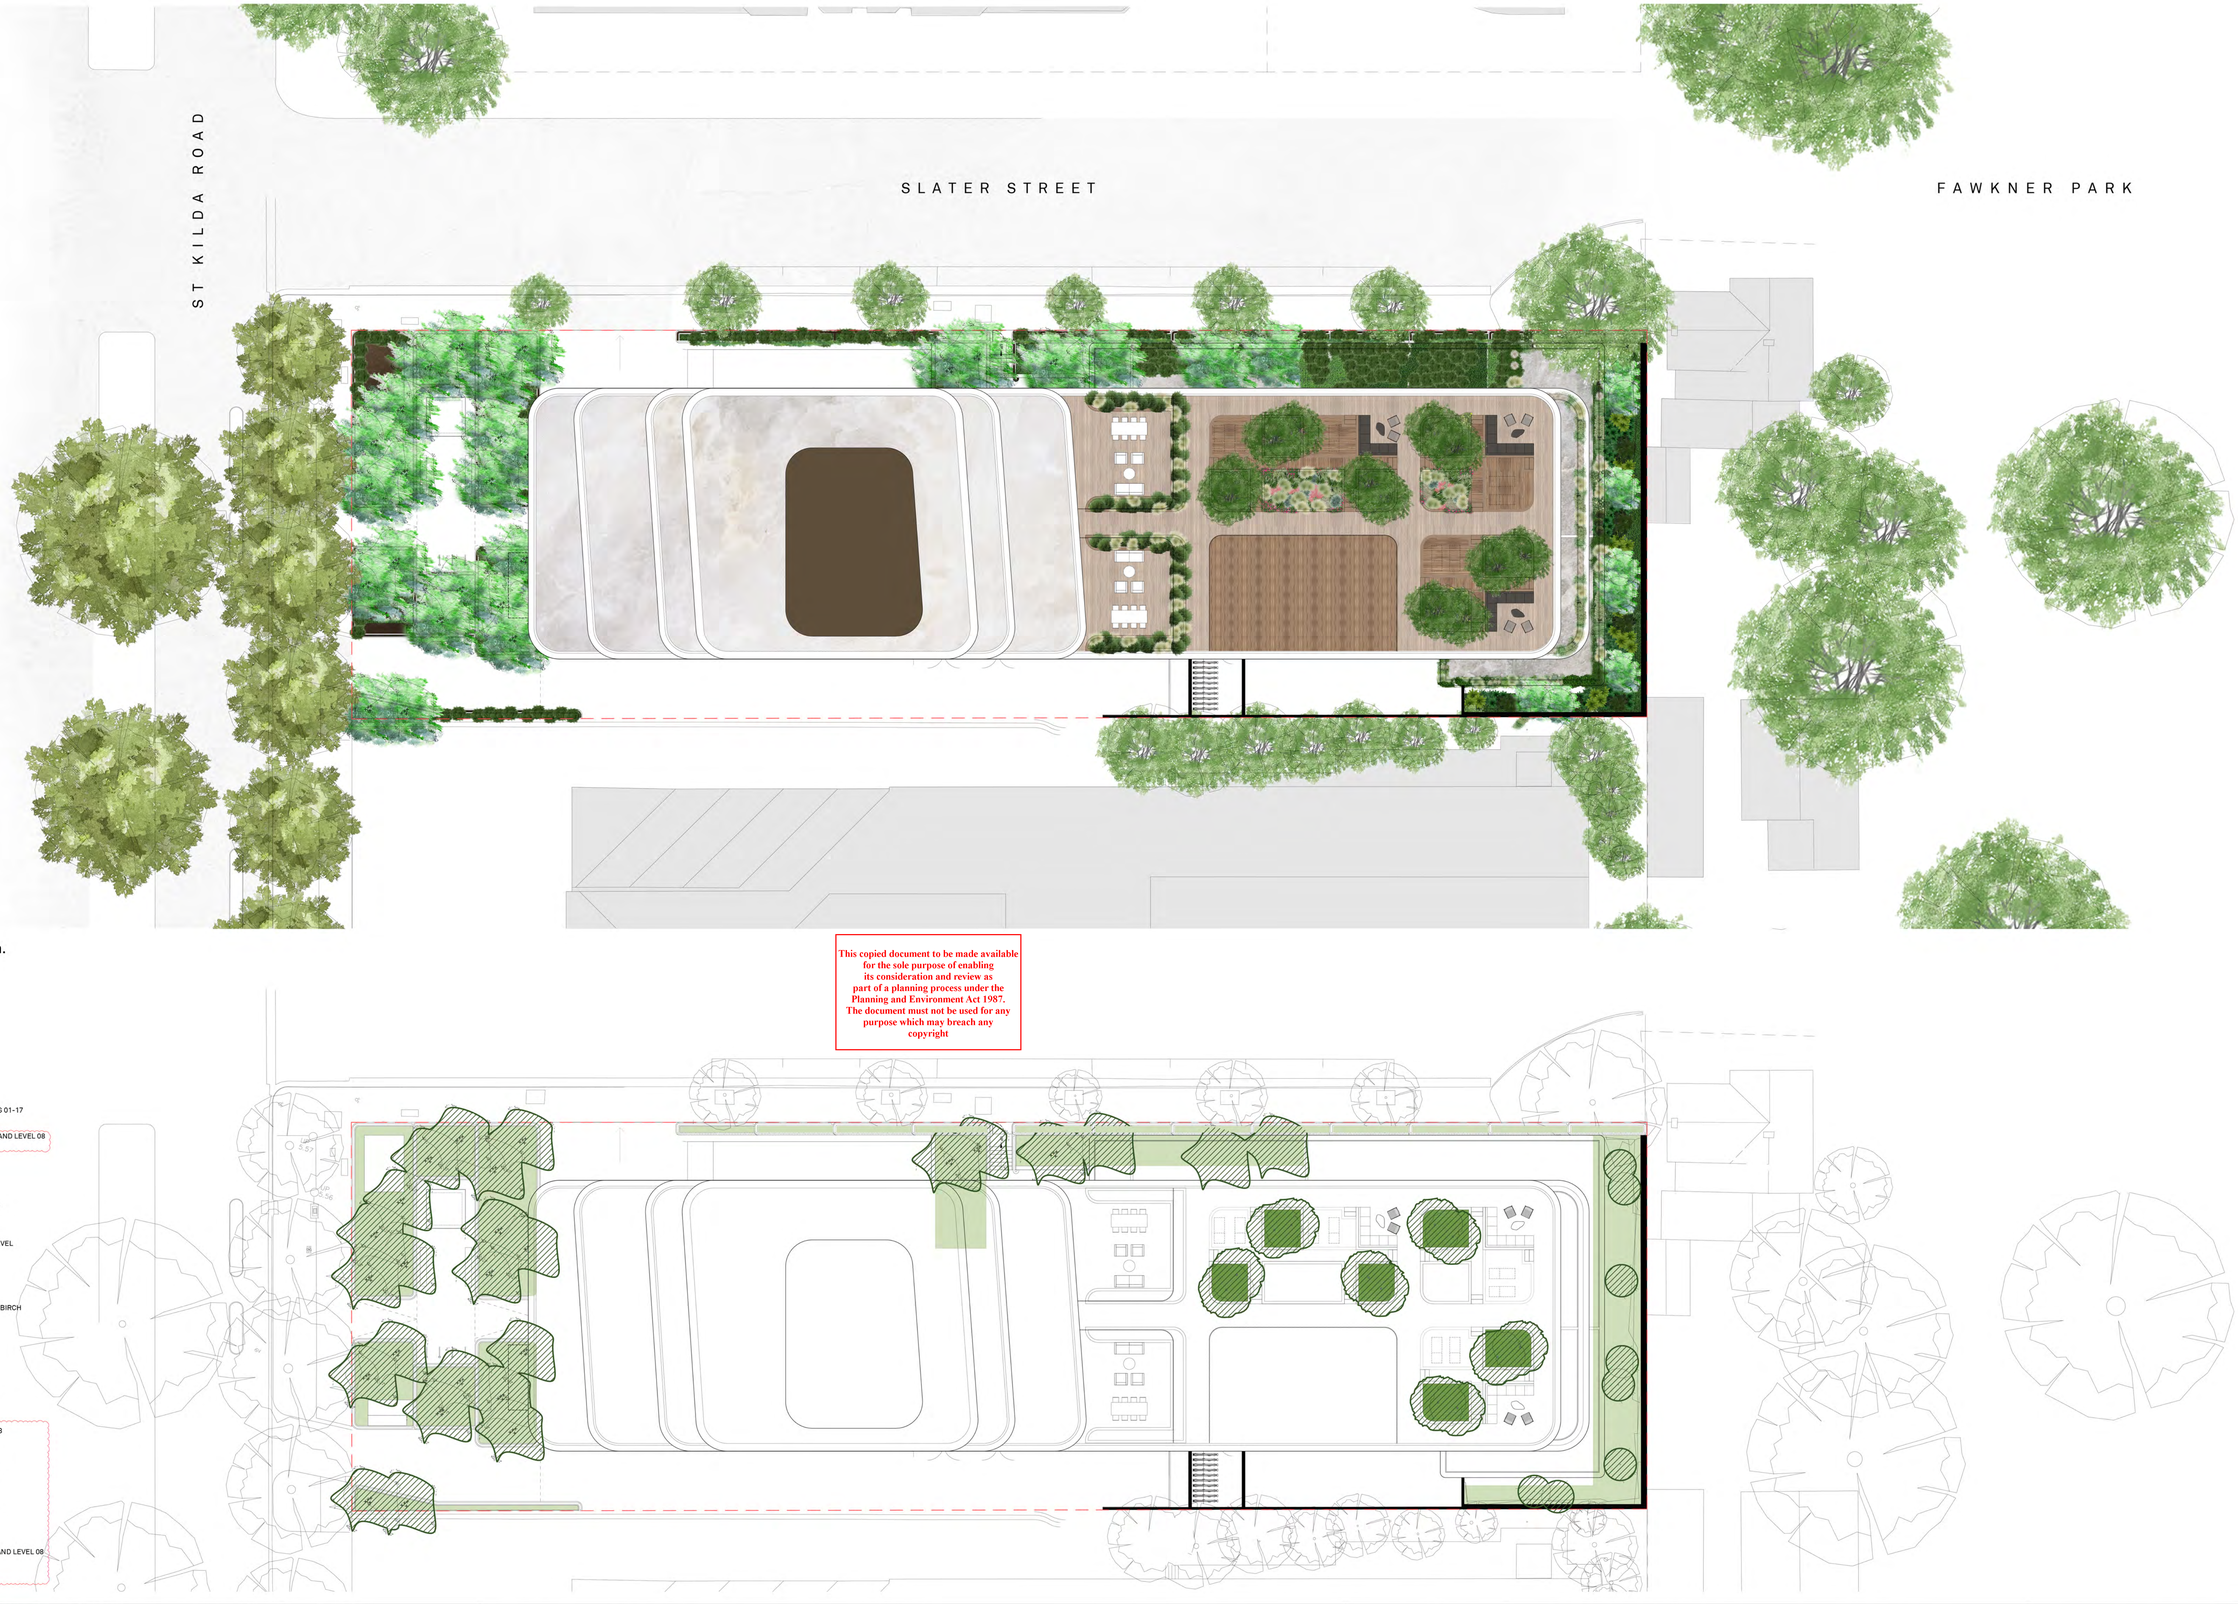

ADVERTISED PLAN

TOTAL DEEP SOIL AREA = 510 sq.m.

DEEP SOIL PLANTERS AT GROUND LEVEL
AREA = 455 sq.m.

DEEP SOIL PLANTERS AT LEVEL 08
AREA = 55 sq.m.

ADDITIONAL SOIL OVER 500mm DEEP IN TERRACE PLANTERS LEVELS 01-17
TOTAL AREA = 157.7 sq.m.

SOIL 200-500mm DEEP IN PLANTERS ON GROUND FLOOR, LEVEL 01 AND LEVEL 08
TOTAL AREA = 100 sq.m.

TOTAL CANOPY COVER = 538 sq.m.

26 No. BETULA NIGRA | RIVER BIRCH AT GROUND LEVEL
CANOPY COVER = 381 sq.m.
TYPE B TREE | MEDIUM CANOPY TREE | EXOTIC

9 No. BETULA PENDULA 'DALECARLICA' | CUT-LEAF BIRCH
CANOPY COVER = 37 sq.m.
TYPE A TREE | SMALL CANOPY TREE | EXOTIC

12 No. MELALEUCA LANCEOLATA | MOONAH
CANOPY COVER = 120 sq.m.
TYPE A TREE | SMALL CANOPY TREE | INDIGENOUS

AREA PLANTED WITH LARGE SHRUBS, GROUND PLANE AND LEVEL 08
NATIVE = 22 sq.m.
EXOTIC = 17 sq.m.

AREA PLANTED WITH SMALL SHRUBS, ALL LEVELS WITH PLANTERS
INDIGENOUS = 40 sq.m.
NATIVE = 390 sq.m.
EXOTIC = 123 sq.m.

AREA PLANTED WITH GROUNDCOVER, ALL LEVELS WITH PLANTERS
INDIGENOUS = 27 sq.m.
NATIVE = 27 sq.m.
EXOTIC = 170 sq.m.

AREA OF VERTICAL STRUCTURES WITH CLIMBERS, GROUND PLANE AND LEVEL 08
INDIGENOUS = 37 sq.m.
NATIVE 125 sq.m.
EXOTIC 78 sq.m.

This copied document to be made available for the sole purpose of enabling its consideration and review as part of a planning process under the Planning and Environment Act 1987. The document must not be used for any purpose which may breach any copyright

GENERAL NOTES:

THIS DRAWING IS TO BE READ IN CONJUNCTION WITH ALL OTHER LANDSCAPE PLANS, RELEVANT NOTES & DOCUMENTATION, BUILDING CONSTRUCTION DRAWINGS & ENGINEERING DRAWINGS.

ALL DIMENSIONS AND LEVELS ARE TO BE CHECKED & CONFIRMED PRIOR TO COMMENCEMENT OF ANY WORKS.

ANY DISCREPANCIES ARE TO BE BROUGHT TO THE ATTENTION OF BARBER DESIGN.

REV	DATE	DESCRIPTION
02	23.01.2024	RFI	UPDATES TO SLATER ST INTERFACE
		TERRACE RATIONALISATION

REV	DATE	DESCRIPTION
-	-	-

PROJECT
437 ST KILDA ROAD, MELBOURNE
LANDSCAPE ARCHITECTURAL DRAWINGS

DRAWING NAME
SITE PLAN

DRAWING NO.
LA_001

STATUS
TOWN PLANNING

SCALE
1:200 @ B1

REV
02

JOB NO.
23.533

DATE
JANUARY 2024

N

CLIENT
cbus & GLG

STRUCTURAL

ARCHITECT
BATESSMART

CIVIL

Copyright ©

BARBER
web: www.barberdesign.com.au
email: sam@barberdesign.com.au
phone: +61 (3) 9510 8912
phone: +61 (0)417 358 357
mail: 1a Chatsworth Road, Prahran VIC 3181

This copied document to be made available
for the sole purpose of enabling
its consideration and review as
part of a planning process under the
Planning and Environment Act 1987.
The document must not be used for any
purpose which may breach any
copyright

ADVERTISED
PLAN

1 LA701 ST KILDA ROAD ELEVATION
SCALE: 1:200

2 LA701 SLATER STREET ELEVATION
SCALE: 1:200

GENERAL NOTES:

THIS DRAWING IS TO BE READ IN CONJUNCTION WITH ALL OTHER LANDSCAPE PLANS, RELEVANT NOTES & DOCUMENTATION, BUILDING CONSTRUCTION DRAWINGS & ENGINEERING DRAWINGS.

ALL DIMENSIONS AND LEVELS ARE TO BE CHECKED & CONFIRMED PRIOR TO COMMENCEMENT OF ANY WORKS.

ANY DISCREPANCIES ARE TO BE BROUGHT TO THE ATTENTION OF BARBER DESIGN.

REV	DATE	DESCRIPTION	REV	DATE	DESCRIPTION
02	23.01.2024	RFI	UPDATES TO SLATER ST INTERFACE TERRACE RATIONALISATION	-	-	-

PROJECT
437 ST KILDA ROAD, MELBOURNE
LANDSCAPE ARCHITECTURAL DRAWINGS

DRAWING NAME
ELEVATIONS

DRAWING NO.
LA_701

STATUS
TOWN PLANNING

SCALE
AS SHOWN @ B1

REV
02

JOB NO.
23.533

DATE
JANUARY 2024

CLIENT
cbus & GLG
STRUCTURAL

ARCHITECT
BATESSMART.
CIVIL

Copyright ©

BARBER
web: www.barberdesign.com.au
email: sam@barberdesign.com.au
phone: +61 (3) 9510 8912
phone: +61 (0)417 358 357
mail: 1a Chatsworth Road, Prahran VIC 3181

This copied document to be made available for the sole purpose of enabling its consideration and review as part of a planning process under the Planning and Environment Act 1987. The document must not be used for any purpose which may breach any copyright

ADVERTISED PLAN

PLANTER 5085 | PLANTER 4500 | PLANTER 5085 | PEDESTRIAN PATH 2250 | DRIVEWAY 6570 | 1680 | PLANTER 6100 | PLANTER 6105 | PLANTER 6105 | PLANTER 6105 | STEPS 1700 | PLANTER 6160 | PLANTER 6160 | PLANTER 6160

PLANTER 19545 | PLANTER 12265

SLATER S

BR-01 CONC-01 — TERRACED TO MATCH NATURAL CONTOUR 300mm THICK MASONRY WALL CONSISTS OF 3no 10mm HORIZONTAL SHADOW LINES TO TOP WITH 2no 10mm THICK 150mm WIDE BRONZE FLAT BAR MOUNTED TO TOP OF WALL EXTENUATES THE HORIZONTAL BANDING LANGUAGE AND ACKNOWLEDGES THE STREAMLINE MODERNE THEME OF THE BUILDING. REFER DETAILS

PV-01 — 2250mm WIDE PEDESTRIAN ACCESS PATH. ECO OUTDOOR HAND CHIPPED LUCA SPLIT STONE

PV-02 — TWO WAY VEHICULAR ACCESS IN ECO OUTDOOR LUCA FILETTI LAID PERPENDICULAR TO CIRCULATION

MASS PLANTED NATIVE SHRUB SELECTED FOR SELF MOUNDING AND TEXTURE. ACACIA COGNATA 'MINI COG' WITH HIT AND MISS CASCADING GROUNDCOVER TO INTERIOR SIDE OF WALL ALONG CAR PARK RAMP: ROSMARINUS PROSTRATUS

MULTI PLANTED BETULA NIGRA (RIVER BIRCH) IN A IN SEA OF MEDIUM HEIGHT DEEP GREEN EVERGREEN SHRUBBERY: ACACIA COGNATA 'MINI COG' AND EDGE-SOFTENING GROUNDCOVER

MASS PLANTED NATIVE SHRUB SELECTED FOR SELF MOUNDING AND TEXTURE. ACACIA COGNATA 'MINI COG'

PLANTER. 1400mm SOIL DEPTH. 17.4 sq.m. DEEP SOIL AREA

FOREST OF BETULA NIGRA (RIVER BIRCH) PROVIDES HEIGHT, TRANSLUCENCY AND SEASONAL CHANGE TO CREATE A FEELING OF IMMERSION IN THE LANDSCAPE AND DETACHMENT FROM ST. KILDA RD. PLANTED IN A IN SEA OF MEDIUM HEIGHT DEEP GREEN NATIVE EVERGREEN SHRUBBERY: ACACIA COGNATA 'MINI COG'

PLANTER. 1600mm SOIL DEPTH. 57.7 sq.m. DEEP SOIL AREA

BR-01 — FALL BARRIER AT REAR OF PLANTER ALLOWS HIT & MISS CLIMBER TO GROW UP. PANDOREA JASMINOIDES ALBA 'LADY DI'

NARROW RAISED PLANTER WITH BRONZE RAILS AND REBATED HORIZONTAL BANDING AS PER DETAIL

TERRACED DEEP SOIL PLANTER TAKES UP LEVEL CHANGE BETWEEN SLATER STREET & GROUND FLOOR. 1100mm SOIL DEPTH. 3.3 sq.m. DEEP SOIL AREAx 6 PLANTERS.

PLANTER 350mm SOIL DEPTH WITH CASCADING GROUNDCOVER: PARTHENOCISSUS SIKKIMENSIS

PLANTER 1000mm SOIL DEPTH

MULTI PLANTED BETULA NIGRA (RIVER BIRCH) IN A IN SEA OF MEDIUM HEIGHT DEEP GREEN EVERGREEN SHRUBBERY. ACACIA COGNATA 'MINI COG' AND DRAPING GROUNDCOVERS

PLANTER 1000mm SOIL DEPTH

6No. JACARANDA MIMOSIFOLIA IN TREE PITS ALONG SLATER STREET FOOTPATH TO BE RETAINED

TOW: 6.300 RL: 6.050 | TOW: 6.600 RL: 6.300 AHD. 6.360 | AHD. 6.573 RL: 6.700 TOP: 7.200 | TOP: 7.450 | TOP: 7.700 TOP: 7.950 | RL: 7.700 | TOP: 8.200 RL: 8.000 TOP: 8.450 | TOP: 8.700

RL: 5.700 | TOW: 6.000

AIR INTAKE. CUSTOMIZED BRONZE LOUVERS.

POND

RL: 5.90 | RL: 6.270 | RL: 6.150 | RL: 6.270 | AHD. 6.150 | AHD. 6.270

TOW: 6.600 | TOW: 6.000 | TOW: 6.000 | RL: 5.90

WATER METER | FIRE BOOSTER

RL: 5.500 | TOW: 6.000 | TOW: 6.000

AHD. 6.590 | AHD. 6.350 | AHD. 6.290 | AHD. 6.150

CONC-02 | CONC-02

1:21 | 1:24 | 1:20 | 1:23

AHD. 6.320 RL: 6.320 | LOBBY / RECEPTION

AHD. 6.457 | AHD. 5.330 | CONC-02

SIDE ACCESS | LOUNGE

RL: 6.320

Ground

FCR | STORE | STORE | Hard Waste Area | LOADING DOCK | MRV | WASTE

TERRACED PLANTERS TO CENTER OF RAMPED VEHICLE ACCES. GROUPS OF BUXUS MICROPHYLLA & CASCADING GROUNDCOVER: PARTHENOCISSUS SIKKIMENSIS

AHD. 6.320 | AHD. 5.720 | AHD. 6.300 | AHD. 5.632

1:20 | 1:25

WASTE | 1100L RECYCLE | 1100L RECYCLE | GARBAGE | GARBAGE

LIFT LOBBY | FROM L1 | SUBSTATION | FROM B1 | FROM B1

AHD. 5.400 | AHD. 5.400 | AHD. 5.330 | AHD. 5.1

Gate 23m²

PLANTER 4470 | PLANTER 13776 | PLANTER 13470 | CONGREGATION AREA 9306 | PEDESTRIAN PATH 3000 | BIKE RACKS AREA 1364 | PLANTER 7078 | PLANTER 5135 | PLANTER 8434 | DRIVEWAY 4290 | DRIVEWAY 5575 | DRIVEWAY 4200 | PLANTER 2033 | PLANTER 7261

BR-01 CONC-01 — 300mm THICK MASONRY WALL CONSISTS OF 3no 10mm HORIZONTAL SHADOW LINES TO TOP WITH 2no 10mm THICK 150mm WIDE BRONZE FLAT BAR MOUNTED TO TOP OF WALL EXTENUATES THE HORIZONTAL BANDING LANGUAGE AND ACKNOWLEDGES THE STREAMLINE MODERNE THEME OF THE BUILDING. REFER DETAILS

EXISTING AVENUE OF ULMUS PROCERA TO BE RETAINED

AIR INTAKE. CUSTOMIZED BRONZE LOUVERS.

FOREST OF BETULA NIGRA (RIVER BIRCH) PROVIDES HEIGHT, TRANSLUCENCY AND SEASONAL CHANGE TO CREATE A FEELING OF IMMERSION IN THE LANDSCAPE AND DETACHMENT FROM ST. KILDA RD. PLANTED IN A IN SEA OF MEDIUM HEIGHT DEEP GREEN NATIVE EVERGREEN SHRUBBERY: ACACIA COGNATA 'MINI COG'

PLANTER. 1000mm SOIL DEPTH. 44.1 sq.m. DEEP SOIL AREA

CONGREGATION ZONE WITH RECTILINEAR BENCH SEATING AND RAISED REFLECTION POND

PV-01 — 3000mm WIDE MAJOR PEDESTRIAN ENTRY PATH. ECO OUTDOOR HAND CHIPPED LUCA SPLIT STONE

8no NUMBER BIKE RACKS

FOREST OF BETULA NIGRA (RIVER BIRCH) PROVIDES HEIGHT, TRANSLUCENCY AND SEASONAL CHANGE TO CREATE A FEELING OF IMMERSION IN THE LANDSCAPE AND DETACHMENT FROM ST. KILDA RD. PLANTED IN A IN SEA OF MEDIUM HEIGHT DEEP GREEN NATIVE EVERGREEN SHRUBBERY: ACACIA COGNATA 'MINI COG'

PLANTER. 1000mm SOIL DEPTH. 23 sq.m. DEEP SOIL AREA

WATER METER. CUSTOMIZED BRONZE MESH ENCLOSURE.

FIRE BOOSTER. CUSTOMIZED BRONZE CLAD CUPBOARD.

PV-02 — ONE WAY VEHICULAR ACCESS IN ECO OUTDOOR LUCA FILETTI LAID PERPENDICULAR TO CIRCULATION

BR-01 CONC-01 — 300mm THICK MASONRY WALL CONSISTS OF 3no 10mm HORIZONTAL SHADOW LINES TO TOP WITH 2no 10mm THICK 150mm WIDE BRONZE FLAT BAR MOUNTED TO TOP OF WALL EXTENUATESTHE HORIZONTAL BANDING LANGUAGE AND ACKNOWLEDGES THE STREAMLINE MODERNE THEME OF THE BUILDING. REFER DETAILS

EXISTING AVENUE OF ULMUS PROCERA TO BE RETAINED

EXISTING AVENUE OF PLATANUS x ACERIFOLA BEYOND SERVICE LANE

ST KILDA ROAD

PLANTER. 1000mm SOIL DEPTH. 10.9 sq.m. DEEP SOIL AREA

PLANTER. 1300mm SOIL DEPTH. 19.3 sq.m. DEEP SOIL AREA

FOREST OF BETULA NIGRA (RIVER BIRCH) PROVIDES HEIGHT, TRANSLUCENCY AND SEASONAL CHANGE TO CREATE A FEELING OF IMMERSION IN THE LANDSCAPE AND DETACHMENT FROM ST. KILDA RD. PLANTED IN A IN SEA OF MEDIUM HEIGHT DEEP GREEN NATIVE EVERGREEN SHRUBBERY: ACACIA COGNATA 'MINI COG'

PLANTER. 1600mm SOIL DEPTH. 36.5 sq.m. DEEP SOIL AREA

10sq.m. RAIN GARDEN FOR STORMWATER TREATMENT. FINAL LOCATION IS TO BE COORDINATED WITH CIVIL ENGINEERING DURING DETAILED DESIGN STAGE

CONC-01 BR-01 — 300mm THICK MASONRY WALL CONSISTS OF 3no 10mm HORIZONTAL SHADOW LINES TO TOP WITH 2no 10mm THICK 150mm WIDE BRONZE FLAT BAR MOUNTED TO TOP OF WALL EXTENUATES THE HORIZONTAL BANDING LANGUAGE AND ACKNOWLEDGES THE STREAMLINE MODERNE THEME OF THE BUILDING. REFER DETAILS

MATERIALS & SURFACES LEGEND

PV-01	HAND CHIPPED SPLIT STONE TILES ECO OUTDOOR LUCA	ST-01	NATURAL STONE SLABS	CONC-02	LIGHTLY POLISHED CONCRETE SCREED
PV-02	SPLIT STONE FILETTI ECO OUTDOOR LUCA	CONC-01	OFF FORM CONCRETE	BR-01	BRONZE

PLANTING LEGEND | GROUND PLANE

BN | BETULA NIGRA RIVER BIRCH

AC'MC' | ACACIA COGNATA 'MINI COG' DWARF RIVER WATTLE

BM'K' | BUXUS MICROPHYLLA 'KOREANA' KOREAN BOX

PJ'LD' | PANDOREA JASMINOIDES 'LADY DI' BOWER CLIMBER

PS | PARTHENOCISSUS SIKKIMENSIS SIKKIM CREEPER TRAILING / CASCADING

ROP | ROSMARINUS OFFICINALIS Var. PROSTRATUS PROSTRATE ROSMARY TRAILING / CASCADING

PLANTING LEGEND | POOL AREA

BP'D' | BETULA PENDULA 'DALECARLICA' CUT-LEAF BIRCH

FJ | FATSIA JAPONICA JAPANESE ARALIA

AZ | ALPINIA ZERUMBET SHELL GINGER

AZ | ALPINIA NUTANS DWARF GINGER

BC | BLECHNUM CARTIALGINEUM GRISTLE FERN

FP | FICUS PUMILA CREEPING FIG

VM'A' | VINCA MINOR 'ALBA' WHITE DWARF PERIWINKLE

REFER TO SUPPORTING DOCUMENT FOR PLANT SPECIES IMAGERY

GENERAL NOTES:

THIS DRAWING IS TO BE READ IN CONJUNCTION WITH ALL OTHER LANDSCAPE PLANS, RELEVANT NOTES & DOCUMENTATION, BUILDING CONSTRUCTION DRAWINGS & ENGINEERING DRAWINGS.

ALL DIMENSIONS AND LEVELS ARE TO BE CHECKED & CONFIRMED PRIOR TO COMMENCEMENT OF ANY WORKS.

ANY DISCREPANCIES ARE TO BE BROUGHT TO THE ATTENTION OF BARBER DESIGN.

REV	DATE	DESCRIPTION
02	23.01.2024	RFI	UPDATES TO SLATER ST INTERFACE
		TERRACE RATIONALISATION
-	-	-

PROJECT
437 ST KILDA ROAD, MELBOURNE
LANDSCAPE ARCHITECTURAL DRAWINGS

DRAWING NAME
GENERAL ARRANGEMENT PLAN
GROUND FLOOR | WEST
COLOUR

DRAWING NO.
LA_100.1

STATUS
TOWN PLANNING

SCALE
1:100 @ B1

REV
02

JOB NO.
23.533

DATE
JANUARY 2024

N

CLIENT
cbus & GLG

STRUCTURAL

ARCHITECT
BATESSMART

CIVIL

Copyright ©

BARBER
web: www.barberdesign.com.au
email: sam@barberdesign.com.au
phone: +61 (3) 9510 8912
phone: +61 (0)417 358 357
mail: 1a Chatsworth Road, Prahran VIC 3181

This copied document to be made available for the sole purpose of enabling its consideration and review as part of a planning process under the Planning and Environment Act 1987. The document must not be used for any purpose which may breach any copyright

ADVERTISED PLAN

PLANTER 5085 | PLANTER 4500 | PLANTER 5085 | PEDESTRIAN PATH 2250 | DRIVEWAY 6570 | 1680 | PLANTER 6100 | PLANTER 6105 | PLANTER 6105 | PLANTER 6105 | STEPS 1700 | PLANTER 6160 | PLANTER 6160 | PLANTER 6160

PLANTER 19545 | PLANTER 12205

SLATER S

BR-01 CONC-01
TERRACED TO MATCH NATURAL CONTOUR 300mm THICK MASONRY WALL CONSISTS OF 3no 10mm HORIZONTAL SHADOW LINES TO TOP WITH 2no 10mm THICK 150mm WIDE BRONZE FLAT BAR MOUNTED TO TOP OF WALL EXTENUATES THE HORIZONTAL BANDING LANGUAGE AND ACKNOWLEDGES THE STREAMLINE MODERNE THEME OF THE BUILDING. REFER DETAILS

PLANTER, 1400mm SOIL DEPTH. 17.4 sq.m. DEEP SOIL AREA

FOREST OF BETULA NIGRA (RIVER BIRCH) PROVIDES HEIGHT, TRANSLUCENCY AND SEASONAL CHANGE TO CREATE A FEELING OF IMMERSION IN THE LANDSCAPE AND DETACHMENT FROM ST. KILDA RD. PLANTED IN A IN SEA OF MEDIUM HEIGHT DEEP GREEN NATIVE EVERGREEN SHRUBBERY: ACACIA COGNATA 'MINI COG'

PLANTER, 1600mm SOIL DEPTH, 57.7 sq.m. DEEP SOIL AREA

PV-01
2250mm WIDE PEDESTRIAN ACCESS PATH. ECO OUTDOOR HAND CHIPPED LUCA SPLIT STONE

PV-02
TWO WAY VEHICULAR ACCESS IN ECO OUTDOOR LUCA FILETTI LAID PERPENDICULAR TO CIRCULATION

BR-01
FALL BARRIER AT REAR OF PLANTER ALLOWS HIT & MISS CLIMBER TO GROW UP. PANDOREA JASMINOIDES ALBA 'LADY DI'

NARROW RAISED PLANTER WITH BRONZE RAILS AND REBATED HORIZONTAL BANDING AS PER DETAIL

MASS PLANTED NATIVE SHRUB SELECTED FOR SELF MOUNDING AND TEXTURE. ACACIA COGNATA 'MINI COG' WITH HIT AND MISS CASCADING GROUNDCOVER TO INTERIOR SIDE OF WALL ALONG CAR PARK RAMP: ROSMARINUS PROSTRATUS

TERRACED DEEP SOIL PLANTER TAKES UP LEVEL CHANGE BETWEEN SLATER STREET & GROUND FLOOR. 1100mm SOIL DEPTH, 3.3 sq.m. DEEP SOIL AREA x 6 PLANTERS.

PLANTER 350mm SOIL DEPTH WITH CASCADING GROUNDCOVER: PARTHENOCISSUS SIKKIMENSIS

PLANTER 1000mm SOIL DEPTH

MULTI PLANTED BETULA NIGRA (RIVER BIRCH) IN A IN SEA OF MEDIUM HEIGHT DEEP GREEN EVERGREEN SHRUBBERY. ACACIA COGNATA 'MINI COG' AND EDGE-SOFTENING GROUNDCOVER

MULTI PLANTED BETULA NIGRA (RIVER BIRCH) IN A IN SEA OF MEDIUM HEIGHT DEEP GREEN EVERGREEN SHRUBBERY, ACACIA COGNATA 'MINI COG' AND DRAPING GROUNDCOVERS

PLANTER 1000mm SOIL DEPTH

MASS PLANTED NATIVE SHRUB SELECTED FOR SELF MOUNDING AND TEXTURE. ACACIA COGNATA 'MINI COG'

6No. JACARANDA MIMOSIFOLIA IN TREE PITS ALONG SLATER STREET FOOTPATH TO BE RETAINED

TOW: 6.300 | RL: 6.080 | TOW: 6.600 | RL: 6.300 | AHD. 6.360 | RL: 6.700 | TOP: 7.200 | TOP: 7.450 | TOP: 7.700 | TOP: 7.950 | RL: 7.700 | TOP: 8.200 | RL: 8.000 | TOP: 8.450 | TOP: 8.700

RL: 5.700 | TOW: 6.000 | AHD. 6.300 | AHD. 6.573 | AHD. 6.590 | AHD. 6.350 | AHD. 6.290 | AHD. 6.150 | RL: 7.700 | RL: 6.320

AIR INTAKE LOUVERS RL: 6.300

POND

RL: 5.700 | RL: 5.90 | TOW: 6.000 | RL: 5.670 | TOW: 6.000 | TOW: 8.600 | RL: 8.420 | RL: 5.500 | TOW: 5.600 | RL: 5.340

AHD. 6.150 | RL: 6.270 | RL: 6.150 | RL: 6.270 | AHD. 6.270 | AHD. 6.320 | RL: 6.320

CONC-02

1:20 | 1:21 | 1:23 | 1:25

LOBBY / RECEPTION

FCR

STORE | STORE | Hard Waste Area | LOADING DOCK | MRV | WASTE | WASTE | SUBSTATION | LIFT LOBBY | SIDE ACCESS | LOUNGE | Ground

TERRACED PLANTERS TO CENTER OF RAMPED VEHICLE ACCES. GROUPS OF BUXUS MICROPHYLLA & CASCADING GROUNDCOVER: PARTHENOCISSUS SIKKIMENSIS

AHD. 6.320 | AHD. 5.720 | AHD. 5.632 | AHD. 5.400 | AHD. 5.480 | AHD. 5.330 | AHD. 5.

Cafe 23m²

FROM LIFT | FROM STAIR | FROM LIFT | FROM STAIR

PLANTER 4470 | PLANTER 13776 | PLANTER 13470 | CONGREGATION AREA 9306 | PEDESTRIAN PATH 3000 | BIKE RACKS AREA 1944 | PLANTER 7079 | PLANTER 5135 | PLANTER 8434 | DRIVEWAY 4200 | DRIVEWAY 5975 | DRIVEWAY 4200 | PLANTER 2033 | PLANTER 7382

BR-01 CONC-01
300mm THICK MASONRY WALL CONSISTS OF 3no 10mm HORIZONTAL SHADOW LINES TO TOP WITH 2no 10mm THICK 150mm WIDE BRONZE FLAT BAR MOUNTED TO TOP OF WALL EXTENUATES THE HORIZONTAL BANDING LANGUAGE AND ACKNOWLEDGES THE STREAMLINE MODERNE THEME OF THE BUILDING. REFER DETAILS

EXISTING AVENUE OF ULMUS PROCERA TO BE RETAINED

AIR INTAKE. CUSTOMIZED BRONZE LOUVERS.

FOREST OF BETULA NIGRA (RIVER BIRCH) PROVIDES HEIGHT, TRANSLUCENCY AND SEASONAL CHANGE TO CREATE A FEELING OF IMMERSION IN THE LANDSCAPE AND DETACHMENT FROM ST. KILDA RD. PLANTED IN A IN SEA OF MEDIUM HEIGHT DEEP GREEN NATIVE EVERGREEN SHRUBBERY: ACACIA COGNATA 'MINI COG'

PLANTER, 1000mm SOIL DEPTH. 44.1 sq.m. DEEP SOIL AREA

CONGREGATION ZONE WITH RECTILINEAR BENCH SEATING AND RAISED REFLECTION POND

PV-01
3000mm WIDE MAJOR PEDESTRIAN ENTRY PATH. ECO OUTDOOR HAND CHIPPED LUCA SPLIT STONE

8no NUMBER BIKE RACKS

FOREST OF BETULA NIGRA (RIVER BIRCH) PROVIDES HEIGHT, TRANSLUCENCY AND SEASONAL CHANGE TO CREATE A FEELING OF IMMERSION IN THE LANDSCAPE AND DETACHMENT FROM ST. KILDA RD. PLANTED IN A IN SEA OF MEDIUM HEIGHT DEEP GREEN NATIVE EVERGREEN SHRUBBERY: ACACIA COGNATA 'MINI COG'

PLANTER, 1000mm SOIL DEPTH. 23 sq.m. DEEP SOIL AREA

WATER METER. CUSTOMIZED BRONZE MESH ENCLOSURE.

FIRE BOOSTER. CUSTOMIZED BRONZE CLAD CUPBOARD.

PV-02
ONE WAY VEHICULAR ACCESS IN ECO OUTDOOR LUCA FILETTI LAID PERPENDICULAR TO CIRCULATION

BR-01 CONC-01
300mm THICK MASONRY WALL CONSISTS OF 3no 10mm HORIZONTAL SHADOW LINES TO TOP WITH 2no 10mm THICK 150mm WIDE BRONZE FLAT BAR MOUNTED TO TOP OF WALL EXTENUATESTHE HORIZONTAL BANDING LANGUAGE AND ACKNOWLEDGES THE STREAMLINE MODERNE THEME OF THE BUILDING. REFER DETAILS

EXISTING AVENUE OF ULMUS PROCERA TO BE RETAINED

EXISTING AVENUE OF PLATANUS x ACERIFOLA BEYOND SERVICE LANE

ST. KILDA ROAD

WATER METER | FIRE BOOSTER

PLANTER. 1300mm SOIL DEPTH, 19.3 sq.m. DEEP SOIL AREA

PLANTER. 1600mm SOIL DEPTH, 36.5 sq.m. DEEP SOIL AREA

PLANTER, 1000mm SOIL DEPTH, 10.9 sq.m. DEEP SOIL AREA

FOREST OF BETULA NIGRA (RIVER BIRCH) PROVIDES HEIGHT, TRANSLUCENCY AND SEASONAL CHANGE TO CREATE A FEELING OF IMMERSION IN THE LANDSCAPE AND DETACHMENT FROM ST. KILDA RD. PLANTED IN A IN SEA OF MEDIUM HEIGHT DEEP GREEN NATIVE EVERGREEN SHRUBBERY: ACACIA COGNATA 'MINI COG'

10sq.m. RAIN GARDEN FOR STORMWATER TREATMENT. FINAL LOCATION IS TO BE COORDINATED WITH CIVIL ENGINEERING DURING DETAILED DESIGN STAGE

CONC-01 BR-01
300mm THICK MASONRY WALL CONSISTS OF 3no 10mm HORIZONTAL SHADOW LINES TO TOP WITH 2no 10mm THICK 150mm WIDE BRONZE FLAT BAR MOUNTED TO TOP OF WALL EXTENUATES THE HORIZONTAL BANDING LANGUAGE AND ACKNOWLEDGES THE STREAMLINE MODERNE THEME OF THE BUILDING. REFER DETAILS

MATERIALS & SURFACES LEGEND

- PV-01 — HAND CHIPPED SPLIT STONE TILES ECO OUTDOOR LUCA
- ST-01 — NATURAL STONE SLABS
- CONC-02 — LIGHTLY POLISHED CONCRETE SCREED
- PV-02 — SPLIT STONE FILETTI ECO OUTDOOR LUCA
- CONC-01 — OFF FORM CONCRETE
- BR-01 — BRONZE

PLANTING LEGEND | GROUND PLANE

- BN | BETULA NIGRA RIVER BIRCH
- AC'MC' | ACACIA COGNATA 'MINI COG' DWARF RIVER WATTLE
- BM'K' | BUXUS MICROPHYLLA 'KOREANA' KOREAN BOX
- PJ'LD' | PANDOREA JASMINOIDES 'LADY DI' BOWER CLIMBER
- PS | PARTHENOCISSUS SIKKIMENSIS SIKKIM CREEPER TRAILING / CASCADING
- ROP | ROSMARINUS OFFICINALIS Var. PROSTRATUS PROSTRATE ROSMARY TRAILING / CASCADING

PLANTING LEGEND | POOL AREA

- BP'D' | BETULA PENDULA 'DALECARLICA' CUT-LEAF BIRCH
- FJ | FATSIA JAPONICA JAPANESE ARALIA
- AZ | ALPINIA ZERUMBET SHELL GINGER
- AZ | ALPINIA NUTANS DWARF GINGER
- BC | BLECHNUM CARTIALGINEUM GRISTLE FERN
- FP | FICUS PUMILA CREEPING FIG
- VM'A' | VINCA MINOR 'ALBA' WHITE DWARF PERIWINKLE

REFER TO SUPPORTING DOCUMENT FOR PLANT SPECIES IMAGERY

GENERAL NOTES:

THIS DRAWING IS TO BE READ IN CONJUNCTION WITH ALL OTHER LANDSCAPE PLANS, RELEVANT NOTES & DOCUMENTATION, BUILDING CONSTRUCTION DRAWINGS & ENGINEERING DRAWINGS.

ALL DIMENSIONS AND LEVELS ARE TO BE CHECKED & CONFIRMED PRIOR TO COMMENCEMENT OF ANY WORKS.

ANY DISCREPANCIES ARE TO BE BROUGHT TO THE ATTENTION OF BARBER DESIGN.

REV	DATE	DESCRIPTION
02	23.01.2024	RFI	UPDATES TO SLATER ST INTERFACE
		TERRACE RATIONALISATION

REV	DATE	DESCRIPTION
-	-	-

PROJECT
437 ST KILDA ROAD, MELBOURNE
LANDSCAPE ARCHITECTURAL DRAWINGS

DRAWING NAME
GENERAL ARRANGEMENT PLAN
GROUND FLOOR | WEST
BLACK & WHITE

DRAWING NO.
LA_100.1.1

STATUS
TOWN PLANNING

SCALE
1:100 @ B1

REV
02

JOB NO.
23.533

DATE
JANUARY 2024

N

CLIENT
cbus & GLG

STRUCTURAL

ARCHITECT
BATES SMART

CIVIL

Copyright ©

BARBER
web: www.barberdesign.com.au
email: sam@barberdesign.com.au
phone: +61 (3) 9510 8912
phone: +61 (0)417 358 357
mail: 1a Chatsworth Road, Prahran VIC 3181

This copied document to be made available for the sole purpose of enabling its consideration and review as part of a planning process under the Planning and Environment Act 1987. The document must not be used for any purpose which may breach any copyright

PLANTER 6105 | PLANTER 6105 | PLANTER 6105 | STEPS 1700 | PLANTER 19545 | PLANTER 12765 | PLANTER 6160 | PLANTER 6160 | PLANTER 6160 | PLANTER 6160 | PLANTER 6160 | PLANTER 6160 | PLANTER 6160 | PLANTER 6160 | PATH 1400 | POOL PLANTER 3200

MASS PLANTED NATIVE SHRUB SELECTED FOR SELF MOUNDING AND TEXTURE. ACACIA COGNATA 'MINI COG' WITH HIT AND MISS CASCADING GROUNDCOVER TO INTERIOR SIDE OF WALL ALONG CAR PARK RAMP: ROSMARINUS PROSTRATUS

MULTI PLANTED BETULA NIGRA (RIVER BIRCH) IN A IN SEA OF MEDIUM HEIGHT DEEP GREEN EVERGREEN SHRUBBERY. ACACIA COGNATA 'MINI COG' AND EDGE-SOFTENING GROUNDCOVER

MASS PLANTED NATIVE SHRUB SELECTED FOR SELF MOUNDING AND TEXTURE. ACACIA COGNATA 'MINI COG'

CONC-01
TERRACED TO MATCH NATURAL CONTOUR 300mm THICK MASONRY WALL CONSISTS OF 3no 10mm HORIZONTAL SHADOW LINES TO TOP WITH 2no 10mm THICK 150mm WIDE BRONZE FLAT BAR MOUNTED TO TOP OF WALL EXTENUATES THE HORIZONTAL BANDING LANGUAGE AND ACKNOWLEDGES THE STREAMLINE MODERNE LANGUAGE OF THE BUILDING. REFER DETAILS

MASS PLANTED NATIVE SHRUB SELECTED FOR SELF MOUNDING AND TEXTURE. ACACIA COGNATA 'MINI COG'

TERRACED DEEP SOIL PLANTER TAKES UP LEVEL CHANGE BETWEEN SLATER STREET & GROUND FLOOR. 1100mm SOIL DEPTH. 3.3 sq.m. DEEP SOIL AREA x 6 PLANTERS.

PLANTER 350mm SOIL DEPTH WITH CASCADING GROUNDCOVER: PARTHENOCISSUS SIKKIMENSIS

PLANTER 1000mm SOIL DEPTH

MULTI PLANTED BETULA NIGRA (RIVER BIRCH) IN A IN SEA OF MEDIUM HEIGHT DEEP-GREEN EVERGREEN SHRUBBERY. ACACIA COGNATA 'MINI COG' AND DRAPING GROUNDCOVERS

PLANTER 1000mm SOIL DEPTH

6No. JACARANDA MIMOSIFOLIA IN TREE PITS ALONG SLATER STREET FOOTPATH TO BE RETAINED

TERRACED DEEP SOIL PLANTER TAKES UP LEVEL CHANGE BETWEEN SLATER STREET & GROUND FLOOR. 1100mm SOIL DEPTH. 3.2 sq.m. DEEP SOIL AREA x 7 PLANTERS.

BR-01
SCREEN AT REAR OF PLANTER ALLOWS HIT & MISS CLIMBER TO GROW UP. PANDOREA JASMINOIDES ALBA 'LADY DI'

MATURE JACARANDA MIMOSIFOLIA IN SHRUBBERY TO BE RETAINED

TOP: 7.450 | TOP: 7.700 | TOP: 7.950 | RL: 7.700 | TOP: 8.200 | RL: 8.000 | TOP: 8.450 | TOP: 8.700 | TOP: 8.950 | TOP: 9.200 | TOP: 9.450 | RL: 9.000 | TOP: 9.700 | TOP: 9.950

CONC-02 | CONC-02 | RL: 6.320 | RL: 6.320

SIDE ACCESS | LOUNGE | DINING | KITCHEN | PLANT | SAUNA | STEAM

Ground Floor Circulation
173m²

STRUCTURAL WALL BY ARCHITECTS

DEEP SOIL PLANTING INCLUDES IRREGULAR LOCATION OF DECIDUOUS TREES CHOSEN TO SHOOT FOR LIGHT AND CONNECT WITH THE PORTE COCHERE EXPERIENCE. BETULA PENDULA 'DALECARLICA'

ST-01
NATURAL STONE SLABS LAID AT SUBTLE RAKES AND PINNED TO STRUCTURAL WALL PROVIDE SCULPTURAL INTEREST, PLANTING AND LIGHTING OPPORTUNITIES

LAYERED MIX OF SHADE TOLERANT PLANTING TO PROVIDE IMMEDIATE CONNECTION WITH FOLIAGE FROM THE POOL AREA.
SPECIES INCLUDE:
BETULA PENDULA 'DALECARLICA', FATSIA JAPONICA, ALPINIA NUTANS, ALPINIA ZERUMBET, BLECHNUM CARTILAGINEUM & VINCA MINOR 'ALBA' WITH HIT AND MISS CLIMBER FICUS PUMILA

POOL PLANTER 3810

PV-01
MAINTENANCE ACCESS PATH. ECO OUTDOOR HAND CHIPPED LUCA NATURAL STONE FLOORING LINKS FORECOURT AND INTERIOR

SLAB SET DOWN ENABLES GROUND LEVEL PLANTING WITH PLANTER DEPTH: 1600mm TO ENTIRE ZONE. SOIL DEPTH: 1500mm
121 sq.m.

DEEP SOIL PLANTING INCLUDES IRREGULAR LOCATION OF DECIDUOUS TREES CHOSEN TO SHOOT FOR LIGHT AND CONNECT WITH THE PORTE COCHERE EXPERIENCE. BETULA PENDULA 'DALECARLICA'

ST-01
NATURAL STONE SLABS LAID AT SUBTLE RAKES AND PINNED TO STRUCTURAL WALL PROVIDE SCULPTURAL INTEREST, PLANTING AND LIGHTING OPPORTUNITIES

LAYERED MIX OF SHADE TOLERANT PLANTING TO PROVIDE IMMEDIATE CONNECTION WITH FOLIAGE FROM THE POOL AREA.
SPECIES INCLUDE:
BETULA PENDULA 'DALECARLICA', FATSIA JAPONICA, ALPINIA NUTANS, ALPINIA ZERUMBET, BLECHNUM CARTILAGINEUM & VINCA MINOR 'ALBA' WITH HIT AND MISS CLIMBER FICUS PUMILA

TERRACED PLANTERS TO CENTER OF RAMPED VEHICLE ACCES. GROUPS OF BUXUS MICROPHYLLA & CASCADING GROUNDCOVER: PARTHENOCISSUS SIKKIMENSIS

FCR | LIFT LOBBY | STORE | STORE | WASTE | Hard Waste Area | LOADING DOCK | MRV | SUBSTATION | WASTE | AHD. 6.320 | AHD. 5.720 | AHD. 6.300 | AHD. 5.632 | Core 23m² | AHD. 5.400 | AHD. 5.480 | AHD. 5.330 | AHD. 5.580 | AHD. 5.487 | AHD. 5.330 | CONC-02 | 1:20 | 1:25 | 1:23

AHD. 6.220 | 62 BIKE SPACES | AHD. 5.830 | GYM & YOGA | POOL | SPA | SERVICES

ADVERTISED PLAN

MATERIALS & SURFACES LEGEND

- PV-01 — HAND CHIPPED SPLIT STONE TILES ECO OUTDOOR LUCA
- PV-02 — SPLIT STONE FILETTI ECO OUTDOOR LUCA
- ST-01 — NATURAL STONE SLABS
- CONC-01 — OFF FORM CONCRETE
- CONC-02 — LIGHTLY POLISHED CONCRETE SCREED
- BR-01 — BRONZE

PLANTING LEGEND | GROUND PLANE

- BN | BETULA NIGRA RIVER BIRCH
- AC'MC' | ACACIA COGNATA 'MINI COG' DWARF RIVER WATTLE
- BM'K' | BUXUS MICROPHYLLA 'KOREANA' KOREAN BOX
- PJ'LD' | PANDOREA JASMINOIDES 'LADY DI' BOWER CLIMBER
- PS | PARTHENOCISSUS SIKKIMENSIS SIKKIM CREEPER TRAILING / CASCADING
- ROP | ROSMARINUS OFFICINALIS Var. PROSTRATUS PROSTRATE ROSMARY TRAILING / CASCADING

PLANTING LEGEND | POOL AREA

- BP'D' | BETULA PENDULA 'DALECARLICA' CUT-LEAF BIRCH
- FJ | FATSIA JAPONICA JAPANESE ARALIA
- AZ | ALPINIA ZERUMBET SHELL GINGER
- AZ | ALPINIA NUTANS DWARF GINGER
- BC | BLECHNUM CARTIALGINEUM GRISTLE FERN
- FP | FICUS PUMILA CREEPING FIG
- VM'A' | VINCA MINOR 'ALBA' WHITE DWARF PERIWINKLE

REFER TO SUPPORTING DOCUMENT FOR PLANT SPECIES IMAGERY

GENERAL NOTES:

THIS DRAWING IS TO BE READ IN CONJUNCTION WITH ALL OTHER LANDSCAPE PLANS, RELEVANT NOTES & DOCUMENTATION, BUILDING CONSTRUCTION DRAWINGS & ENGINEERING DRAWINGS.

ALL DIMENSIONS AND LEVELS ARE TO BE CHECKED & CONFIRMED PRIOR TO COMMENCEMENT OF ANY WORKS.

ANY DISCREPANCIES ARE TO BE BROUGHT TO THE ATTENTION OF BARBER DESIGN.

REV	DATE	DESCRIPTION
02	23.01.2024	RFI	UPDATES TO SLATER ST INTERFACE
		TERRACE RATIONALISATION
-	-	-

PROJECT
437 ST KILDA ROAD, MELBOURNE
LANDSCAPE ARCHITECTURAL DRAWINGS

DRAWING NAME
GENERAL ARRANGEMENT PLAN
GROUND FLOOR | EAST
COLOUR

DRAWING NO.
LA_100.2

STATUS
TOWN PLANNING

SCALE
1:100 @ B1

REV
02

JOB NO.
23.533

DATE
JANUARY 2024

CLIENT
cbus & GLG

STRUCTURAL

ARCHITECT
BATESSMART.

CIVIL

Copyright ©

BARBER
web: www.barberdesign.com.au
email: sam@barberdesign.com.au
phone: +61 (3) 9510 8912
phone: +61 (0)417 358 357
mail: 1a Chatsworth Road, Prahran VIC 3181

This copied document to be made available for the sole purpose of enabling its consideration and review as part of a planning process under the Planning and Environment Act 1987. The document must not be used for any purpose which may breach any copyright

ADVERTISED PLAN

PLANTER 6105 | PLANTER 6105 | PLANTER 6105 | STEPS 1700 | PLANTER 6180 | PLANTER 6180 | PLANTER 6160 | PLANTER 6160 | PLANTER 8160 | PLANTER 6180 | PLANTER 6150 | PLANTER 8160 | PATH 600 | POOL PLANTER 3700 | PLANTER 19545 | PLANTER 12265 | FAWKNER PARK

MASS PLANTED NATIVE SHRUB SELECTED FOR SELF MOUNDING AND TEXTURE. ACACIA COGNATA 'MINI COG' WITH HIT AND MISS CASCADING GROUNDCOVER TO INTERIOR SIDE OF WALL ALONG CAR PARK RAMP: ROSMARINUS PROSTRATUS

TERRACED DEEP SOIL PLANTER TAKES UP LEVEL CHANGE BETWEEN SLATER STREET & GROUND FLOOR. 1100mm SOIL DEPTH, 3.3 sq.m. DEEP SOIL AREA x 6 PLANTERS.

PLANTER 350mm SOIL DEPTH WITH CASCADING GROUNDCOVER: PARTHENOCISSUS SIKKIMENSIS

PLANTER 1000mm SOIL DEPTH

MULTI PLANTED BETULA NIGRA (RIVER BIRCH) IN A IN SEA OF MEDIUM HEIGHT DEEP-GREEN EVERGREEN SHRUBBERY. ACACIA COGNATA 'MINI COG' AND DRAPING GROUNDCOVERS

MULTI PLANTED BETULA NIGRA (RIVER BIRCH) IN A IN SEA OF MEDIUM HEIGHT DEEP-GREEN EVERGREEN SHRUBBERY. ACACIA COGNATA 'MINI COG' AND EDGE-SOFTENING GROUNDCOVER

PLANTER 1000mm SOIL DEPTH

MASS PLANTED NATIVE SHRUB SELECTED FOR SELF MOUNDING AND TEXTURE. ACACIA COGNATA 'MINI COG'

6No. JACARANDA MIMOSIFOLIA IN TREE PITS ALONG SLATER STREET FOOTPATH TO BE RETAINED

CONC-01
TERRACED TO MATCH NATURAL CONTOUR 300mm THICK MASONRY WALL CONSISTS OF 3no 10mm HORIZONTAL SHADOW LINES TO TOP WITH 2no 10mm THICK 150mm WIDE BRONZE FLAT BAR MOUNTED TO TOP OF WALL EXTENUATES THE HORIZONTAL BANDING LANGUAGE AND ACKNOWLEDGES THE STREAMLINE MODERNE LANGUAGE OF THE BUILDING. REFER DETAILS

TERRACED DEEP SOIL PLANTER TAKES UP LEVEL CHANGE BETWEEN SLATER STREET & GROUND FLOOR. 1100mm SOIL DEPTH, 3.2 sq.m. DEEP SOIL AREA x 7 PLANTERS.

BR-01
SCREEN AT REAR OF PLANTER ALLOWS HIT & MISS CLIMBER TO GROW UP. PANDOREA JASMINOIDES ALBA 'LADY DI'

MATURE JACARANDA MIMOSIFOLIA IN SHRUBBERY TO BE RETAINED

MASS PLANTED NATIVE SHRUB SELECTED FOR SELF MOUNDING AND TEXTURE. ACACIA COGNATA 'MINI COG'

TOP: 7.450 | TOP: 7.700 | TOP: 7.950 | RL: 7.700 | RL: 7.700 | TOP: 8.200 | RL: 8.000 | TOP: 8.450 | TOP: 8.700 | TOP: 8.950 | TOP: 9.200 | TOP: 9.450 | RL: 9.000 | TOP: 9.700 | TOP: 9.950

CONC-02 | RL: 6.320 | SIDE ACCESS | LOUNGE | DINING | PLANT | KITCHEN | SAUNA | STEAM | POOL

STRUCTURAL WALL BY ARCHITECTS

DEEP SOIL PLANTING INCLUDES IRREGULAR LOCATION OF DECIDUOUS TREES CHOSEN TO SHOOT FOR LIGHT AND CONNECT WITH THE PORTE COCHERE EXPERIENCE. BETULA PENDULA 'DALECARLICA'

ST-01
NATURAL STONE SLABS LAID AT SUBTLE RAKES AND PINNED TO STRUCTURAL WALL PROVIDE SCULPTURAL INTEREST, PLANTING AND LIGHTING OPPORTUNITIES

LAYERED MIX OF SHADE TOLERANT PLANTING TO PROVIDE IMMEDIATE CONNECTION WITH FOLIAGE FROM THE POOL AREA.
SPECIES INCLUDE:
BETULA PENDULA 'DALECARLICA', FATSIA JAPONICA, ALPINIA NUTANS, ALPINIA ZERUMBET, BLECHNUM CARTILAGINEUM & VINCA MINOR 'ALBA' WITH HIT AND MISS CLIMBER FICUS PUMILA

POOL PLANTER 2810

PV-01
MAINTENANCE ACCESS PATH. ECO OUTDOOR HAND CHIPPED LUCA NATURAL STONE FLOORING LINKS FORECOURT AND INTERIOR

SLAB SET DOWN ENABLES GROUND LEVEL PLANTING WITH PLANTER DEPTH: 1600mm TO ENTIRE ZONE. SOIL DEPTH: 1500mm 121 sq.m.

DEEP SOIL PLANTING INCLUDES IRREGULAR LOCATION OF DECIDUOUS TREES CHOSEN TO SHOOT FOR LIGHT AND CONNECT WITH THE PORTE COCHERE EXPERIENCE. BETULA PENDULA 'DALECARLICA'

ST-01
NATURAL STONE SLABS LAID AT SUBTLE RAKES AND PINNED TO STRUCTURAL WALL PROVIDE SCULPTURAL INTEREST, PLANTING AND LIGHTING OPPORTUNITIES

LAYERED MIX OF SHADE TOLERANT PLANTING TO PROVIDE IMMEDIATE CONNECTION WITH FOLIAGE FROM THE POOL AREA.
SPECIES INCLUDE:
BETULA PENDULA 'DALECARLICA', FATSIA JAPONICA, ALPINIA NUTANS, ALPINIA ZERUMBET, BLECHNUM CARTILAGINEUM & VINCA MINOR 'ALBA' WITH HIT AND MISS CLIMBER FICUS PUMILA

1A

Ground Floor Circulation
173m²

FCR | LIFT LOBBY | STORE | WASTE | SUBSTATION | STORE | Hard Waste Area | LOADING DOCK | MRV | WASTE | Core 23m² | GYM & YOGA | 62 BIKE SPACES | SPA | SERVICES

TERRACED PLANTERS TO CENTER OF RAMPED VEHICLE ACCES. GROUPS OF BUXUS MICROPHYLLA & CASCADING GROUNDCOVER: PARTHENOCISSUS SIKKIMENSIS

AHD. 5.320 | AHD. 5.720 | AHD. 5.632 | AHD. 6.220 | AHD. 5.400 | AHD. 5.480 | AHD. 5.330 | AHD. 5.580 | AHD. 5.830 | AHD. 5.482 | AHD. 5.330

1:20 | 1:25 | 1:23

CONC-02

MATERIALS & SURFACES LEGEND

- PV-01 — HAND CHIPPED SPLIT STONE TILES ECO OUTDOOR LUCA
- PV-02 — SPLIT STONE FILETTI ECO OUTDOOR LUCA
- ST-01 — NATURAL STONE SLABS
- CONC-01 — OFF FORM CONCRETE
- CONC-02 — LIGHTLY POLISHED CONCRETE SCREED
- BR-01 — BRONZE

PLANTING LEGEND | GROUND PLANE

- BN | BETULA NIGRA RIVER BIRCH
- AC'MC' | ACACIA COGNATA 'MINI COG' DWARF RIVER WATTLE
- BM'K' | BUXUS MICROPHYLLA 'KOREANA' KOREAN BOX
- PJ'LD' | PANDOREA JASMINOIDES 'LADY DI' BOWER CLIMBER
- PS | PARTHENOCISSUS SIKKIMENSIS SIKKIM CREEPER TRAILING / CASCADING
- ROP | ROSMARINUS OFFICINALIS Var. PROSTRATUS PROSTRATE ROSMARY TRAILING / CASCADING

PLANTING LEGEND | POOL AREA

- BP'D' | BETULA PENDULA 'DALECARLICA' CUT-LEAF BIRCH
- FJ | FATSIA JAPONICA JAPANESE ARALIA
- AZ | ALPINIA ZERUMBET SHELL GINGER
- AZ | ALPINIA NUTANS DWARF GINGER
- BC | BLECHNUM CARTIALGINEUM GRISTLE FERN
- FP | FICUS PUMILA CREEPING FIG
- VM'A' | VINCA MINOR 'ALBA' WHITE DWARF PERIWINKLE

REFER TO SUPPORTING DOCUMENT FOR PLANT SPECIES IMAGERY

GENERAL NOTES:

THIS DRAWING IS TO BE READ IN CONJUNCTION WITH ALL OTHER LANDSCAPE PLANS, RELEVANT NOTES & DOCUMENTATION, BUILDING CONSTRUCTION DRAWINGS & ENGINEERING DRAWINGS.

ALL DIMENSIONS AND LEVELS ARE TO BE CHECKED & CONFIRMED PRIOR TO COMMENCEMENT OF ANY WORKS.

ANY DISCREPANCIES ARE TO BE BROUGHT TO THE ATTENTION OF BARBER DESIGN.

REV	DATE	DESCRIPTION
02	23.01.2024	RFI	UPDATES TO SLATER ST INTERFACE
		TERRACE RATIONALISATION

REV	DATE	DESCRIPTION
-	-	-

PROJECT
437 ST KILDA ROAD, MELBOURNE
LANDSCAPE ARCHITECTURAL DRAWINGS

DRAWING NAME
GENERAL ARRANGEMENT PLAN
GROUND FLOOR | EAST
BLACK & WHITE

DRAWING NO.
LA_100.2.1

STATUS
TOWN PLANNING

SCALE
1:100 @ B1

REV
02

JOB NO.
23.533

DATE
JANUARY 2024

N

CLIENT
cbus & GLG

STRUCTURAL

ARCHITECT
BATESSMART

CIVIL

Copyright ©

BARBER
web: www.barberdesign.com.au
email: sam@barberdesign.com.au
phone: +61 (3) 9510 8912
phone: +61 (0)417 358 357
mail: 1a Chatsworth Road, Prahran VIC 3181

PLANTING SCHEDULE | GROUND PLANE

CODE:	BOTANICAL NAME:*	COMMON NAME:	NATIVE / INDIGENOUS:	MATURE HEIGHT x SPREAD:	QUANTITY:	SIZE AT TIME OF PLANTING:	SPACING:	COMMENTS:
TREES:								
BN	BETULA NIGRA	RIVER BIRCH		10-21 x 8-18m	26	B&B	PLANT AS INDICATED	
SHRUBS & HERBACEOUS								
AC'MC'	ACACIA COGNATA 'MINI COG'	RIVER WATTLE	NATIVE	0.75-1 x 1-1.5m	895	25cm	PLANT AS INDICATED	
BM	BUXUS MICROPHYLLA Var. KOREANA	KOREAN BOX		1 x 1m	14	25cm	PLANT AS INDICATED	
GROUNDCOVER & CASCADING:								
PS	PARTHENOCISSUS SIKKIMENSIS	SIKKIM CREEPER		0.5-10 x 0.5-10m	435	14cm	300mm C/C	
RO'P'	ROSMARINUS OFFICINALIS VAR. PROSTRATUS	PROSTRATE ROSEMARY		0.2-0.3 x 1.2-2m	33	14cm	500mm C/C	
CLIMBING:								
PJ'LD'	PANDOREA JASMINOIDES 'LADY DI'	BOWER CLIMBER	NATIVE	3-4 x 3-4m	17	20cm	PLANT AS INDICATED	

*IT IS ESSENTIAL THAT BARBER DESIGN IS PRESENT FOR THE PLANTING SET OUT

This copied document to be made available for the sole purpose of enabling its consideration and review as part of a planning process under the Planning and Environment Act 1987. The document must not be used for any purpose which may breach any copyright

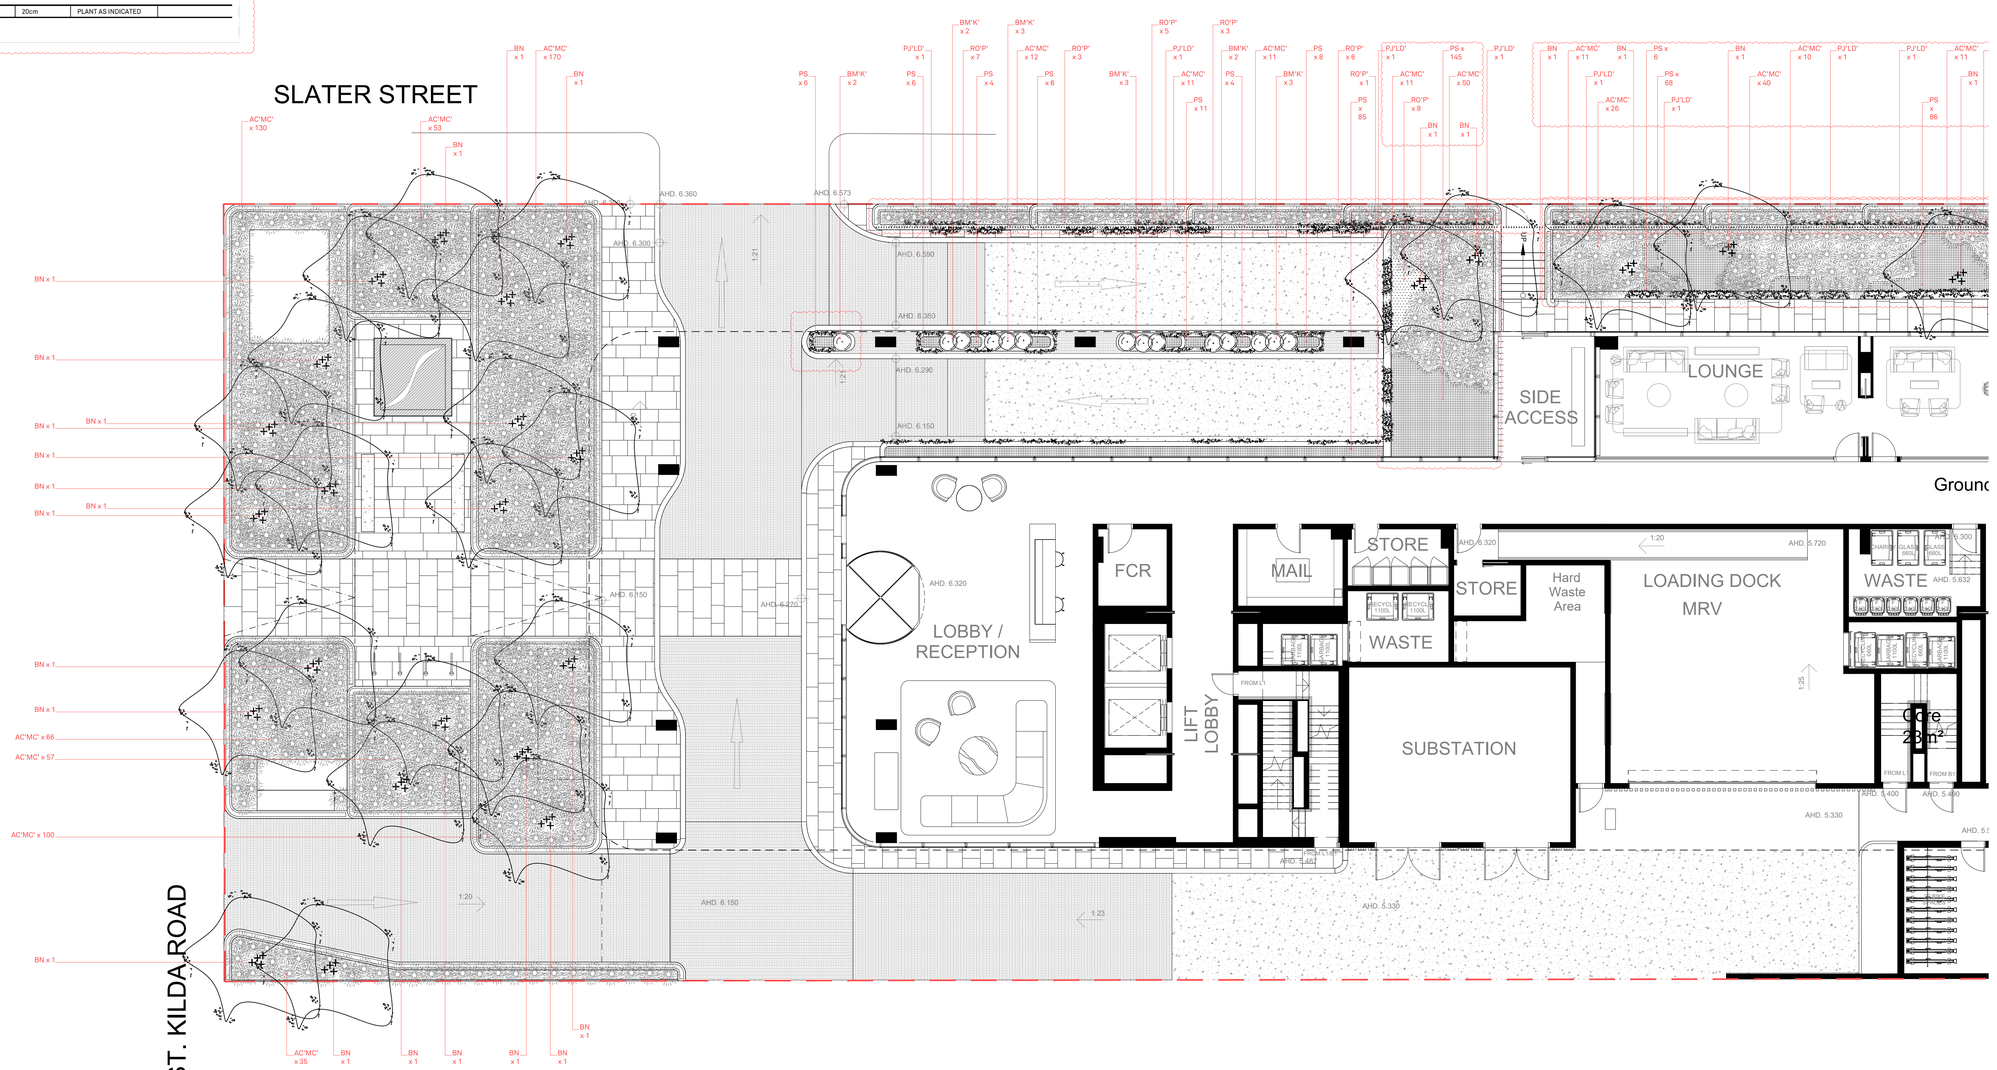

ADVERTISED PLAN

GENERAL NOTES:

THIS DRAWING IS TO BE READ IN CONJUNCTION WITH ALL OTHER LANDSCAPE PLANS, RELEVANT NOTES & DOCUMENTATION, BUILDING CONSTRUCTION DRAWINGS & ENGINEERING DRAWINGS.

ALL DIMENSIONS AND LEVELS ARE TO BE CHECKED & CONFIRMED PRIOR TO COMMENCEMENT OF ANY WORKS.

ANY DISCREPANCIES ARE TO BE BROUGHT TO THE ATTENTION OF BARBER DESIGN.

REV	DATE	DESCRIPTION
02	23.01.2024	RFI	UPDATES TO SLATER ST INTERFACE
		TERRACE RATIONALISATION

REV	DATE	DESCRIPTION
-	-	-

PROJECT
437 ST KILDA ROAD, MELBOURNE
LANDSCAPE ARCHITECTURAL DRAWINGS

DRAWING NAME
PLANTING PLAN
GROUND PLANE | WEST

DRAWING NO.
LA_400.1

STATUS
TOWN PLANNING

SCALE
1:100 @ B1

REV
02

JOB NO.
23.533

DATE
JANUARY 2024

CLIENT
cbus & GLG
STRUCTURAL

ARCHITECT
BATESSMART
CIVIL

Copyright ©

BARBER
web: www.barberdesign.com.au
email: sam@barberdesign.com.au
phone: +61 (3) 9510 8912
phone: +61 (0)417 358 357
mail: 1a Chatsworth Road, Prahran VIC 3181

PLANTING SCHEDULE | GROUND FLOOR WEST | POOL AREA

CODE:	BOTANICAL NAME:	COMMON NAME:	NATIVE / INDIGENOUS:	MATURE HEIGHT x SPREAD:	QUANTITY:	SIZE AT TIME OF PLANTING:	SPACING:	COMMENTS:
TREES:								
BP'D'	BETULA PENDULA 'DALECARLICA'	CUT-LEAF BIRCH		8-11 x 3-5m	8	B&B	PLANT AS INDICATED	
SHRUBS & HERBACEOUS								
AN	ALPINIA NUTANS	DWARF CARDAMOM		1-1.5 x 1m	129	20cm	PLANT AS INDICATED	
AZ	ALPINIA ZERUMBET	SHELL GINGER		0.9-3 x 0.6-1.2m	34	20cm	PLANT AS INDICATED	
BC	BLECHNUM CARTILAGINEUM	GRISTLE FERN	INDIGENOUS	0.5-1.5 x 1m	55	20cm	PLANT AS INDICATED	
FJ	FATSIA JAPONICA	JAPANESE ARALIA		1.5-3 x 1.5-3m	27	40cm	PLANT AS INDICATED	
GROUNDCOVER & CASCADING								
VM'A'	VINCA MINOR 'ALBA'	WHITE DWARF PERIWINKLE		0.2 x 0.45-1m	348	14cm	300mm C/C	
CLIMBING:								
FP	FICUS PUMILA	CREEPING FIG		3-4.5 x 0.9-1.8m	11	14cm	PLANT AS INDICATED	

*IT IS ESSENTIAL THAT BARBER DESIGN IS PRESENT FOR THE PLANTING SET OUT

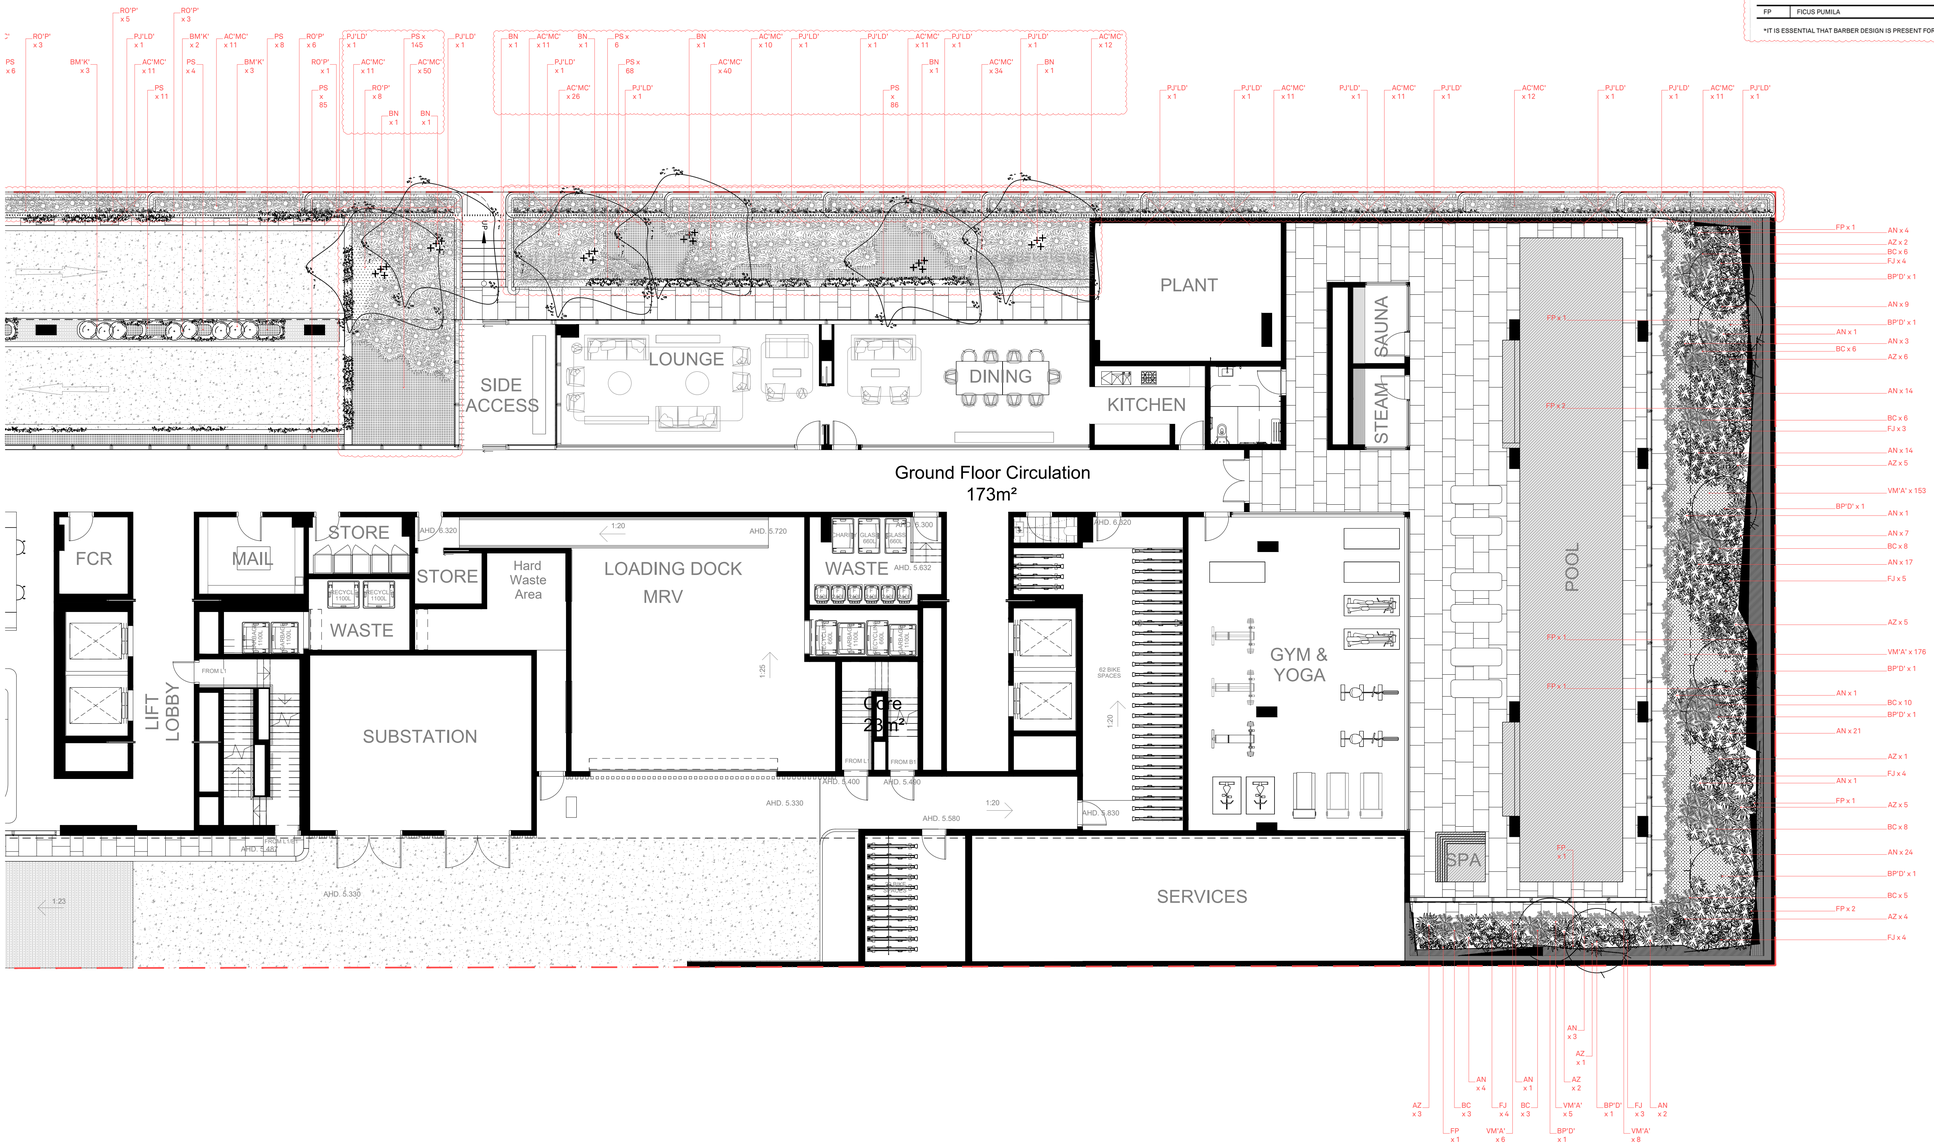

ADVERTISED PLAN

This copied document to be made available for the sole purpose of enabling its consideration and review as part of a planning process under the Planning and Environment Act 1987. The document must not be used for any purpose which may breach any copyright

GENERAL NOTES:

THIS DRAWING IS TO BE READ IN CONJUNCTION WITH ALL OTHER LANDSCAPE PLANS, RELEVANT NOTES & DOCUMENTATION, BUILDING CONSTRUCTION DRAWINGS & ENGINEERING DRAWINGS.

ALL DIMENSIONS AND LEVELS ARE TO BE CHECKED & CONFIRMED PRIOR TO COMMENCEMENT OF ANY WORKS.

ANY DISCREPANCIES ARE TO BE BROUGHT TO THE ATTENTION OF BARBER DESIGN.

REV	DATE	DESCRIPTION	REV	DATE	DESCRIPTION
02	23.01.2024	RFI	UPDATES TO SLATER ST INTERFACE	-	-	-
		TERRACE RATIONALISATION			

PROJECT
437 ST KILDA ROAD, MELBOURNE
LANDSCAPE ARCHITECTURAL DRAWINGS

DRAWING NAME
PLANTING PLAN
GROUND PLANE | EAST

DRAWING NO.
LA_400.2

STATUS
TOWN PLANNING

SCALE
1:100 @ B1

REV
02

JOB NO.
23.533

DATE
JANUARY 2024

N

CLIENT
cbus & GLG
STRUCTURAL

ARCHITECT
BATESSMART
CIVIL

Copyright ©

BARBER
web: www.barberdesign.com.au
email: sam@barberdesign.com.au
phone: +61 (3) 9510 8912
phone: +61 (0)417 358 357
mail: 1a Chatsworth Road, Prahran VIC 3181

ADVERTISED PLAN

This copied document to be made available for the sole purpose of enabling its consideration and review as part of a planning process under the Planning and Environment Act 1987. The document must not be used for any purpose which may breach any copyright

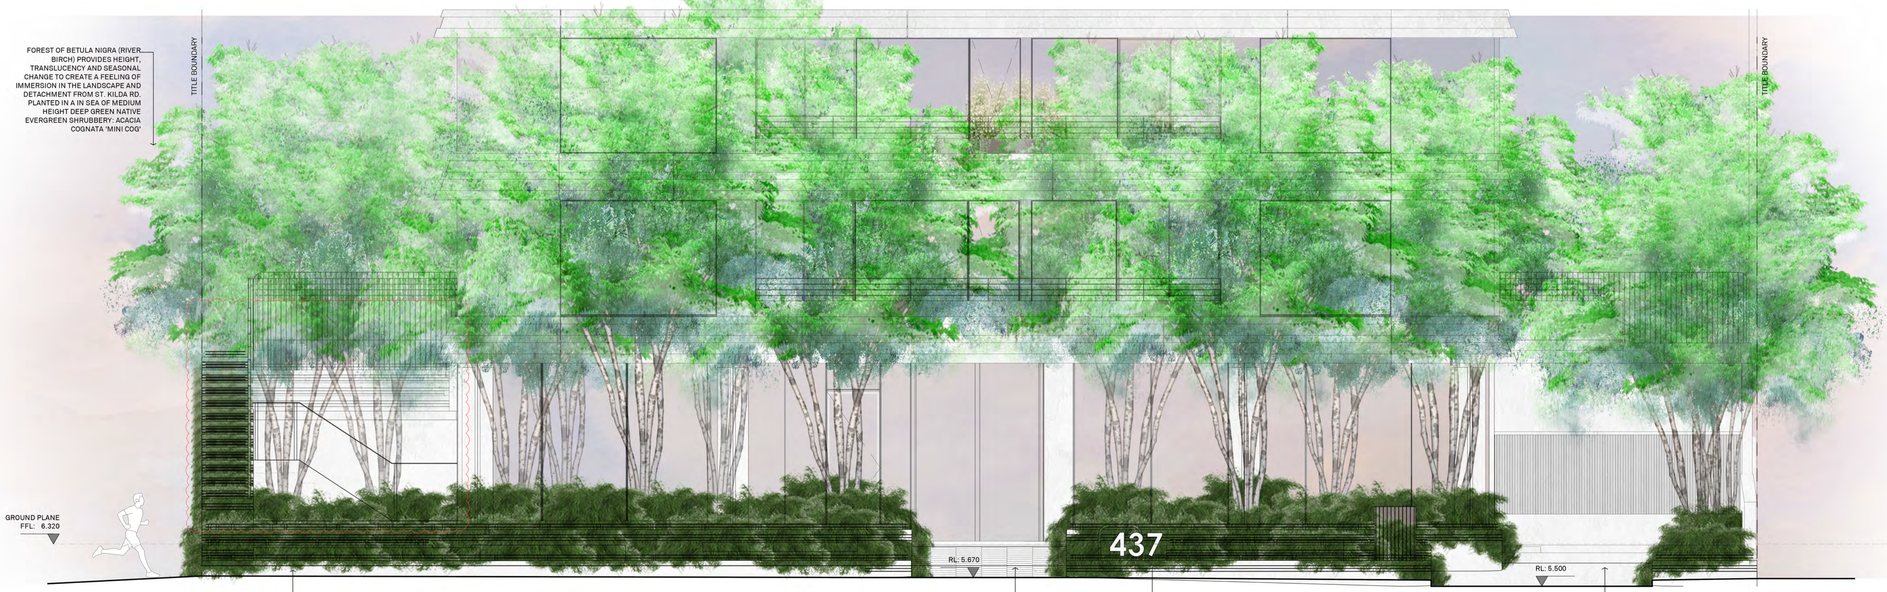

1 LA702 ST KILDA ROAD ELEVATION
SCALE: 1:50

2 LA702 SLATER STREET ELEVATION
SCALE: 1:50

GENERAL NOTES:

THIS DRAWING IS TO BE READ IN CONJUNCTION WITH ALL OTHER LANDSCAPE PLANS, RELEVANT NOTES & DOCUMENTATION, BUILDING CONSTRUCTION DRAWINGS & ENGINEERING DRAWINGS.

ALL DIMENSIONS AND LEVELS ARE TO BE CHECKED & CONFIRMED PRIOR TO COMMENCEMENT OF ANY WORKS.

ANY DISCREPANCIES ARE TO BE BROUGHT TO THE ATTENTION OF BARBER DESIGN.

REV	DATE	DESCRIPTION	REV	DATE	DESCRIPTION
02	23.01.2024	RFI	UPDATES TO SLATER ST INTERFACE	-	-	-
		TERRACE RATIONALISATION			

PROJECT
437 ST KILDA ROAD, MELBOURNE
LANDSCAPE ARCHITECTURAL DRAWINGS

DRAWING NAME
ELEVATIONS

DRAWING NO.
LA_702

STATUS
TOWN PLANNING

SCALE
AS SHOWN @ B1

REV
02

JOB NO.
23.533

DATE
JANUARY 2024

CLIENT
cbus & GLG

STRUCTURAL

ARCHITECT
BATESSMART.

CIVIL

Copyright ©
BARBER
web: www.barberdesign.com.au
email: sam@barberdesign.com.au
phone: +61 (3) 9510 8912
phone: +61 (0)417 358 357
mail: 1a Chatsworth Road, Prahran VIC 3181

ADVERTISED
PLAN

This copied document to be made available
for the sole purpose of enabling
its consideration and review as
part of a planning process under the
Planning and Environment Act 1987.
The document must not be used for any
purpose which may breach any
copyright

1 LA801 GROUND PLANE SECTION
SCALE: 1:50

2 LA801 GROUND PLANE SECTION
SCALE: 1:50

GENERAL NOTES:

THIS DRAWING IS TO BE READ IN CONJUNCTION WITH ALL OTHER LANDSCAPE PLANS, RELEVANT NOTES & DOCUMENTATION, BUILDING CONSTRUCTION DRAWINGS & ENGINEERING DRAWINGS.

ALL DIMENSIONS AND LEVELS ARE TO BE CHECKED & CONFIRMED PRIOR TO COMMENCEMENT OF ANY WORKS.

ANY DISCREPANCIES ARE TO BE BROUGHT TO THE ATTENTION OF BARBER DESIGN.

REV	DATE	DESCRIPTION	REV	DATE	DESCRIPTION
02	23.01.2024	RFI	UPDATES TO SLATER ST INTERFACE	-	-	-
		TERRACE RATIONALISATION			

PROJECT
437 ST KILDA ROAD, MELBOURNE
LANDSCAPE ARCHITECTURAL DRAWINGS

DRAWING NAME
SECTIONS

DRAWING NO.
LA_801

STATUS
TOWN PLANNING

SCALE
AS SHOWN @ B1

REV
02

JOB NO.
23.533

DATE
JANUARY 2024

CLIENT
cbus & GLG

STRUCTURAL

ARCHITECT
BATESSMART.

CIVIL

Copyright ©

BARBER
web: www.barberdesign.com.au
email: sam@barberdesign.com.au
phone: +61 (3) 9510 8912
phone: +61 (0)417 358 357
mail: 1a Chatsworth Road, Prahran VIC 3181

This copied document to be made available
for the sole purpose of enabling
its consideration and review as
part of a planning process under the
Planning and Environment Act 1987.
The document must not be used for any
purpose which may breach any
copyright

ADVERTISED
PLAN

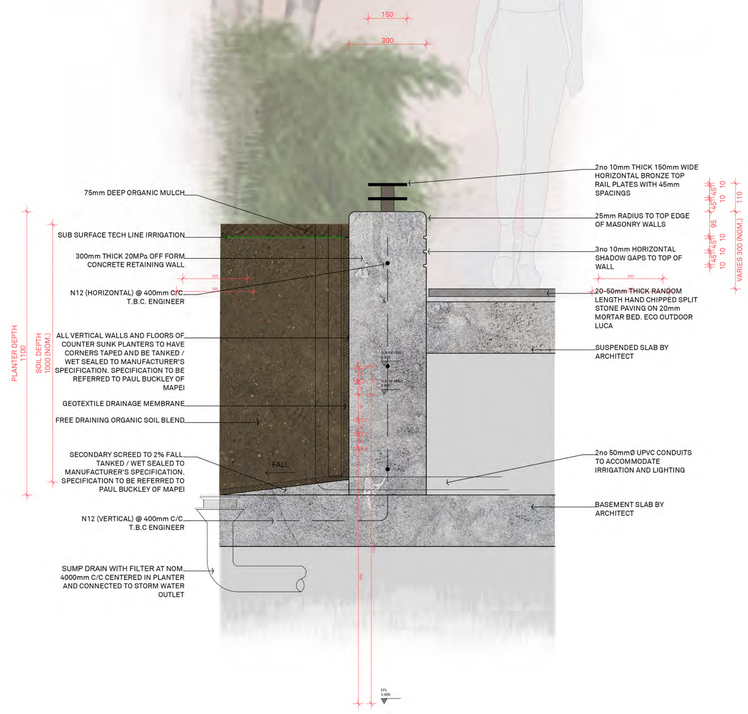

DESIGN INTENT ONLY.
ALL CONCRETE, STEEL AND OTHER STRUCTURAL ELEMENTS OF THIS DRAWING ARE SUBJECT TO SPECIFICATION BY STRUCTURAL ENGINEER.
DRAINAGE SUBJECT TO SPECIFICATION BY CIVIL ENGINEER.

1 LA901 GROUND PLANE ST KILDA ROAD PLANTER SECTION
SCALE: 1:10

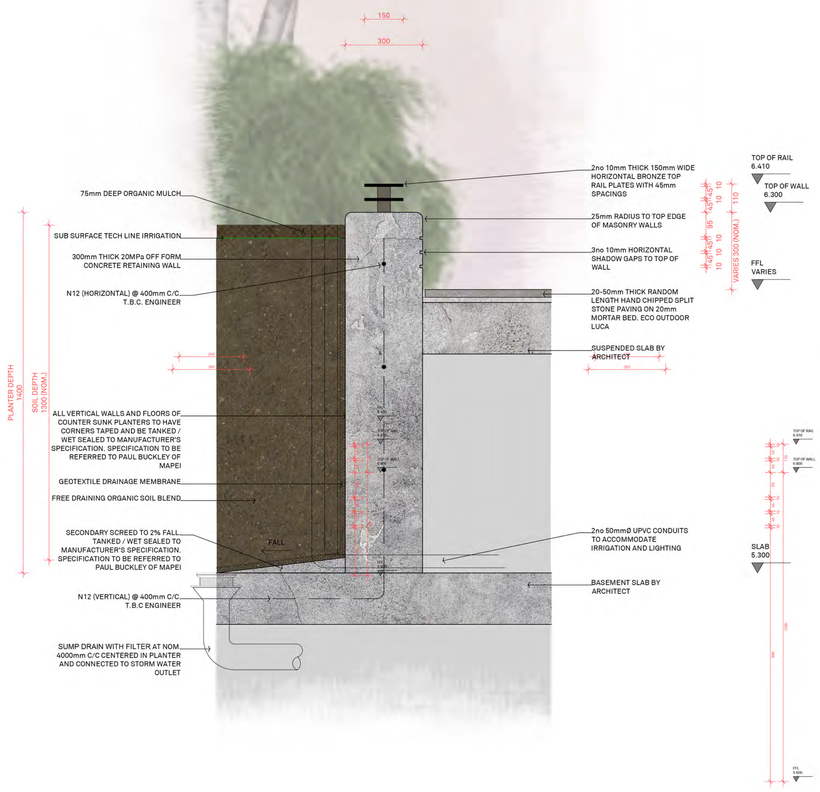

DESIGN INTENT ONLY.
ALL CONCRETE, STEEL AND OTHER STRUCTURAL ELEMENTS OF THIS DRAWING ARE SUBJECT TO SPECIFICATION BY STRUCTURAL ENGINEER.
DRAINAGE SUBJECT TO SPECIFICATION BY CIVIL ENGINEER.

2 LA901 GROUND PLANE ST KILDA ROAD PLANTER SECTION
SCALE: 1:10

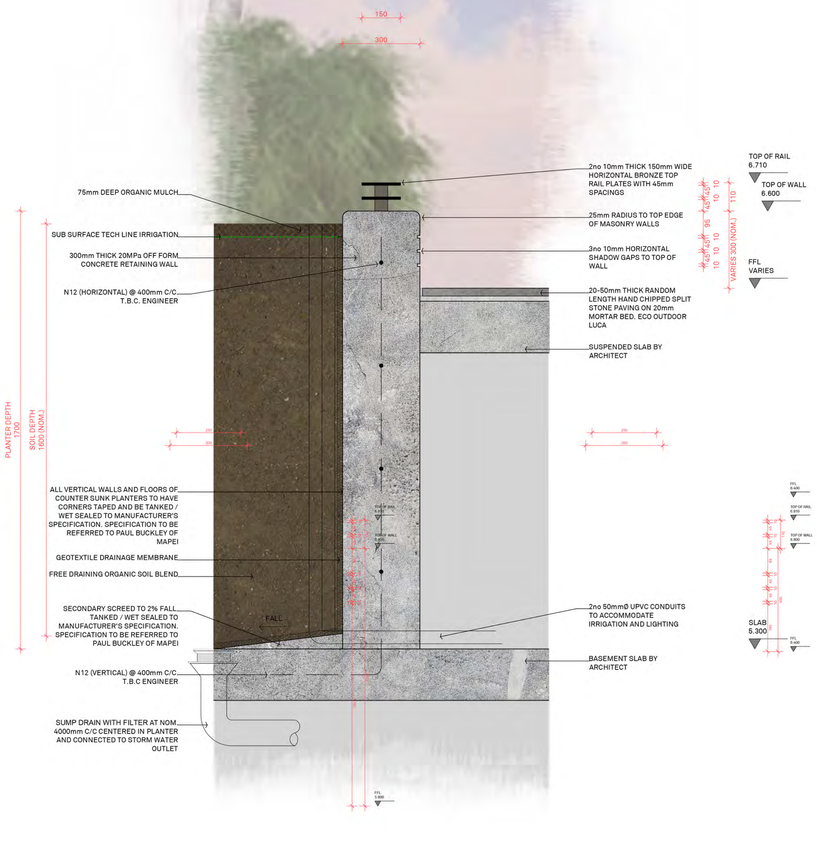

DESIGN INTENT ONLY.
ALL CONCRETE, STEEL AND OTHER STRUCTURAL ELEMENTS OF THIS DRAWING ARE SUBJECT TO SPECIFICATION BY STRUCTURAL ENGINEER.
DRAINAGE SUBJECT TO SPECIFICATION BY CIVIL ENGINEER.

3 LA901 GROUND PLANE ST KILDA ROAD PLANTER SECTION
SCALE: 1:10

GENERAL NOTES:

THIS DRAWING IS TO BE READ IN CONJUNCTION WITH ALL OTHER LANDSCAPE PLANS, RELEVANT NOTES & DOCUMENTATION, BUILDING CONSTRUCTION DRAWINGS & ENGINEERING DRAWINGS.

ALL DIMENSIONS AND LEVELS ARE TO BE CHECKED & CONFIRMED PRIOR TO COMMENCEMENT OF ANY WORKS.

ANY DISCREPANCIES ARE TO BE BROUGHT TO THE ATTENTION OF BARBER DESIGN.

REV	DATE	DESCRIPTION
02	23.01.2024	RFI	UPDATES TO SLATER ST INTERFACE
		TERRACE RATIONALISATION

REV	DATE	DESCRIPTION
-	-	-

PROJECT
437 ST KILDA ROAD, MELBOURNE
LANDSCAPE ARCHITECTURAL DRAWINGS

DRAWING NAME
DETAILS

DRAWING NO.
LA_901

STATUS
TOWN PLANNING

SCALE
AS SHOWN @ B1

REV
02

JOB NO.
23.533

DATE
JANUARY 2024

CLIENT
cbus & GLG

STRUCTURAL

ARCHITECT
BATESSMART

CIVIL

Copyright ©

BARBER
web: www.barberdesign.com.au
email: sam@barberdesign.com.au
phone: +61 (3) 9510 8912
phone: +61 (0)417 358 357
mail: 1a Chatsworth Road, Prahran VIC 3181

ADVERTISED
PLAN

This copied document to be made available
for the sole purpose of enabling
its consideration and review as
part of a planning process under the
Planning and Environment Act 1987.
The document must not be used for any
purpose which may breach any
copyright

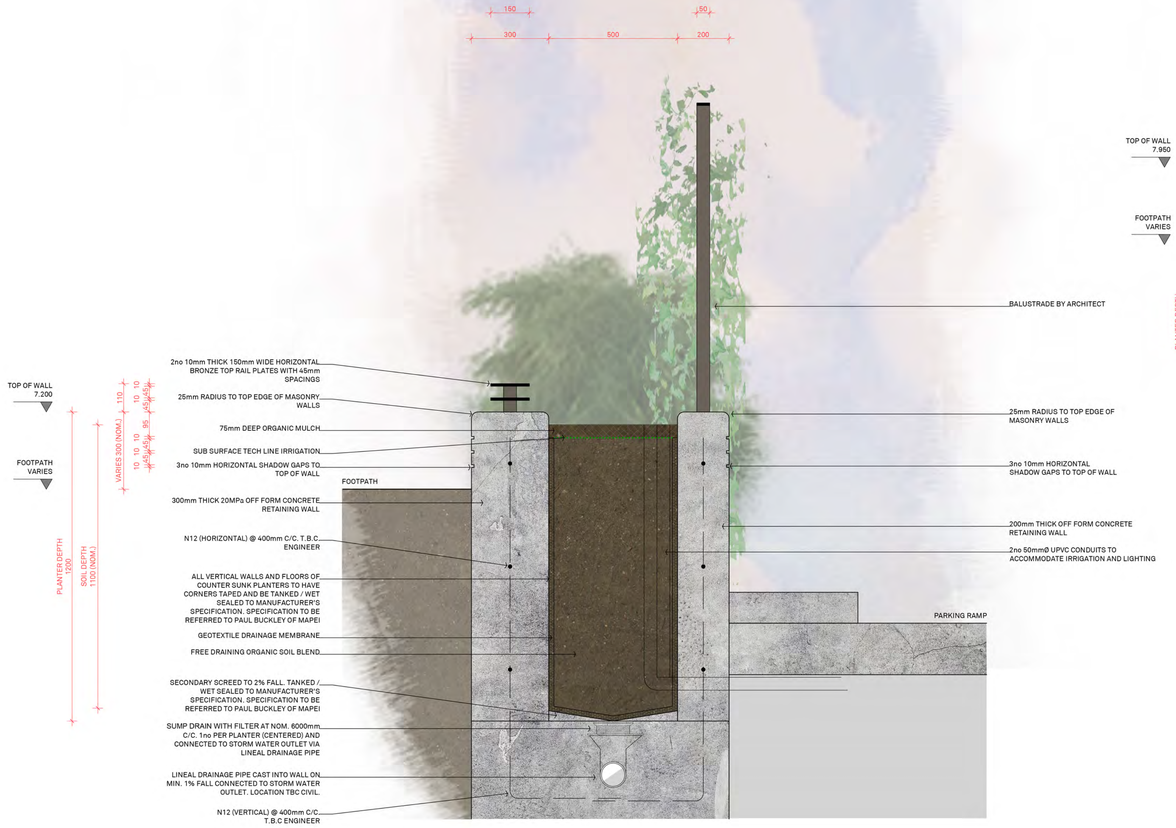

1 LA902 GROUND PLANE SLATER STREET PLANTER SECTION
SCALE: 1:10

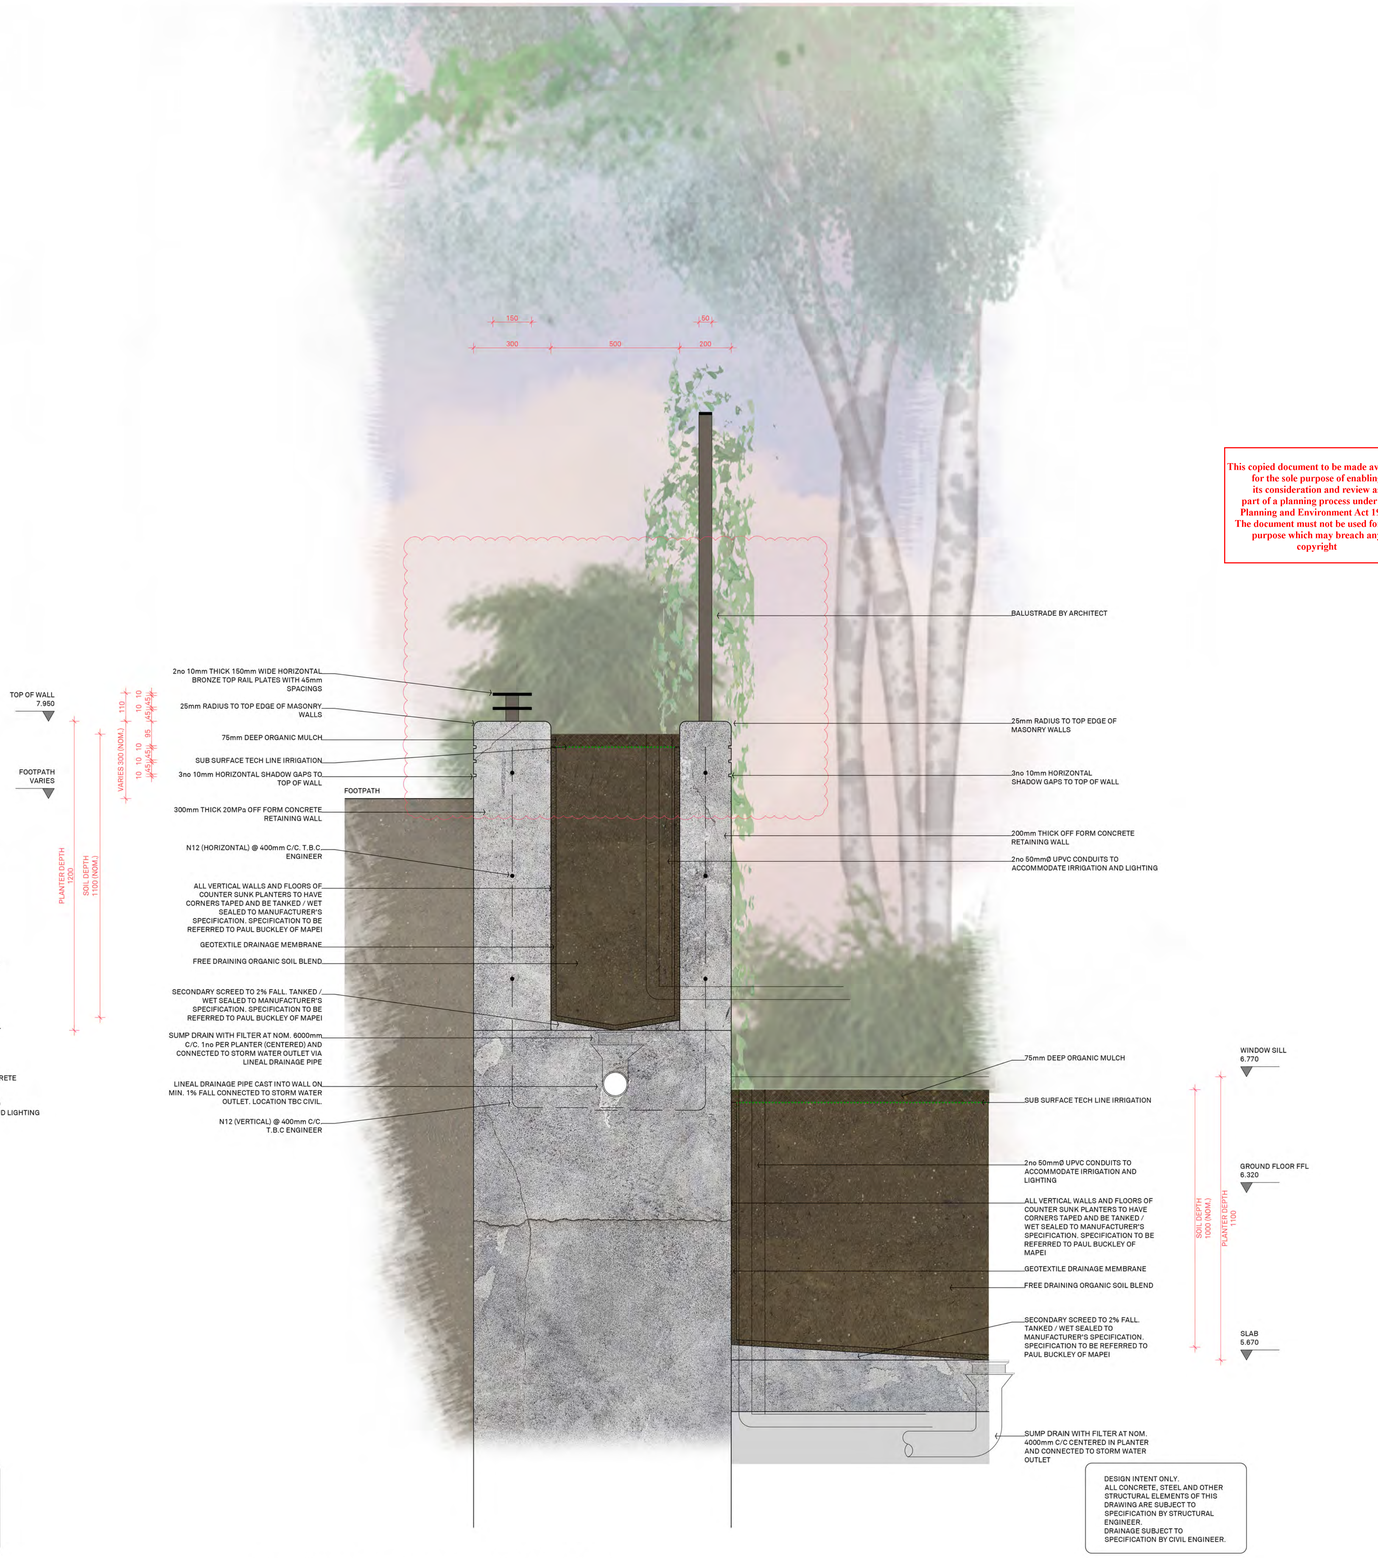

2 LA902 SLATER STREET PLANTER SECTION - OPTION CONCRETE WALL
SCALE: 1:10

GENERAL NOTES:

THIS DRAWING IS TO BE READ IN CONJUNCTION WITH ALL OTHER LANDSCAPE PLANS, RELEVANT NOTES & DOCUMENTATION, BUILDING CONSTRUCTION DRAWINGS & ENGINEERING DRAWINGS.

ALL DIMENSIONS AND LEVELS ARE TO BE CHECKED & CONFIRMED PRIOR TO COMMENCEMENT OF ANY WORKS.

ANY DISCREPANCIES ARE TO BE BROUGHT TO THE ATTENTION OF BARBER DESIGN.

REV	DATE	DESCRIPTION	REV	DATE	DESCRIPTION
02	23.01.2024	RFI I UPDATES TO SLATER ST INTERFACE TERRACE RATIONALISATION	-	-	-

PROJECT
437 ST KILDA ROAD, MELBOURNE
LANDSCAPE ARCHITECTURAL DRAWINGS

DRAWING NAME
DETAILS

DRAWING NO.
LA_902

STATUS
TOWN PLANNING

SCALE
AS SHOWN @ B1

REV
02

JOB NO.
23.533

DATE
JANUARY 2024

CLIENT
cbus & GLG

STRUCTURAL

ARCHITECT
BATESSMART.

CIVIL

Copyright ©

BARBER
web: www.barberdesign.com.au
email: sam@barberdesign.com.au
phone: +61 (3) 9510 8912
phone: +61 (0)417 358 357
mail: 1a Chatsworth Road, Prahran VIC 3181

DESIGN INTENT ONLY.
ALL CONCRETE, STEEL AND OTHER STRUCTURAL ELEMENTS OF THIS DRAWING ARE SUBJECT TO SPECIFICATION BY STRUCTURAL ENGINEER.
DRAINAGE SUBJECT TO SPECIFICATION BY CIVIL ENGINEER.

1 / LA903 SLATER STREET PLANTER SECTION - OPTION CONCRETE WALL
SCALE: 1:10

This copied document to be made available for the sole purpose of enabling its consideration and review as part of a planning process under the Planning and Environment Act 1987. The document must not be used for any purpose which may breach any copyright

ADVERTISED PLAN

GENERAL NOTES:

THIS DRAWING IS TO BE READ IN CONJUNCTION WITH ALL OTHER LANDSCAPE PLANS, RELEVANT NOTES & DOCUMENTATION, BUILDING CONSTRUCTION DRAWINGS & ENGINEERING DRAWINGS.

ALL DIMENSIONS AND LEVELS ARE TO BE CHECKED & CONFIRMED PRIOR TO COMMENCEMENT OF ANY WORKS.

ANY DISCREPANCIES ARE TO BE BROUGHT TO THE ATTENTION OF BARBER DESIGN.

REV	DATE	DESCRIPTION	REV	DATE	DESCRIPTION
02	23.01.2024	RFI	UPDATES TO SLATER ST INTERFACE	-	-	-
		TERRACE RATIONALISATION			

PROJECT
437 ST KILDA ROAD, MELBOURNE
LANDSCAPE ARCHITECTURAL DRAWINGS

DRAWING NAME
DETAILS

DRAWING NO.
LA_903

STATUS
TOWN PLANNING

SCALE
AS SHOWN @ B1

REV
02

JOB NO.
23.533

DATE
JANUARY 2024

CLIENT
cbus & GLG
STRUCTURAL

ARCHITECT
BATESSMART.
CIVIL

Copyright ©

BARBER
web: www.barberdesign.com.au
email: sam@barberdesign.com.au
phone: +61 (3) 9510 8912
phone: +61 (0)417 358 357
mail: 1a Chatsworth Road, Prahran VIC 3181

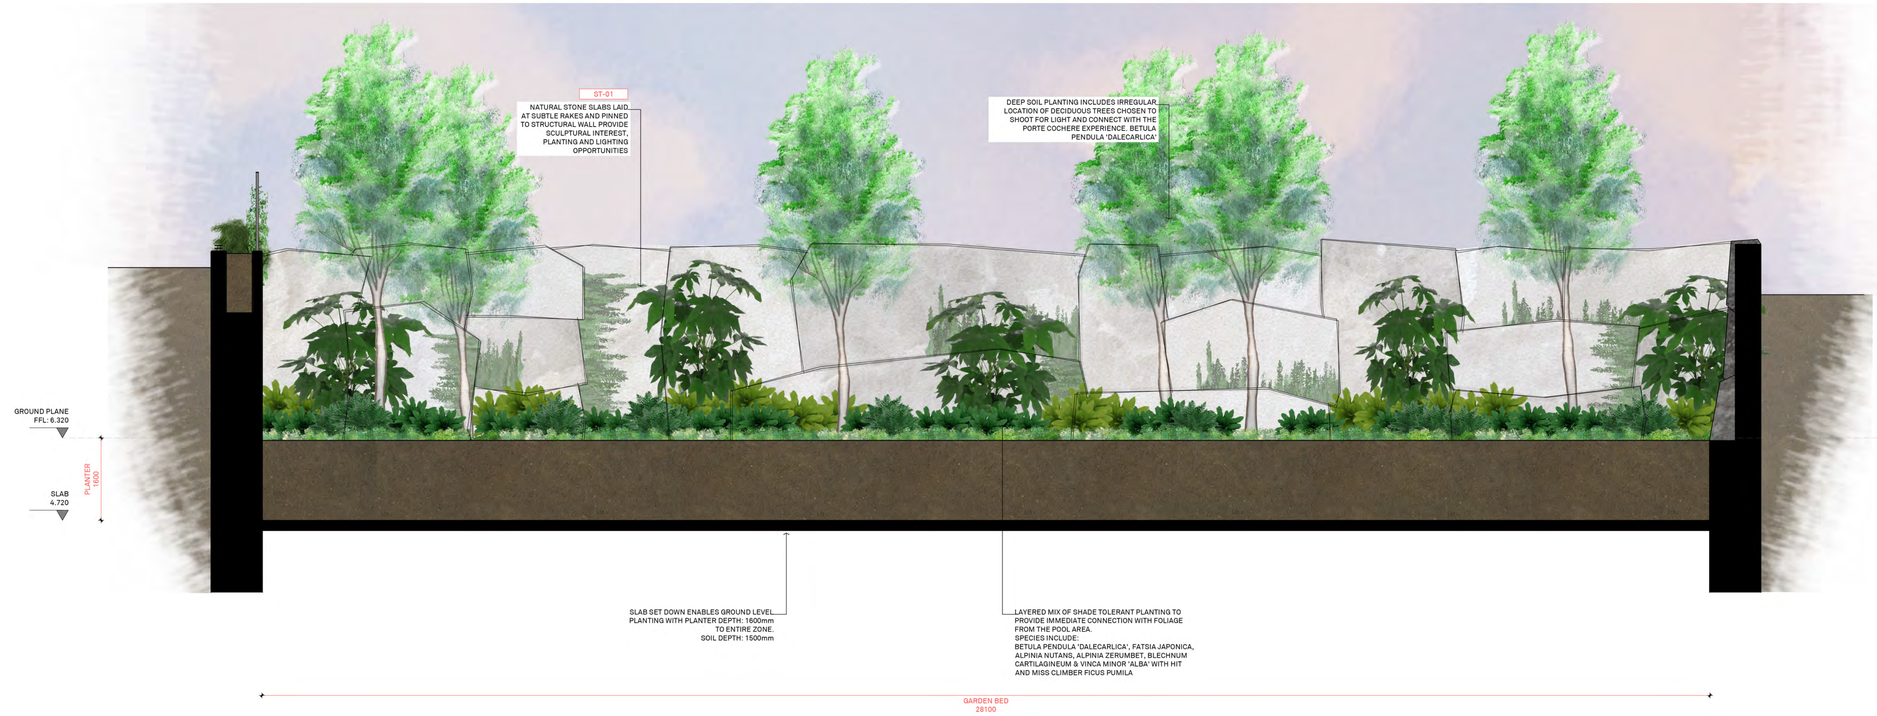

1 LA802 GROUND PLANE SECTION
SCALE: 1:50

2 LA802 GROUND PLANE SECTION
SCALE: 1:50

ADVERTISED PLAN

This copied document to be made available for the sole purpose of enabling its consideration and review as part of a planning process under the Planning and Environment Act 1987. The document must not be used for any purpose which may breach any copyright

GENERAL NOTES:

THIS DRAWING IS TO BE READ IN CONJUNCTION WITH ALL OTHER LANDSCAPE PLANS, RELEVANT NOTES & DOCUMENTATION, BUILDING CONSTRUCTION DRAWINGS & ENGINEERING DRAWINGS.

ALL DIMENSIONS AND LEVELS ARE TO BE CHECKED & CONFIRMED PRIOR TO COMMENCEMENT OF ANY WORKS.

ANY DISCREPANCIES ARE TO BE BROUGHT TO THE ATTENTION OF BARBER DESIGN.

REV	DATE	DESCRIPTION	REV	DATE	DESCRIPTION
02	23.01.2024	RFI	UPDATES TO SLATER ST INTERFACE TERRACE RATIONALISATION	-	-	-

PROJECT
437 ST KILDA ROAD, MELBOURNE
LANDSCAPE ARCHITECTURAL DRAWINGS

DRAWING NAME
SECTIONS

DRAWING NO.
LA_802

STATUS
TOWN PLANNING

SCALE
AS SHOWN @ B1

REV
02

JOB NO.
23.533

DATE
JANUARY 2024

CLIENT
cbus & GLG

STRUCTURAL

ARCHITECT
BATESSMART.

CIVIL

Copyright ©

BARBER
web: www.barberdesign.com.au
email: sam@barberdesign.com.au
phone: +61 (3) 9510 8912
phone: +61 (0)417 358 357
mail: 1a Chatsworth Road, Prahran VIC 3181

PLANTING SCHEDULE | LEVEL 01 | STEPPED PLANTERS

CODE:	BOTANICAL NAME:	COMMON NAME:	NATIVE / INDIGENOUS:	MATURE HEIGHT x SPREAD:	QUANTITY:	SIZE AT TIME OF PLANTING:	SPACING:	COMMENTS:
SHRUBS:								
AC'MC'	ACACIA COGNATA 'MINI COG'	RIVER WATTLE	NATIVE	0.75-1 x 1-1.5m	119	25cm	PLANT AS INDICATED	
GROUNDCOVER AND CASCADING:								
PS	PARTHENOCISSUS SIKKIMENSIS	SIKKIM CREEPER		0.5-10 x 0.5-10m	142	14cm	300mm C/C	
RO'P'	ROSMARINUS OFFICINALIS VAR. PROSTRATUS	PROSTRATE ROSEMARY		0.2-0.3 x 1.2-2m	35	14cm	500mm C/C	

*IT IS ESSENTIAL THAT BARBER DESIGN IS PRESENT FOR THE PLANTING SET OUT
**IMPORTED ORGANIC TOPSOIL TO TERRACE PLANTERS TO BE ECODYNAMICS ECO LIGHTWEIGHT PREMIUM PLANTER MIX OR SIMILAR LIGHTWEIGHT SOIL MIX

PLANTING SCHEDULE | PRIVATE TERRACES LEVEL 01 | NORTH, EAST & WEST

CODE:	BOTANICAL NAME:	COMMON NAME:	NATIVE / INDIGENOUS:	MATURE HEIGHT x SPREAD:	QUANTITY:	SIZE AT TIME OF PLANTING:	SPACING:	COMMENTS:
SHRUBS & HERBACEOUS:								
AS'SL'	ADENANTHOS SERICEUS 'SILVER LINING'	WOOLLY BUSH	NATIVE	0.4 x 1.5m	18	20cm	PLANT AS INDICATED	
BM	BUXUS MICROPHYLLA Var. KOREANA	KOREAN BOX		1 x 1m	5	25cm	PLANT AS INDICATED	
OL	OENOTHERA LINDHEIMERI	WHITE GAURA		0.6-1.5 x 0.6-1.2m	21	20cm	PLANT AS INDICATED	
GROUNDCOVER AND CASCADING:								
BS'PP'	BANKSIA SERRATA 'PYGMY POSSUM'	PYGMY POSSUM BANKSIA	NATIVE	0.3-0.4 x 2.5-3m	2	20cm	1000mm C/C	
RO'P'	ROSMARINUS OFFICINALIS VAR. PROSTRATUS	PROSTRATE ROSEMARY		0.2-0.3 x 1.2-2m	49	14cm	500mm C/C	
MPVar	MYOPORUM PARVIFOLIUM Var.	CREEPING BOOBIALLA	NATIVE	0.2-0.3 x 1-3m	14	14cm	750mm C/C	
GRASSES:								
C'KF'	CALAMAGROSTIS x ACUTIFLORA ' KARL FOERSTER'	FEATHER GRASS		0.75-1.5 x 0.5-1m	20	14cm	PLANT AS INDICATED	

*IT IS ESSENTIAL THAT BARBER DESIGN IS PRESENT FOR THE PLANTING SET OUT AS PLANT QUANTITIES REMAIN THE SAME BUT LAYOUT VARIES FROM LEVEL TO LEVEL
**IMPORTED ORGANIC TOPSOIL TO TERRACE PLANTERS TO BE ECODYNAMICS ECO LIGHTWEIGHT PREMIUM PLANTER MIX OR SIMILAR LIGHTWEIGHT SOIL MIX

PLANTING SCHEDULE | PRIVATE TERRACES LEVEL 01 | SOUTH

CODE:	BOTANICAL NAME:	COMMON NAME:	NATIVE / INDIGENOUS:	MATURE HEIGHT x SPREAD:	QUANTITY:	SIZE AT TIME OF PLANTING:	SPACING:	COMMENTS:
SHRUBS:								
C'DB'	CORREA REFLEXA x PULCHELLA 'DUSKY BELLS'	NATIVE FUSCIA	NATIVE	0.5-1 x 2-4m	5	20cm	PLANT AS INDICATED	
HV	HEUCHERA VILLOSA Var.	CORAL BELLS		0.6 x 0.5m	10	20cm	PLANT AS INDICATED	
GROUNDCOVER AND CASCADING:								
PS	PARTHENOCISSUS SIKKIMENSIS	SIKKIM CREEPER		0.5-10 x 0.5-10m	28	14cm	300mm C/C	
VM'A'	VINCA MINOR 'ALBA'	WHITE DWARF PERIWINKLE		0.2 x 0.45-1m	10	14cm	300mm C/C	
GRASSES:								
PP'K'	POA POIFORMIS 'KINGSDALE'	TUSSOCK GRASS	NATIVE	0.45-0.6 x 0.6m	8	14cm	PLANT AS INDICATED	

*IT IS ESSENTIAL THAT BARBER DESIGN IS PRESENT FOR THE PLANTING SET OUT
**IMPORTED ORGANIC TOPSOIL TO TERRACE PLANTERS TO BE ECODYNAMICS ECO LIGHTWEIGHT PREMIUM PLANTER MIX OR SIMILAR LIGHTWEIGHT SOIL MIX

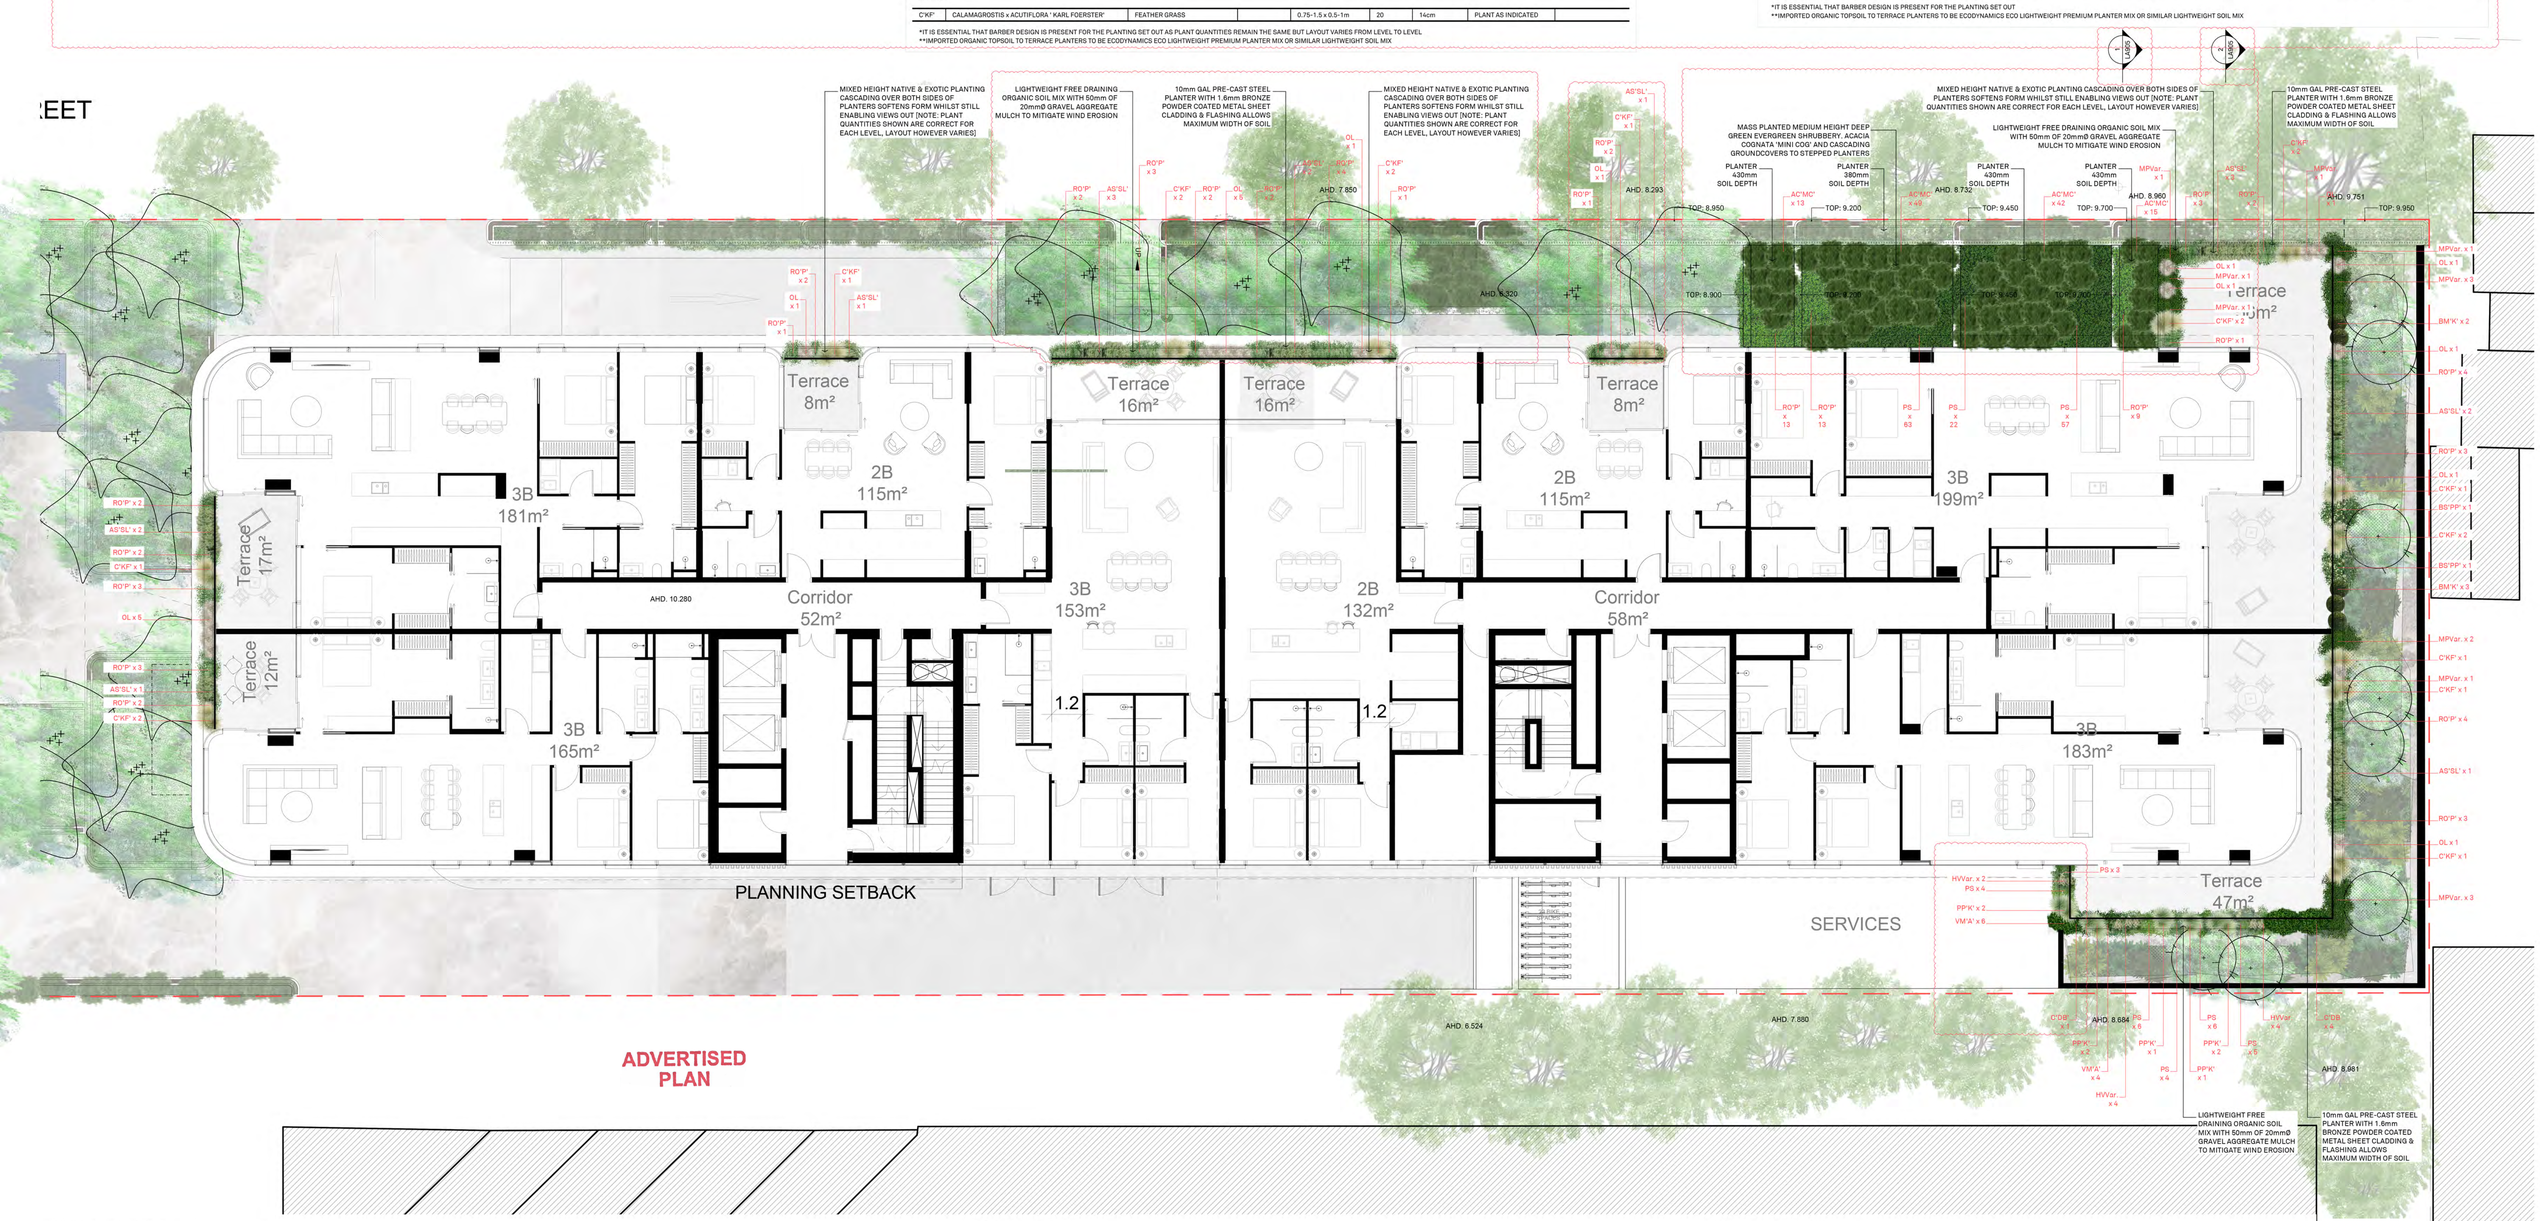

PLANTING LEGEND
PRIVATE TERRACES | EASTERN, NORTHERN & WESTERN ASPECTS

- OL | OENOTHERA LINDHEIMERI — WHITE GAURA
- BM | BUXUS MICROPHYLLA — JAPANESE BOX
- AS'SL' | ADENANTHOS SERICEUS 'SILVER LINING' — DWARF WOOLLY BUSH
- C'KF' | CALAMAGROSTIS 'KARL FOERSTER' — FEATHER GRASS
- ROP | ROSMARINUS OFFICINALIS VAR. PROSTRATUS — PROSTRATE ROSMARY — TRAILING / CASCADING
- MP | MYOPORUM PARVIFOLIUM Var. — CREEPING BOOBIALLA — TRAILING / CASCADING
- BS'PP' | BANKSIA SERRATA 'PYGMY POSSUM' — PYGMY POSSUM SAW BANKSIA — TRAILING / CASCADING

PLANTING LEGEND
PRIVATE TERRACES | SOUTHERN ASPECT

- C'DB' | CORREA REFLEXA X PULCHELLA — 'DUSKY BELLS' — NATIVE FUSCIA
- HV | HUECHERA VILLOSA Var. — CORAL BELLS
- PP'K' | POA POIFORMIS ' KINGSDALE' — COMMON TUSSOCK GRASS
- VM'A' | VINCA MINOR 'ALBA' — WHITE DWARF PERIWINKLE — TRAILING / CASCADING
- PS | PARTHENOCISSUS SIKKIMENSIS — SIKKIM CREEPER — TRAILING / CASCADING

REFER TO SUPPORTING DOCUMENT FOR PLANT SPECIES IMAGERY

PLANTING LEGEND
STEPPED PLANTERS

- AC'MC' | ACACIA COGNATA 'MINI COG' — DWARF RIVER WATTLE
- PS | PARTHENOCISSUS SIKKIMENSIS — SIKKIM CREEPER — TRAILING / CASCADING
- ROP | ROSMARINUS OFFICINALIS Var. PROSTRATE ROSMARY — PROSTRATE ROSEMARY — TRAILING / CASCADING

This copied document to be made available for the sole purpose of enabling its consideration and review as part of a planning process under the Planning and Environment Act 1987. The document must not be used for any purpose which may breach any copyright

GENERAL NOTES:

THIS DRAWING IS TO BE READ IN CONJUNCTION WITH ALL OTHER LANDSCAPE PLANS, RELEVANT NOTES & DOCUMENTATION, BUILDING CONSTRUCTION DRAWINGS & ENGINEERING DRAWINGS.

ALL DIMENSIONS AND LEVELS ARE TO BE CHECKED & CONFIRMED PRIOR TO COMMENCEMENT OF ANY WORKS.

ANY DISCREPANCIES ARE TO BE BROUGHT TO THE ATTENTION OF BARBER DESIGN.

REV	DATE	DESCRIPTION
02	23.01.2024	RFI	UPDATES TO SLATER ST INTERFACE
		TERRACE RATIONALISATION
–	–	–

PROJECT
437 ST KILDA ROAD, MELBOURNE
LANDSCAPE ARCHITECTURAL DRAWINGS

DRAWING NAME
GENERAL ARRANGEMENT & PLANTING PLAN LEVEL 01 | COLOUR

DRAWING NO.
LA_101.1

STATUS: TOWN PLANNING
SCALE: 1:100 @ B1
REV: 02
JOB NO.: 23.533
DATE: JANUARY 2024

CLIENT: cbus & GLG
STRUCTURAL
ARCHITECT: BATESSMART
CIVIL

Copyright ©

BARBER
web: www.barberdesign.com.au
email: sam@barberdesign.com.au
phone: +61 (3) 9510 8912
phone: +61 (0)417 358 357
mail: 1a Chatsworth Road, Prahran VIC 3181

PLANTING SCHEDULE | LEVEL 01 | STEPPED PLANTERS

CODE:	BOTANICAL NAME:	COMMON NAME:	NATIVE / INDIGENOUS:	MATURE HEIGHT x SPREAD:	QUANTITY:	SIZE AT TIME OF PLANTING:	SPACING:	COMMENTS:
SHRUBS:								
AC'MC'	ACACIA COGNATA 'MINI COG'	RIVER WATTLE	NATIVE	0.75-1 x 1-1.5m	119	25cm	PLANT AS INDICATED	
GROUNDCOVER AND CASCADING:								
PS	PARTHENOCISSUS SIKKIMENSIS	SIKKIM CREEPER		0.5-10 x 0.5-10m	142	14cm	300mm C/C	
RO'P'	ROSMARINUS OFFICINALIS VAR. PROSTRATUS	PROSTRATE ROSEMARY		0.2-0.3 x 1.2-2m	35	14cm	500mm C/C	

*IT IS ESSENTIAL THAT BARBER DESIGN IS PRESENT FOR THE PLANTING SET OUT
**IMPORTED ORGANIC TOPSOIL TO TERRACE PLANTERS TO BE ECODYNAMICS ECO LIGHTWEIGHT PREMIUM PLANTER MIX OR SIMILAR LIGHTWEIGHT SOIL MIX

PLANTING SCHEDULE | PRIVATE TERRACES LEVEL 01 | NORTH, EAST & WEST

CODE:	BOTANICAL NAME:	COMMON NAME:	NATIVE / INDIGENOUS:	MATURE HEIGHT x SPREAD:	QUANTITY:	SIZE AT TIME OF PLANTING:	SPACING:	COMMENTS:
SHRUBS & HERBACEOUS:								
AS'SL'	ADENANTHOS SERICEUS 'SILVER LINING'	WOOLLY BUSH	NATIVE	0.4 x 1.5m	18	20cm	PLANT AS INDICATED	
BM	BUXUS MICROPHYLLA Var. KOREANA	KOREAN BOX		1 x 1m	5	25cm	PLANT AS INDICATED	
OL	OENOTHERA LINDHEIMERI	WHITE GAURA		0.6-1.5 x 0.6-1.2m	21	20cm	PLANT AS INDICATED	
GROUNDCOVER AND CASCADING:								
BS'PP'	BANKSIA SERRATA 'PYGMY POSSUM'	PYGMY POSSUM BANKSIA	NATIVE	0.3-0.4 x 2.5-3m	2	20cm	1000mm C/C	
RO'P'	ROSMARINUS OFFICINALIS VAR. PROSTRATUS	PROSTRATE ROSEMARY		0.2-0.3 x 1.2-2m	49	14cm	500mm C/C	
MPVar	MYOPORUM PARVIFOLIUM Var.	CREEPING BOOBIALLA	NATIVE	0.2-0.3 x 1-3m	14	14cm	750mm C/C	
GRASSES:								
C'KF'	CALAMAGROSTIS x ACUTIFLORA ' KARL FOERSTER'	FEATHER GRASS		0.75-1.5 x 0.5-1m	20	14cm	PLANT AS INDICATED	

*IT IS ESSENTIAL THAT BARBER DESIGN IS PRESENT FOR THE PLANTING SET OUT AS PLANT QUANTITIES REMAIN THE SAME BUT LAYOUT VARIES FROM LEVEL TO LEVEL
**IMPORTED ORGANIC TOPSOIL TO TERRACE PLANTERS TO BE ECODYNAMICS ECO LIGHTWEIGHT PREMIUM PLANTER MIX OR SIMILAR LIGHTWEIGHT SOIL MIX

PLANTING SCHEDULE | PRIVATE TERRACES LEVEL 01 | SOUTH

CODE:	BOTANICAL NAME:	COMMON NAME:	NATIVE / INDIGENOUS:	MATURE HEIGHT x SPREAD:	QUANTITY:	SIZE AT TIME OF PLANTING:	SPACING:	COMMENTS:
SHRUBS:								
C'DB'	CORREA REFLEXA x PULCHELLA 'DUSKY BELLS'	NATIVE FUSCIA	NATIVE	0.5-1 x 2-4m	5	20cm	PLANT AS INDICATED	
HV	HEUCHERA VILLOSA Var.	CORAL BELLS		0.6 x 0.5m	10	20cm	PLANT AS INDICATED	
GROUNDCOVER AND CASCADING:								
PS	PARTHENOCISSUS SIKKIMENSIS	SIKKIM CREEPER		0.5-10 x 0.5-10m	28	14cm	300mm C/C	
VM'A'	VINCA MINOR 'ALBA'	WHITE DWARF PERIWINKLE		0.2 x 0.45-1m	10	14cm	300mm C/C	
GRASSES:								
PP'K'	POA POIFORMIS 'KINGSDALE'	TUSSOCK GRASS	NATIVE	0.45-0.6 x 0.6m	8	14cm	PLANT AS INDICATED	

*IT IS ESSENTIAL THAT BARBER DESIGN IS PRESENT FOR THE PLANTING SET OUT
**IMPORTED ORGANIC TOPSOIL TO TERRACE PLANTERS TO BE ECODYNAMICS ECO LIGHTWEIGHT PREMIUM PLANTER MIX OR SIMILAR LIGHTWEIGHT SOIL MIX

KINGSTON PARK

EET

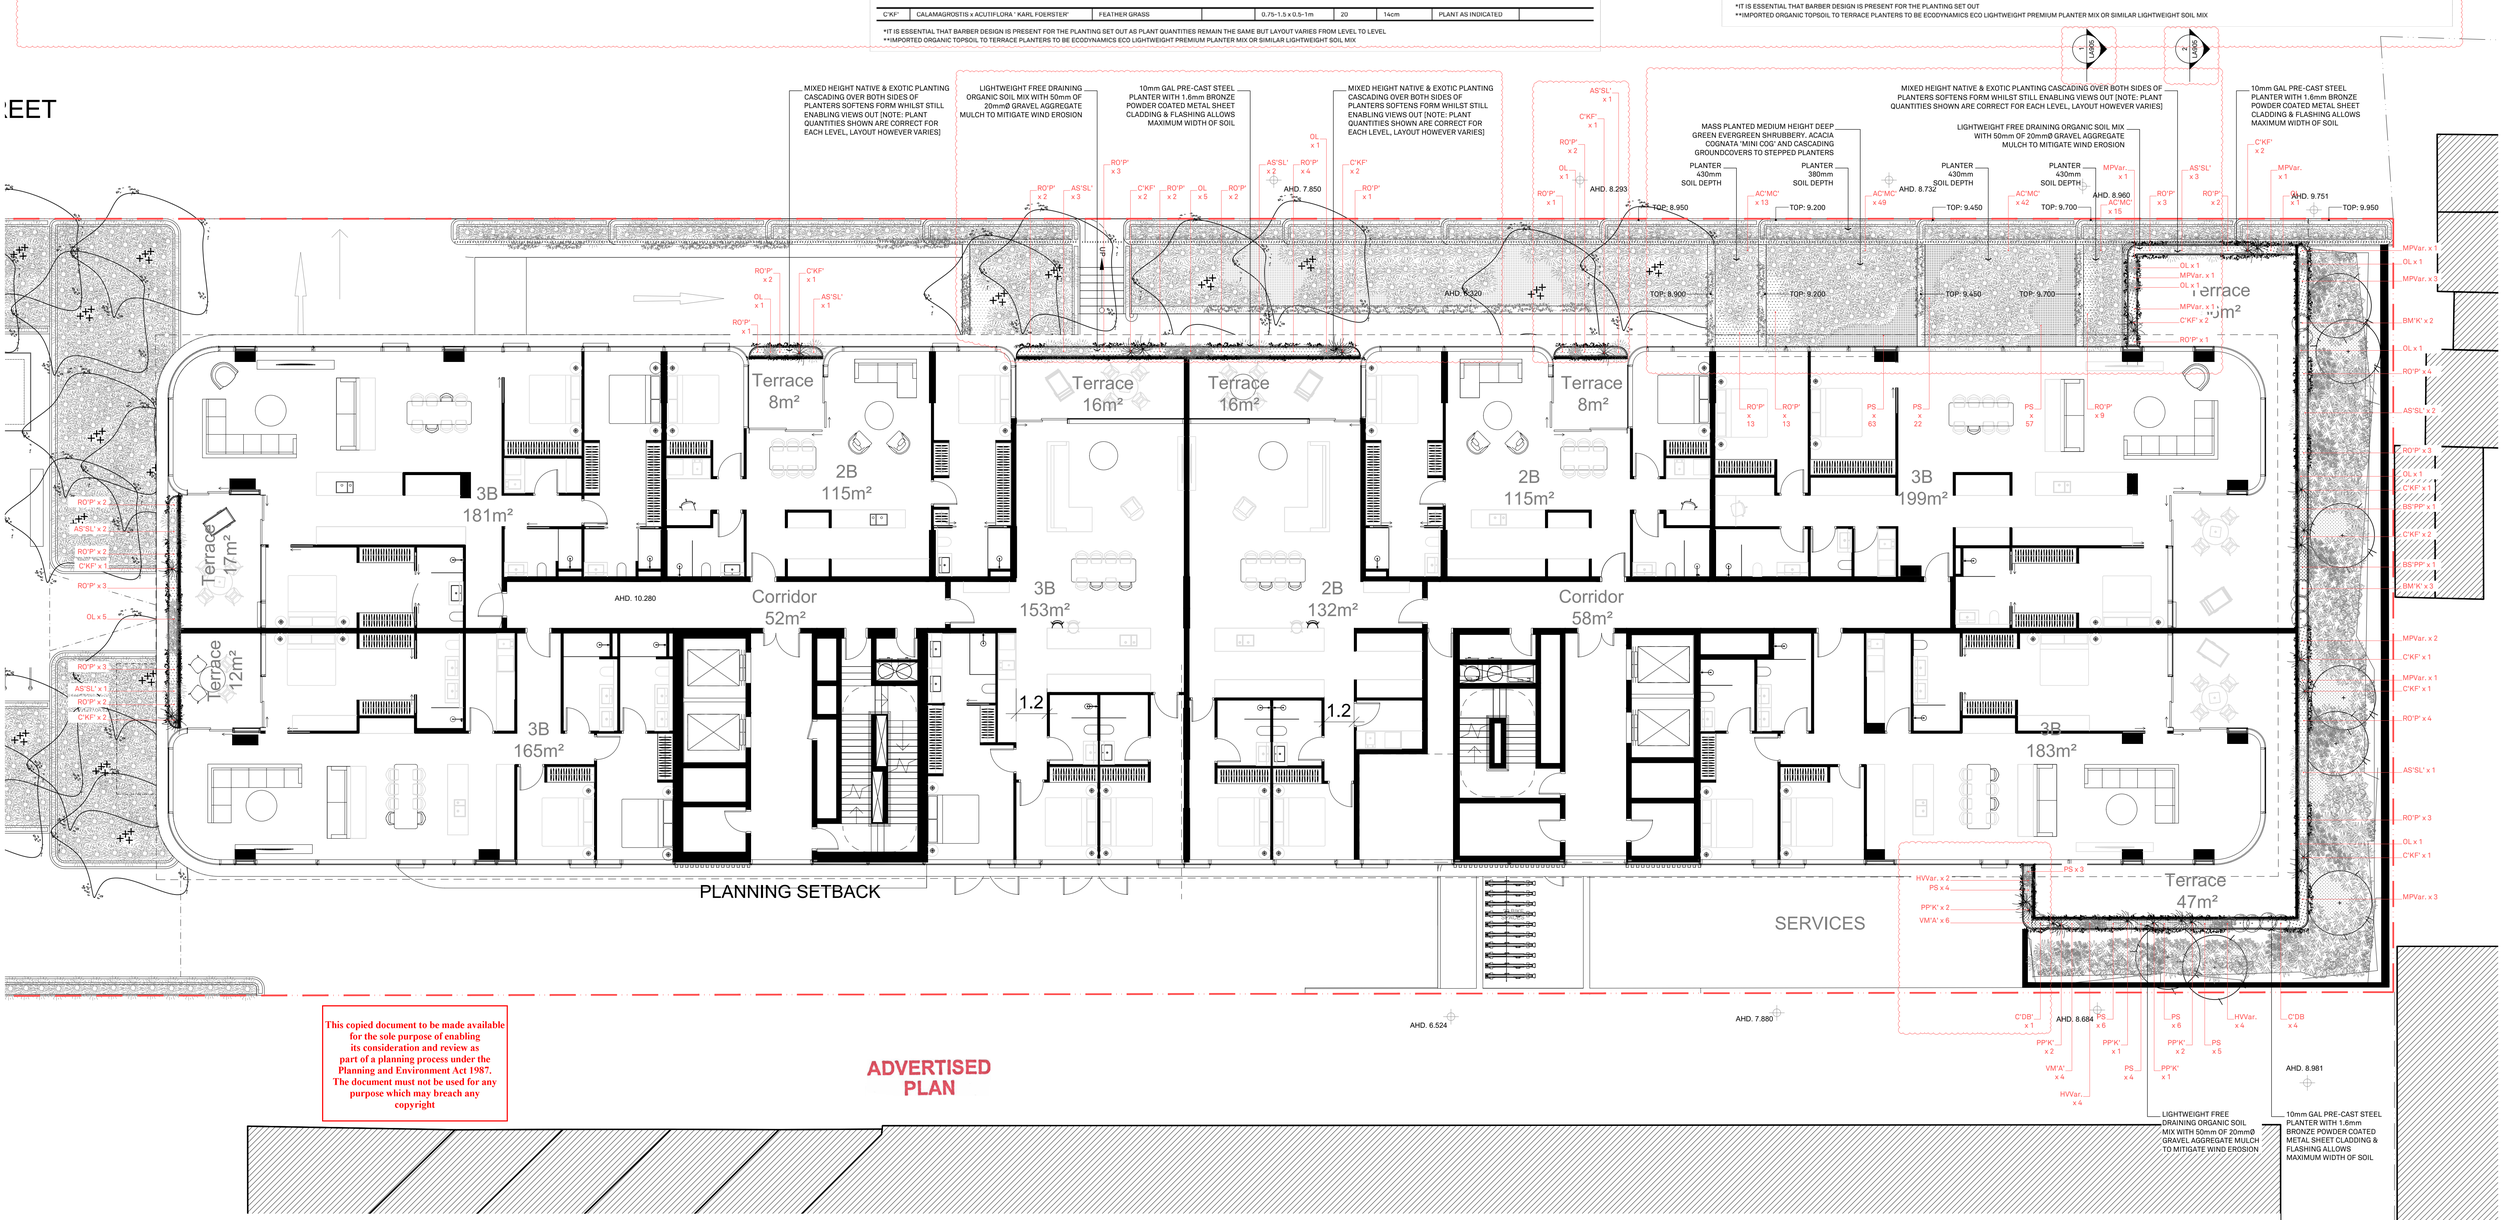

This copied document to be made available for the sole purpose of enabling its consideration and review as part of a planning process under the Planning and Environment Act 1987. The document must not be used for any purpose which may breach any copyright

ADVERTISED PLAN

PLANTING LEGEND
PRIVATE TERRACES | EASTERN, NORTHERN & WESTERN ASPECTS

- OL | OENOTHERA LINDHEIMERI — WHITE GAURA
- BM | BUXUS MICROPHYLLA — JAPANESE BOX
- AS'SL' | ADENANTHOS SERICEUS 'SILVER LINING' — DWARF WOOLLY BUSH
- C'KF' | CALAMAGROSTIS 'KARL FOERSTER' — FEATHER GRASS
- ROP | ROSMARINUS OFFICINALIS VAR. PROSTRATUS — PROSTRATE ROSMARY, TRAILING / CASCADING
- MP | MYOPORUM PARVIFOLIUM Var. — CREEPING BOOBIALLA, TRAILING / CASCADING
- BS'PP' | BANKSIA SERRATA 'PYGMY POSSUM' — PYGMY POSSUM SAW BANKSIA, TRAILING / CASCADING

PLANTING LEGEND
PRIVATE TERRACES | SOUTHERN ASPECT

- C'DB' | CORREA REFLEXA X PULCHELLA 'DUSKY BELLS' — NATIVE FUSCIA
- HV | HUECHERA VILLOSA Var. — CORAL BELLS
- PP'K' | POA POIFORMIS ' KINGSDALE' — COMMON TUSSOCK GRASS
- VM'A' | VINCA MINOR 'ALBA' — WHITE DWARF PERIWINKLE, TRAILING / CASCADING
- PS | PARTHENOCISSUS SIKKIMENSIS — SIKKIM CREEPER, TRAILING / CASCADING

REFER TO SUPPORTING DOCUMENT FOR PLANT SPECIES IMAGERY

PLANTING LEGEND
STEPPED PLANTERS

- AC'MC' | ACACIA COGNATA 'MINI COG' — DWARF RIVER WATTLE
- PS | PARTHENOCISSUS SIKKIMENSIS — SIKKIM CREEPER, TRAILING / CASCADING
- ROP | ROSMARINUS OFFICINALIS Var. PROSTRATUS — PROSTRATE ROSMARY, TRAILING / CASCADING

GENERAL NOTES:

THIS DRAWING IS TO BE READ IN CONJUNCTION WITH ALL OTHER LANDSCAPE PLANS, RELEVANT NOTES & DOCUMENTATION, BUILDING CONSTRUCTION DRAWINGS & ENGINEERING DRAWINGS.

ALL DIMENSIONS AND LEVELS ARE TO BE CHECKED & CONFIRMED PRIOR TO COMMENCEMENT OF ANY WORKS.

ANY DISCREPANCIES ARE TO BE BROUGHT TO THE ATTENTION OF BARBER DESIGN.

REV	DATE	DESCRIPTION	REV	DATE	DESCRIPTION
02	23.01.2024	RFI	UPDATES TO SLATER ST INTERFACE TERRACE RATIONALISATION	-	-	-

PROJECT
437 ST KILDA ROAD, MELBOURNE
LANDSCAPE ARCHITECTURAL DRAWINGS

DRAWING NAME
GENERAL ARRANGEMENT & PLANTING PLAN LEVEL 01 | BLACK & WHITE

DRAWING NO.
LA_101.1.1

STATUS
TOWN PLANNING

SCALE
1:100 @ B1

REV
02

JOB NO.
23.533

DATE
JANUARY 2024

CLIENT
cbus & GLG

STRUCTURAL

ARCHITECT
BATESSMART

CIVIL

Copyright ©

BARBER
web: www.barberdesign.com.au
email: sam@barberdesign.com.au
phone: +61 (3) 9510 8912
phone: +61 (0)417 358 357
mail: 1a Chatsworth Road, Prahran VIC 3181

ADVERTISED PLAN

PLANTING SCHEDULE | PRIVATE TERRACES LEVELS 02 - 04

CODE:	BOTANICAL NAME:	COMMON NAME:	NATIVE / INDIGENOUS:	MATURE HEIGHT x SPREAD:	QUANTITY:	SIZE AT TIME OF PLANTING:	SPACING:	COMMENTS:
SHRUBS & HERBACEOUS:								
AS'SL'	ADENANTHOS SERICEUS 'SILVER LINING'	WOOLLY BUSH	NATIVE	0.4 x 1.5m	13	20cm	PLANT AS INDICATED	
OL	OENOTHERA LINDHEIMERI	WHITE GAURA		0.6-1.5 x 0.6-1.2m	18	20cm	PLANT AS INDICATED	
GROUNDCOVER AND CASCADING:								
RO'P'	ROSMARINUS OFFICINALIS VAR. PROSTRATUS	PROSTRATE ROSEMARY		0.2-0.3 x 1.2-2m	43	14cm	500mm C/C	
GRASSES:								
C'KF'	CALAMAGROSTIS x ACUTIFLORA ' KARL FOERSTER'	FEATHER GRASS		0.75-1.5 x 0.5-1m	12	14cm	PLANT AS INDICATED	

*IT IS ESSENTIAL THAT BARBER DESIGN IS PRESENT FOR THE PLANTING SET OUT AS PLANT QUANTITIES REMAIN THE SAME BUT LAYOUT VARIES FROM LEVEL TO LEVEL
**IMPORTED ORGANIC TOPSOIL TO TERRACE PLANTERS TO BE ECODYNAMICS ECO LIGHTWEIGHT PREMIUM PLANTER MIX OR SIMILAR LIGHTWEIGHT SOIL MIX

SLATER STREET

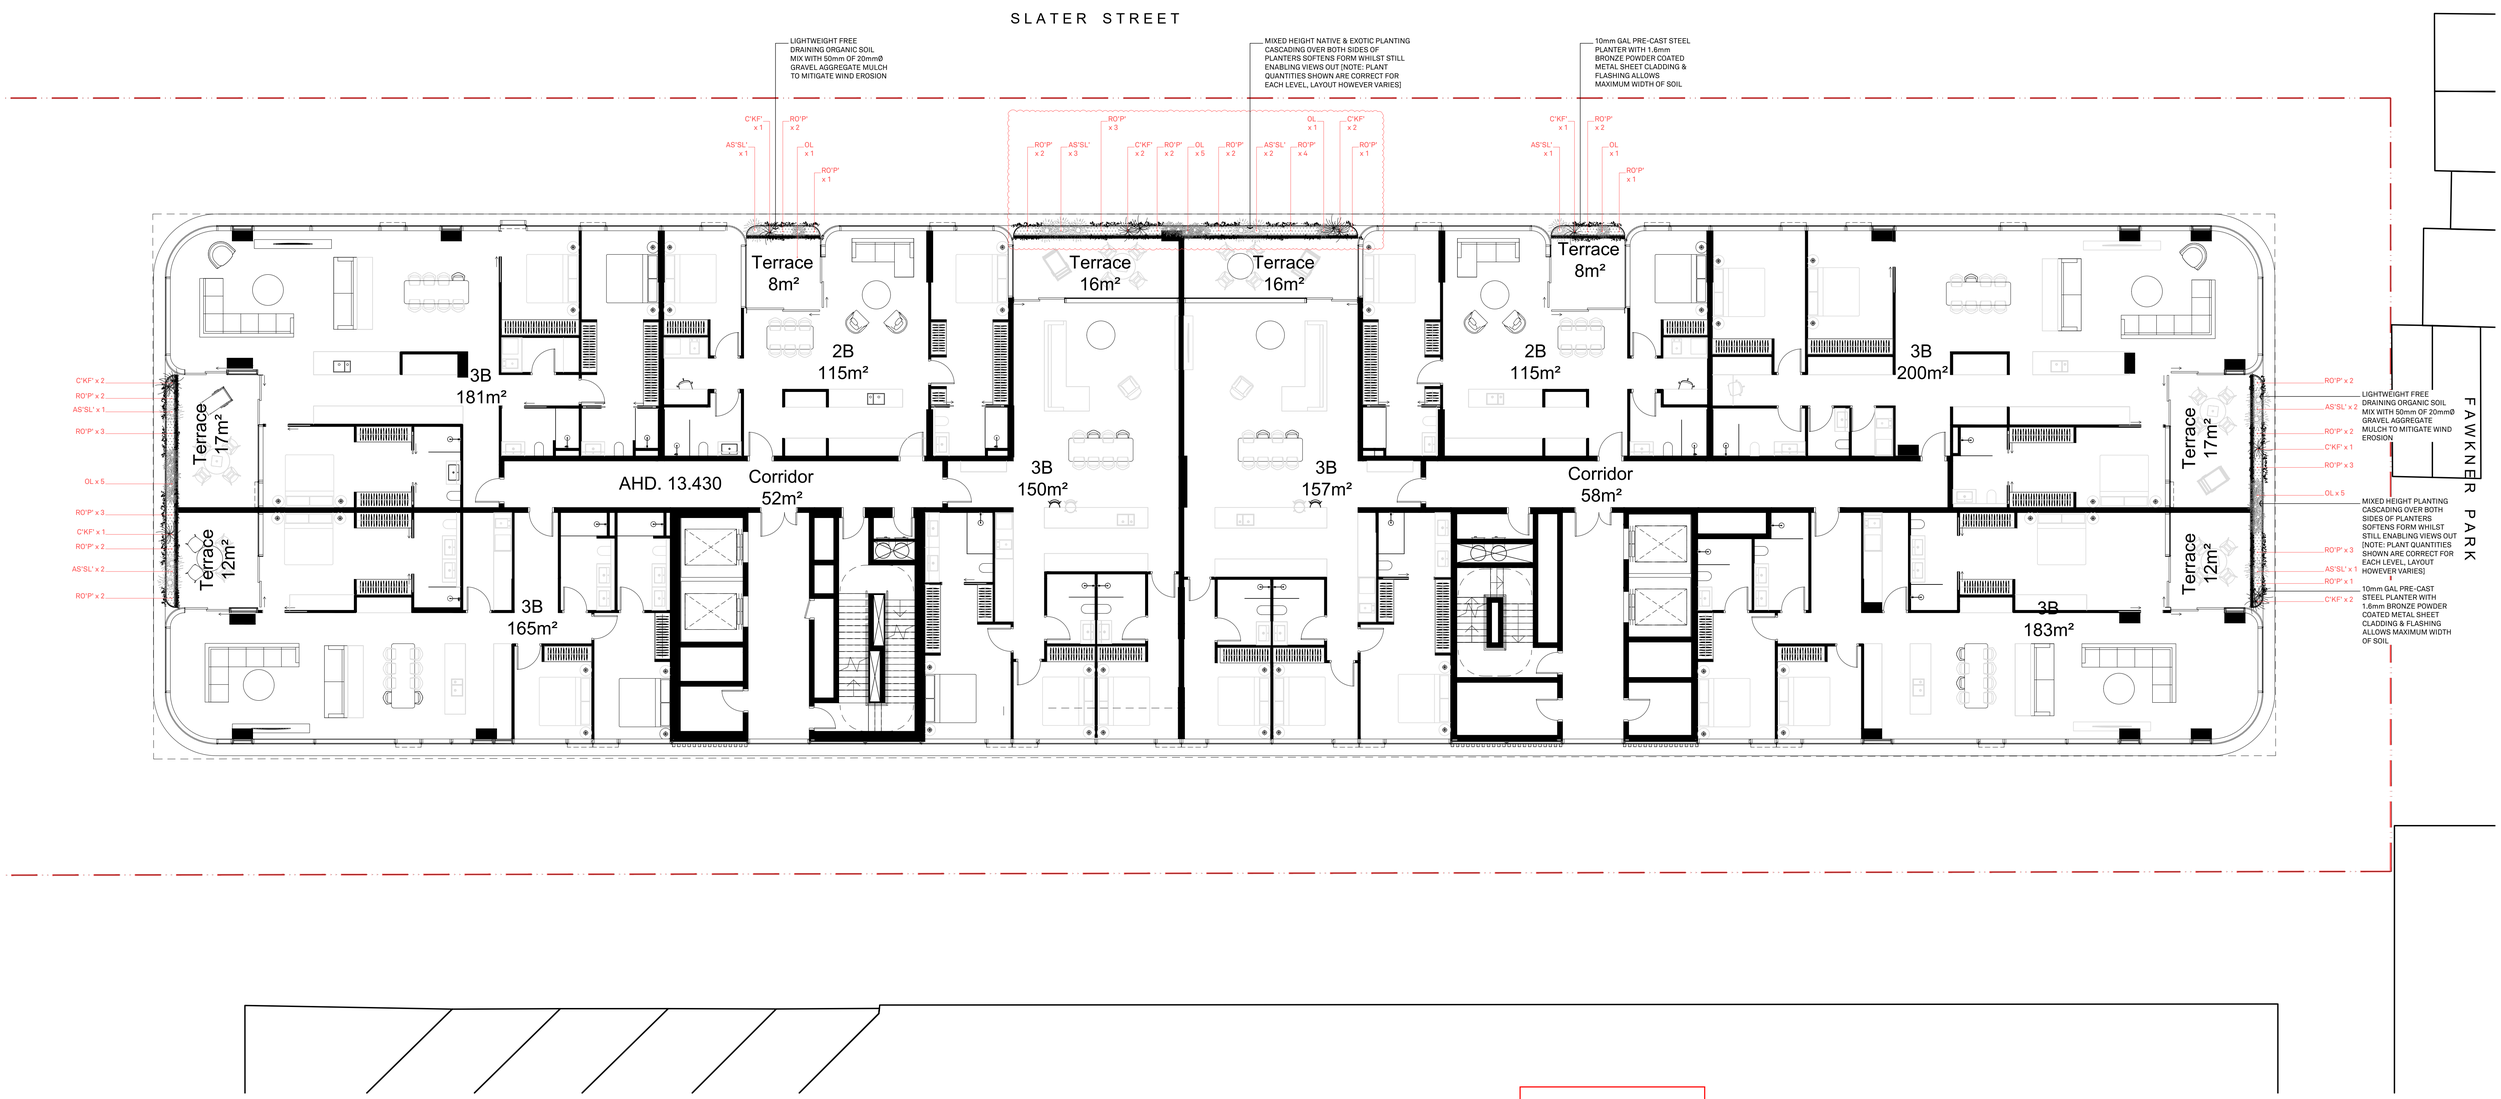

PLANTING LEGEND

- OL | OENOTHERA LINDHEIMERI — WHITE GAURA
- BM | BUXUS MICROPHYLLA — JAPANESE BOX
- AS'SL' | ADENANTHOS SERICEUS 'SILVER LINING' — DWARF WOOLLY BUSH
- C'KF' | CALAMAGROSTIS 'KARL FOERSTER' — FEATHER GRASS
- ROP | ROSMARINUS OFFICINALIS VAR. PROSTRATUS — PROSTRATE ROSMARY, TRAILING / CASCADING
- MP | MYOPORUM PARVIFOLIUM Var. — CREEPING BOOBIALLA, TRAILING / CASCADING
- BS'PP' | BANKSIA SERRATA 'PYGMY POSSUM' — PYGMY POSSUM SAW BANKSIA, TRAILING / CASCADING

REFER TO SUPPORTING DOCUMENT FOR PLANT SPECIES IMAGERY

This copied document to be made available for the sole purpose of enabling its consideration and review as part of a planning process under the Planning and Environment Act 1987. The document must not be used for any purpose which may breach any copyright

GENERAL NOTES:

THIS DRAWING IS TO BE READ IN CONJUNCTION WITH ALL OTHER LANDSCAPE PLANS, RELEVANT NOTES & DOCUMENTATION, BUILDING CONSTRUCTION DRAWINGS & ENGINEERING DRAWINGS.

ALL DIMENSIONS AND LEVELS ARE TO BE CHECKED & CONFIRMED PRIOR TO COMMENCEMENT OF ANY WORKS.

ANY DISCREPANCIES ARE TO BE BROUGHT TO THE ATTENTION OF BARBER DESIGN.

REV	DATE	DESCRIPTION	REV	DATE	DESCRIPTION
02	23.01.2024	RFI	UPDATES TO SLATER ST INTERFACE	-	-	-
		TERRACE RATIONALISATION			

PROJECT
437 ST KILDA ROAD, MELBOURNE
LANDSCAPE ARCHITECTURAL DRAWINGS

DRAWING NAME
GENERAL ARRANGEMENT & PLANTING PLAN LEVELS 02 - 04

DRAWING NO.
LA_102

STATUS
TOWN PLANNING

SCALE
1:100 @ B1

REV
02

JOB NO.
23.533

DATE
JANUARY 2024

CLIENT
cbus & GLG
STRUCTURAL

ARCHITECT
BATESSMART.
CIVIL

Copyright ©

BARBER
web: www.barberdesign.com.au
email: sam@barberdesign.com.au
phone: +61 (3) 9510 8912
phone: +61 (0)417 358 357
mail: 1a Chatsworth Road, Prahran VIC 3181

This copied document to be made available for the sole purpose of enabling its consideration and review as part of a planning process under the Planning and Environment Act 1987. The document must not be used for any purpose which may breach any copyright

ADVERTISED PLAN

PLANTING SCHEDULE | PRIVATE TERRACES LEVEL 05

CODE:	BOTANICAL NAME:	COMMON NAME:	NATIVE / INDIGENOUS:	MATURE HEIGHT x SPREAD:	QUANTITY:	SIZE AT TIME OF PLANTING:	SPACING:	COMMENTS:
SHRUBS & HERBACEOUS:								
AS'SL'	ADENANTHOS SERICEUS 'SILVER LINING'	WOOLLY BUSH	NATIVE	0.4 x 1.5m	16	20cm	PLANT AS INDICATED	
BM	BUXUS MICROPHYLLA Var. KOREANA	KOREAN BOX		1 x 1m	6	25cm	PLANT AS INDICATED	
OL	OENOTHERA LINDHEIMERI	WHITE GAURA		0.6-1.5 x 0.6-1.2m	23	20cm	PLANT AS INDICATED	
GROUNDCOVER AND CASCADING:								
BS'PP'	BANKSIA SERRATA 'PYGMY POSSUM'	PYGMY POSSUM BANKSIA	NATIVE	0.3-0.4 x 2.5-3m	4	20cm	1000mm C/C	
RO'P'	ROSMARINUS OFFICINALIS VAR. PROSTRATUS	PROSTRATE ROSEMARY		0.2-0.3 x 1.2-2m	43	14cm	500mm C/C	
MPVar	MYOPORUM PARVIFOLIUM Var.	CREEPING BOOBIALLA	NATIVE	0.2-0.3 x 1-3m	7	14cm	750mm C/C	
GRASSES:								
C'KF'	CALAMAGROSTIS x ACUTIFLORA ' KARL FOERSTER'	FEATHER GRASS		0.75-1.5 x 0.5-1m	14	14cm	PLANT AS INDICATED	

*IT IS ESSENTIAL THAT BARBER DESIGN IS PRESENT FOR THE PLANTING SET OUT AS PLANT QUANTITIES REMAIN THE SAME BUT LAYOUT VARIES FROM LEVEL TO LEVEL
**IMPORTED ORGANIC TOPSOIL TO TERRACE PLANTERS TO BE ECODYNAMICS ECO LIGHTWEIGHT PREMIUM PLANTER MIX OR SIMILAR LIGHTWEIGHT SOIL MIX

PLANTING LEGEND

- OL | OENOTHERA LINDHEIMERI — WHITE GAURA
- BM | BUXUS MICROPHYLLA — JAPANESE BOX
- AS'SL' | ADENANTHOS SERICEUS 'SILVER LINING' — DWARF WOOLLY BUSH
- C'KF' | CALAMAGROSTIS 'KARL FOERSTER' — FEATHER GRASS
- ROP | ROSMARINUS OFFICINALIS VAR. PROSTRATUS — PROSTRATE ROSMARY — TRAILING / CASCADING
- MP | MYOPORUM PARVIFOLIUM Var. — CREEPING BOOBIALLA — TRAILING / CASCADING
- BS'PP' | BANKSIA SERRATA 'PYGMY POSSUM' — PYGMY POSSUM SAW BANKSIA — TRAILING / CASCADING

REFER TO SUPPORTING DOCUMENT FOR PLANT SPECIES IMAGERY

GENERAL NOTES:

THIS DRAWING IS TO BE READ IN CONJUNCTION WITH ALL OTHER LANDSCAPE PLANS, RELEVANT NOTES & DOCUMENTATION, BUILDING CONSTRUCTION DRAWINGS & ENGINEERING DRAWINGS.

ALL DIMENSIONS AND LEVELS ARE TO BE CHECKED & CONFIRMED PRIOR TO COMMENCEMENT OF ANY WORKS.

ANY DISCREPANCIES ARE TO BE BROUGHT TO THE ATTENTION OF BARBER DESIGN.

REV	DATE	DESCRIPTION	REV	DATE	DESCRIPTION
02	23.01.2024	RFI	UPDATES TO SLATER ST INTERFACE	-	-	-
		TERRACE RATIONALISATION			

PROJECT
437 ST KILDA ROAD, MELBOURNE
LANDSCAPE ARCHITECTURAL DRAWINGS

DRAWING NAME
GENERAL ARRANGEMENT & PLANTING PLAN LEVEL 05

DRAWING NO.
LA_105

STATUS
TOWN PLANNING

SCALE
1:100 @ B1

REV
02

JOB NO.
23.533

DATE
JANUARY 2024

N

CLIENT
cbus & GLG
STRUCTURAL

ARCHITECT
BATESSMART
CIVIL

Copyright ©

BARBER
web: www.barberdesign.com.au
email: sam@barberdesign.com.au
phone: +61 (3) 9510 8912
phone: +61 (0)417 358 357
mail: 1a Chatsworth Road, Prahran VIC 3181

This copied document to be made available for the sole purpose of enabling its consideration and review as part of a planning process under the Planning and Environment Act 1987. The document must not be used for any purpose which may breach any copyright

ADVERTISED PLAN

PLANTING SCHEDULE | PRIVATE TERRACES LEVELS 06 & 07

CODE:	BOTANICAL NAME:	COMMON NAME:	NATIVE / INDIGENOUS:	MATURE HEIGHT x SPREAD:	QUANTITY:	SIZE AT TIME OF PLANTING:	SPACING:	COMMENTS:
SHRUBS & HERBACEOUS:								
AS'SL'	ADENANTHOS SERICEUS 'SILVER LINING'	WOOLLY BUSH	NATIVE	0.4 x 1.5m	11	20cm	PLANT AS INDICATED	
BM	BUXUS MICROPHYLLA Var. KOREANA	KOREAN BOX		1 x 1m	2	25cm	PLANT AS INDICATED	
OL	OENOTHERA LINDHEIMERI	WHITE GAURA		0.6-1.5 x 0.6-1.2m	18	20cm	PLANT AS INDICATED	
GROUNDCOVER AND CASCADING:								
RO'P'	ROSMARINUS OFFICINALIS VAR. PROSTRATUS	PROSTRATE ROSEMARY		0.2-0.3 x 1.2-2m	43	14cm	500mm C/C	
GRASSES:								
C'KF'	CALAMAGROSTIS x ACUTIFLORA ' KARL FOERSTER'	FEATHER GRASS		0.75-1.5 x 0.5-1m	12	14cm	PLANT AS INDICATED	

*IT IS ESSENTIAL THAT BARBER DESIGN IS PRESENT FOR THE PLANTING SET OUT AS PLANT QUANTITIES REMAIN THE SAME BUT LAYOUT VARIES FROM LEVEL TO LEVEL
**IMPORTED ORGANIC TOPSOIL TO TERRACE PLANTERS TO BE ECODYNAMICS ECO LIGHTWEIGHT PREMIUM PLANTER MIX OR SIMILAR LIGHTWEIGHT SOIL MIX

SLATER STREET

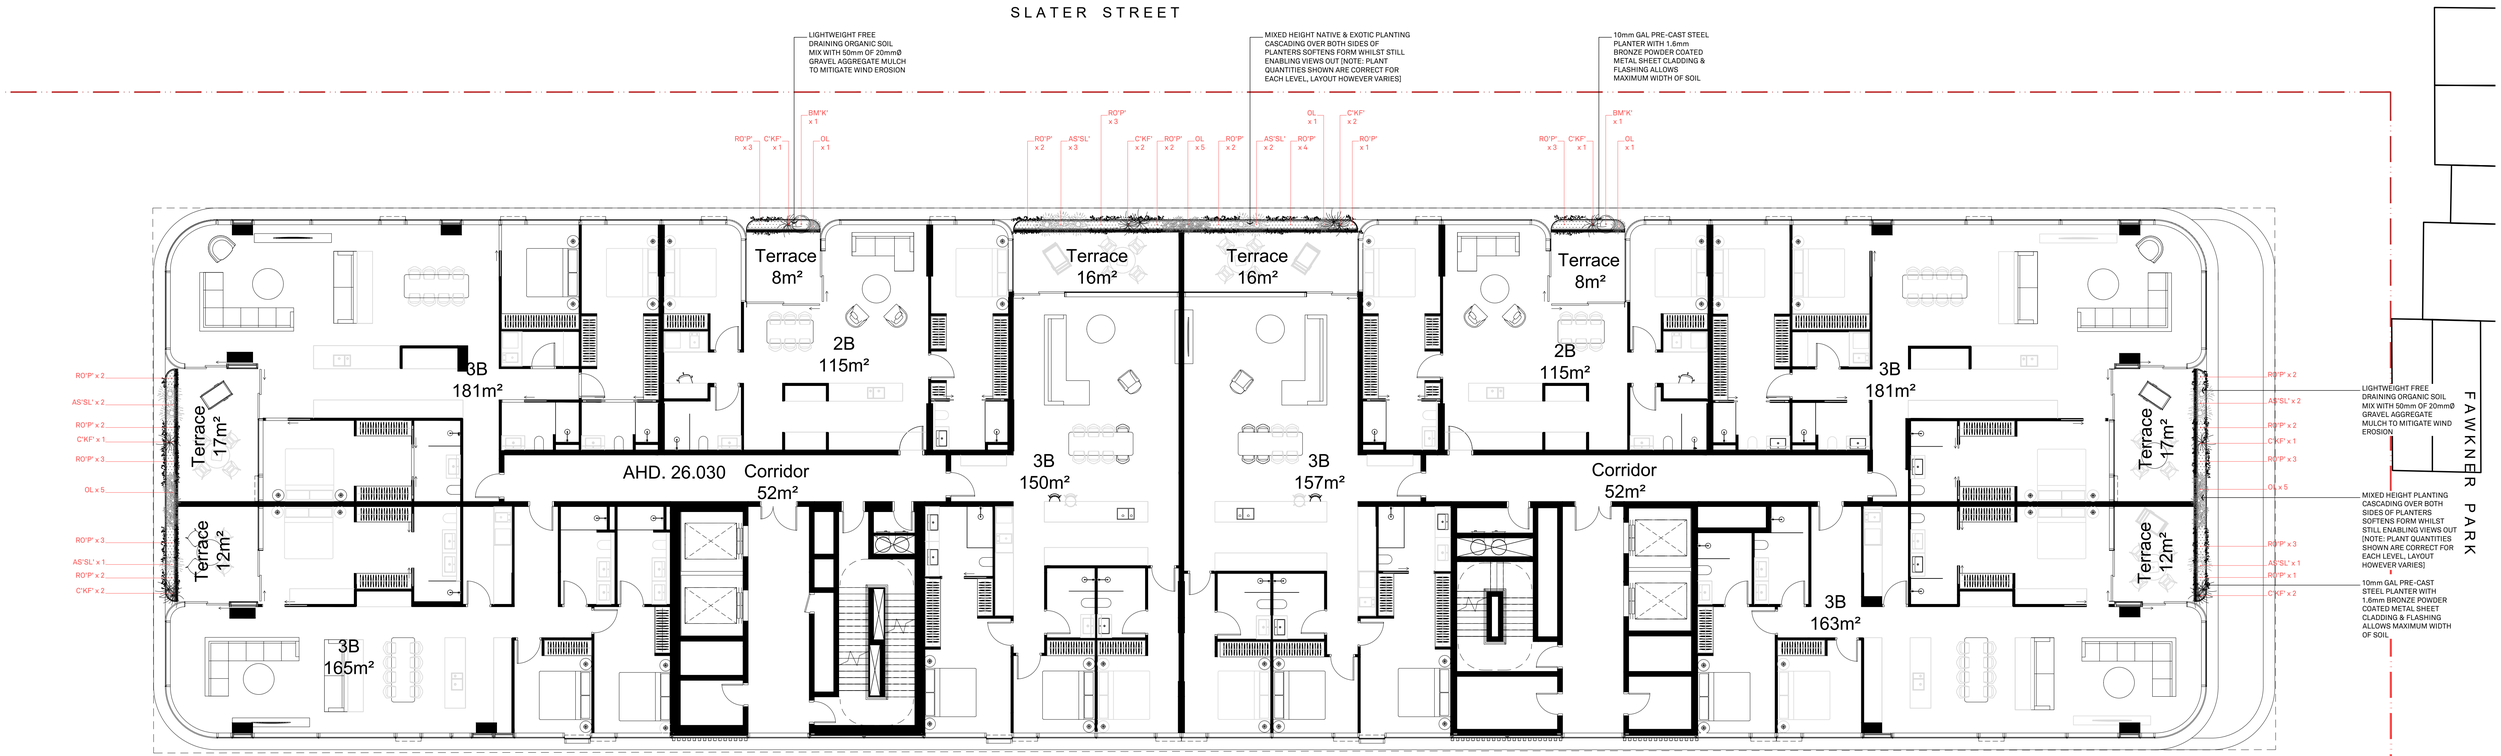

PLANTING LEGEND

- OL | OENOTHERA LINDHEIMERI — WHITE GAURA
- BM | BUXUS MICROPHYLLA — JAPANESE BOX
- AS'SL' | ADENANTHOS SERICEUS 'SILVER LINING' — DWARF WOOLLY BUSH
- C'KF' | CALAMAGROSTIS 'KARL FOERSTER' — FEATHER GRASS
- ROP | ROSMARINUS OFFICINALIS VAR. PROSTRATUS — PROSTRATE ROSMARY — TRAILING / CASCADING
- MP | MYOPORUM PARVIFOLIUM Var. — CREEPING BOOBIALLA — TRAILING / CASCADING
- BS'PP' | BANKSIA SERRATA 'PYGMY POSSUM' — PYGMY POSSUM SAW BANKSIA — TRAILING / CASCADING

REFER TO SUPPORTING DOCUMENT FOR PLANT SPECIES IMAGERY

GENERAL NOTES:

THIS DRAWING IS TO BE READ IN CONJUNCTION WITH ALL OTHER LANDSCAPE PLANS, RELEVANT NOTES & DOCUMENTATION, BUILDING CONSTRUCTION DRAWINGS & ENGINEERING DRAWINGS.

ALL DIMENSIONS AND LEVELS ARE TO BE CHECKED & CONFIRMED PRIOR TO COMMENCEMENT OF ANY WORKS.

ANY DISCREPANCIES ARE TO BE BROUGHT TO THE ATTENTION OF BARBER DESIGN.

REV	DATE	DESCRIPTION	REV	DATE	DESCRIPTION
02	23.01.2024	RFI	UPDATES TO SLATER ST INTERFACE	-	-	-
		TERRACE RATIONALISATION			

PROJECT
437 ST KILDA ROAD, MELBOURNE
LANDSCAPE ARCHITECTURAL DRAWINGS

DRAWING NAME
GENERAL ARRANGEMENT & PLANTING PLAN LEVELS 06 & 07

DRAWING NO.
LA_106

STATUS
TOWN PLANNING

SCALE
1:100 @ B1

REV
02

JOB NO.
23.533

DATE
JANUARY 2024

CLIENT
cbus & GLG
STRUCTURAL

ARCHITECT
BATESSMART
CIVIL

Copyright ©

BARBER
web: www.barberdesign.com.au
email: sam@barberdesign.com.au
phone: +61 (3) 9510 8912
phone: +61 (0)417 358 357
mail: 1a Chatsworth Road, Prahran VIC 3181

ADVERTISED PLAN

PLANTING SCHEDULE | PRIVATE TERRACES LEVELS 09 - 11

CODE:	BOTANICAL NAME:	COMMON NAME:	NATIVE / INDIGENOUS:	MATURE HEIGHT x SPREAD:	QUANTITY:	SIZE AT TIME OF PLANTING:	SPACING:	COMMENTS:
SHRUBS & HERBACEOUS:								
AS'SL'	ADENANTHOS SERICEUS 'SILVER LINING'	WOOLLY BUSH	NATIVE	0.4 x 1.5m	7	20cm	PLANT AS INDICATED	
OL	OENOTHERA LINDHEIMERI	WHITE GAURA		0.6-1.5 x 0.6-1.2m	11	20cm	PLANT AS INDICATED	
GROUNDCOVER AND CASCADING:								
RO'P'	ROSMARINUS OFFICINALIS VAR. PROSTRATUS	PROSTRATE ROSEMARY		0.2-0.3 x 1.2-2m	31	14cm	500mm C/C	
GRASSES:								
C'KF'	CALAMAGROSTIS x ACUTIFLORA ' KARL FOERSTER'	FEATHER GRASS		0.75-1.5 x 0.5-1m	8	14cm	PLANT AS INDICATED	

*IT IS ESSENTIAL THAT BARBER DESIGN IS PRESENT FOR THE PLANTING SET OUT AS PLANT QUANTITIES REMAIN THE SAME BUT LAYOUT VARIES FROM LEVEL TO LEVEL
**IMPORTED ORGANIC TOPSOIL TO TERRACE PLANTERS TO BE ECODYNAMICS ECO LIGHTWEIGHT PREMIUM PLANTER MIX OR SIMILAR LIGHTWEIGHT SOIL MIX

SLATER STREET

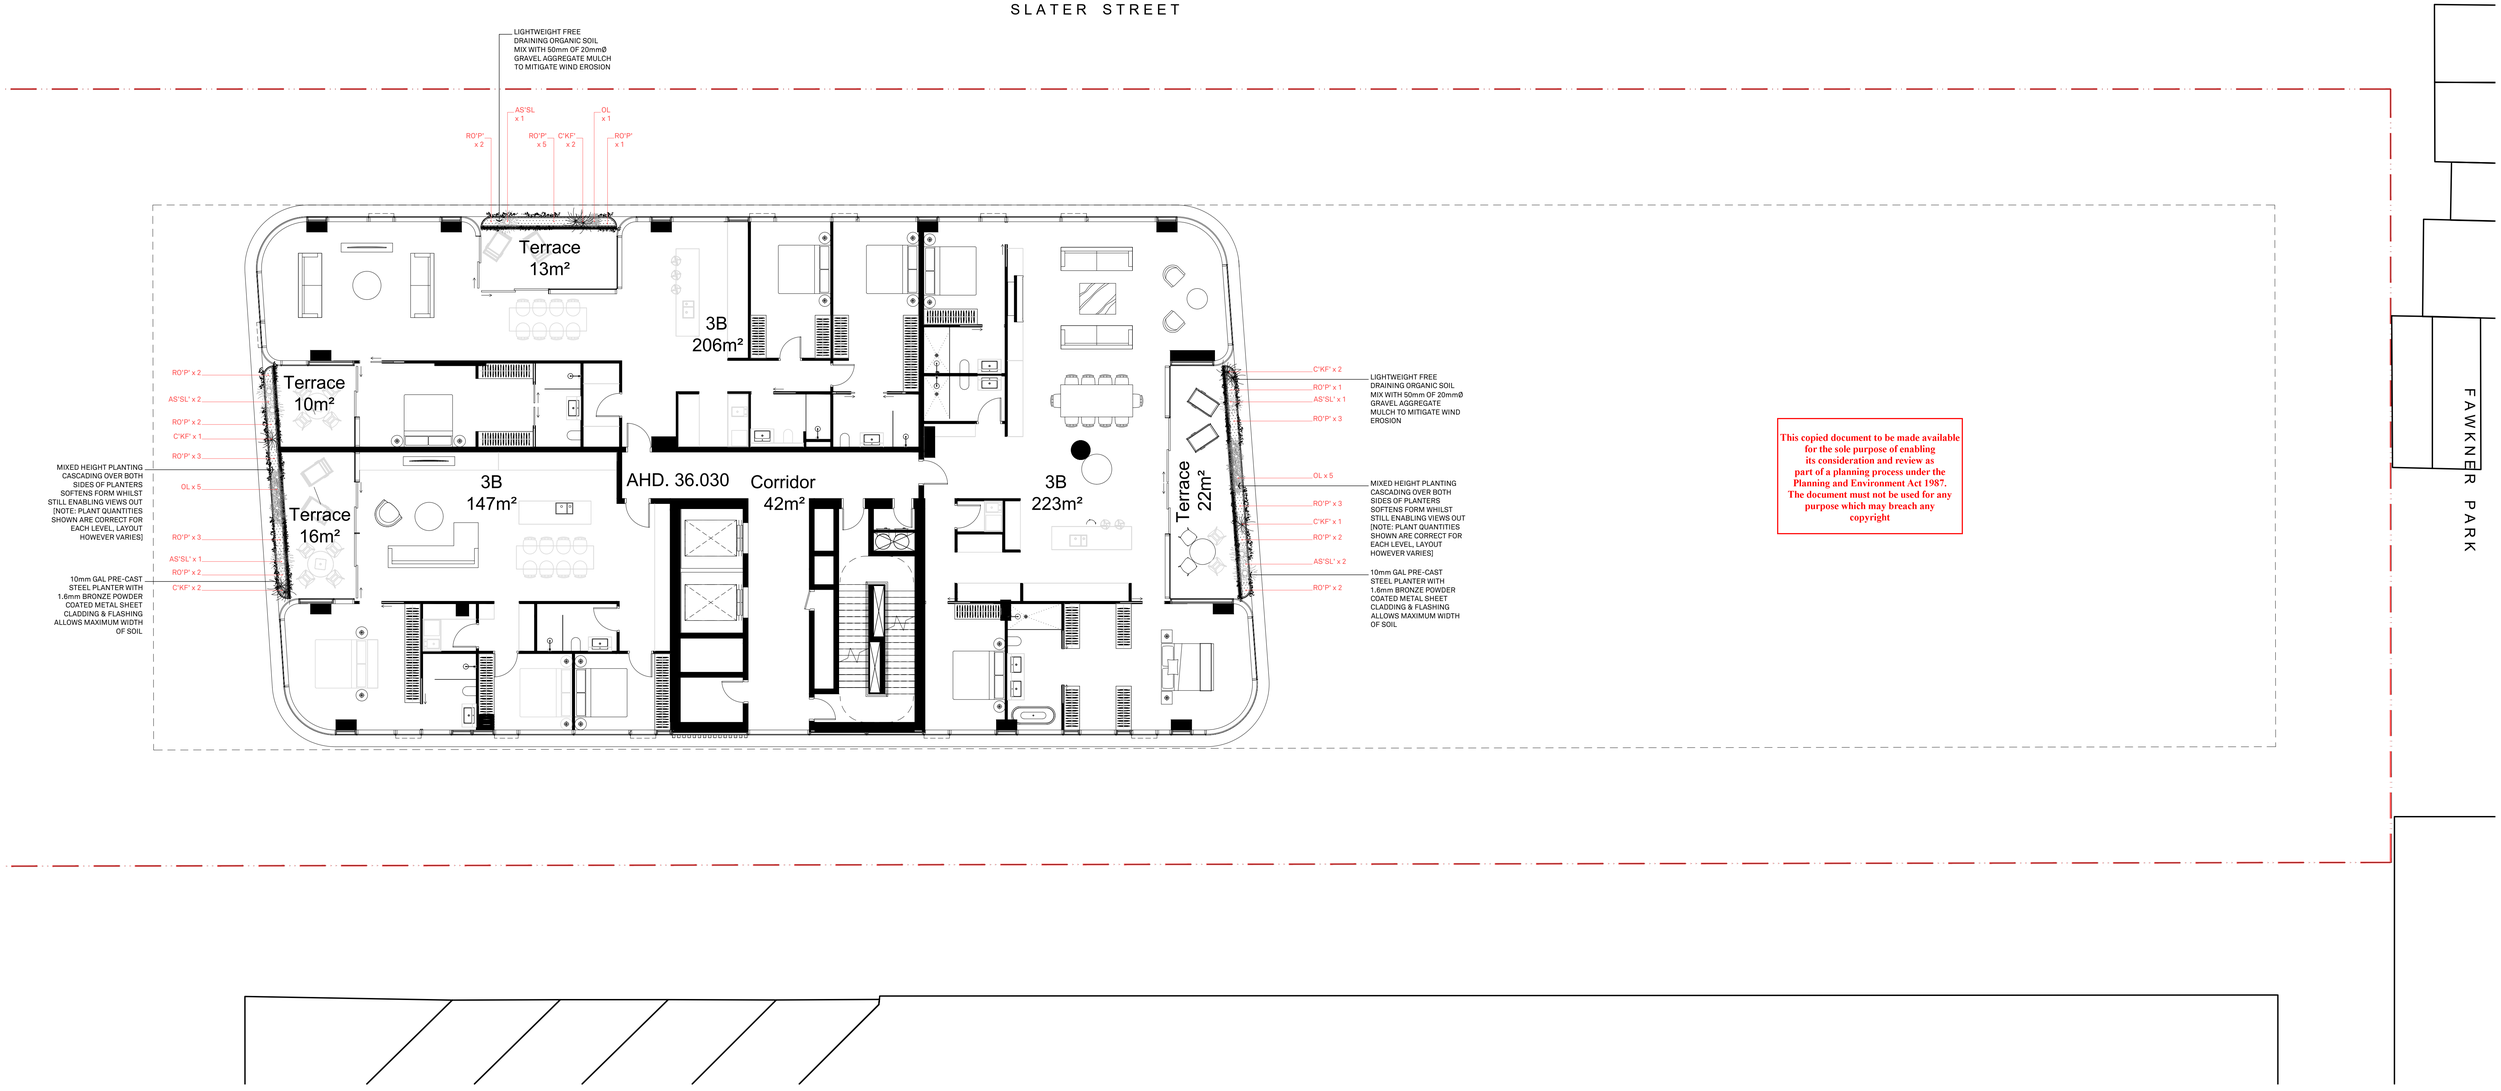

This copied document to be made available for the sole purpose of enabling its consideration and review as part of a planning process under the Planning and Environment Act 1987. The document must not be used for any purpose which may breach any copyright

PLANTING LEGEND

- OL | OENOTHERA LINDHEIMERI — WHITE GAURA
- BM | BUXUS MICROPHYLLA — JAPANESE BOX
- AS'SL' | ADENANTHOS SERICEUS 'SILVER LINING' — DWARF WOOLLY BUSH
- C'KF' | CALAMAGROSTIS 'KARL FOERSTER' — FEATHER GRASS
- ROP | ROSMARINUS OFFICINALIS VAR. PROSTRATUS — PROSTRATE ROSMARY — TRAILING / CASCADING
- MP | MYOPORUM PARVIFOLIUM Var. — CREEPING BOOBIALLA — TRAILING / CASCADING
- BS'PP' | BANKSIA SERRATA 'PYGMY POSSUM' — PYGMY POSSUM SAW BANKSIA — TRAILING / CASCADING

REFER TO SUPPORTING DOCUMENT FOR PLANT SPECIES IMAGERY

GENERAL NOTES:

THIS DRAWING IS TO BE READ IN CONJUNCTION WITH ALL OTHER LANDSCAPE PLANS, RELEVANT NOTES & DOCUMENTATION, BUILDING CONSTRUCTION DRAWINGS & ENGINEERING DRAWINGS.

ALL DIMENSIONS AND LEVELS ARE TO BE CHECKED & CONFIRMED PRIOR TO COMMENCEMENT OF ANY WORKS.

ANY DISCREPANCIES ARE TO BE BROUGHT TO THE ATTENTION OF BARBER DESIGN.

REV	DATE	DESCRIPTION	REV	DATE	DESCRIPTION
02	23.01.2024	RFI	UPDATES TO SLATER ST INTERFACE TERRACE RATIONALISATION	-	-	-

PROJECT
437 ST KILDA ROAD, MELBOURNE
LANDSCAPE ARCHITECTURAL DRAWINGS

DRAWING NAME
GENERAL ARRANGEMENT & PLANTING PLAN LEVELS 09 - 11

DRAWING NO.
LA_109

STATUS
TOWN PLANNING

SCALE
1:100 @ B1

REV
02

JOB NO.
23.533

DATE
JANUARY 2024

CLIENT
cbus & GLG
STRUCTURAL

ARCHITECT
BATESSMART
CIVIL

Copyright ©

BARBER
web: www.barberdesign.com.au
email: sam@barberdesign.com.au
phone: +61 (3) 9510 8912
phone: +61 (0)417 358 357
mail: 1a Chatsworth Road, Prahran VIC 3181

ADVERTISED PLAN

PLANTING SCHEDULE | PRIVATE TERRACES LEVELS 12 & 13

CODE:	BOTANICAL NAME:	COMMON NAME:	NATIVE / INDIGENOUS:	MATURE HEIGHT x SPREAD:	QUANTITY:	SIZE AT TIME OF PLANTING:	SPACING:	COMMENTS:
SHRUBS & HERBACEOUS:								
AS'SL'	ADENANTHOS SERICEUS 'SILVER LINING'	WOOLLY BUSH	NATIVE	0.4 x 1.5m	6	20cm	PLANT AS INDICATED	
OL	OENOTHERA LINDHEIMERI	WHITE GAURA		0.6-1.5 x 0.6-1.2m	10	20cm	PLANT AS INDICATED	
GROUNDCOVER AND CASCADING:								
RO'P'	ROSMARINUS OFFICINALIS VAR. PROSTRATUS	PROSTRATE ROSEMARY		0.2-0.3 x 1.2-2m	23	14cm	500mm C/C	
GRASSES:								
C'KF'	CALAMAGROSTIS x ACUTIFLORA ' KARL FOERSTER'	FEATHER GRASS		0.75-1.5 x 0.5-1m	6	14cm	PLANT AS INDICATED	

*IT IS ESSENTIAL THAT BARBER DESIGN IS PRESENT FOR THE PLANTING SET OUT AS PLANT QUANTITIES REMAIN THE SAME BUT LAYOUT VARIES FROM LEVEL TO LEVEL
**IMPORTED ORGANIC TOPSOIL TO TERRACE PLANTERS TO BE ECODYNAMICS ECO LIGHTWEIGHT PREMIUM PLANTER MIX OR SIMILAR LIGHTWEIGHT SOIL MIX

SLATER STREET

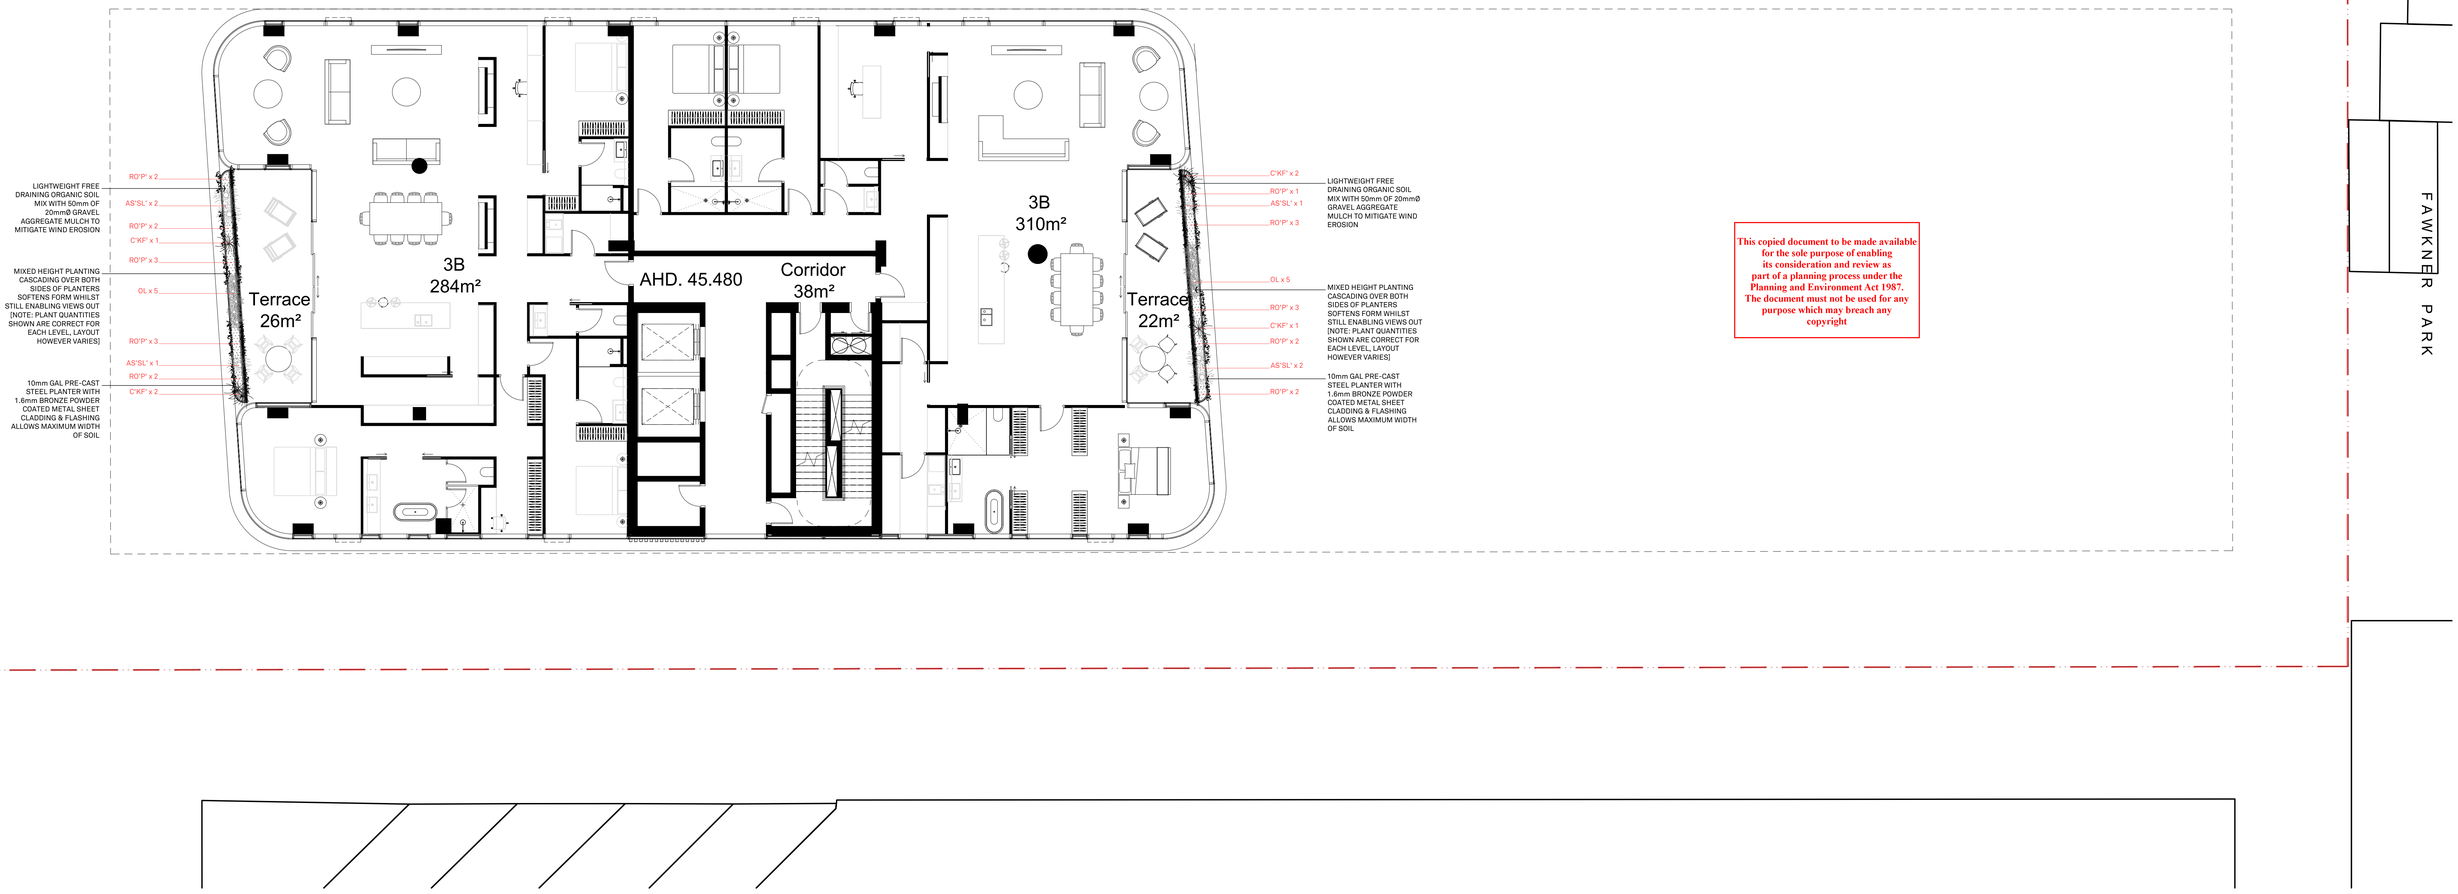

This copied document to be made available for the sole purpose of enabling its consideration and review as part of a planning process under the Planning and Environment Act 1987. The document must not be used for any purpose which may breach any copyright

PLANTING LEGEND

OL | OENOTHERA LINDHEIMERI
WHITE GAURA

BM | BUXUS MICROPHYLLA
JAPANESE BOX

AS'SL' | ADENANTHOS SERICEUS 'SILVER LINING'
DWARF WOOLLY BUSH

C'KF' | CALAMAGROSTIS 'KARL FOERSTER'
FEATHER GRASS

ROP | ROSMARINUS OFFICINALIS VAR. PROSTRATUS
PROSTRATE ROSMARY
TRAILING / CASCADING

MP | MYOPORUM PARVIFOLIUM Var.
CREEPING BOOBIALLA
TRAILING / CASCADING

BS'PP' | BANKSIA SERRATA 'PYGMY POSSUM'
PYGMY POSSUM SAW BANKSIA
TRAILING / CASCADING

REFER TO SUPPORTING DOCUMENT FOR PLANT SPECIES IMAGERY

GENERAL NOTES:

THIS DRAWING IS TO BE READ IN CONJUNCTION WITH ALL OTHER LANDSCAPE PLANS, RELEVANT NOTES & DOCUMENTATION, BUILDING CONSTRUCTION DRAWINGS & ENGINEERING DRAWINGS.

ALL DIMENSIONS AND LEVELS ARE TO BE CHECKED & CONFIRMED PRIOR TO COMMENCEMENT OF ANY WORKS.

ANY DISCREPANCIES ARE TO BE BROUGHT TO THE ATTENTION OF BARBER DESIGN.

REV	DATE	DESCRIPTION	REV	DATE	DESCRIPTION
02	23.01.2024	RFI	UPDATES TO SLATER ST INTERFACE	-	-	-
		TERRACE RATIONALISATION			

PROJECT
437 ST KILDA ROAD, MELBOURNE
LANDSCAPE ARCHITECTURAL DRAWINGS

DRAWING NAME
GENERAL ARRANGEMENT & PLANTING PLAN LEVELS 12 &13

DRAWING NO.
LA_112

STATUS
TOWN PLANNING

SCALE
1:100 @ B1

REV
02

JOB NO.
23.533

DATE
JANUARY 2024

CLIENT
cbus & GLG

STRUCTURAL

ARCHITECT
BATESSMART

CIVIL

Copyright ©

BARBER
web: www.barberdesign.com.au
email: sam@barberdesign.com.au
phone: +61 (3) 9510 8912
phone: +61 (0)417 358 357
mail: 1a Chatsworth Road, Prahran VIC 3181

ADVERTISED PLAN

PLANTING SCHEDULE | PRIVATE TERRACES LEVEL 15

CODE:	BOTANICAL NAME:	COMMON NAME:	NATIVE / INDIGENOUS:	MATURE HEIGHT x SPREAD:	QUANTITY:	SIZE AT TIME OF PLANTING:	SPACING:	COMMENTS:
SHRUBS & HERBACEOUS:								
AS'SL'	ADENANTHOS SERICEUS 'SILVER LINING'	WOOLLY BUSH	NATIVE	0.4 x 1.5m	3	20cm	PLANT AS INDICATED	
OL	OENOTHERA LINDHEIMERI	WHITE GAURA		0.6-1.5 x 0.6-1.2m	3	20cm	PLANT AS INDICATED	
GROUNDCOVER AND CASCADING:								
RO'P'	ROSMARINUS OFFICINALIS VAR. PROSTRATUS	PROSTRATE ROSEMARY		0.2-0.3 x 1.2-2m	?	14cm	500mm C/C	
GRASSES:								
C'KF'	CALAMAGROSTIS x ACUTIFLORA ' KARL FOERSTER'	FEATHER GRASS		0.75-1.5 x 0.5-1m	3	14cm	PLANT AS INDICATED	

*IT IS ESSENTIAL THAT BARBER DESIGN IS PRESENT FOR THE PLANTING SET OUT AS PLANT QUANTITIES REMAIN THE SAME BUT LAYOUT VARIES FROM LEVEL TO LEVEL
**IMPORTED ORGANIC TOPSOIL TO TERRACE PLANTERS TO BE ECODYNAMICS ECO LIGHTWEIGHT PREMIUM PLANTER MIX OR SIMILAR LIGHTWEIGHT SOIL MIX

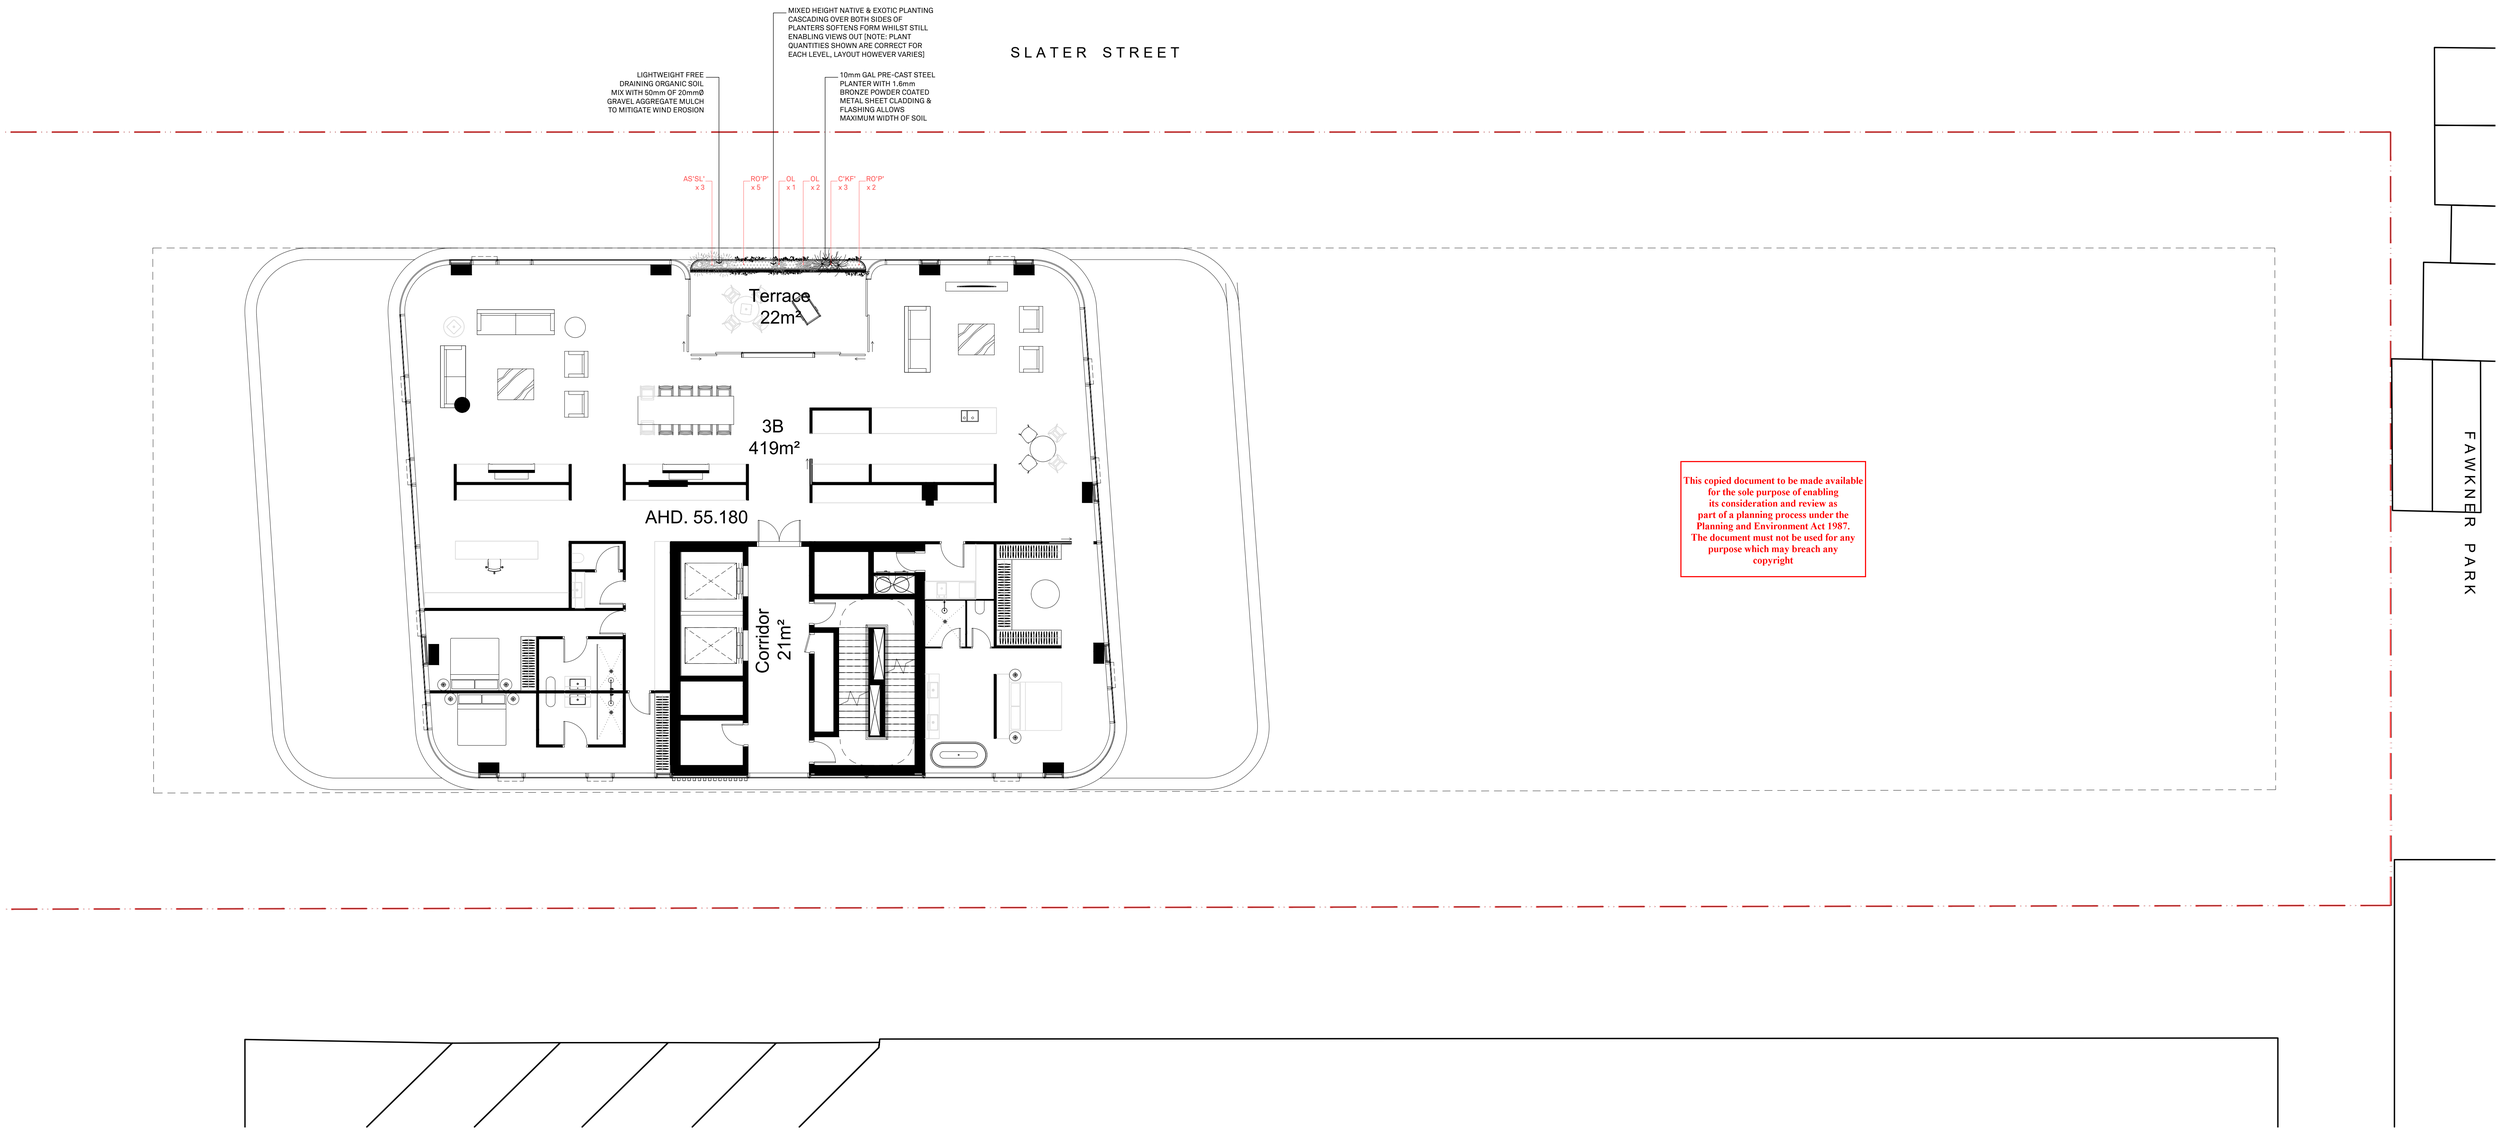

This copied document to be made available for the sole purpose of enabling its consideration and review as part of a planning process under the Planning and Environment Act 1987. The document must not be used for any purpose which may breach any copyright

PLANTING LEGEND

- OL | OENOTHERA LINDHEIMERI — WHITE GAURA
- BM | BUXUS MICROPHYLLA — JAPANESE BOX
- AS'SL' | ADENANTHOS SERICEUS 'SILVER LINING' — DWARF WOOLLY BUSH
- C'KF' | CALAMAGROSTIS 'KARL FOERSTER' — FEATHER GRASS
- ROP | ROSMARINUS OFFICINALIS VAR. PROSTRATUS — PROSTRATE ROSMARY — TRAILING / CASCADING
- MP | MYOPORUM PARVIFOLIUM Var. — CREEPING BOOBIALLA — TRAILING / CASCADING
- BS'PP' | BANKSIA SERRATA 'PYGMY POSSUM' — PYGMY POSSUM SAW BANKSIA — TRAILING / CASCADING

REFER TO SUPPORTING DOCUMENT FOR PLANT SPECIES IMAGERY

GENERAL NOTES:

THIS DRAWING IS TO BE READ IN CONJUNCTION WITH ALL OTHER LANDSCAPE PLANS, RELEVANT NOTES & DOCUMENTATION, BUILDING CONSTRUCTION DRAWINGS & ENGINEERING DRAWINGS.

ALL DIMENSIONS AND LEVELS ARE TO BE CHECKED & CONFIRMED PRIOR TO COMMENCEMENT OF ANY WORKS.

ANY DISCREPANCIES ARE TO BE BROUGHT TO THE ATTENTION OF BARBER DESIGN.

REV	DATE	DESCRIPTION	REV	DATE	DESCRIPTION
02	23.01.2024	RFI	UPDATES TO SLATER ST INTERFACE TERRACE RATIONALISATION	-	-	-

PROJECT
437 ST KILDA ROAD, MELBOURNE
LANDSCAPE ARCHITECTURAL DRAWINGS

DRAWING NAME
GENERAL ARRANGEMENT & PLANTING PLAN LEVEL 15

DRAWING NO.
LA_115

STATUS
TOWN PLANNING

SCALE
1:100 @ B1

REV
02

JOB NO.
23.533

DATE
JANUARY 2024

CLIENT
cbus & GLG

STRUCTURAL

ARCHITECT
BATESSMART

CIVIL

Copyright ©

BARBER
web: www.barberdesign.com.au
email: sam@barberdesign.com.au
phone: +61 (3) 9510 8912
phone: +61 (0)417 358 357
mail: 1a Chatsworth Road, Prahran VIC 3181

This copied document to be made available for the sole purpose of enabling its consideration and review as part of a planning process under the Planning and Environment Act 1987. The document must not be used for any purpose which may breach any copyright

PLANTING SCHEDULE | PRIVATE TERRACES LEVEL 17

CODE:	BOTANICAL NAME:	COMMON NAME:	NATIVE / INDIGENOUS:	MATURE HEIGHT x SPREAD:	QUANTITY:	SIZE AT TIME OF PLANTING:	SPACING:	COMMENTS:
SHRUBS & HERBACEOUS:								
AS'SL'	ADENANTHOS SERICEUS 'SILVER LINING'	WOOLLY BUSH	NATIVE	0.4 x 1.5m	2	20cm	PLANT AS INDICATED	
OL	OENOTHERA LINDHEIMERI	WHITE GAURA		0.6-1.5 x 0.6-1.2m	2	20cm	PLANT AS INDICATED	
GROUNDCOVER AND CASCADING:								
RO'P'	ROSMARINUS OFFICINALIS VAR. PROSTRATUS	PROSTRATE ROSEMARY		0.2-0.3 x 1.2-2m	?	14cm	500mm C/C	
GRASSES:								
C'KF'	CALAMAGROSTIS x ACUTIFLORA ' KARL FOERSTER'	FEATHER GRASS		0.75-1.5 x 0.5-1m	1	14cm	PLANT AS INDICATED	

*IT IS ESSENTIAL THAT BARBER DESIGN IS PRESENT FOR THE PLANTING SET OUT AS PLANT QUANTITIES REMAIN THE SAME BUT LAYOUT VARIES FROM LEVEL TO LEVEL
**IMPORTED ORGANIC TOPSOIL TO TERRACE PLANTERS TO BE ECODYNAMICS ECO LIGHTWEIGHT PREMIUM PLANTER MIX OR SIMILAR LIGHTWEIGHT SOIL MIX

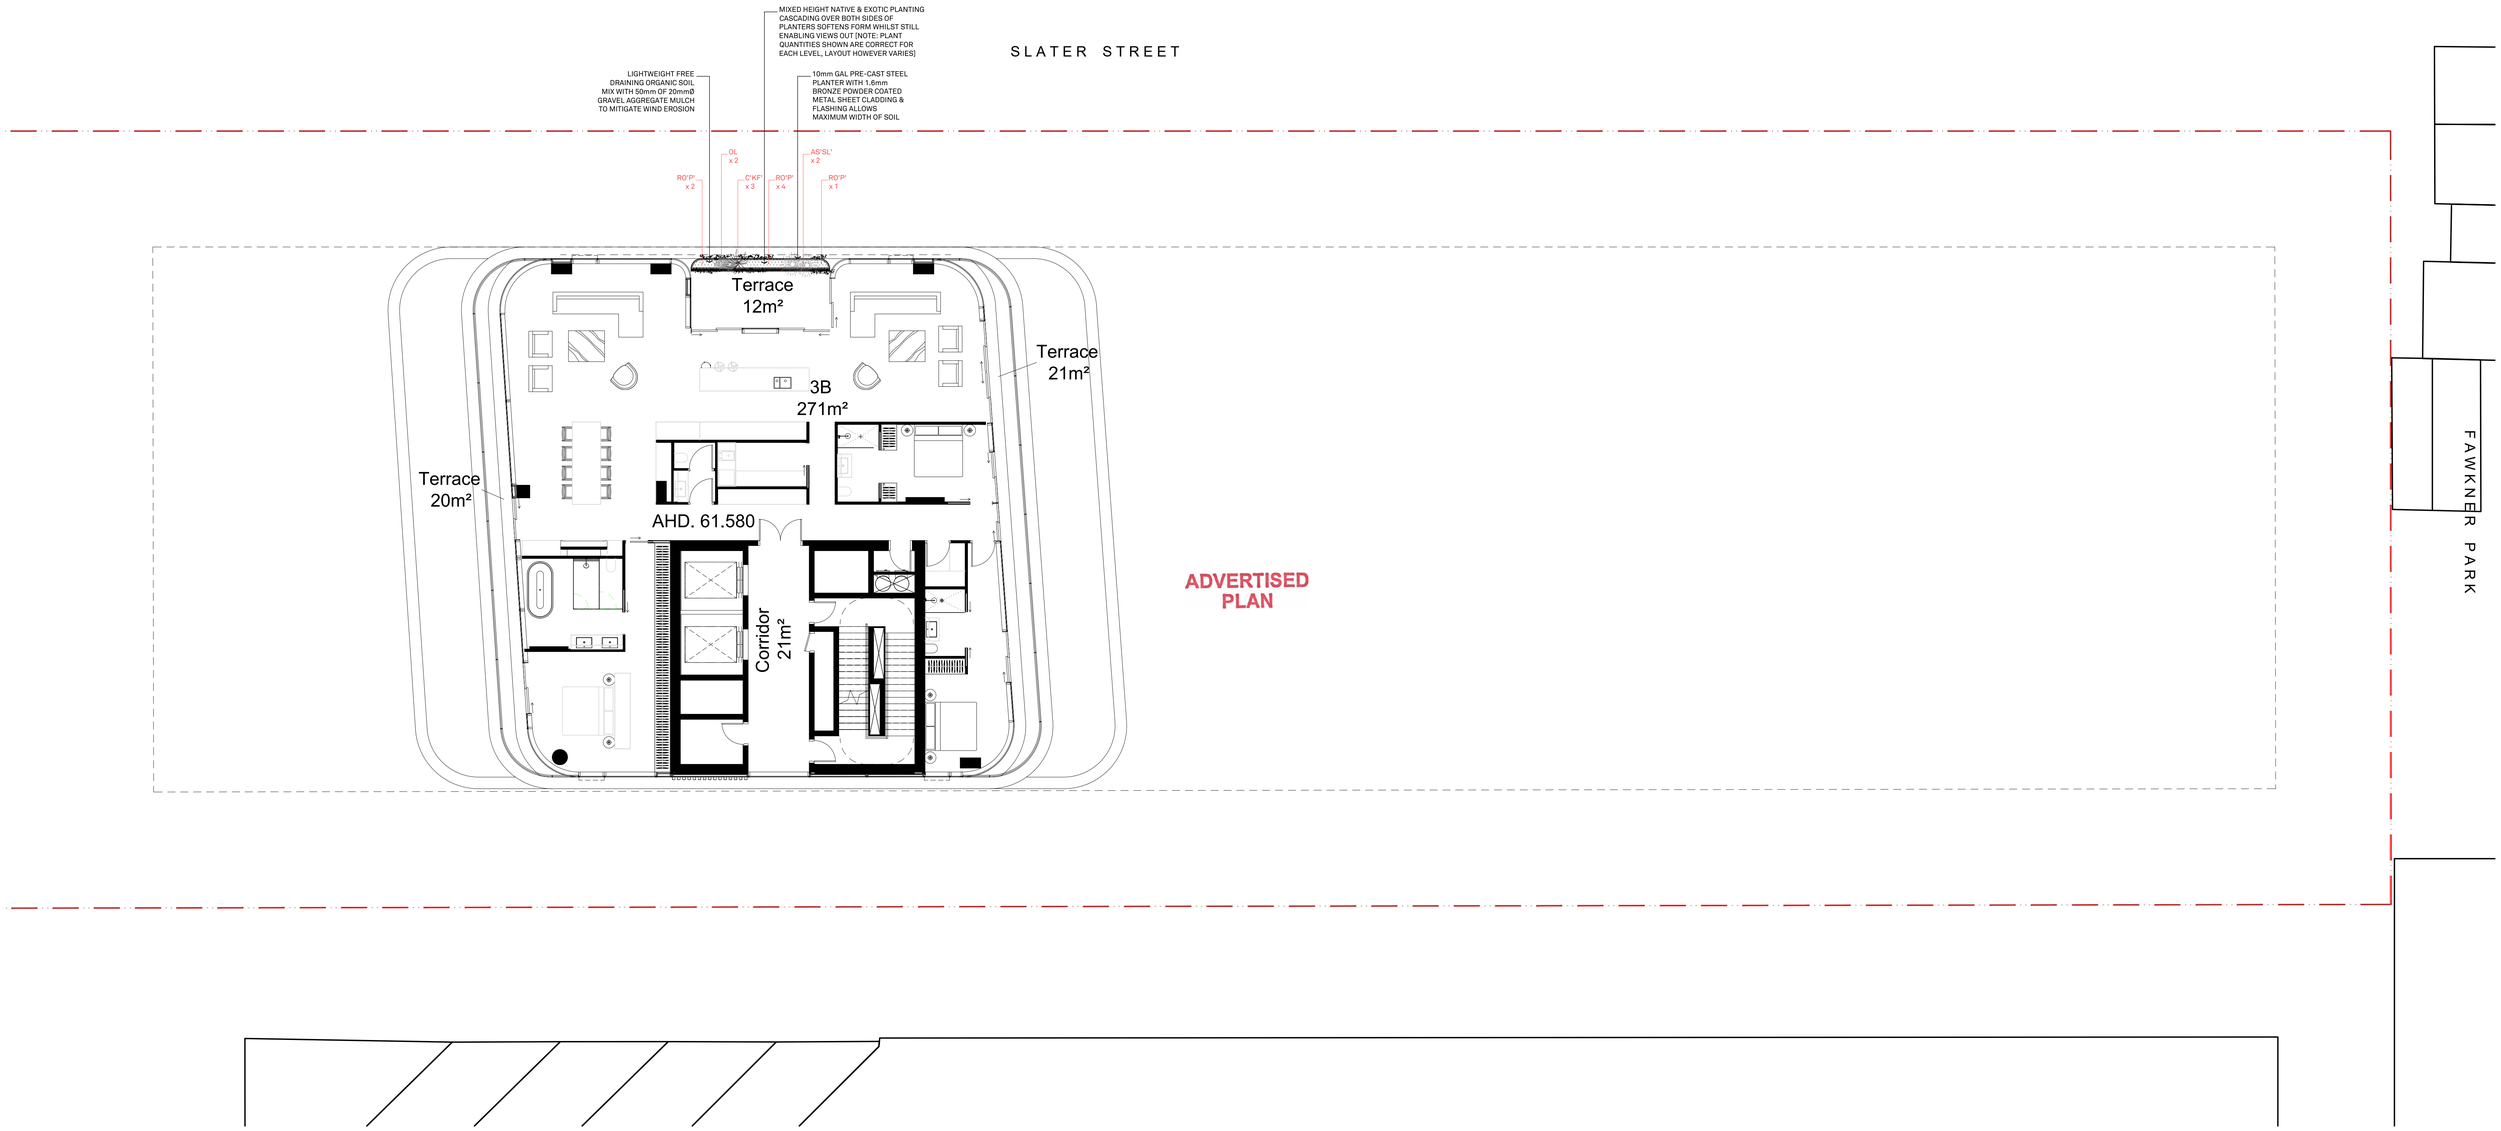

ADVERTISED PLAN

PLANTING LEGEND

- OL | OENOTHERA LINDHEIMERI — WHITE GAURA
- BM | BUXUS MICROPHYLLA — JAPANESE BOX
- AS'SL' | ADENANTHOS SERICEUS 'SILVER LINING' — DWARF WOOLLY BUSH
- C'KF' | CALAMAGROSTIS 'KARL FOERSTER' — FEATHER GRASS
- ROP | ROSMARINUS OFFICINALIS VAR. PROSTRATUS — PROSTRATE ROSMARY, TRAILING / CASCADING
- MP | MYOPORUM PARVIFOLIUM Var. — CREEPING BOOBIALLA, TRAILING / CASCADING
- BS'PP' | BANKSIA SERRATA 'PYGMY POSSUM' — PYGMY POSSUM SAW BANKSIA, TRAILING / CASCADING

REFER TO SUPPORTING DOCUMENT FOR PLANT SPECIES IMAGERY

GENERAL NOTES:

THIS DRAWING IS TO BE READ IN CONJUNCTION WITH ALL OTHER LANDSCAPE PLANS, RELEVANT NOTES & DOCUMENTATION, BUILDING CONSTRUCTION DRAWINGS & ENGINEERING DRAWINGS.

ALL DIMENSIONS AND LEVELS ARE TO BE CHECKED & CONFIRMED PRIOR TO COMMENCEMENT OF ANY WORKS.

ANY DISCREPANCIES ARE TO BE BROUGHT TO THE ATTENTION OF BARBER DESIGN.

REV	DATE	DESCRIPTION	REV	DATE	DESCRIPTION
02	23.01.2024	RFI	UPDATES TO SLATER ST INTERFACE TERRACE RATIONALISATION	-	-	-

PROJECT
437 ST KILDA ROAD, MELBOURNE
LANDSCAPE ARCHITECTURAL DRAWINGS

DRAWING NAME
GENERAL ARRANGEMENT & PLANTING PLAN LEVEL 17

DRAWING NO.
LA_117

STATUS
TOWN PLANNING

SCALE
1:100 @ B1

REV
02

JOB NO.
23.533

DATE
JANUARY 2024

CLIENT
cbus & GLG
STRUCTURAL

ARCHITECT
BATESSMART.
CIVIL

Copyright ©

BARBER
web: www.barberdesign.com.au
email: sam@barberdesign.com.au
phone: +61 (3) 9510 8912
phone: +61 (0)417 358 357
mail: 1a Chatsworth Road, Prahran VIC 3181

ADVERTISED
PLAN

This copied document to be made available
for the sole purpose of enabling
its consideration and review as
part of a planning process under the
Planning and Environment Act 1987.
The document must not be used for any
purpose which may breach any
copyright

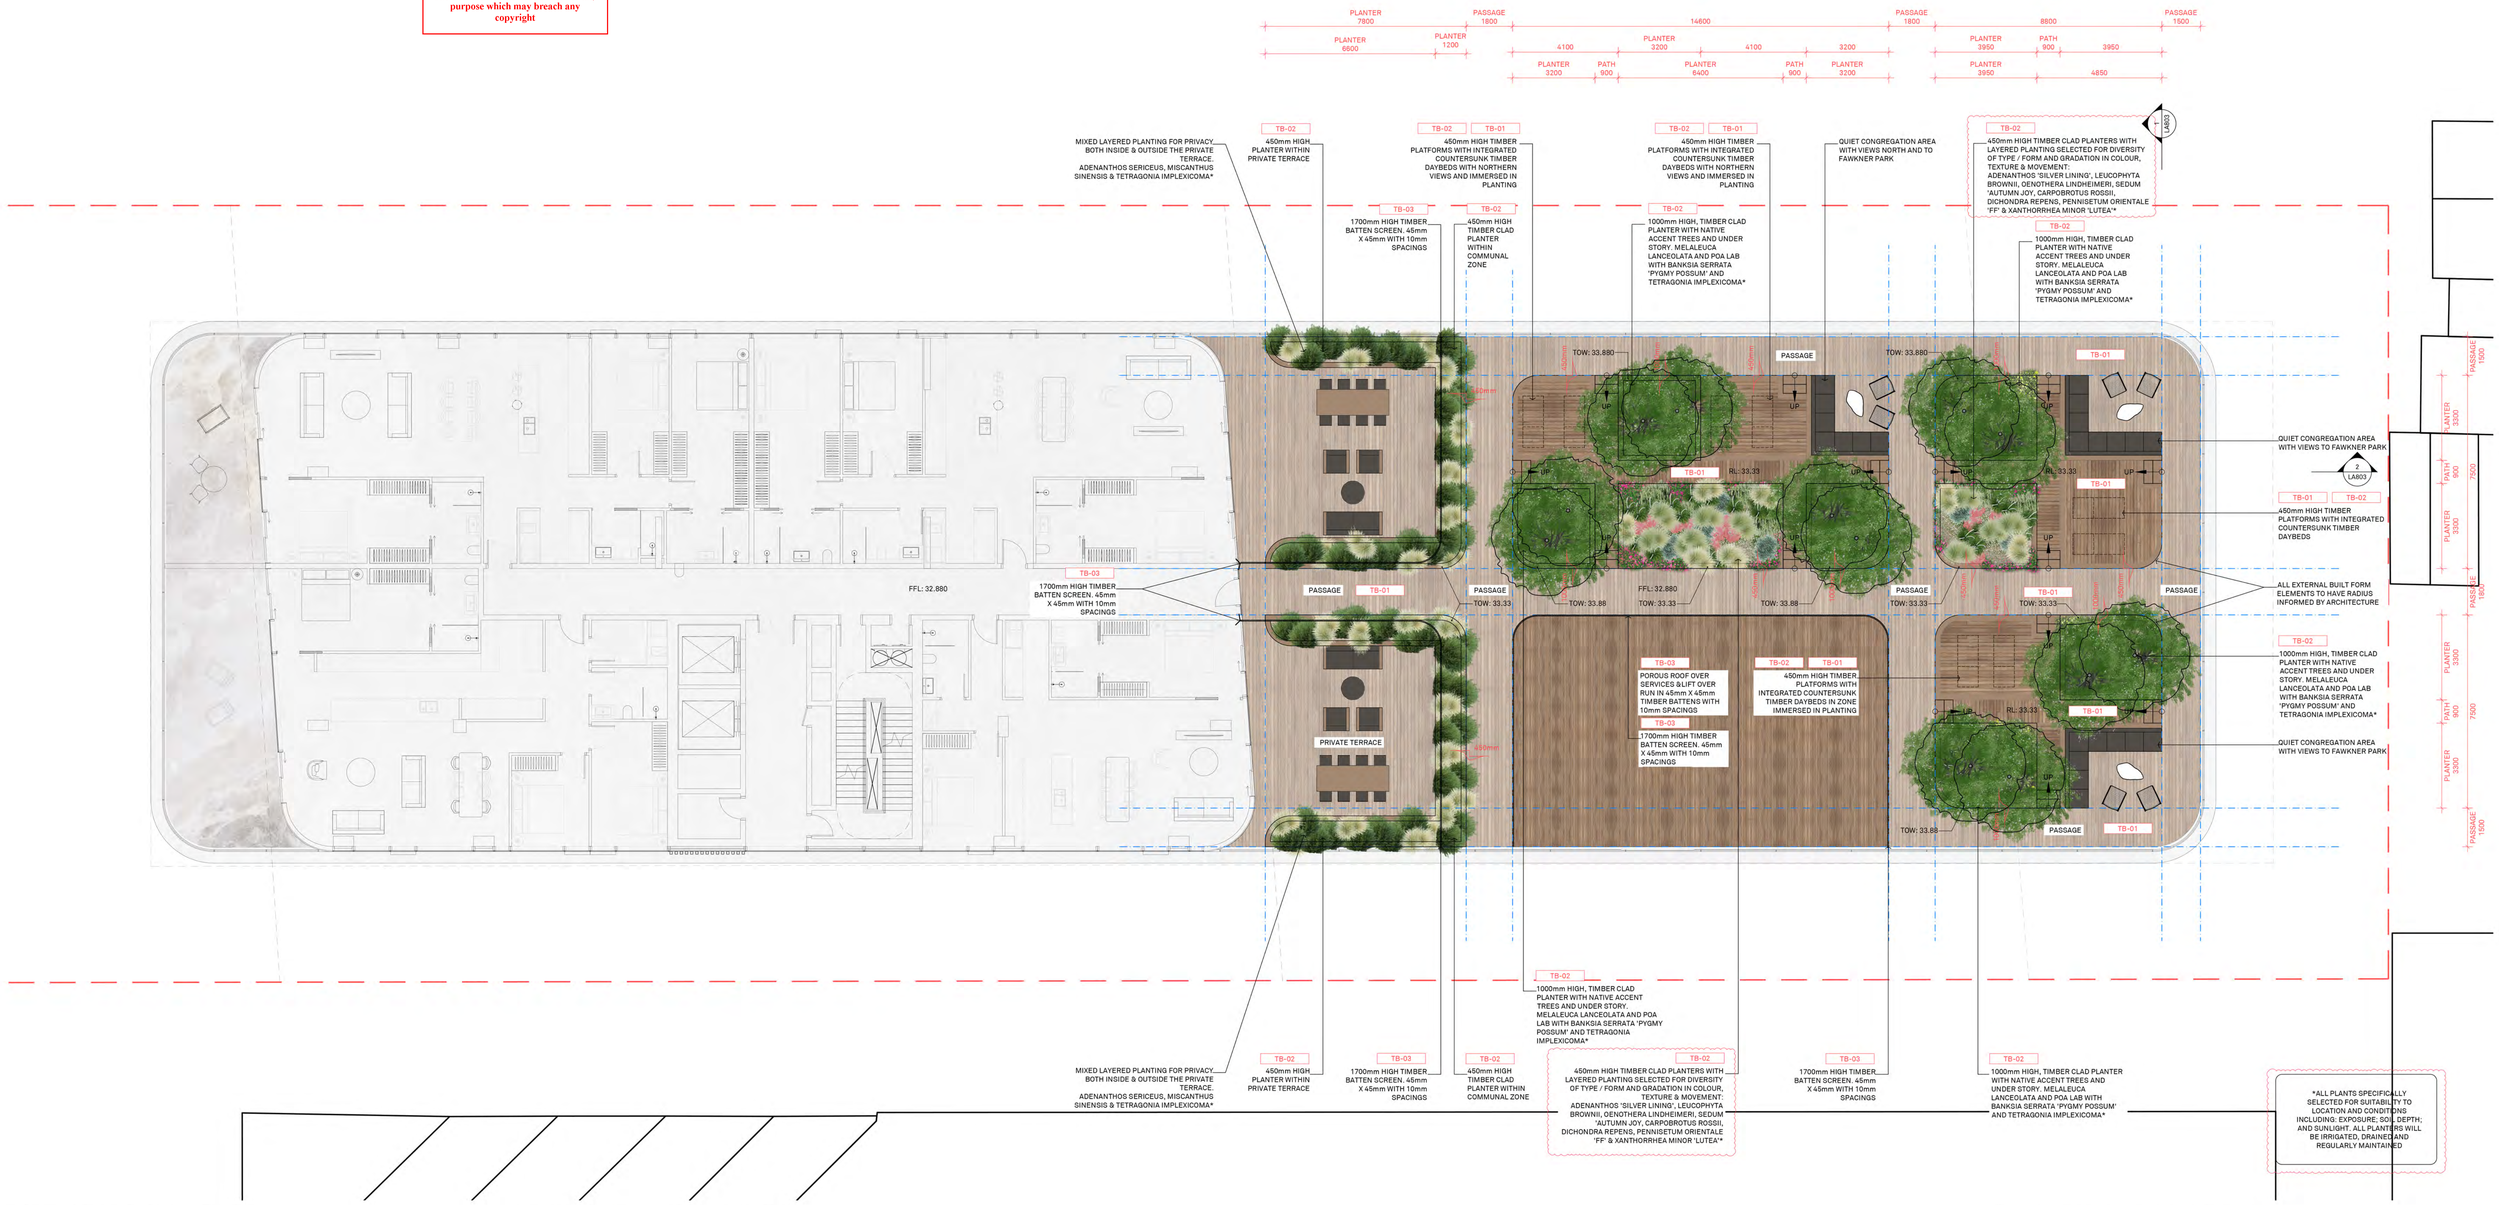

MATERIALS & SURFACES LEGEND

TB-01 — 32mm x 140mm IRON BARK TIMBER DECKING BOARDS

TB-02 — 19mm x 40mm VERTICAL IRON BARK TIMBER CLADDING

TB-03 — 45mm x 45mm IRON BARK TIMBER BATTEN

PLANTING LEGEND | ROOFTOP TERRACE

ML | MELALEUCA LANCEOLATA MOONAH

OL | OENOTHERA LINDHEIMERI WHITE GAURA

ST'AJ' | SEDUM TELEPHIUM 'AUTUMN JOY' AUTUMN JOY STONECROP

AS'SL' | ADENANTHOS SERICEUS 'SILVER LINING' DWARF WOOLLY BUSH

LB | LEUCOPHYTA BROWNII CUSHION BUSH

PO'FT' | PENNISETUM ORIENTALE 'FAIRY TAILS' EVERGREEN FOUNTAIN GRASS

PL | POA LABILLARDIERERI COMMON TUSSOCK GRASS

XML | XANTHORRHOEA MINOR SSp. LUTEA SMALL GRASS-TREE

CR | CARPOBROTUS ROSSII KARKALLA TRAILING / CASCADING

TI | TETRAGONIA IMPLEXICOMA BOWER SPINACH TRAILING / CASCADING

PLANTING LEGEND | PRIVATE TERRACES

BS'PP' | BANKSIA SERRATA 'PYGMY POSSUM' PYGMY POSSUM SAW BANKSIA TRAILING / CASCADING

DR | DICHONDRA REPENS KIDNEY WEED

AS | ADENANTHOS SERICEUS WOOLLY BUSH

MS | MISCANTHUS SINENSIS SILVER GRASS

TI | TETRAGONIA IMPLEXICOMA BOWER SPINACH TRAILING / CASCADING

CM | CLEMATIS MICROPHYLLA SMALL-LEAF CLEMATIS CLIMBING

REFER TO SUPPORTING DOCUMENT FOR PLANT SPECIES IMAGERY

GENERAL NOTES:

THIS DRAWING IS TO BE READ IN CONJUNCTION WITH ALL OTHER LANDSCAPE PLANS, RELEVANT NOTES & DOCUMENTATION, BUILDING CONSTRUCTION DRAWINGS & ENGINEERING DRAWINGS.

ALL DIMENSIONS AND LEVELS ARE TO BE CHECKED & CONFIRMED PRIOR TO COMMENCEMENT OF ANY WORKS.

ANY DISCREPANCIES ARE TO BE BROUGHT TO THE ATTENTION OF BARBER DESIGN.

REV	DATE	DESCRIPTION	REV	DATE	DESCRIPTION
02	23.01.2024	RFI	UPDATES TO SLATER ST INTERFACE	–	–	–
		TERRACE RATIONALISATION			

PROJECT
437 ST KILDA ROAD, MELBOURNE
LANDSCAPE ARCHITECTURAL DRAWINGS

DRAWING NAME
GENERAL ARRANGEMENT PLAN
LEVEL 08
COLOUR

DRAWING NO.
LA_108.1

STATUS
TOWN PLANNING

SCALE
1:100 @ B1

REV
02

JOB NO.
23.533

DATE
JANUARY 2024

CLIENT
cbus & GLG
STRUCTURAL

ARCHITECT
BATESSMART.
CIVIL

Copyright ©

BARBER
web: www.barberdesign.com.au
email: sam@barberdesign.com.au
phone: +61 (3) 9510 8912
phone: +61 (0)417 358 357
mail: 1a Chatsworth Road, Prahran VIC 3181

ADVERTISED PLAN

This copied document to be made available for the sole purpose of enabling its consideration and review as part of a planning process under the Planning and Environment Act 1987. The document must not be used for any purpose which may breach any copyright

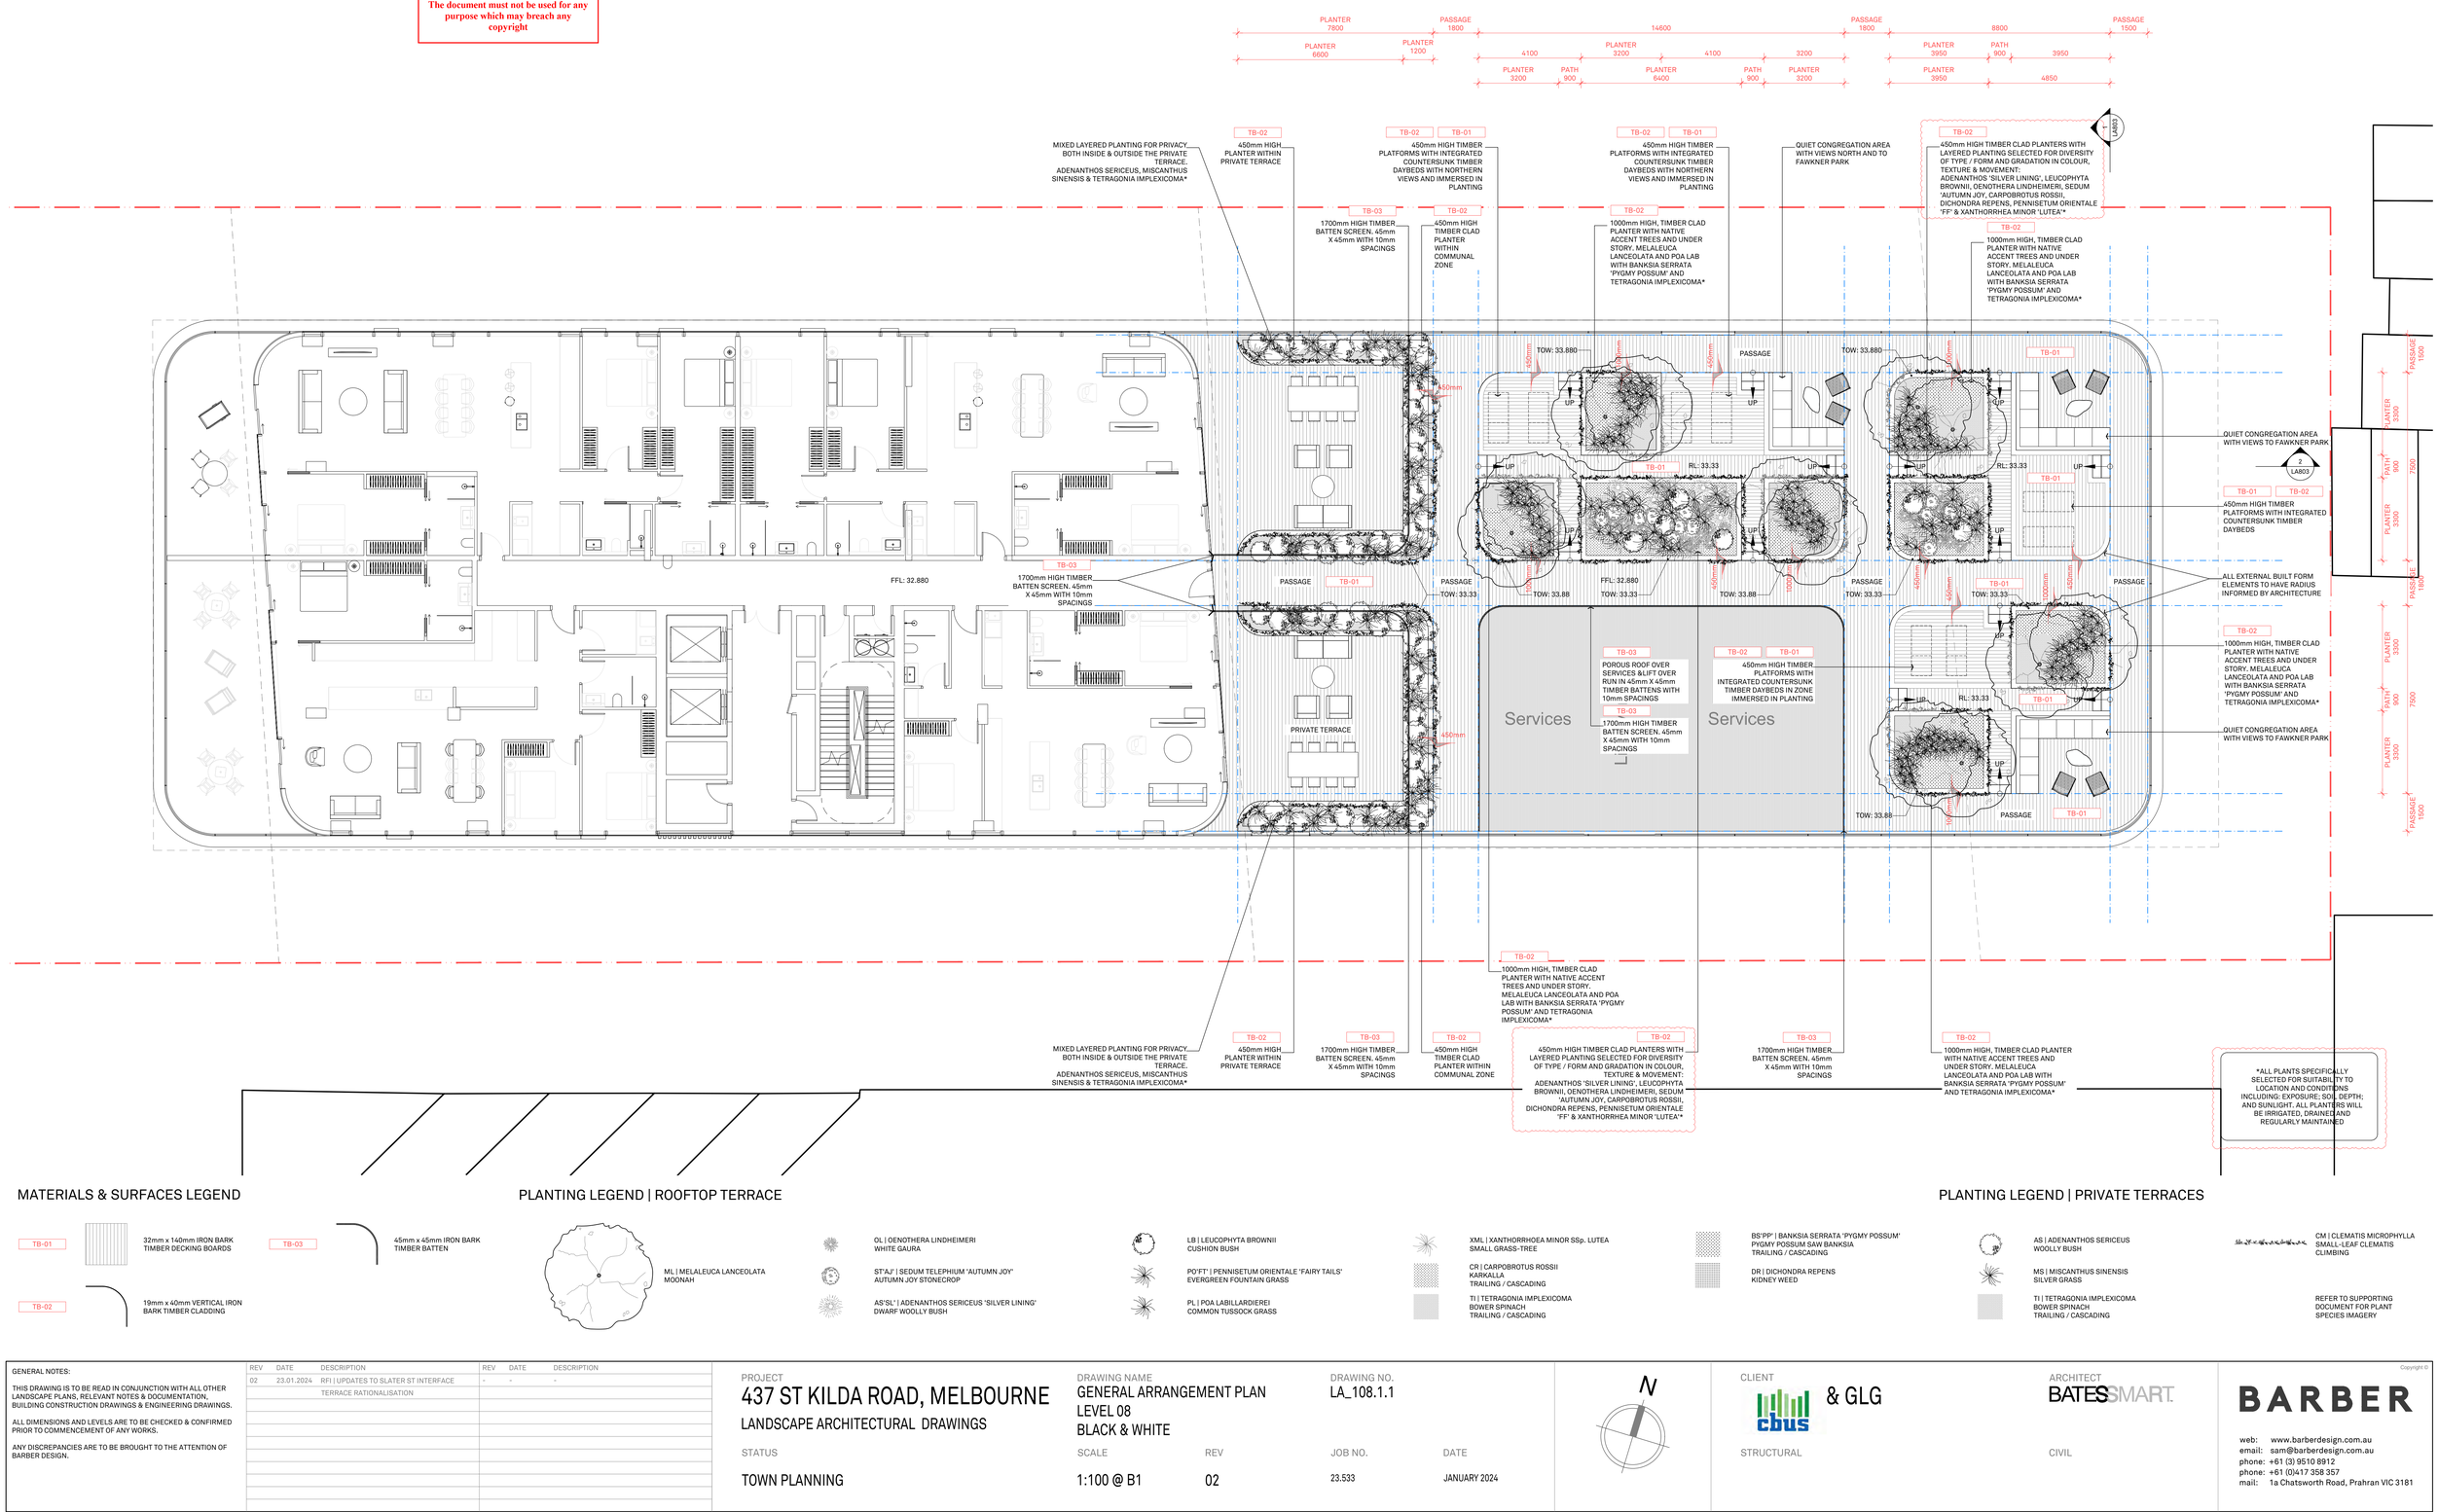

MATERIALS & SURFACES LEGEND

TB-01 — 32mm x 140mm IRON BARK TIMBER DECKING BOARDS

TB-03 — 45mm x 45mm IRON BARK TIMBER BATTEN

TB-02 — 19mm x 40mm VERTICAL IRON BARK TIMBER CLADDING

PLANTING LEGEND | ROOFTOP TERRACE

ML | MELALEUCA LANCEOLATA MOONAH

OL | OENOTHERA LINDHEIMERI WHITE GAURA

ST'AJ' | SEDUM TELEPHIUM 'AUTUMN JOY' AUTUMN JOY STONECROP

AS'SL' | ADENANTHOS SERICEUS 'SILVER LINING' DWARF WOOLLY BUSH

LB | LEUCOPHYTA BROWNII CUSHION BUSH

PO'FT' | PENNISETUM ORIENTALE 'FAIRY TAILS' EVERGREEN FOUNTAIN GRASS

PL | POA LABILLARDIEREI COMMON TUSSOCK GRASS

XML | XANTHORRHOEA MINOR SSp. LUTEA SMALL GRASS-TREE

CR | CARPOBROTUS ROSSII KARKALLA TRAILING / CASCADING

TI | TETRAGONIA IMPLEXICOMA BOWER SPINACH TRAILING / CASCADING

PLANTING LEGEND | PRIVATE TERRACES

BS'PP' | BANKSIA SERRATA 'PYGMY POSSUM' PYGMY POSSUM SAW BANKSIA TRAILING / CASCADING

DR | DICHONDRA REPENS KIDNEY WEED

AS | ADENANTHOS SERICEUS WOOLLY BUSH

MS | MISCANTHUS SINENSIS SILVER GRASS

TI | TETRAGONIA IMPLEXICOMA BOWER SPINACH TRAILING / CASCADING

CM | CLEMATIS MICROPHYLLA SMALL-LEAF CLEMATIS CLIMBING

REFER TO SUPPORTING DOCUMENT FOR PLANT SPECIES IMAGERY

GENERAL NOTES:

THIS DRAWING IS TO BE READ IN CONJUNCTION WITH ALL OTHER LANDSCAPE PLANS, RELEVANT NOTES & DOCUMENTATION, BUILDING CONSTRUCTION DRAWINGS & ENGINEERING DRAWINGS.

ALL DIMENSIONS AND LEVELS ARE TO BE CHECKED & CONFIRMED PRIOR TO COMMENCEMENT OF ANY WORKS.

ANY DISCREPANCIES ARE TO BE BROUGHT TO THE ATTENTION OF BARBER DESIGN.

REV	DATE	DESCRIPTION
02	23.01.2024	RFI	UPDATES TO SLATER ST INTERFACE
		TERRACE RATIONALISATION
-	-	-

PROJECT
437 ST KILDA ROAD, MELBOURNE
LANDSCAPE ARCHITECTURAL DRAWINGS

DRAWING NAME
GENERAL ARRANGEMENT PLAN
LEVEL 08
BLACK & WHITE

DRAWING NO.
LA_108.1.1

STATUS
TOWN PLANNING

SCALE
1:100 @ B1

REV
02

JOB NO.
23.533

DATE
JANUARY 2024

CLIENT
cbus & GLG
STRUCTURAL

ARCHITECT
BATESSMART.
CIVIL

Copyright ©

BARBER
web: www.barberdesign.com.au
email: sam@barberdesign.com.au
phone: +61 (3) 9510 8912
phone: +61 (0)417 358 357
mail: 1a Chatsworth Road, Prahran VIC 3181

ADVERTISED
PLAN

PLANTING SCHEDULE | PRIVATE TERRACES LEVEL 08

CODE:	BOTANICAL NAME:	COMMON NAME:	NATIVE / INDIGENOUS:	MATURE HEIGHT x SPREAD:	QUANTITY:	SIZE AT TIME OF PLANTING:	SPACING:	COMMENTS:
SHRUBS:								
AS	ADENANTHOS SERICEUS	WOOLLY BUSH	NATIVE	2-4 x 1.5-2.5m	59	20cm	PLANT AS INDICATED	
GROUNDCOVER, CLIMBING AND CASCADING:								
CM	CLEMATIS MICROPHYLLA	SMALL-LEAF CLEMATIS	INDIGENOUS	2-4 x 2-4m	6	14cm	PLANT AS INDICATED	
TI	TETRAGONIA IMPLEXICOMA	BOWER SPINACH	NATIVE	0.2 x 2m	88	14cm	500mm C/C	
GRASSES:								
MS	MISCANTHUS SINENSIS	JAPANESE SILVER GRASS		1.5-1.8 x 0.9-1.2m	69	14cm	PLANT AS INDICATED	

*IT IS ESSENTIAL THAT BARBER DESIGN IS PRESENT FOR THE PLANTING SET OUT
**IMPORTED ORGANIC TOPSOIL TO TERRACE PLANTERS TO BE ECODYNAMICS ECO LIGHTWEIGHT PREMIUM PLANTER MIX OR SIMILAR LIGHTWEIGHT SOIL MIX

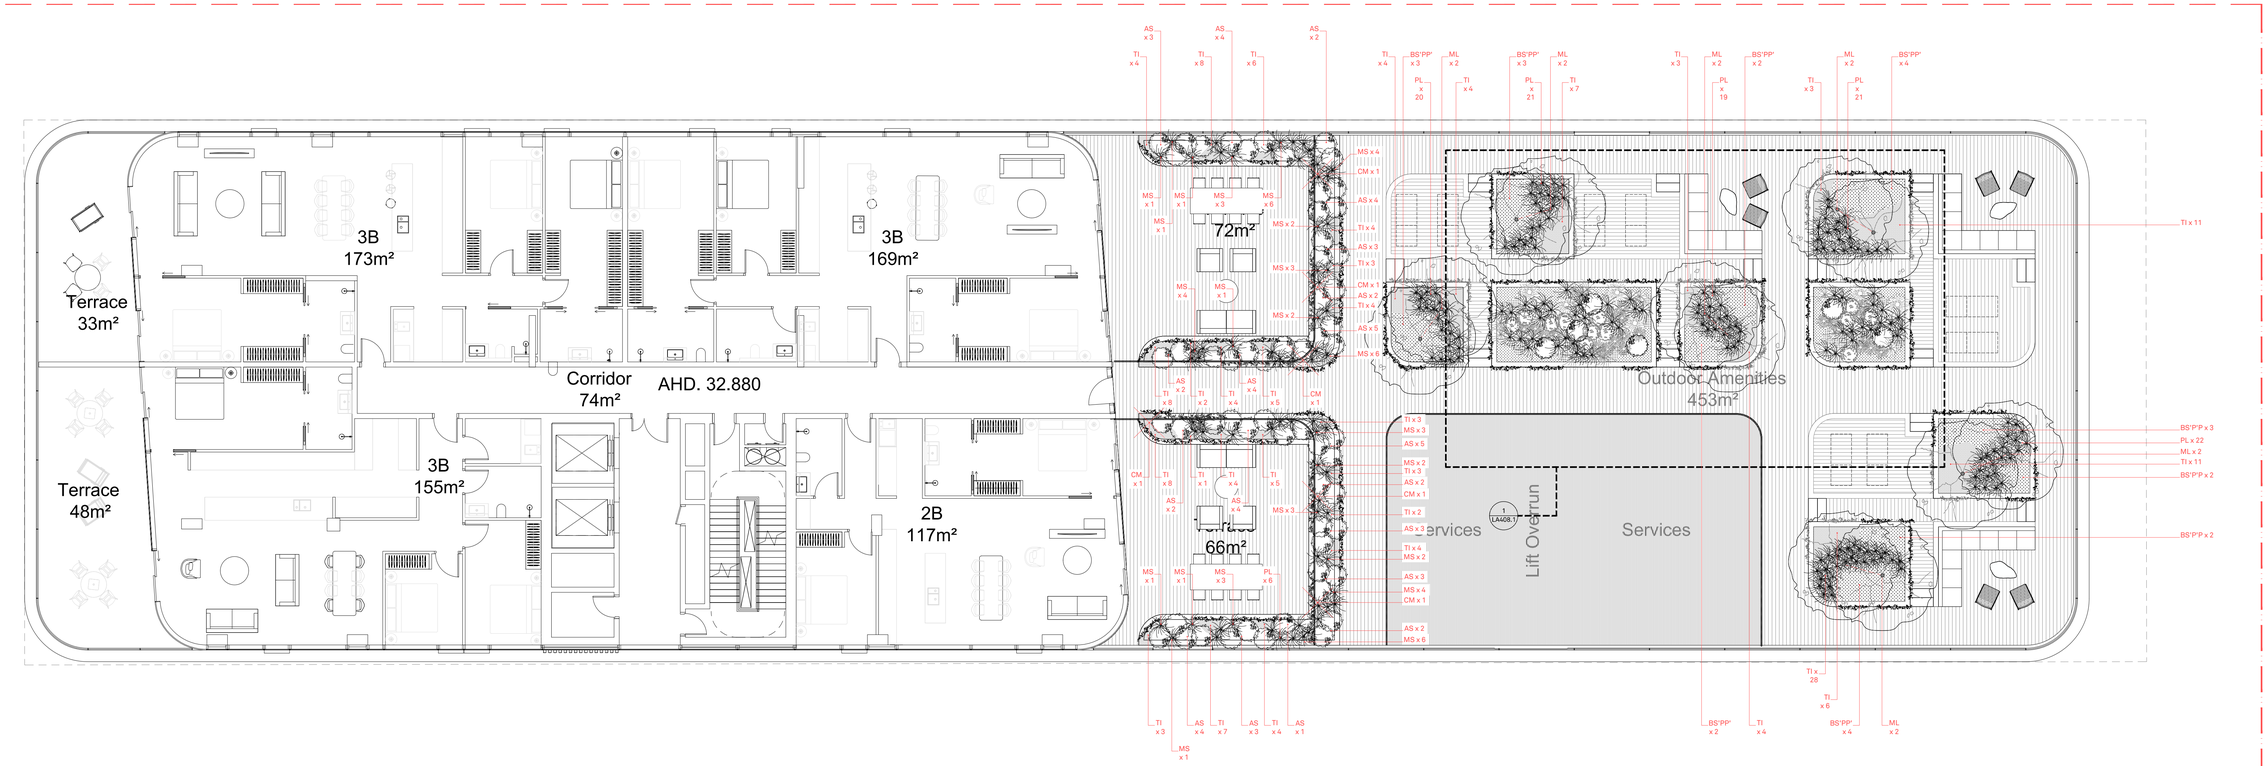

This copied document to be made available for the sole purpose of enabling its consideration and review as part of a planning process under the Planning and Environment Act 1987. The document must not be used for any purpose which may breach any copyright

PLANTING SCHEDULE | LEVEL 08 TERRACE

CODE:	BOTANICAL NAME:	COMMON NAME:	NATIVE / INDIGENOUS:	MATURE HEIGHT x SPREAD:	QUANTITY:	SIZE AT TIME OF PLANTING:	SPACING:	COMMENTS:
TREES:								
ML	MELALEUCA LANCEOLATA	MOONAH	INDIGENOUS	5 x 3-4m	12	B&B	PLANT AS INDICATED	
SHRUBS & HERBACEOUS								
AS'SL'	ADENANTHOS SERICEUS 'SILVER LINING'	WOOLLY BUSH	NATIVE	0.4 x 1.5m	6	20cm	PLANT AS INDICATED	
LB	LEUCOPHYTA BROWNII	CUSHION BUSH	NATIVE	0.75-1.2 x 0.75-1.2m	6	20cm	PLANT AS INDICATED	
OL	OENOTHERA LINDHEIMERI	WHITE GAURA		0.6-1.5 x 0.6-1.2m	21	20cm	PLANT AS INDICATED	
ST'AJ'	SEDUM TELEPHIUM 'AUTUMN JOY'	AUTUMN JOY STONECROP		1 x 1m	12	20cm	PLANT AS INDICATED	
GROUNDCOVER & CASCADING								
BS'PP'	BANKSIA SERRATA 'PYGMY POSSUM'	PYGMY POSSUM BANKSIA	NATIVE	0.3-0.4 x 2.5-3m	25	20cm	1000mm C/C	
CR	CARPOBROTUS ROSSII	KARKALLA	INDIGENOUS	0.2 x 1-3m	60	14cm	300mm C/C	
DR	DICHONDRA REPENS	KIDNEY WEED	NATIVE	0.15m x INDEF	50	14cm	200mm C/C	
TI	TETRAGONIA IMPLEXICOMA	BOWER SPINACH	NATIVE	0.2 x 2m	53	14cm	500mm C/C	
GRASSES:								
PL	POA LABILLARDIERI	COMMON TUSSOCK GRASS	INDIGENOUS	1.2 x 0.6m	157	14cm	PLANT AS INDICATED	
PO'FT'	PENNISETUM ORIENTALE 'FAIRY TAILS'	EVERGREEN FOUNTAIN GRASS		1-1.5 x 1m	19	14cm	PLANT AS INDICATED	
XML	XANTHORRHOEA MINOR SSp. LUTEA	SMALL GRASS-TREE	INDIGENOUS	0.6 x 1m	11	20cm	PLANT AS INDICATED	

*IT IS ESSENTIAL THAT BARBER DESIGN IS PRESENT FOR THE PLANTING SET OUT
**IMPORTED ORGANIC TOPSOIL TO TERRACE PLANTERS TO BE ECODYNAMICS ECO LIGHTWEIGHT PREMIUM PLANTER MIX OR SIMILAR LIGHTWEIGHT SOIL MIX

GENERAL NOTES:

THIS DRAWING IS TO BE READ IN CONJUNCTION WITH ALL OTHER LANDSCAPE PLANS, RELEVANT NOTES & DOCUMENTATION, BUILDING CONSTRUCTION DRAWINGS & ENGINEERING DRAWINGS.

ALL DIMENSIONS AND LEVELS ARE TO BE CHECKED & CONFIRMED PRIOR TO COMMENCEMENT OF ANY WORKS.

ANY DISCREPANCIES ARE TO BE BROUGHT TO THE ATTENTION OF BARBER DESIGN.

REV	DATE	DESCRIPTION	REV	DATE	DESCRIPTION
02	23.01.2024	RFI	UPDATES TO SLATER ST INTERFACE TERRACE RATIONALISATION	-	-	-

PROJECT
437 ST KILDA ROAD, MELBOURNE
LANDSCAPE ARCHITECTURAL DRAWINGS

DRAWING NAME
PLANTING PLAN
LEVEL 08 TERRACE

DRAWING NO.
LA_408

STATUS
TOWN PLANNING

SCALE
1:100 @ B1

REV
02

JOB NO.
23.533

DATE
JANUARY 2024

CLIENT
cbus & GLG
STRUCTURAL

ARCHITECT
BATESSMART
CIVIL

Copyright ©

BARBER
web: www.barberdesign.com.au
email: sam@barberdesign.com.au
phone: +61 (3) 9510 8912
phone: +61 (0)417 358 357
mail: 1a Chatsworth Road, Prahran VIC 3181

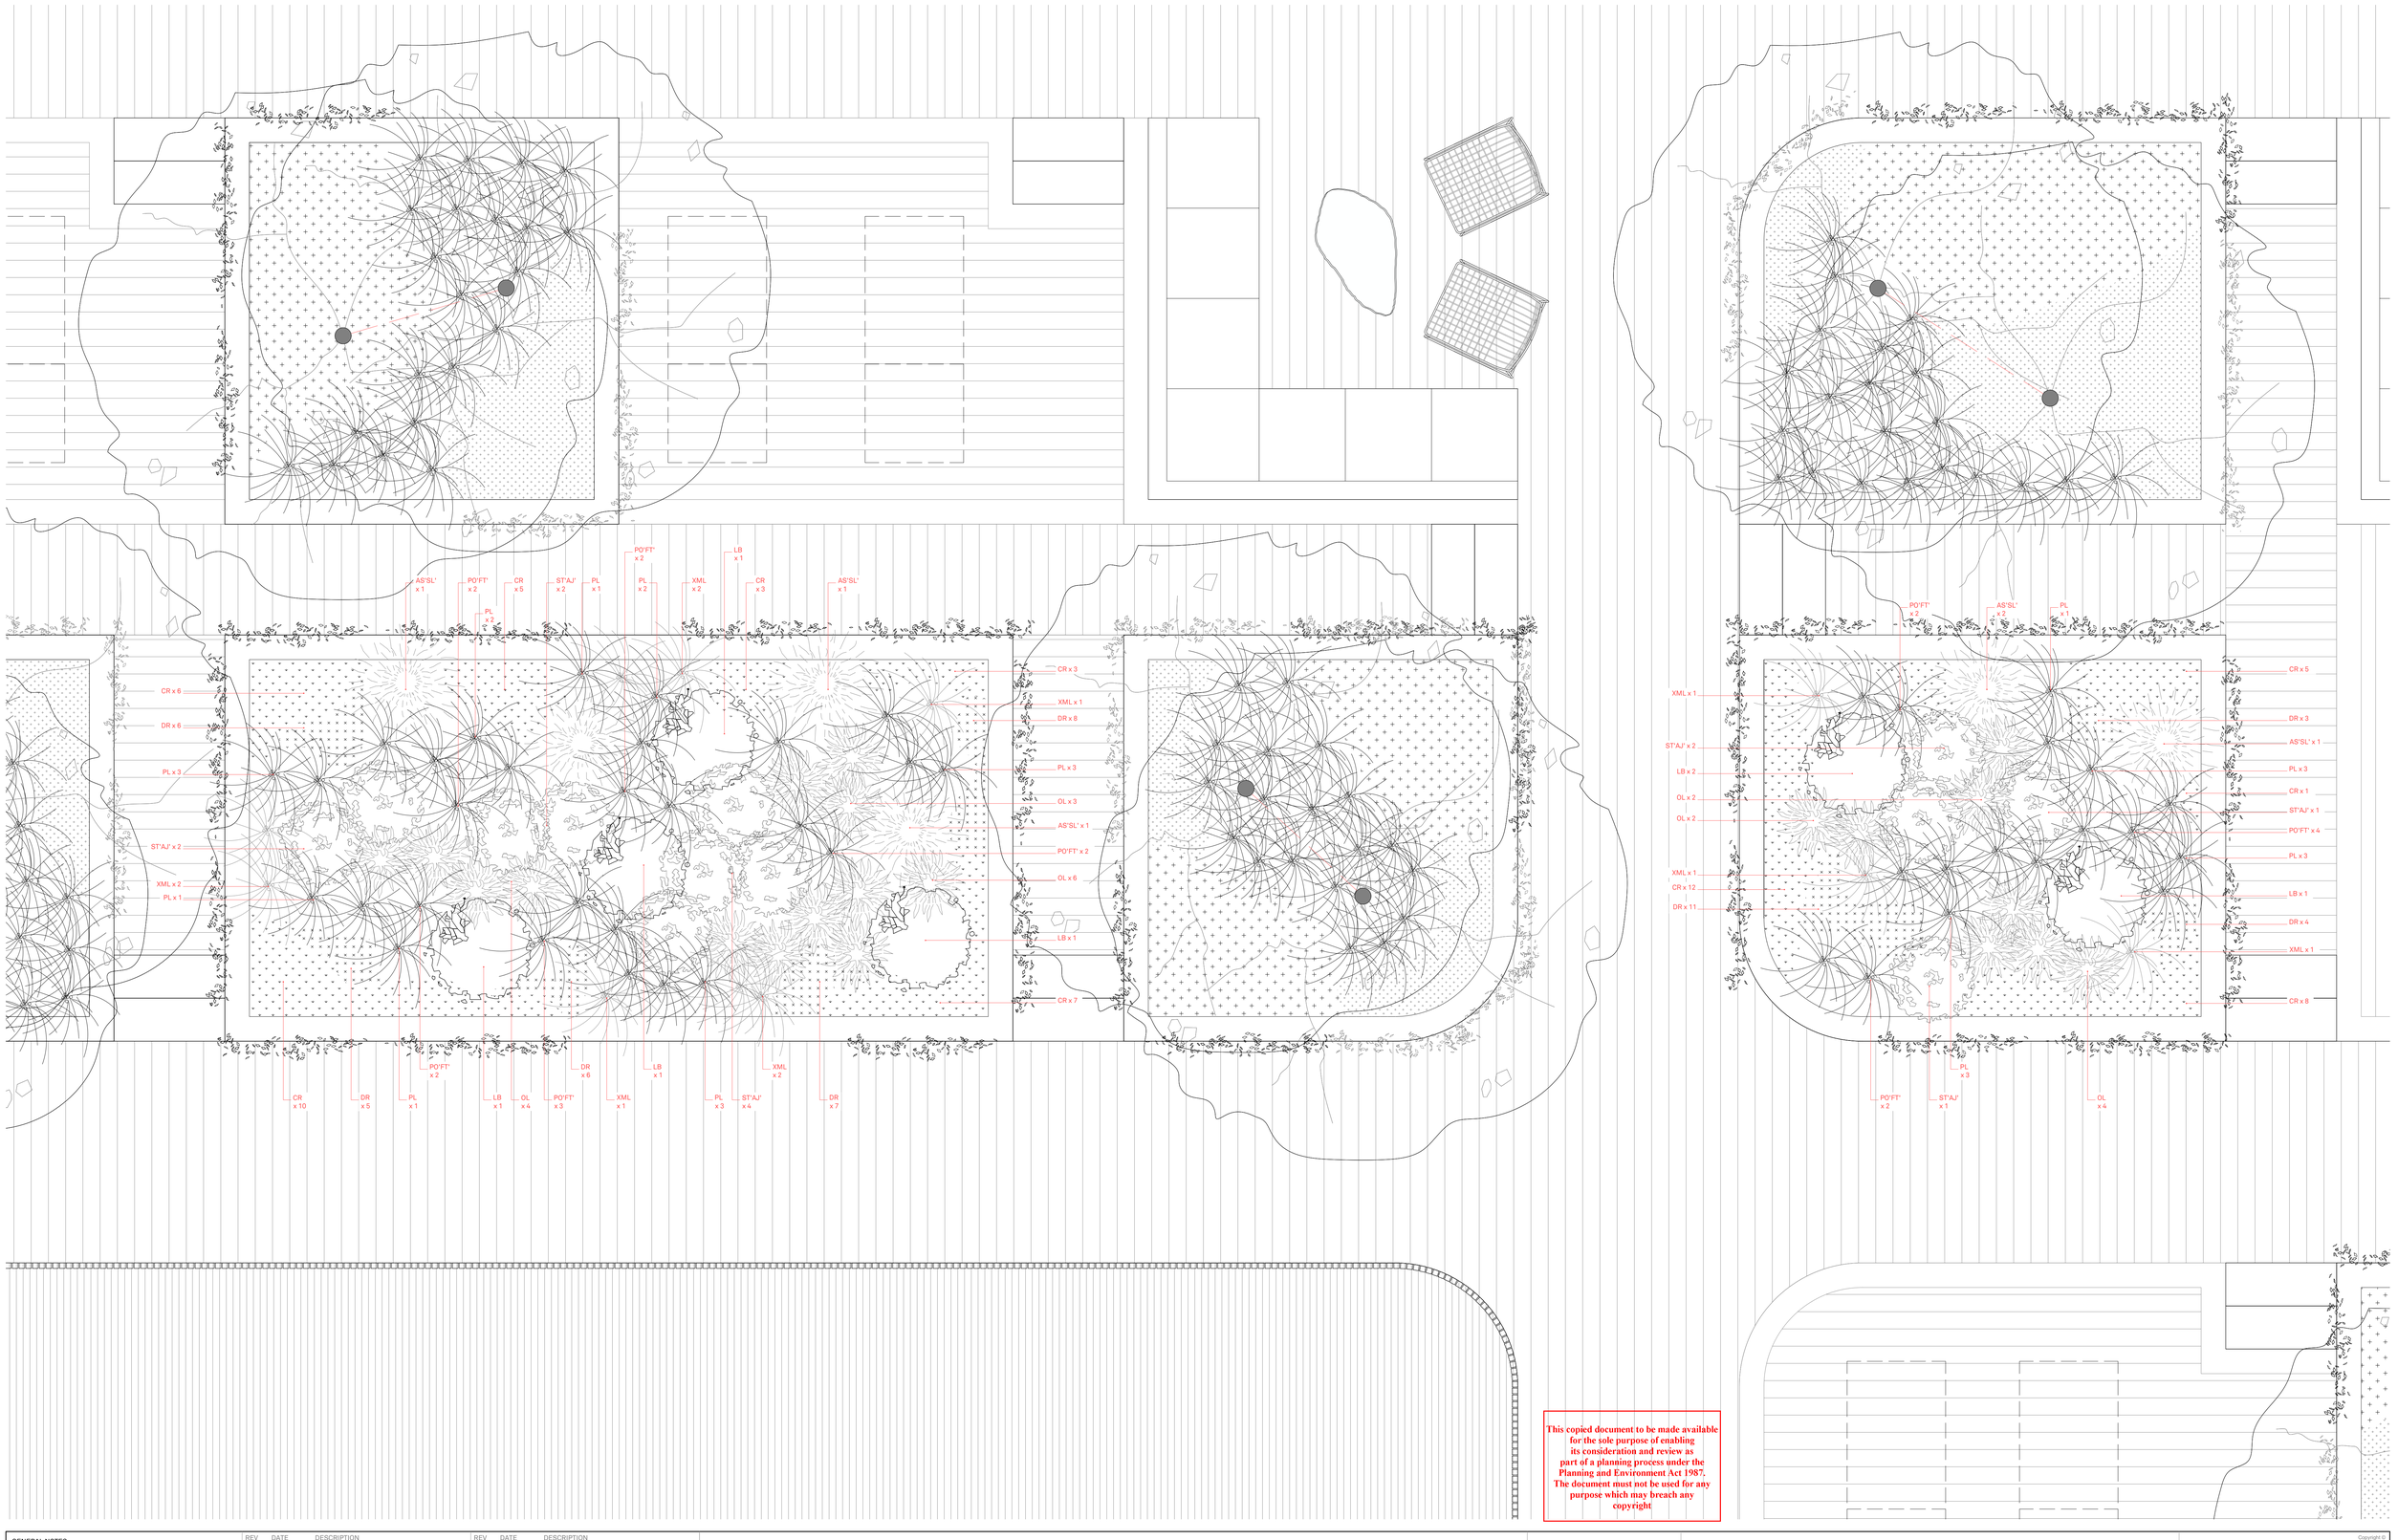

This copied document to be made available for the sole purpose of enabling its consideration and review as part of a planning process under the Planning and Environment Act 1987. The document must not be used for any purpose which may breach any copyright

GENERAL NOTES:

THIS DRAWING IS TO BE READ IN CONJUNCTION WITH ALL OTHER LANDSCAPE PLANS, RELEVANT NOTES & DOCUMENTATION, BUILDING CONSTRUCTION DRAWINGS & ENGINEERING DRAWINGS.

ALL DIMENSIONS AND LEVELS ARE TO BE CHECKED & CONFIRMED PRIOR TO COMMENCEMENT OF ANY WORKS.

ANY DISCREPANCIES ARE TO BE BROUGHT TO THE ATTENTION OF BARBER DESIGN.

REV	DATE	DESCRIPTION	REV	DATE	DESCRIPTION
02	23.01.2024	RFI	UPDATES TO SLATER ST INTERFACE	-	-	-
		TERRACE RATIONALISATION			

PROJECT
437 ST KILDA ROAD, MELBOURNE
LANDSCAPE ARCHITECTURAL DRAWINGS

DRAWING NAME
PLANTING PLAN
LEVEL 08 TERRACE
LOW PLANTERS

DRAWING NO.
LA_408.1

STATUS
TOWN PLANNING

SCALE
1:20 @ B1

REV
02

JOB NO.
23.533

DATE
JANUARY 2024

N

CLIENT
cbus & GLG

STRUCTURAL

ADVERTISED PLAN

ARCHITECT
BATESSMART

CIVIL

Copyright ©

BARBER
web: www.barberdesign.com.au
email: sam@barberdesign.com.au
phone: +61 (3) 9510 8912
phone: +61 (0)417 358 357
mail: 1a Chatsworth Road, Prahran VIC 3181

This copied document to be made available for the sole purpose of enabling its consideration and review as part of a planning process under the Planning and Environment Act 1987. The document must not be used for any purpose which may breach any copyright

ADVERTISED PLAN

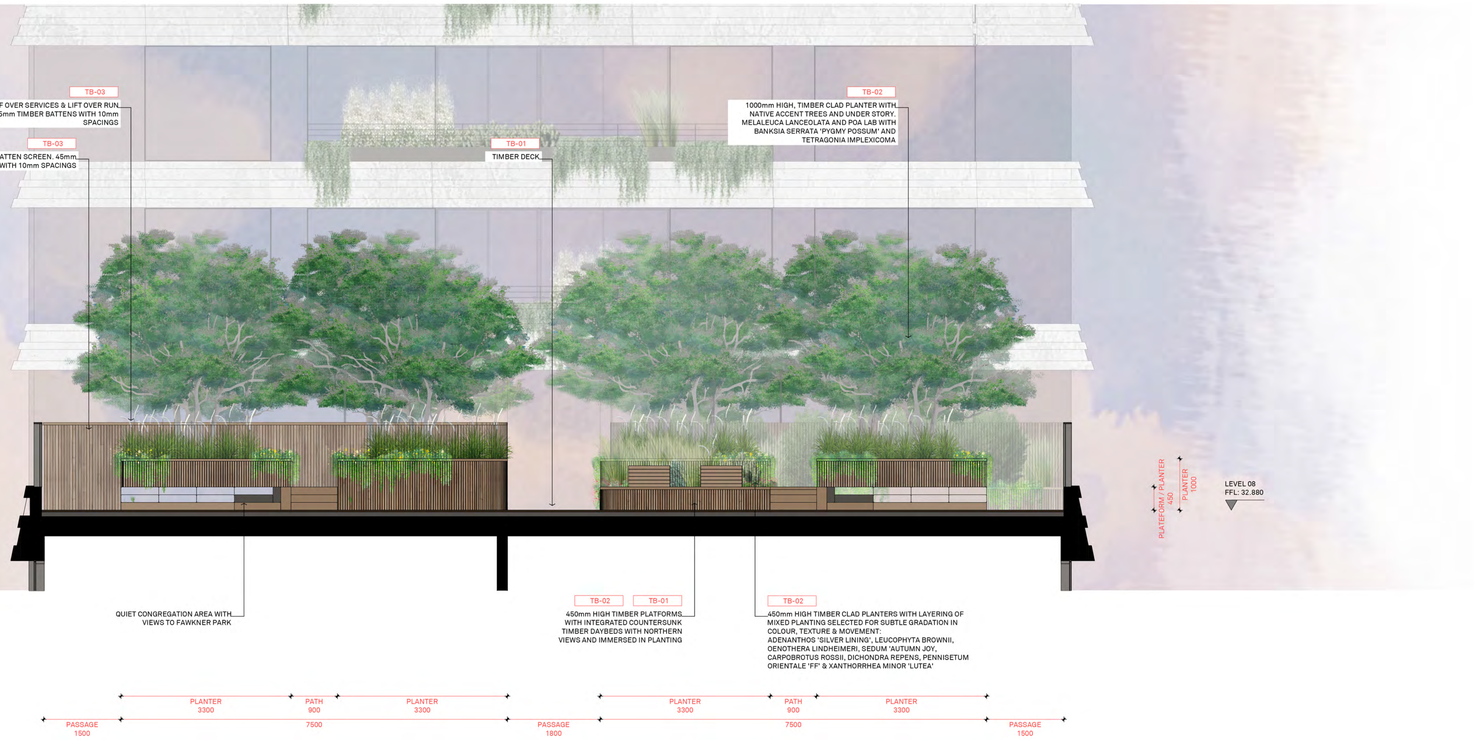

1 LA803 LEVEL 08 SECTION
SCALE: 1:50

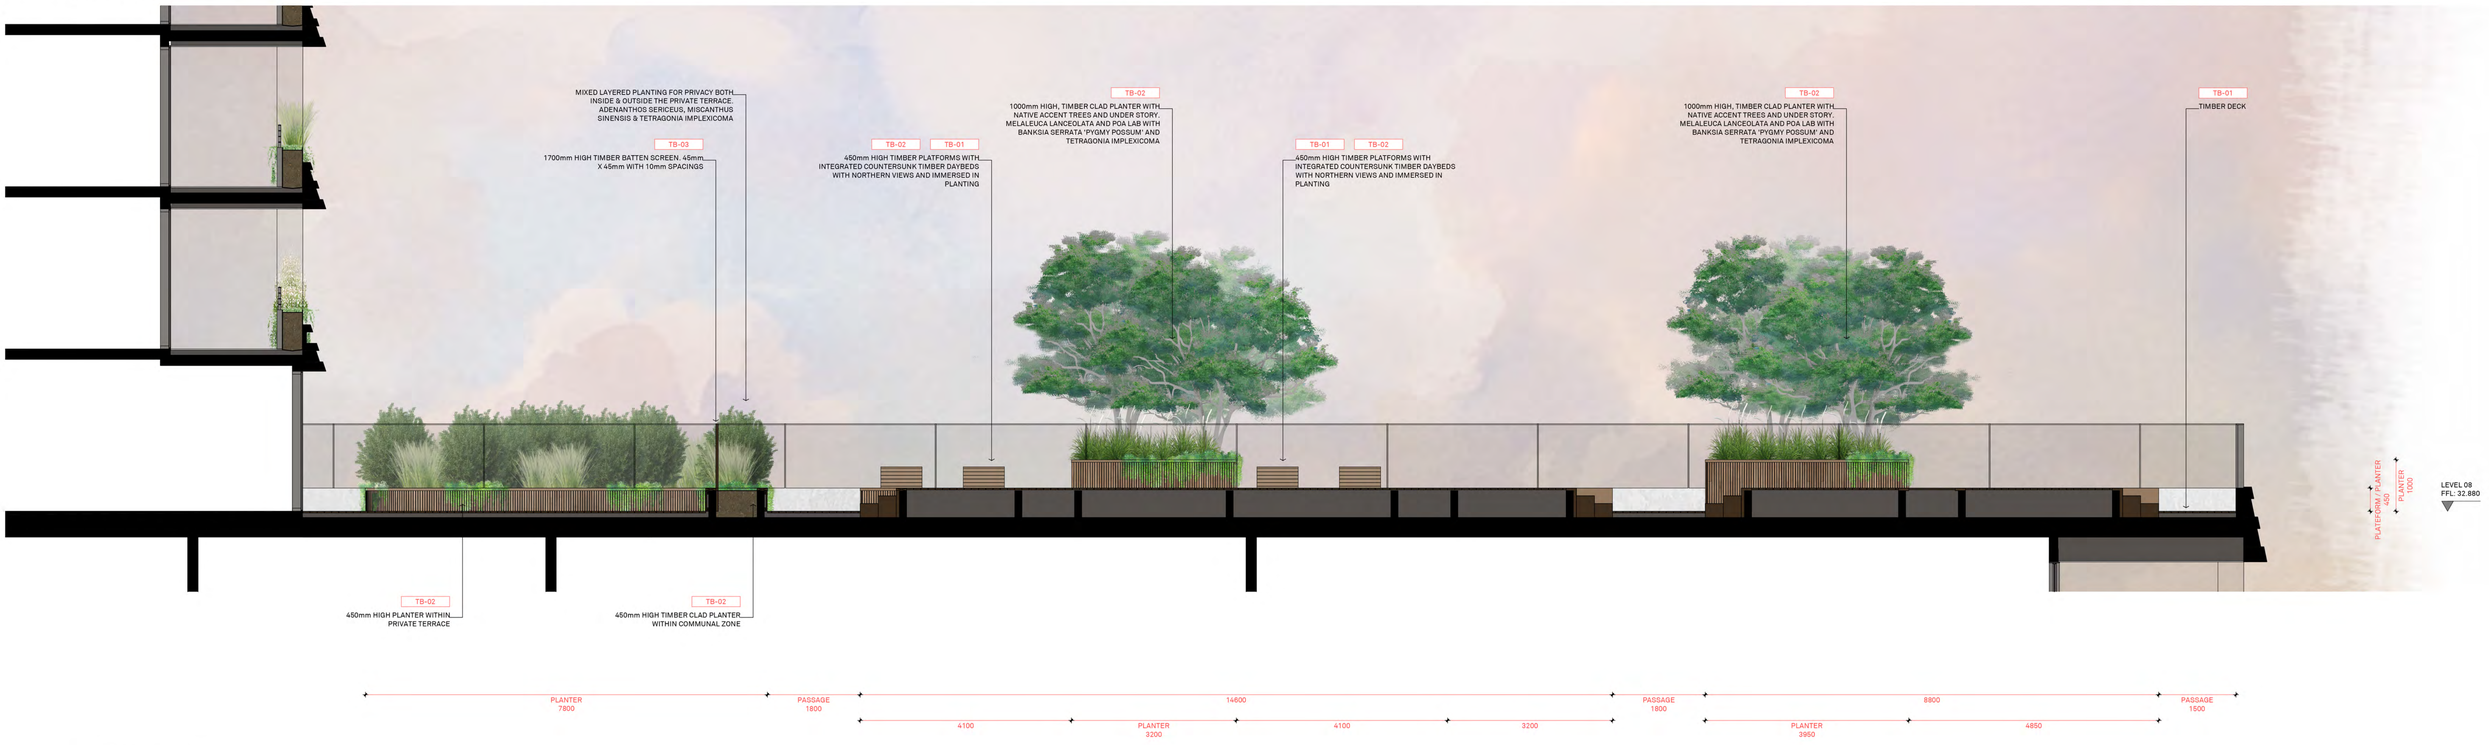

2 LA803 LEVEL 08 SECTION
SCALE: 1:50

GENERAL NOTES:

THIS DRAWING IS TO BE READ IN CONJUNCTION WITH ALL OTHER LANDSCAPE PLANS, RELEVANT NOTES & DOCUMENTATION, BUILDING CONSTRUCTION DRAWINGS & ENGINEERING DRAWINGS.

ALL DIMENSIONS AND LEVELS ARE TO BE CHECKED & CONFIRMED PRIOR TO COMMENCEMENT OF ANY WORKS.

ANY DISCREPANCIES ARE TO BE BROUGHT TO THE ATTENTION OF BARBER DESIGN.

REV	DATE	DESCRIPTION	REV	DATE	DESCRIPTION
02	23.01.2024	RFI	UPDATES TO SLATER ST INTERFACE TERRACE RATIONALISATION	-	-	-

PROJECT
437 ST KILDA ROAD, MELBOURNE
LANDSCAPE ARCHITECTURAL DRAWINGS

DRAWING NAME
SECTIONS

DRAWING NO.
LA_803

STATUS
TOWN PLANNING

SCALE
AS SHOWN @ B1

REV
02

JOB NO.
23.533

DATE
JANUARY 2024

CLIENT
cbus & GLG

STRUCTURAL

ARCHITECT
BATESSMART

CIVIL

Copyright ©

BARBER
web: www.barberdesign.com.au
email: sam@barberdesign.com.au
phone: +61 (3) 9510 8912
phone: +61 (0)417 358 357
mail: 1a Chatsworth Road, Prahran VIC 3181

This copied document to be made available for the sole purpose of enabling its consideration and review as part of a planning process under the Planning and Environment Act 1987. The document must not be used for any purpose which may breach any copyright

ADVERTISED PLAN

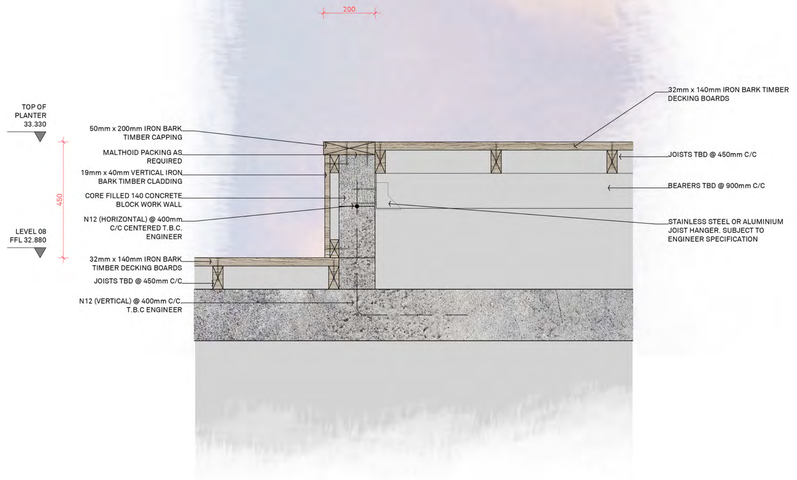

DESIGN INTENT ONLY.
ALL CONCRETE, STEEL AND OTHER STRUCTURAL ELEMENTS OF THIS DRAWING ARE SUBJECT TO SPECIFICATION BY STRUCTURAL ENGINEER.
DRAINAGE SUBJECT TO SPECIFICATION BY CIVIL ENGINEER.

3 LA904 LEVEL 08 TIMBER DECK SECTION
SCALE: 1:10

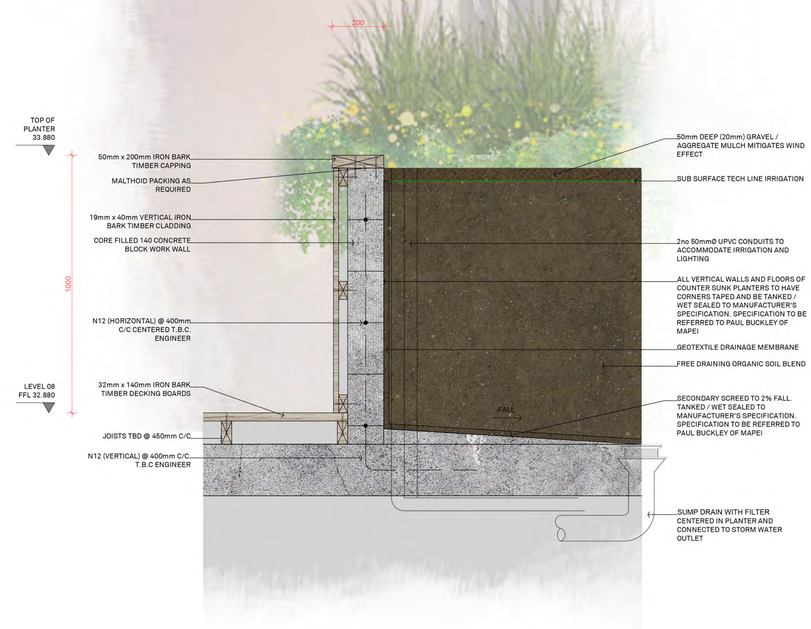

DESIGN INTENT ONLY.
ALL CONCRETE, STEEL AND OTHER STRUCTURAL ELEMENTS OF THIS DRAWING ARE SUBJECT TO SPECIFICATION BY STRUCTURAL ENGINEER.
DRAINAGE SUBJECT TO SPECIFICATION BY CIVIL ENGINEER.

1 LA904 LEVEL 08 PLANTER SECTION
SCALE: 1:10

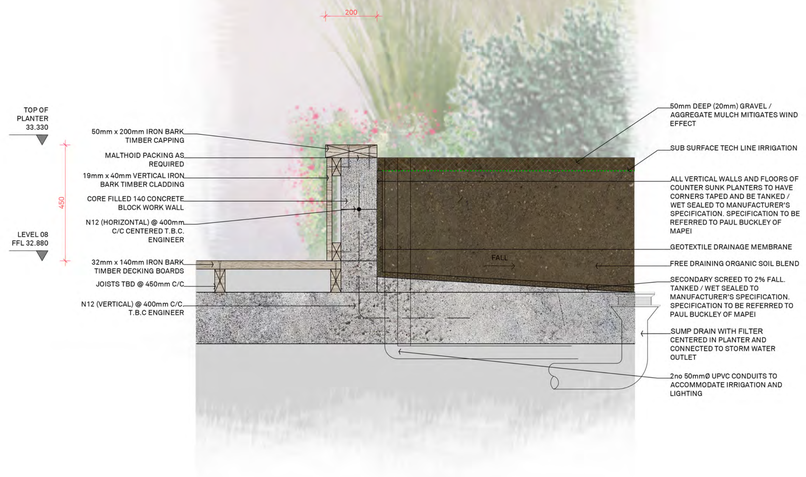

DESIGN INTENT ONLY.
ALL CONCRETE, STEEL AND OTHER STRUCTURAL ELEMENTS OF THIS DRAWING ARE SUBJECT TO SPECIFICATION BY STRUCTURAL ENGINEER.
DRAINAGE SUBJECT TO SPECIFICATION BY CIVIL ENGINEER.

2 LA904 LEVEL 08 PLANTER SECTION
SCALE: 1:10

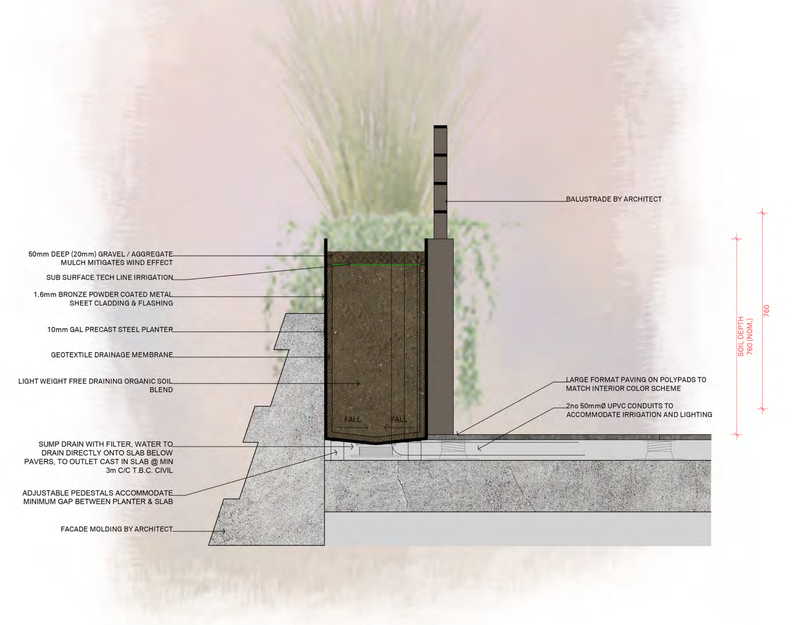

DESIGN INTENT ONLY.
ALL CONCRETE, STEEL AND OTHER STRUCTURAL ELEMENTS OF THIS DRAWING ARE SUBJECT TO SPECIFICATION BY STRUCTURAL ENGINEER.
DRAINAGE SUBJECT TO SPECIFICATION BY CIVIL ENGINEER.

4 LA904 UPPER LEVEL BALCONY PLANTER SECTION
SCALE: 1:10

GENERAL NOTES:

THIS DRAWING IS TO BE READ IN CONJUNCTION WITH ALL OTHER LANDSCAPE PLANS, RELEVANT NOTES & DOCUMENTATION, BUILDING CONSTRUCTION DRAWINGS & ENGINEERING DRAWINGS.

ALL DIMENSIONS AND LEVELS ARE TO BE CHECKED & CONFIRMED PRIOR TO COMMENCEMENT OF ANY WORKS.

ANY DISCREPANCIES ARE TO BE BROUGHT TO THE ATTENTION OF BARBER DESIGN.

REV	DATE	DESCRIPTION	REV	DATE	DESCRIPTION
02	23.01.2024	RFI	UPDATES TO SLATER ST INTERFACE	-	-	-
		TERRACE RATIONALISATION			

PROJECT
437 ST KILDA ROAD, MELBOURNE
LANDSCAPE ARCHITECTURAL DRAWINGS

DRAWING NAME
DETAILS

DRAWING NO.
LA_904

STATUS
TOWN PLANNING

SCALE
AS SHOWN @ B1

REV
02

JOB NO.
23.533

DATE
JANUARY 2024

CLIENT
cbus & GLG

STRUCTURAL

ARCHITECT
BATESSMART.

CIVIL

Copyright ©

BARBER
web: www.barberdesign.com.au
email: sam@barberdesign.com.au
phone: +61 (3) 9510 8912
phone: +61 (0)417 358 357
mail: 1a Chatsworth Road, Prahran VIC 3181

DESIGN INTENT ONLY.
ALL CONCRETE, STEEL AND OTHER STRUCTURAL ELEMENTS OF THIS DRAWING ARE SUBJECT TO SPECIFICATION BY STRUCTURAL ENGINEER.
DRAINAGE SUBJECT TO SPECIFICATION BY CIVIL ENGINEER.

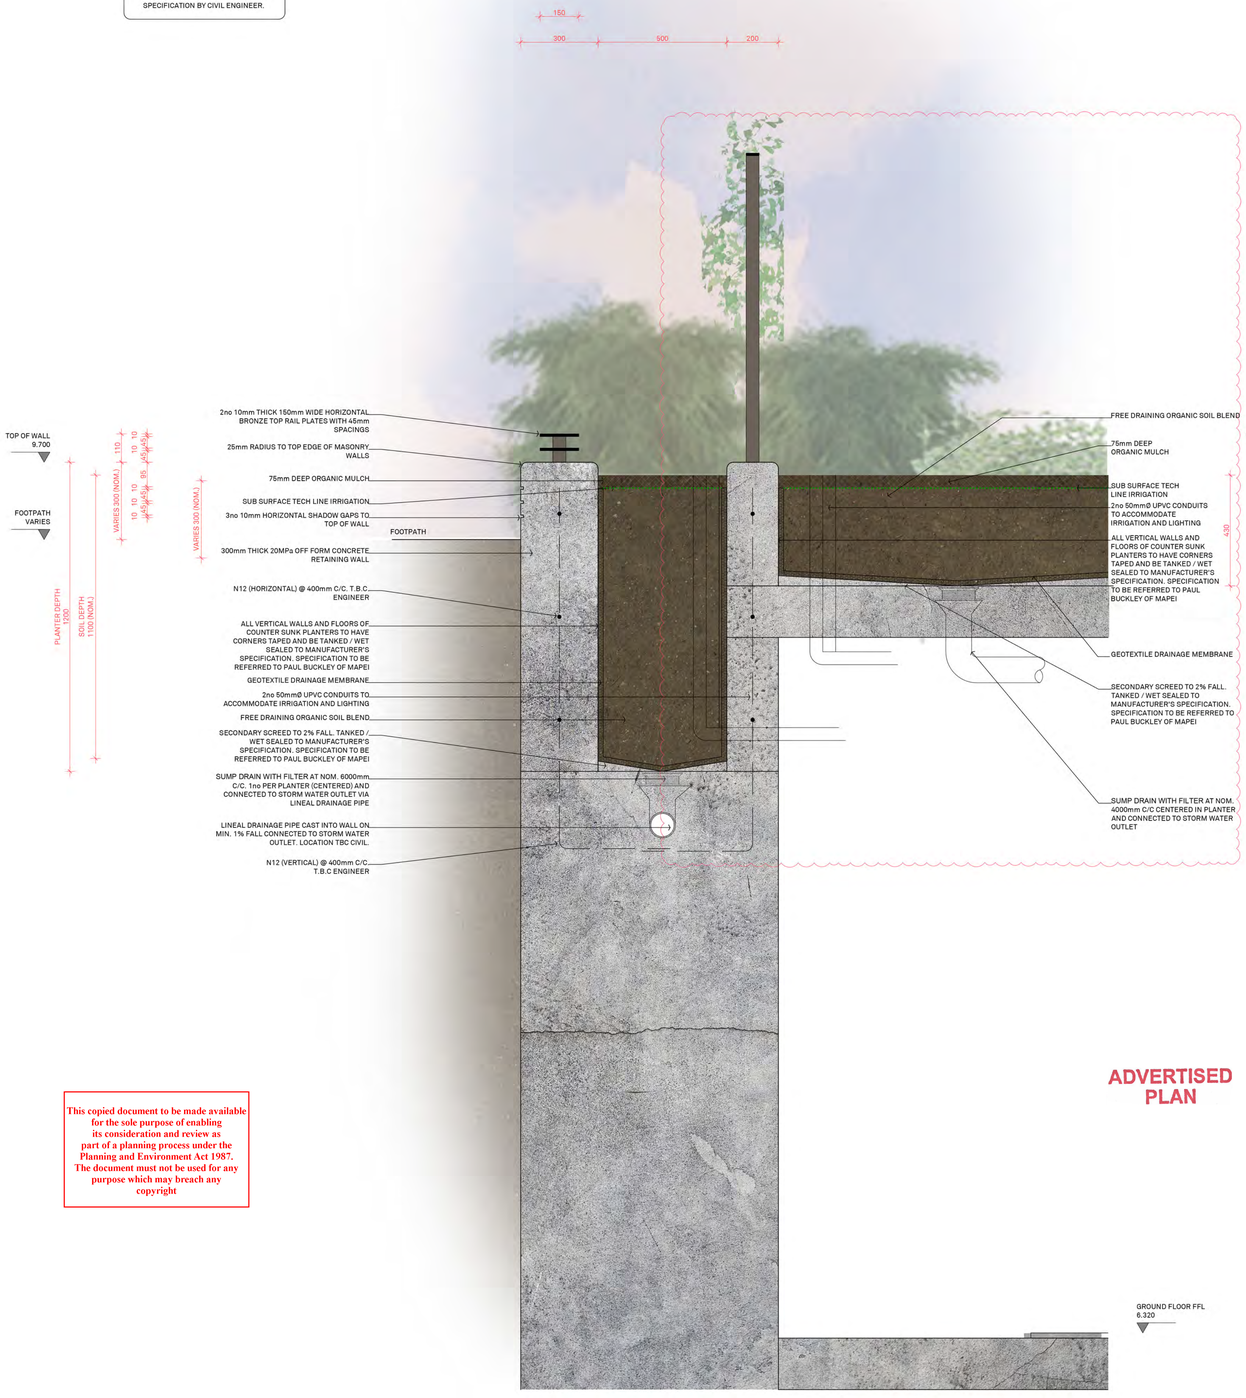

1 LA905 SLATER STREET PLANTER SECTION - OPTION CONCRETE WALL
SCALE: 1:10

DESIGN INTENT ONLY.
ALL CONCRETE, STEEL AND OTHER STRUCTURAL ELEMENTS OF THIS DRAWING ARE SUBJECT TO SPECIFICATION BY STRUCTURAL ENGINEER.
DRAINAGE SUBJECT TO SPECIFICATION BY CIVIL ENGINEER.

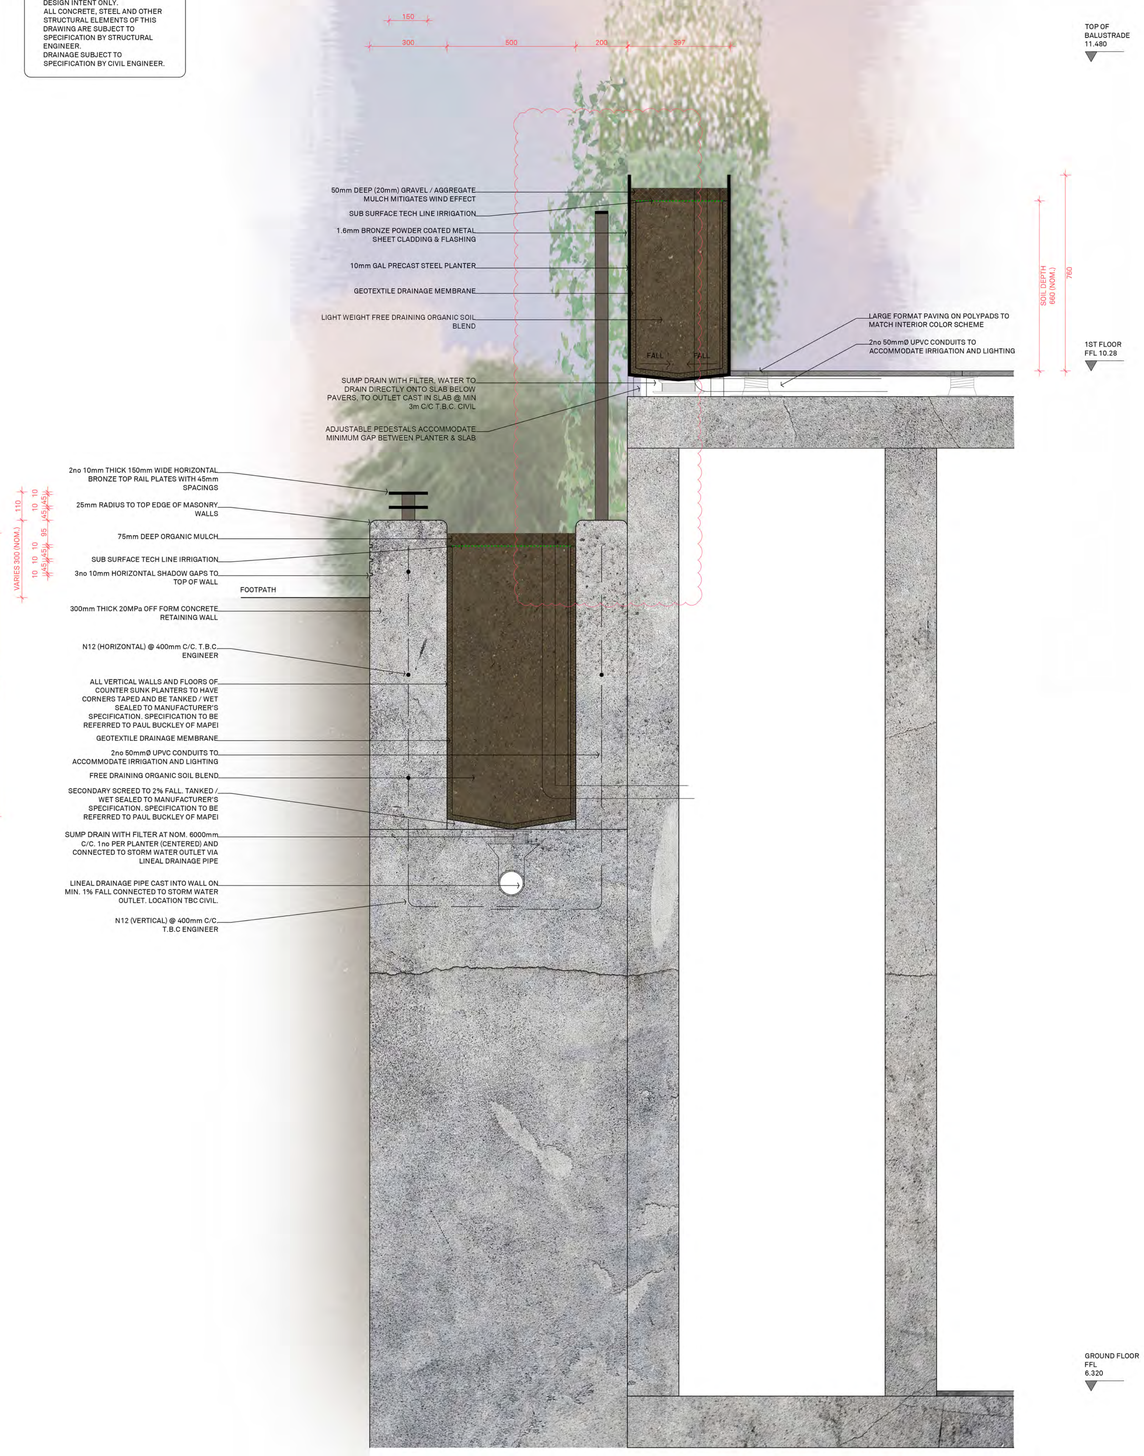

2 LA905 SLATTER STREET PLANTER & LEVEL 01 TERRACE SECTION - OPTION CONCRETE WALL
SCALE: 1:10

ADVERTISED PLAN

This copied document to be made available for the sole purpose of enabling its consideration and review as part of a planning process under the Planning and Environment Act 1987. The document must not be used for any purpose which may breach any copyright

GENERAL NOTES:

THIS DRAWING IS TO BE READ IN CONJUNCTION WITH ALL OTHER LANDSCAPE PLANS, RELEVANT NOTES & DOCUMENTATION, BUILDING CONSTRUCTION DRAWINGS & ENGINEERING DRAWINGS.

ALL DIMENSIONS AND LEVELS ARE TO BE CHECKED & CONFIRMED PRIOR TO COMMENCEMENT OF ANY WORKS.

ANY DISCREPANCIES ARE TO BE BROUGHT TO THE ATTENTION OF BARBER DESIGN.

REV	DATE	DESCRIPTION	REV	DATE	DESCRIPTION
02	23.01.2024	RFI	UPDATES TO SLATER ST INTERFACE TERRACE RATIONALISATION	-	-	-

PROJECT
437 ST KILDA ROAD, MELBOURNE
LANDSCAPE ARCHITECTURAL DRAWINGS

DRAWING NAME
DETAILS

DRAWING NO.
LA_905

STATUS
TOWN PLANNING

SCALE
AS SHOWN @ B1

REV
02

JOB NO.
23.533

DATE
JANUARY 2024

CLIENT
cbus & GLG

STRUCTURAL

ARCHITECT
BATESSMART.

CIVIL

Copyright ©

BARBER
web: www.barberdesign.com.au
email: sam@barberdesign.com.au
phone: +61 (3) 9510 8912
phone: +61 (0)417 358 357
mail: 1a Chatsworth Road, Prahran VIC 3181