
ADVERTISED PLAN

This copied document to be made available for the sole purpose of enabling its consideration and review as part of a planning process under the Planning and Environment Act 1987. The document must not be used for any purpose which may breach any copyright

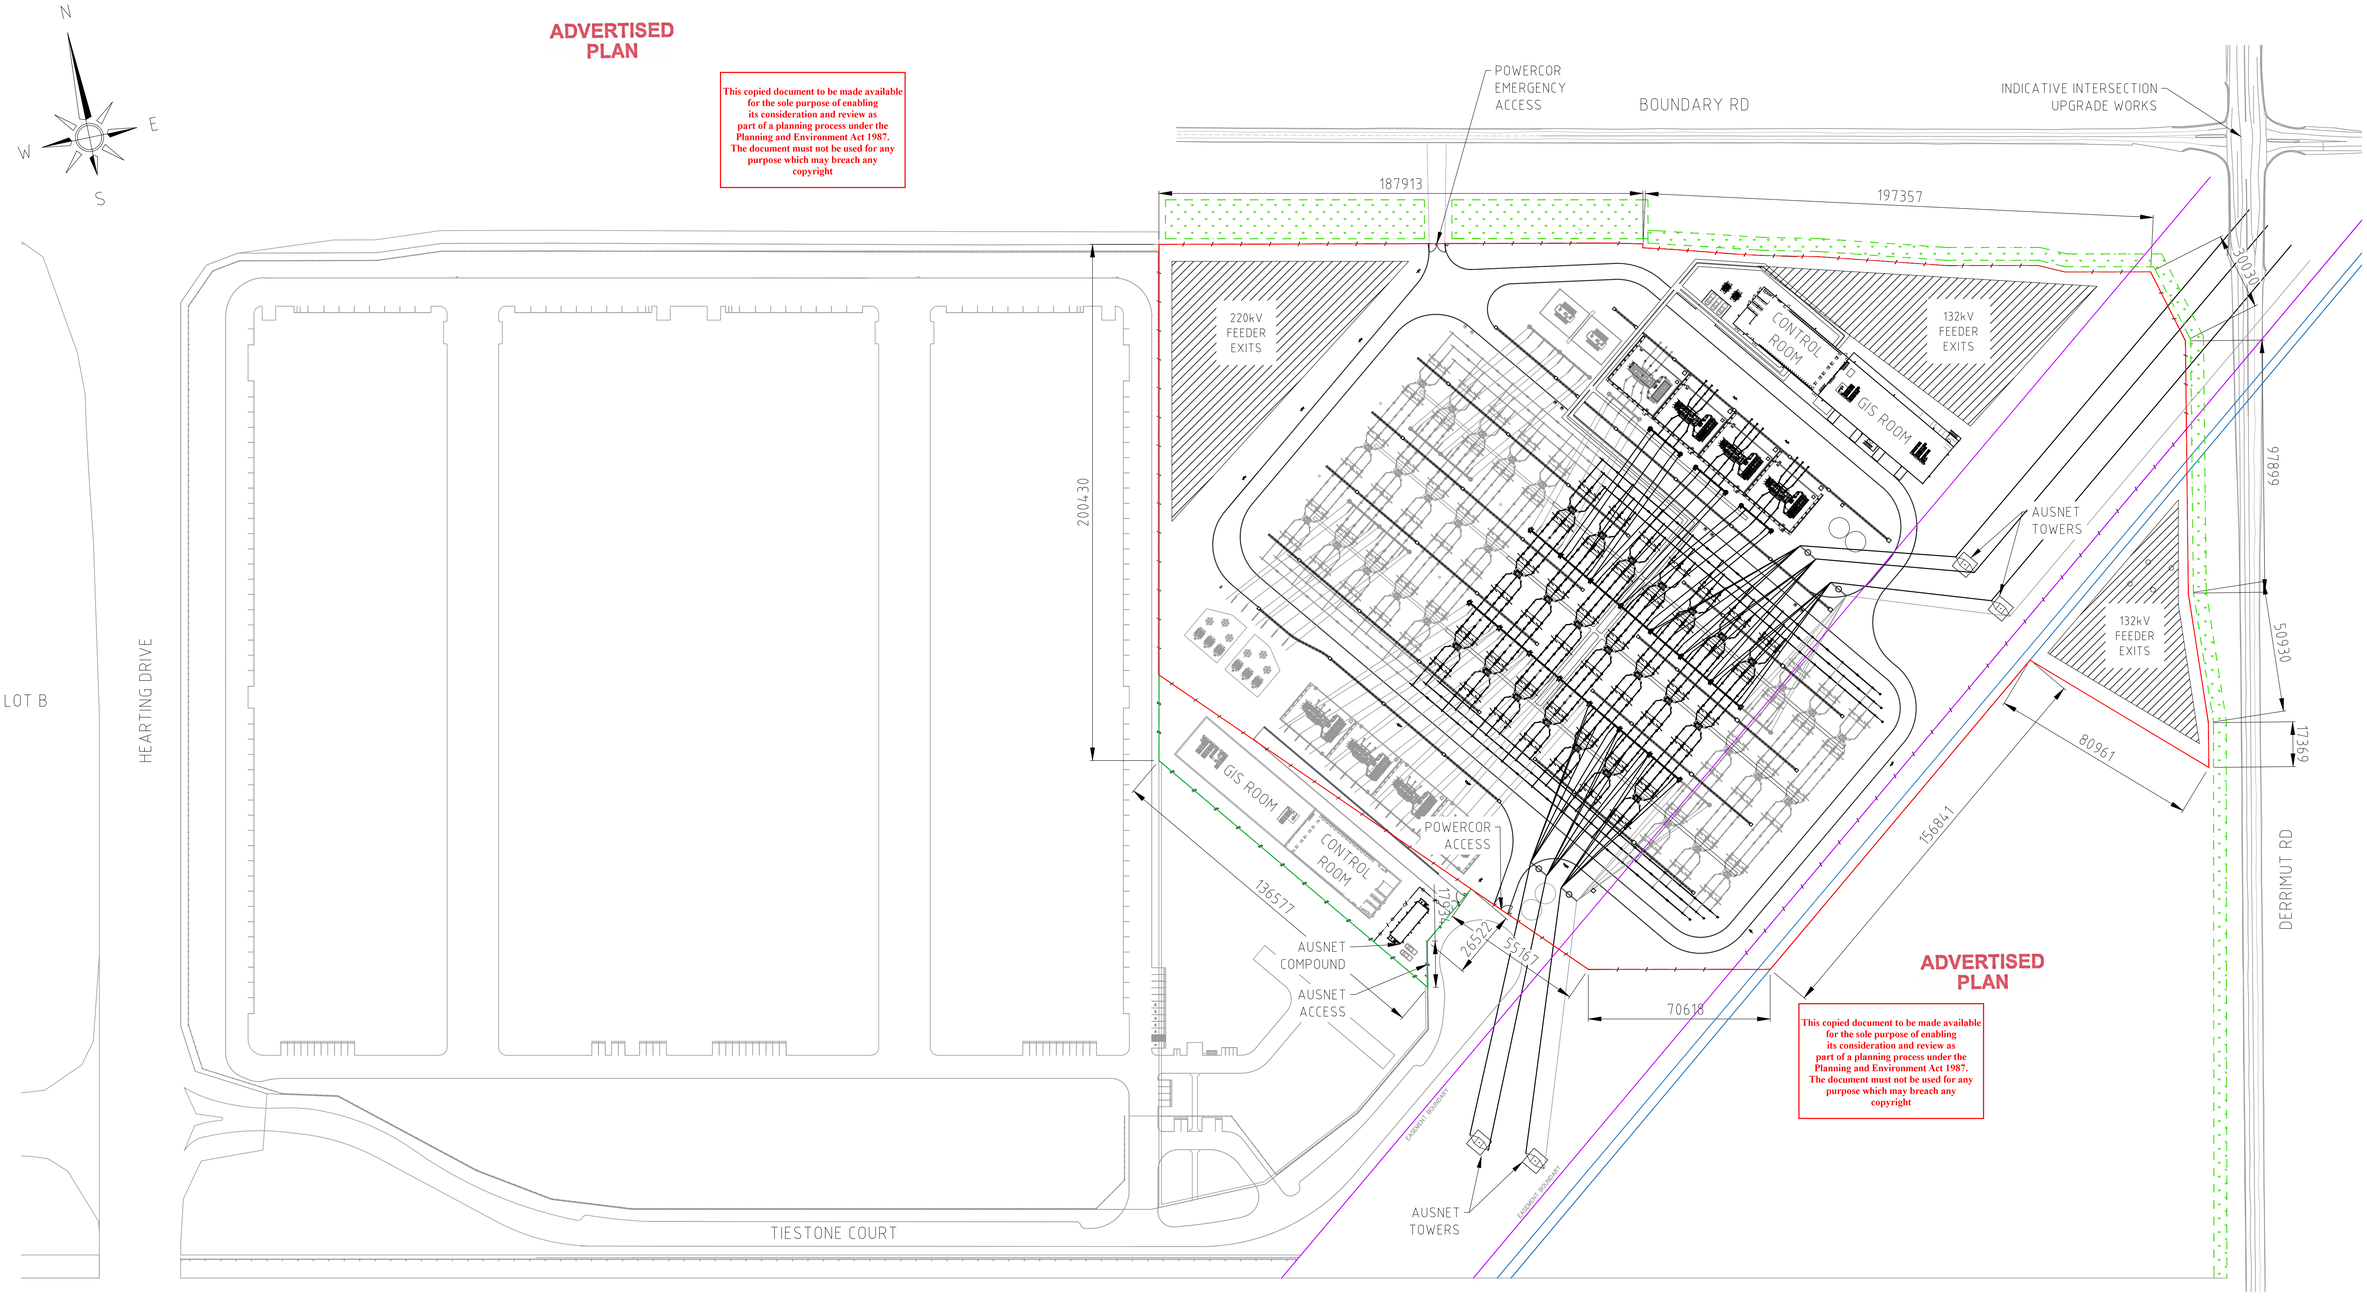


ADVERTISED PLAN

This copied document to be made available for the sole purpose of enabling its consideration and review as part of a planning process under the Planning and Environment Act 1987. The document must not be used for any purpose which may breach any copyright

LEGEND

- POWERCOR FENCE/BOUDNARY (LOT A)
- FUTURE WORKS
- CHARTER HALL DEVELOPMENT (LOT B)
- AUSNET EASEMENT
- MELBOURNE WATER EASEMENT
- WYNDHAM COUNCIL TREE RESERVE

20000 10000 0 20000 40000 60000 80000 100000

SCALE 1 : 1000
ALL DIMENSIONS IN MILLIMETRES

FOR INFORMATION
NOT FOR CONSTRUCTION

SCALE 1:1000

| REVISION | 24/09/26 | | DT |
|---|---|---|---|

Powercor AUSTRALIA
Powercor Transmission

| DRAWING NUMBER | MCTS | | | | - | - |
|---|---|---|---|---|---|---|

MCTS - MOUNT COTTRELL TERMINAL STATION
220/132kV
GENERAL ARRANGEMENT
ULTIMATE

| DRAWN | DRAFTING CHECK | DESIGNER | DESIGN APPROVAL | PROJECT MANAGER |
|---|---|---|---|---|
| - - | - - | - - | - - | 5151359 - |

Electricity Networks - Zone Substations B1 - V10

679x960

B1