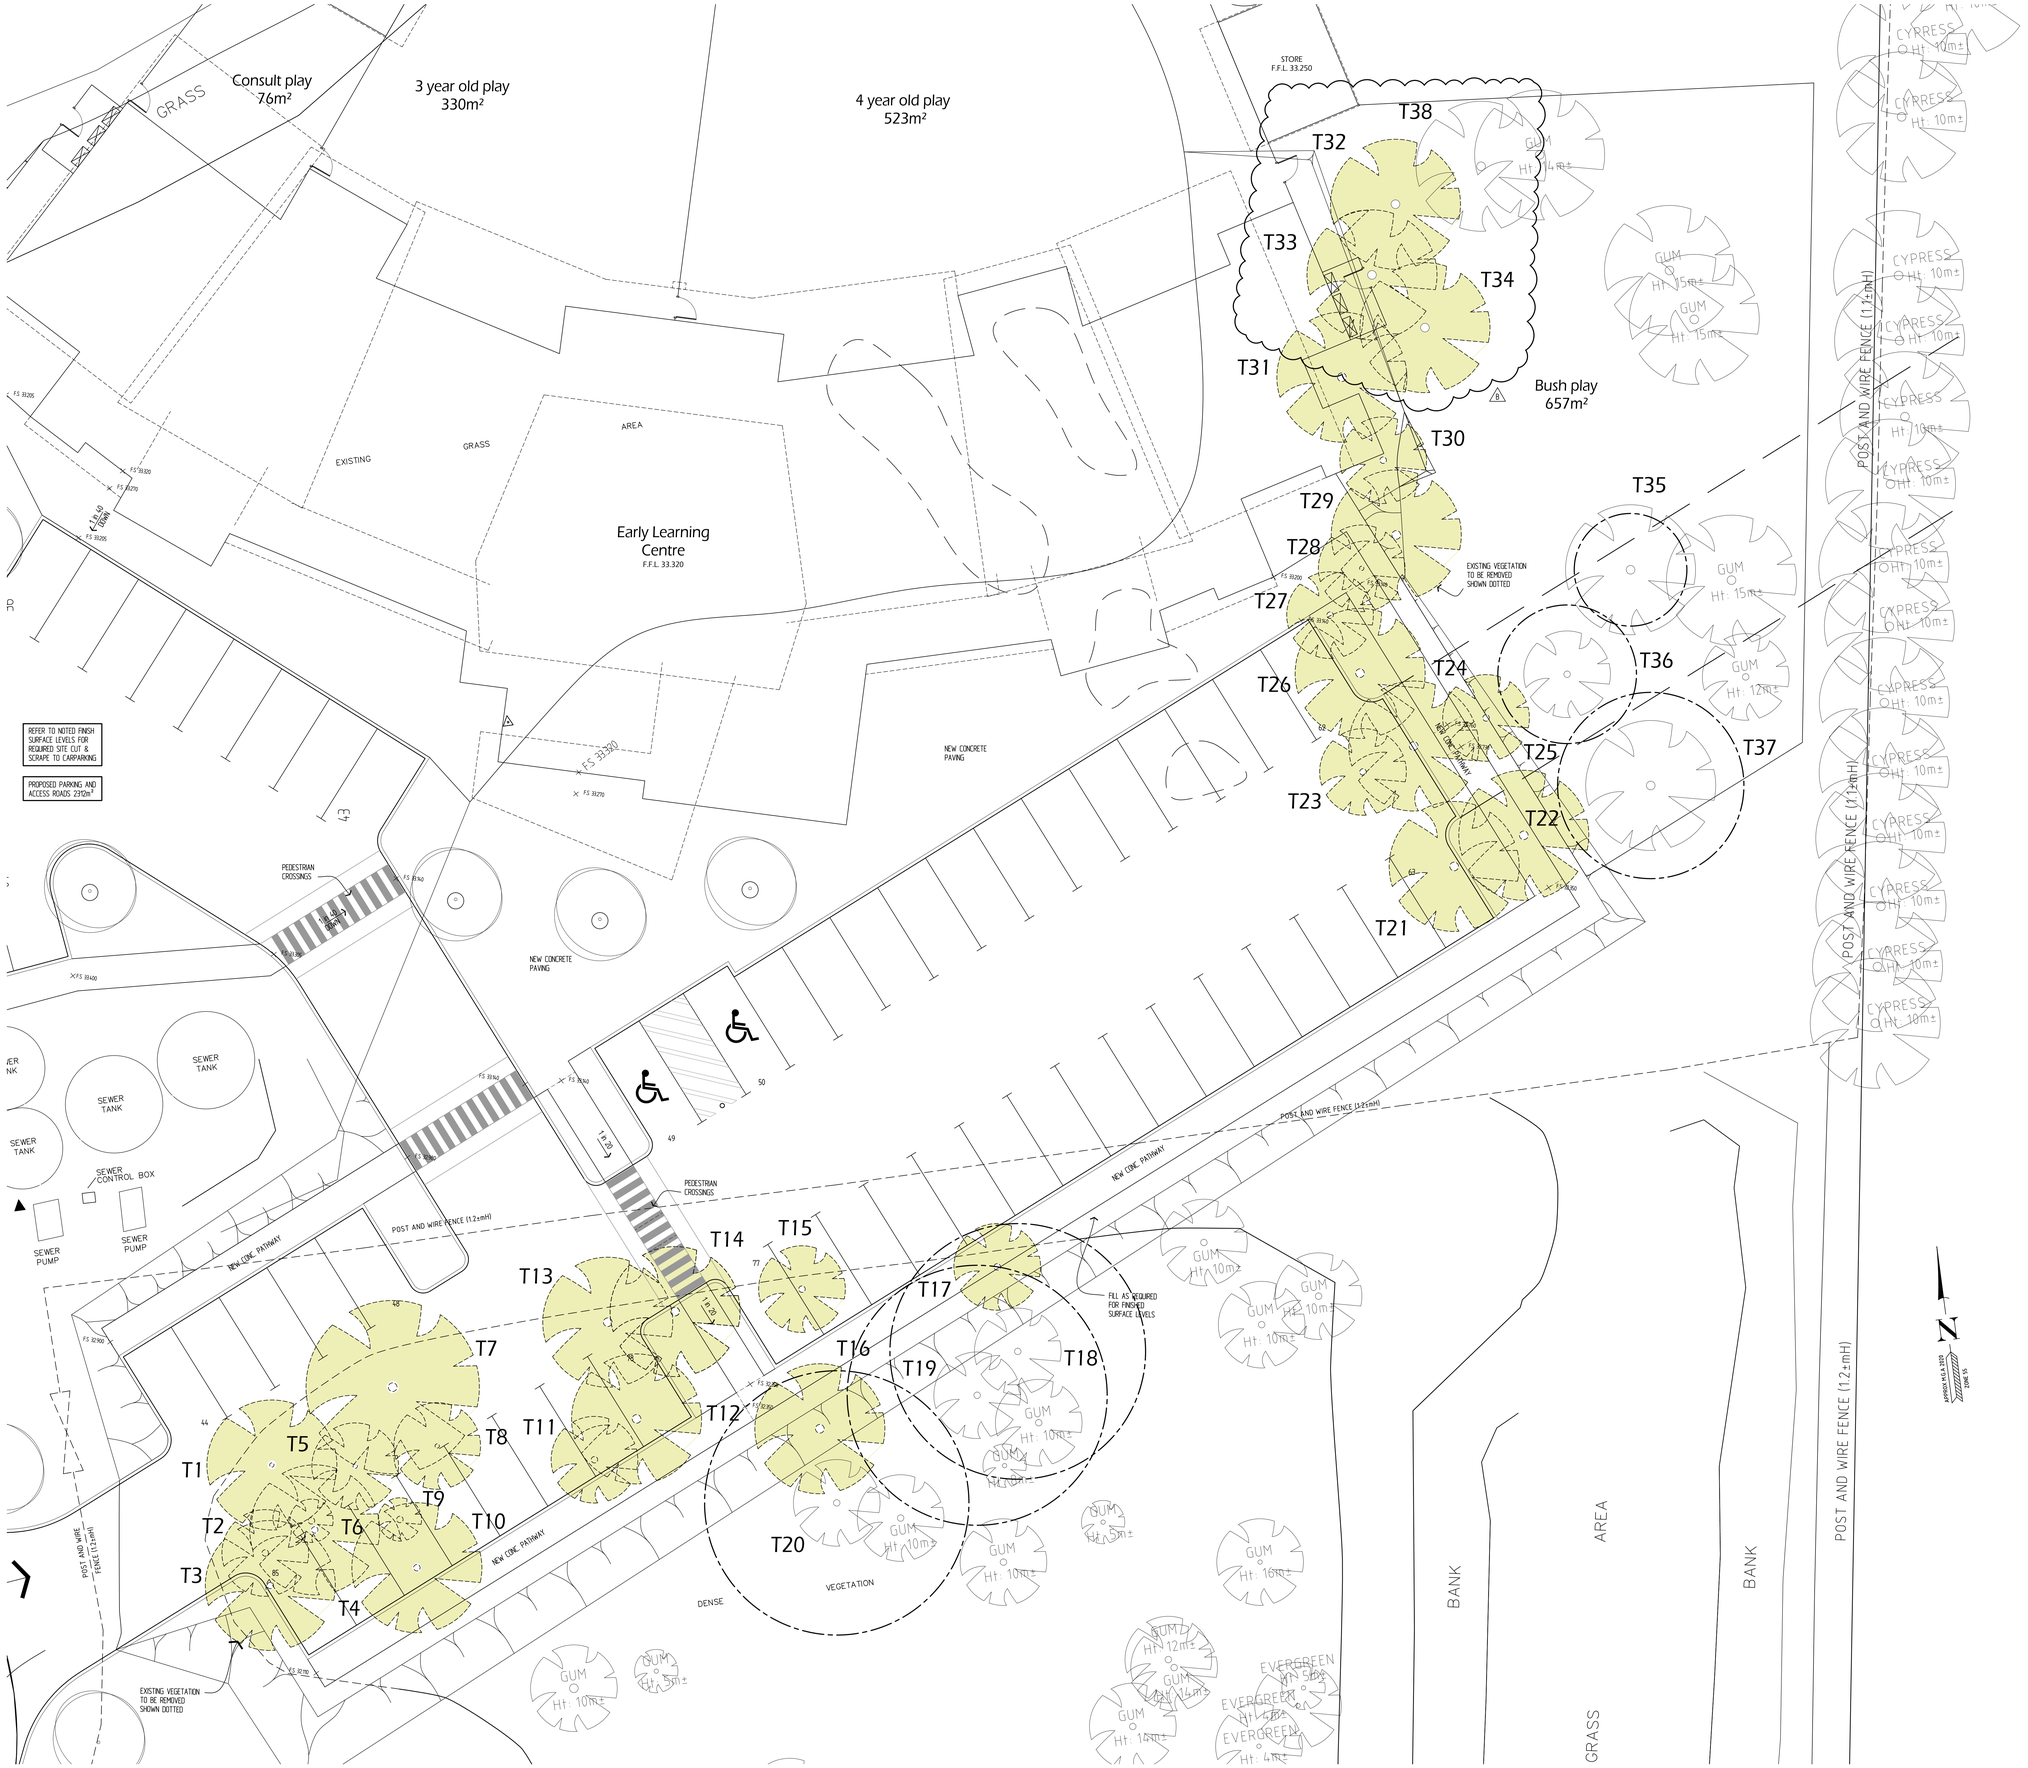

LEGEND

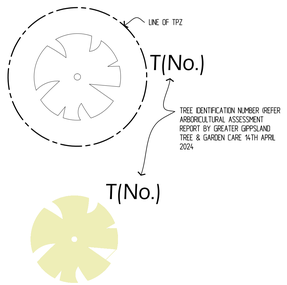

NO.	AMMENDMENT	DATE
B	DTP RFI	7-8-24
A	COUNCIL RFI	18-4-24

DRAWING TITLE : VEGETATION IMPACT PLAN

NOTE : DO NOT SCALE DRAWINGS
WRITTEN DIMENSIONS TAKE PRECEDENCE
CONFIRM ALL LEVELS AND DIMENSIONS ON SITE BEFORE COMMENCEMENT OF WORKS

CLIENT : Chairo Christian School

SITE ADDRESS : 585 BALD HILL ROAD
NAR NAR GOON

Van Damme DESIGN
9 Branca Court NARRE
WARREN NTH 3804
PH. 9702 4700
E-MAIL : warren@vandammedesign.com.au

DRAWN : WVD	DESIGNED : WVD	DWG. NO. TP03 B
DATE : 7-8-24	SCALE : 1:100	
JOB No. : 23025	SHEET : 03 of 07	

FILE : 23025-TP-B DATE : 7-8-24 BY : wvd