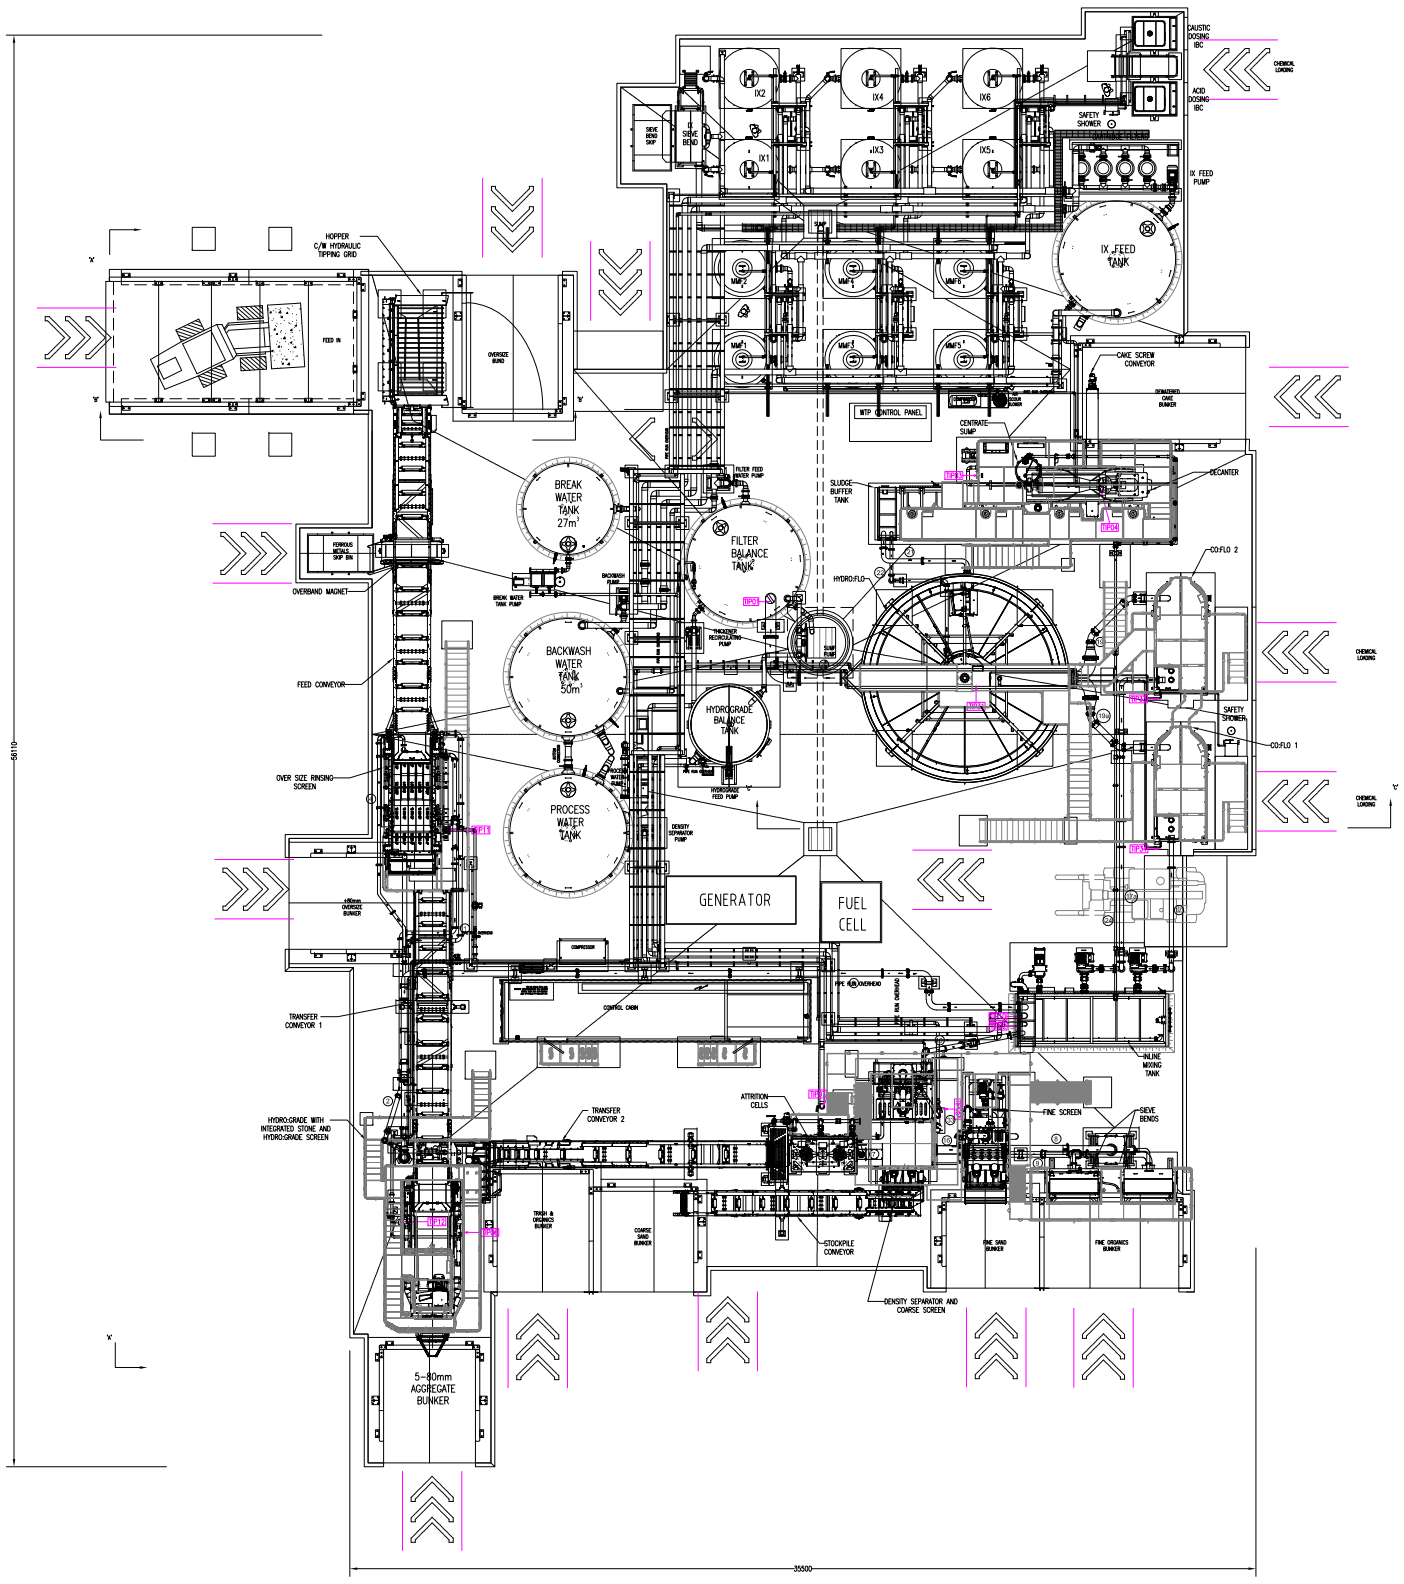

ADVERTISED PLAN

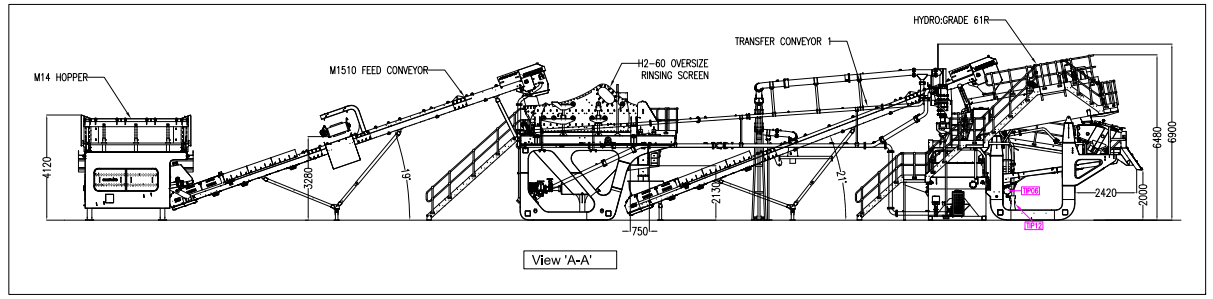

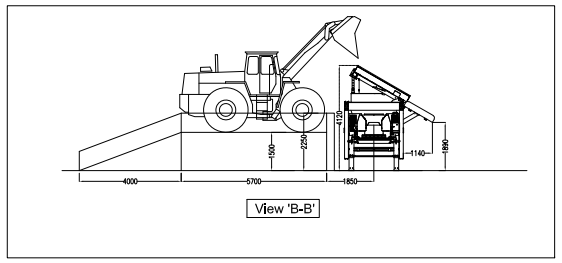

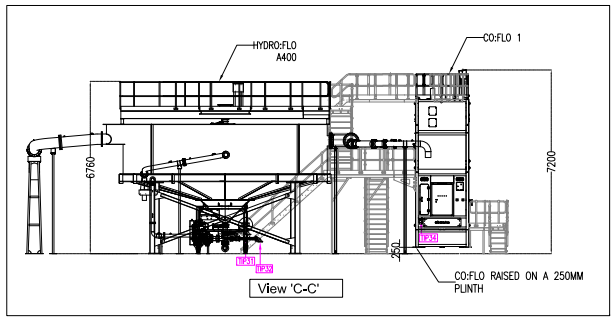

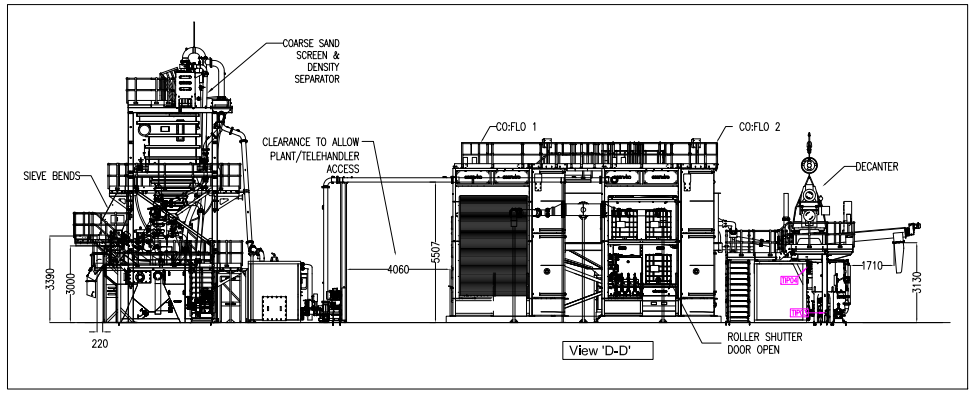

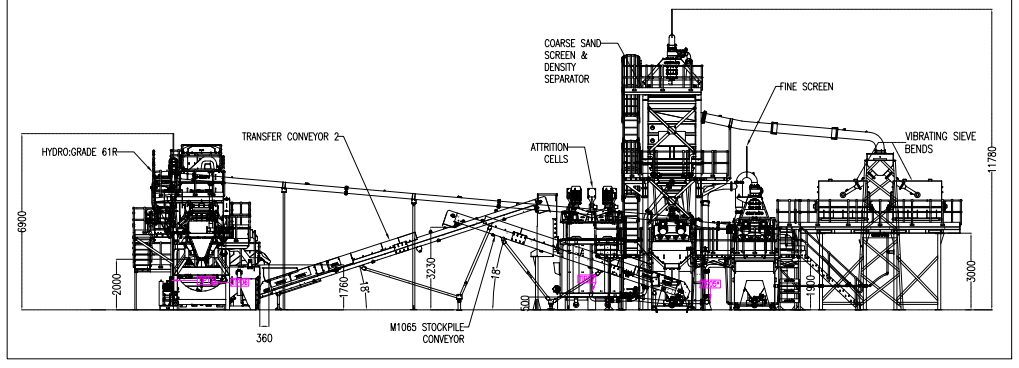

REV	DATE	DESCRIPTION	BY	APP'D	REVIEWED
Q	28.8.2018	GENERAL UPDATE	SHB	SHB	CG
P	26.6.2018	SWP GA & CIVILS UPDATE	SHB	SHB	CG
N	15.6.2018	SWP GA & CIVIL UPDATE	SHB	SHB	CG
M	13.6.2018	ACCESS RAMP SIZE INCREASED	SHB	SHB	CG

THE INFORMATION SHOWN ON THIS DRAWING IS FOR THE PURPOSES OF THIS PROJECT ONLY. NO WARRANTY IS GIVEN OR IMPLIED AS TO ITS SUITABILITY FOR ANY OTHER PURPOSE

	PREPARED	CHECKED	DESIGN CONSULTANT APPROVED
DESIGN	SHB	CG	S Barthelme
DRAWN	SHB	CG	DATE 26.3.2018

REF:

ventia
VENTIA PTY LTD
A.B.N. 51 603 146 676
111 VANESSA STREET,
KINGSGROVE, NSW 2208
PHONE (02) 9375 3200
FAX (02) 9375 3370
WEB ventia.com.au

SOIL WASHING PLANT

DRAWING TITLE
SOIL WASHING PLANT
GENERAL ARRANGEMENT DIAGRAM

SCALE	DRG NO.	REV
A1 NTS	050052-SWP-GA-001	Q