This copied document to be made available
for the sole purpose of enabling
its consideration and review as
part of a planning process under the
Planning and Environment Act 1987.
The document must not be used for any
purpose which may breach any
copyright

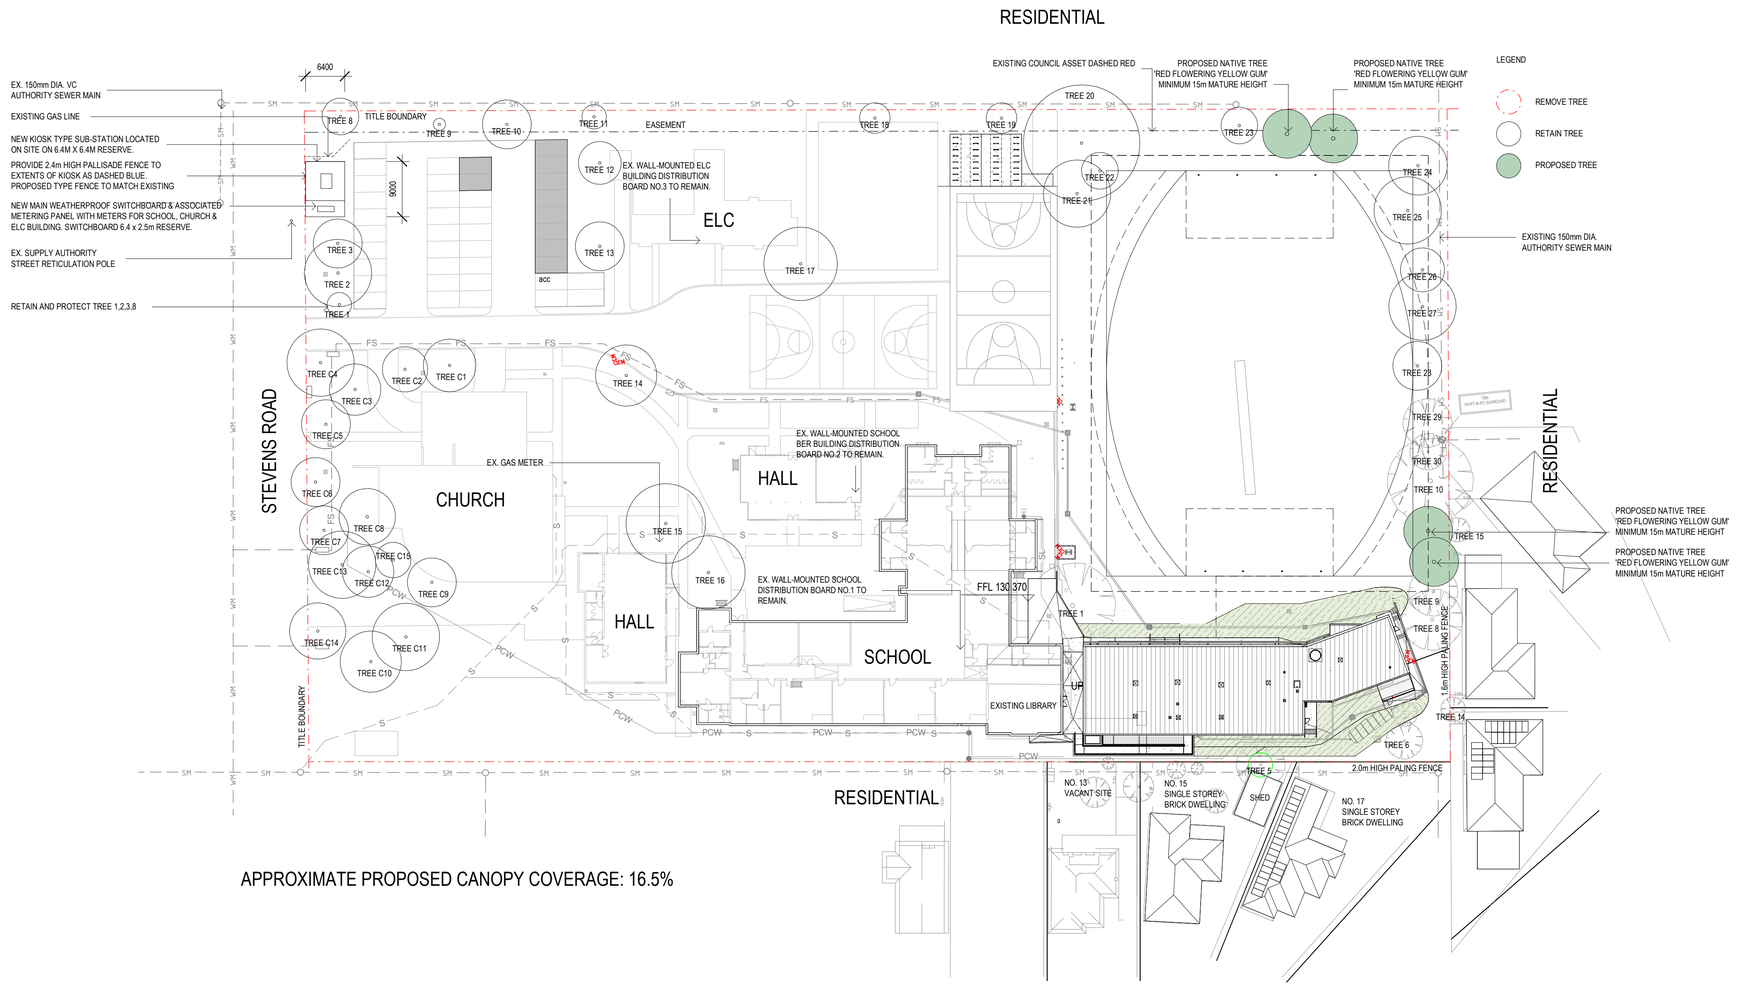

APPROXIMATE PROPOSED CANOPY COVERAGE: 16.5%

ADVERTISED PLAN

ROAM Architects
T: 03 9028 2625
www.roamarchitects.com.au

INTELLECTUAL PROPERTY

© COPYRIGHT ROAM ARCHITECTS UNLESS OTHERWISE AGREED IN WRITING. ALL RIGHTS TO USE THIS DOCUMENT ARE SUBJECT TO PAYMENT IN FULL OF ALL ROAM ARCHITECTS CHARGES. THIS DOCUMENT MAY ONLY BE USED FOR THE PURPOSE FOR WHICH IT WAS PREPARED AND MAY NOT BE USED FOR ANY OTHER PURPOSE IF AS NOTIFIED IN WRITING BY ROAM ARCHITECTS. THIS DOCUMENT MAY NOT BE OTHERWISE USED, OR COPIED, ANY UNAUTHORIZED USE OF THIS DOCUMENT WILL ENTITLE ROAM ARCHITECTS TO IMMEDIATE COMPENSATION AND THE USER RELEASES AND INDEMNIFIES ROAM ARCHITECTS FROM AND AGAINST ALL LOSS ARISING.

ISSUE	DATE	REVISIONS
C1	14.01.2026	TOWN PLANNING TREE REMOVAL

CLIENT
EMMAUS COLLEGE

PROJECT TITLE
YEAR 9 CAMPUS. 17-23 STEVENS ROAD, VERMONT

PROJECT NUMBER
ROAM 137

PROJECT NORTH

GRAPHIC SCALE

SCALE
1 : 500 AT A1 DO NOT SCALE

STATUS
CONSTRUCTION

DRAWING
PROPOSED SITE PLAN TREE REMOVAL

DRAWING NUMBER	ISSUE
137-A-06	C1