ADVERTISED PLAN

This copied document to be made available for the sole purpose of enabling its consideration and review as part of a planning process under the Planning and Environment Act 1987. The document must not be used for any purpose which may breach any copyright

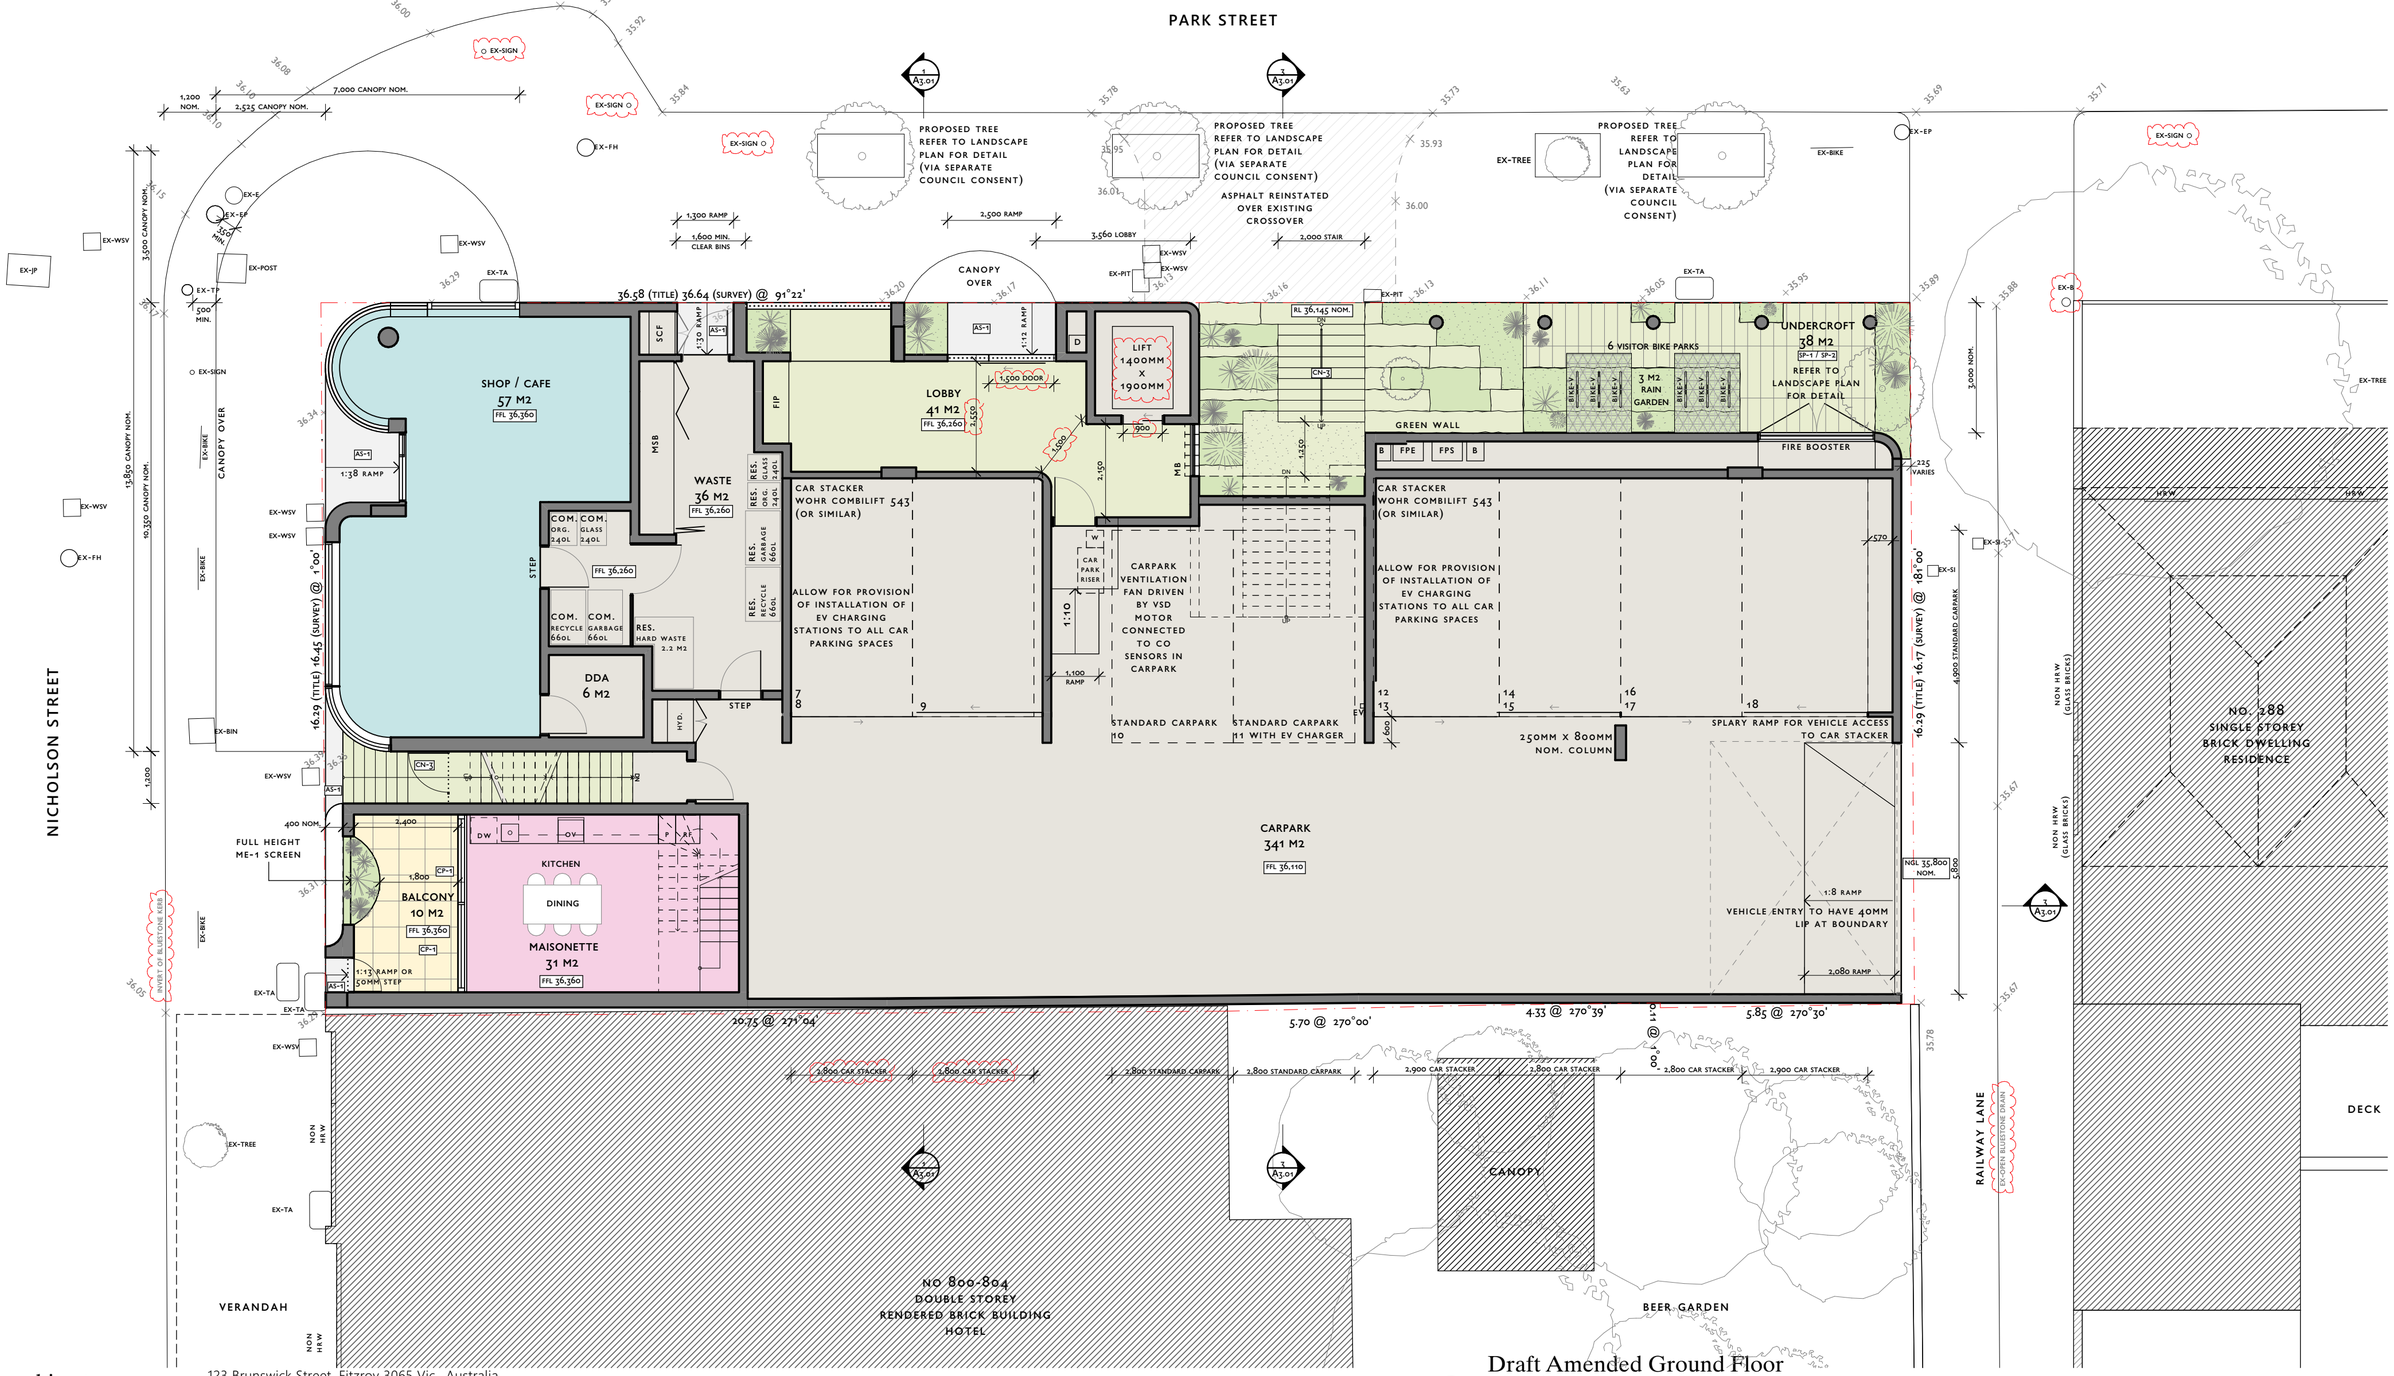

Architecture architecture

123 Brunswick Street, Fitzroy 3065 Vic., Australia
p (0)61 3 9417 0995 e&w office(at)archarch.com.au abn 19 156 517 350

Draft Amended Ground Floor Plan (bicycle access)
Not for construction

PROJECT	290 Park Street Fitzroy North 3068
JOB NO.	2502 PARK
PHASE	Town Planning
SCALE	1:100
DRAWN	DS/VW/SB
DATE	WIP
REVISION	