

RECORD OF HAVING RE-ESTABLISHED A CADASTRAL BOUNDARY

Surveying (Cadastral Surveys) Regulations 2015 - Schedule 4, Regulations 16

LOCATION OF LAND

PROPERTY ADDRESS: 27 PRINCES HIGHWAY DANDENONG VIC 3175

PARISH: DANDENONG

TOWNSHIP: -

SECTION: -

CROWN ALLOTMENT: 38 (PART)

CROWN PORTION: -

LAST PLAN REFERENCE: LOT 1 ON TP562068P

TITLE REFERENCE: VOL 00805 FOL 839


NOTATIONS

Datum (including previous survey references):
A-B-C-D vide AP120711T/99

Note that title is to scale and occupation, radiations and marks are exaggerated for diagrammatic purposes.

MGA2020 Co-ordinates:
E: 343 053
N: 5 794 432
Zone 55

EASEMENT DETAILS:
NONE

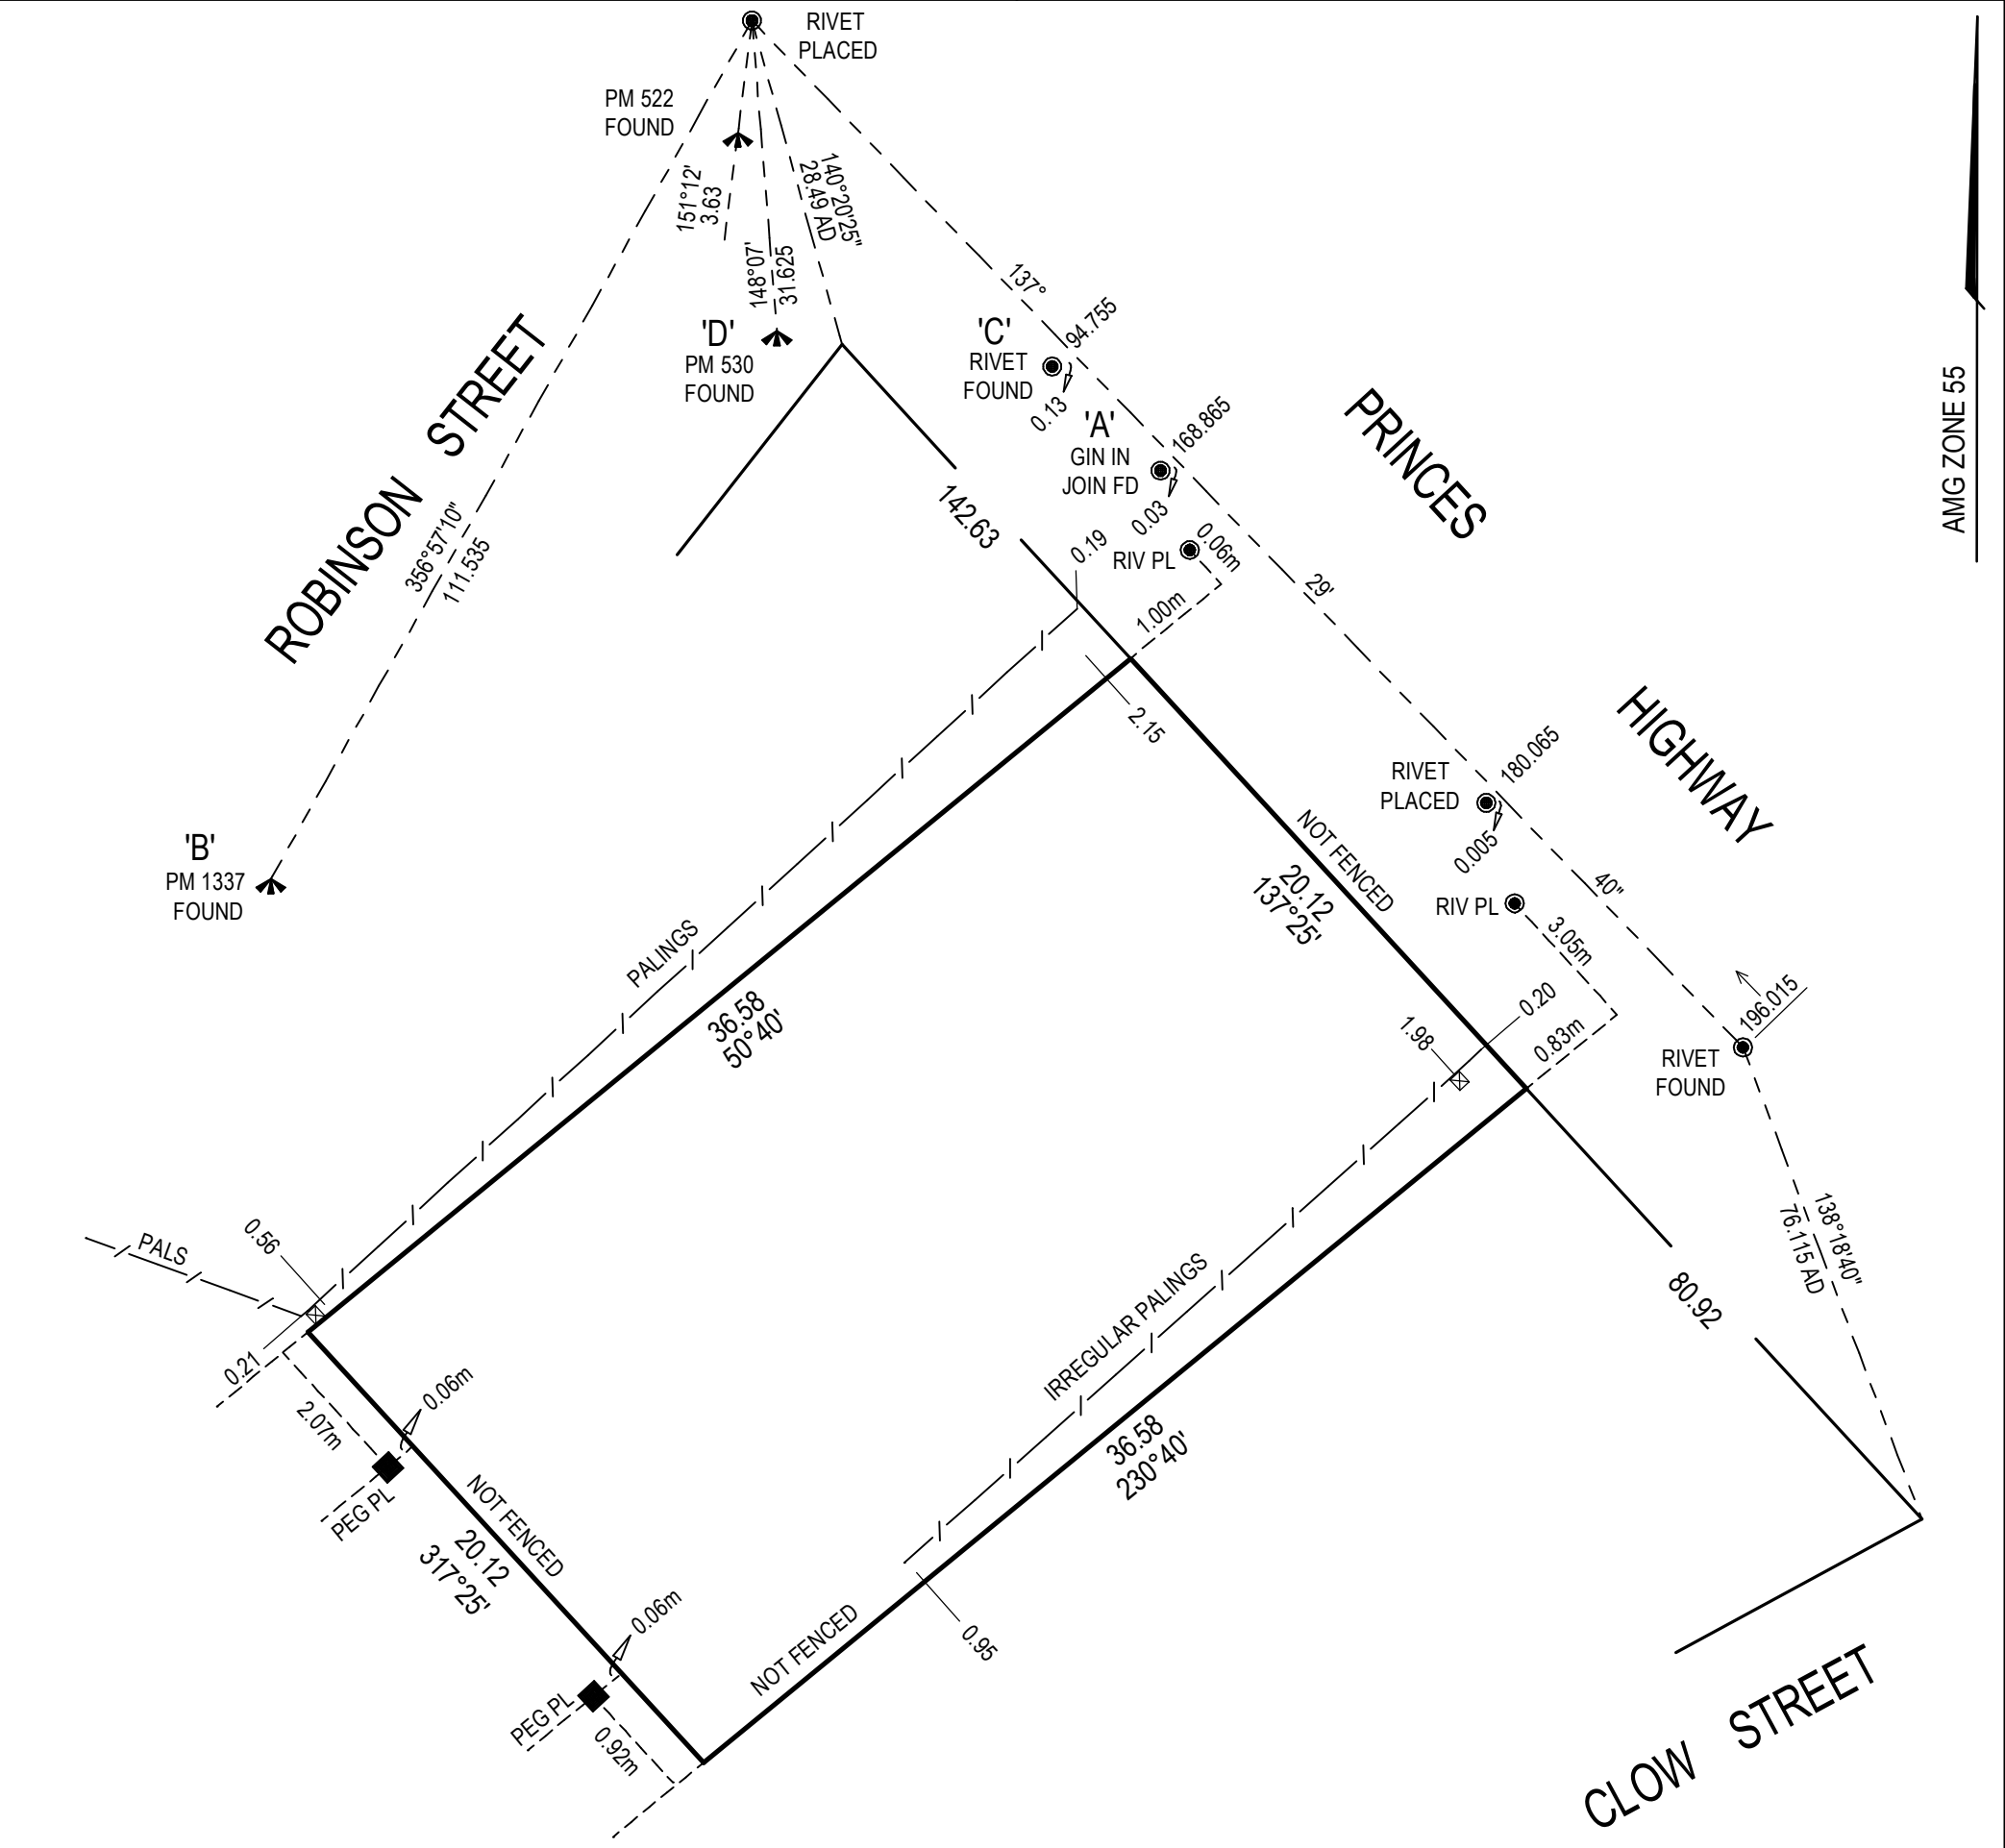

ORIGINAL SHEET SIZE: A3		CERTIFICATION BY SURVEYOR		SHEET 1 OF 1	
SCALE 1:250					