spiire

ADVERTISED PLAN

This copied document to be made available for the sole purpose of enabling its consideration and review as part of a planning process under the Planning and Environment Act 1987. The document must not be used for any purpose which may breach any copyright

MORWELL PEAKING GENERATION FACILITY
CONCEPT LAYOUT PLANS | AUGUST 2026

454 Commercial Rd,
Morwell VIC 3840

SITE CONTEXT PLAN

This copied document to be made available
for the sole purpose of enabling
its consideration and review as
part of a planning process under the
Planning and Environment Act 1987.
The document must not be used for any
purpose which may breach any
copyright



ADVERTISED
PLAN

CONCEPT LAYOUT PLAN

454 Commercial Road
MORWELL, VIC

DRG NO.	REV	DATE	DES/DOC	AUTH
322820 UD ID 01 CAD REV. 01	15	19/08/2026	AT	TP

spiire


0 25 50 75 100 125m


SCALE 1:5000@A3

G:\32\322820\000\Urban Design\Plans & Drawings\InDesign\UD ID 01 Concept Plan\UD ID 01 Concept Plan_rev16.indd

CONCEPT PLAN

ADVERTISED PLAN

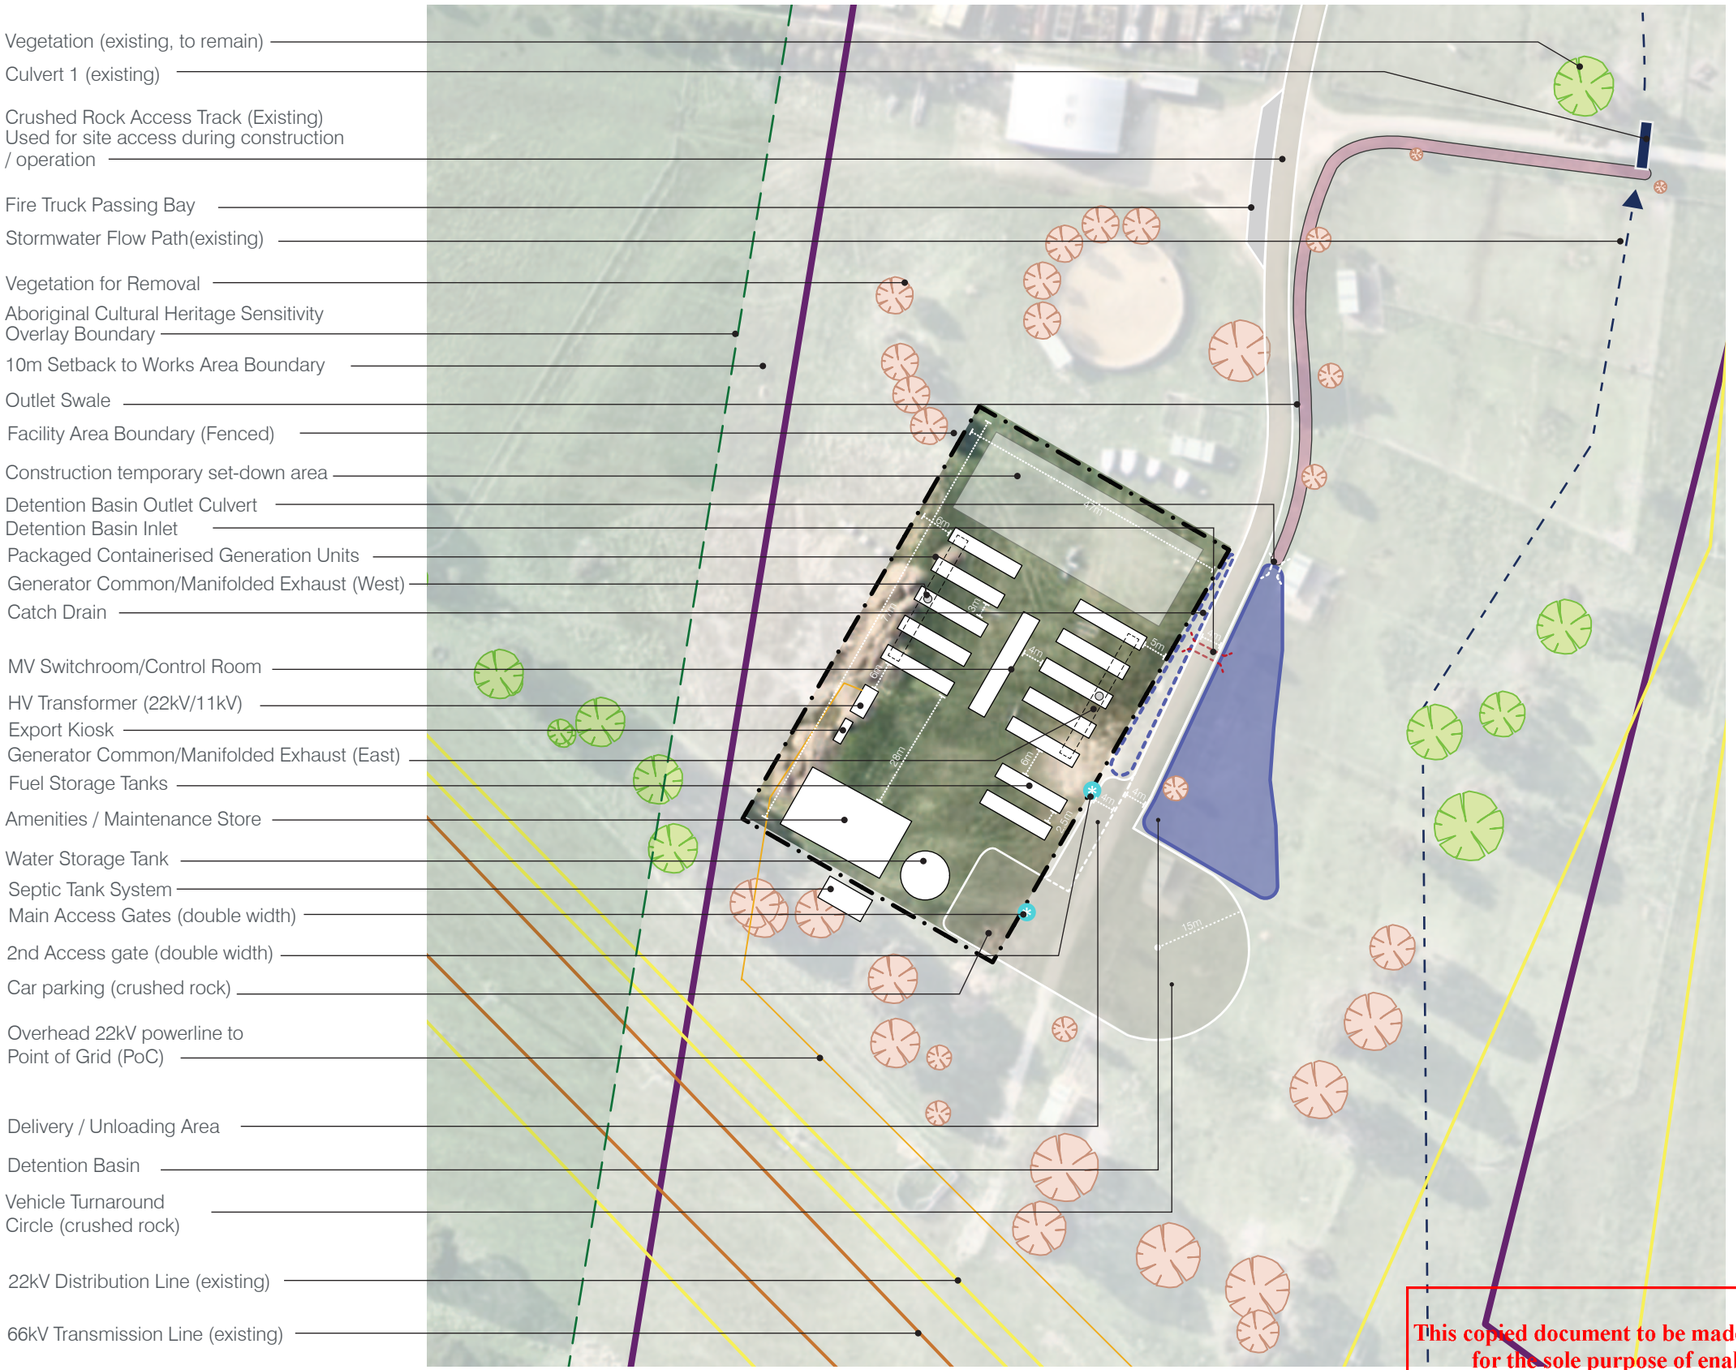

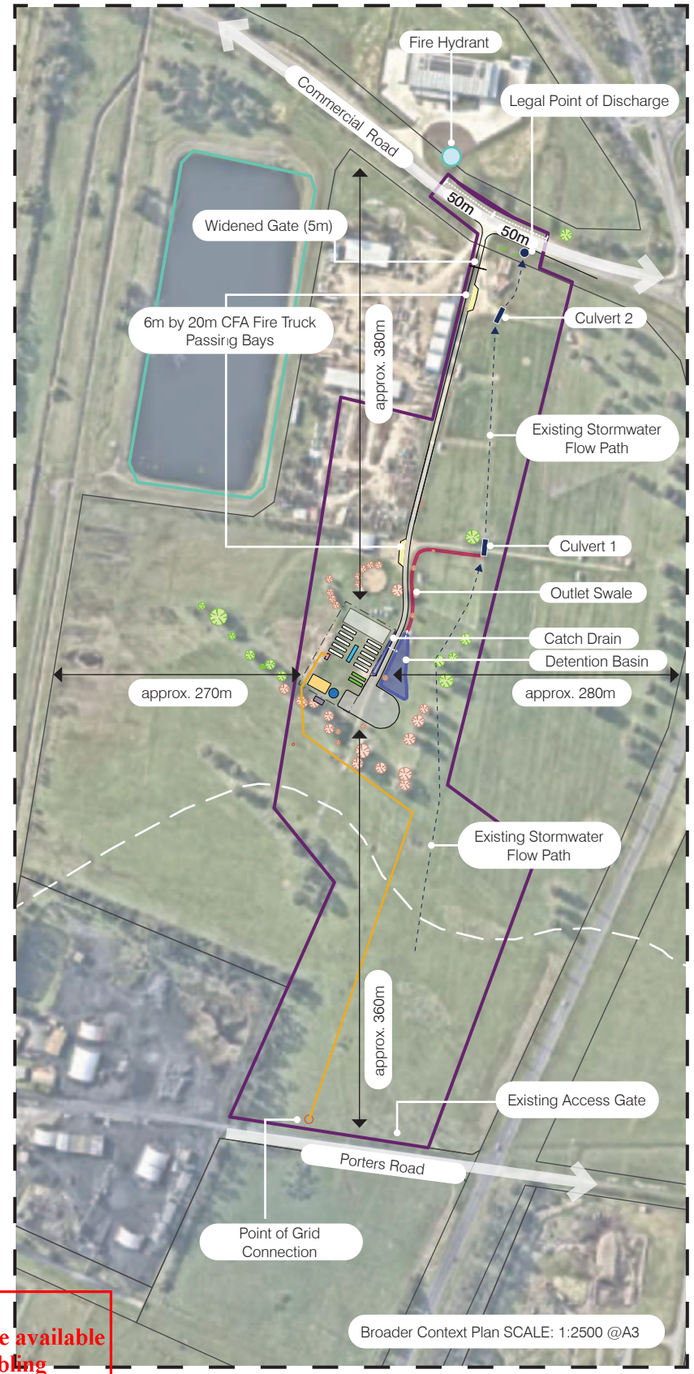

This copied document to be made available
for the sole purpose of enabling
its consideration and review as
part of a planning process under the
Planning and Environment Act 1987.
The document must not be used for any
purpose which may breach any
copyright

CONCEPT LAYOUT PLAN
454 Commercial Road
MORWELL, VIC

DRG NO.	REV	DATE	DES/DOC	AUTH
322820 UD ID 01	15	19/08/2026	AT	TP
CAD REV. 01				

spiire

0 5 10 15 20 25m

SCALE 1:1000@A3

G:\32\322820\000\Urban Design\Plans & Drawings\InDesign\UD ID 01 Concept Plan\UD ID 01 Concept Plan_rev16.indd


This copied document to be made available
for the sole purpose of enabling
its consideration and review as
part of a planning process under the
Planning and Environment Act 1987.
The document must not be used for any
purpose which may breach any
copyright

ELEVATION


Amenities / Maintenance Store

NOTES:

- THIS ELEVATION DRAWING IS INDICATIVE
- COLOUR IS MATT GREY OR OTHER RURAL LANDSCAPE COLOUR IN MATT FINISH
- METAL CONSTRUCTION

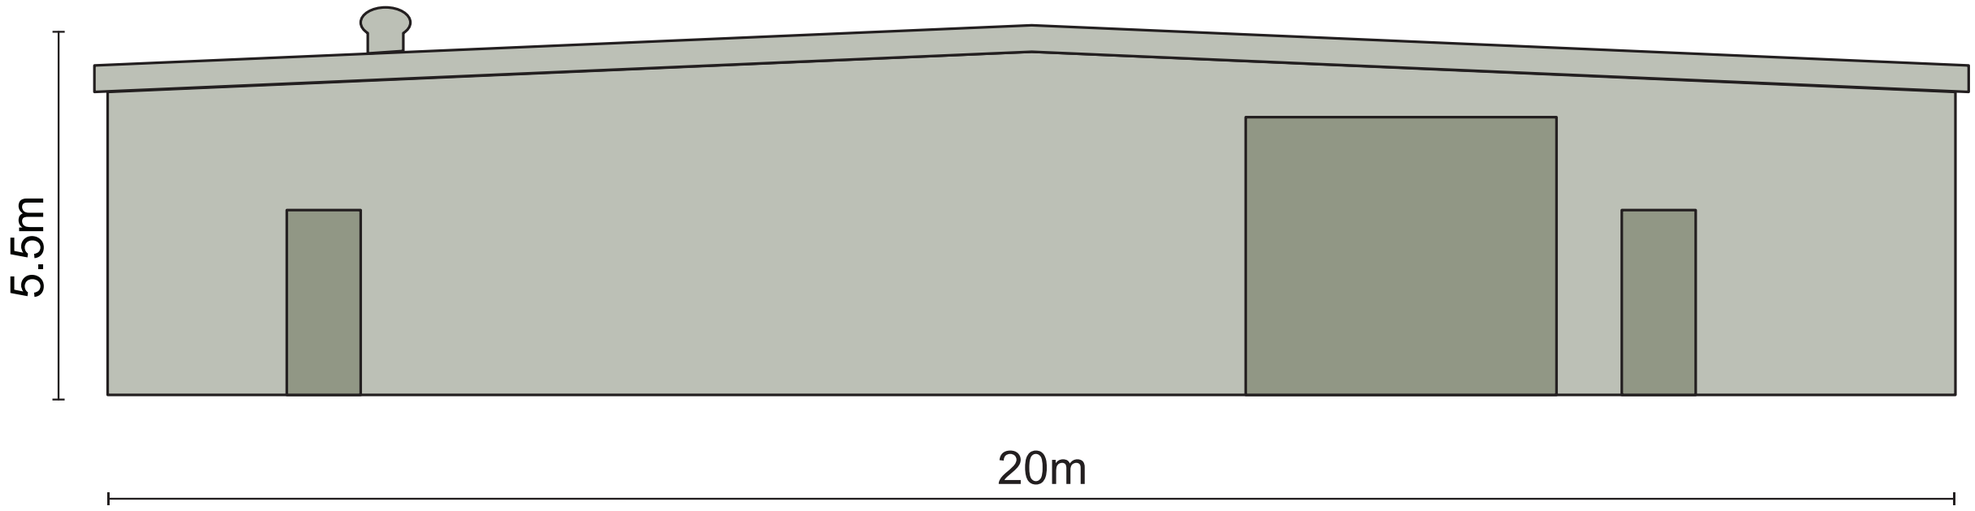

ADVERTISED
PLAN

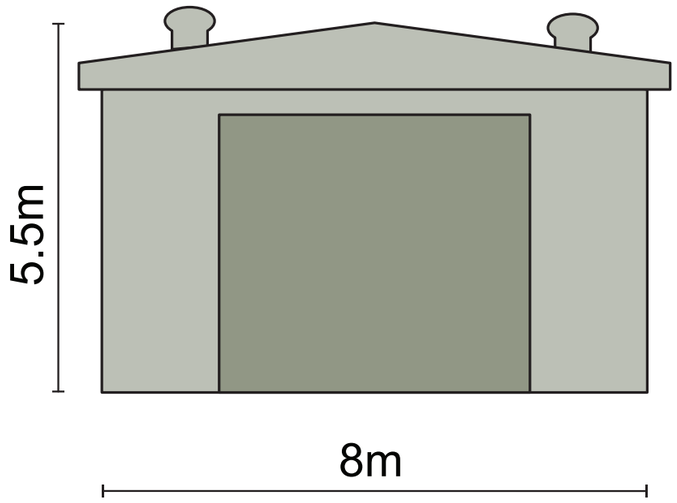

CONCEPT LAYOUT PLAN
454 Commercial Road
MORWELL, VIC

DRG NO.	REV	DATE	DES/DOC	AUTH
322820 UD ID 01 CAD REV. **01**	**15**	**19/08/2026**	**AT**	**TP**

spiire | DRAWING NOT TO SCALE

G:\32\322820\000\Urban Design\Plans & Drawings\InDesign\UD ID 01 Concept Plan\UD ID 01 Concept Plan_rev16.indd

ELEVATION


Diesel Fuel Storage Tanks

NOTES:


- THIS ELEVATION DRAWING IS INDICATIVE
- COLOUR IS MATT GREY OR OTHER RURAL LANDSCAPE COLOUR IN MATT FINISH
- METAL CONSTRUCTION


This copied document to be made available for the sole purpose of enabling its consideration and review as part of a planning process under the Planning and Environment Act 1987. The document must not be used for any purpose which may breach any copyright



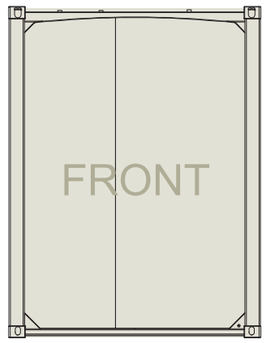

ADVERTISED PLAN

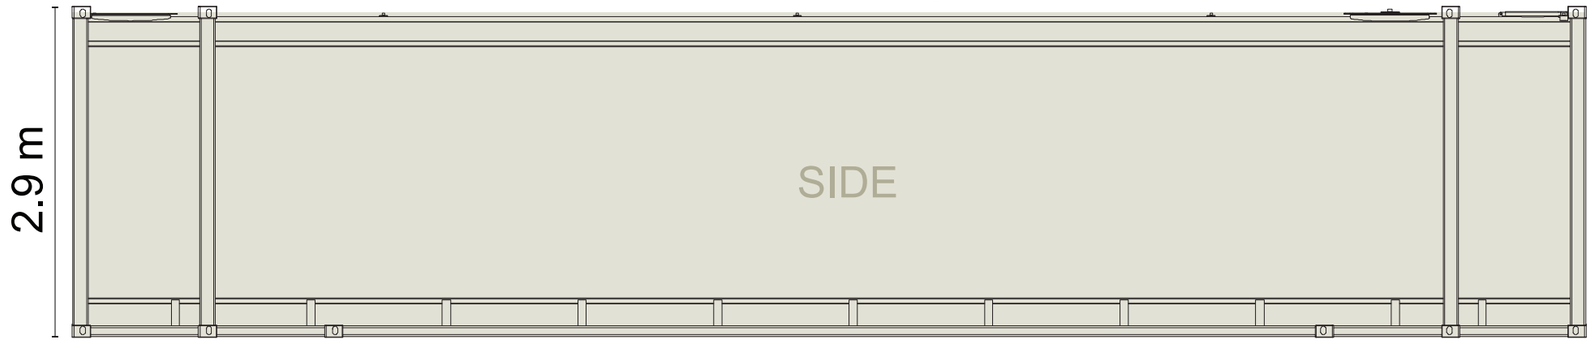

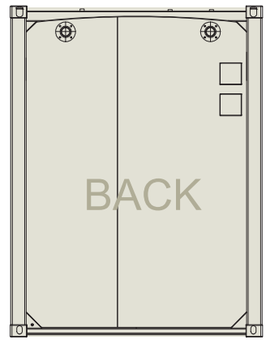

CONCEPT LAYOUT PLAN
454 Commercial Road
MORWELL, VIC

DRG NO.	REV	DATE	DES/DOC	AUTH
322820 UD ID 01 CAD REV. **01**	**15**	**19/08/2026**	**AT**	**TP**

spiire | DRAWING NOT TO SCALE

G:\32\322820\000\Urban Design\Plans & Drawings\InDesign\UD ID 01 Concept Plan\UD ID 01 Concept Plan_rev16.indd


ELEVATION

Existing Overhead Powerline

NOTES:

- THIS ELEVATION DRAWING IS INDICATIVE

ADVERTISED
PLAN

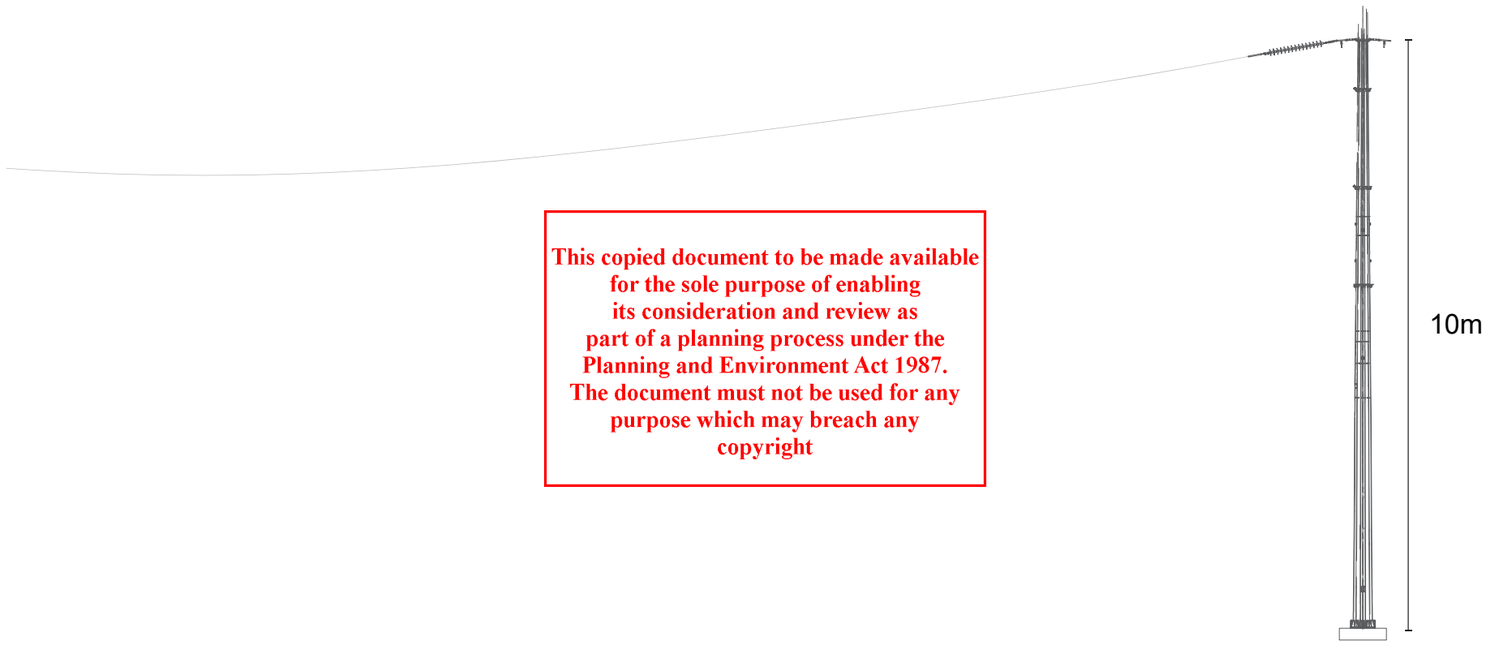

This copied document to be made available
for the sole purpose of enabling
its consideration and review as
part of a planning process under the
Planning and Environment Act 1987.
The document must not be used for any
purpose which may breach any
copyright

CONCEPT LAYOUT PLAN
454 Commercial Road
MORWELL, VIC

DRG NO.	REV	DATE	DES/DOC	AUTH
322820 UD ID 01 CAD REV. **01**	**15**	**19/08/2026**	**AT**	**TP**

spiire | DRAWING NOT TO SCALE

G:\32\322820\000\Urban Design\Plans & Drawings\InDesign\UD ID 01 Concept Plan\UD ID 01 Concept Plan_rev16.indd


ELEVATION


Packaged Containerised Generation Units and Manifold Exhausts

NOTES:


- THIS ELEVATION DRAWING IS INDICATIVE
- COLOUR IS MATT GREY OR OTHER RURAL LANDSCAPE COLOUR IN MATT FINISH
- METAL CONSTRUCTION


This copied document to be made available
for the sole purpose of enabling
its consideration and review as
part of a planning process under the
Planning and Environment Act 1987.
The document must not be used for any
purpose which may breach any
copyright

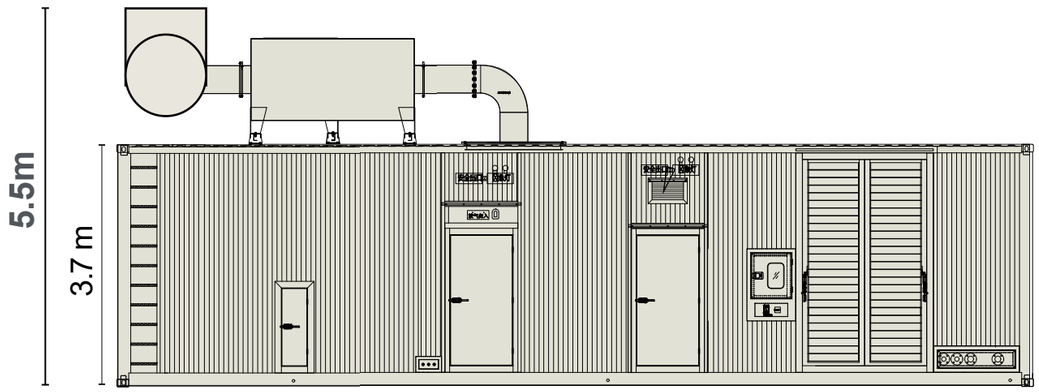


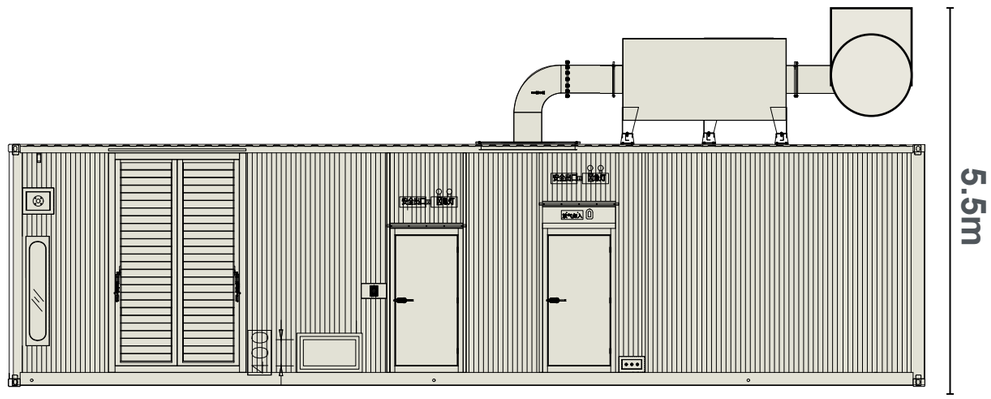

ADVERTISED
PLAN

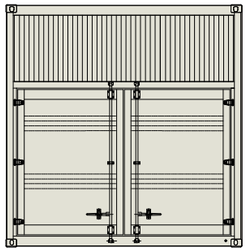

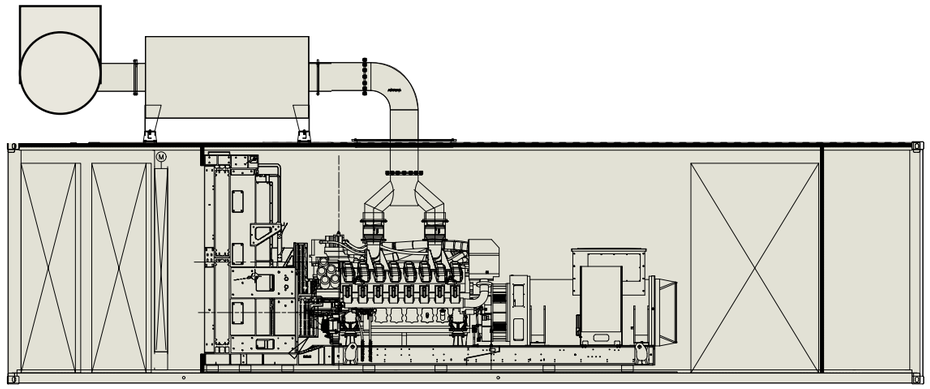

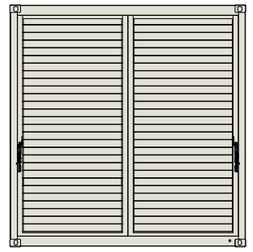

CONCEPT LAYOUT PLAN
454 Commercial Road
MORWELL, VIC

DRG NO.	REV	DATE	DES/DOC	AUTH
322820 UD ID 01 CAD REV. **01**	**15**	**19/08/2026**	**AT**	**TP**

spiire | DRAWING NOT TO SCALE

G:\32\322820\000\Urban Design\Plans & Drawings\InDesign\UD ID 01 Concept Plan\UD ID 01 Concept Plan_rev16.indd


ELEVATION

LV/HV Transformers

NOTES:

- THIS ELEVATION DRAWING IS INDICATIVE
- COLOUR IS MATT GREY OR OTHER RURAL LANDSCAPE COLOUR IN MATT FINISH
- METAL CONSTRUCTION

This copied document to be made available
for the sole purpose of enabling
its consideration and review as
part of a planning process under the
Planning and Environment Act 1987.
The document must not be used for any
purpose which may breach any
copyright

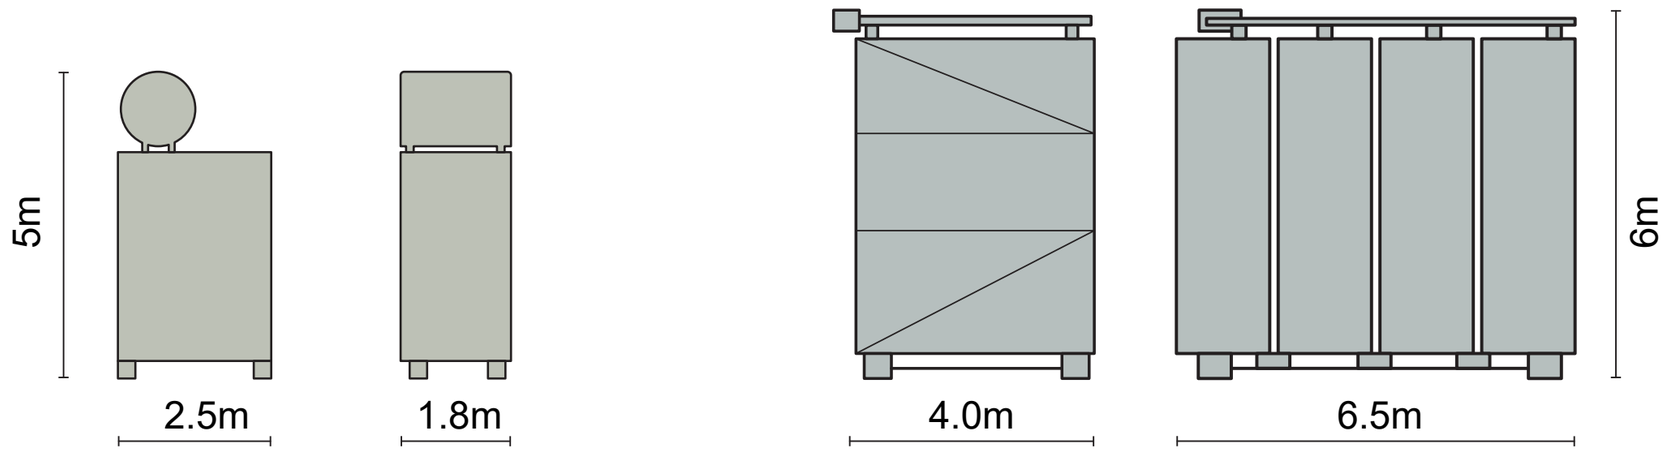

ADVERTISED
PLAN

CONCEPT LAYOUT PLAN
454 Commercial Road
MORWELL, VIC

DRG NO.	REV	DATE	DES/DOC	AUTH
322820 UD ID 01 CAD REV. **01**	**15**	**19/08/2026**	**AT**	**TP**

spiire | DRAWING NOT TO SCALE

ELEVATION


Switchroom / Control Room


NOTES:


- THIS ELEVATION DRAWING IS INDICATIVE
- COLOUR IS MATT GREY OR OTHER RURAL LANDSCAPE COLOUR IN MATT FINISH
- METAL CONSTRUCTION


This copied document to be made available for the sole purpose of enabling its consideration and review as part of a planning process under the Planning and Environment Act 1987. The document must not be used for any purpose which may breach any copyright

ADVERTISED PLAN

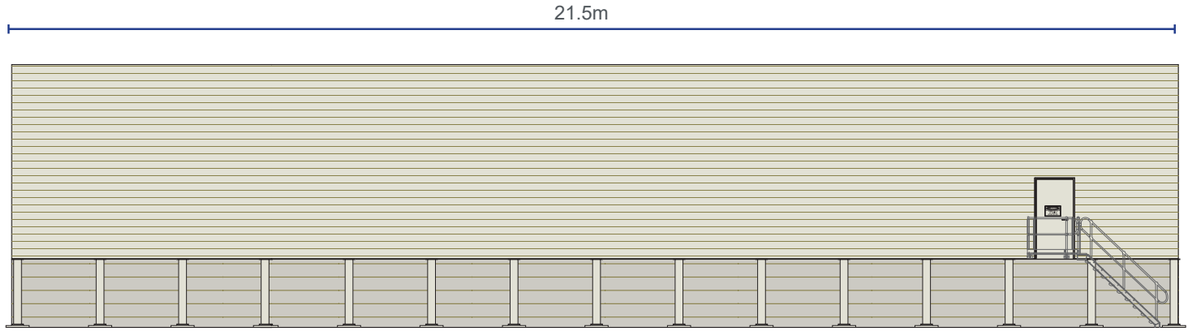

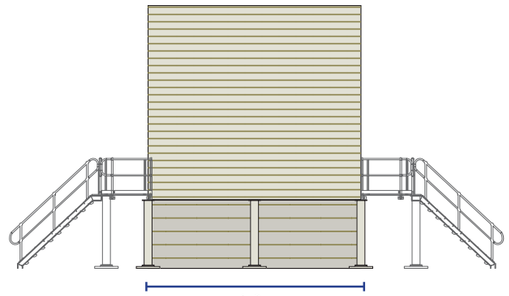

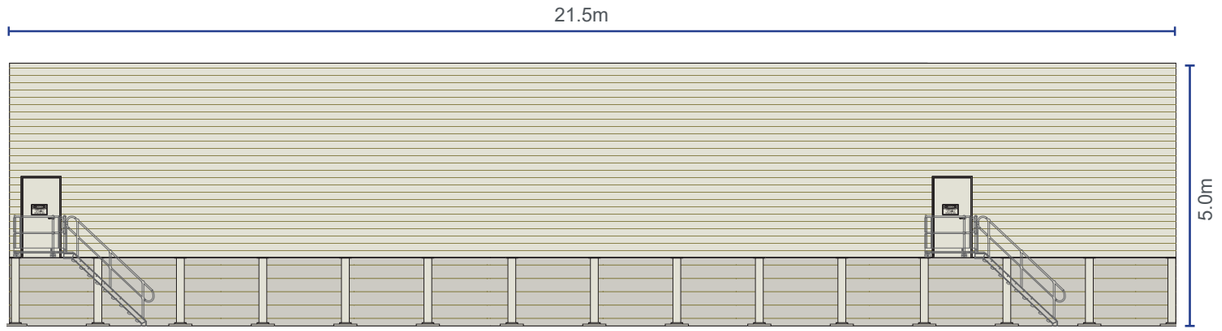

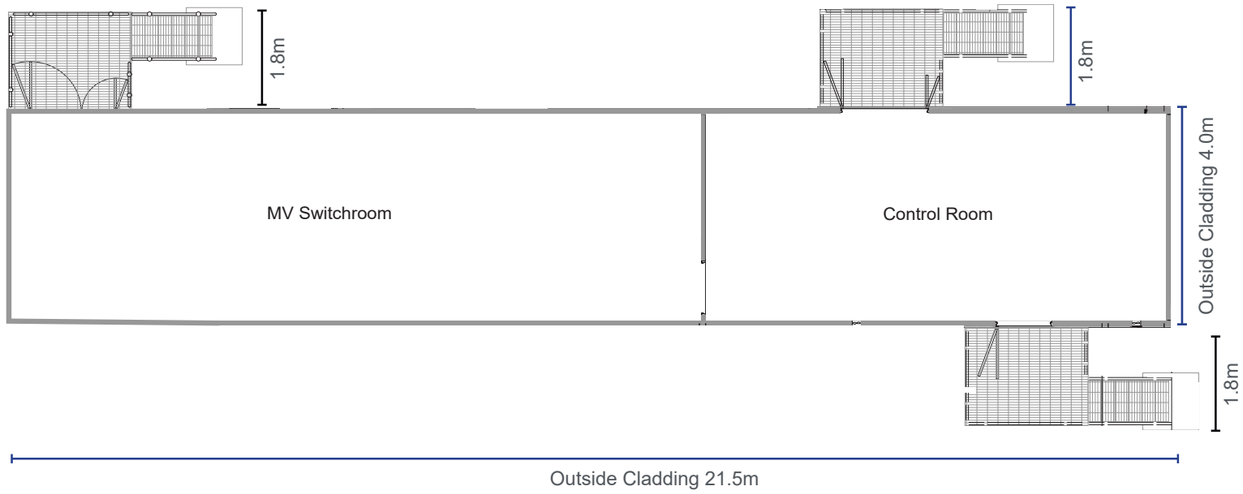

CONCEPT LAYOUT PLAN
454 Commercial Road
MORWELL, VIC

DRG NO.	REV	DATE	DES/DOC	AUTH
322820 UD ID 01 CAD REV. **01**	**15**	**19/08/2026**	**AT**	**TP**

spiire | DRAWING NOT TO SCALE

G:\32\322820\000\Urban Design\Plans & Drawings\InDesign\UD ID 01 Concept Plan\UD ID 01 Concept Plan_rev16.indd


ELEVATION

Export Kiosk

NOTES:

- THIS ELEVATION DRAWING IS INDICATIVE
- COLOUR IS MATT GREY OR OTHER RURAL LANDSCAPE COLOUR IN MATT FINISH
- METAL CONSTRUCTION

This copied document to be made available
for the sole purpose of enabling
its consideration and review as
part of a planning process under the
Planning and Environment Act 1987.
The document must not be used for any
purpose which may breach any
copyright

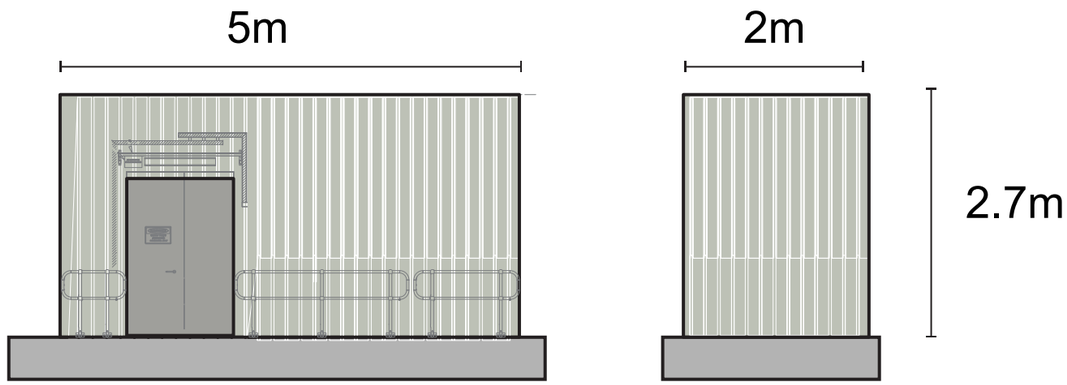

ADVERTISED
PLAN

CONCEPT LAYOUT PLAN
454 Commercial Road
MORWELL, VIC

DRG NO.	REV	DATE	DES/DOC	AUTH
322820 UD ID 01 CAD REV. **01**	**15**	**19/08/2026**	**AT**	**TP**

spiire | DRAWING NOT TO SCALE

G:\32\322820\000\Urban Design\Plans & Drawings\InDesign\UD ID 01 Concept Plan\UD ID 01 Concept Plan_rev16.indd


ELEVATION

Chain-Link Fence

NOTES:

- THIS ELEVATION DRAWING IS INDICATIVE
- COLOUR IS MATT GREY OR OTHER RURAL LANDSCAPE COLOUR IN MATT FINISH
- METAL CONSTRUCTION
- BARBED WIRE TOP

This copied document to be made available
for the sole purpose of enabling
its consideration and review as
part of a planning process under the
Planning and Environment Act 1987.
The document must not be used for any
purpose which may breach any
copyright

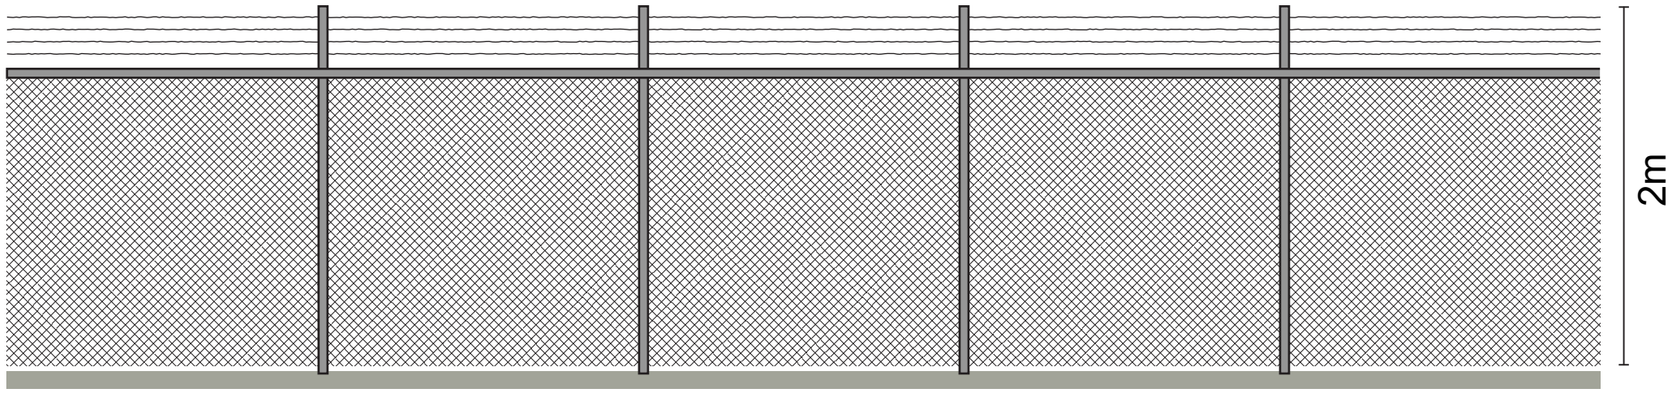

ADVERTISED
PLAN

CONCEPT LAYOUT PLAN
454 Commercial Road
MORWELL, VIC

DRG NO.	REV	DATE	DES/DOC	AUTH
322820 UD ID 01 CAD REV. **01**	**15**	**19/08/2026**	**AT**	**TP**

spiire | DRAWING NOT TO SCALE

G:\32\322820\000\Urban Design\Plans & Drawings\InDesign\UD ID 01 Concept Plan\UD ID 01 Concept Plan_rev16.indd


ELEVATION


Water Storage Tank

NOTES:

- THIS ELEVATION DRAWING IS INDICATIVE
- COLOUR IS MATT GREY OR OTHER RURAL LANDSCAPE COLOUR IN MATT FINISH
- 0.8MM STEEL LAMINATES
- Z450 GALVANISED COATING

This copied document to be made available
for the sole purpose of enabling
its consideration and review as
part of a planning process under the
Planning and Environment Act 1987.
The document must not be used for any
purpose which may breach any
copyright

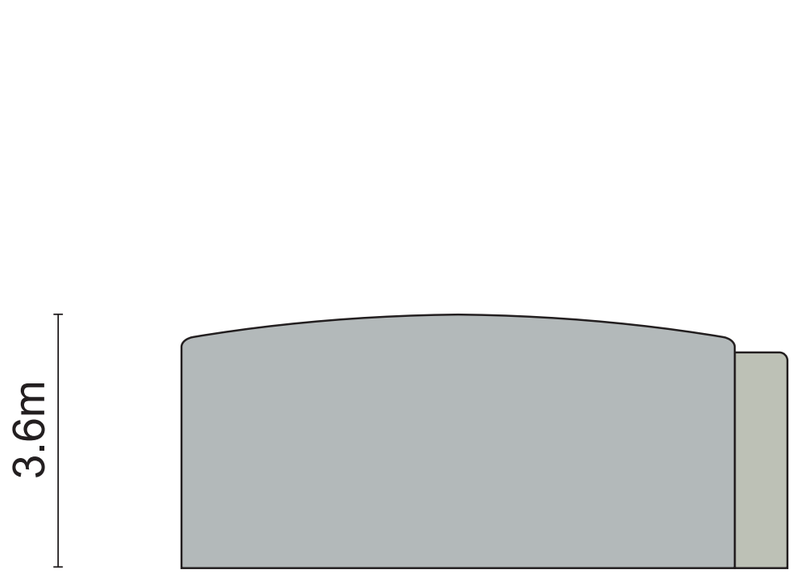

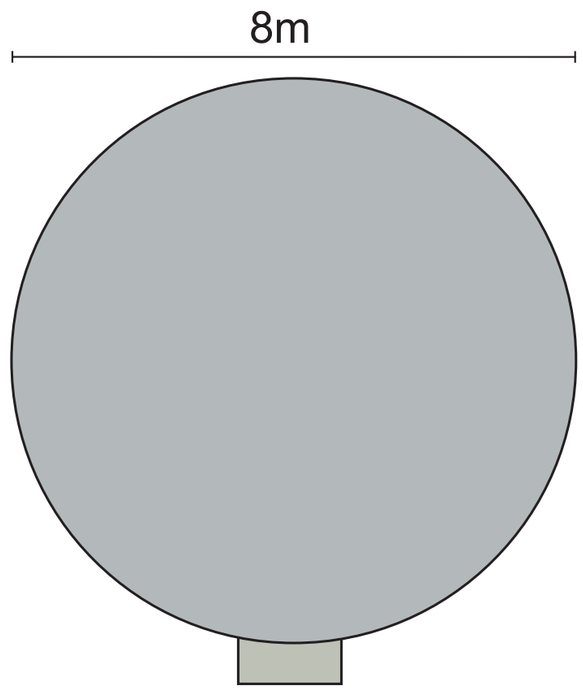

ADVERTISED
PLAN

CONCEPT LAYOUT PLAN
454 Commercial Road
MORWELL, VIC

DRG NO.	REV	DATE	DES/DOC	AUTH
322820 UD ID 01 CAD REV. **01**	**15**	**19/08/2026**	**AT**	**TP**

spiire | DRAWING NOT TO SCALE


G:\32\322820\000\Urban Design\Plans & Drawings\InDesign\UD ID 01 Concept Plan\UD ID 01 Concept Plan_rev16.indd

ADVERTISED
PLAN


SECTION A-A

NOTES:

- THIS ELEVATION DRAWING IS INDICATIVE

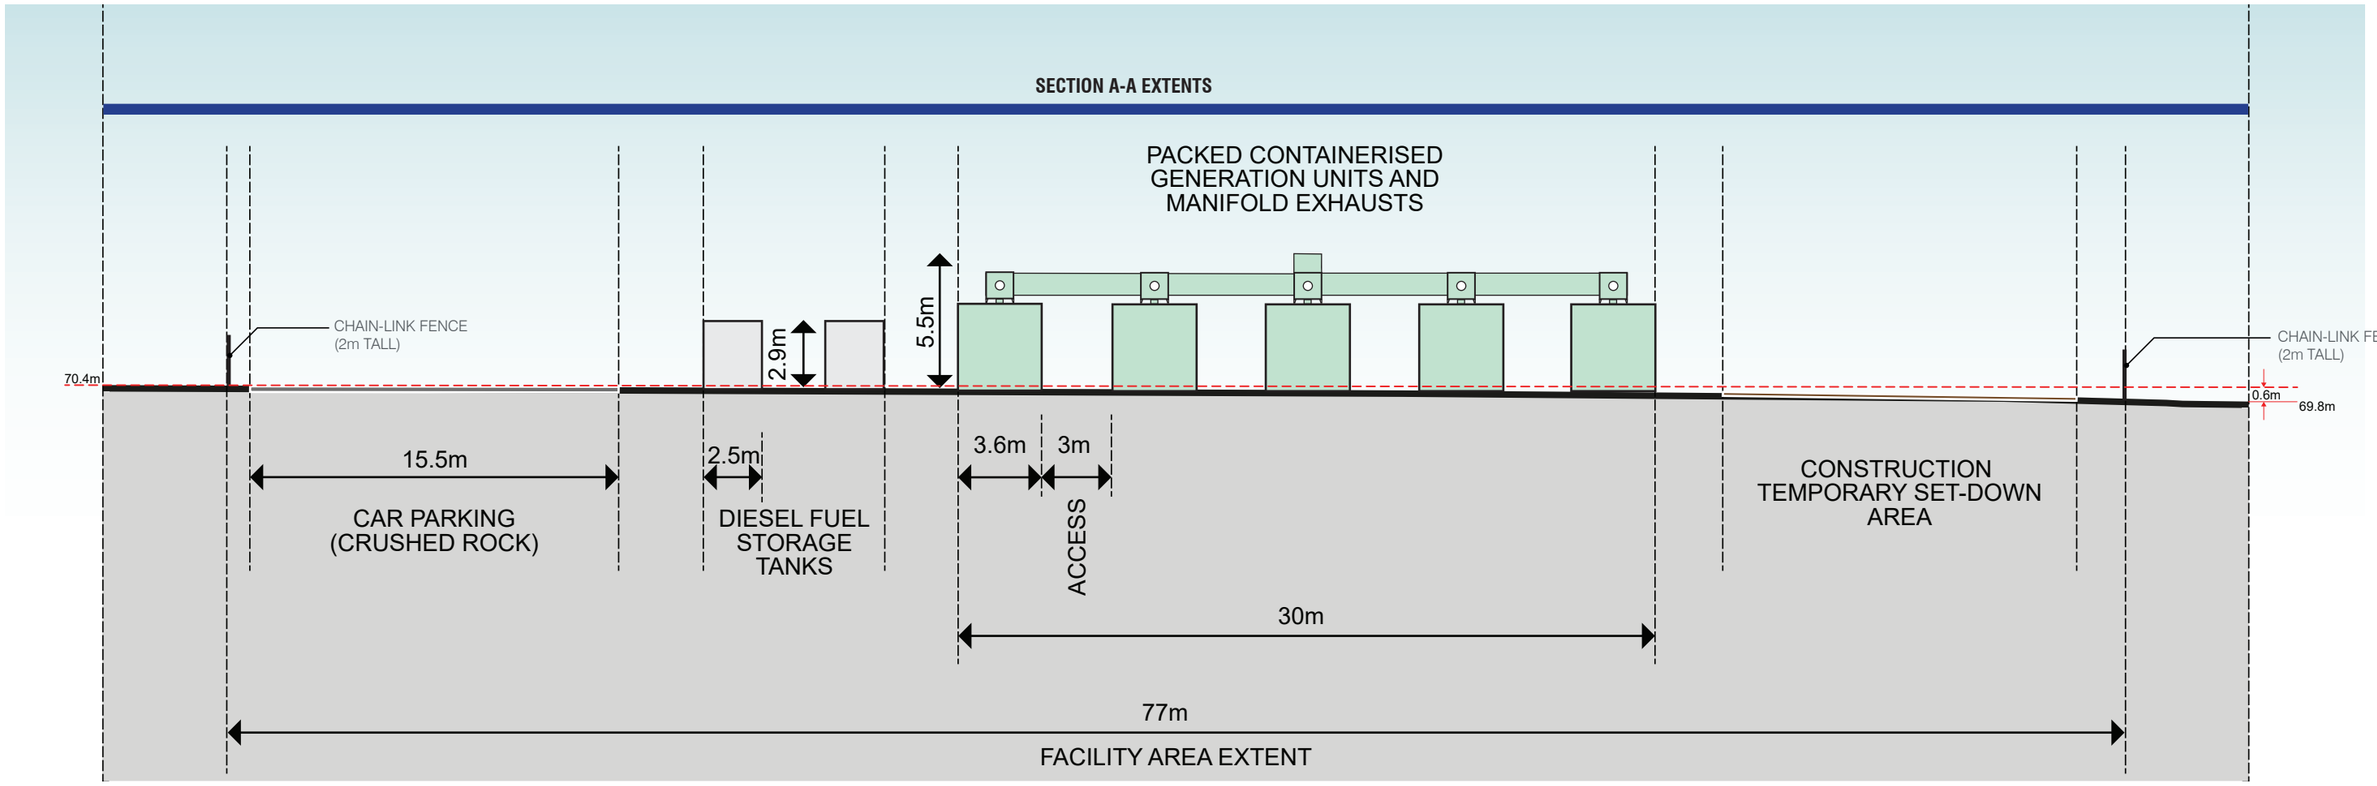

Note: This elevation drawing is reflective of the concept plan only.

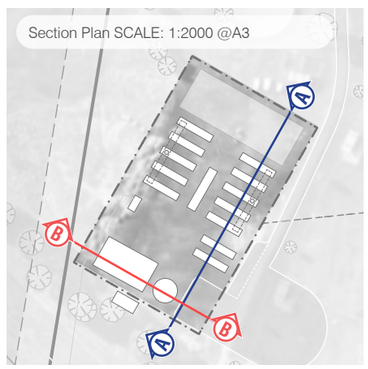

This copied document to be made available for the sole purpose of enabling its consideration and review as part of a planning process under the Planning and Environment Act 1987. The document must not be used for any purpose which may breach any copyright

CONCEPT LAYOUT PLAN
454 Commercial Road
MORWELL, VIC

DRG NO.	REV	DATE	DES/DOC	AUTH
322820 UD ID 01 CAD REV. **01**	**11**	**18/08/2026**	**AT**	**TP**

spiire

0 1.25 2.5 3.75 5 6.25m


SCALE 1:250@A3

G:\32\322820\000\Urban Design\Plans & Drawings\InDesign\UD ID 01 Concept Plan\UD ID 01 Concept Plan_rev16.indd


SECTION B-B

NOTES:

- THIS ELEVATION DRAWING IS INDICATIVE

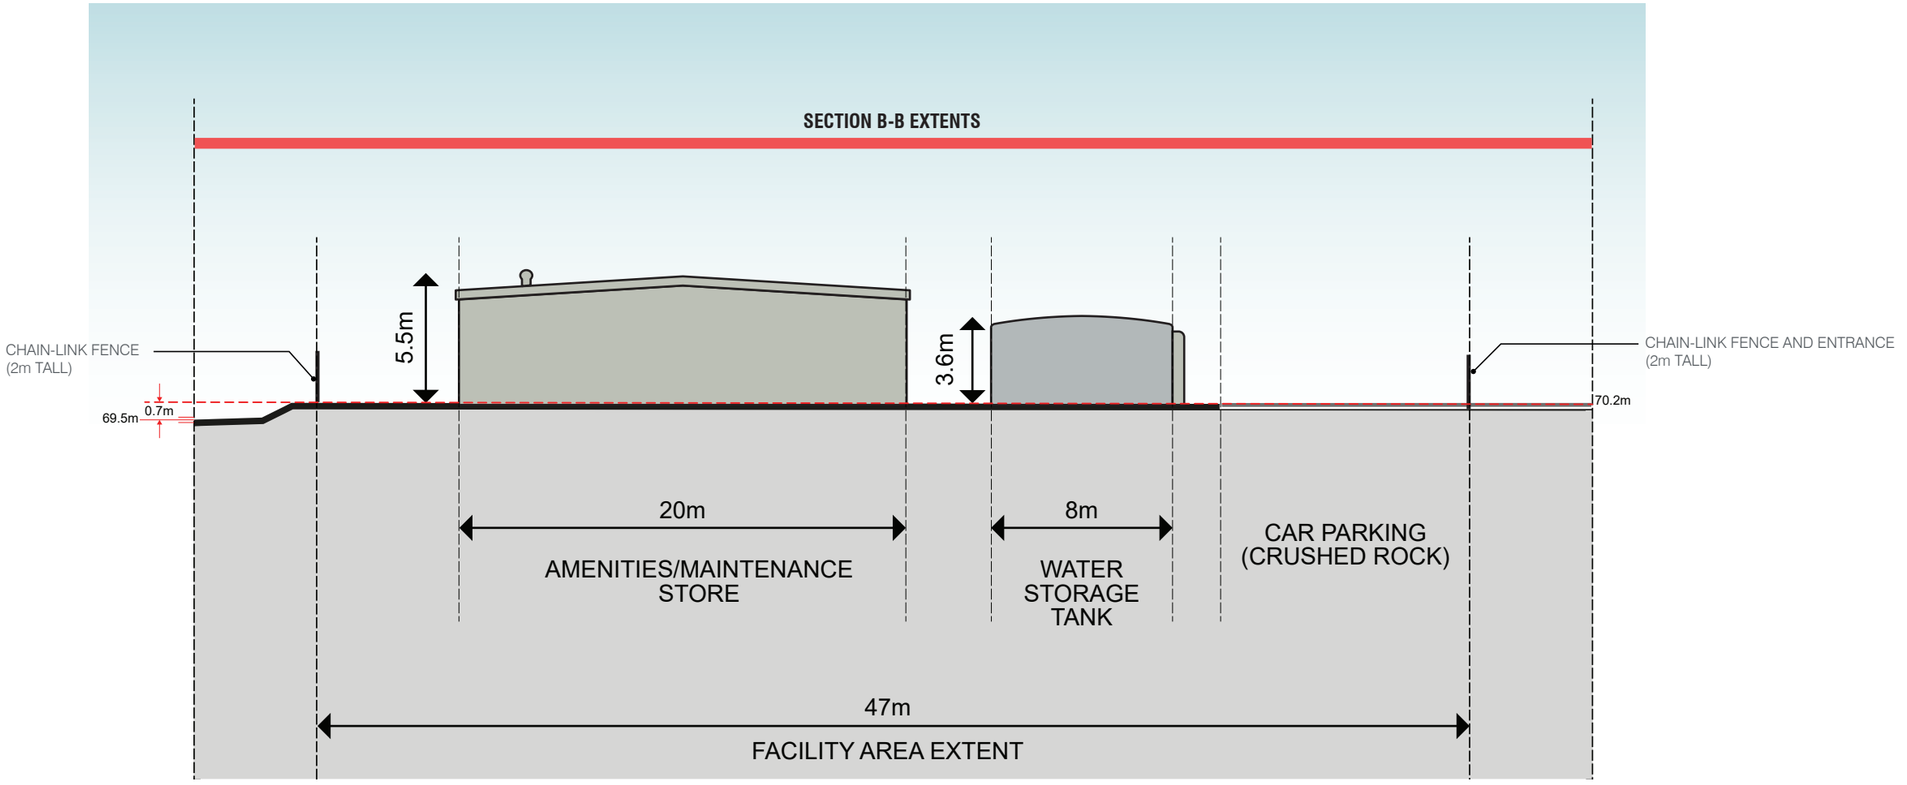

Note: This elevation drawing is reflective of the concept plan only.

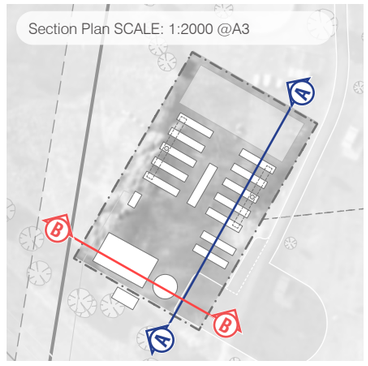

ADVERTISED PLAN

This copied document to be made available for the sole purpose of enabling its consideration and review as part of a planning process under the Planning and Environment Act 1987. The document must not be used for any purpose which may breach any copyright

CONCEPT LAYOUT PLAN
454 Commercial Road
MORWELL, VIC

DRG NO.	REV	DATE	DES/DOC	AUTH
322820 UD ID 01 CAD REV. **01**	**11**	**18/08/2026**	**AT**	**TP**

spiire

0 1.25 2.5 3.75 5 6.25m

SCALE 1:250@A3

G:\32\322820\000\Urban Design\Plans & Drawings\InDesign\UD ID 01 Concept Plan\UD ID 01 Concept Plan_rev16.indd