NORTHCOTE VILLAGE


ELECTRICAL SERVICES • NORTHCOTE VIC 3070

Drawing Schedule

ES-100	LIGHTING CLASSIFICATION
ES-101	LIGHTING ARRANGEMENT

ADVERTISED
PLAN

This copied document to be made available
for the sole purpose of enabling
its consideration and review as
part of a planning process under the
Planning and Environment Act 1987.
The document must not be used for any
purpose which may breach any
copyright

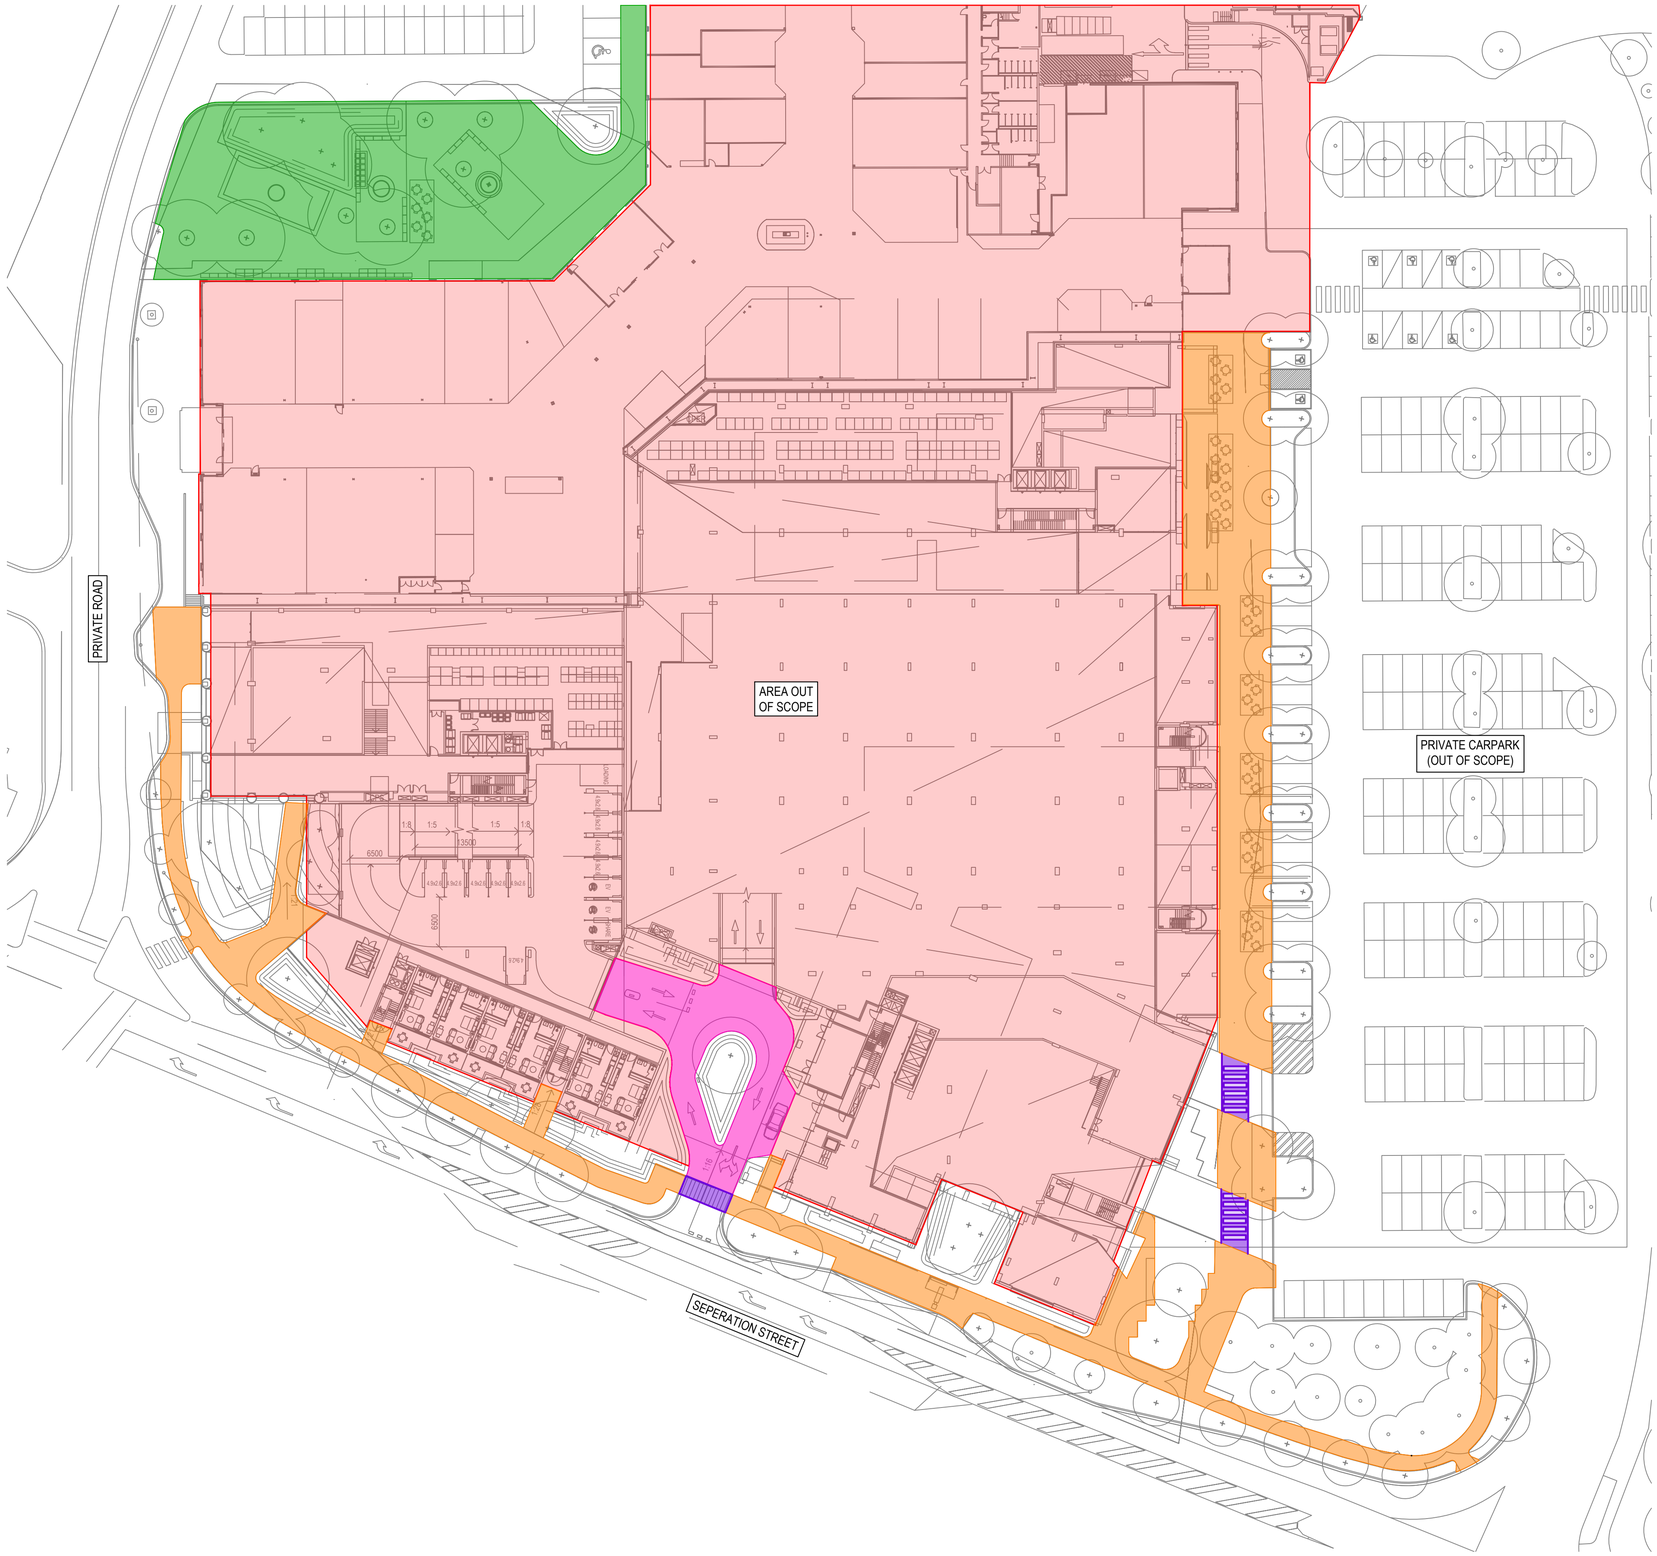

COLOUR	AREA	Eh (AVG)	Eph (MIN)	U2 (MAX/AVG)	Epv (MIN)	SUBCATEGORY	REFERENCE
	CARPARK ENTRANCE	1.75	0.3	8	N/A	PR3	AS/NZS 1158.3.1
	PEDESTRIAN PATHWAY	3	0.5	5	0.1	PP3	AS/NZS 1158.3.1
	PEDESTRIAN CROSSING	N/A	≥ 5 & ≥ Eh (CARPARK)	N/A	N/A	PCX	AS/NZS 1158.3.1
	PUBLIC ACTIVITY AREA	7	2	8	2	PA3	AS/NZS 1158.3.1

REVISION	DATE	DES	REV	APP
01 PRELIMINARY DESIGN	31.07.26	T.M.	R.H.	R.H.

REVISION	DES	REV	APP

CONSULTING ELECTRICAL ENGINEERS LIGHTING CONSULTANTS
TECHNOLOGY CONSULTANTS
WEBB AUSTRALIA GROUP (VIC) PTY LIMITED ACN 61 073 585 305
LEVEL 9, 128 EXHIBITION STREET MELBOURNE VIC 3000 AUSTRALIA
TELEPHONE 03 9652 0333 EMAIL melbourne@webbaustralia.com.au

COPYRIGHT © WEBB AUSTRALIA GROUP (VIC) PTY LTD ABN 61 073 585 305. ALL RIGHTS RESERVED. THIS DRAWING MAY NOT BE REPRODUCED OR TRANSMITTED IN ANY FORM OR BY ANY MEANS IN PART OR IN WHOLE WITHOUT THE WRITTEN PERMISSION OF WEBB AUSTRALIA GROUP (VIC) PTY LTD. WEBB AUSTRALIA GROUP DRAWINGS ARE SCHEMATIC AND SHALL BE READ IN CONJUNCTION WITH ALL CONTRACT DOCUMENTATION. SHOULD ANY AMBIGUITY, ERROR, OMISSION, DISCREPANCY, INCONSISTENCY OR OTHER FAULT APPEAR TO EXIST IN THE DOCUMENTS, IMMEDIATELY NOTIFY THE CONTRACT ADMINISTRATOR IN WRITING.

CLIENT: TIME& PLACE

PROJECT DETAILS: NORTHCOTE VILLAGE
25 SEPERATION STREET, NORTHCOTE, VIC, 3070

DRAWING: LIGHTING CLASSIFICATION

N

SCALE 1:400 @ A1

JOB No.	DRAWING No.	D	R	A
T568A	ES-100	T.M.	R.H.	R.H.

STATUS	REV
PRELIMINARY	01