## Legend of Symbols

Wx — SURFACE MOUNTED WALL MOUNTED LIGHT

Px — POLE TOP LUMINAIRE

- FLOODLIGHT DISTRIBUTION TYPE (SEE DESCRIPTIONS BELOW)
- LIGHT POLE AND LUMINAIRE (POLE HEIGHTS AS SHOWN)

LUMINAIRE OPTIC ORIENTATION

**[S60] asymmetric, side throw** (1)
NEW 16W ASYMMETRIC LED LUMINAIRE C/W 4M LIGHT POLE

LUMINAIRE DETAILS:

"WE-EF - AFL110 LED" - "BUCKFORD ILLUMINATION"

S60 OPTIC (SIDE-THROW) - 102-0472

COLOUR TEMPERATURE: 3000K

**[R60] rectangular, side throw** (2)
NEW 32W ASYMMETRIC LED LUMINAIRE C/W 5M LIGHT POLE

LUMINAIRE DETAILS:

"WE-EF - AFL110 LED" - "BUCKFORD ILLUMINATION"

R60 OPTIC (RECTANGULAR SIDE-THROW) - 102-0676

COLOUR TEMPERATURE: 3000K

**[P45L] pedestrian crossing, left-hand traffic**
**[P45R] pedestrian crossing, right-hand traffic** (3)
NEW 24W ASYMMETRIC LED LUMINAIRE C/W 4M LIGHT POLE

LUMINAIRE DETAILS:

"WE-EF - AFL110 LED" - "BUCKFORD ILLUMINATION"

P45L/R (PEDESTRIAN CROSSING OPTIC) - REFER TO LAYOUTS FOR OPTIC DIRECTION

COLOUR TEMPERATURE: 3000K

**[R45] rectangular, side throw** (4)
NEW 12W ASYMMETRIC LED LUMINAIRE WALL MOUNTED

LUMINAIRE DETAILS:

"WE-EF - RLS420 LED" - "BUCKFORD ILLUMINATION"

R45 OPTIC (RECTANGULAR SIDE-THROW) - 131-9992


COLOUR TEMPERATURE: 3000K



WE-EF RLS420 LED LUMINAURE



WE-EF AFL110 LED LUMINAIRE

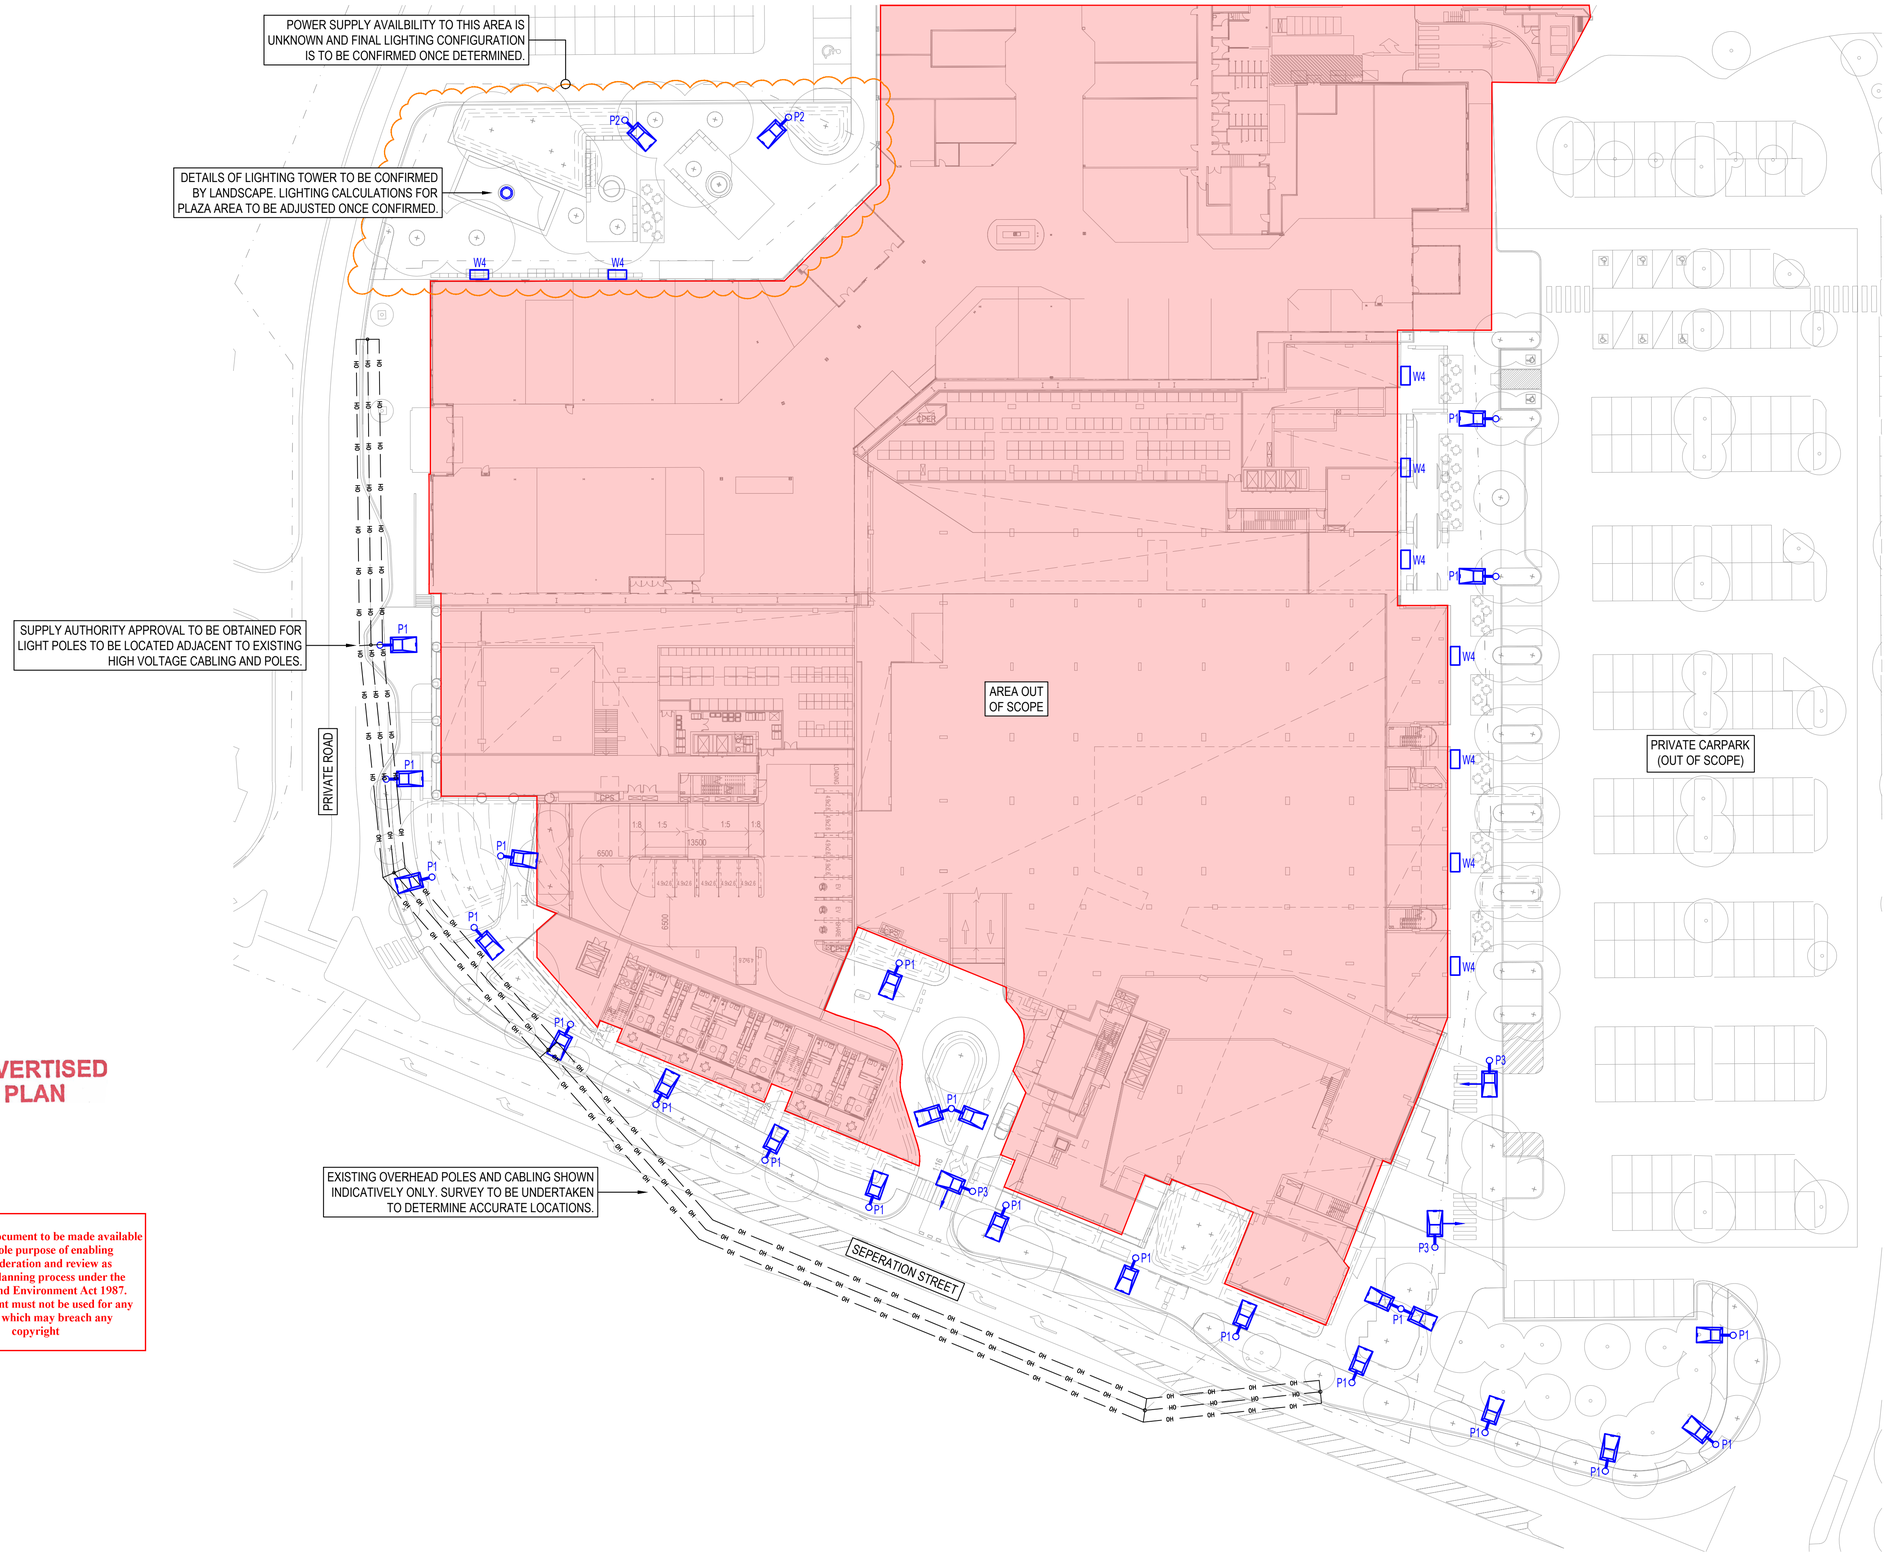


ADVERTISED PLAN

This copied document to be made available for the sole purpose of enabling its consideration and review as part of a planning process under the Planning and Environment Act 1987. The document must not be used for any purpose which may breach any copyright

| REVISION | DATE | DES | REV | APP |
|---|---|---|---|---|
| 01 PRELIMINARY DESIGN | 31.07.26 | T.M. | R.H. | R.H. |
| 02 PRELIMINARY DESIGN | 17.08.26 | T.M. | R.H. | R.H. |

| REVISION | DES | REV | APP |
|---|---|---|---|

CONSULTING ELECTRICAL ENGINEERS LIGHTING CONSULTANTS TECHNOLOGY CONSULTANTS
WEBB AUSTRALIA GROUP (VIC) PTY LIMITED ACN 61 073 585 305
LEVEL 9, 128 EXHIBITION STREET MELBOURNE VIC 3000 AUSTRALIA
TELEPHONE 03 9652 0333 EMAIL melbourne@webbaustralia.com.au

COPYRIGHT © WEBB AUSTRALIA GROUP (VIC) PTY LTD ABN 61 073 585 305. ALL RIGHTS RESERVED. THIS DRAWING MAY NOT BE REPRODUCED OR TRANSMITTED IN ANY FORM OR BY ANY MEANS IN PART OR IN WHOLE WITHOUT THE WRITTEN PERMISSION OF WEBB AUSTRALIA GROUP (VIC) PTY LTD. WEBB AUSTRALIA GROUP DRAWINGS ARE SCHEMATIC AND SHALL BE READ IN CONJUNCTION WITH ALL CONTRACT DOCUMENTATION. SHOULD ANY AMBIGUITY, ERROR, OMISSION, DISCREPANCY, INCONSISTENCY OR OTHER FAULT APPEAR TO EXIST IN THE DOCUMENTS, IMMEDIATELY NOTIFY THE CONTRACT ADMINISTRATOR IN WRITING.

CLIENT: TIME& PLACE

PROJECT DETAILS: NORTHCOTE VILLAGE
25 SEPERATION STREET, NORTHCOTE, VIC, 3070

DRAWING: LIGHTING ARRANGEMENT

N

SCALE 1:400 @ A1

| JOB No. | DRAWING No. | D | R | A |
|---|---|---|---|---|
| T568A | ES-101 | T.M. | R.H. | R.H. |

| STATUS | REV |
|---|---|
| PRELIMINARY | 02 |