
THE DISTANCE BETWEEN THESE MARKS SHOULD MEASURE
AS 100mm WHEN SHEET IS PRINTED TO SCALE AS INDICATED

AMENDED STAGING PLAN

- terminology corrections.

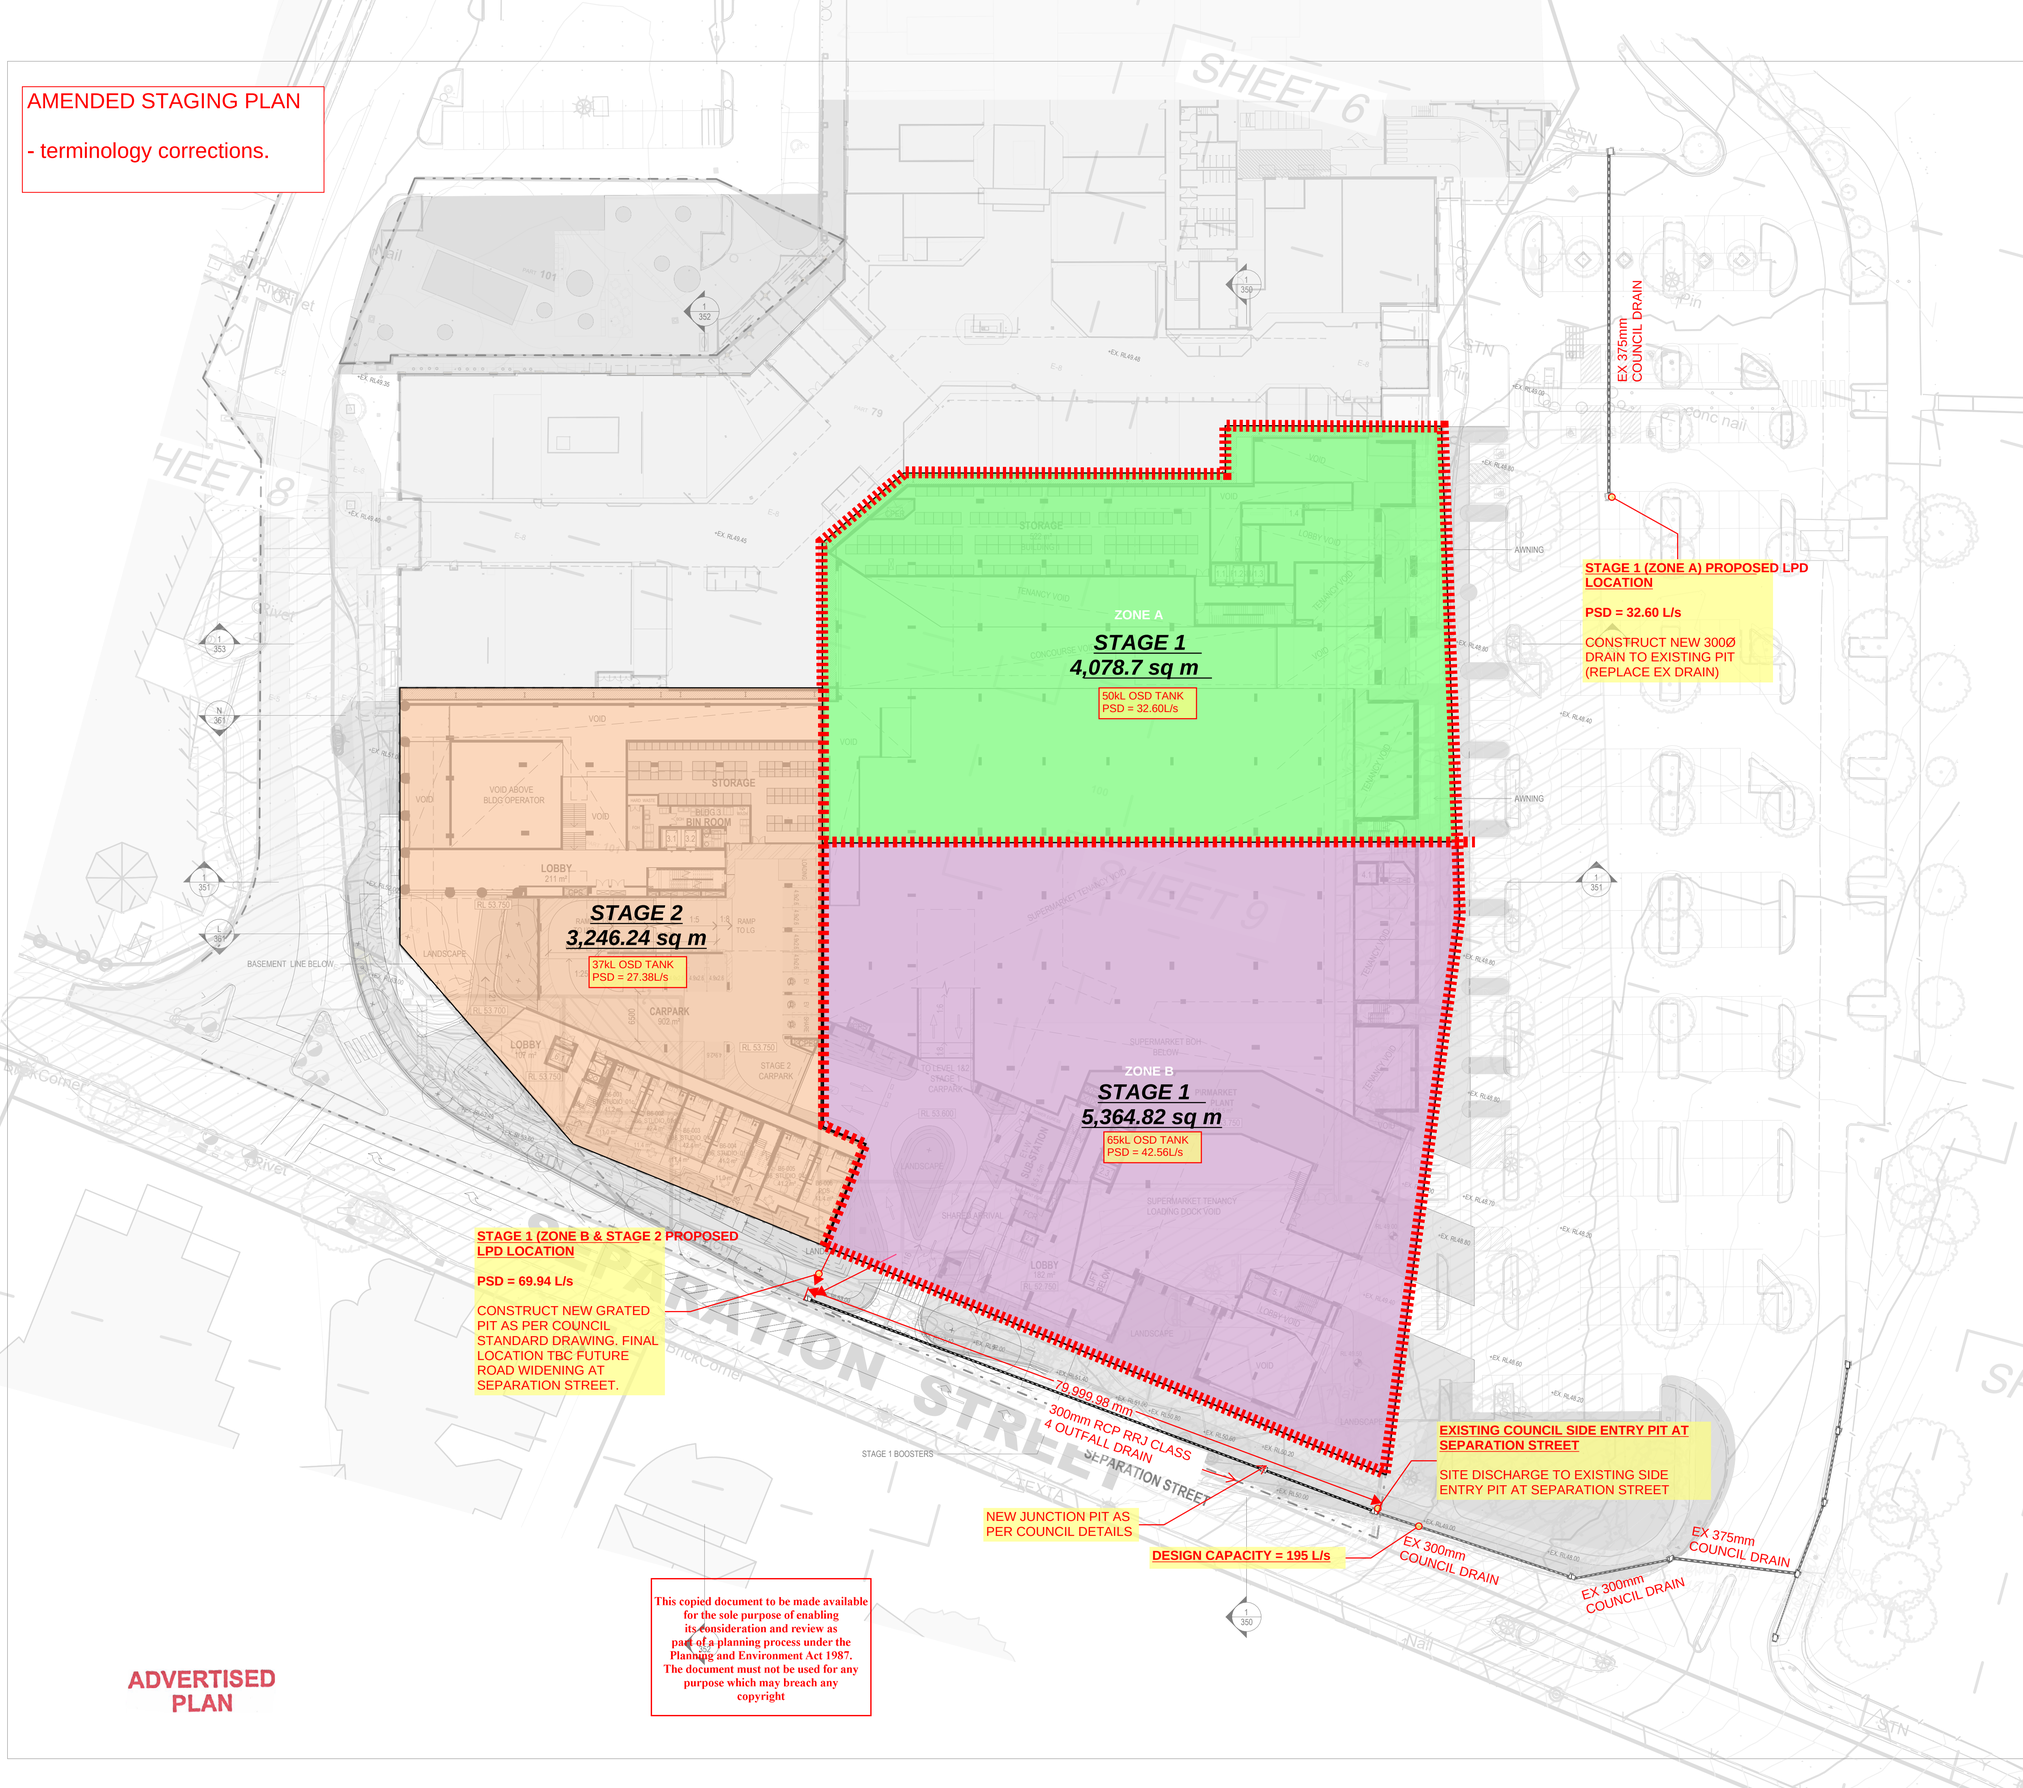


This copied document to be made available for the sole purpose of enabling its consideration and review as part of a planning process under the Planning and Environment Act 1987. The document must not be used for any purpose which may breach any copyright

ADVERTISED PLAN

THIS DRAWING IS AN UNCONTROLLED COPY UNLESS STAMPED OTHERWISE

CONTRACTORS SHALL VERIFY JOB DIMENSIONS BEFORE ANY JOB COMMENCES. ALL SHOP DRAWINGS SHALL BE SUBMITTED TO THE SUPERINTENDENT AND MANUFACTURE SHALL NOT COMMENCE PRIOR TO THE RETURN OF UNAMENDED SHOP DRAWINGS SIGNED BY THE CONSULTANT. FIGURED DIMENSIONS SHALL TAKE PRECEDENCE OVER SCALED. THIS DRAWING SHOULD BE READ IN CONJUNCTION WITH ALL RELEVANT CONTRACT, SPECIFICATIONS AND DRAWINGS. COPYRIGHT OF THIS DRAWING IS VESTED IN WARDLE.

IT IS THE POLICY OF WARDLE TO PROVIDE INFORMATION IN HARD COPY FORMAT. IF A PARTY REQUESTS (REQUESTING PARTY) WARDLE TO PROVIDE INFORMATION IN A FORMAT OTHER THAN PORTABLE DOCUMENT FORMAT (PDF) THE REQUESTING PARTY ACCEPTS AND ACKNOWLEDGES THE TERMS AND CONDITIONS FOR USE OF THE DIGITAL INFORMATION PROVIDED. REFER TO DIGITAL TRANSFER DISCLAIMER.

General Notes




| CAR PARKING LEVEL UPPER GROUND | |
|---|---|
| STAGE 2 | COUNT |
| RESIDENTIAL (STAGE 2) | 13 |
| TOTAL: 13 | |

| Rev. | Issue | Revision Description | Date | Appr by |
|---|---|---|---|---|
| 10 | | DTP PLANNING SUBMISSION | 05.06.2026 | MW PL |
| 9 | | CONSULTANT BACKGROUND ISSUE | 28.05.26 | DM |
| 8 | | CONSULTANT BACKGROUND ISSUE | 22.05.26 | MW PL |
| 7 | | COORDINATION ISSUE | 16.05.26 | MW PL |
| 6 | | WOOLWORTHS UPDATE | 15.05.26 | MW PL |
| 5 | | COORDINATION ISSUE | 17.04.26 | MW PL |
| 4 | | OVGA REVIEW 3 | 27.03.26 | MW PL |
| 3 | | COORDINATION ISSUE | 20.03.26 | MW PL |
| 2 | | OVGA REVIEW 2 | 13.02.26 | MW PL |
| 1 | | OVGA REVIEW | 05.11.25 | MW PL |

Wardle

Wurundjeri Country
25 Rokeby Street
Collingwood, VIC 3066
Australia

+61 3 8662 0400
wardle.studio

ABN 83 006 814 268

© 2024 Wardle

Client: TIME AND PLACE

Project: NORTHCOTE VILLAGE
25 SEPARATION STREET, NORTHCOTE VIC 3070

Title: FLOOR PLANS
FLOOR PLAN - GROUND UPPER (STAGE 2)

Project No.: 2413
Scale @ A1: 1 : 400
Date: JUNE 2026
Drawing Status: FOR APPROVAL
Drawing No.: AR 104
Revision: 10

PRINTED: 5/6/2026 9:02:22 PM
FILE: Autodesk Docs://Northcote Village 2413_Northcote_MASTER R_R25.rvt