DO NOT SCALE



This copied document to be made available for the sole purpose of enabling its consideration and review as part of a planning process under the Planning and Environment Act 1987. The document must not be used for any purpose which may breach any copyright

REV	DATE	BY	DESCRIPTION	CHK	APD
A	07.2026		ISSUED FOR REVIEW	PH	PL

DRAWING STATUS: PRELIMINARY ISSUE

Existing Access road from Lismore-Scarsdale Road to Switchyard gate.
Roads
Cadastre

SQUADRON ENERGY

PROJECT: BERRYBANK TERMINAL STATION EXTENSION

TITLE: EXISTING ACCESS

SCALE @ A3:	CHECKED:	APPROVED:
N.T.S.	PH	PL
PROJECT No:	DRAWN:	DATE:
BBTS	REF	JULY 2026

DRAWING No: SQE-DWG-00-01 REV: A

© SQUADRON ENERGY SERVICES PTY LTD 2025. NO PART OF THIS DOCUMENT MAY BE COPIED, REPRODUCED, ALTERED, STORED, PUBLISHED OR DISTRIBUTED WITHOUT PRIOR PERMISSION IN WRITING FROM SQUADRON ENERGY SERVICES PTY LTD.

DO NOT SCALE

Legend

- WF 220 KV ALIGNMENT
- EXTENDED FARM FENCE
- EXTENDED SECURITY FENCE
- EXTENDED BLUE METAL APRON
- EXTENDED ACCESS TRACK & APZ BUFFER
- PROPOSED CONTROL BUILDING
- PROPOSED LIGHTNING MAST
- PROPOSED LIGHTPOLES
- PROPOSED SECURITY POLE
- PROPOSED WATER TANK
- TEMPORARY LAYDOWN AREA (AS REQUIRED REHABILITE TO PASTURE)
- SITE & PARCEL BOUNDARY

This copied document to be made available for the sole purpose of enabling its consideration and review as part of a planning process under the Planning and Environment Act 1987. The document must not be used for any purpose which may breach any copyright

ADVERTISED PLAN

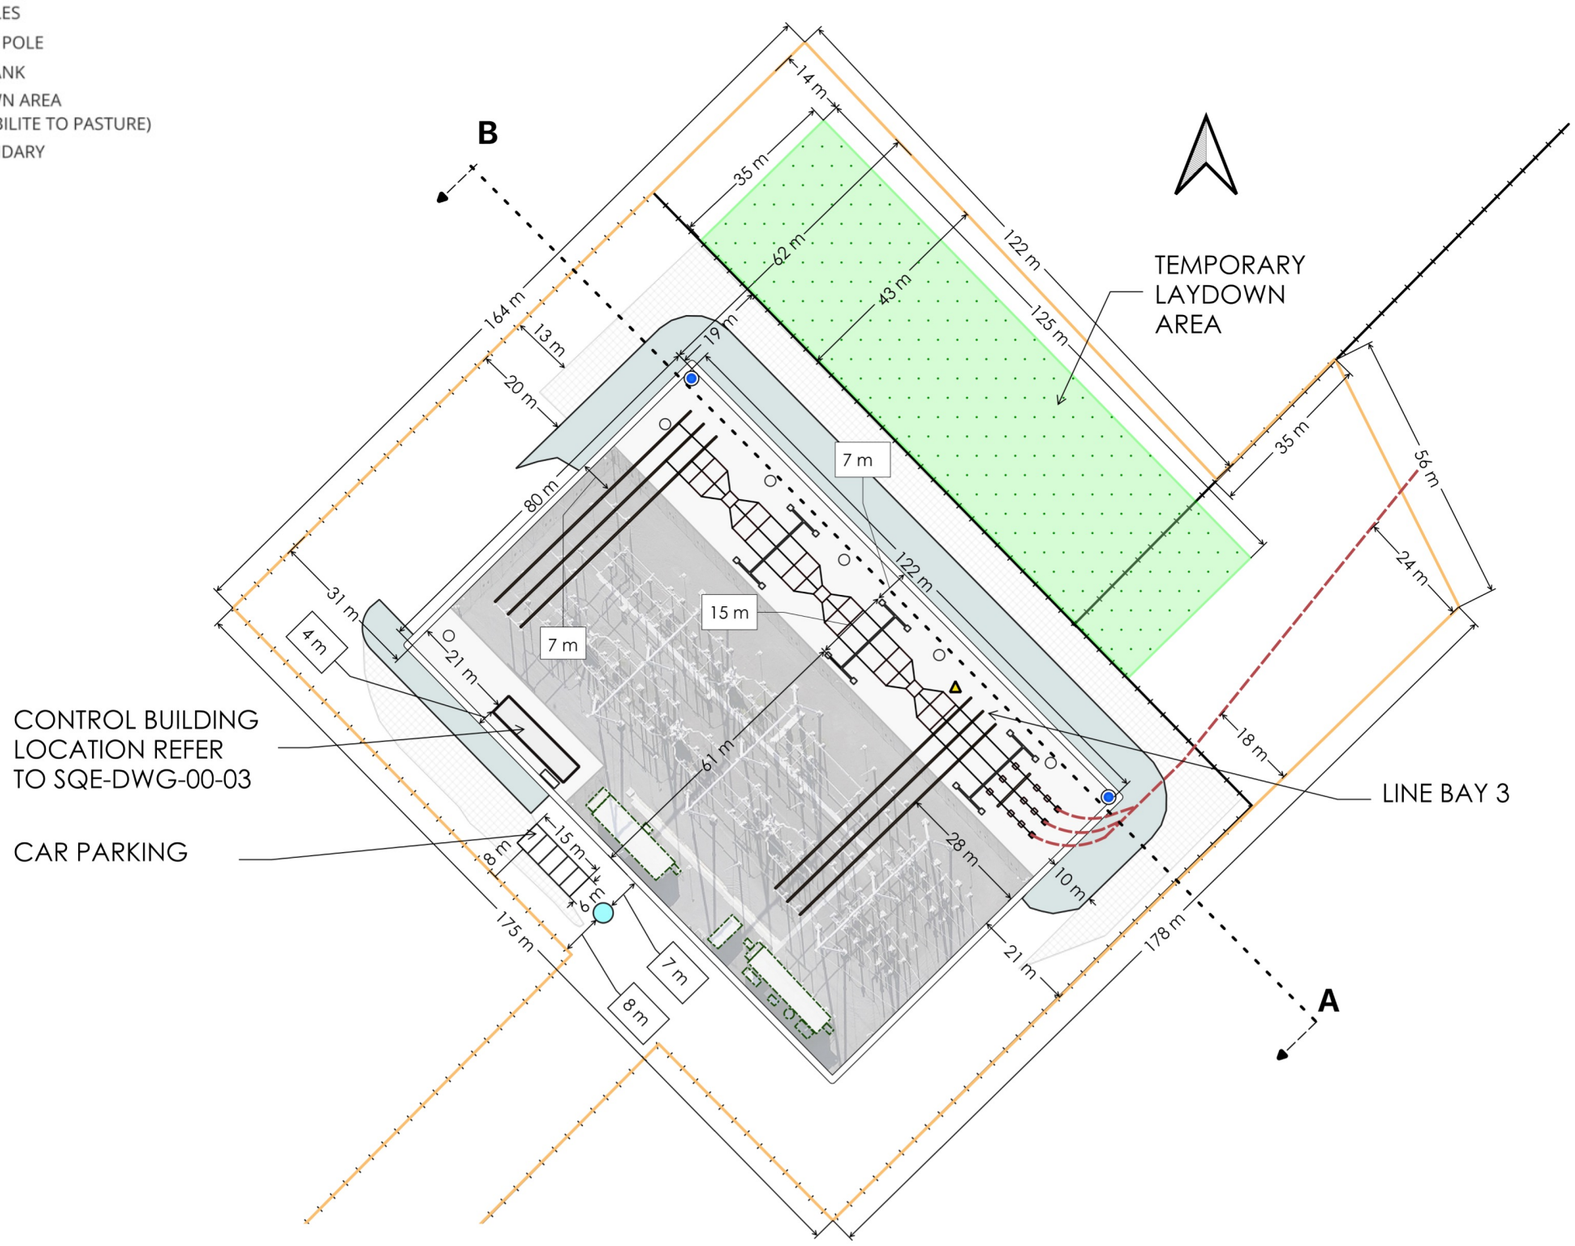

REV	DATE	BY	DESCRIPTION	CHK	APD
B	09.2026	CS	ISSUED FOR REVIEW	PH	PL

DRAWING STATUS: PRELIMINARY ISSUE

FOR SECTION A-B REFER TO SQE-DWG-00-05-1

SQUADRON ENERGY

PROJECT: BERRYBANK TERMINAL STATION EXTENSION

TITLE: PLAN VIEW

SCALE @ A3:	CHECKED:	APPROVED:
N.T.S.	PH	PL
PROJECT No:	DRAWN:	DATE:
BBTS	REF	SEPT 2026

DRAWING No: SQE-DWG-00-05 REV: B

© SQUADRON ENERGY SERVICES PTY LTD 2025. NO PART OF THIS DOCUMENT MAY BE COPIED, REPRODUCED, ALTERED, STORED, PUBLISHED OR DISTRIBUTED WITHOUT PRIOR PERMISSION IN WRITING FROM SQUADRON ENERGY SERVICES PTY LTD.

DO NOT SCALE

This copied document to be made available
for the sole purpose of enabling
its consideration and review as
part of a planning process under the
Planning and Environment Act 1987.
The document must not be used for any
purpose which may breach any
copyright

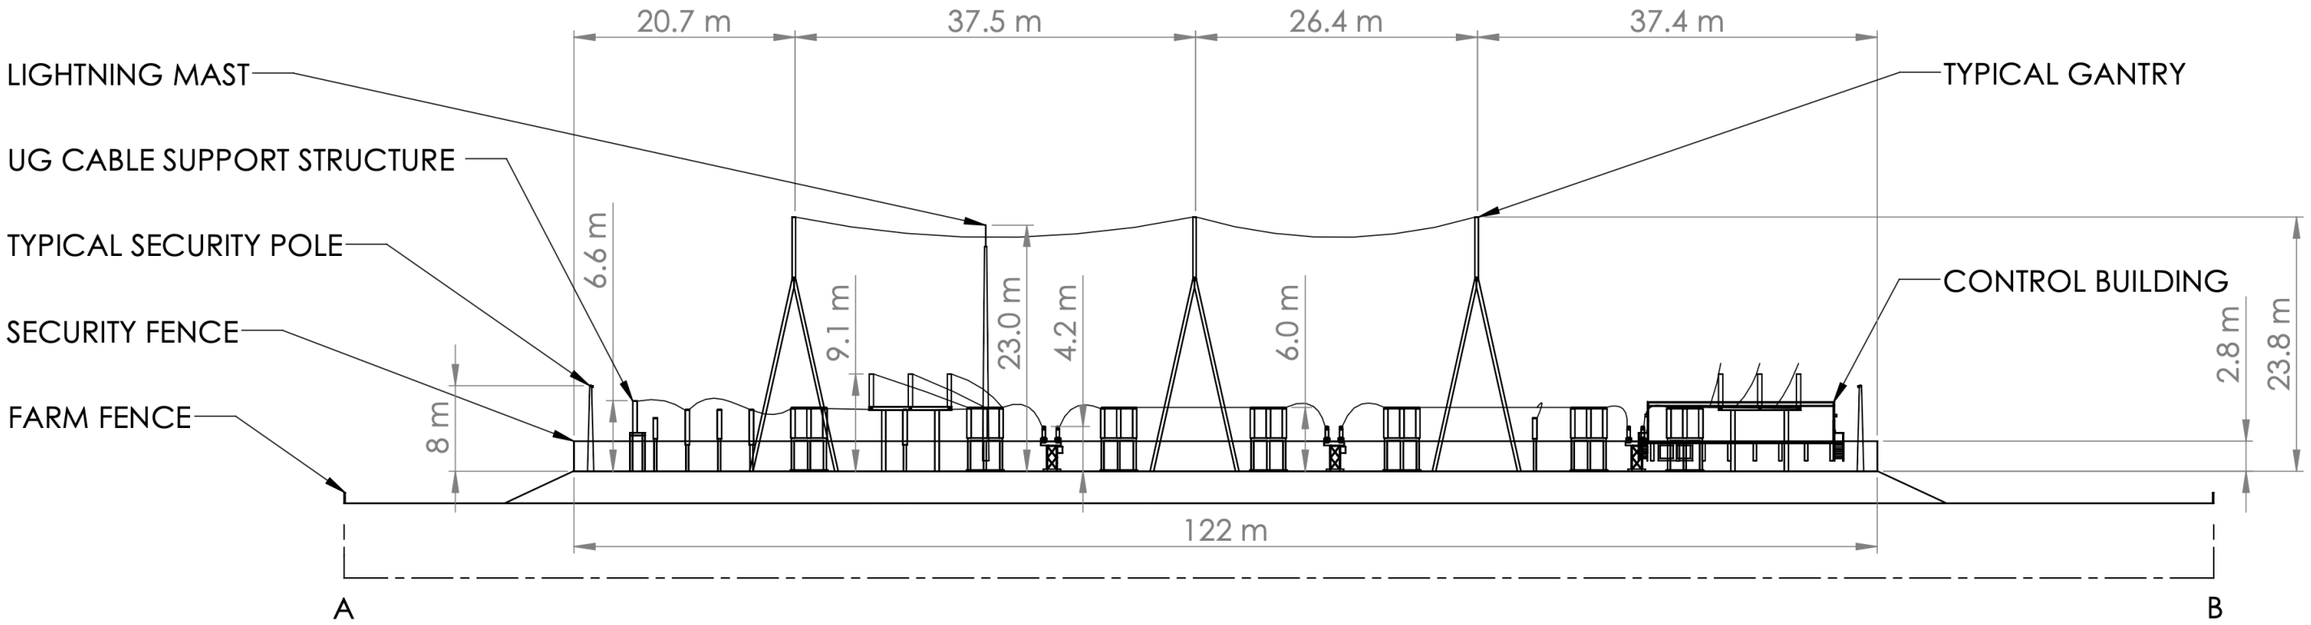

NOTE:
1. THIS DRAWING IS PROVIDED FOR INFORMATION PURPOSES ONLY AND THIS INFORMATION SHOULD NOT BE RELIED UPON FOR DESIGN OR CONSTRUCTION.

ADVERTISED
PLAN

REV	DATE	BY	DESCRIPTION	CHK	APD
B	09.2026	CS	ISSUED FOR REVIEW	PH	PL

DRAWING STATUS: PRELIMINARY ISSUE

FOR PLAN A-B REFER TO SQE-DWG-00-05

SQUADRON ENERGY

PROJECT: BERRYBANK TERMINAL STATION EXTENSION

TITLE: ELEVATION VIEW

SCALE @ A3:	CHECKED:	APPROVED:
N.T.S.	PH	PL
PROJECT No:	DRAWN:	DATE:
BBTS	REF	SEPT 2026

DRAWING No: SQE-DWG-00-05-1 REV: B

© SQUADRON ENERGY SERVICES PTY LTD 2025. NO PART OF THIS DOCUMENT MAY BE COPIED, REPRODUCED, ALTERED, STORED, PUBLISHED OR DISTRIBUTED WITHOUT PRIOR PERMISSION IN WRITING FROM SQUADRON ENERGY SERVICES PTY LTD.

DO NOT SCALE

FRONT

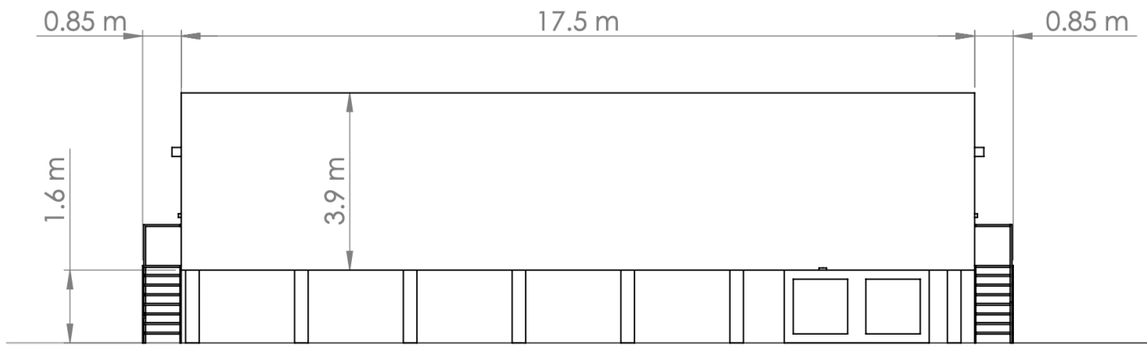

SIDE

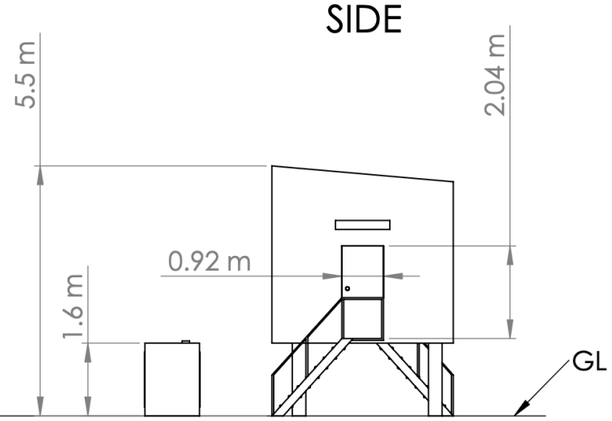

ADVERTISED PLAN

TOP

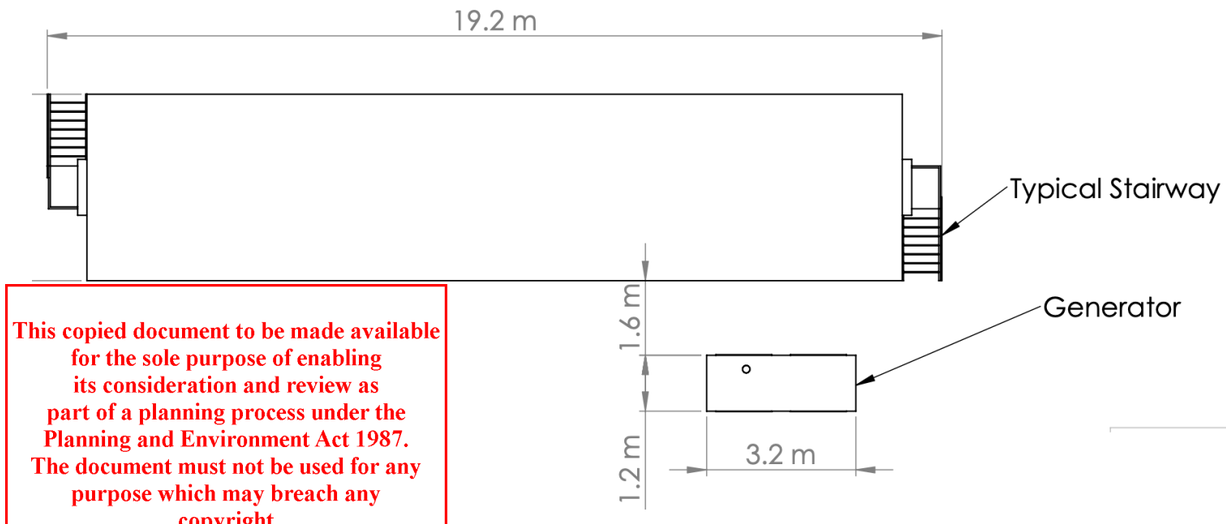

This copied document to be made available for the sole purpose of enabling its consideration and review as part of a planning process under the Planning and Environment Act 1987. The document must not be used for any purpose which may breach any copyright

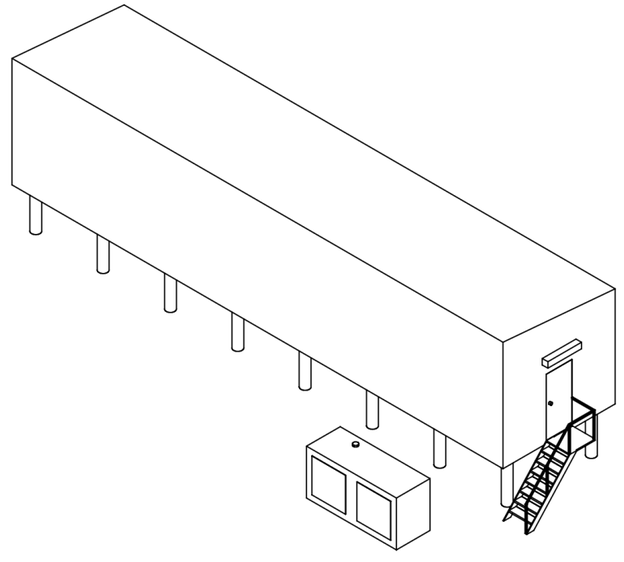

REV	DATE	BY	DESCRIPTION	CHK	APD
A	07.2026		ISSUED FOR REVIEW	PH	PL

DRAWING STATUS: PRELIMINARY ISSUE

SQUADRON ENERGY

PROJECT: BERRYBANK TERMINAL STATION EXTENSION

TITLE: PROPOSED CONTROL BUILDING

SCALE @ A3:	CHECKED:	APPROVED:
N.T.S.	PH	PL
PROJECT No:	DRAWN:	DATE:
BBTS	REF	JULY 2026

DRAWING No: SQE-DWG-00-03 REV: A

© SQUADRON ENERGY SERVICES PTY LTD 2025. NO PART OF THIS DOCUMENT MAY BE COPIED, REPRODUCED, ALTERED, STORED, PUBLISHED OR DISTRIBUTED WITHOUT PRIOR PERMISSION IN WRITING FROM SQUADRON ENERGY SERVICES PTY LTD.

DO NOT SCALE

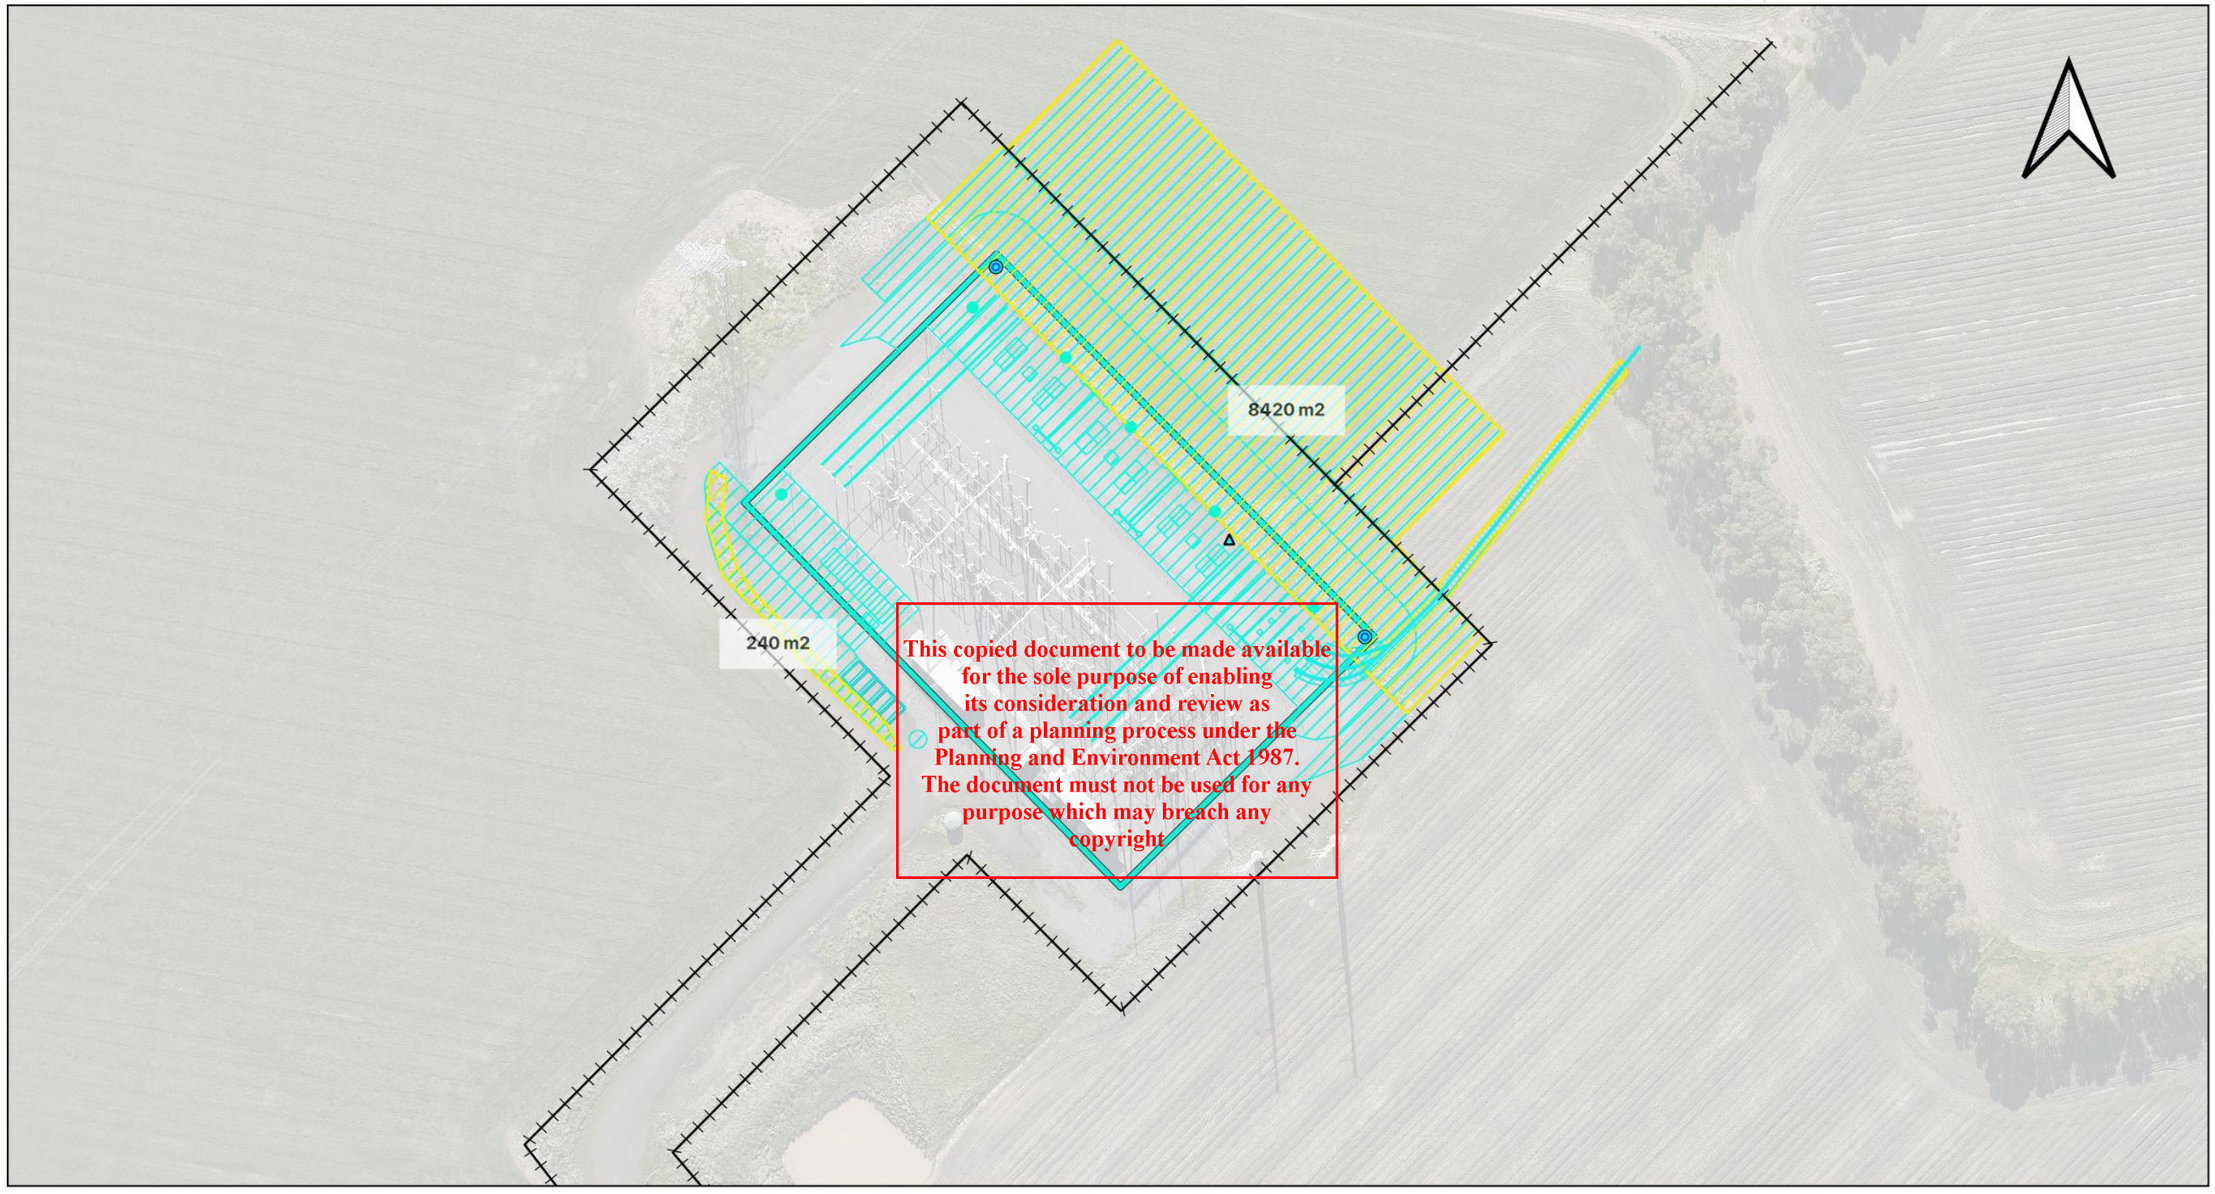

This copied document to be made available for the sole purpose of enabling its consideration and review as part of a planning process under the Planning and Environment Act 1987. The document must not be used for any purpose which may breach any copyright

REV	DATE	BY	DESCRIPTION	CHK	APD
B	09.2026	CS	ISSUED FOR REVIEW	PH	PL

DRAWING STATUS: PRELIMINARY ISSUE

Legend
- Farm Fence
- Proposed areas of non native vegetation and crop removal
- Development footprint

SQUADRON ENERGY

PROJECT: BERRYBANK TERMINAL STATION EXTENSION

TITLE: NON-NATIVE VEGETATION REMOVAL (NTS)

SCALE @ A3:	CHECKED:	APPROVED:
N.T.S.	PH	PL
PROJECT No:	DRAWN:	DATE:
BBTS	REF	SEPT 2026

DRAWING No: SQE-DWG-00-04 REV: A

© SQUADRON ENERGY SERVICES PTY LTD 2025. NO PART OF THIS DOCUMENT MAY BE COPIED, REPRODUCED, ALTERED, STORED, PUBLISHED OR DISTRIBUTED WITHOUT PRIOR PERMISSION IN WRITING FROM SQUADRON ENERGY SERVICES PTY LTD.

ADVERTISED PLAN

DO NOT SCALE

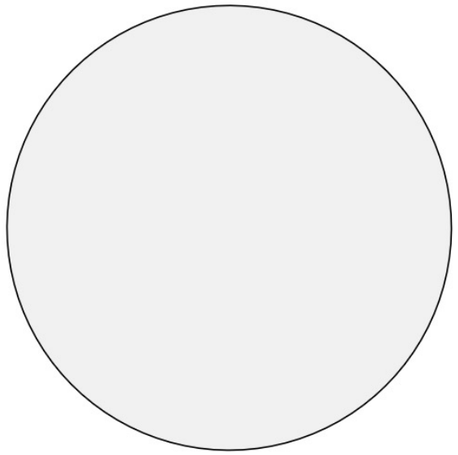

PLAN VIEW



ADVERTISED
PLAN

This copied document to be made available
for the sole purpose of enabling
its consideration and review as
part of a planning process under the
Planning and Environment Act 1987.
The document must not be used for any
purpose which may breach any
copyright

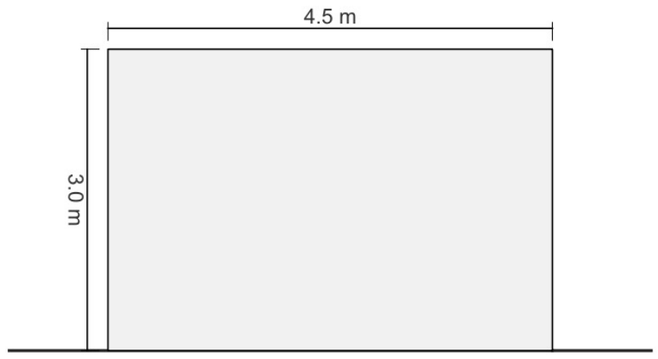

FRONT ELEVATION

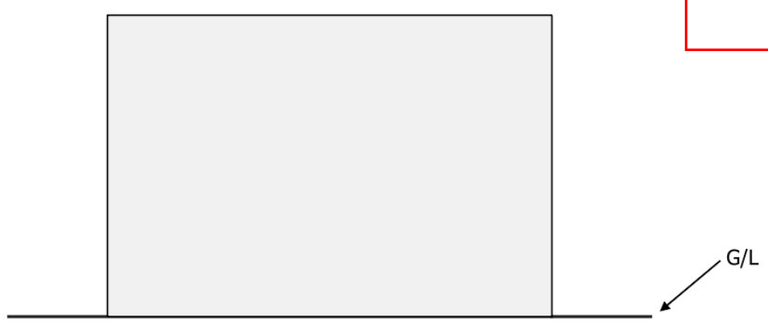

SIDE ELEVATION

REV	DATE	BY	DESCRIPTION	CHK	APD
A	07.2026		ISSUED FOR REVIEW	PH	PL

DRAWING STATUS: PRELIMINARY ISSUE

SQUADRON ENERGY

PROJECT: BERRYBANK TERMINAL STATION EXTENSION

TITLE: PROPOSED WATER TANK

SCALE @ A3:	CHECKED:	APPROVED:
N.T.S.	PH	PL
PROJECT No:	**DRAWN:**	**DATE:**
BBTS	REF	JULY 2026

DRAWING No: SQE-DWG-00-02

REV: A

© SQUADRON ENERGY SERVICES PTY LTD 2025. NO PART OF THIS DOCUMENT MAY BE COPIED, REPRODUCED, ALTERED, STORED, PUBLISHED OR DISTRIBUTED WITHOUT PRIOR PERMISSION IN WRITING FROM SQUADRON ENERGY SERVICES PTY LTD.