ADVERTISED PLAN

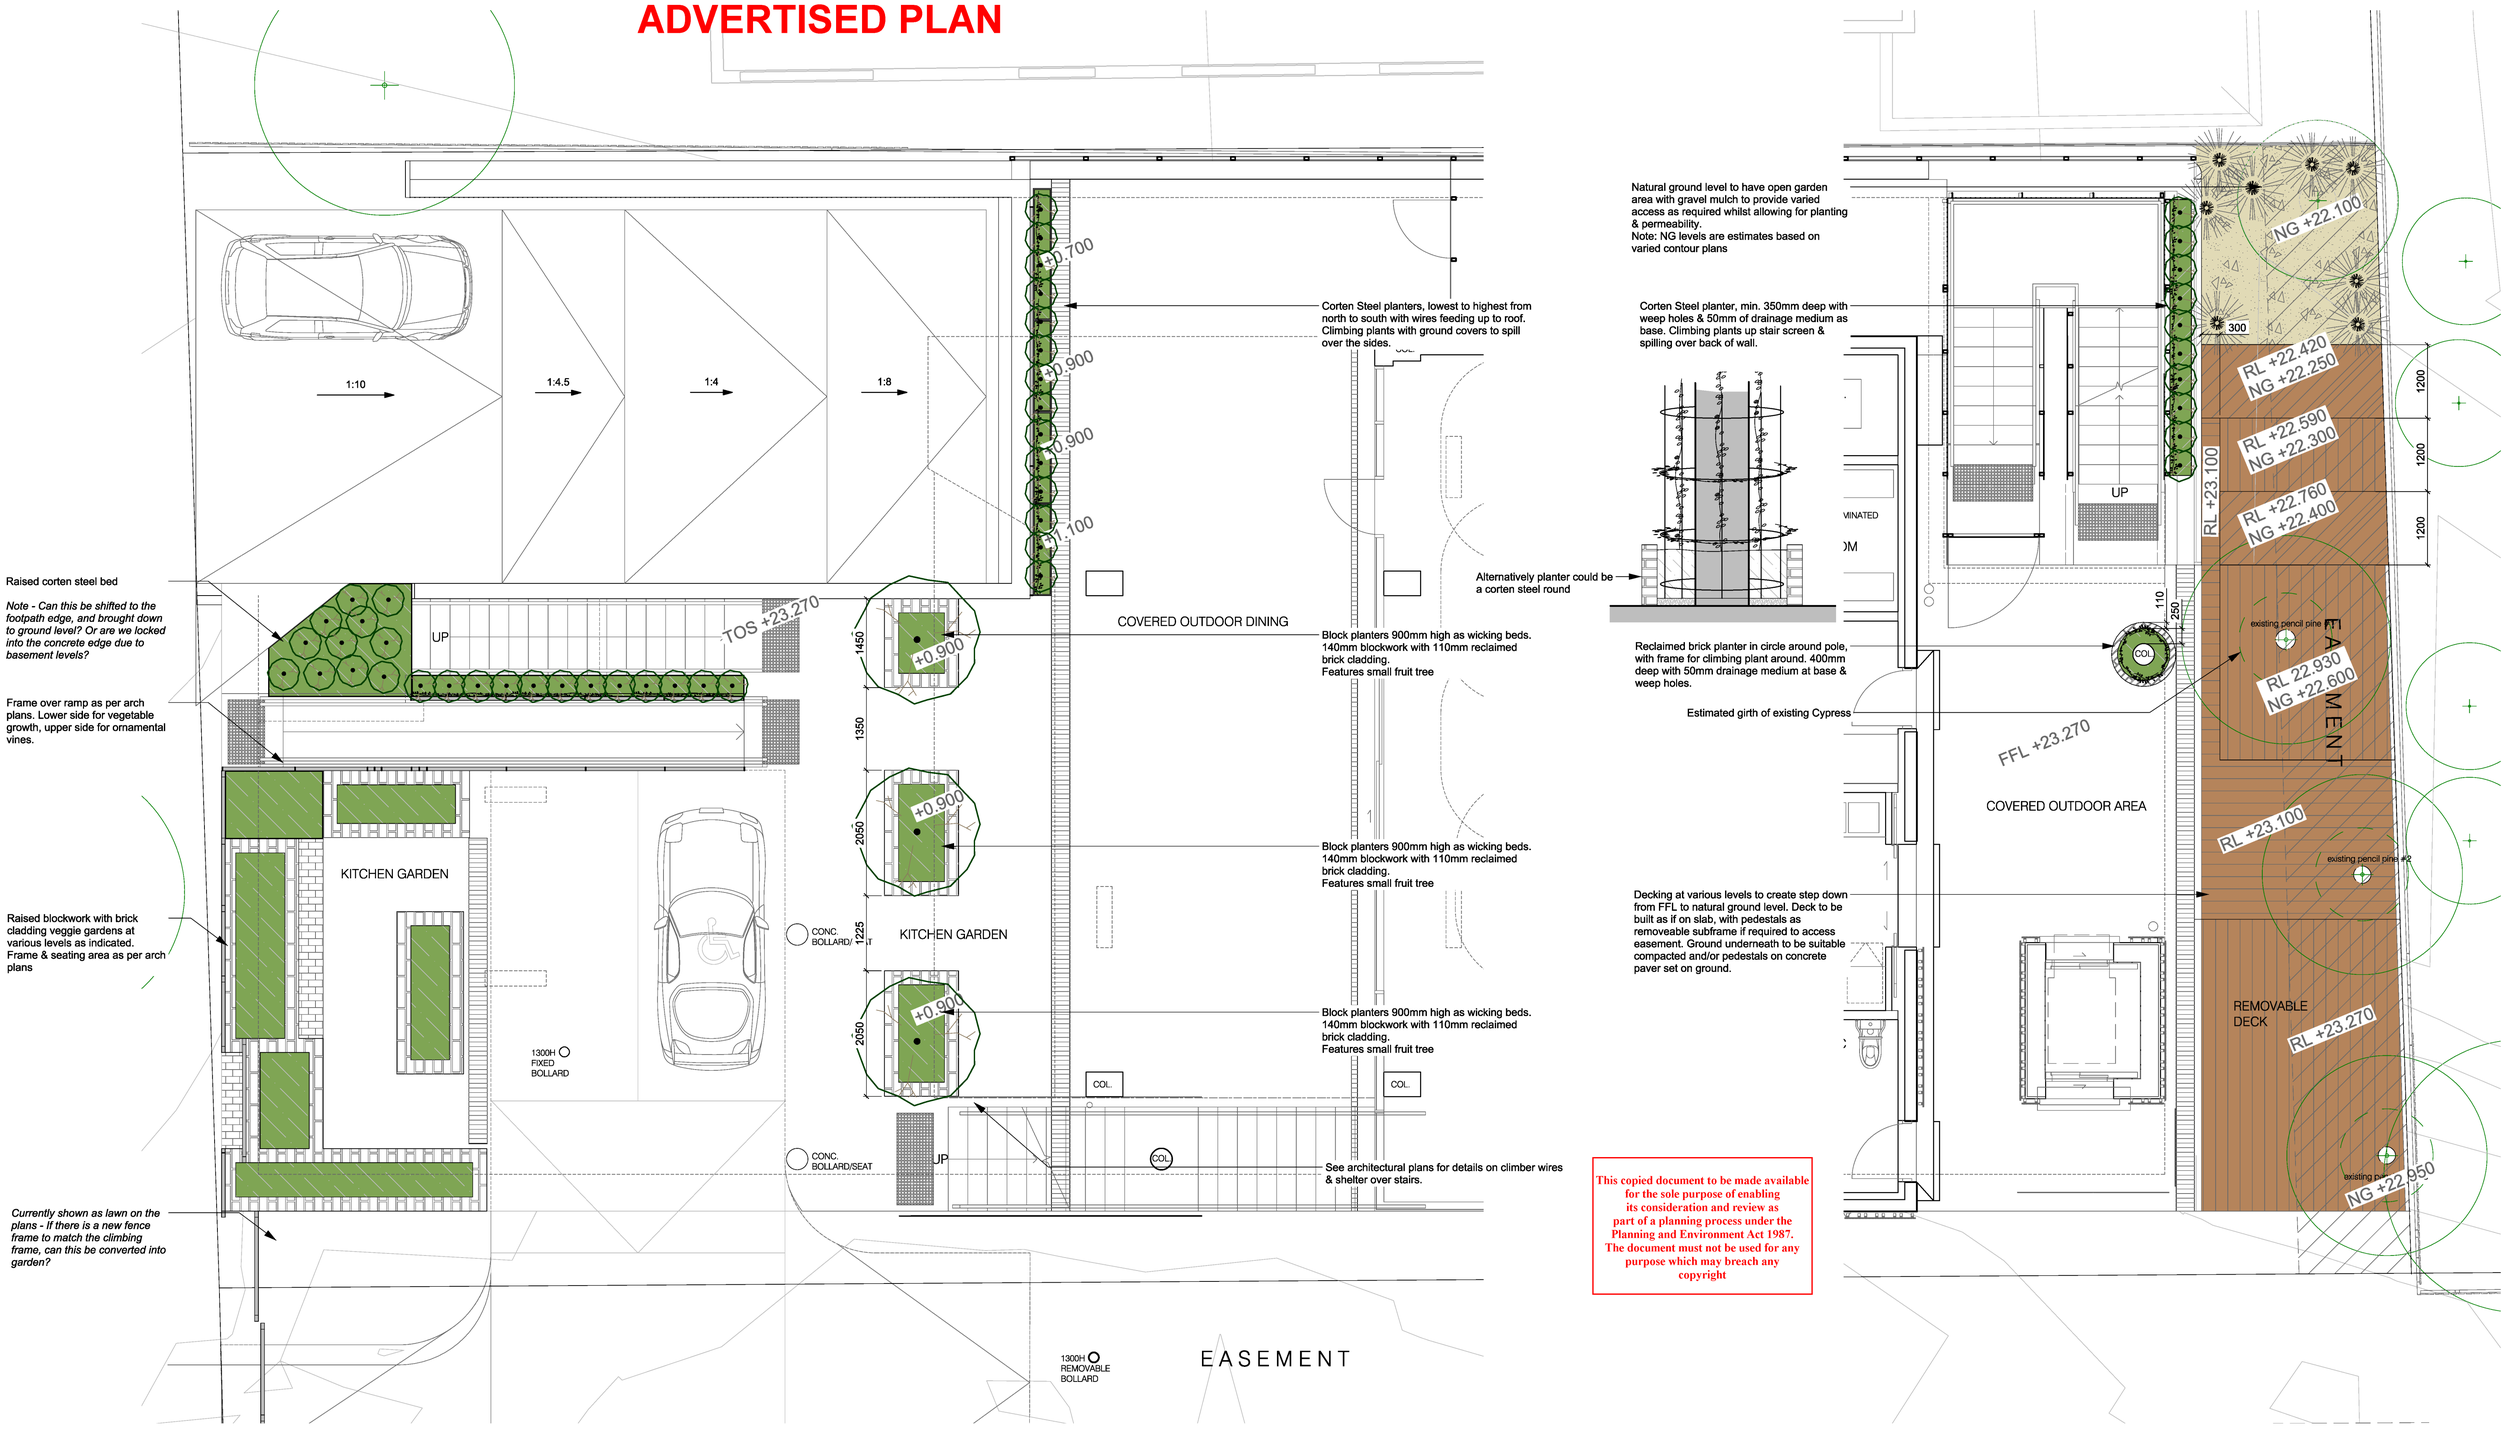

This copied document to be made available for the sole purpose of enabling its consideration and review as part of a planning process under the Planning and Environment Act 1987. The document must not be used for any purpose which may breach any copyright

01 CONCEPT DRAFT - GROUND FLOOR
PLAN
SCALE 1:50 @ A1

Rev	Amendments	App'd	Date
.	.	.	.
.	.	.	.
.	.	.	.
.	.	.	.
.	.	.	.
.	.	.	.
.	.	.	.
.	.	.	.
.	.	.	.

NOTE:

The location of services are indicative only and must be proven prior to the commencement of works.

Contractor to verify all dimensions on site and report all discrepancies to the superintendent prior to construction.

Figured dimensions to be taken in preference to scaling from drawings. All dimensions are in millimetres unless otherwise noted.

This drawing is copyright and must not be retained, used or copied in whole or in part without Stratis Landscape Architect's written approval other than for the express purpose for which it has been commissioned.

STRATIS LANDSCAPE ARCHITECTS

STRATIS LANDSCAPE ARCHITECTS Pty Ltd

[redacted]

Scale: 1:50 @ A1

Scale Bar: 1:50 — 0 .5 1 1.5 2 2.5 5 metres

N

Principal Designer: [redacted]
Contact Number: [redacted]
Email: [redacted]
Assistants: [redacted]
Checked by: .

Drawing Name: CONCEPT DRAWINGS

Project Name: MMS BRIGHTON EAST

Date: 23-Jul-25
Sheets: 1 of 1
Project #: 40235

Drawing Status: Draft
Client Name: KDA / MMS Brighton East
Project Address: 741 Hawthorn Rd, Brighton East, Vic, 3187

Sheet Name: L010