
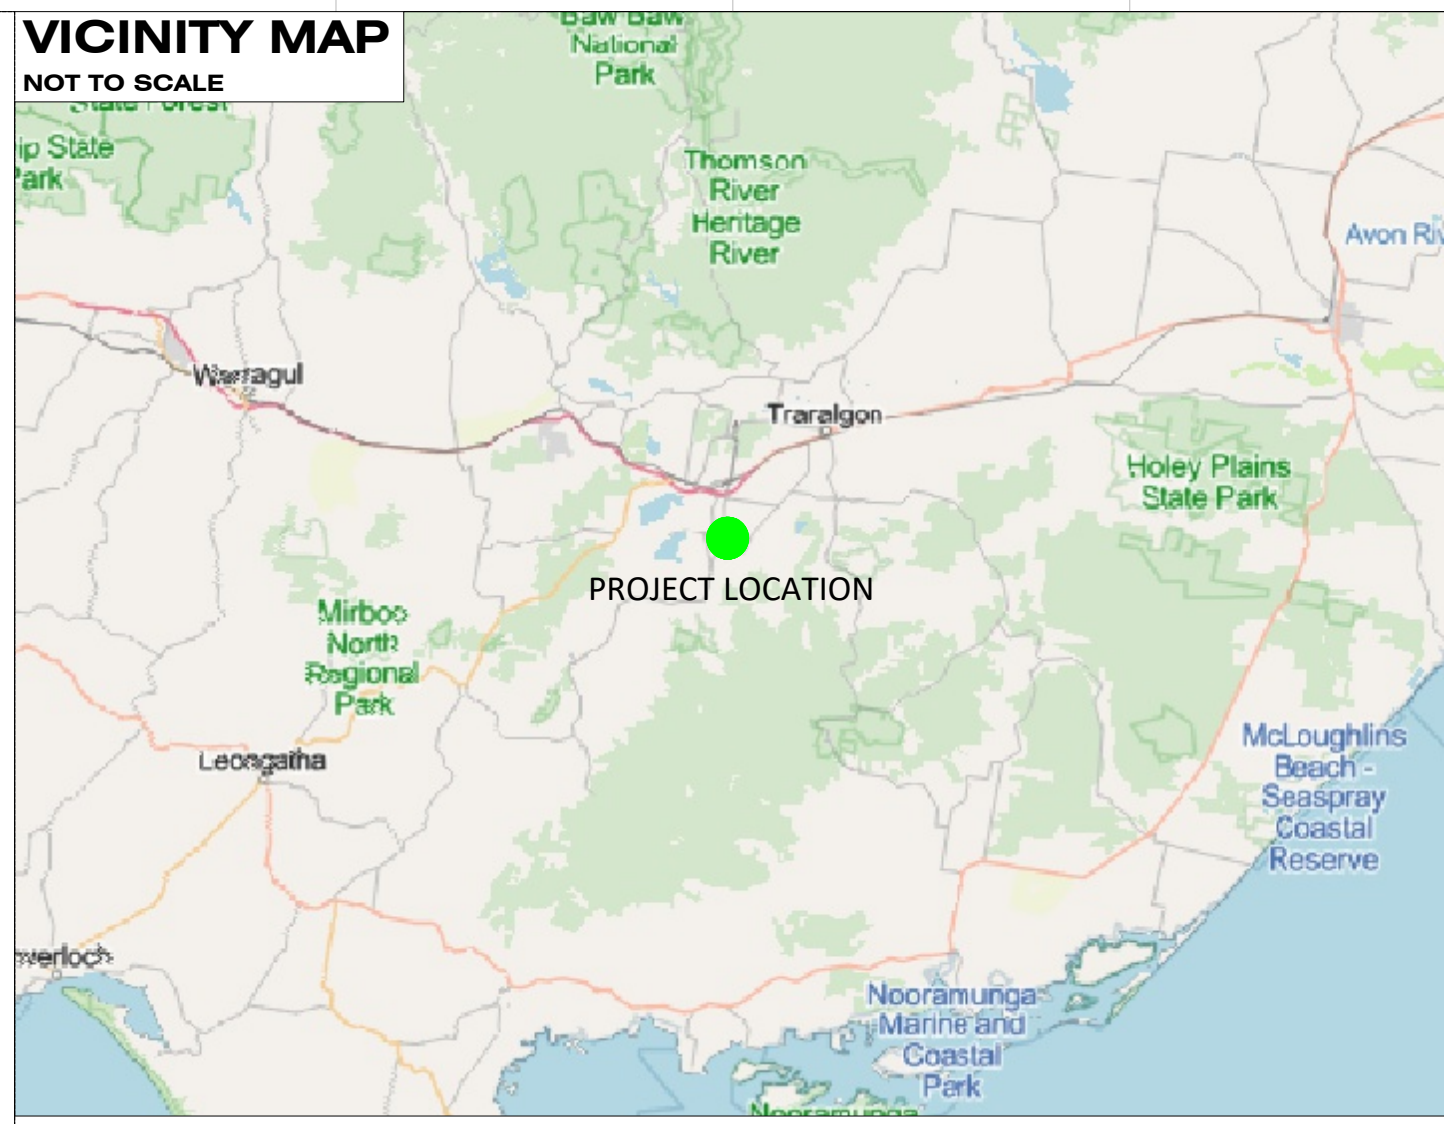


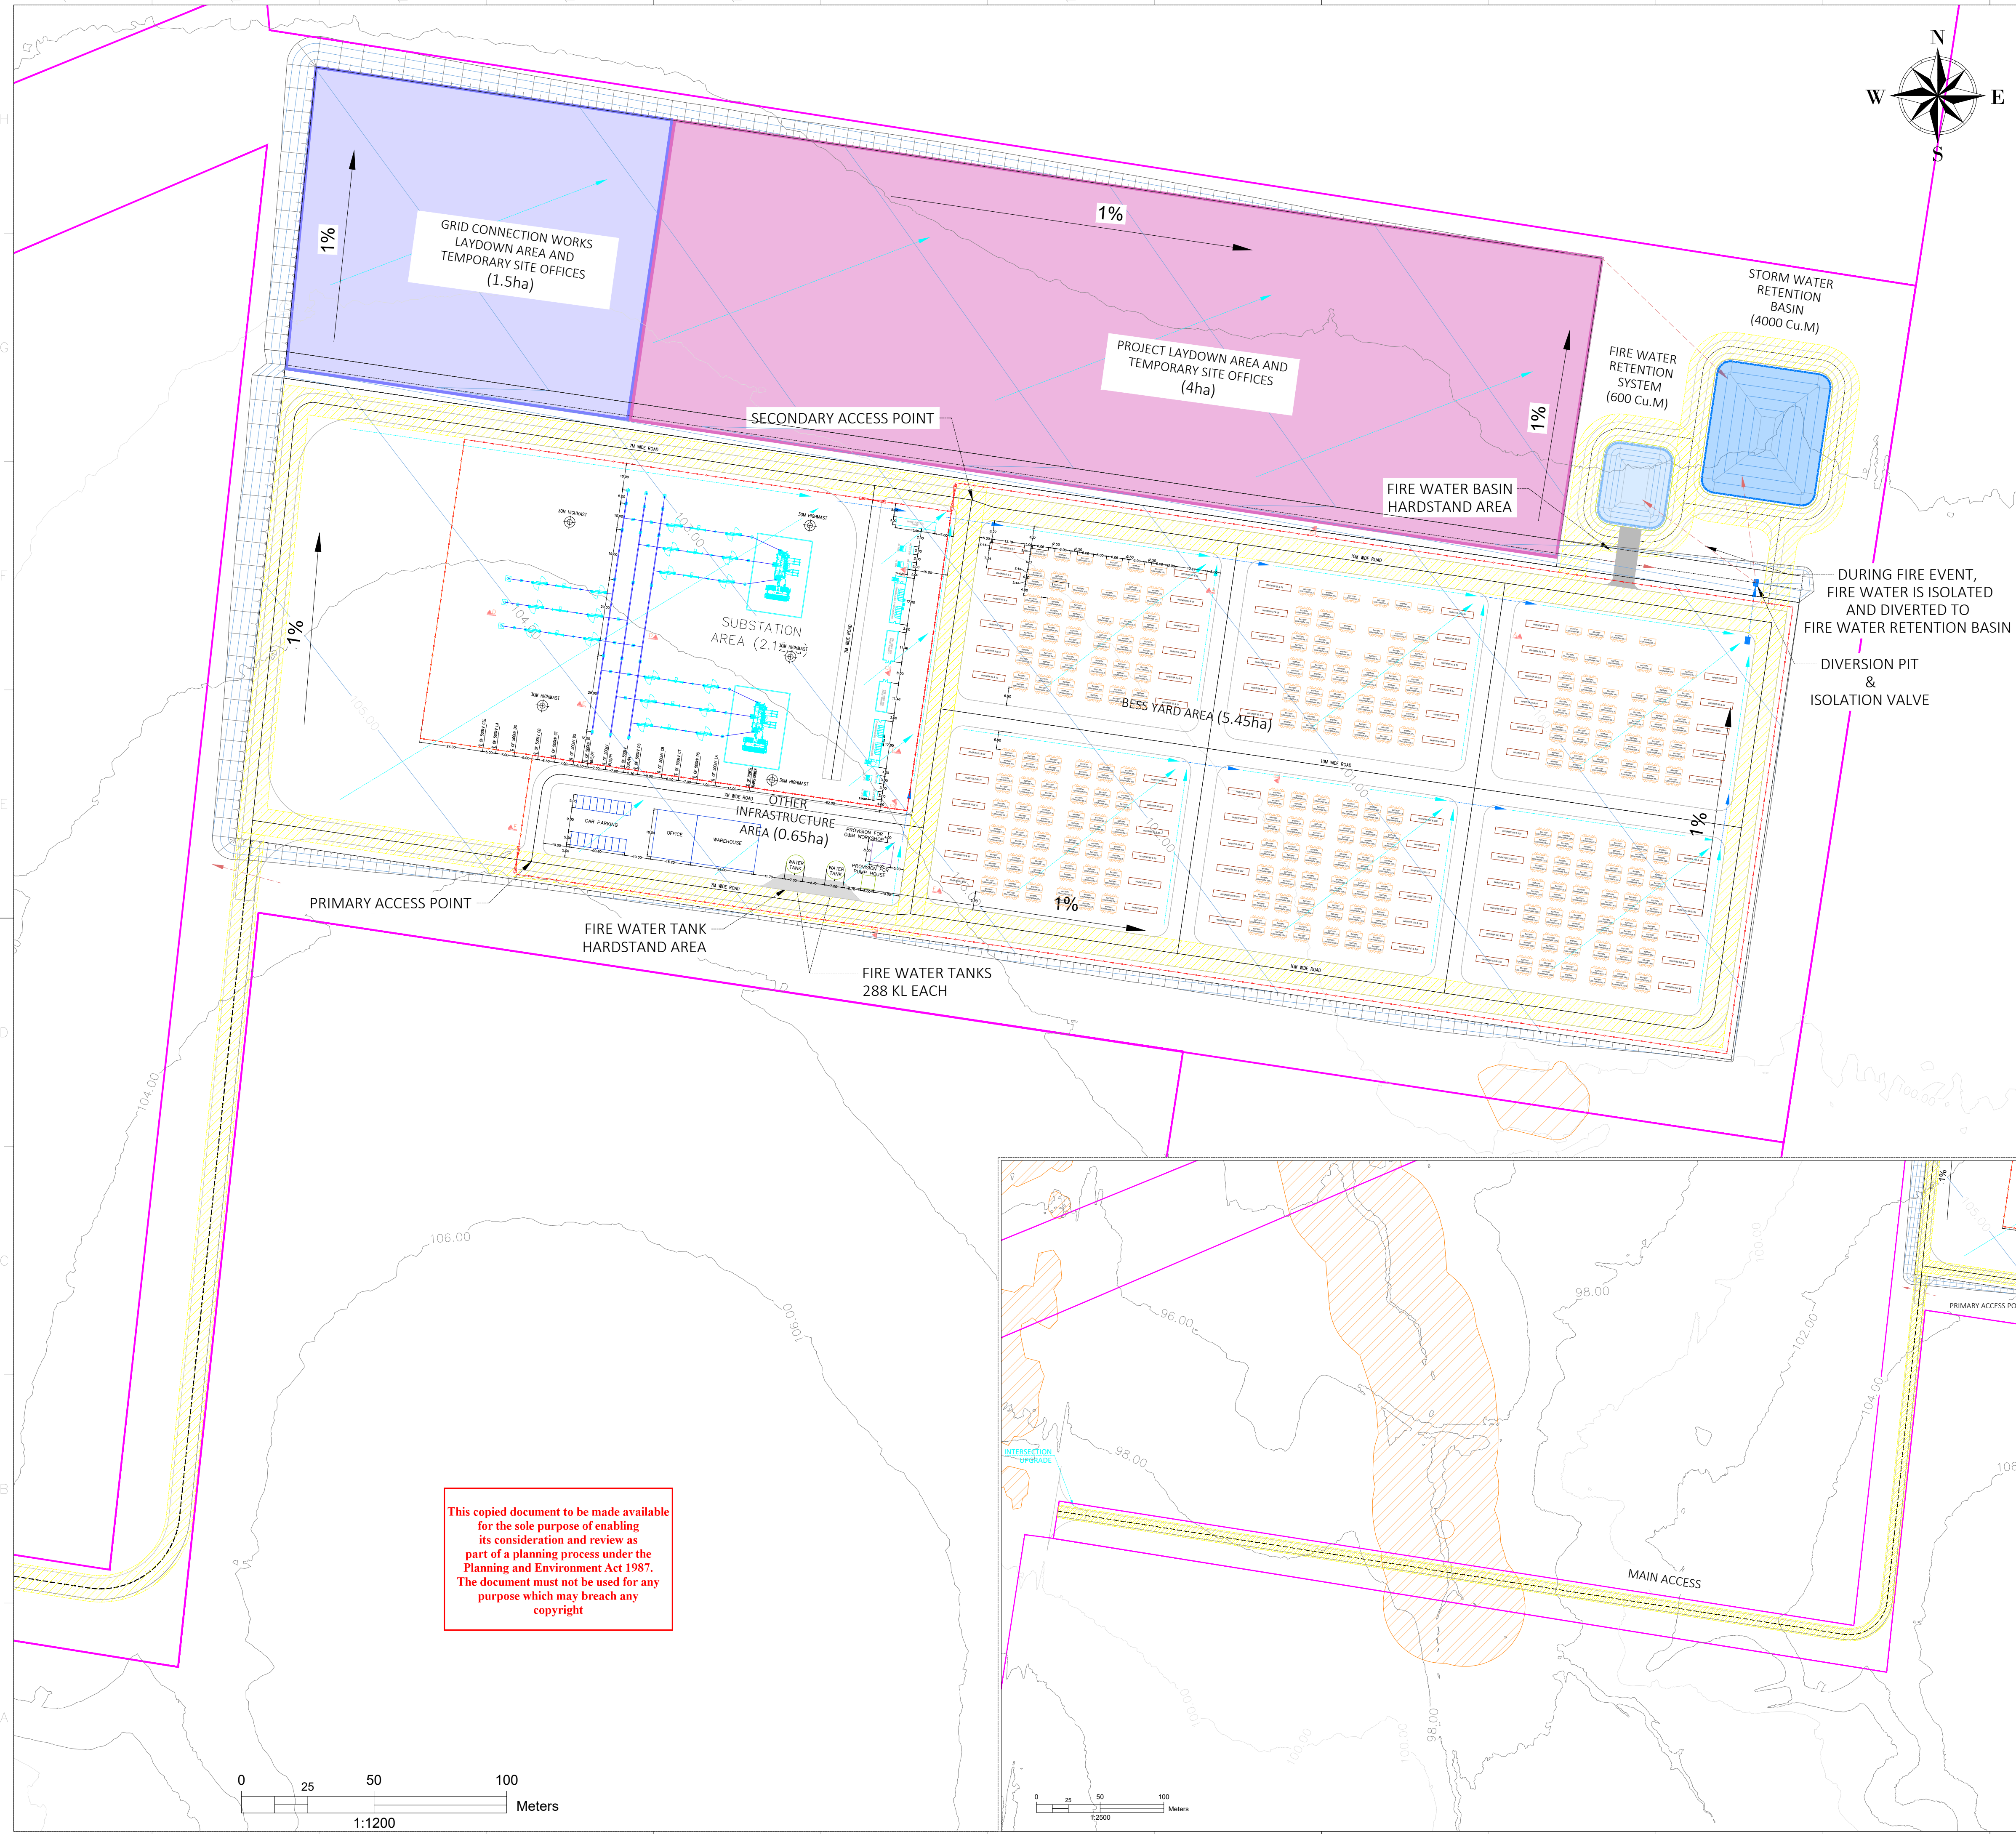

LEGEND:

- PROJECT BOUNDARY
- GRID CONNECTION LAYDOWN AREA
- PROJECT LAYDOWN AREA
- FIRE WATER RETENTION SYSTEM
- STORM WATER RETENTION BASIN
- ECOLOGICAL CONSTRAINTS
- FIRE BREAK BUFFER (Min. 10M)
- FIRE WATER HARDSTAND AREA
- FENCE
- EXISTING GROUND MAJOR CONTOURS
- EXISTING GROUND MINOR CONTOURS
- PROPOSED GROUND CONTOURS
- PROPOSED ACCESS ROADS
- DIVERSION PIT
- OVERLAND FLOWS
- GRATED DRAINS
- UNDERGROUND DRAINAGE
- SUBSTATION COMPONENTS
- CONDUCTOR/ ALTUBE
- OTHER INFRASTRUCTURE
- WATER TANK AND PROVISION FOR PUMP HOUSE
- PROVISION FOR O&M WORKSHOP
- INVERTER BLOCK
- BATTERY CONTAINER


ADVERTISED PLAN

CONCEPT ONLY – NOT FOR CONSTRUCTION


01	CONCEPT LAYOUT	12-06-26	MAJ	RAJ	AAR
00	CONCEPT LAYOUT	10-06-26	MAJ	RAJ	AAR
REV.	DESCRIPTION:	DATE:	DRAWN:	CHECKED:	APPROVED:
Without authorized signatures this document is uncontrolled, not binding and for indicative purposes only.					
CLIENT:		VOYAGER RENEWABLES			
PROJECT:		HAZELWOOD EAST BESS			
TITLE:		FIRE MANAGEMENT DETAILS PLAN			
BLUE POWER PARTNERS		BLUE POWER PARTNERS John F. Kennedys Pl. 43 9000 Aalborg Denmark www.bluepowerpartners.com		THIS PUBLICATION REMAINS THE PROPERTY OF THE PUBLISHER AND SHALL BE TREATED AS CONFIDENTIAL, UNLESS CONTRACTUALLY SPECIFIED OTHERWISE. NO PART OF IT MAY BE REPRODUCED, STORED IN A RETRIEVAL SYSTEM OR TRANSMITTED IN ANY FORM OR BY ANY MEANS, WITHOUT THE PRIOR WRITTEN PERMISSION OF THE PUBLISHER. [© 2017 BLUEPOWERPARTNERS].	
SCALE: -		SIZE: A1		DRAWING NUMBER	
DOC ID: 11268-S01-LAY-C		ID-NUMBER: 11268-S01-LAY-C-30003-03		SHEET: - 03	REV. - 01

This copied document to be made available for the sole purpose of enabling its consideration and review as part of a planning process under the Planning and Environment Act 1987. The document must not be used for any purpose which may breach any copyright

G:\Projects\Hazelwood East BESS\HazelwoodEast_Working\20260601_HZW_SiteLayout\HZW_BESS_Layout_Overview_20260601_A4

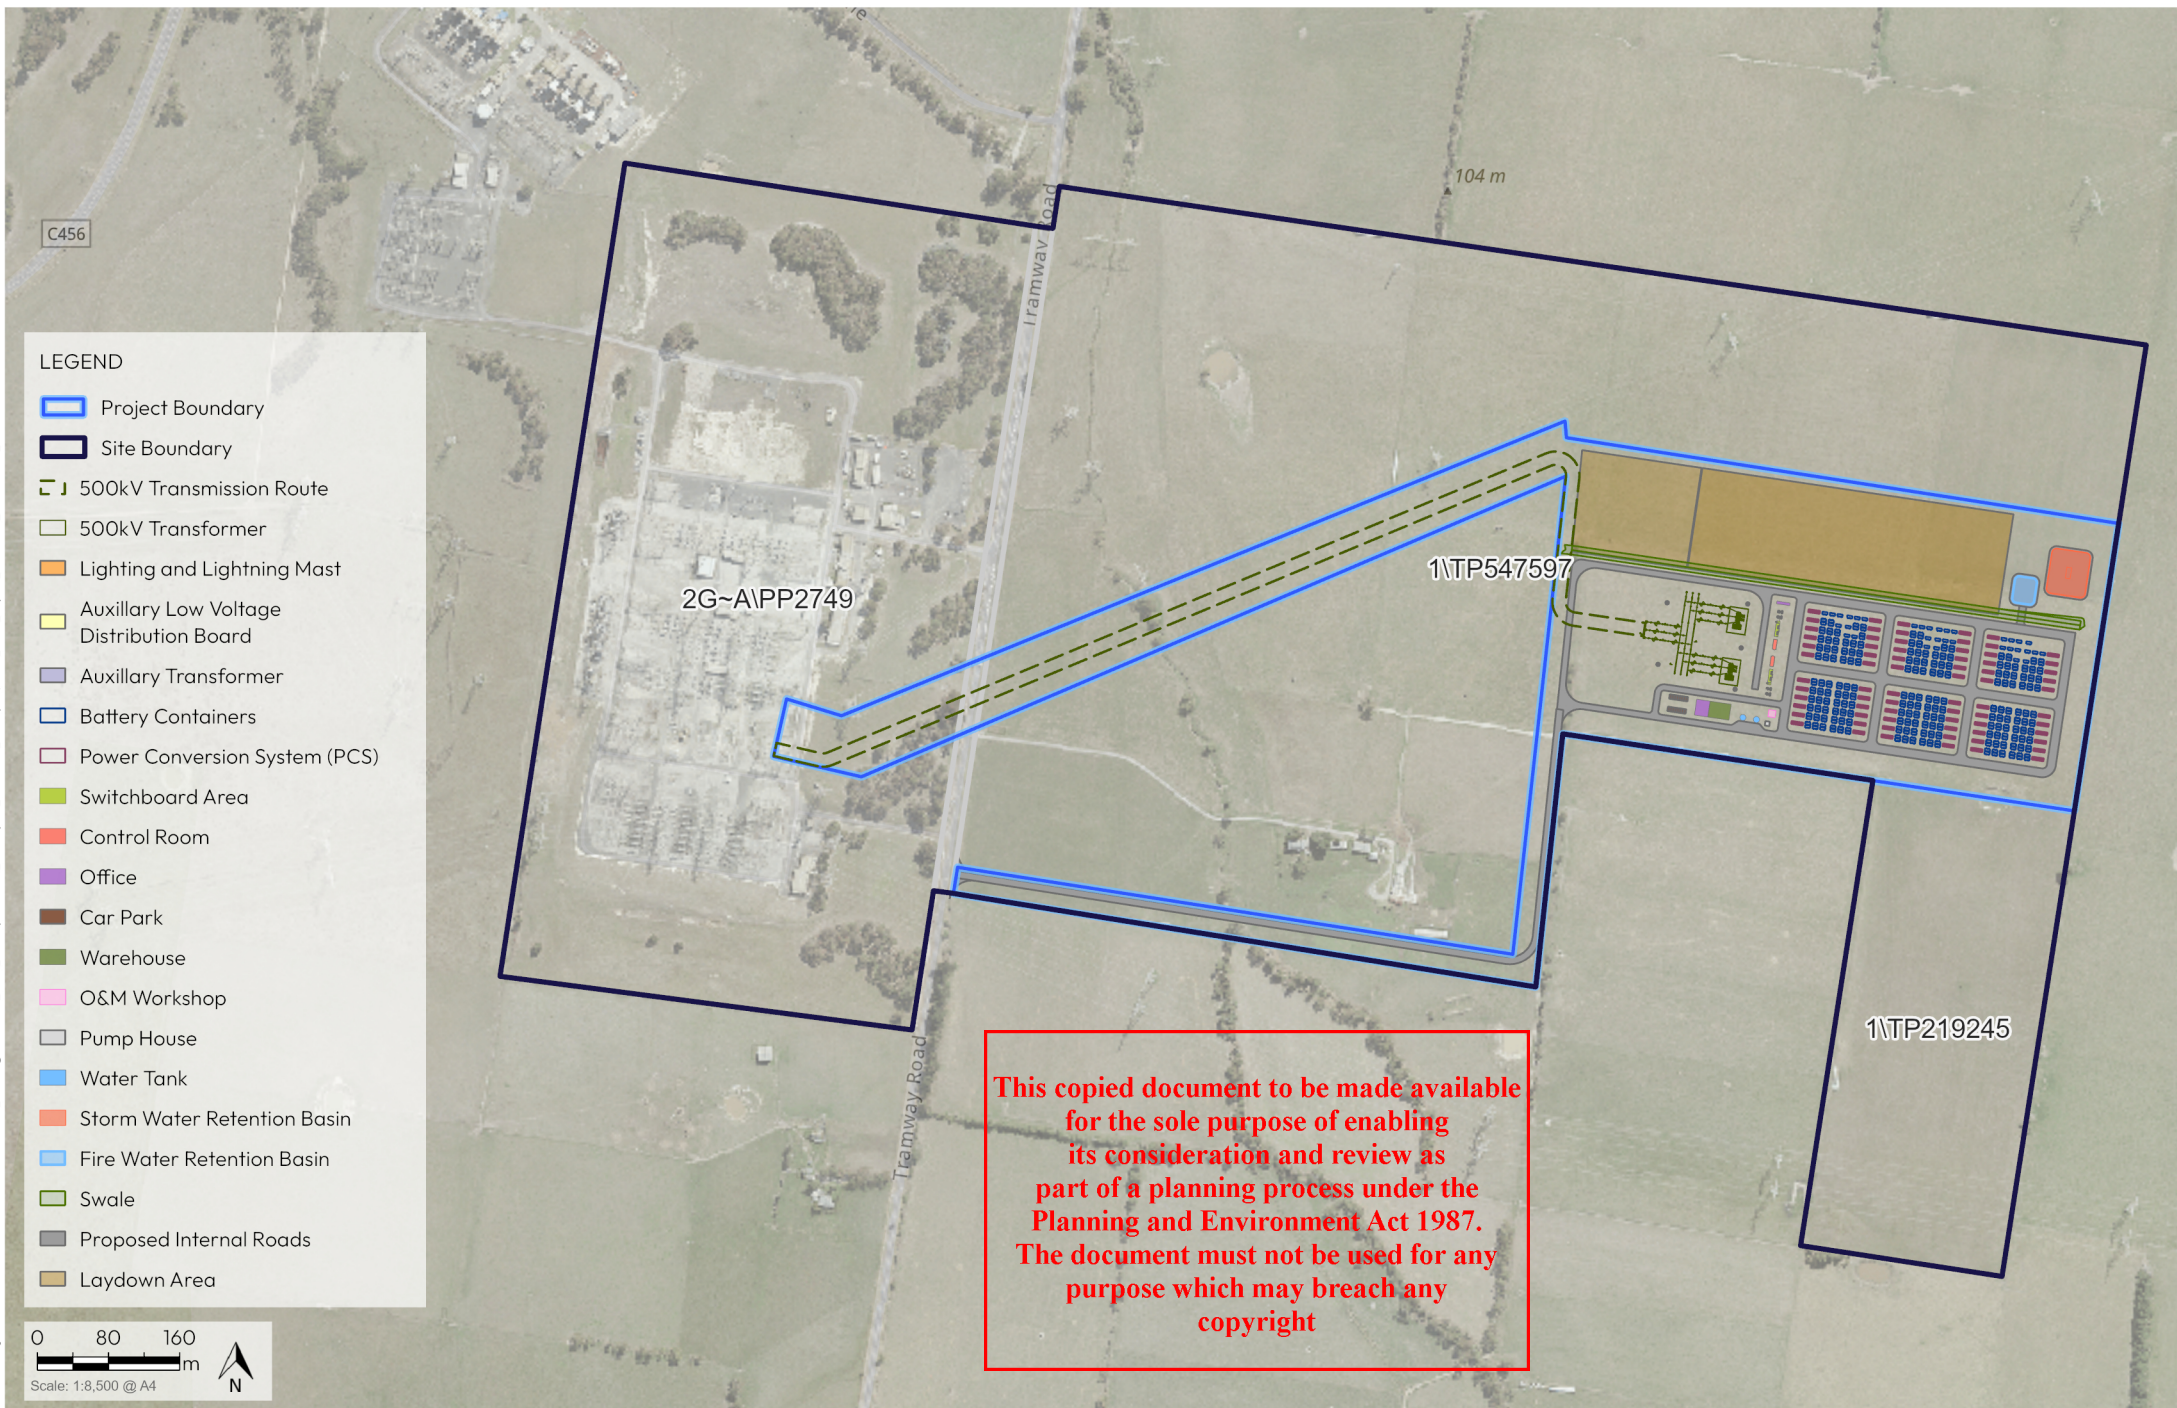

G:\Projects\Hazelwood East BESS\HazelwoodEast_Working\20260601_HZW_SiteLayout\HZW_SiteLayout_V01.aprx | HZW_BESS_Layout_20260601_A4

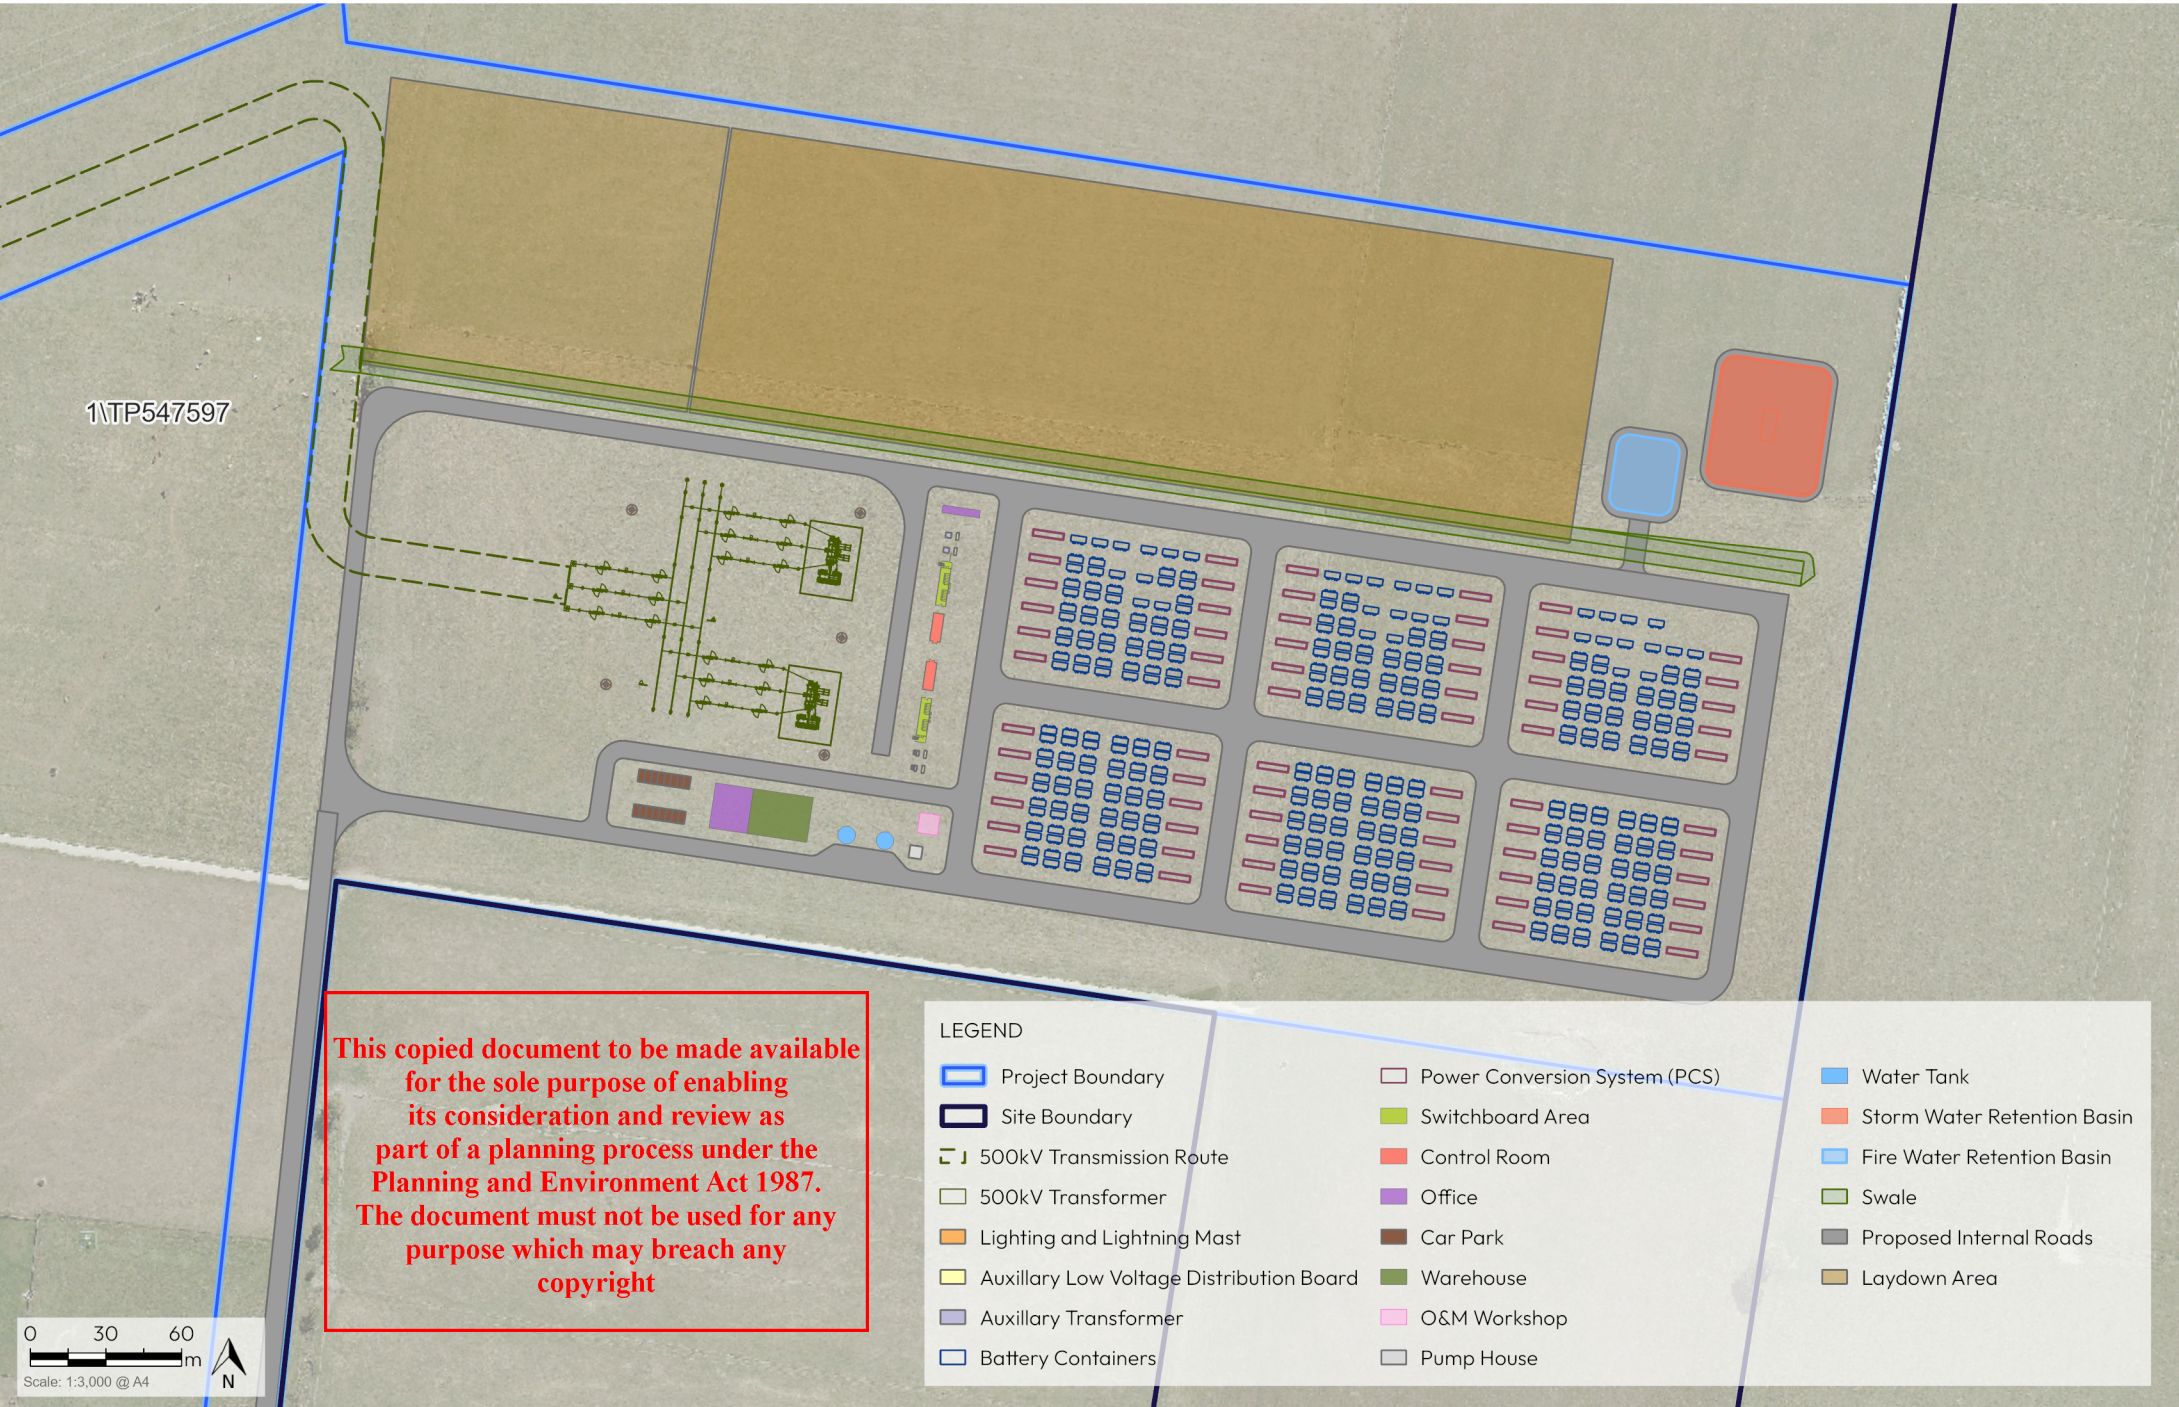

This copied document to be made available for the sole purpose of enabling its consideration and review as part of a planning process under the Planning and Environment Act 1987. The document must not be used for any purpose which may breach any copyright

LEGEND

- Project Boundary
- Site Boundary
- 500kV Transmission Route
- 500kV Transformer
- Lighting and Lightning Mast
- Auxillary Low Voltage Distribution Board
- Auxillary Transformer
- Battery Containers

- Power Conversion System (PCS)
- Switchboard Area
- Control Room
- Office
- Car Park
- Warehouse
- O&M Workshop
- Pump House

- Water Tank
- Storm Water Retention Basin
- Fire Water Retention Basin
- Swale
- Proposed Internal Roads
- Laydown Area