ADVERTISED
PLAN

This copied document to be made available
for the sole purpose of enabling
its consideration and review as
part of a planning process under the
Planning and Environment Act 1987.
The document must not be used for any
purpose which may breach any
copyright



Revision	Date	Description	Initial	Checked
01	260604	Issued for Town Planning	OW	MJ

NOT FOR CONSTRUCTION
NOT FOR COSTING

Project Number

316

Northcote Village
25 Separation Street, Northcote

Land of the Wurundjeri Woi-wurrung People

Client	Time & Place		
Architect	Wardle Studio		
Scale	1:250@A3		
Drawn	OW	Checked	MJ

Drawing No. [Revision] North

PR01-01

Drawing

Public Realm Plan
Ground

OPENWORK Pty Ltd

Landscape Architecture, Urban Design, Research and Speculation
Suite 1, 2nd Floor. 94 Elizabeth Street Melbourne VIC 3000 Australia
T: 03 9614 6446 | work@openwork.info | www.openwork.info
ACN 611 784 537 | Registered Landscape Architect #006448



ADVERTISED PLAN

This copied document to be made available for the sole purpose of enabling its consideration and review as part of a planning process under the Planning and Environment Act 1987. The document must not be used for any purpose which may breach any copyright

Revision	Date	Description	Initial	Checked
01	260604	Issued for Town Planning	OW	MJ

NOT FOR CONSTRUCTION
NOT FOR COSTING

Project Number

316

Northcote Village
25 Separation Street, Northcote

Land of the Wurundjeri Woi-wurrung People

Client	Time & Place
Architect	Wardle Studio
Scale	NTS@A3
Drawn	OW
Checked	MJ

Drawing No. [Revision]

PR02-01

North

Drawing

Public Realm Plan
Detail Plan 1

OPENWORK Pty Ltd

Landscape Architecture, Urban Design, Research and Speculation
Suite 1, 2nd Floor. 94 Elizabeth Street Melbourne VIC 3000 Australia
T: 03 9614 6446 | work@openwork.info | www.openwork.info
ACN 611 784 537 | Registered Landscape Architect #006448



ADVERTISED PLAN

This copied document to be made available for the sole purpose of enabling its consideration and review as part of a planning process under the Planning and Environment Act 1987. The document must not be used for any purpose which may breach any copyright

Revision	Date	Description	Initial	Checked
01	260604	Issued for Town Planning	OW	MJ

NOT FOR CONSTRUCTION
NOT FOR COSTING

Project Number

316

Northcote Village
25 Separation Street, Northcote

Land of the Wurundjeri Woi-wurrung People

Client	Time & Place
Architect	Wardle Studio
Scale	NTS@A3
Drawn	OW
Checked	MJ

Drawing No. [Revision]

PR03-01

North

Drawing


Public Realm Plan
Detail Plan 2

OPENWORK Pty Ltd

Landscape Architecture, Urban Design, Research and Speculation
Suite 1, 2nd Floor. 94 Elizabeth Street Melbourne VIC 3000 Australia
T: 03 9614 6446 | work@openwork.info | www.openwork.info
ACN 611 784 537 | Registered Landscape Architect #006448

ADVERTISED
PLAN

This copied document to be made available
for the sole purpose of enabling
its consideration and review as
part of a planning process under the
Planning and Environment Act 1987.
The document must not be used for any
purpose which may breach any
copyright

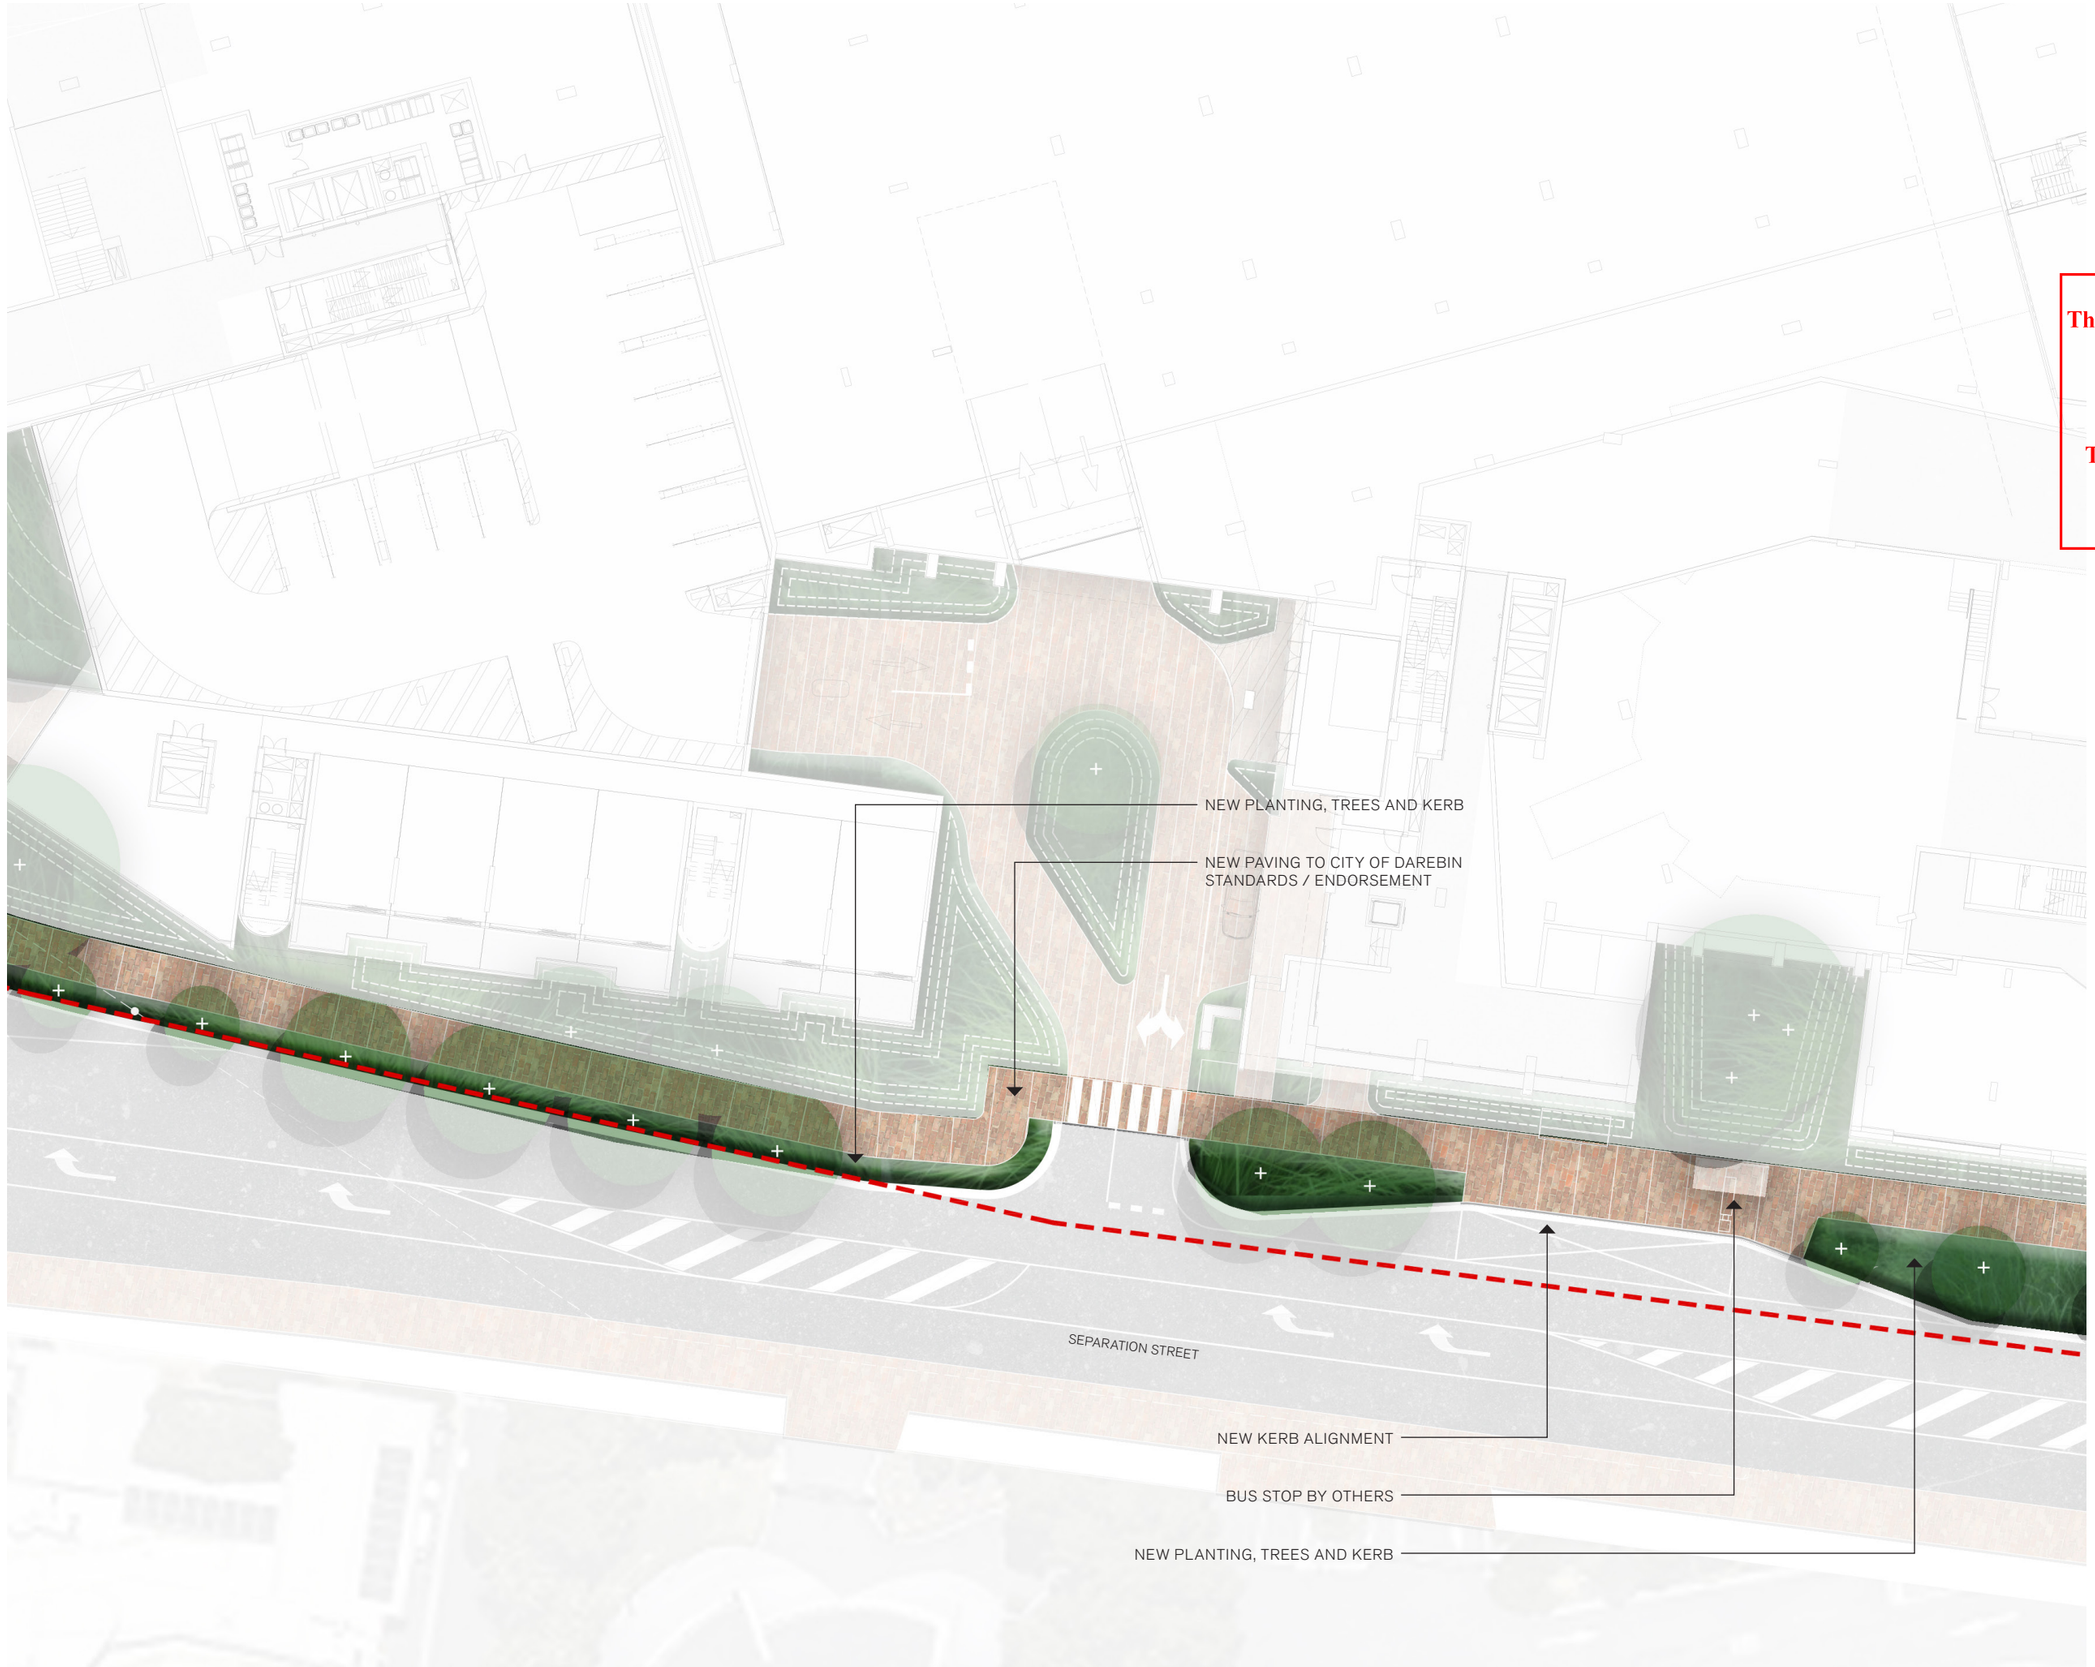

Revision	Date	Description	Initial	Checked
01	260604	Issued for Town Planning	OW	MJ

NOT FOR CONSTRUCTION
NOT FOR COSTING

Project Number

316

Northcote Village
25 Separation Street, Northcote

Land of the Wurundjeri Woi-wurrung People

Client	Time & Place
Architect	Wardle Studio
Scale	NTS@A3
Drawn	OW
Checked	MJ

Drawing No. [Revision]

PR04-01

North

Drawing

Public Realm Plan
Detail Plan 3

OPENWORK Pty Ltd

Landscape Architecture, Urban Design, Research and Speculation
Suite 1, 2nd Floor. 94 Elizabeth Street Melbourne VIC 3000 Australia
T: 03 9614 6446 | work@openwork.info | www.openwork.info
ACN 611 784 537 | Registered Landscape Architect #006448



ADVERTISED PLAN

This copied document to be made available for the sole purpose of enabling its consideration and review as part of a planning process under the Planning and Environment Act 1987. The document must not be used for any purpose which may breach any copyright

Revision	Date	Description	Initial	Checked
01	260604	Issued for Town Planning	OW	MJ

NOT FOR CONSTRUCTION
NOT FOR COSTING

Project Number

316

Northcote Village
25 Separation Street, Northcote

Land of the Wurundjeri Woi-wurrung People

Client Time & Place

Architect Wardle Studio

Scale NTS@A3

Drawn OW Checked MJ

Drawing No. [Revision] North


PR05-01

Drawing

Public Realm Plan
Detail Plan 4

OPENWORK Pty Ltd

Landscape Architecture, Urban Design, Research and Speculation
Suite 1, 2nd Floor. 94 Elizabeth Street Melbourne VIC 3000 Australia
T: 03 9614 6446 | work@openwork.info | www.openwork.info
ACN 611 784 537 | Registered Landscape Architect #006448

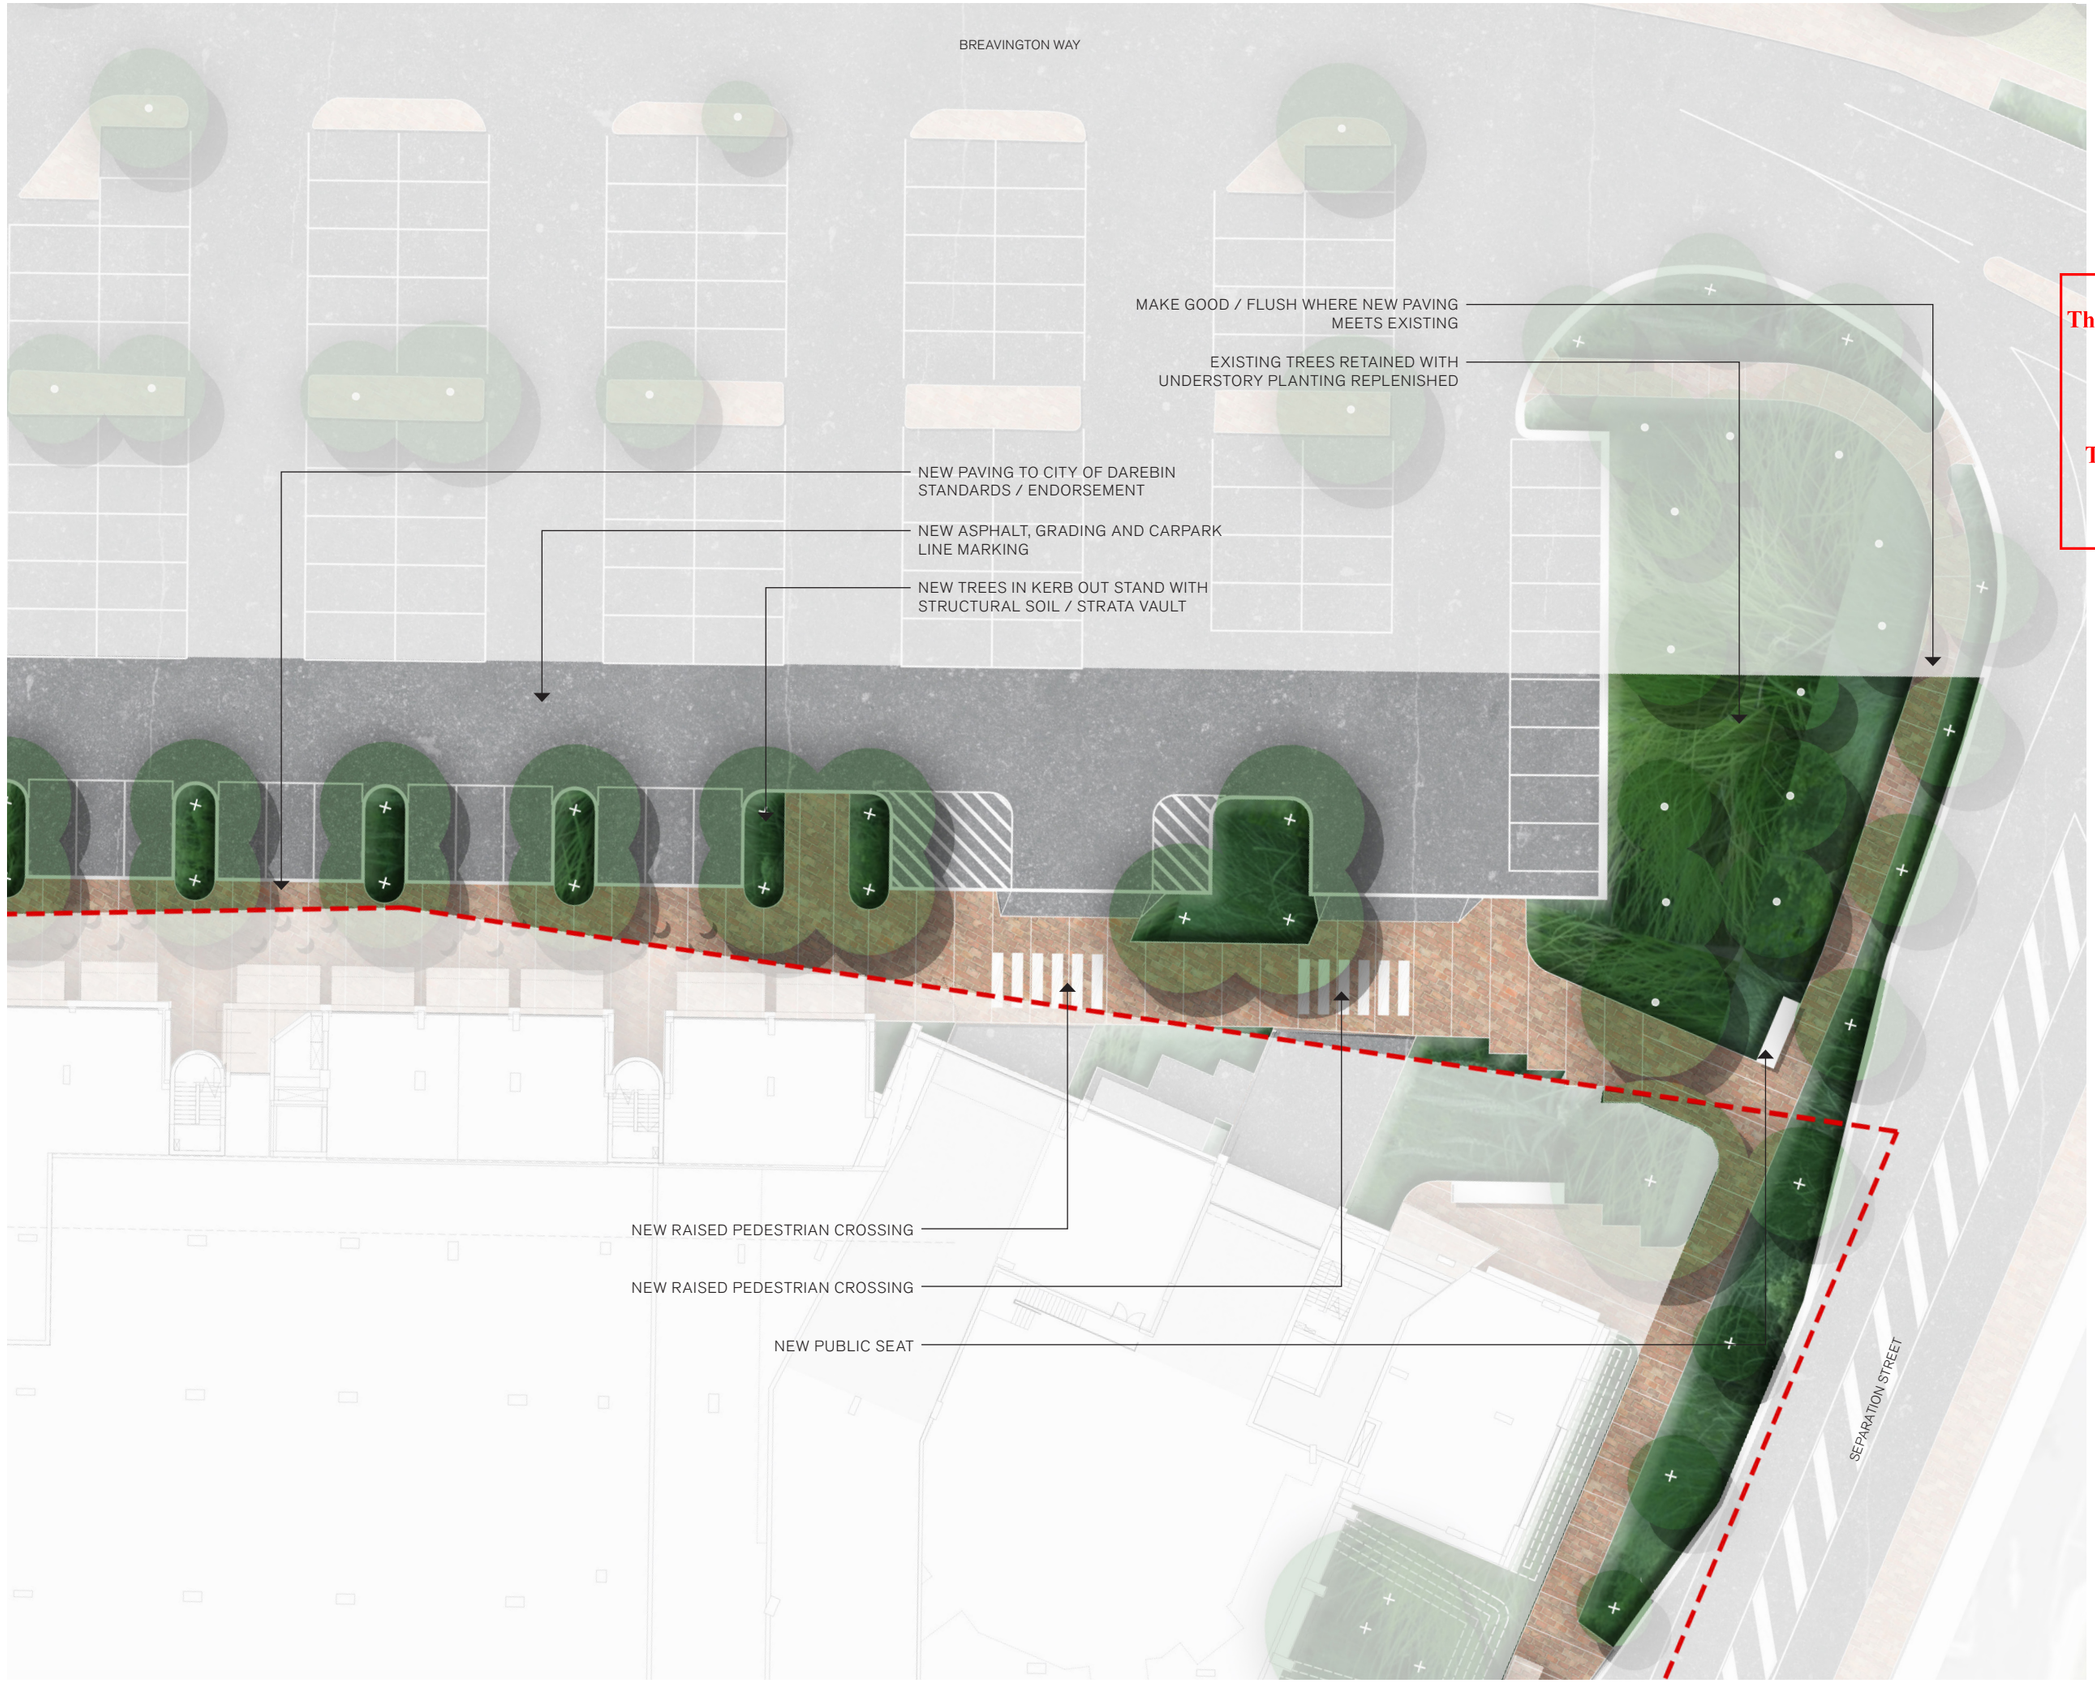

ADVERTISED PLAN

This copied document to be made available for the sole purpose of enabling its consideration and review as part of a planning process under the Planning and Environment Act 1987. The document must not be used for any purpose which may breach any copyright

Revision	Date	Description	Initial	Checked
01	260604	Issued for Town Planning	OW	MJ

NOT FOR CONSTRUCTION
NOT FOR COSTING

Project Number

316

Northcote Village
25 Separation Street, Northcote

Land of the Wurundjeri Woi-wurrung People

Client	Time & Place
Architect	Wardle Studio
Scale	NTS@A3
Drawn	OW
Checked	MJ

Drawing No. [Revision]

PR06-01

North

Drawing

Public Realm Plan
Detail Plan 5

OPENWORK Pty Ltd

Landscape Architecture, Urban Design, Research and Speculation
Suite 1, 2nd Floor. 94 Elizabeth Street Melbourne VIC 3000 Australia
T: 03 9614 6446 | work@openwork.info | www.openwork.info
ACN 611 784 537 | Registered Landscape Architect #006448